


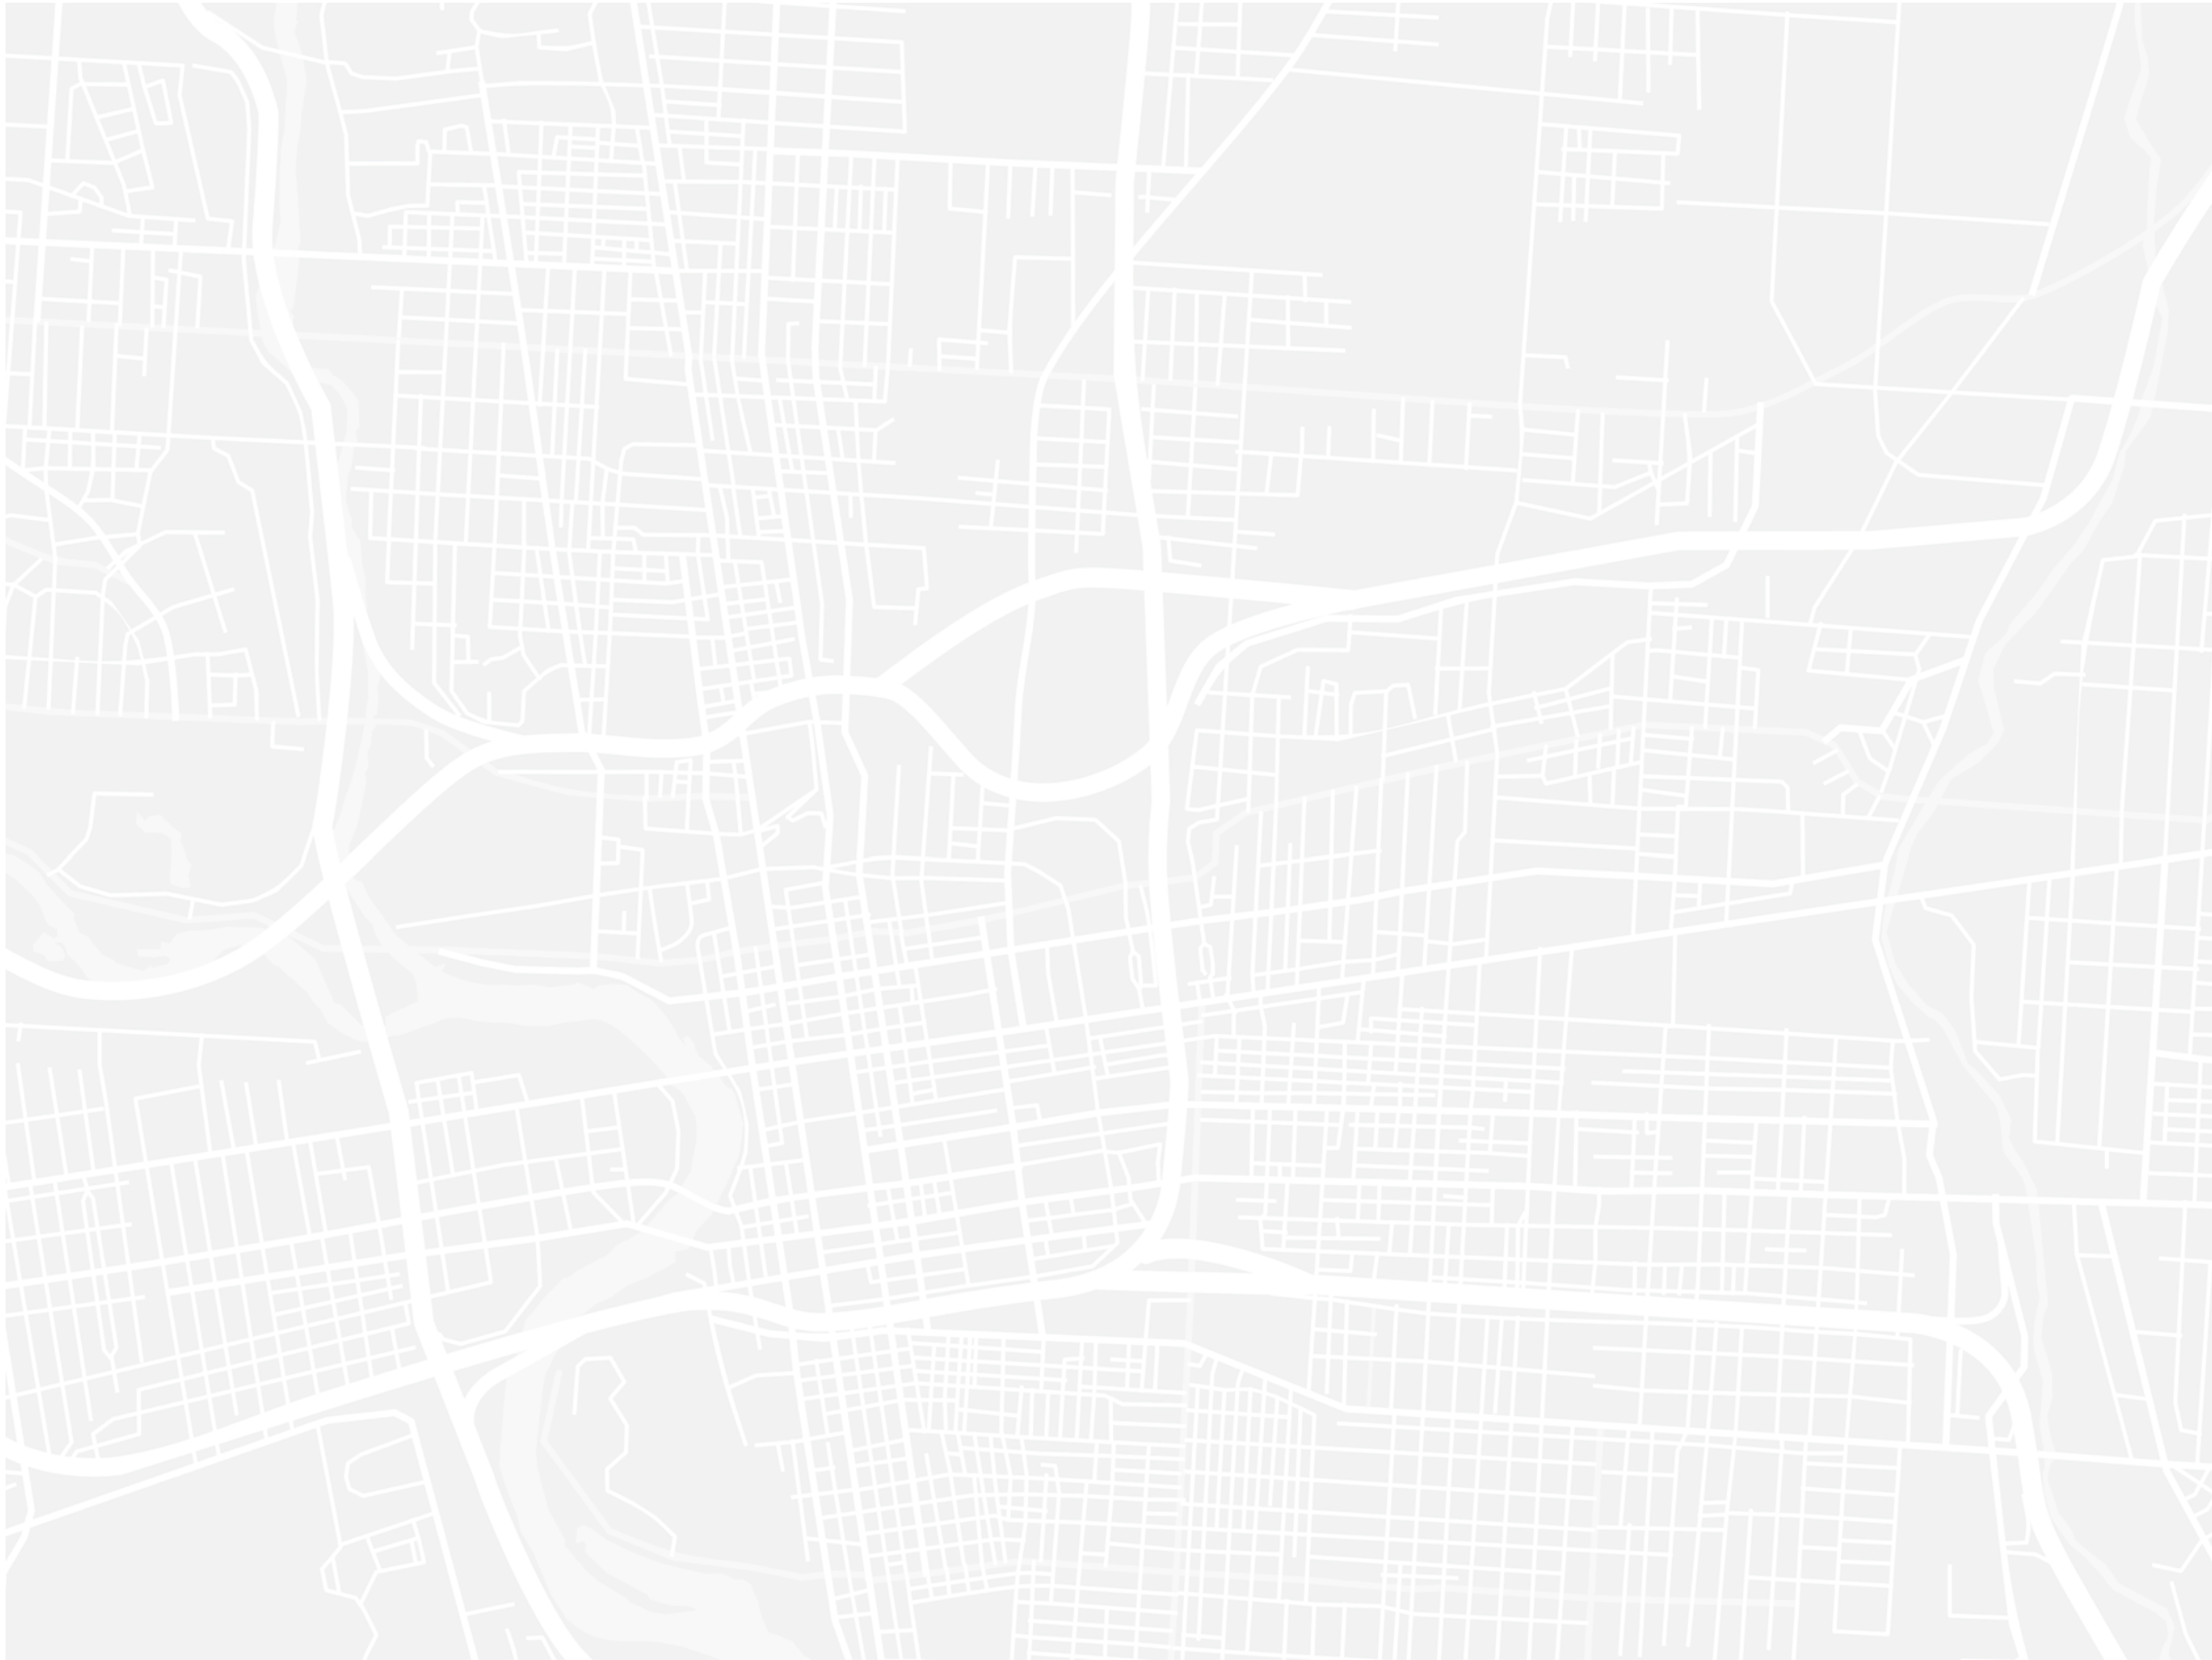

The
Columbus
ARCHITECTURAL STUDIO

**MONTEREY SQUARE
DEVELOPMENT**

**JANUARY 15,
2026 REVISION**

*Wood Companies
614-298-9663
939 N High Street Suite 206, Columbus, OH 43201
January 15, 2026*

TABLE OF CONTENTS

SITE PLANS & ELEVATIONS A.1

BUILDING PLANS & ELEVATIONS.....A.5

CIVIL C.1

LANDSCAPE L.1

VIEW FROM BRIDGE ST



The Columbus
ARCHITECTURAL STUDIO

VIEW OF BUILDING G FROM MONTEREY DR



VIEW OF BUILDING P



THE
Columbus
ARCHITECTURAL STUDIO

VIEW FROM BUILDING E-2



The Columbus
ARCHITECTURAL STUDIO

VIEW OF BUILDING P




Columbus
THE
ARCHITECTURAL STUDIO

MONTEREY DRIVE



03 MONTEREY DRIVE WEST ELEVATION
Scale: 1/20 0 5 10

MONTEREY DRIVE

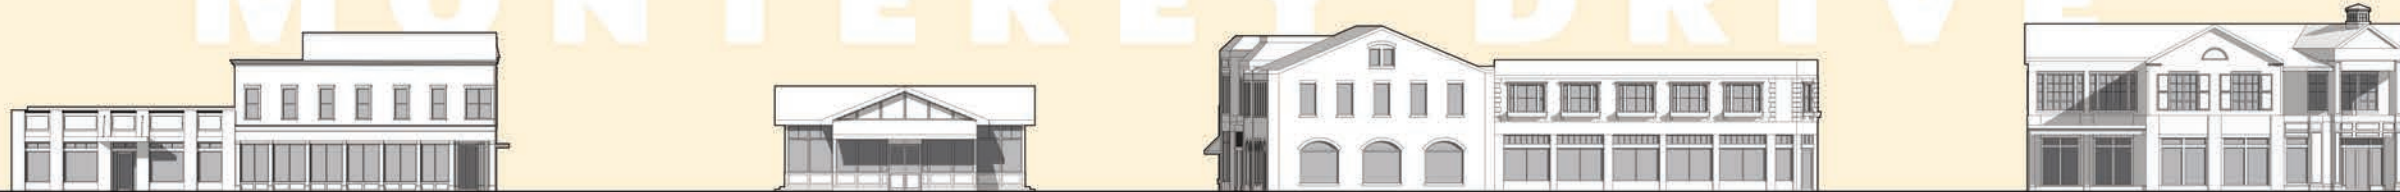

02 MONTEREY DRIVE EAST ELEVATION
Scale: 1/20 0 5 10

BRIDGE STREET



01 BRIDGE STREET NORTH ELEVATION
Scale: 1/20 0 5 10



PARKING TABULATION		
Parking Required	Parking Ratio	Area (SF)
Shopping Center Parking	5 : 1000	101,800
Office Parking	2.5 : 1000	31,900
Total Spaces Required		589
Total Spaces Provided		461
Street Parking Spaces		150
Total Garage Spaces		311
Level 1		89
Level 2		117
Level 3		105
Accessible Spaces		12 throughout site

BLOCK DIMENSIONS					
	North (FT)	South (FT)	East (FT)	West (FT)	Perimeter (FT)
Allowable	300	300	300	300	1,000
Block 1	296	291	561	559	1,707
Block 2	227	227	563	563	1,579

FRONT PROPERTY LINE COVERAGE				
	Frontage Street Name	Street Frontage (FT)	Front Facade Coverage (FT) (%)	Conforms
Block 1	Bridge St	296 FT	271 FT 92%	Yes
	Monterey Dr	501 FT	329 FT 66%	No
	* 112 FT of frontage dedicated to public amenity * 24 FT of frontage dedicated to public drive aisle			
Block 2	SW Street	260 FT	207 FT 71%	No
	* 24 FT of frontage dedicated to public drive aisle			
	Bridge St	227 FT	200 FT 88%	Yes
	Monterey Dr	442 FT	311 FT 70%	No
	* 27 FT of frontage dedicated to public amenity * 24 FT of frontage dedicated to public drive aisle			

IMPERVIOUS COVERAGE				
	Area (SF)	Impervious Area (SF)	Impervious (%)	Conforms
Block 1	146,200	114,000	78%	Yes
Block 2	100,100	85,100	85%	Yes



SQUARE FOOTAGES		
Building	Retail (SF)	Office (SF)
Building A	8,500	8,400
Building B	5,500	5,300
Building C	11,800	10,300
Building D	11,500	
Building E1	11,100	
Building E2	15,000	
Building F	10,800	
Building G	12,300	7,900
Building H	5,500	
Building P	1,400	
Total	101,800	31,900

BRIDGE STREET DISTRICT – OPEN SPACE SUMMARY TABLE

Code Reference	BSD §153.064(C)(2) – Commercial Open Space
Project Use Type:	Mixed Use (Retail + Office)
Residential Uses	None 1 SF of publicly accessible open space per 50 SF of commercial floor area
Applicable Standard:	
Commercial Floor Area (SF)	133,700
Open Space Required (SF)	2,700
Total Open Space Provided (SF)	29,200
Open	23,400
Retail Alleyway	5,800


BR-1
Brick
White Painted



ST-1
Limestonel



FC-1
Fiber Cement Siding
White

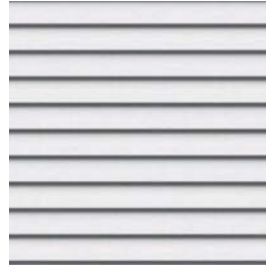


R-1
Asphalt Shingle
Roof
Charcoal



PT-1
Charcoal



BR-2
Brick
Red

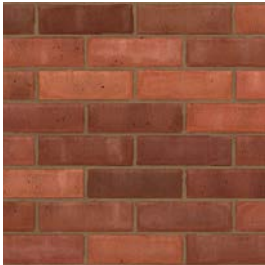

ST-2
Stone Veneer




FC-2
Fiber Cement Panel
Color varies
Refer to PT colors



R-2
Standing Seam
Metal Roof
Charcoal




PT-2
White

 

BR-3
Brick
Cream




TL-1
Tile
Terracotta

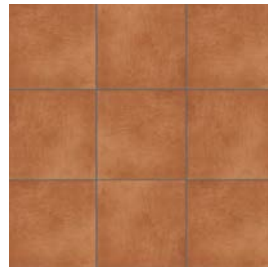

FC-3
Miscellaneous Fiber
Cement Elements
Color varies
Refer to PT colors



R-3
Copper Roof

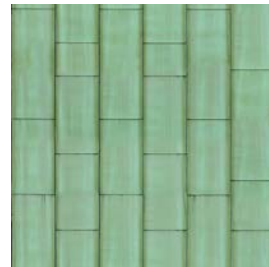

PT-3
Light Gray



BR-4
Brick
Buff



PL-1
Stuccor
White




WW-1
Aluminum Window
Wall System
Finish varies
Refer to PT colors



R-4
Wood Shingle Roof



BR-5
Brick
Dark Gray

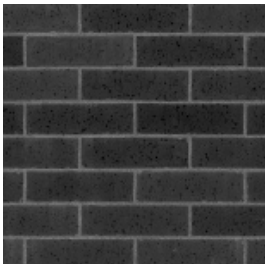

PL-2
Stucco
Cream



W-1
Composite Window
Color varies;
Refer to PT colors




R-5
Clay Tile Roof
Charcoal




BR-6
Tan Brick



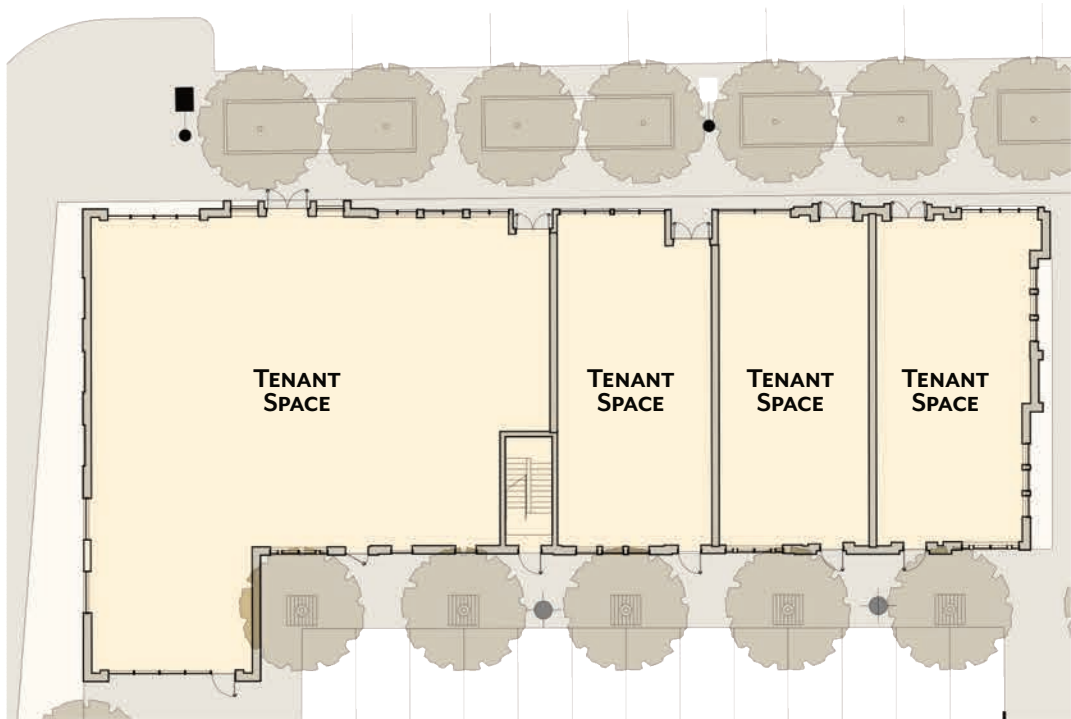

01 BUILDING A - LEVEL 1
Scale: 1/32" = 1' 0 4 8 16

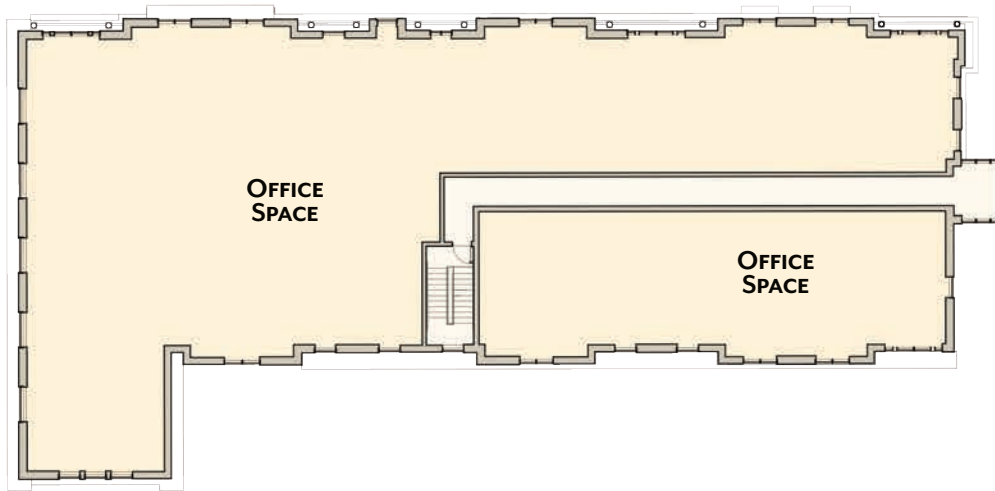


02 BUILDING A - LEVEL 2
Scale: 1/32" = 1' 0 4 8 16

BUILDING A Historic Mixed Use: 1st Floor Retail, 2nd Floor Office


	Required	Provided	Compliance
Heights	Min. 1.5 stories Max 2.5 stories	33'-4"	Yes
Max ground story height	12 ft max	16 ft	Not in Compliance
Max upper story Height	12 ft max	10 ft	Yes
Building Entrance	1 per 40 ft. of façade for buildings over 60 ft. Min.		Yes
Mid-Building Pedestrian way	Required for buildings greater than 150 ft. in length	160 ft	Not in Compliance
Vertical Division	Vertical Increments No greater than 30 ft		Yes
Roof types	Pitched roof; other types permitted with approval	See Elevations	Yes
Proposed Block Length	300 ft	161 ft	Yes

Transparency

Story	Orientation	Glazing / Opening (SF)	Wall Area (SF)	% Open / Transparent	Conform
Ground	South	530	946	56.0%	Pass
Level 2	South	500	1557	32.1%	Pass
Ground	East	135	466	29.0%	Pass
Level 2	East	90	428	21.0%	Pass
Ground	West	75	471	15.9%	Pass
Level 2	West	225	745	30.2%	Pass
Ground	North	650	966	67.3%	Pass
Level 2	North	540	1577	34.2%	Pass

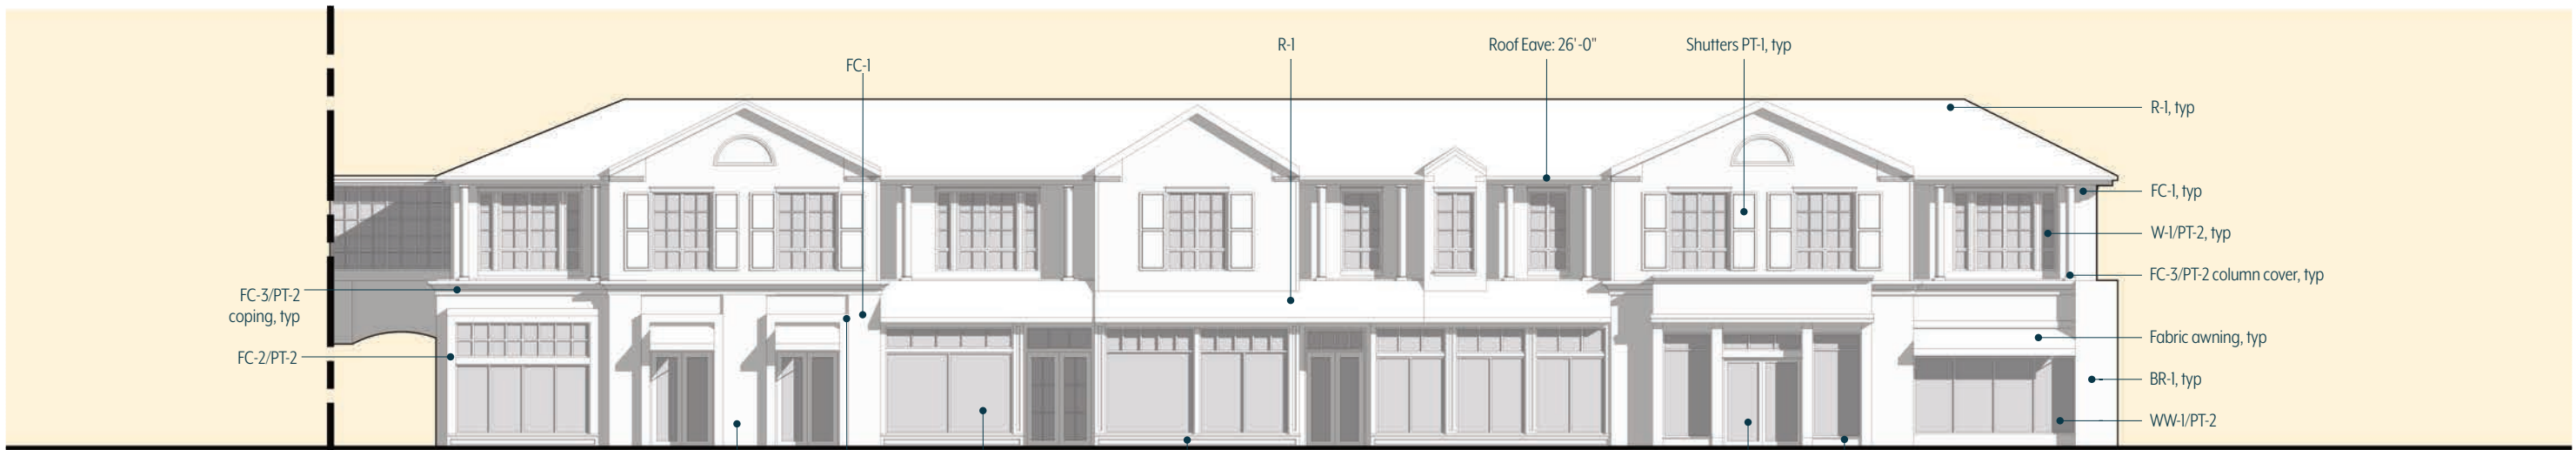

03 BUILDING A - NORTH ELEVATION
Scale: 1/16" = 1' 0 2 4 8

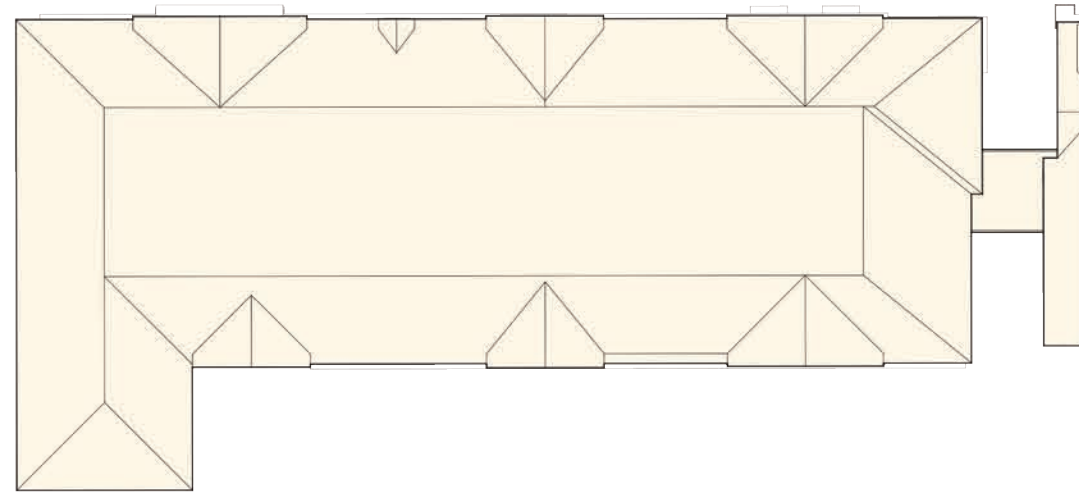


01 **BUILDING A - ROOF PLAN**
Scale: 1/32" = 1' 0 4 8 16




02 **BUILDING A - WEST ELEVATION**
Scale: 1/16" = 1' 0 2 4 8




03 **BUILDING A - EAST ELEVATION**
Scale: 1/16" = 1' 0 2 4 8

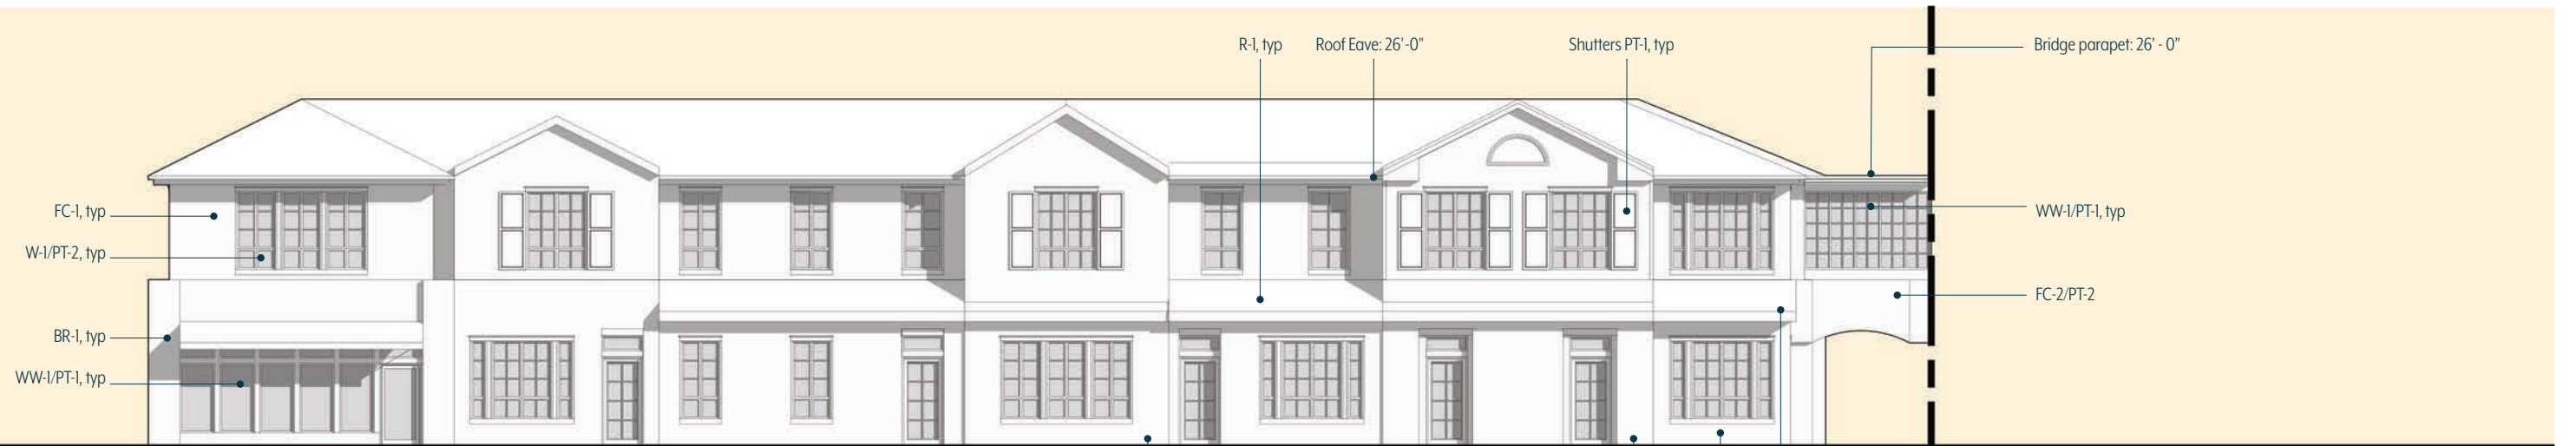


04 **BUILDING A - SOUTH ELEVATION**
Scale: 1/16" = 1' 0 2 4 8

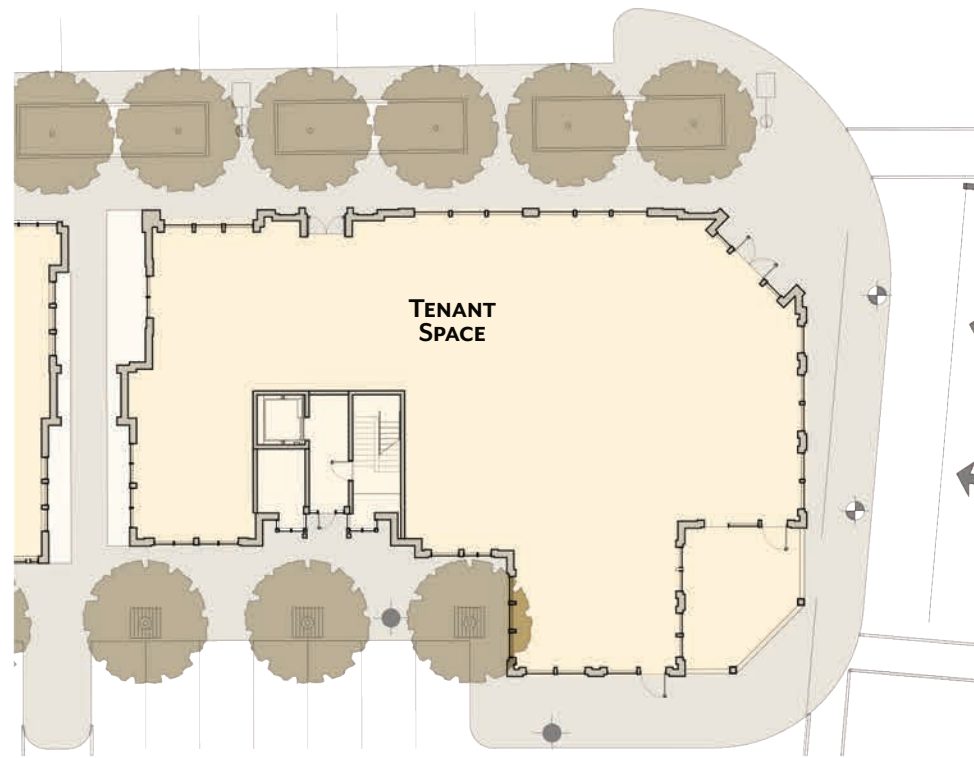


01 **BUILDING B - LEVEL 1**
Scale: 1/32" = 1' 0 4 8 16

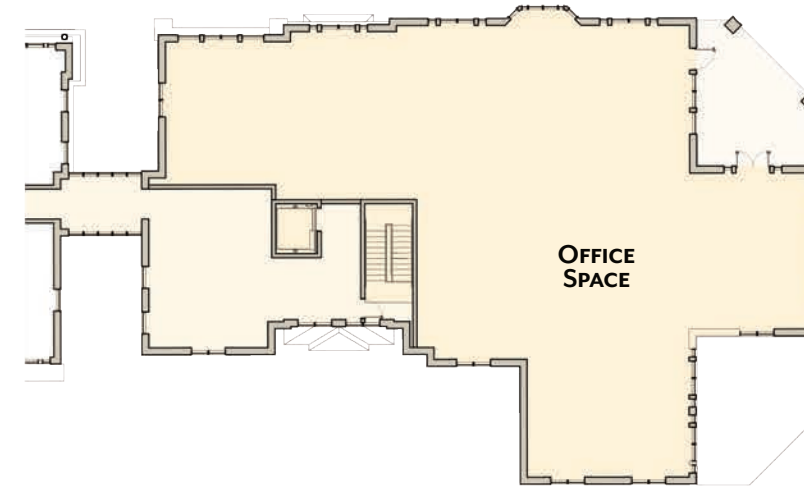


02 **BUILDING B - LEVEL 2**
Scale: 1/32" = 1' 0 4 8 16

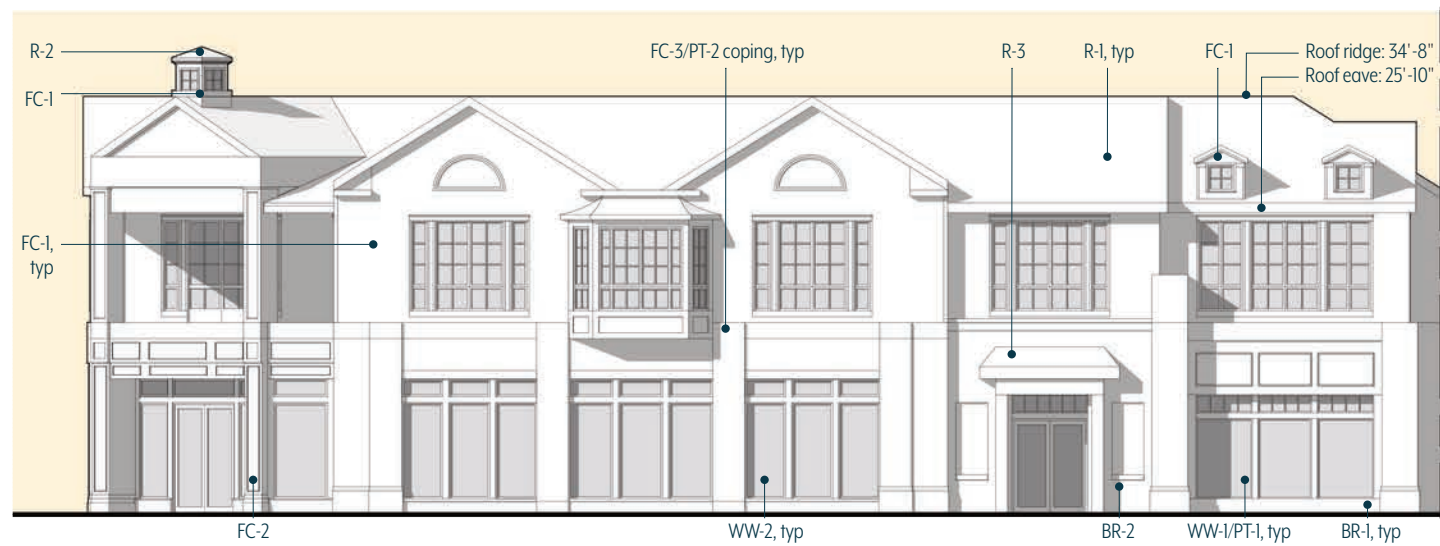

03 **BUILDING B - NORTH ELEVATION**
Scale: 1/16" = 1' 0 2 4 8

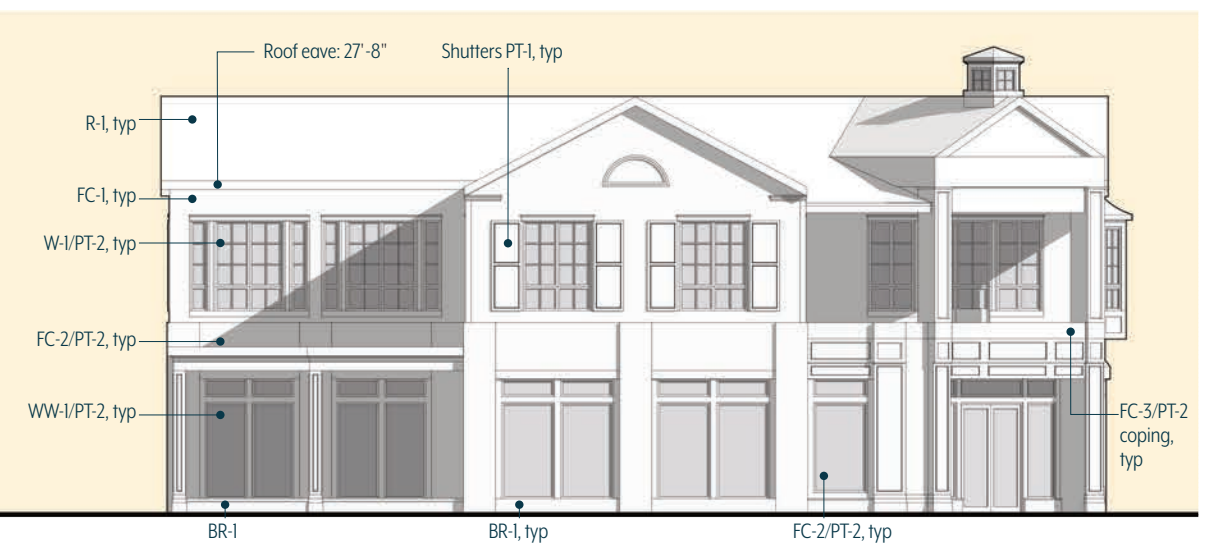

04 **BUILDING B - EAST ELEVATION**
Scale: 1/16" = 1' 0 2 4 8

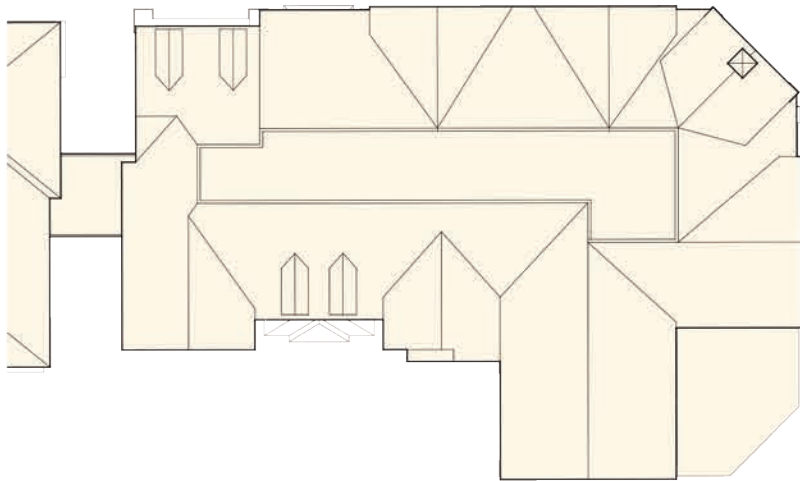

01 BUILDING B - ROOF PLAN
Scale: 1/32" = 1' 0 4 8 16

Transparency


Story	Orientation	Glazing / Opening (SF)	Wall Area (SF)	% Open / Transparent	Conform
Ground	South	350	678	51.6%	Pass
Level 2	South	315	1127	28.0%	Pass
Ground	East	215	383	56.1%	Pass
Level 2	East	350	779	44.9%	Pass
Ground	West	212	467	45.4%	Pass
Level 2	West	165	669	24.7%	Pass
Ground	North	421	698	60.3%	Pass
Level 2	North	485	1099	44.1%	Pass

BUILDING B Historic Mixed Use: 1st Floor Retail, 2nd Floor Office


Heights	Required Min. 1.5 stories Max 2.5 stories	Provided 34'-10"	Compliance Yes
Max ground story height	12 ft max	16 ft	Not in Compliance
Max upper story Height	12 ft max	12 ft	Yes
Building Entrance	1 per 40 ft. of façade for buildings over 60 ft. Min.		Yes
Mid-Building Pedestrian way	Required for buildings greater than 150 ft. in length	110 ft	Yes
Vertical Divisions	Vertical Increments No greater than 30 ft	North Facade >30 ft	See Elevations
Roof types	Pitched roof; other types permitted with approval		Yes
Proposed Block Length	300 ft	96'-4"	Yes




02 BUILDING B - SOUTH ELEVATION
Scale: 1/16" = 1' 0 2 4 8

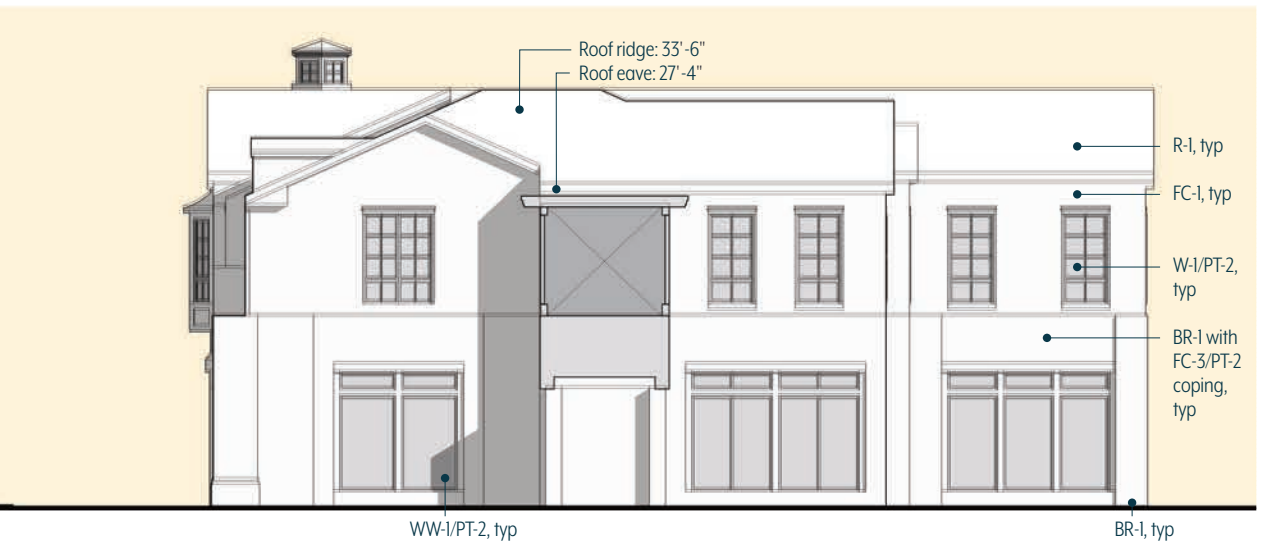

03 BUILDING B - WEST ELEVATION
Scale: 1/16" = 1' 0 2 4 8

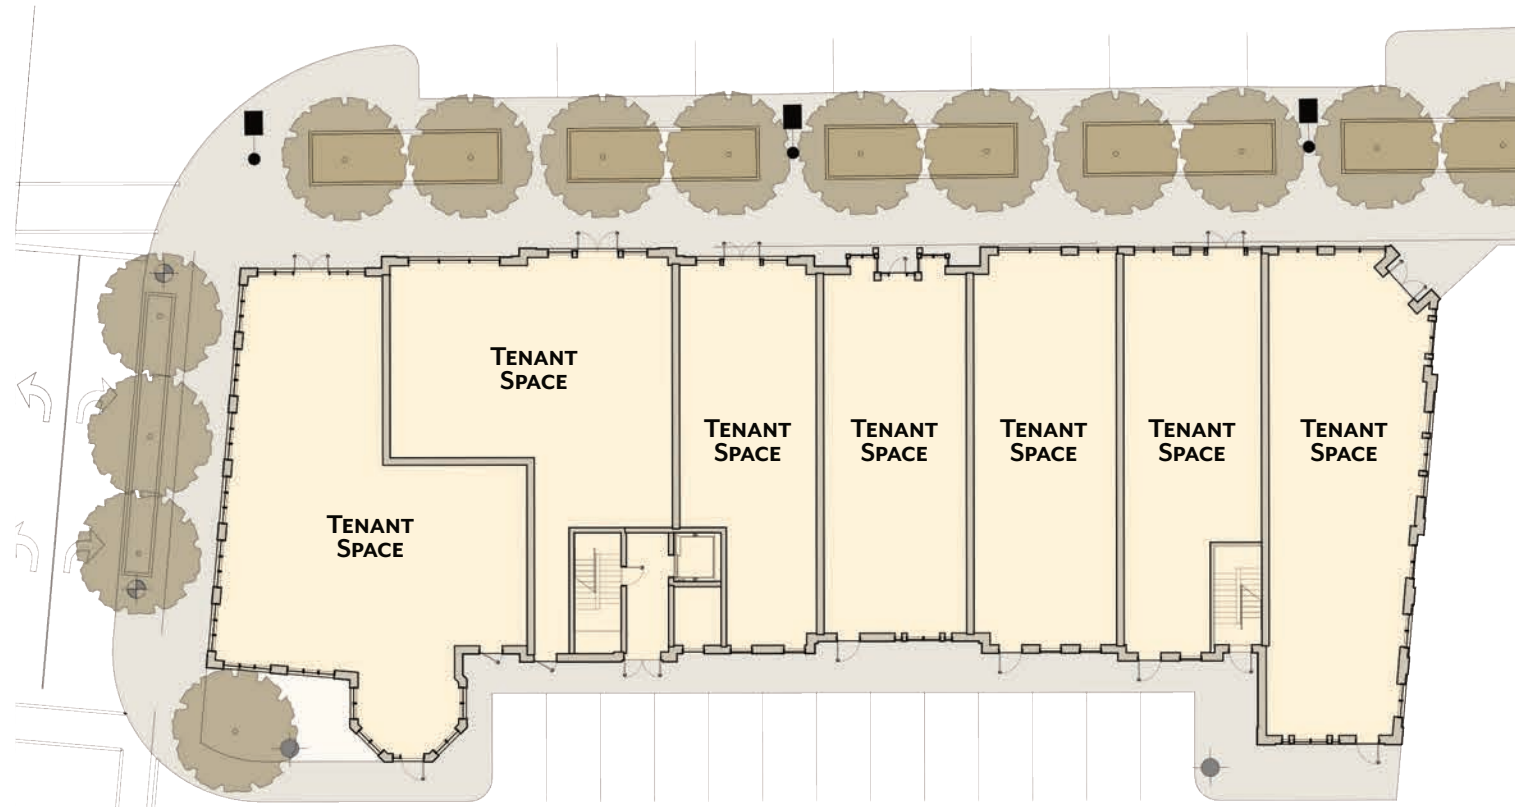


01 BUILDING C - LEVEL 1
Scale: 1/32" = 1' 0 4 8 16

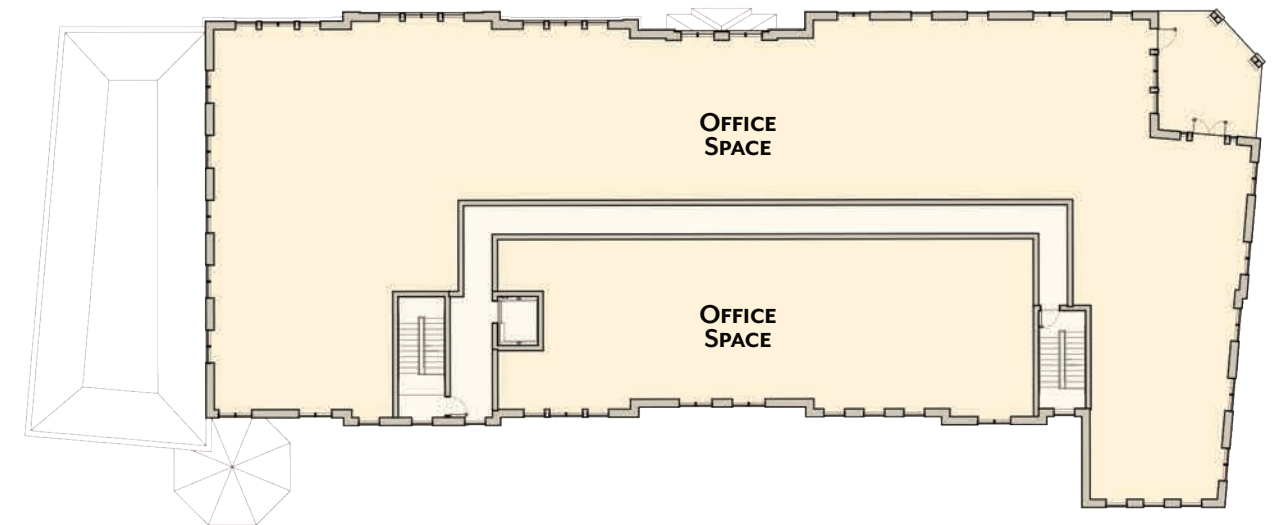

02 BUILDING C - LEVEL 2
Scale: 1/32" = 1' 0 4 8 16



03 BUILDING C - NORTH ELEVATION
Scale: 1/16" = 1' 0 2 4 8

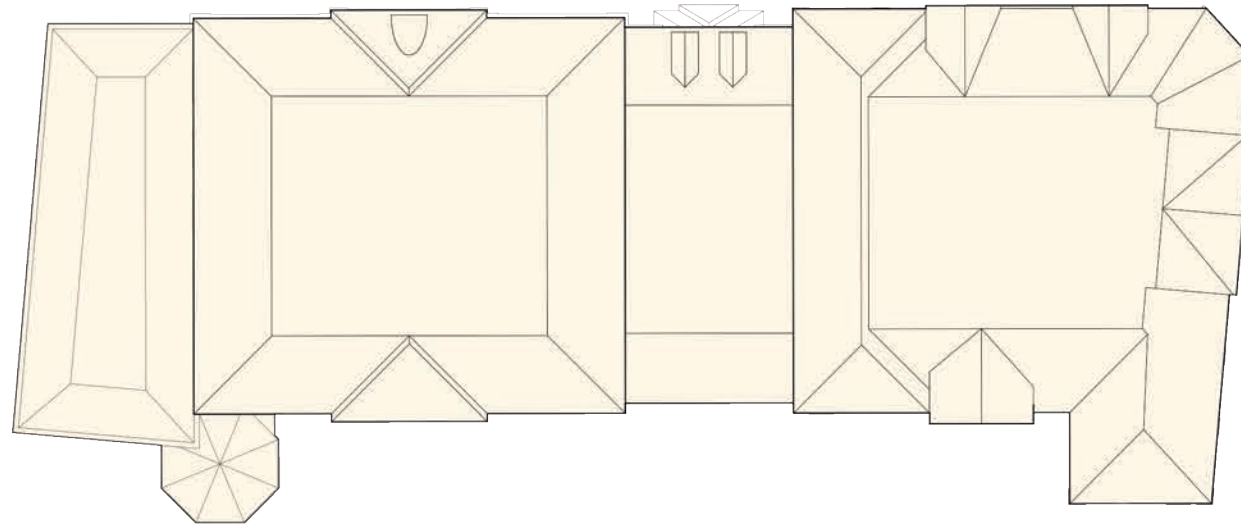


01 BUILDING C - ROOF PLAN
Scale: 1/32" = 1' 0 4 8 16

Transparency

Story	Orientation	Glazing / Opening (SF)	Wall Area (SF)	% Open / Transparent	Conform
Ground	South	629	1207	52.1%	Pass
Level 2	South	640	1738	36.8%	Pass
Ground	East	280	509	55.0%	Pass
Level 2	East	330	848	38.9%	Pass
Ground	West	317	478	66.3%	Pass
Ground	North	795	1199	66.3%	Pass
Level 2	North	657	1805	36.4%	Pass

BUILDING C Historic Mixed Use: 1st Floor Retail, 2nd Floor Office

Heights	Required Min. 1.5 stories Max 2.5 stories	Provided 32'-6"	Compliance Yes
Max ground story 12 ft max height		16 ft	Not in Compliance
Max upper story 12 ft max Height		12 ft	Yes
Building Entrance 1 per 40 ft. of façade for buildings over 60 ft. Min.			Yes
Mid-Building Pedestrian way	Required for buildings greater than 150 ft. in length	195' -5"	Not in Compliance
Vertical Divisions	Vertical Increments No greater than 30 ft		Not in Compliance
Roof types	Pitched roof; other types permitted with approval	Pitched Roof	Yes
Proposed Block Length	300 ft	187' -10"	Yes

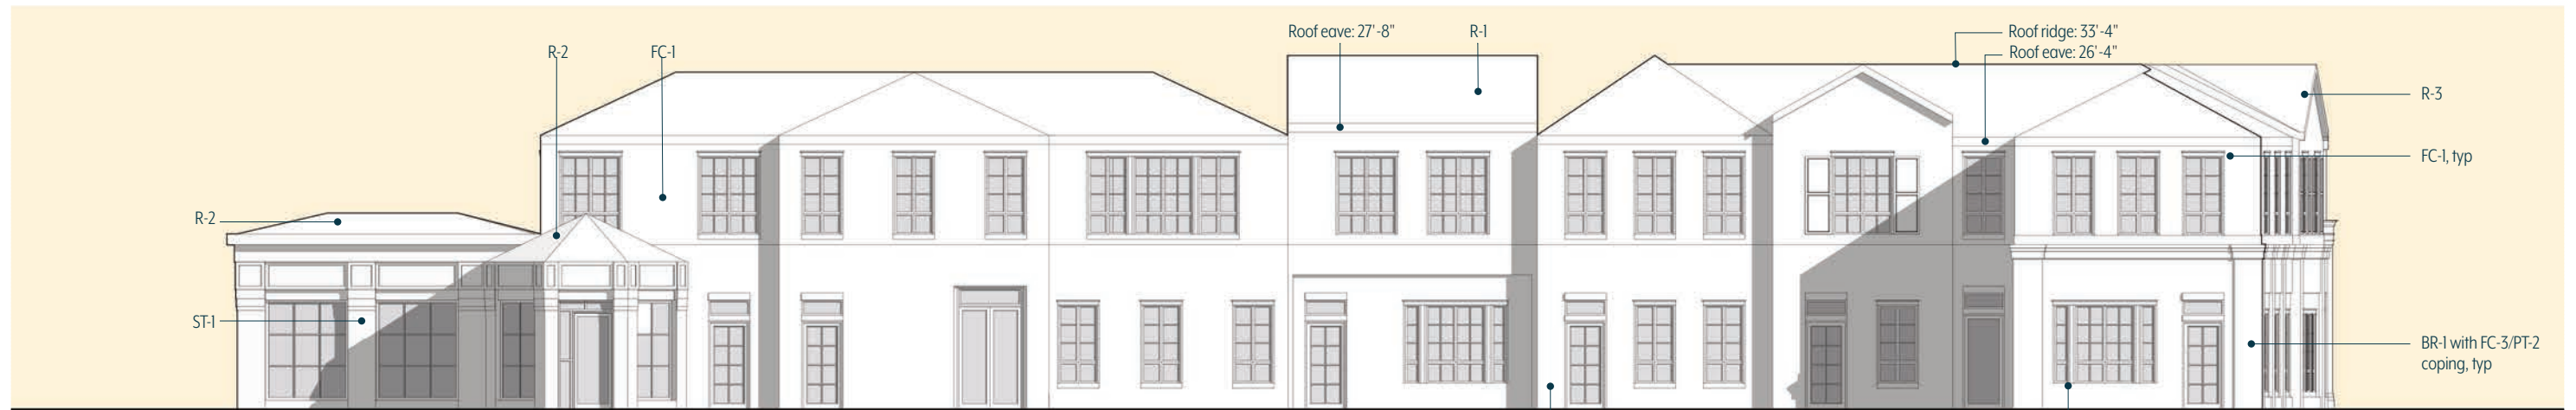


02 BUILDING C - SOUTH ELEVATION
Scale: 1/16" = 1' 0 2 4 8



03 BUILDING C - WEST ELEVATION
Scale: 1/16" = 1' 0 2 4 8

04 BUILDING C - EAST ELEVATION
Scale: 1/16" = 1' 0 2 4 8

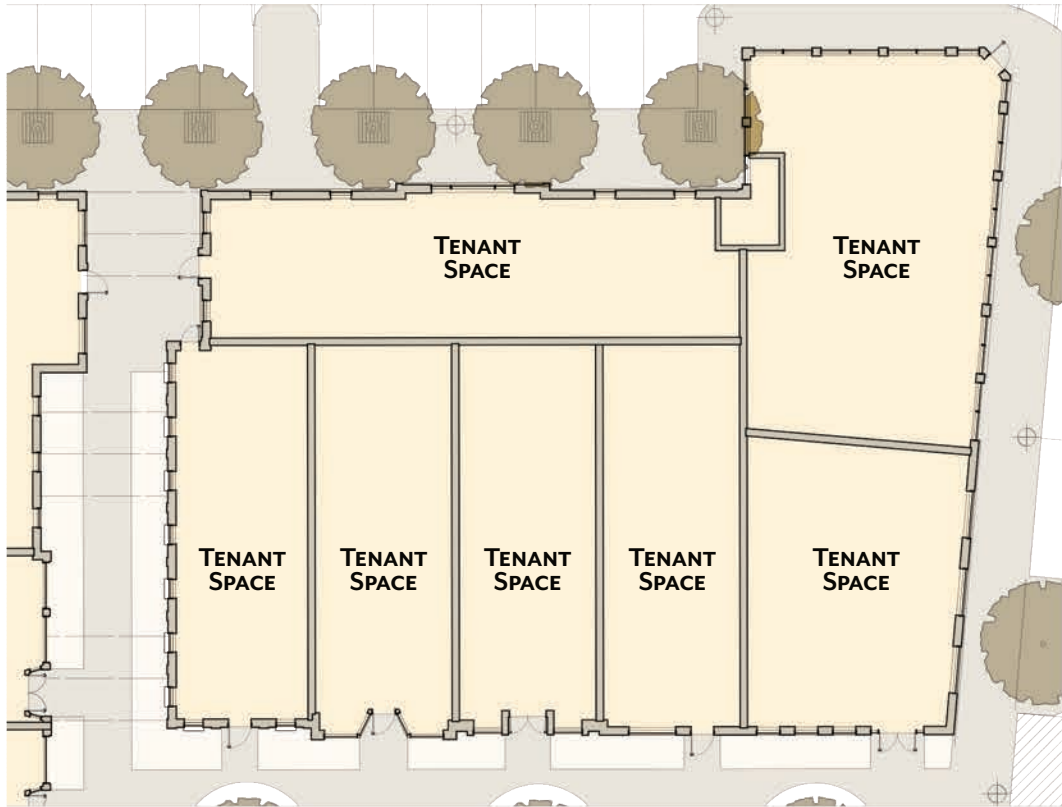

01 BUILDING D - LEVEL 1
Scale: 1/32" = 1' 0 4 8 16

Transparency


Story	Orientation	Glazing / Opening (SF)	Wall Area (SF)	% Open / Transparent	Conform
Ground	South	391	782	50.0%	Pass
Ground	East	429	673	63.7%	Pass
Ground	West-15%	240	676	35.5%	Pass
Ground	North-15%	292	842	34.7%	Pass

Proposed Block Length 300 ft 109'-11" Conforms


BUILDING D Historic Mixed Use: Retail			
Heights	Required Min. 1.5 stories Max 2.5 stories	Provided 34'-5"	Compliance Yes
Max ground story height	12 ft max	16 ft	Not in Compliance
Max upper story Height	12 ft max	10 ft false story	Yes
Building Entrance	1 per 40 ft. of façade for buildings over 60 ft. Min.		Yes
Mid-Building Pedestrian way	Required for buildings greater than 150 ft. in length	106 ft	Yes
Vertical Divisions	Vertical Increments No greater than 30 ft	South & East Facade > 30 ft	Not in Compliance
Roof types	Pitched roof; other types permitted with approval	See Elevations	Approval Need



02 BUILDING D - WEST ELEVATION
Scale: 1/16" = 1' 0 2 4 8

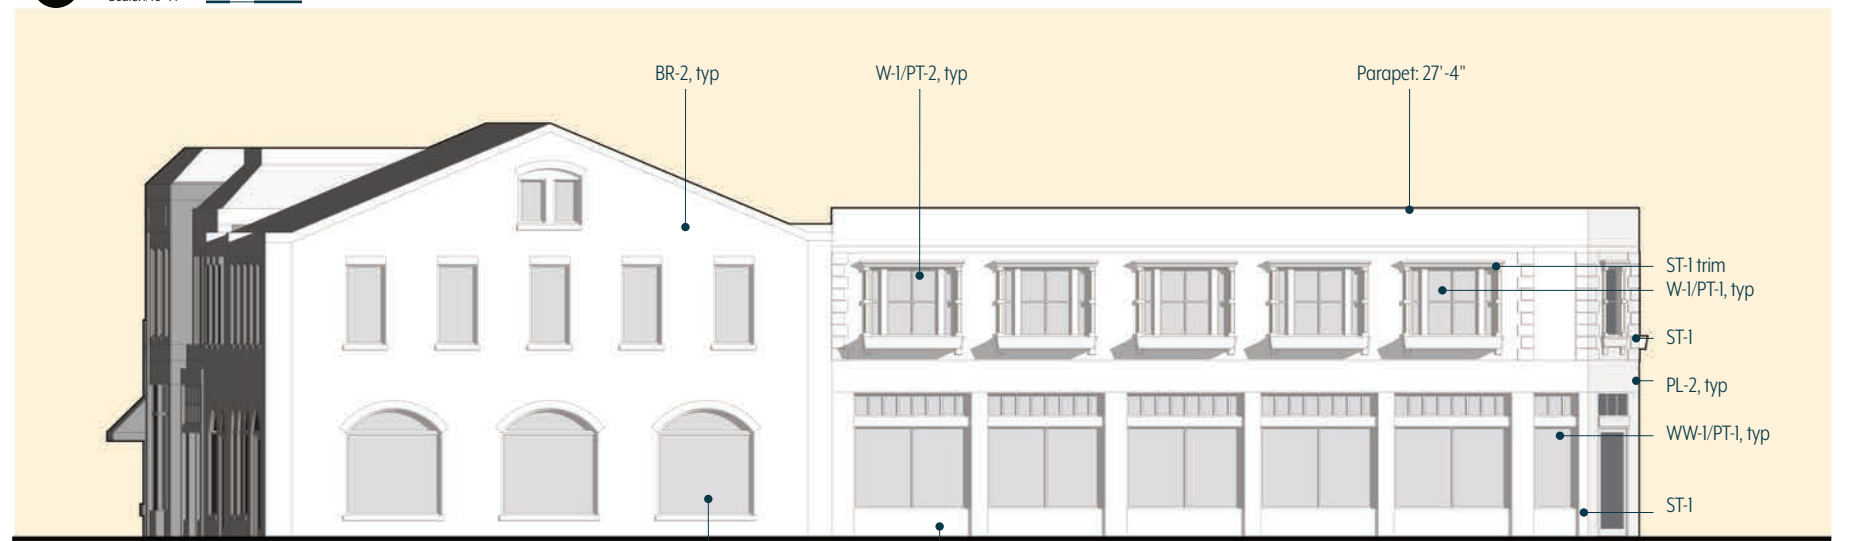

03 BUILDING D - EAST ELEVATION
Scale: 1/16" = 1' 0 2 4 8

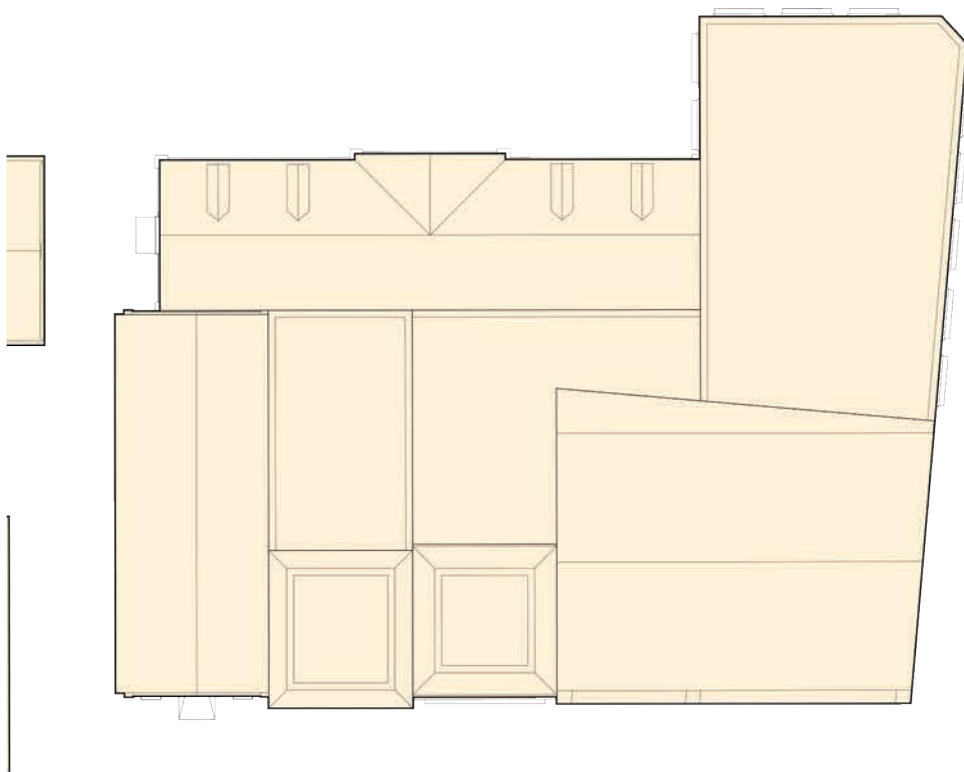



01 **BUILDING D - ROOF PLAN**
Scale: 1/32" = 1' 0 4 8 16



02 **BUILDING D - SOUTH ELEVATION**
Scale: 1/16" = 1' 0 2 4 8



03 **BUILDING D - NORTH ELEVATION**
Scale: 1/16" = 1' 0 2 4 8

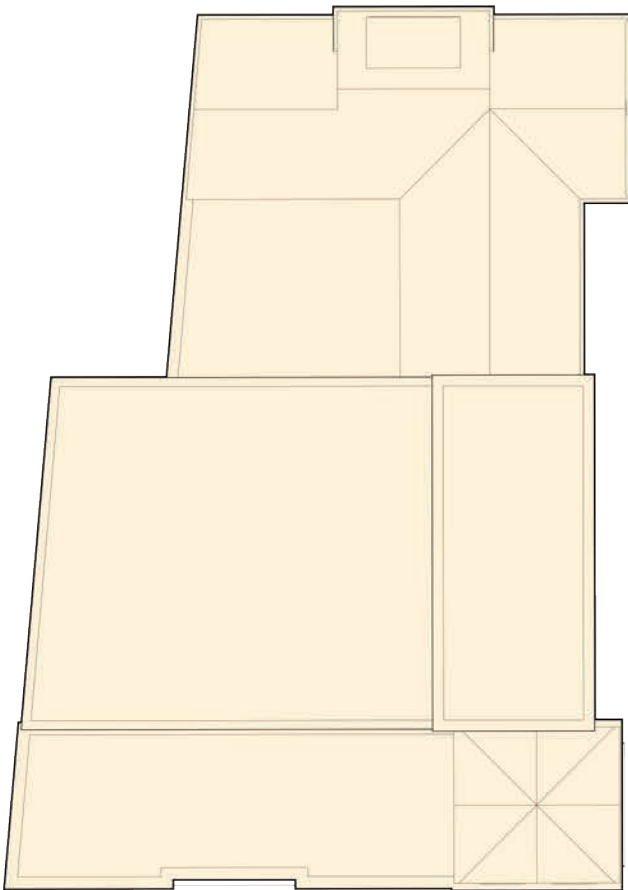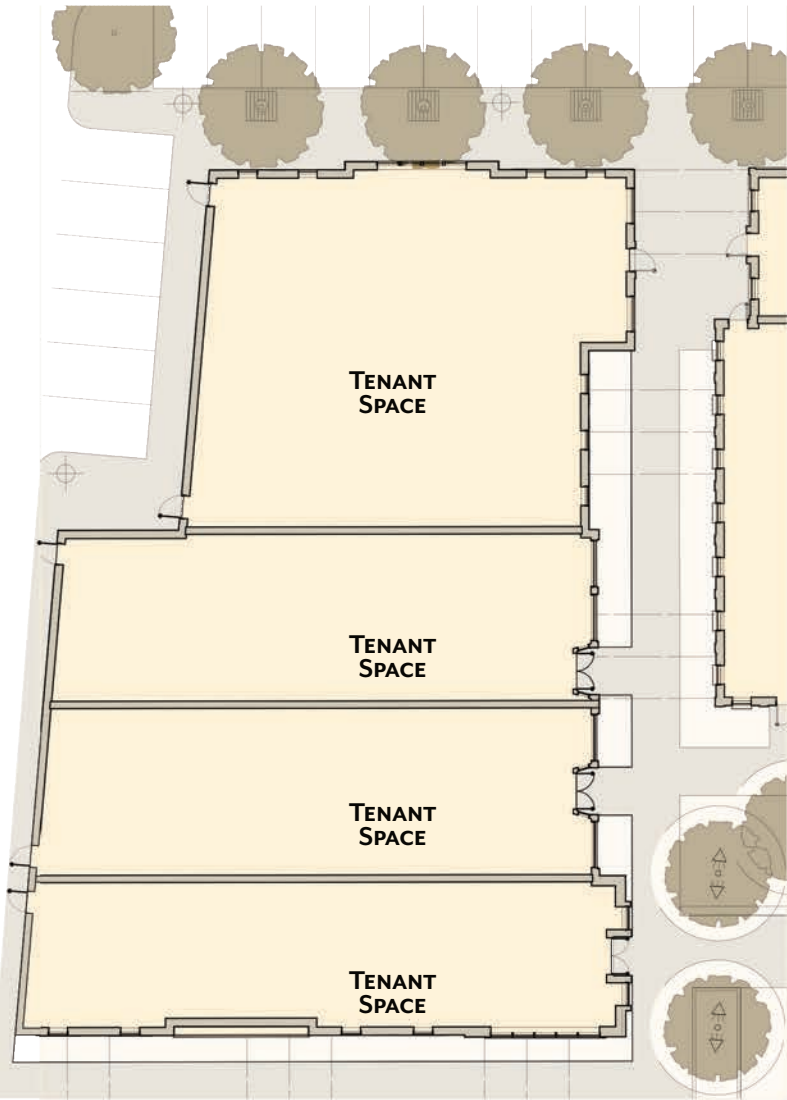


BUILDING E-1		Historic Mixed Use: Retail		
	Required	Provided	Compliance	
Heights	Min. 1.5 stories Max 2.5 stories	32'-8"	Yes	
Max ground story height	12 ft max	16 ft	Not in Compliance	
Max upper story Height	12 ft max	8 ft false story	Yes	
Building Entrance	1 per 40 ft. of façade for buildings over 60 ft. Min.		Yes	
Mid-Building Pedestrian way	Required for buildings greater than 150 ft. in length	144 ft	Yes	
	Vertical Increments No greater than 30 ft	East Facade >30 ft	Not in Compliance	
Roof types	Pitched roof; other types permitted with approval	See Elevations	Approval Need	
Proposed Block Length	300 ft	145'-1"	Yes	

Transparency


Story	Orientation	Glazing/ Opening (SF)	Wall Area (SF)	% Open/ Transparent	Conform
Ground	South	181	634	28.5%	Pass
Ground	East	449	875	51.3%	Pass
Ground	West-15%	0	917	0.0%	Waiver
Ground	North-15%	144	645	22.3%	Pass

01 BUILDING E-1 - LEVEL 1
Scale: 1/32" = 1' 0 4 8 16

02 BUILDING E-1 - ROOF PLAN
Scale: 1/32" = 1' 0 4 8 16

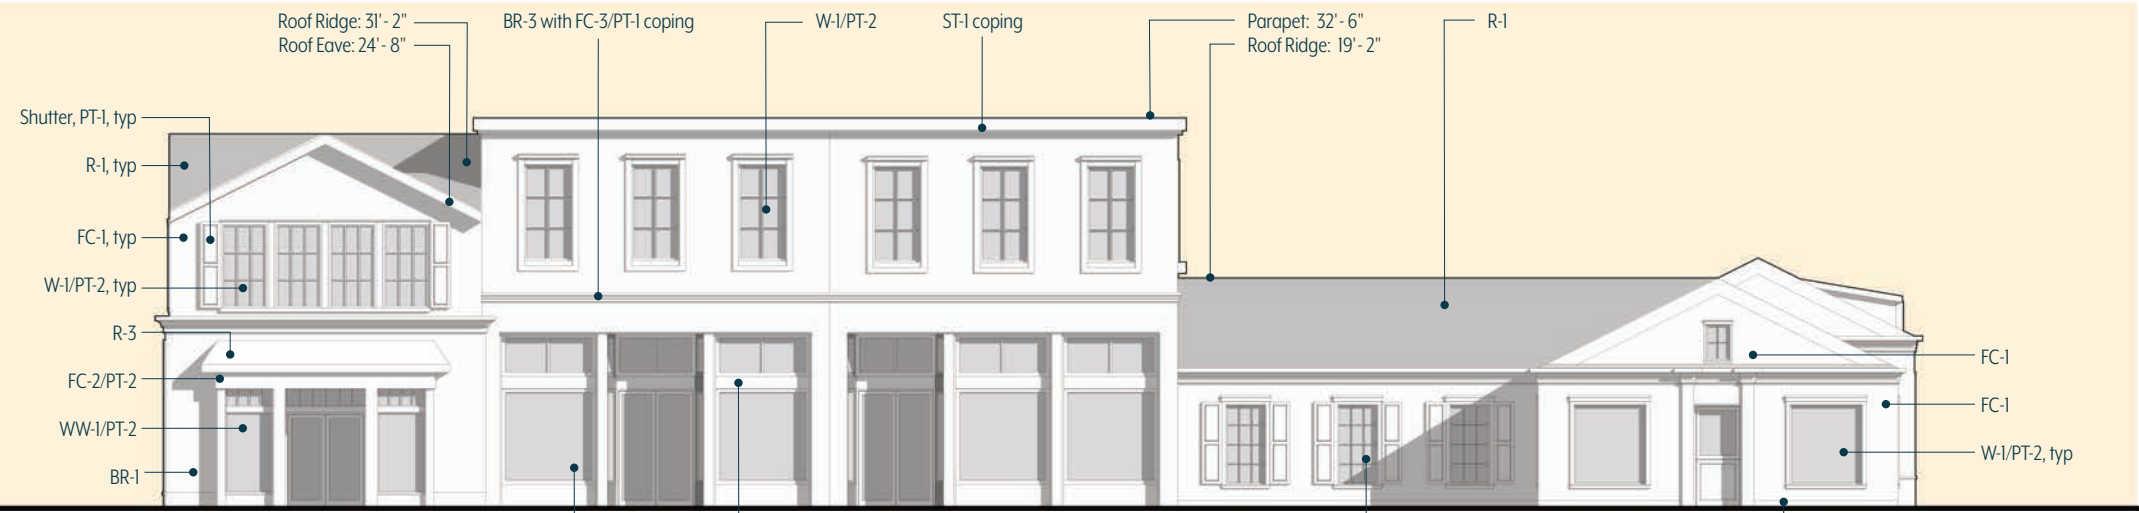


03 BUILDING E-1 - EAST ELEVATION
Scale: 1/16" = 1' 0 2 4 8

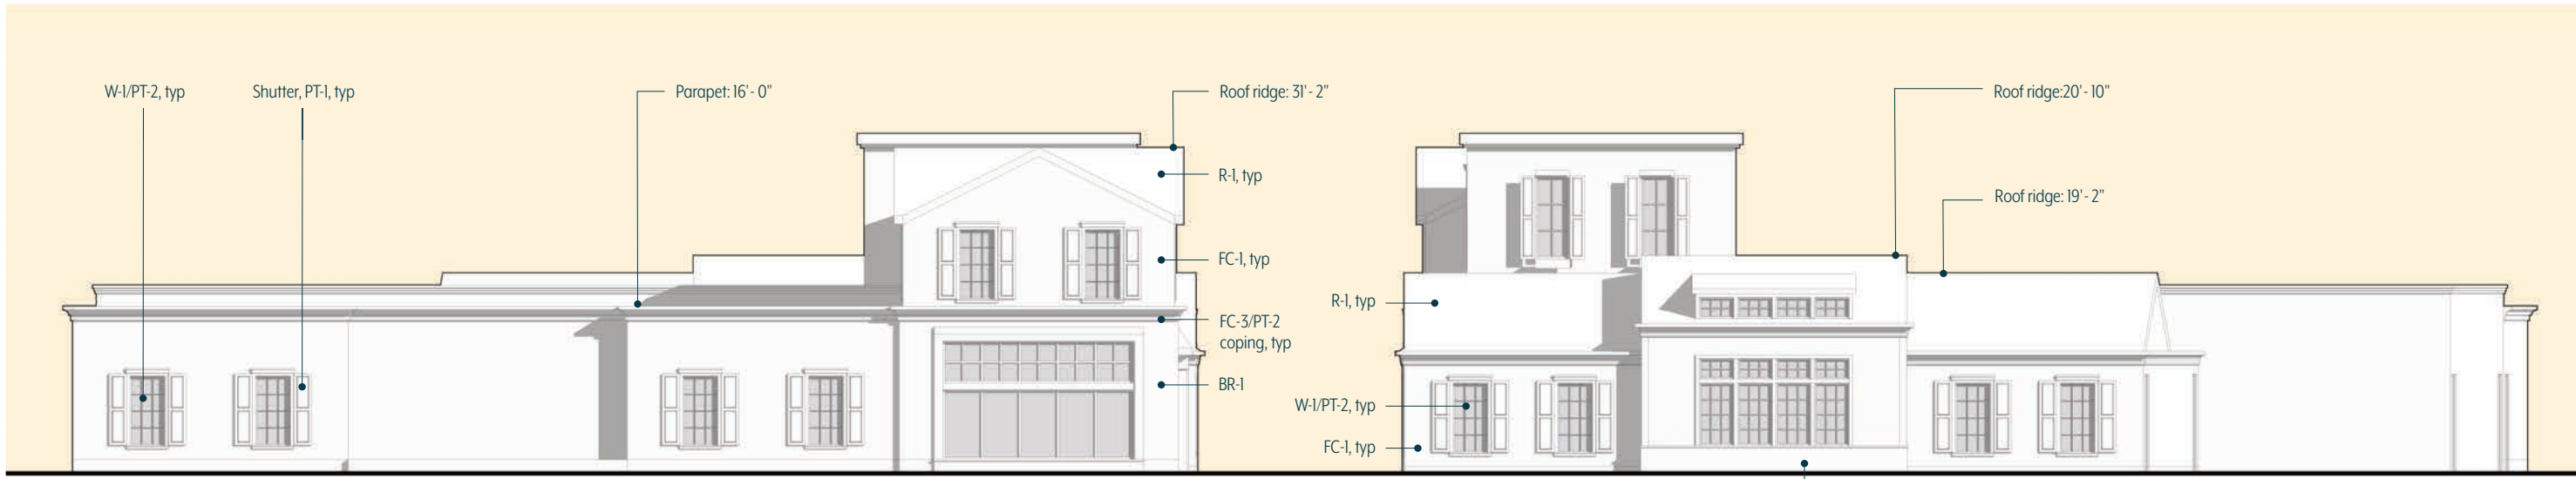


01 BUILDING E-1 SOUTH ELEVATION
Scale: 1/16" = 1' 0 2 4 8


02 BUILDING E-1 NORTH ELEVATION
Scale: 1/16" = 1' 0 2 4 8

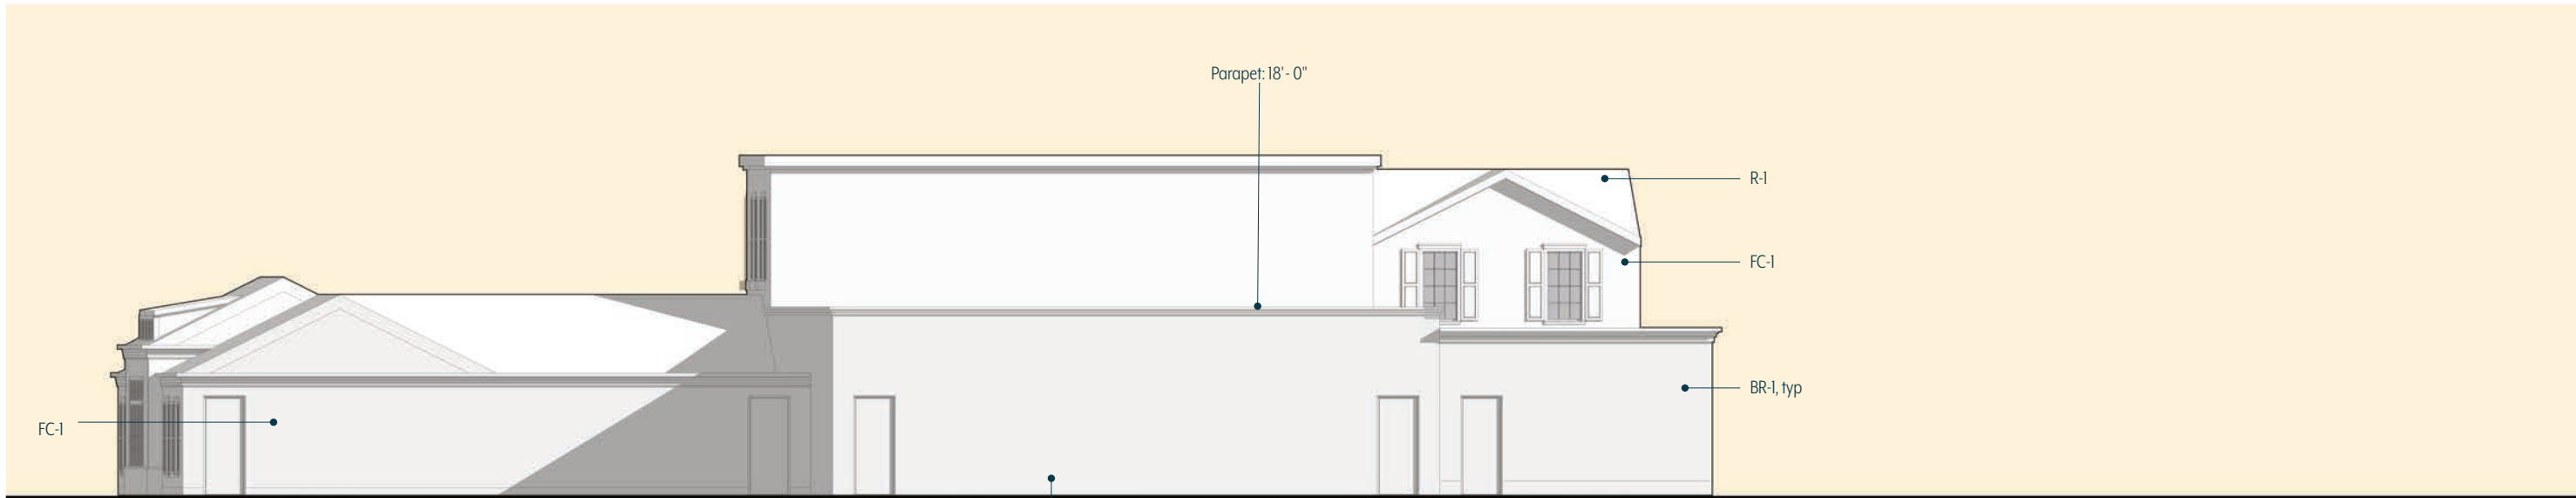

03 BUILDING E-1 - WEST ELEVATION
Scale: 1/16" = 1' 0 2 4 8

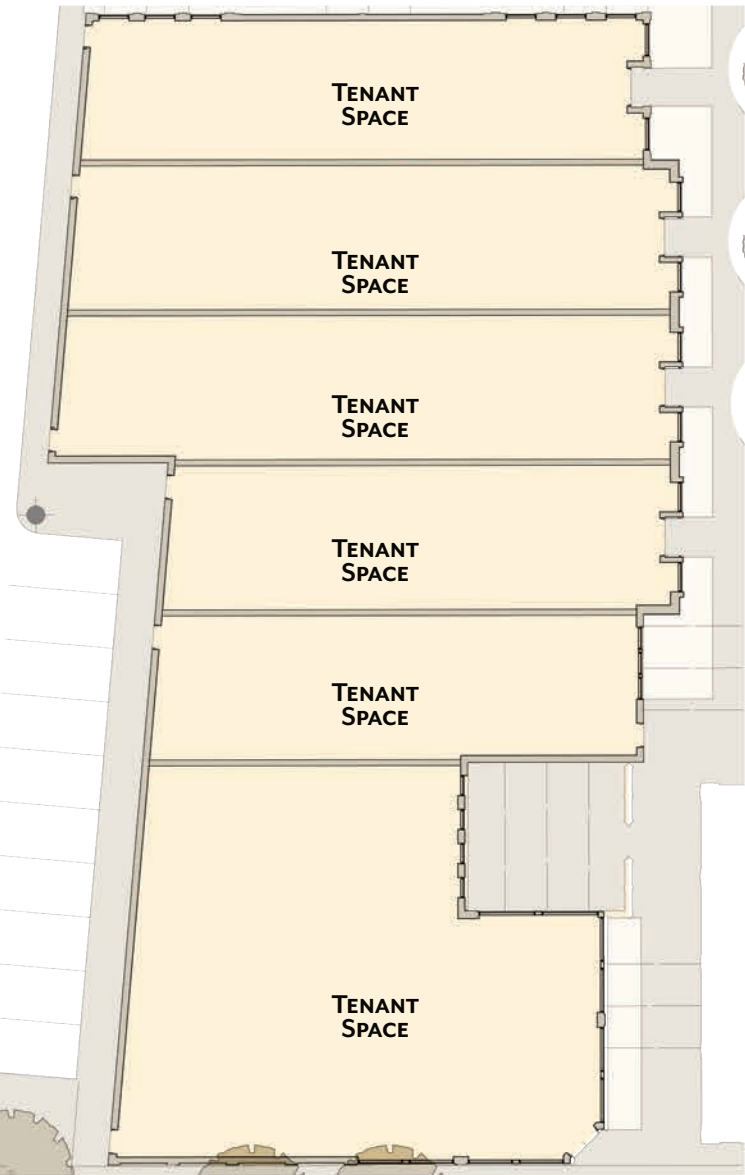

01 BUILDING E-2 - LEVEL 1
Scale: 1/32" = 1' 0 4 8 16

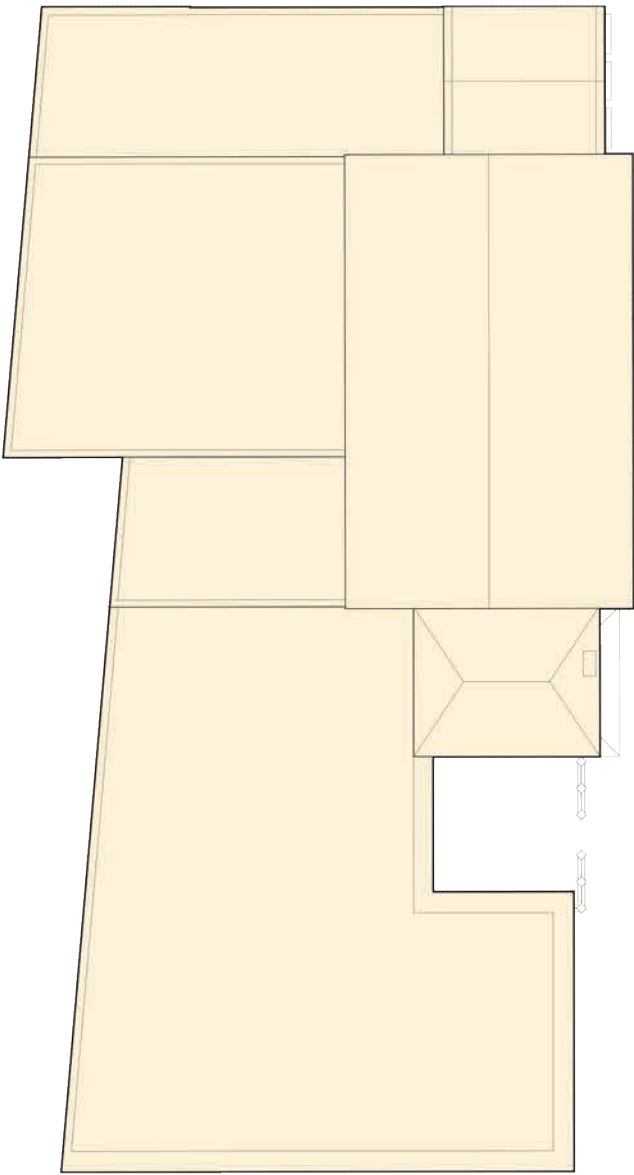


02 BUILDING E-2 - ROOF PLAN
Scale: 1/32" = 1' 0 4 8 16


BUILDING E-2 Historic Mixed Use: Retail			
Heights	Required Min. 1.5 stories	Provided Max 2.5 stories 34'-0"	Compliance Yes
Max ground story height	12 ft max	16 ft	Not in Compliance
Max upper story Height	12 ft max	12 ft false story	Yes
Building Entrance	1 per 40 ft. of façade for buildings over 60 ft. Min.		Yes
Mid-Building Pedestrian way	Required for buildings greater than 150 ft. in length	170' 9"	Not in Compliance
Vertical Divisions	Vertical Increments No greater than 30 ft		Yes
Roof types	Pitched roof; other types permitted with approval	See Elevations	Approval Need
Proposed Block Length	300 ft	172'-1"	Yes

Transparency

Story	Orientation	Glazing/ Opening (SF)	Wall Area (SF)	% Open/ Transparent	Conform
Ground	South	187	660	28.3%	Pass
Ground	East	645	1152	56.0%	Pass
Ground	West-15%	0	1144	0.0%	Waiver
Ground	North-15%	162	660	24.5%	Pass

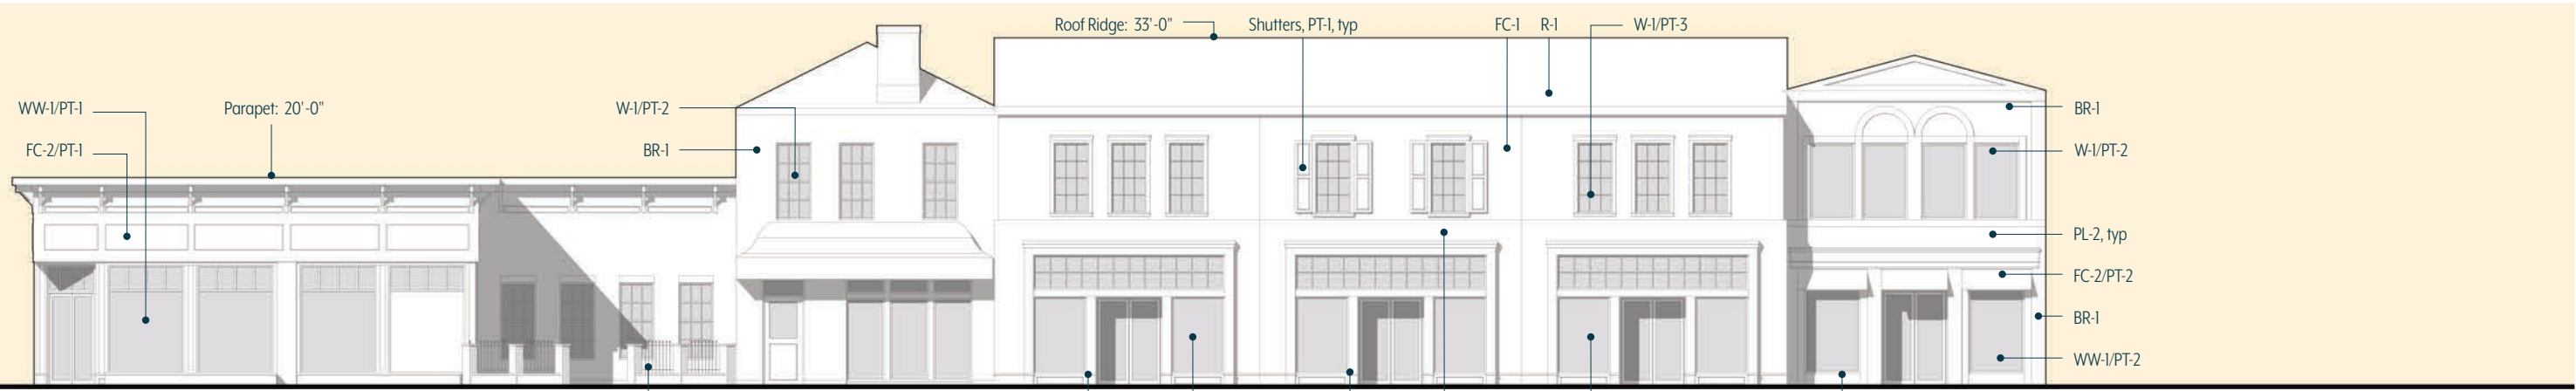


03 BUILDING E-2 - EAST ELEVATION
Scale: 1/16" = 1' 0 2 4 8

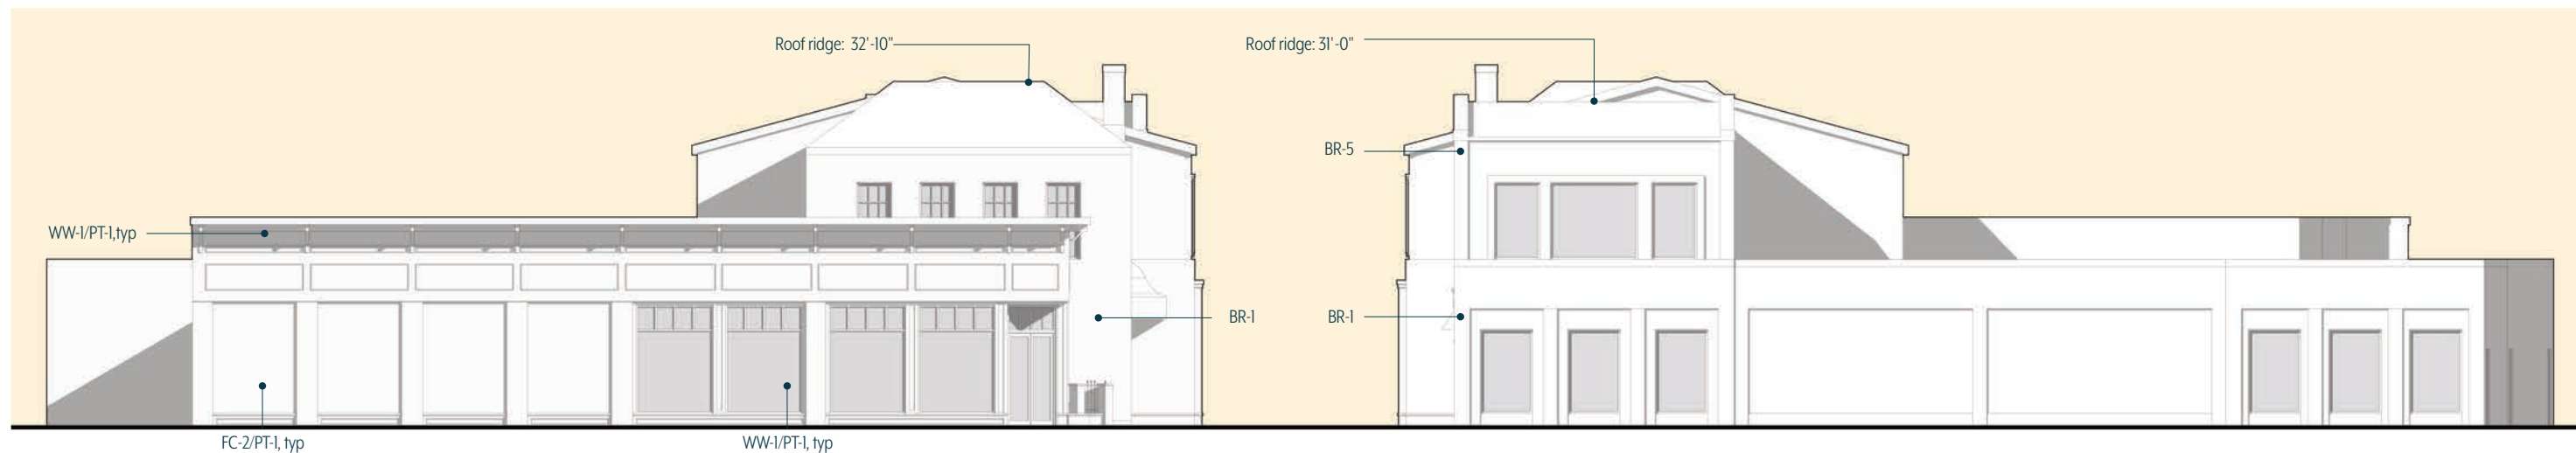


01 BUILDING E-2 - SOUTH ELEVATION
Scale: 1/16" = 1' 0 2 4 8

02 BUILDING E-2 - NORTH ELEVATION
Scale: 1/16" = 1' 0 2 4 8

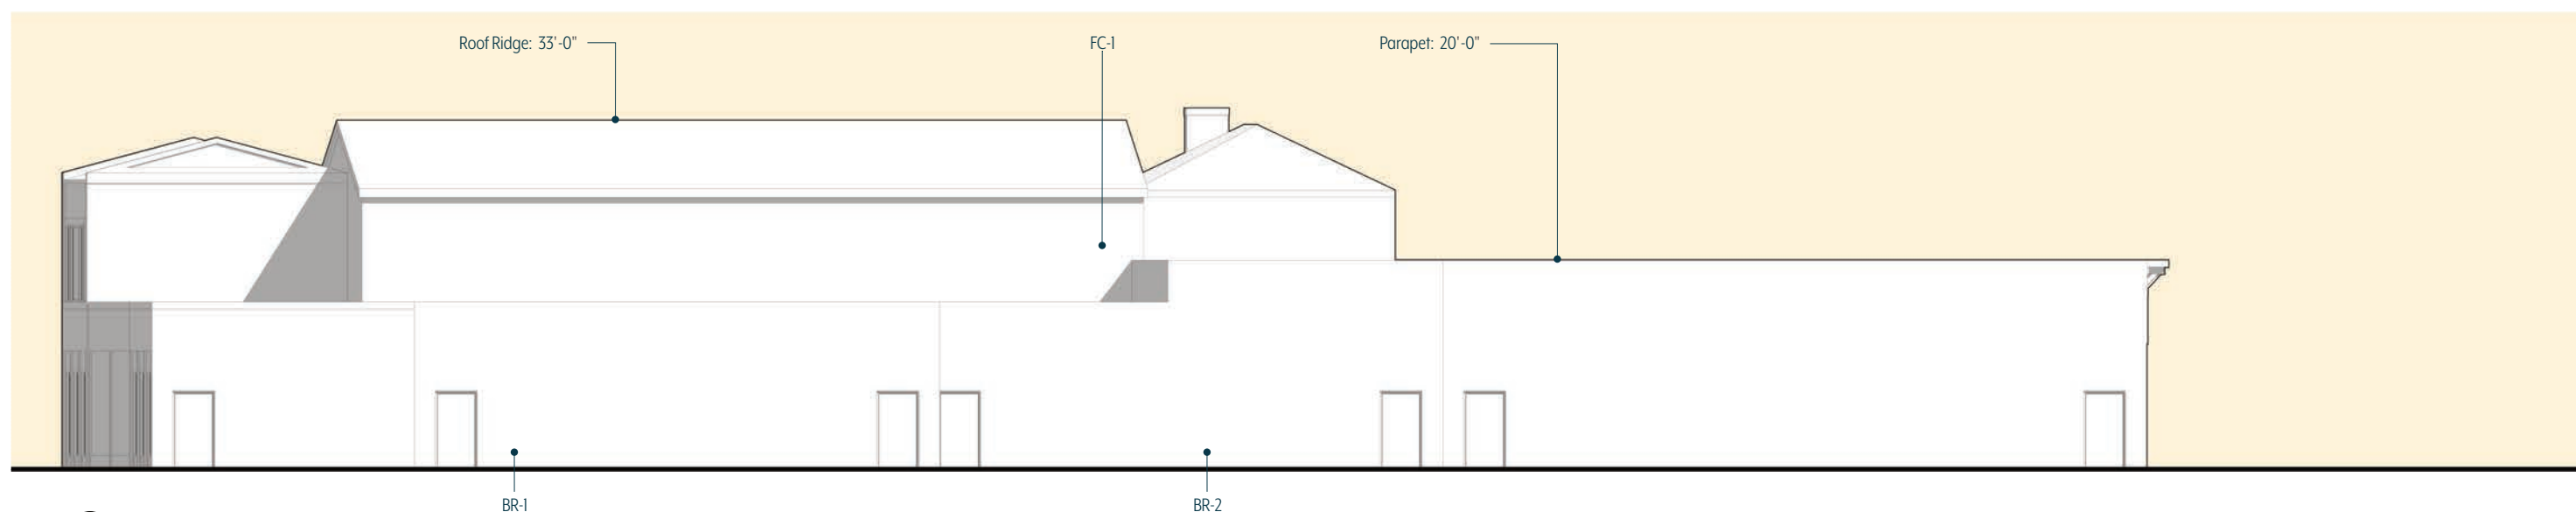

03 BUILDING E-2 - WEST ELEVATION
Scale: 1/16" = 1' 0 2 4 8

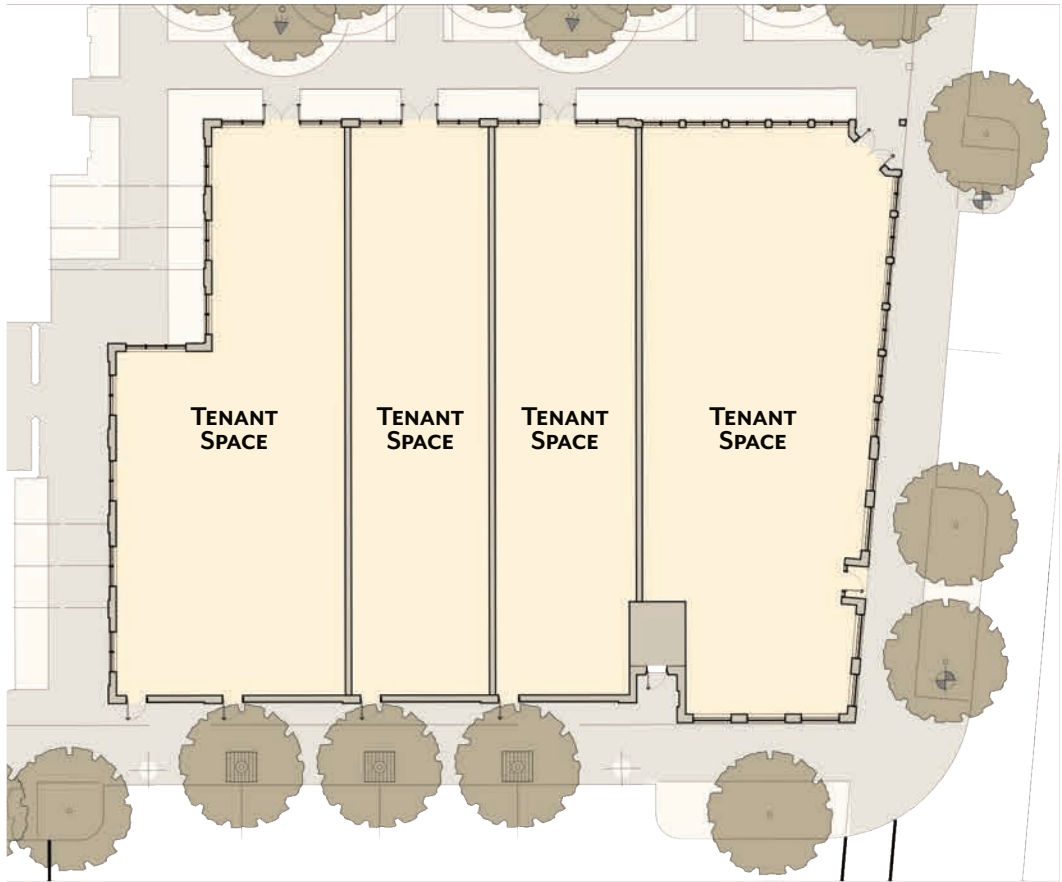


01 BUILDING F - LEVEL 1
Scale: 1/32" = 1' 0 4 8 16

Transparency

Story	Orientation	Glazing/ Opening (SF)	Wall Area (SF)	% Open/ Transparent	Conform
Ground	South	346	745	46.4%	Pass
Ground	East	385	605	63.6%	Pass
Ground	West-15%	243	605	40.2%	Pass
Ground	North	543	797	68.1%	Pass


BUILDING F		Historic Mixed Use: Retail	
Heights	Required Min. 1.5 stories	Max 2.5 stories 32'-0"	Compliance Yes
Max ground story height	12 ft max	High: 16 ft Low: 14 ft	Not in Compliance
Max upper story Height	12 ft max	10 ft false story	Yes
Building Entrance	1 per 40 ft. of façade for buildings over 60 ft. Min.		Yes
Mid-Building Pedestrian way	Required for buildings greater than 150 ft. in length		133' 9"
Vertical Divisions	Vertical Increments No greater than 30 ft	West & North >30 ft	Not in Compliance
Roof types	Pitched roof; other types permitted with approval	See Elevations	Approval Need
Proposed Block Length	300 ft	106'-9"	Yes

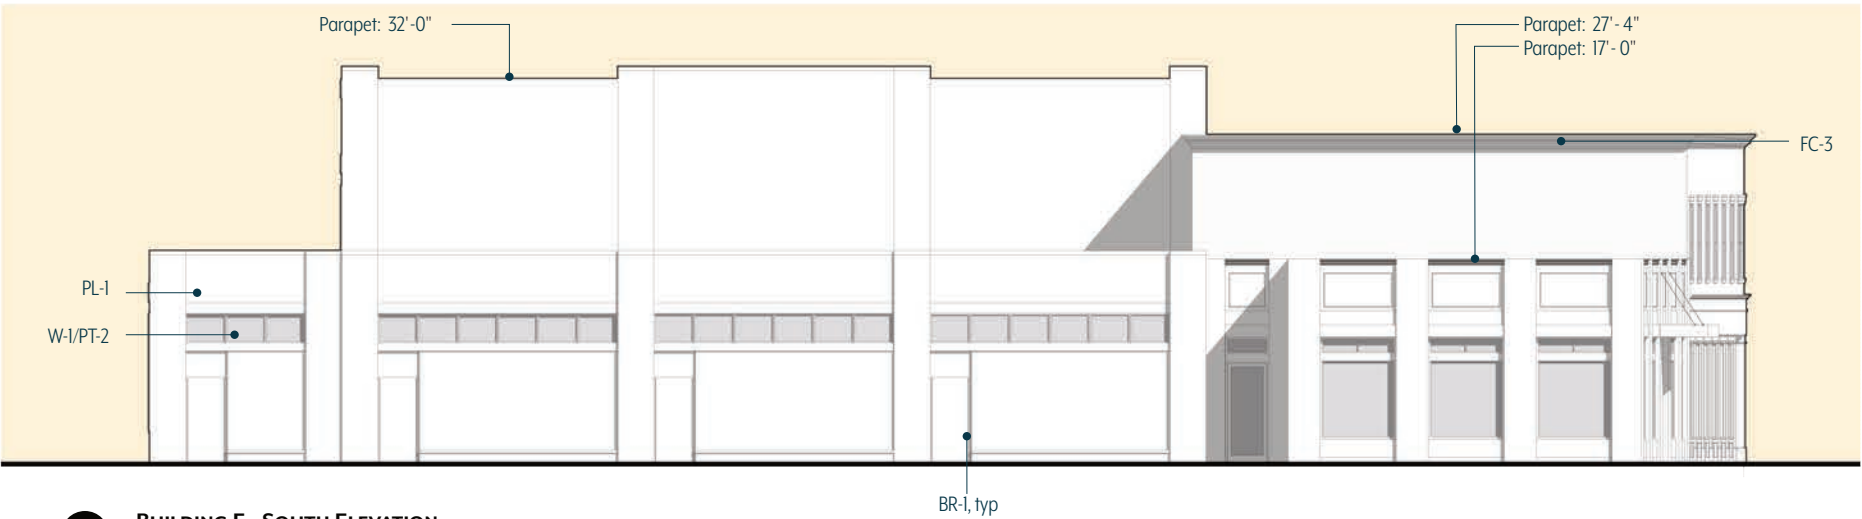

02 BUILDING F - SOUTH ELEVATION
Scale: 1/16" = 1' 0 2 4 8




03 BUILDING F - NORTH ELEVATION
Scale: 1/16" = 1' 0 2 4 8

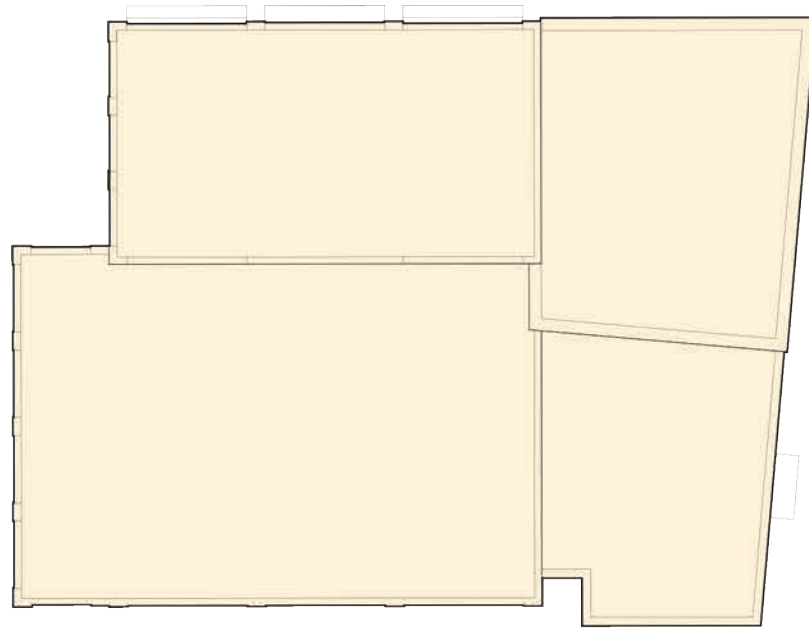


01 BUILDING F - ROOF PLAN
Scale: 1/32" = 1' 0 4 8 16



02 BUILDING F - WEST ELEVATION
Scale: 1/16" = 1' 0 2 4 8

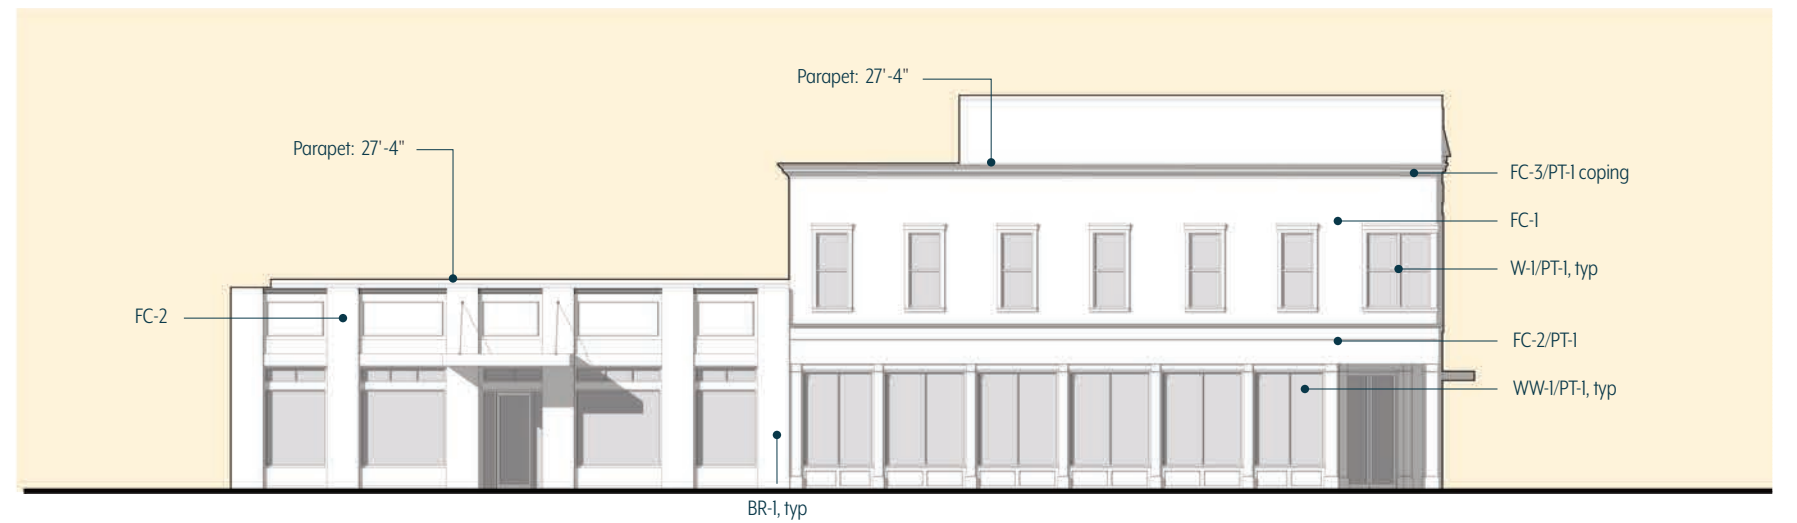

03 BUILDING F - EAST ELEVATION
Scale: 1/16" = 1' 0 2 4 8

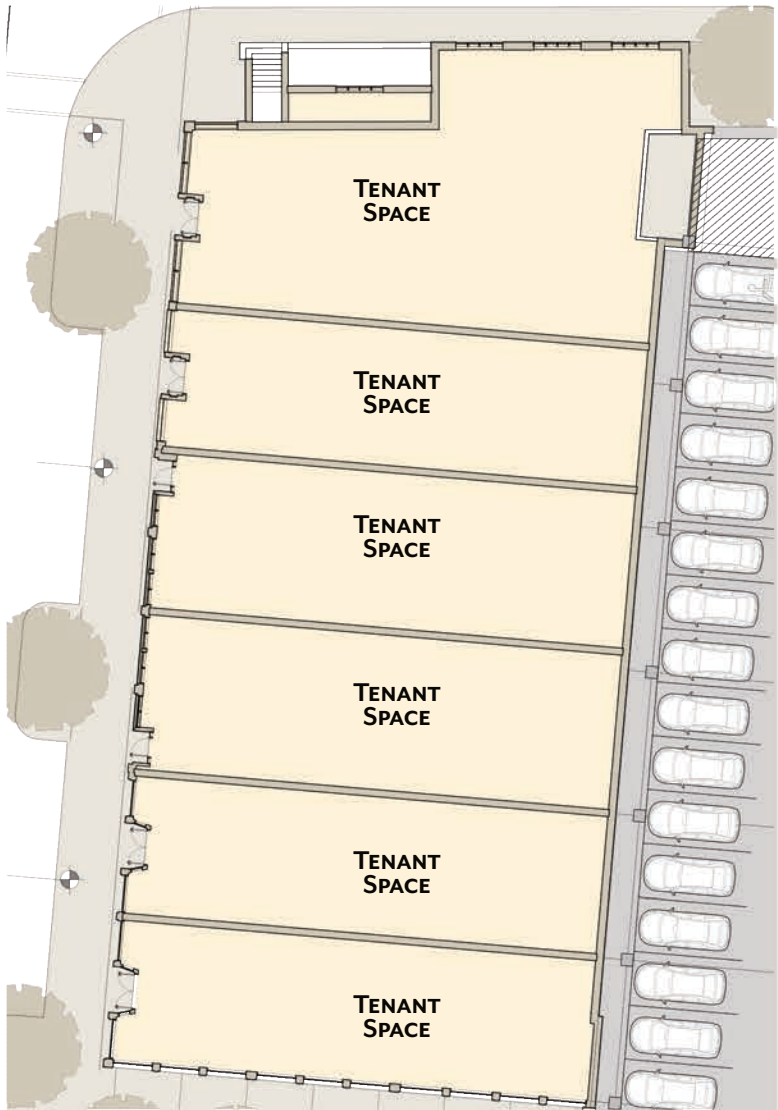

01 BUILDING G - LEVEL 1
Scale: 1/32" = 1' 0 4 8 16

Transparency

Story	Orientation	Glazing / Opening (SF)	Wall Area (SF)	% Open / Transparent	Conform
Ground	South	280	481	58.2%	Pass
Level 2	South	185	802	23.1%	Pass
Ground	West	635	945	67.2%	Pass
Level 2	West	439	1573	27.9%	Pass
Ground	North	214	530	40.4%	Pass
Level 2	North	213	883	24.1%	Pass

BUILDING G Historic Mixed Use: 1st Floor Retail, 2nd Floor Office


Heights	Required Min. 1.5 stories Max 2.5 stories	Provided 35'-8"	Compliance Yes
Max ground story height	12 ft max	16 ft	Not in Compliance
Max upper story Height	12 ft max	15 ft	Yes
Building Entrance	1 per 40 ft. of façade for buildings over 60 ft. Min.		Yes
Mid-Building Pedestrian way	Required for buildings greater than 150 ft. in length	173 ft	Not in Compliance
Vertical Divisions	Vertical Increments No greater than 30 ft	West Facade >30 ft	
Roof types	Pitched roof; other types permitted with approval	See Elevations	Approval Need
Proposed Block Length	300 ft	146'-2"	Yes




02 BUILDING G - NORTH ELEVATION
Scale: 1/16" = 1' 0 2 4 8



03 BUILDING G - WEST ELEVATION
Scale: 1/16" = 1' 0 2 4 8

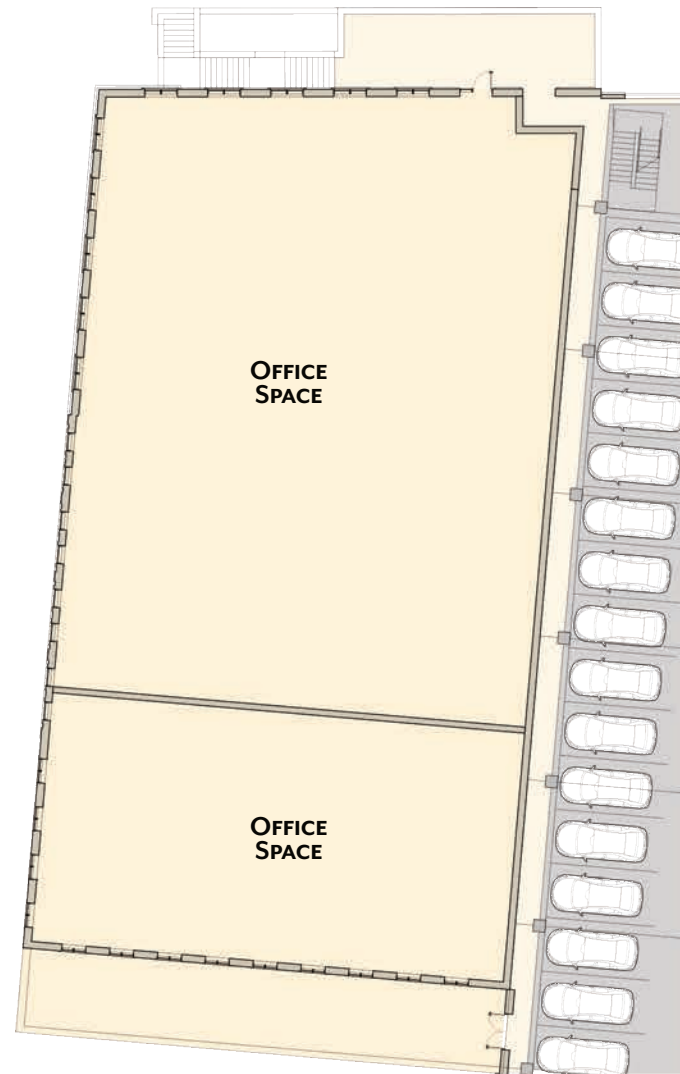


01 **BUILDING G - LEVEL 2**
Scale: 1/32" = 1' 0 4 8 16

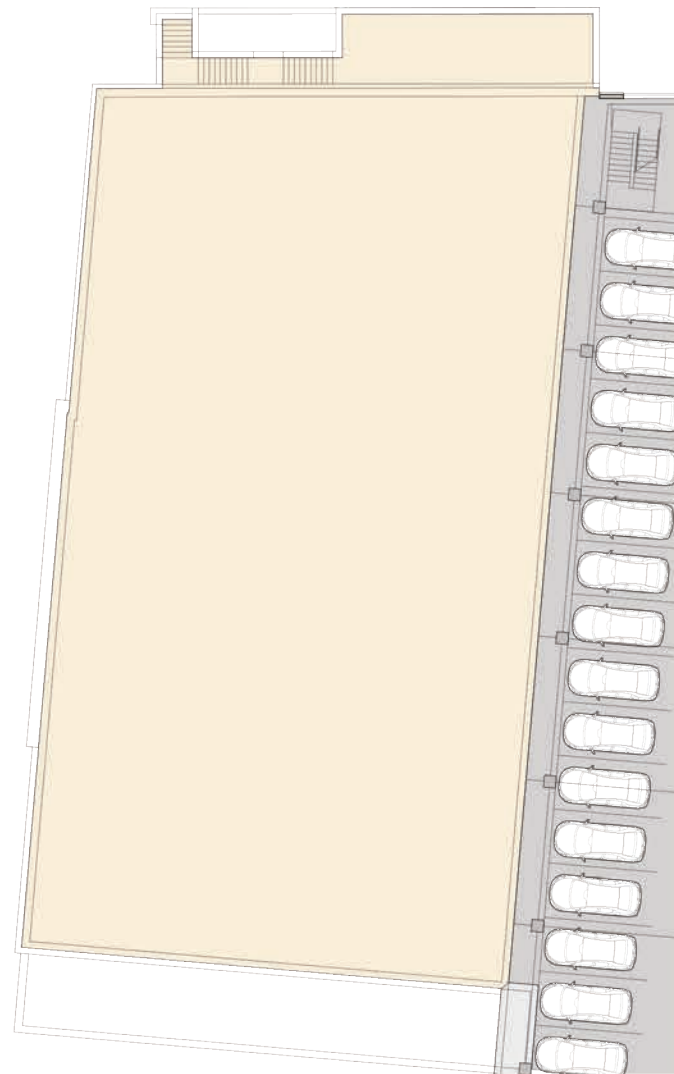


02 **BUILDING G - ROOF PLAN**
Scale: 1/32" = 1' 0 4 8 16




03 **BUILDING G - SOUTH ELEVATION**
Scale: 1/16" = 1' 0 2 4 8

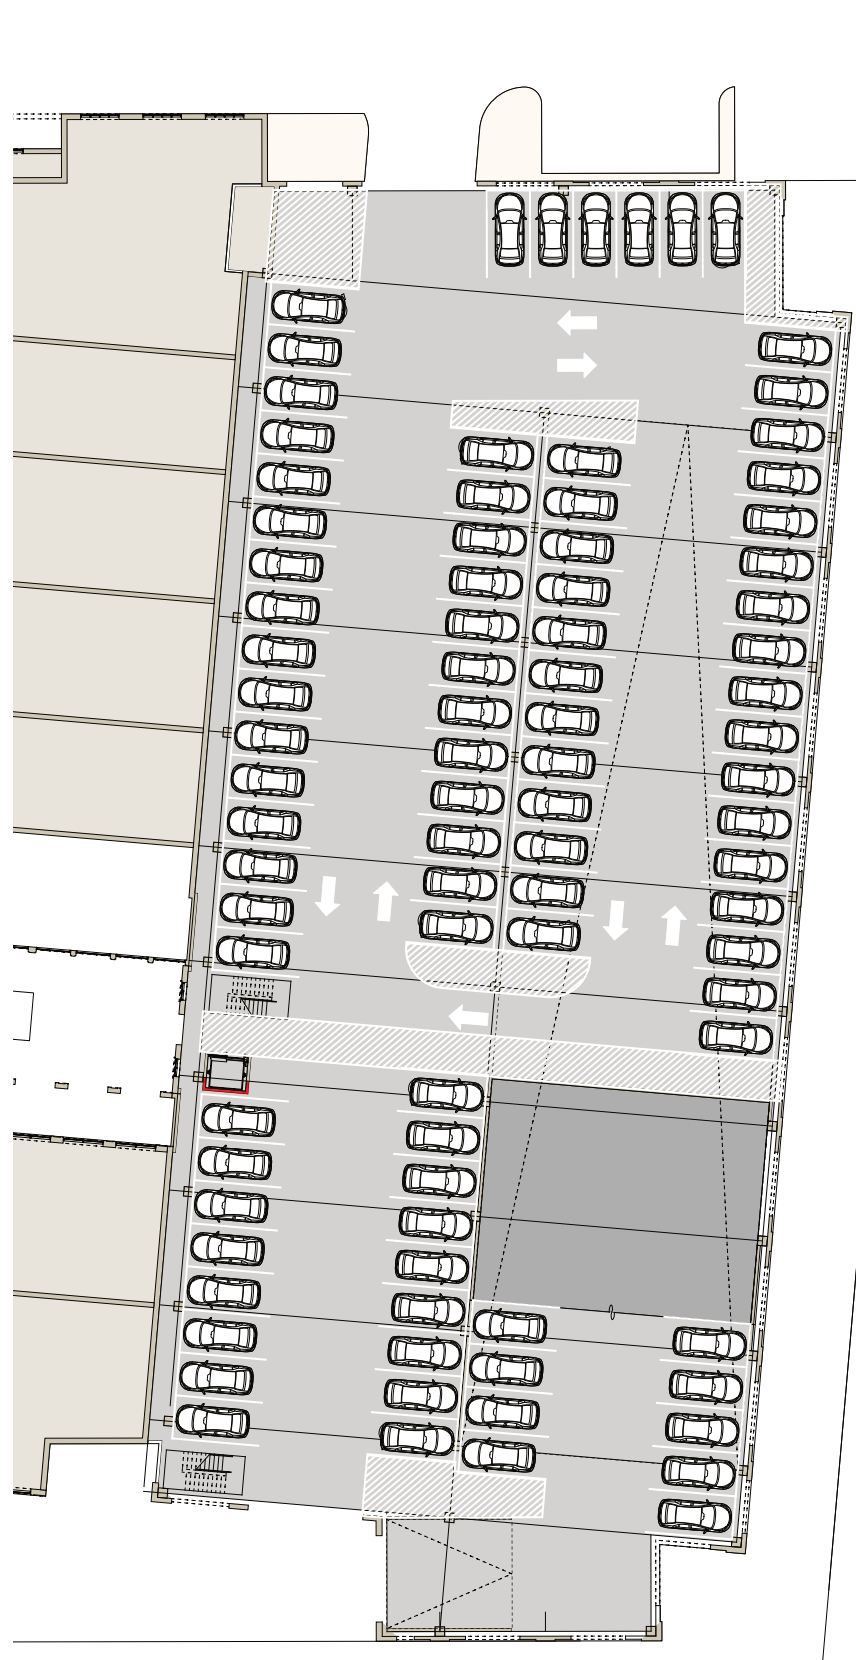


01 PARKING GARAGE - LEVEL 1
Scale: 1/32" = 1' 0 4 8 16

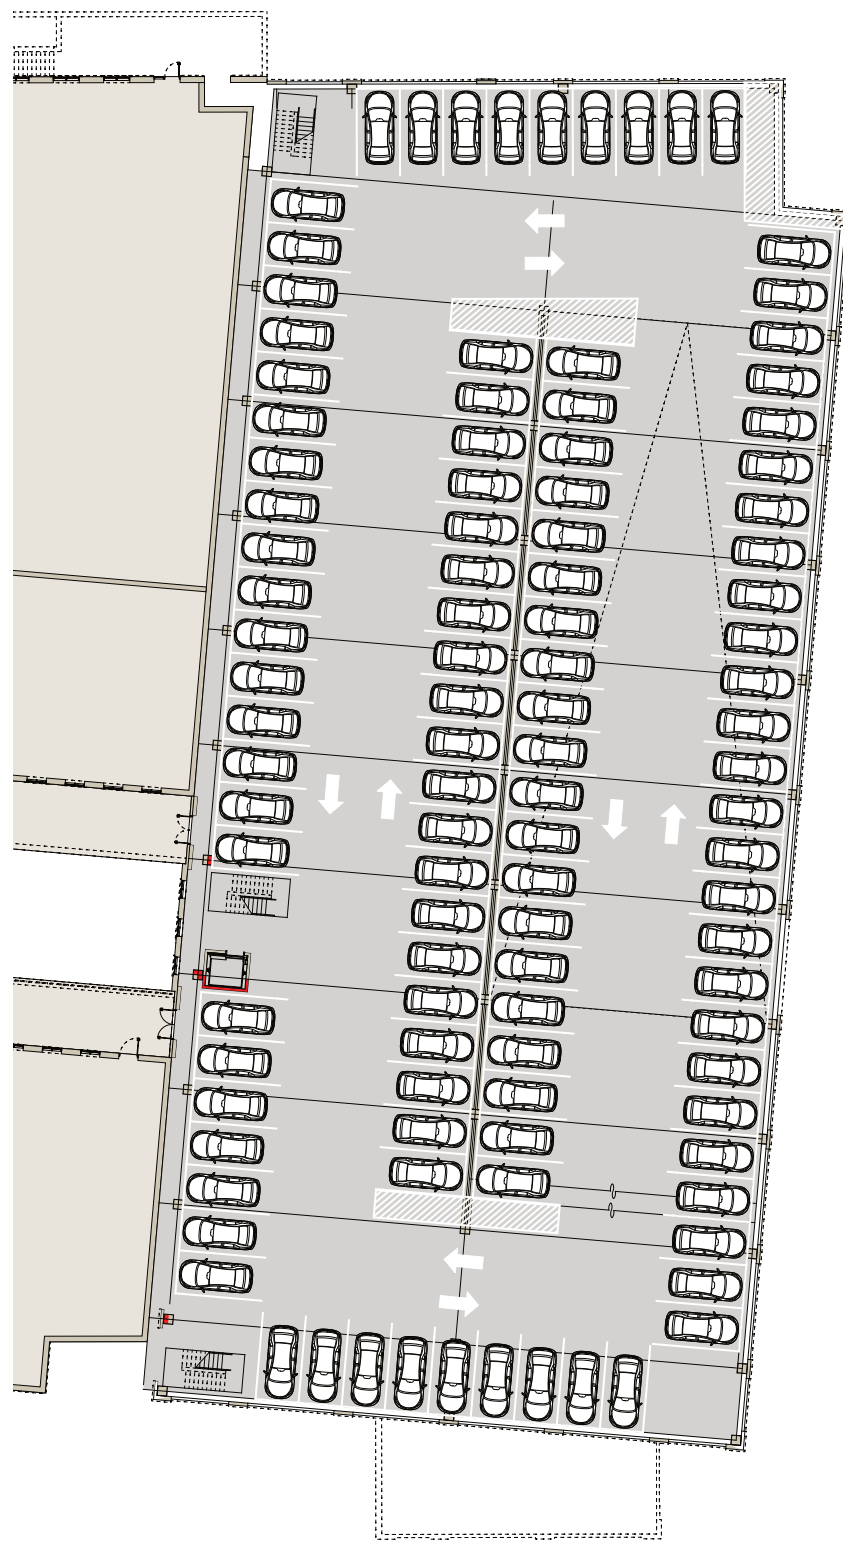

01 PARKING GARAGE - LEVEL 2
Scale: 1/32" = 1' 0 4 8 16

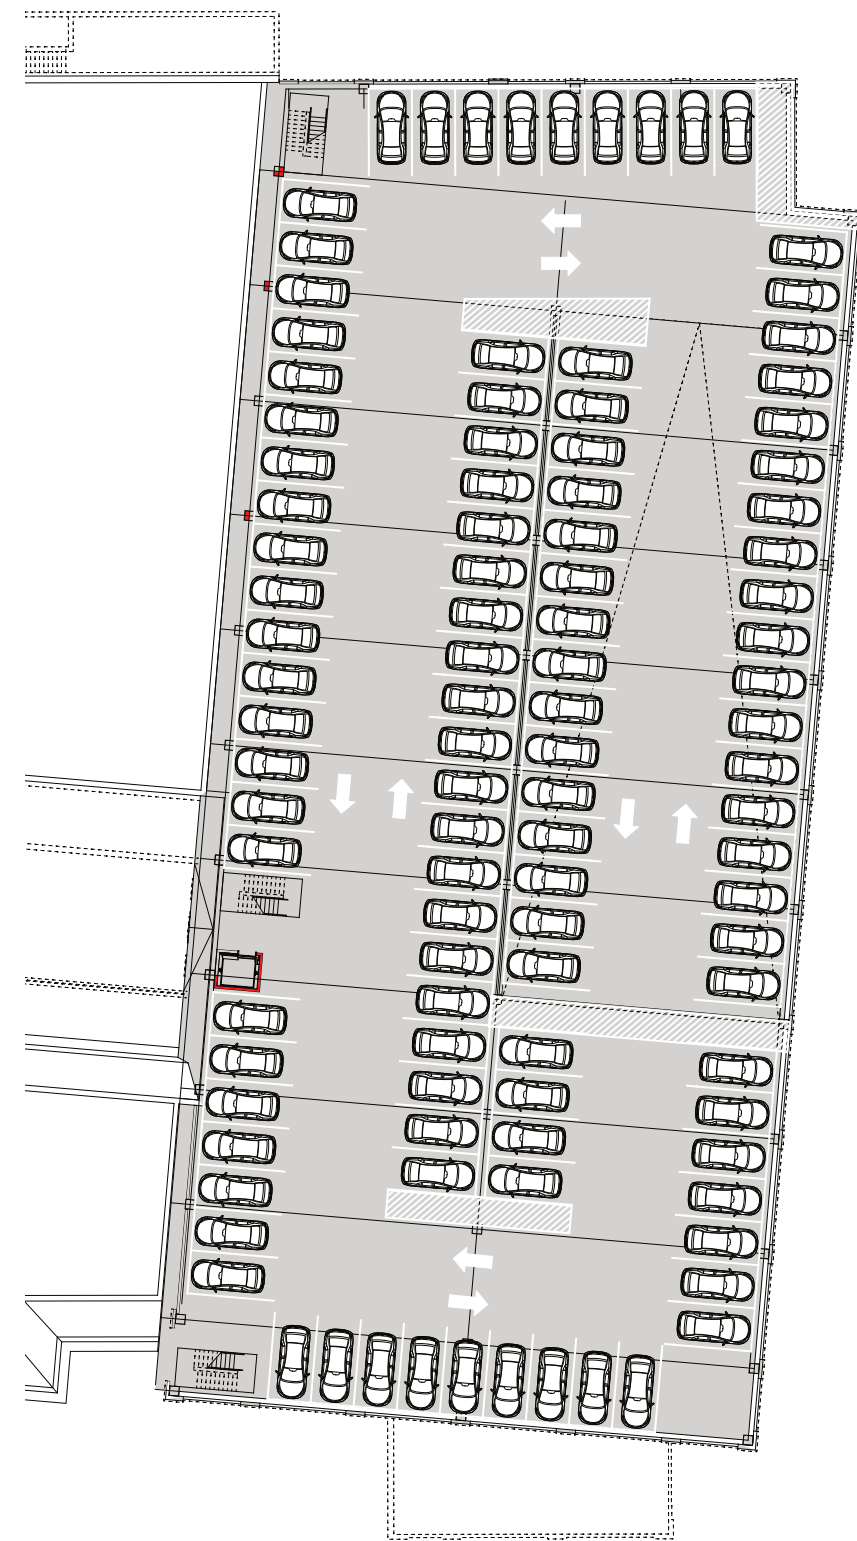

01 PARKING GARAGE - LEVEL 3
Scale: 1/32" = 1' 0 4 8 16

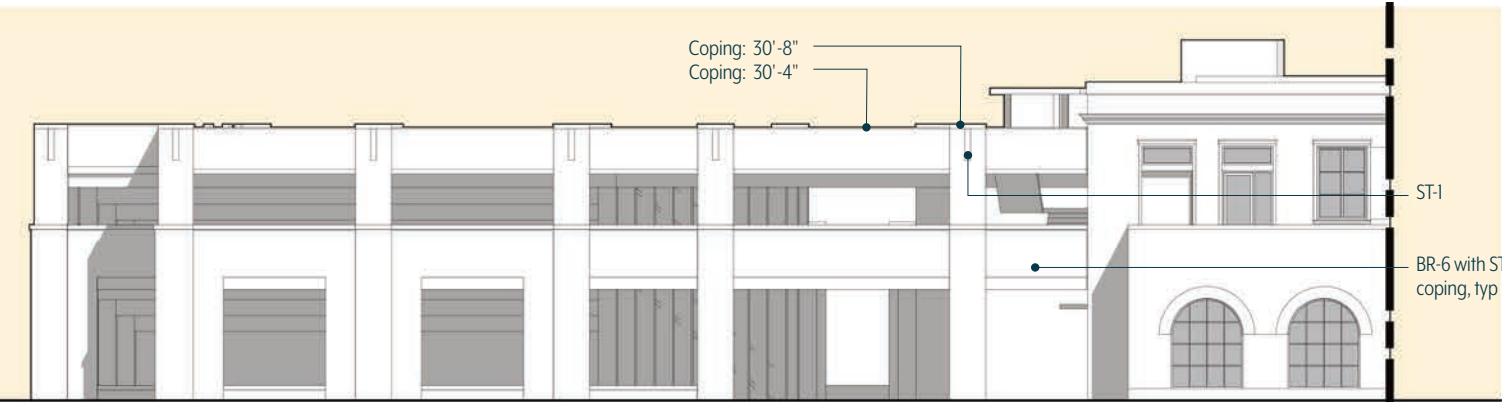

01 PARKING GARAGE - NORTH ELEVATION
Scale: 3/64" = 1'



02 PARKING GARAGE - SOUTH ELEVATION
Scale: 3/64" = 1'




03 PARKING GARAGE - EAST ELEVATION
Scale: 3/64" = 1'

Transparency


Story	Orientation	Glazing/ Opening (SF)	Wall Area (SF)	% Open/ Transparent	Conform
Ground	East	1426.67	3210	30.8%	Fail
Upper	East	1334	1757	43.2%	Fail
Level	North	224	1471	13.2%	Fail
	North	446	680	39.6%	Fail
Ground	South	224	1535	12.7%	Fail
Upper	South	469	704	40.0%	Fail
Level					

PARKING GARAGE

		Parking Structure	
Heights	Required Min. 2 stories Max. 5 stories	Provided 3 stories	Compliance Yes
Max ground story height	Min. 8'6" ft Max. 12 ft	16 ft	Yes
Max upper story Height	Min. 8'6" Max. 12 ft	10' 8"	Yes
Building Entrance			
Mid-Building Pedestrian way			
Vertical Divisions			
Roof types	Pitched roof; other types permitted with approval	Parapet	Yes

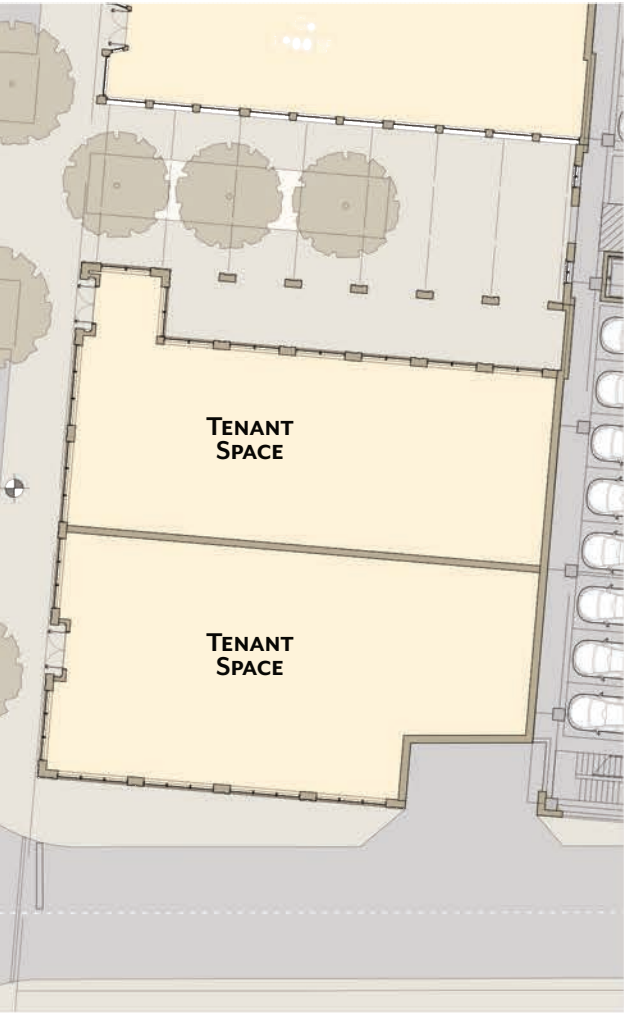

01 BUILDING H - LEVEL 1
Scale: 1/32" = 1' 0 4 8 16

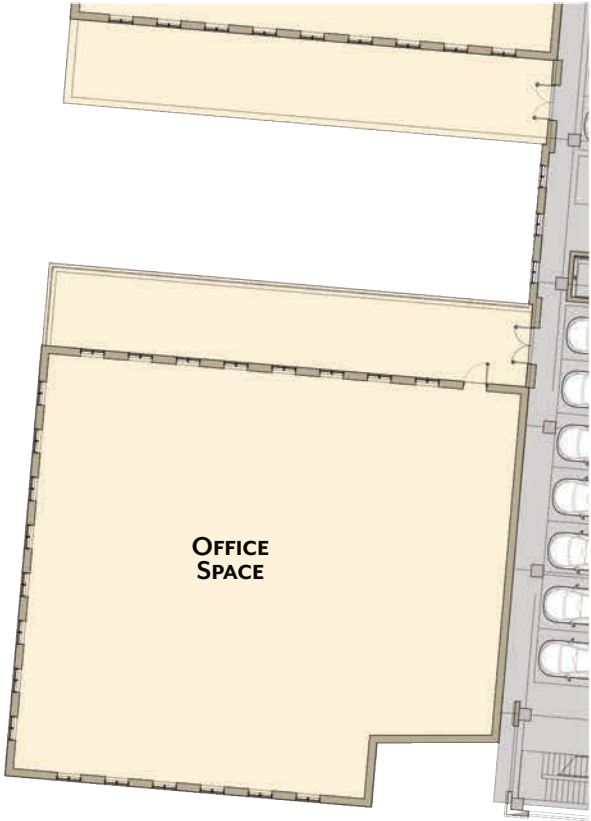


02 BUILDING H - LEVEL 2
Scale: 1/32" = 1' 0 4 8 16


BUILDING H Historic Mixed Use: 1 st Floor Retail, 2 nd Floor Office			
Heights	Required Min. 1.5 stories Max 2.5 stories	Provided 35'-6"	Compliance Yes
Max ground story height	12 ft max	16 ft	Not in Compliance
Max upper story Height	12 ft max	12 ft	Yes
Building Entrance	1 per 40 ft. of façade for buildings over 60 ft. Min.		Yes
Mid-Building Pedestrian way	Required for buildings greater than 99 ft 150 ft. in length		Yes
Vertical Divisions	Vertical Increments No greater than 30 ft	West Facade >30 ft	
Roof types	Pitched roof; other types permitted with approval	See Elevations	Approval Need
Proposed Block Length	300 ft	87'-9"	

Transparency


Story	Orientation	Glazing/ Opening (SF)	Wall Area (SF)	% Open/ Transparent	Conform
Ground	South-15%	247	874	28.3%	Pass
Level 2	South-15%	251	525	47.8%	Pass
Ground	West	354	676	52.4%	Pass
Level 2	West	310	1126	27.5%	Pass
Ground	North	308	482	63.9%	Pass
Level 2	North	250	802	31.2%	Pass

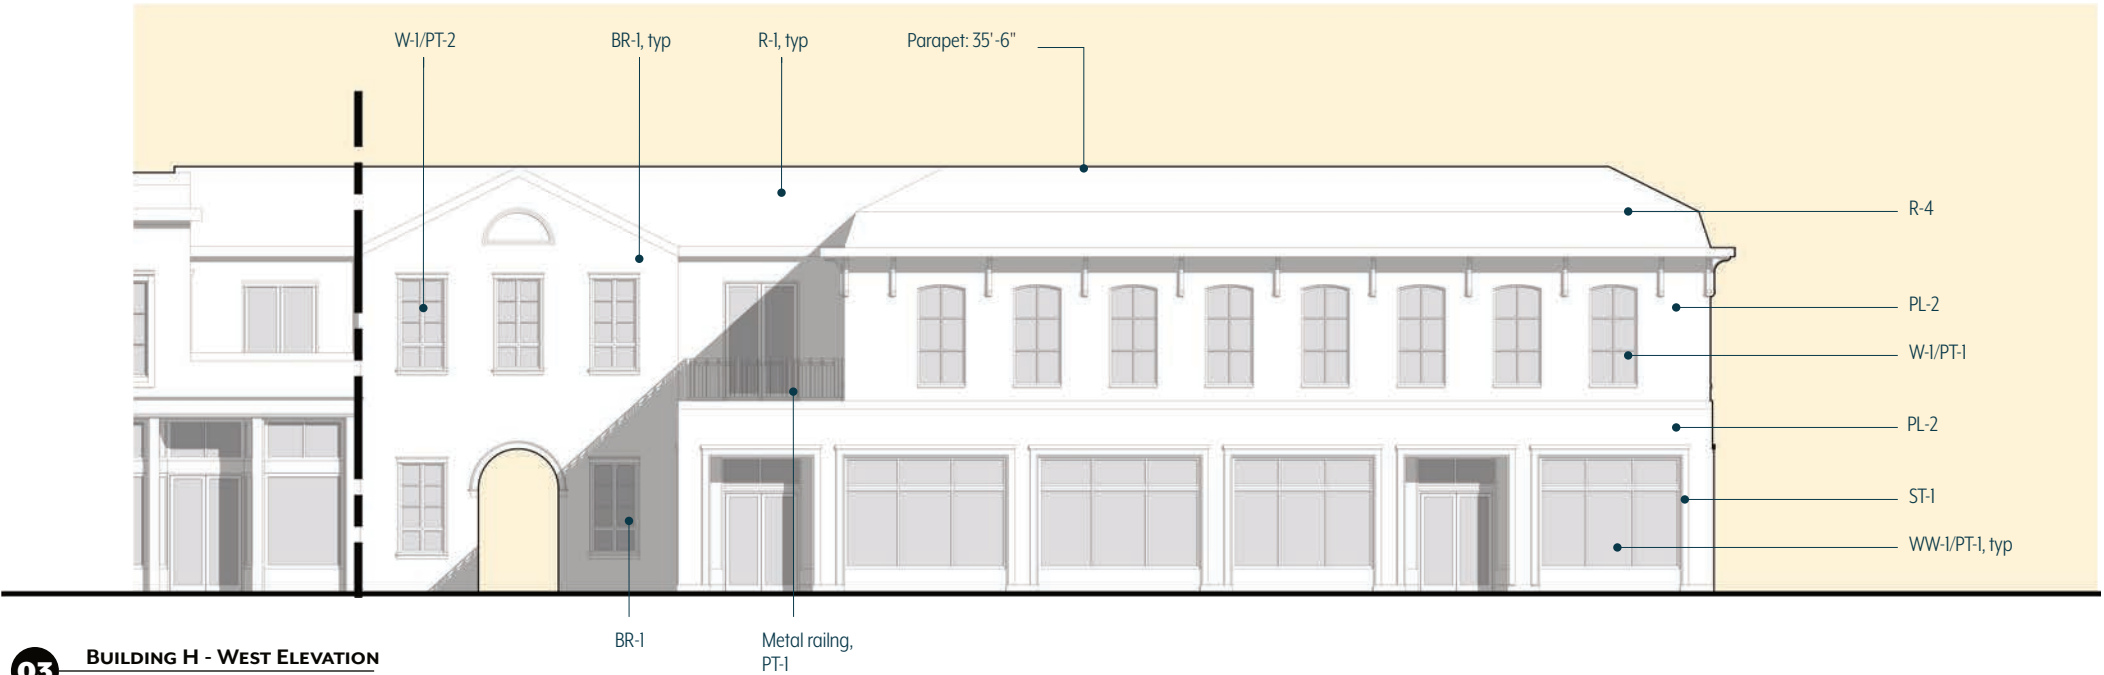

03 BUILDING H - WEST ELEVATION
Scale: 1/16" = 1' 0 2 4 8

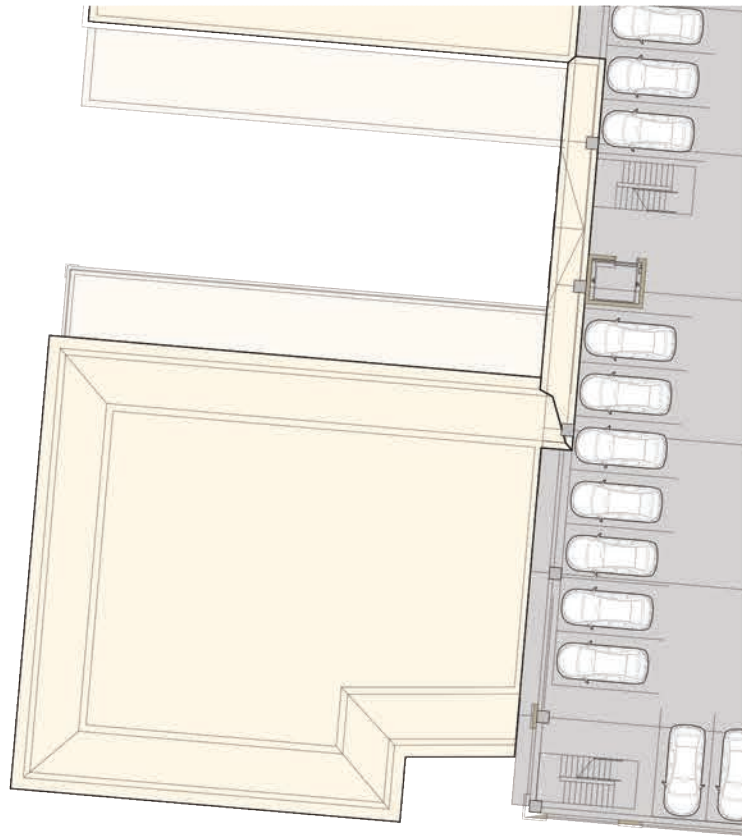


01 BUILDING H - ROOF PLAN
Scale: 1/32" = 1' 0 4 8 16

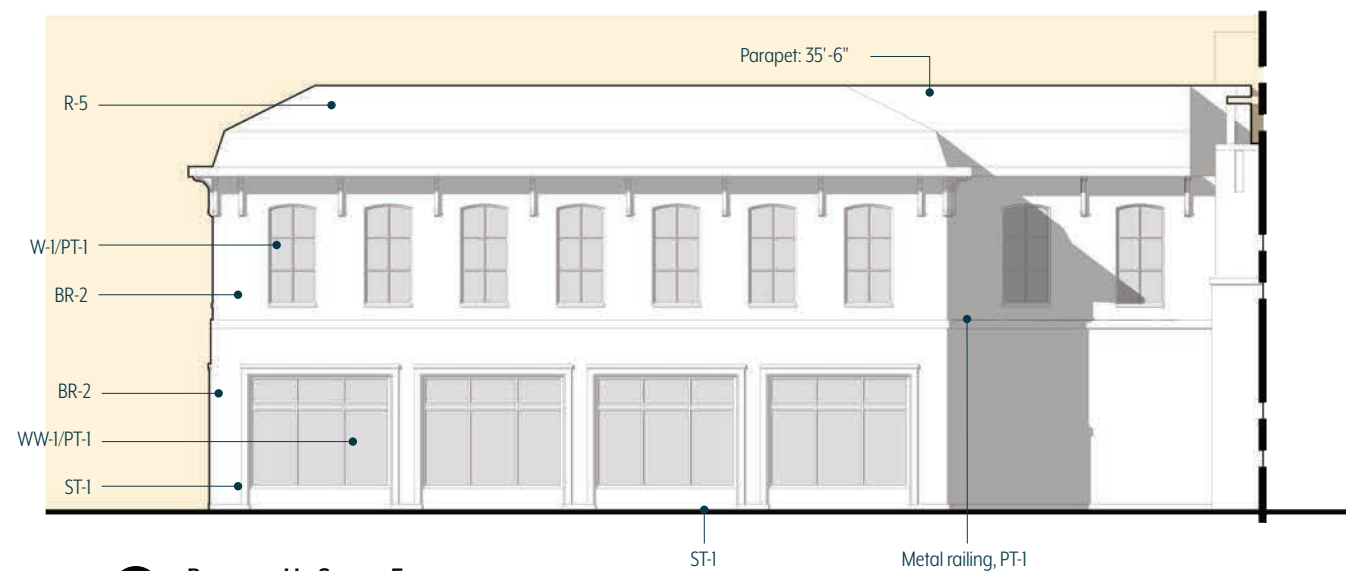


02 BUILDING H - SOUTH ELEVATION
Scale: 1/16" = 1' 0 2 4 8



03 BUILDING H - NORTH ELEVATION
Scale: 1/16" = 1' 0 2 4 8

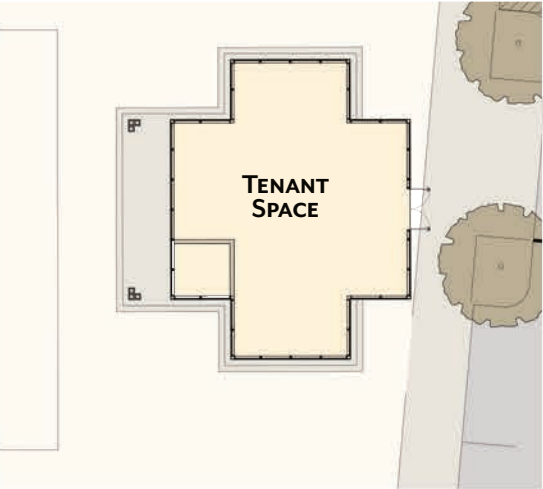

01 BUILDING P - LEVEL 1
Scale: 1/32" = 1' 0 4 8 16

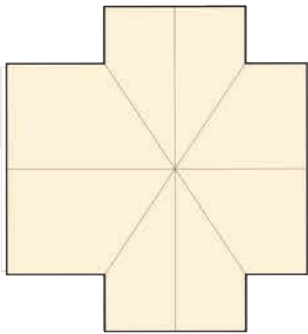


02 BUILDING P - ROOF PLAN
Scale: 1/32" = 1' 0 4 8 16


Transparency

Story	Orientation	Glazing / Opening (SF)	Wall Area (SF)	% Open / Transparent	Conform
Ground	South	126	240	52.5%	Pass
Ground	East	158	300	52.7%	Pass
Ground	West	53	300	17.7%	Pass
Ground	North	126	240	52.5%	Pass

BUILDING P	Historic Mixed Use: Retail		
Heights	Required Min. 1.5 stories Max 2.5 stories	Provided 22'-0"	Compliance Yes
Max ground story height	12 ft max	14 ft	Not in Compliance
Max upper story Height	12 ft max	N/A	
Building Entrance	1 per 40 ft. of façade for buildings over 60 ft. Min.		Yes
Mid-Building Pedestrian way	Required for buildings greater than 50 ft 150 ft. in length		Yes
Vertical Divisions	Vertical Increments No greater than 30 ft		Yes
Roof types	Pitched roof; other types permitted with approval	See Elevations	Yes
Proposed Block Length	300 ft	50'-6"	Yes

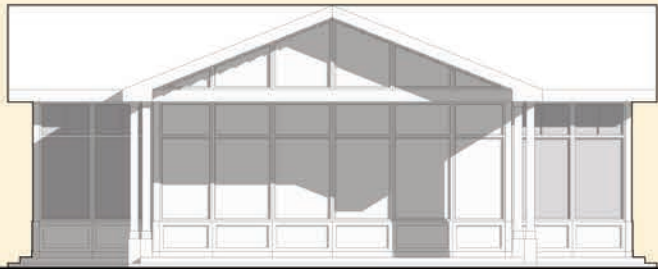

03 BUILDING P - WEST ELEVATION
Scale: 1/16" = 1' 0 2 4 8

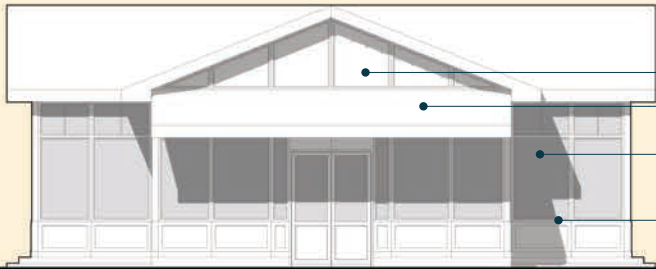


FC-2/PT-4
Fabric awning
WW-1/PT-4
FC-2/PT-4

04 BUILDING P - EAST ELEVATION
Scale: 1/16" = 1' 0 2 4 8

Roof eave: 15'-0"




05 BUILDING P - SOUTH ELEVATION
Scale: 1/16" = 1' 0 2 4 8

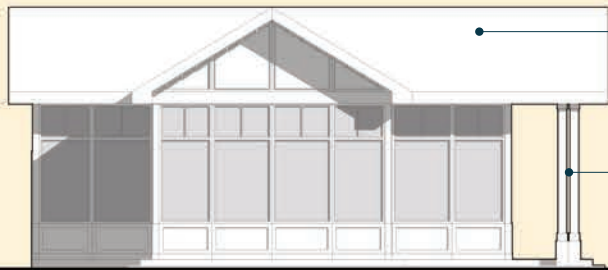

R-2/PT-4
FC-3/PT-4 Columns


06 BUILDING P - NORTH ELEVATION
Scale: 1/16" = 1' 0 2 4 8

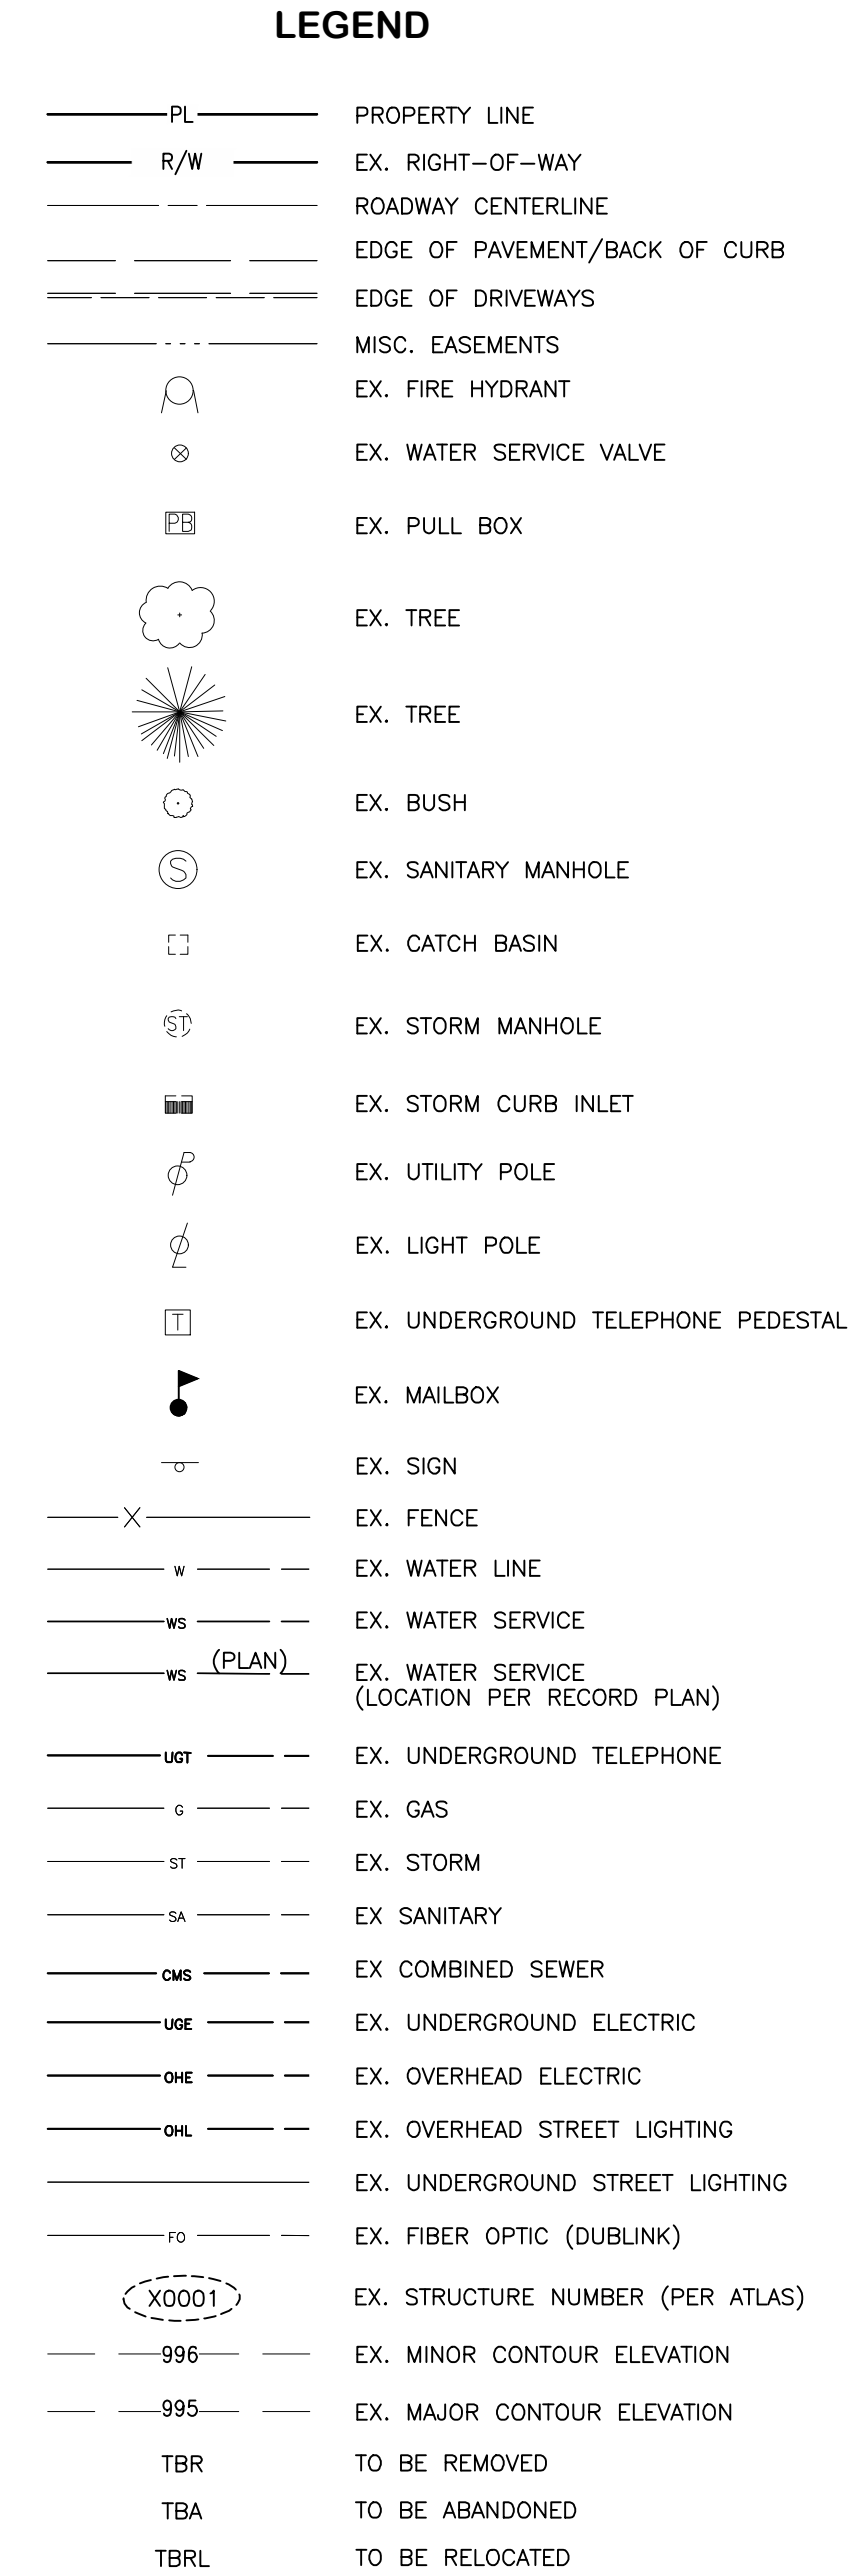

SITE DATA TABLE		
DESCRIPTION	QUANTITY	UNIT
TOTAL SITE AREA (PRIVATE)	6.85	AC.
TOTAL DISTURBED AREA (ON-SITE)	6.85	AC.
PRE-DEVELOPED IMPERVIOUS AREA	0.66	AC.
POST-DEVELOPED IMPERVIOUS AREA	5.70	AC.


CODED NOTES


1) EX. UNDERGROUND ELECTRIC/COMMUNICATION
LINE (TBR)

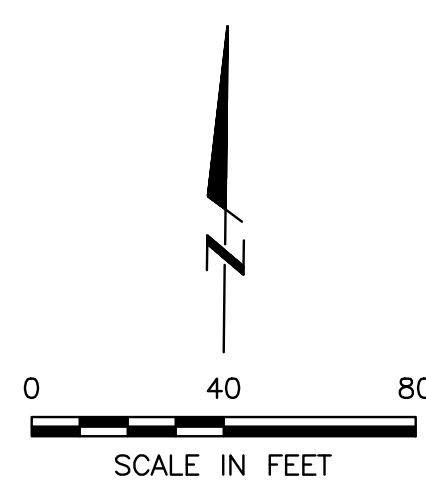



\\reduse\DWG\Production Drawings\Preliminary Development Plan\1315001_Sanitary Plan.dwg -Sanitary Plan PLOTTED BYDISHREMSHOCK ON 01/14/2026 10:24

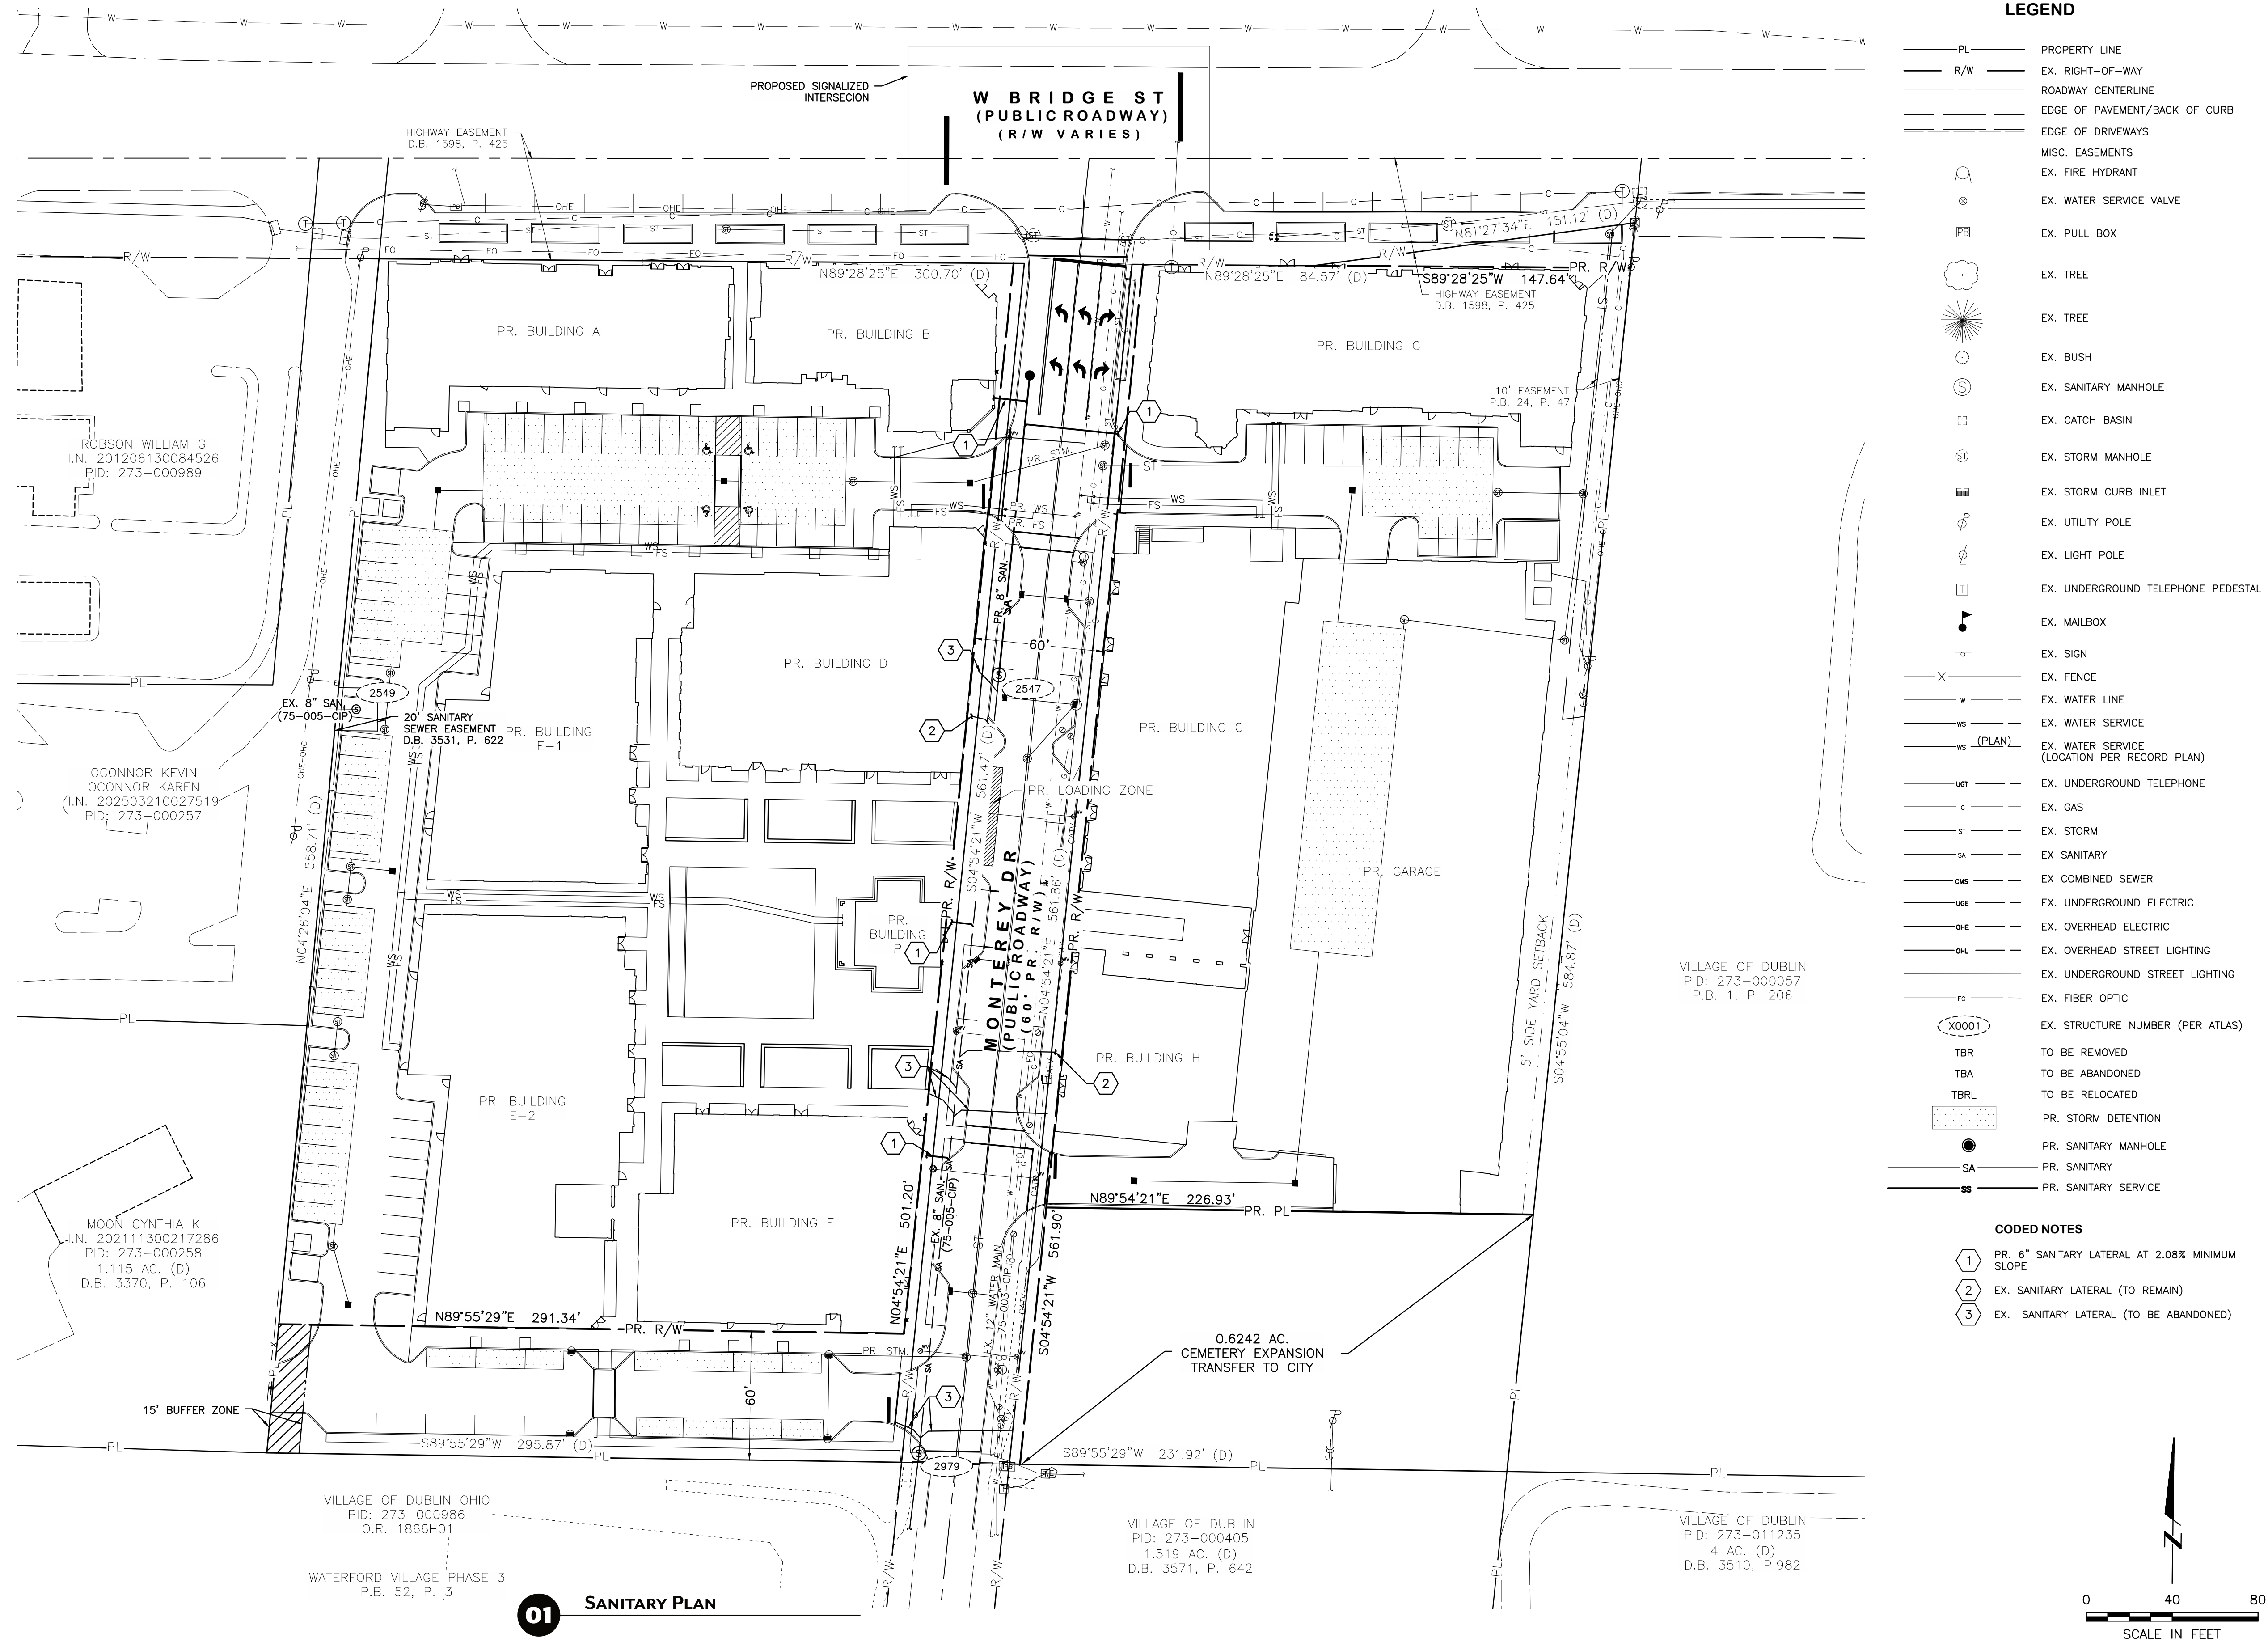

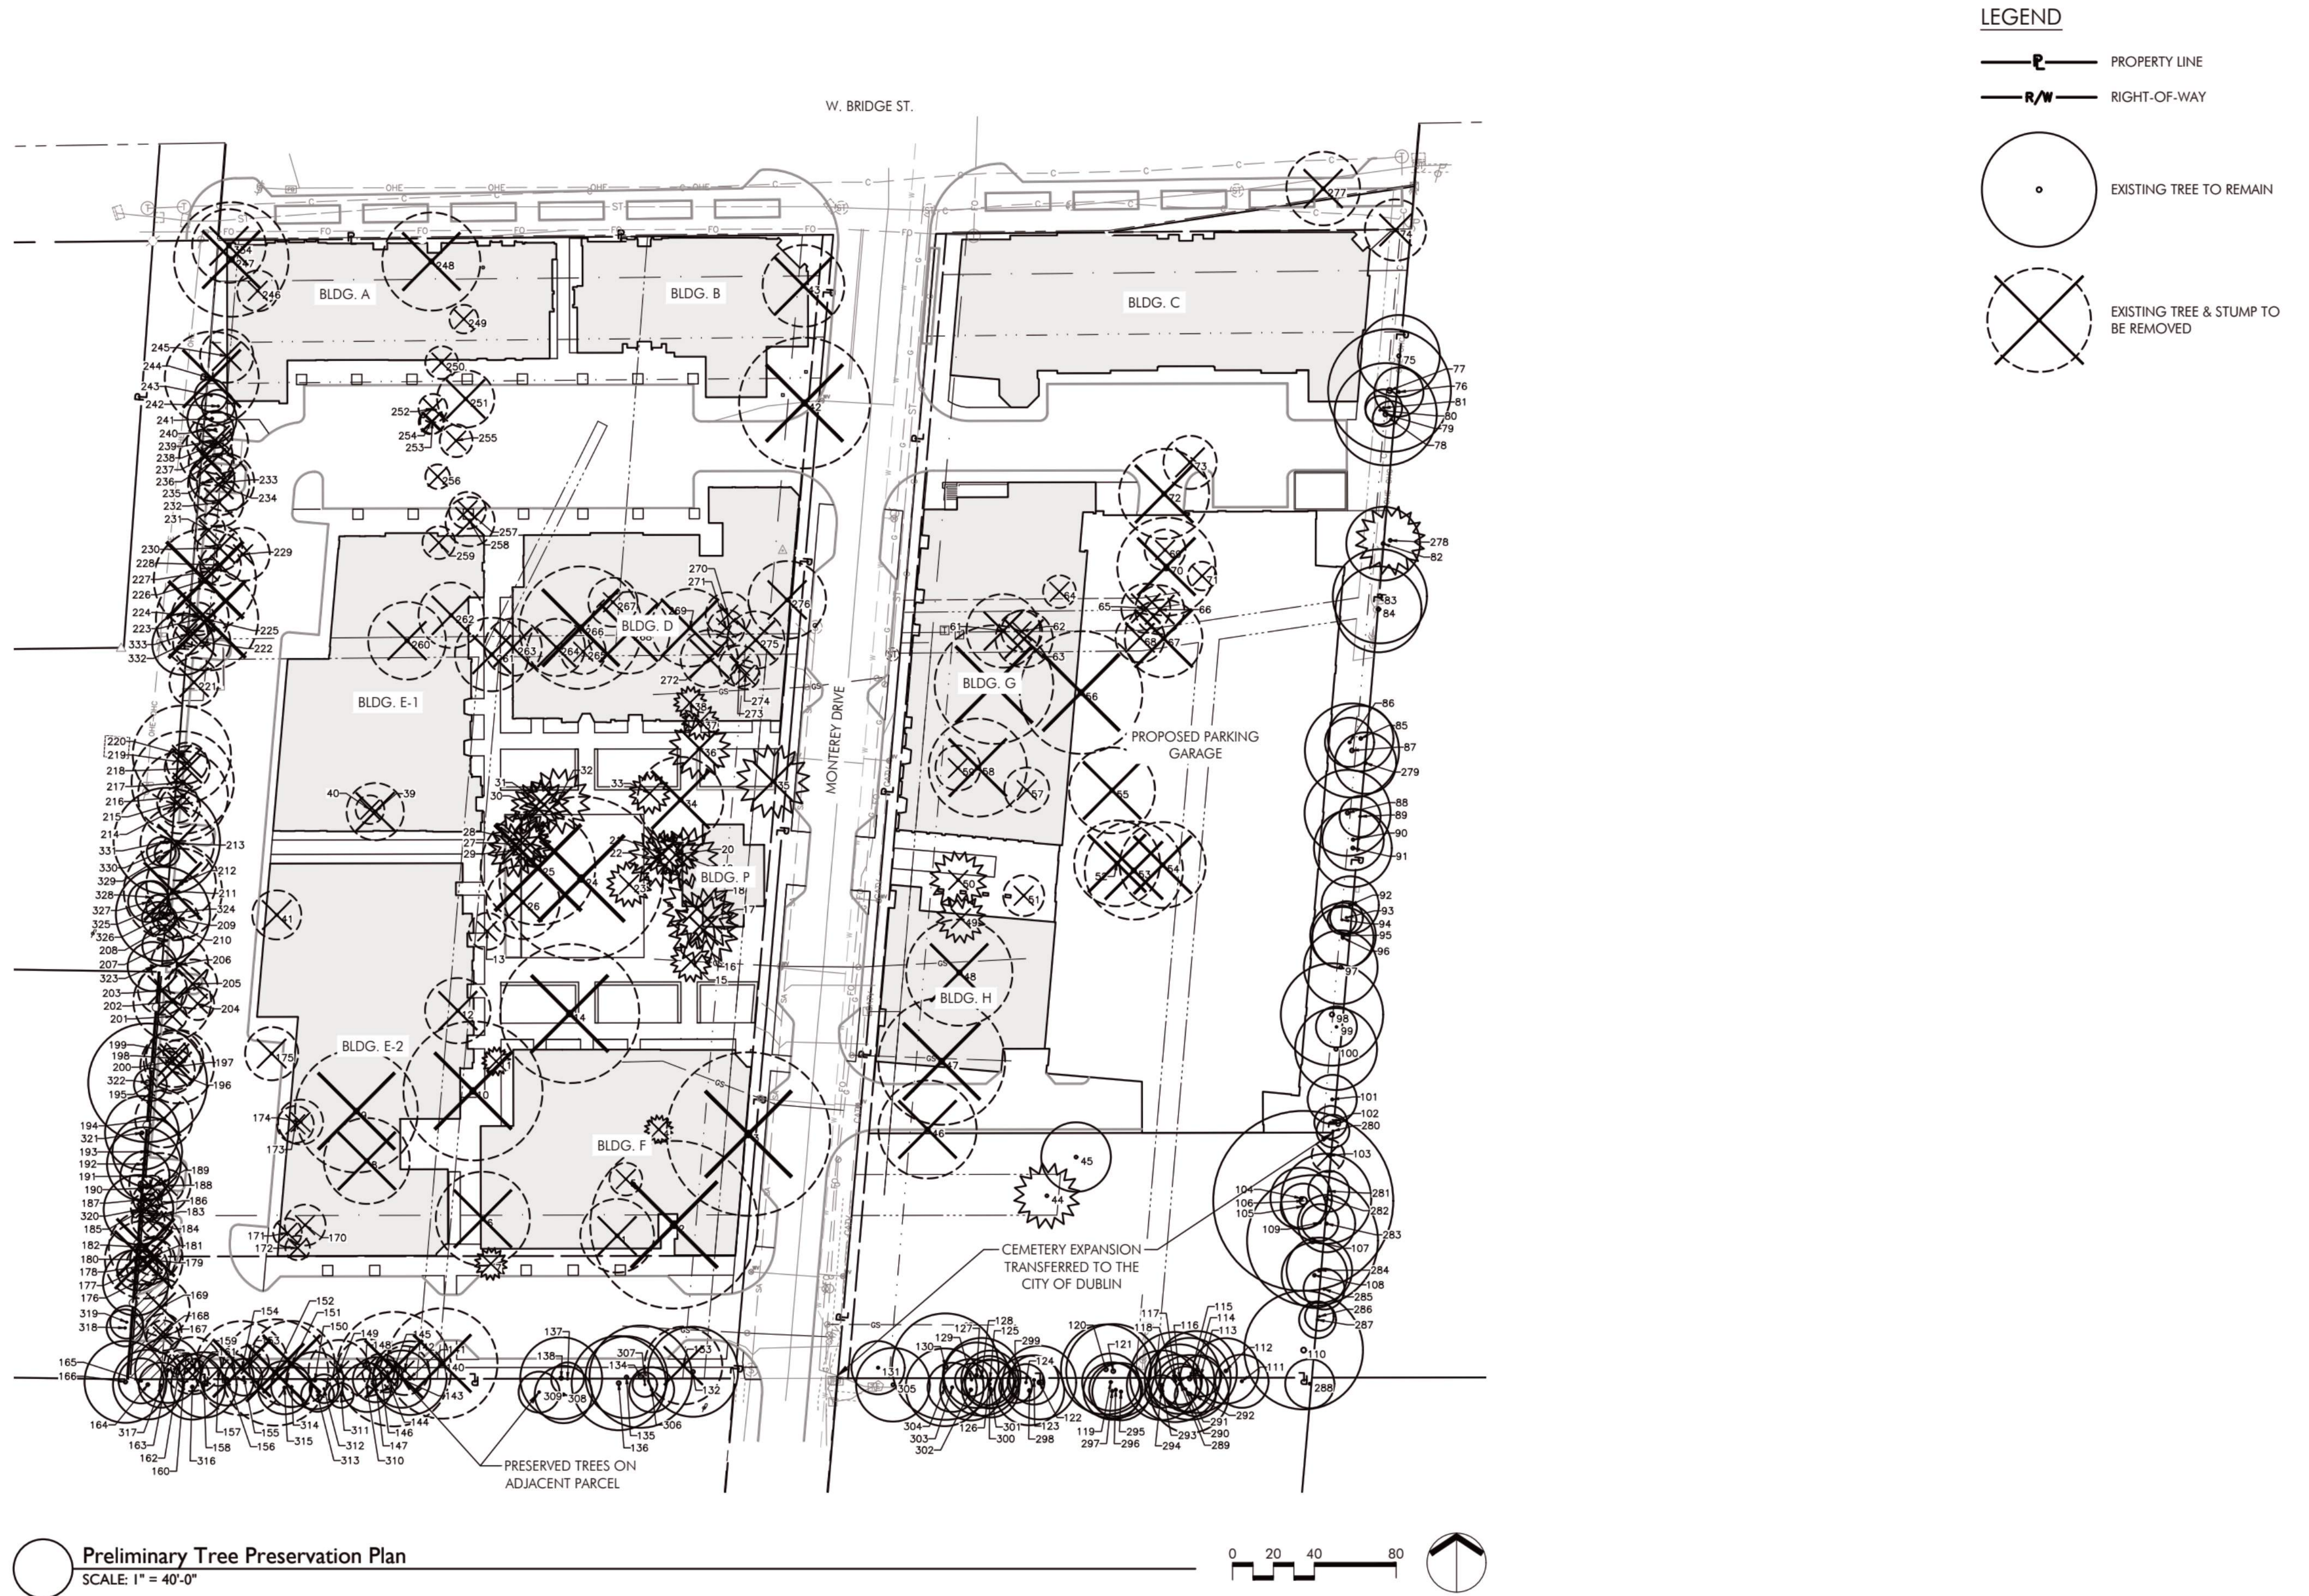


EXISTING TREE LIST					
EXEMPT TREES: TREES LISTED BELOW THAT ARE IN POOR CONDITION, OUTSIDE THE PROJECT BOUNDARY (OFFSITE), OR WITHIN AN AREA TO BE OCCUPIED BY A STRUCTURE PURSUANT TO BSD CODE 153.062 ARE NOT CONSIDERED PROTECTED TREES AND ARE THEREFORE EXEMPT FROM TREE REPLACEMENT REQUIREMENTS. A "+" SYMBOL IN THE EXEMPT COLUMN INDICATES TREES THAT ARE NOT INCLUDED IN THE TREE REPLACEMENT CALCULATIONS.					
EXEMPT	NO.	COMMON NAME	DBH	CONDITION	STATUS
	1	BLACK CHERRY	18	FAIR	REMOVE
	2	AMERICAN SYCAMORE	41	FAIR	REMOVE
	3	SILVER MAPLE	40	GOOD	REMOVE
	4	ARBORVITAE	13	GOOD	REMOVE
	5	RED MULBERRY	21	GOOD	REMOVE
	6	THORNLESS HONEY LOCUST	59	GOOD	REMOVE
	7	ARBORVITAE	15	GOOD	REMOVE
	8	RED MAPLE	21	GOOD	REMOVE
+	9	RED MAPLE	30	POOR	REMOVE
	10	RED MAPLE	34	GOOD	REMOVE
	11	ARBORVITAE	7	GOOD	REMOVE
	12	HACKBERRY	26	GOOD	REMOVE
+	13	RED MAPLE	9	POOR	REMOVE
	14	THORNLESS HONEY LOCUST	34	GOOD	REMOVE
	15	ARBORVITAE	17	FAIR	REMOVE
	16	EASTERN WHITE PINE	17	GOOD	REMOVE
	17	EASTERN WHITE PINE	15	GOOD	REMOVE
	18	EASTERN WHITE PINE	17	GOOD	REMOVE
	19	EASTERN WHITE PINE	15	GOOD	REMOVE
	20	EASTERN WHITE PINE	11	GOOD	REMOVE
	21	EASTERN WHITE PINE	10	GOOD	REMOVE
	22	EASTERN WHITE PINE	14	GOOD	REMOVE
	23	EASTERN WHITE PINE	11	GOOD	REMOVE
	24	SILVER MAPLE	40	GOOD	REMOVE
	25	RED MAPLE	28	FAIR	REMOVE
	26	RED MAPLE	51	GOOD	REMOVE
	27	EASTERN WHITE PINE	10	GOOD	REMOVE
	28	EASTERN WHITE PINE	14	GOOD	REMOVE
	29	EASTERN WHITE PINE	13	GOOD	REMOVE
	30	EASTERN WHITE PINE	12	GOOD	REMOVE
	31	EASTERN WHITE PINE	12	GOOD	REMOVE
	32	EASTERN WHITE PINE	16	GOOD	REMOVE
	33	EASTERN WHITE PINE	10	GOOD	REMOVE
+	34	GREEN ASH	21	POOR	REMOVE
	35	EASTERN WHITE PINE	18	GOOD	REMOVE
	36	EASTERN WHITE PINE	15	GOOD	REMOVE
+	37	EASTERN WHITE PINE	9	POOR	REMOVE
	38	ARBORVITAE	38	GOOD	REMOVE
	39	HACKBERRY	51	GOOD	REMOVE
	40	BLACK CHERRY	7	GOOD	REMOVE
	41	HACKBERRY	12	GOOD	PRESERVE
	42	CHINESE ELM	32	GOOD	REMOVE
	43	CHINESE ELM	49	GOOD	REMOVE
	44	NORWAY SPRUCE	16	GOOD	PRESERVE
	45	BLACK WALNUT	17	GOOD	PRESERVE
	46	BLACK WALNUT	24	GOOD	REMOVE
	47	AMERICAN SYCAMORE	31	GOOD	REMOVE
	48	BLACK WALNUT	41	GOOD	REMOVE
	49	EASTERN WHITE PINE	12	GOOD	REMOVE
	50	EASTERN WHITE PINE	14	GOOD	REMOVE
	51	JAPANESE YEW	48	GOOD	REMOVE
	52	HACKBERRY	21	GOOD	REMOVE
	53	BLACK CHERRY	24	GOOD	REMOVE
	54	HACKBERRY	21	GOOD	REMOVE
	55	RED MULBERRY	41	FAIR	REMOVE
	56	BLACK WALNUT	48	GOOD	REMOVE
	57	BLACK CHERRY	11	GOOD	REMOVE
	58	HACKBERRY	24	GOOD	REMOVE
	59	HACKBERRY	11	GOOD	REMOVE

EXEMPT	NO.	COMMON NAME	DBH	CONDITION	STATUS
	60	AMERICAN SYCAMORE	29	GOOD	REMOVE
	61	BLACK WALNUT	18	GOOD	REMOVE
	62	BLACK WALNUT	10	GOOD	REMOVE
+	63	RED MULBERRY	14	POOR	REMOVE
	64	BOX ELDER	8	GOOD	REMOVE
	65	BLACK CHERRY	12	GOOD	REMOVE
+	66	RED MULBERRY	12	POOR	REMOVE
	67	HACKBERRY	19	FAIR	REMOVE
	68	HACKBERRY	12	GOOD	REMOVE
	69	HACKBERRY	10	GOOD	REMOVE
+	70	EASTERN COTTONWOOD	47	POOR	REMOVE
	71	BLACK WALNUT	7	FAIR	REMOVE
	72	RED MULBERRY	41	FAIR	REMOVE
	73	BLACK WALNUT	13	GOOD	REMOVE
	74	BOX ELDER	48	FAIR	REMOVE
	75	HACKBERRY	20	GOOD	PRESERVE
	76	HACKBERRY	12	GOOD	PRESERVE
	77	HACKBERRY	30	GOOD	PRESERVE
	78	HACKBERRY	9	GOOD	PRESERVE
	79	SLIPPERY ELM	25	GOOD	PRESERVE
	80	SLIPPERY ELM	7	GOOD	PRESERVE
	81	SLIPPERY ELM	9	GOOD	PRESERVE
	82	BLACK CHERRY	18	GOOD	PRESERVE
	83	HACKBERRY	23	GOOD	PRESERVE
	84	HACKBERRY	21	GOOD	PRESERVE
	85	SUGAR MAPLE	16	GOOD	PRESERVE
	86	HACKBERRY	12	GOOD	PRESERVE
	87	HACKBERRY	33	GOOD	PRESERVE
	88	SUGAR MAPLE	21	GOOD	PRESERVE
	89	SUGAR MAPLE	10	GOOD	PRESERVE
	90	HACKBERRY	15	GOOD	PRESERVE
	91	HACKBERRY	19	GOOD	PRESERVE
	92	HACKBERRY	14	GOOD	PRESERVE
	93	SUGAR MAPLE	8	GOOD	PRESERVE
	94	SUGAR MAPLE	7	GOOD	PRESERVE
	95	SUGAR MAPLE	16	GOOD	PRESERVE
	96	SUGAR MAPLE	15	GOOD	PRESERVE
	97	BLACK WALNUT	18	GOOD	PRESERVE
	98	BLACK WALNUT	25	GOOD	PRESERVE
	99	HACKBERRY	10	GOOD	PRESERVE
	100	HACKBERRY	20	GOOD	PRESERVE
	101	HACKBERRY	12	GOOD	PRESERVE
	102	BLACK WALNUT	8	GOOD	PRESERVE
+	103	GREEN ASH	8	POOR	REMOVE
	104	HACKBERRY	15	GOOD	PRESERVE
	105	HACKBERRY	11	GOOD	PRESERVE
	106	BLACK WALNUT	44	FAIR	PRESERVE
	107	BLACK WALNUT	32	GOOD	PRESERVE
	108	BLACK WALNUT	29	GOOD	PRESERVE
	109	HACKBERRY	9	GOOD	PRESERVE
	110	BLACK WALNUT	29	GOOD	PRESERVE
	111	HACKBERRY	13	GOOD	PRESERVE
	112	HACKBERRY	16	GOOD	PRESERVE
	113	HACKBERRY	10	GOOD	PRESERVE
	114	HACKBERRY	36	GOOD	PRESERVE
	115	HACKBERRY	20	GOOD	PRESERVE
	116	HACKBERRY	17	GOOD	PRESERVE
	117	HACKBERRY	22	GOOD	PRESERVE
	118	HACKBERRY	13	GOOD	PRESERVE
	119	HACKBERRY	14	GOOD	PRESERVE
	120	HACKBERRY	22	GOOD	PRESERVE
	121	HACKBERRY	23	GOOD	PRESERVE
	122	HACKBERRY	32	GOOD	PRESERVE
	123	HACKBERRY	12	GOOD	PRESERVE
	124	HACKBERRY	9	GOOD	PRESERVE
	125	HACKBERRY	14	GOOD	PRESERVE
	126	HACKBERRY	12	GOOD	PRESERVE
	127	HACKBERRY	16	GOOD	PRESERVE
	128	HACKBERRY	19	GOOD	PRESERVE
	129	HACKBERRY	8	GOOD	PRESERVE
	130	HACKBERRY	26	GOOD	PRESERVE
	131	HACKBERRY	13	GOOD	PRESERVE

EXEMPT	NO.	COMMON NAME	DBH	CONDITION	STATUS
	132	HACKBERRY	22	GOOD	PRESERVE
	133	HACKBERRY	19	GOOD	REMOVE
OFFSITE	134	HACKBERRY	25	GOOD	PRESERVE
OFFSITE	135	HACKBERRY	20	GOOD	PRESERVE
OFFSITE	136	HACKBERRY	23	GOOD	PRESERVE
OFFSITE	137	HACKBERRY	8	GOOD	PRESERVE
OFFSITE	138	HACKBERRY	20	FAIR	PRESERVE
	139	NOT USED			
	140	BLACK WALNUT	27	GOOD	REMOVE
OFFSITE	141	THORNLESS HONEY LOCUST	18	GOOD	PRESERVE
	142	HACKBERRY	12	GOOD	REMOVE
OFFSITE	143	HACKBERRY	14	GOOD	PRESERVE
	144	HACKBERRY	8	GOOD	REMOVE
	145	THORNLESS HONEY LOCUST	66	GOOD	REMOVE
	146	HACKBERRY	9	GOOD	REMOVE
OFFSITE	147	HACKBERRY	20	GOOD	PRESERVE
	148	HACKBERRY	14	GOOD	REMOVE
	149	HACKBERRY	15	GOOD	REMOVE
OFFSITE	150	HACKBERRY	14	GOOD	PRESERVE
	151	HACKBERRY	21	GOOD	REMOVE
	152	BLACK CHERRY	26	FAIR	REMOVE
+	153	GREEN ASH	9	POOR	REMOVE
+	154	GREEN ASH	23	POOR	REMOVE
	155	HACKBERRY	9	GOOD	PRESERVE
OFFSITE	156	HACKBERRY	13	GOOD	PRESERVE
+	157	GREEN ASH	8	POOR	REMOVE
OFFSITE	158	HACKBERRY	31	GOOD	PRESERVE
	159	HACKBERRY	14	GOOD	REMOVE
	160	HACKBERRY	7	GOOD	REMOVE
	161	CHINKAPIN OAK	8	GOOD	REMOVE
+	162	GREEN ASH	6	POOR	REMOVE
	163	HACKBERRY	16	GOOD	PRESERVE
OFFSITE	164	HACKBERRY	23	GOOD	PRESERVE
	165	HACKBERRY	11	GOOD	PRESERVE
OFFSITE	166	HACKBERRY	20	GOOD	PRESERVE
	167	HACKBERRY	8	GOOD	REMOVE
	168	HACKBERRY	9	GOOD	REMOVE
	169	HACKBERRY	14	GOOD	REMOVE
	170	BLACK WALNUT	10	GOOD	REMOVE
	171	BLACK WALNUT	7	GOOD	REMOVE
	172	RED MULBERRY	6	GOOD	REMOVE
	173	RED MULBERRY	17	FAIR	REMOVE
	174	RED MULBERRY	11	FAIR	REMOVE
	175	HACKBERRY	62	GOOD	REMOVE
	176	HACKBERRY	16	GOOD	PRESERVE
	177	HACKBERRY	10	GOOD	PRESERVE
	178	HACKBERRY	10	GOOD	REMOVE
	179	HACKBERRY	19	GOOD	REMOVE
	180	HACKBERRY	28	GOOD	REMOVE
	181	HACKBERRY	9	GOOD	REMOVE
	182	HACKBERRY	18	GOOD	REMOVE
	183	HACKBERRY	8	GOOD	REMOVE
	184	HACKBERRY	8	GOOD	REMOVE
	185	HACKBERRY	7	GOOD	REMOVE
	186	HACKBERRY	6	FAIR	REMOVE
	187	HACKBERRY	7	GOOD	REMOVE
	188	HACKBERRY	8	GOOD	REMOVE
	189	HACKBERRY	15	GOOD	REMOVE
	190	HACKBERRY	6	GOOD	REMOVE
	191	HACKBERRY	12	GOOD	PRESERVE
	192	HACKBERRY	18	GOOD	PRESERVE
	193	HACKBERRY	57	GOOD	PRESERVE
	194	SUGAR MAPLE	14	GOOD	REMOVE
	195	HACKBERRY	8	GOOD	PRESERVE
+	196	HACKBERRY	11	POOR	REMOVE
	197	HACKBERRY	18	FAIR	REMOVE
	198	HACKBERRY	14	FAIR	REMOVE
	199	HACKBERRY	6	FAIR	REMOVE
	200	HACKBERRY	14	FAIR	REMOVE
	201	HACKBERRY	7	GOOD	REMOVE
	202	HACKBERRY	33	GOOD	REMOVE
	203	HACKBERRY	22	GOOD	REMOVE

EXEMPT	NO.	COMMON NAME	DBH	CONDITION	STATUS
+	204	RED MULBERRY	8	POOR	REMOVE
	205	BLACK WALNUT	12	GOOD	REMOVE
OFFSITE	206	HACKBERRY	14	GOOD	REMOVE
	207	HACKBERRY	18	GOOD	PRESERVE
	208	HACKBERRY	14	GOOD	REMOVE
	209	HACKBERRY	10	GOOD	REMOVE
	210	HACKBERRY	6	GOOD	PRESERVE
	211	HACKBERRY	24	GOOD	REMOVE
	212	HACKBERRY	17	GOOD	REMOVE
	213	HACKBERRY	18	GOOD	REMOVE
	214	HACKBERRY	10	GOOD	REMOVE
	215	HACKBERRY	10	GOOD	REMOVE
	216	HACKBERRY	22	GOOD	REMOVE
	217	HACKBERRY	25	GOOD	REMOVE
	218	HACKBERRY	11	GOOD	REMOVE
	219	HACKBERRY	10	GOOD	REMOVE
	220	HACKBERRY	24	GOOD	REMOVE
	221	THORNLESS HONEY LOCUST	12	GOOD	REMOVE
	222	HACKBERRY	14	GOOD	REMOVE
	223	HACKBERRY	8	FAIR	REMOVE
	224	HACKBERRY	14	GOOD	REMOVE
	225	HACKBERRY	25	GOOD	REMOVE
	226	HACKBERRY	25	GOOD	REMOVE
	227	HACKBERRY	6	GOOD	REMOVE
	228	HACKBERRY	10	GOOD	REMOVE
	229	RED MULBERRY	13	GOOD	REMOVE
	230	HACKBERRY	11	GOOD	REMOVE
	231	HACKBERRY	8	FAIR	REMOVE
	232	HACKBERRY	12	GOOD	REMOVE
	233	HACKBERRY	14	GOOD	REMOVE
234	HACKBERRY	15	GOOD	REMOVE	
235	HACKBERRY	11	FAIR	PRESERVE	
236	HACKBERRY	11	GOOD	REMOVE	
237	HACKBERRY	25	GOOD	REMOVE	
238	HACKBERRY	15	GOOD	REMOVE	
239	HACKBERRY	8	GOOD	REMOVE	
240	HACKBERRY	9	GOOD	PRESERVE	
241	HACKBERRY	12	FAIR	PRESERVE	
242	HACKBERRY	8	GOOD	PRESERVE	
243	HACKBERRY	8	GOOD	PRESERVE	
244	HACKBERRY	23	GOOD	REMOVE	
245	HACKBERRY	13	GOOD	REMOVE	
246	RED MULBERRY	10	GOOD	REMOVE	
247	HACKBERRY	28	GOOD	REMOVE	
+	248	GREEN ASH	24	GOOD	REMOVE
	249	WILD CRABAPPLE	19	GOOD	REMOVE
	250	RED MULBERRY	15	FAIR	REMOVE
	251	HACKBERRY	14	GOOD	REMOVE
	252	BLACK WALNUT	7	GOOD	REMOVE
	253	BLACK WALNUT	6	GOOD	REMOVE
	254	AMERICAN ELM	6	GOOD	REMOVE
	255	RED MULBERRY	43	GOOD	REMOVE
	256	RED MULBERRY	12	GOOD	REMOVE
	257	RED MULBERRY	15	GOOD	REMOVE
	258	WILD CRABAPPLE	12	GOOD	REMOVE
	259	BLACK WALNUT	8	GOOD	REMOVE
+	260	RED MULBERRY	116	POOR	REMOVE
	261	HACKBERRY	36	GOOD	REMOVE
	262	BLACK WALNUT	16	GOOD	REMOVE
	263	HACKBERRY	14	FAIR	REMOVE
	264	BLACK CHERRY	26	FAIR	REMOVE
	265	HACKBERRY	11	GOOD	REMOVE
	266	RED MULBERRY	30	FAIR	REMOVE
	267	HACKBERRY	12	GOOD	REMOVE
	268	SUGAR MAPLE	20	FAIR	REMOVE
	269	BLACK WALNUT	37	GOOD	REMOVE
	270	BLACK WALNUT	11	GOOD	REMOVE
	271	HACKBERRY	9	FAIR	REMOVE
272	HACKBERRY	14	GOOD	REMOVE	
273	HACKBERRY	10	GOOD	REMOVE	
274	HACKBERRY	7	GOOD	REMOVE	
+	275	RED MULBERRY	14	POOR	REMOVE

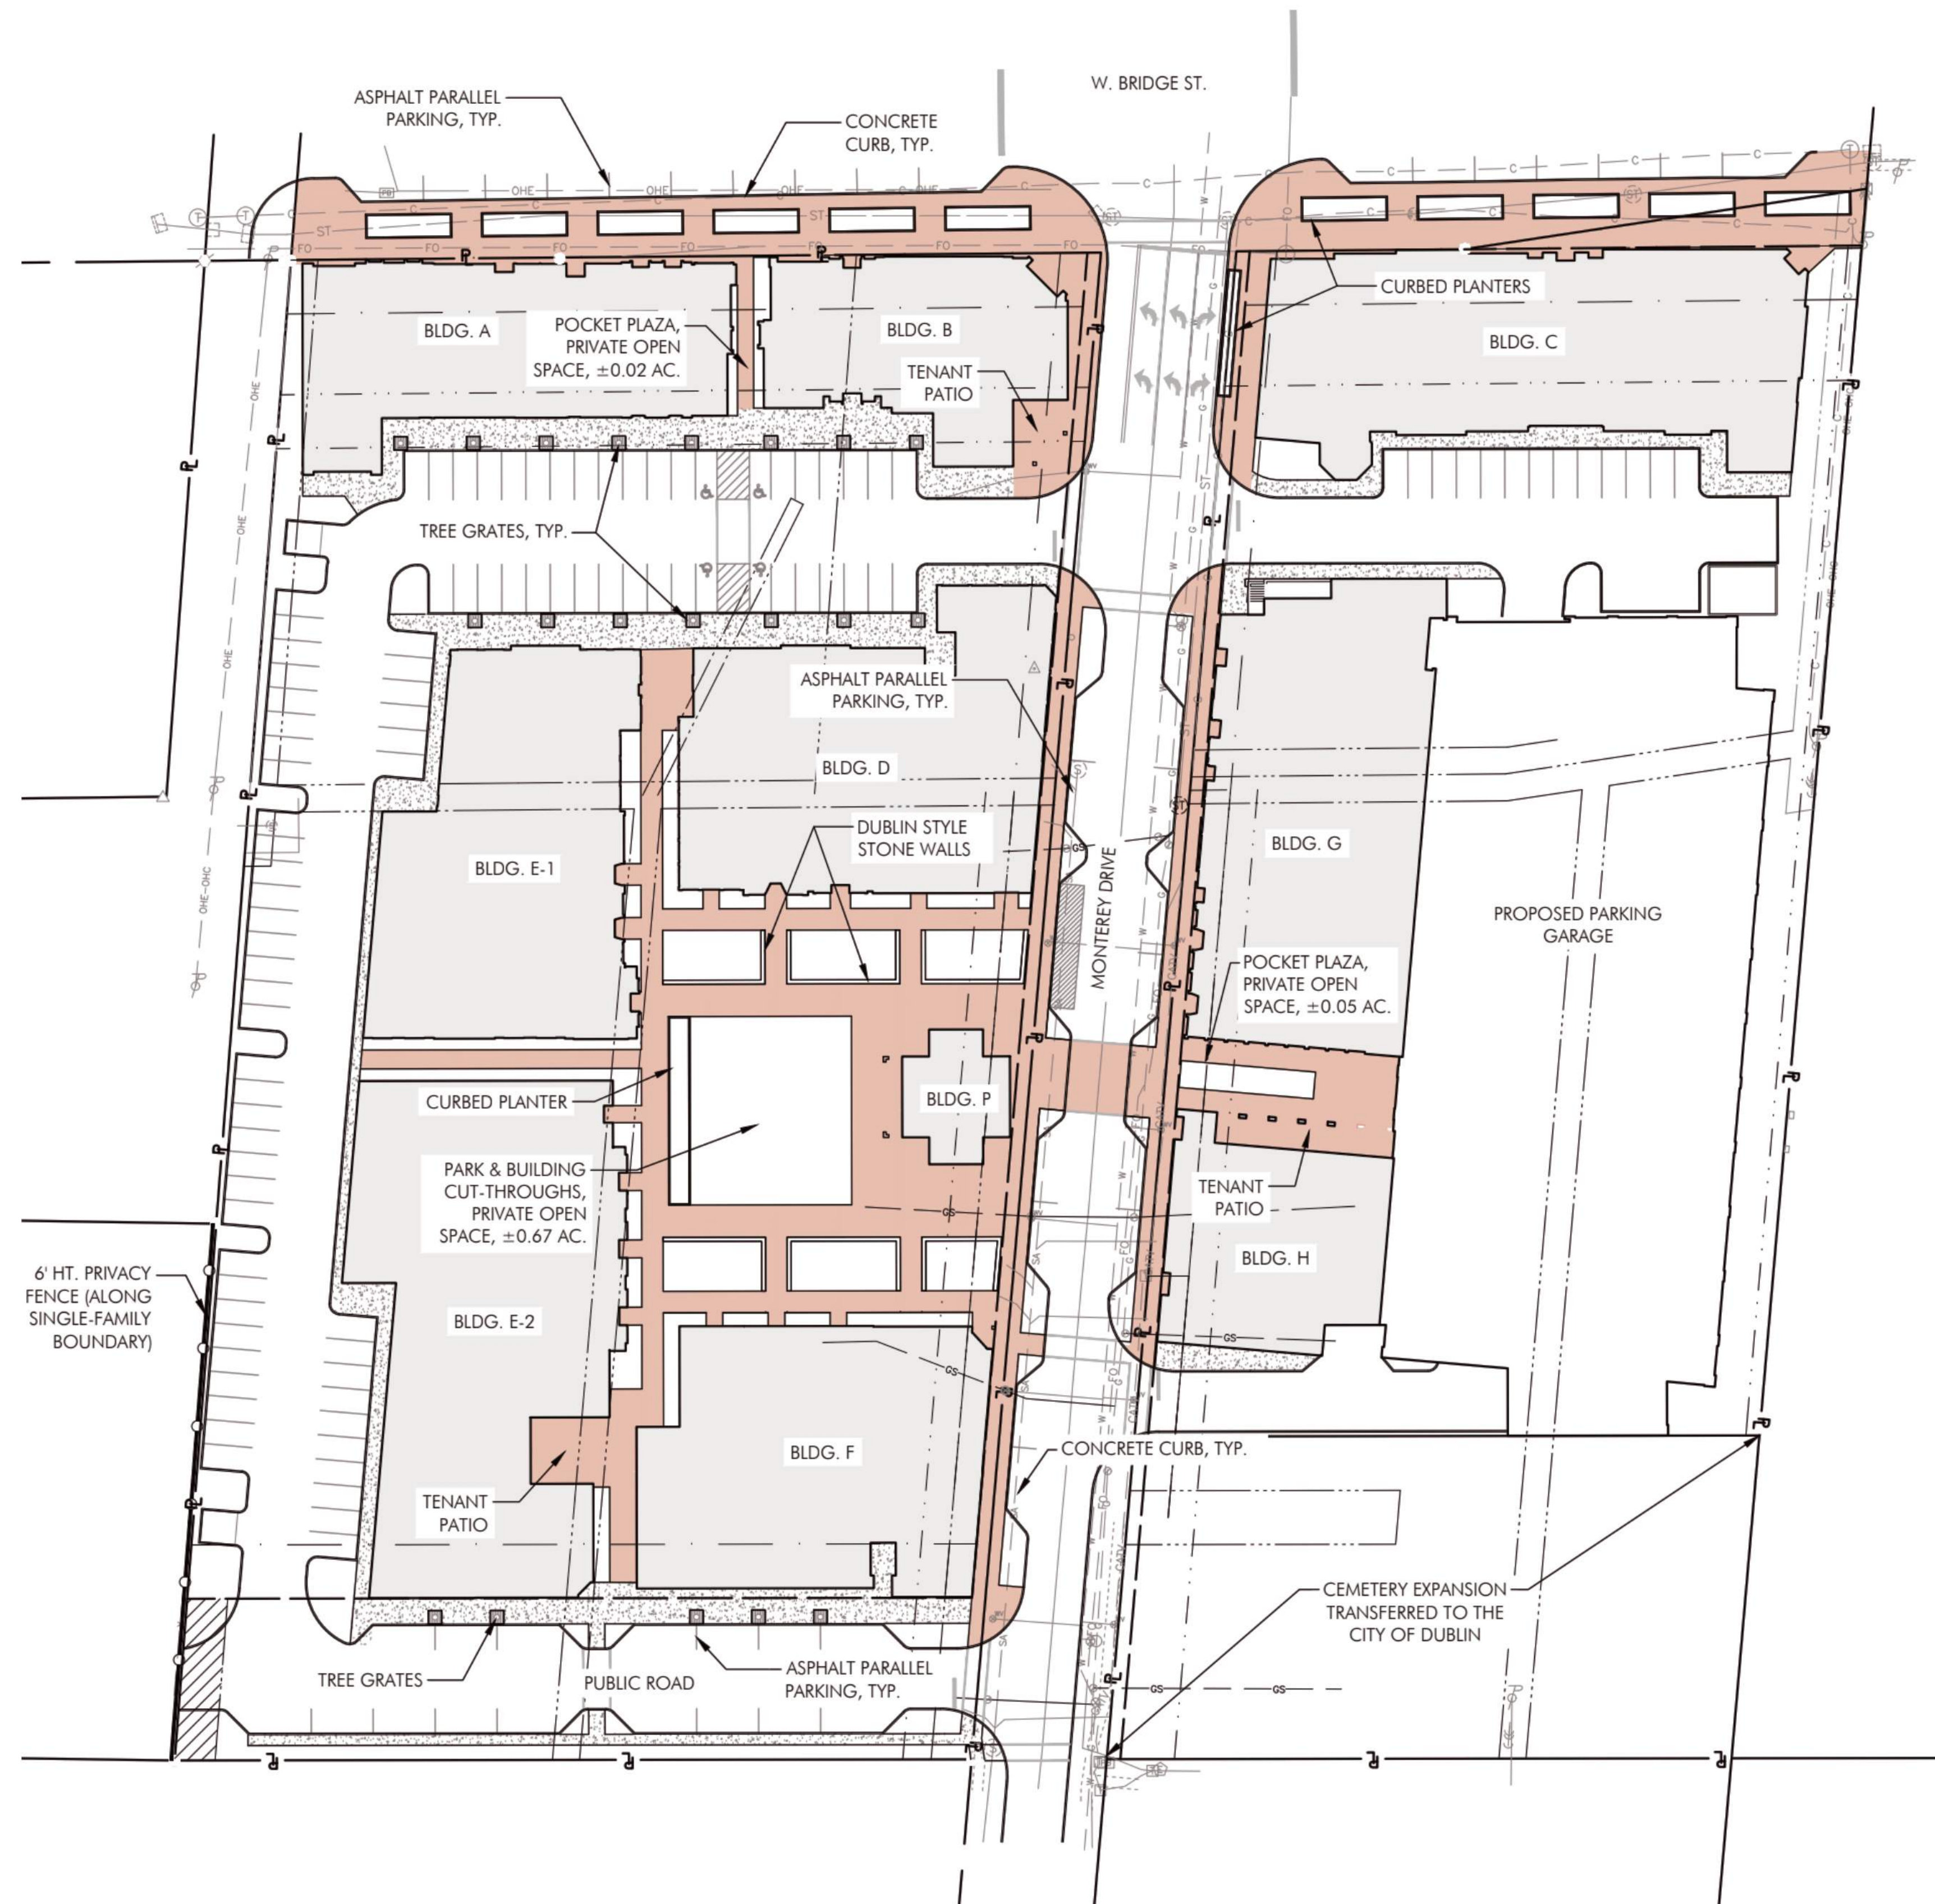

Site Plan
SCALE: 1" = 40'-0"



LEGEND

- PROPERTY LINE
- RIGHT-OF-WAY
- CONCRETE PAVEMENT
- CLAY PAVERS

MATERIALS PALETTE



BUFFWASH CONCRETE



CLAY PAVERS - BELDEN 530



CURBED PLANTERS



5' X 5' TREE GRATES



DUBLIN STYLE STONE WALL



LEGEND

— P — PROPERTY LINE

— R/W — RIGHT-OF-WAY

PLANT BED

LAWN

- NOTE**
- SEE SHEET L3.1 FOR PLANT PALETTE
 - ALL CANOPY TREES TO BE A 2.5" CAL. MINIMUM

LANDSCAPE REQUIREMENTS BSD ZONING DATA:

- (153.065(D)(7)) FOUNDATION PLANTING
- REQUIRED: BUILDING FOUNDATION LANDSCAPING IS REQUIRED ALONG ALL SIDES OF A BUILDING NOT OTHERWISE OCCUPIED BY BUILDING ENTRANCES, SIDEWALK, PARKING, OR LOADING AREAS, OR OTHER SIMILAR AREAS. BUILDING FOUNDATION LANDSCAPING IS NOT REQUIRED FOR PORTIONS OF THE FRONT OR CORNER SIDE BUILDING FAÇADES LOCATED WITHIN 10 FEET OF THE FRONT PROPERTY LINE AND WHERE A STREETScape OR PATIO RBZ TREATMENT IS PROVIDED.
- PROPOSED: SEE PLAN FOR FOUNDATION PLANTING
- (153.065(D)(5)(c)) INTERIOR LANDSCAPING
- REQUIRED: MINIMUM OF 5% OF INTERIOR PARKING SHALL BE LANDSCAPED
- 38,064 SF OF INTERIOR PARKING X .05 = 1903 SF LANDSCAPED AREA
- PROPOSED: 4215 SF OF LANDSCAPE ISLANDS (11%)
- (153.065(D)(3)) STREET TREES
- BRIDGE STREET:
- REQUIRED: 1 TREE/ 40 LINEAR FEET OF STREET FRONTAGE
- 535 LINEAR FT OF STREET FRONTAGE/40 = 13 TREES
- PROPOSED: 22 TREES
- MONTEREY DRIVE:
- REQUIRED: 1 TREE/ 40 LINEAR FEET OF STREET FRONTAGE
- 846 LINEAR FT OF STREET FRONTAGE/40 = 21 TREES
- PROPOSED: 21 TREES
- (APPENDIX A) PROPERTY PERIMETER REQUIREMENTS
- REQUIRED: 10' MIN. LANDSCAPE BUFFER, 1 TREE/40 FT OF LINEAR BOUNDARY PLUS 6' HT PLANTING, HEDGE, FENCE, WALL OR EARTH MOUND WHEN ANY RESIDENTIAL ZONE ADJOINS ANY BUSINESS ZONE
- (153.065(D)(4)) WEST SINGLE-FAMILY PERIMETER LANDSCAPE BUFFERING
- REQUIRED: 10' MIN. LANDSCAPE BUFFER, 1 TREE/40 FT OF LINEAR BOUNDARY PLUS 6' HT PLANTING, HEDGE, FENCE, WALL OR EARTH MOUND WHEN ANY RESIDENTIAL ZONE ADJOINS ANY BUSINESS ZONE
- PROPOSED: 6' HT. FENCE, 16 TREE CREDITS
- 4 TREES >12" TO REMAIN (12 TREE CREDITS)
- 2 TREES 8"-11.9" TO REMAIN (4 TREE CREDITS)
- EAST NON-BSD PERIMETER LANDSCAPE BUFFERING
- REQUIRED: 15' MIN. BUFFER
- PROPOSED: +/- 18' BUFFER, 108 TREE CREDITS
- 30 TREES >12" TO REMAIN (90 TREE CREDITS)
- 8 TREES 8"-11.9" TO REMAIN (16 TREE CREDITS)
- 2 TREES 6"-7.9" TO REMAIN (2 TREE CREDITS)

Planting Plan
SCALE: 1" = 40'-0"

0 20 40 80

(153.065(D)(8)) TREE PRESERVATION CREDITS	
DBH OF PRESERVED TREE (INCHES)	NUMBERS OF TREES CREDITED
OVER 12"	3
8"-11.9"	2
6"-7.9"	1

STREET TREES



Acer x freemanii



Ginkgo biloba



Gleditsia triacanthos f. inermis



Platanus x acerfolia 'Bloodgood'



Taxodium distichum



Ulmus parvifolia

ADDITIONAL SITE TREES



Gymnocladus dioica 'McKBranded'



Liliodendron tulipifera



Quercus imbricaria



Carpinus betulus



Crataegus virdis 'Winter King'



Magnolia virginiana



Liquidambar styraciflua 'Slender Silhouette'

SITE SHRUBS



Hydrangea quercifolia 'Ruby Slippers'



Taxus x media 'Densiformis'



Juniperus virginiana 'Grey Owl'



Hydrangea paniculata 'Little Lime'



Ilex glabra 'Shamrock'



Fothergilla gardenii

SITE PERENNIALS, GROUNDCOVERS, VINES



Liriope spicata



Nepeta x faassenii 'Walker's Low'



Schizachyrium scoparium



Perovskia atriplicifolia 'Little Spire'



Calamagrostis acutiflora



Carex pensylvanica




Hydrangea anomala petiolaris



Parthenocissus tricuspidate



Hypericum calycinum

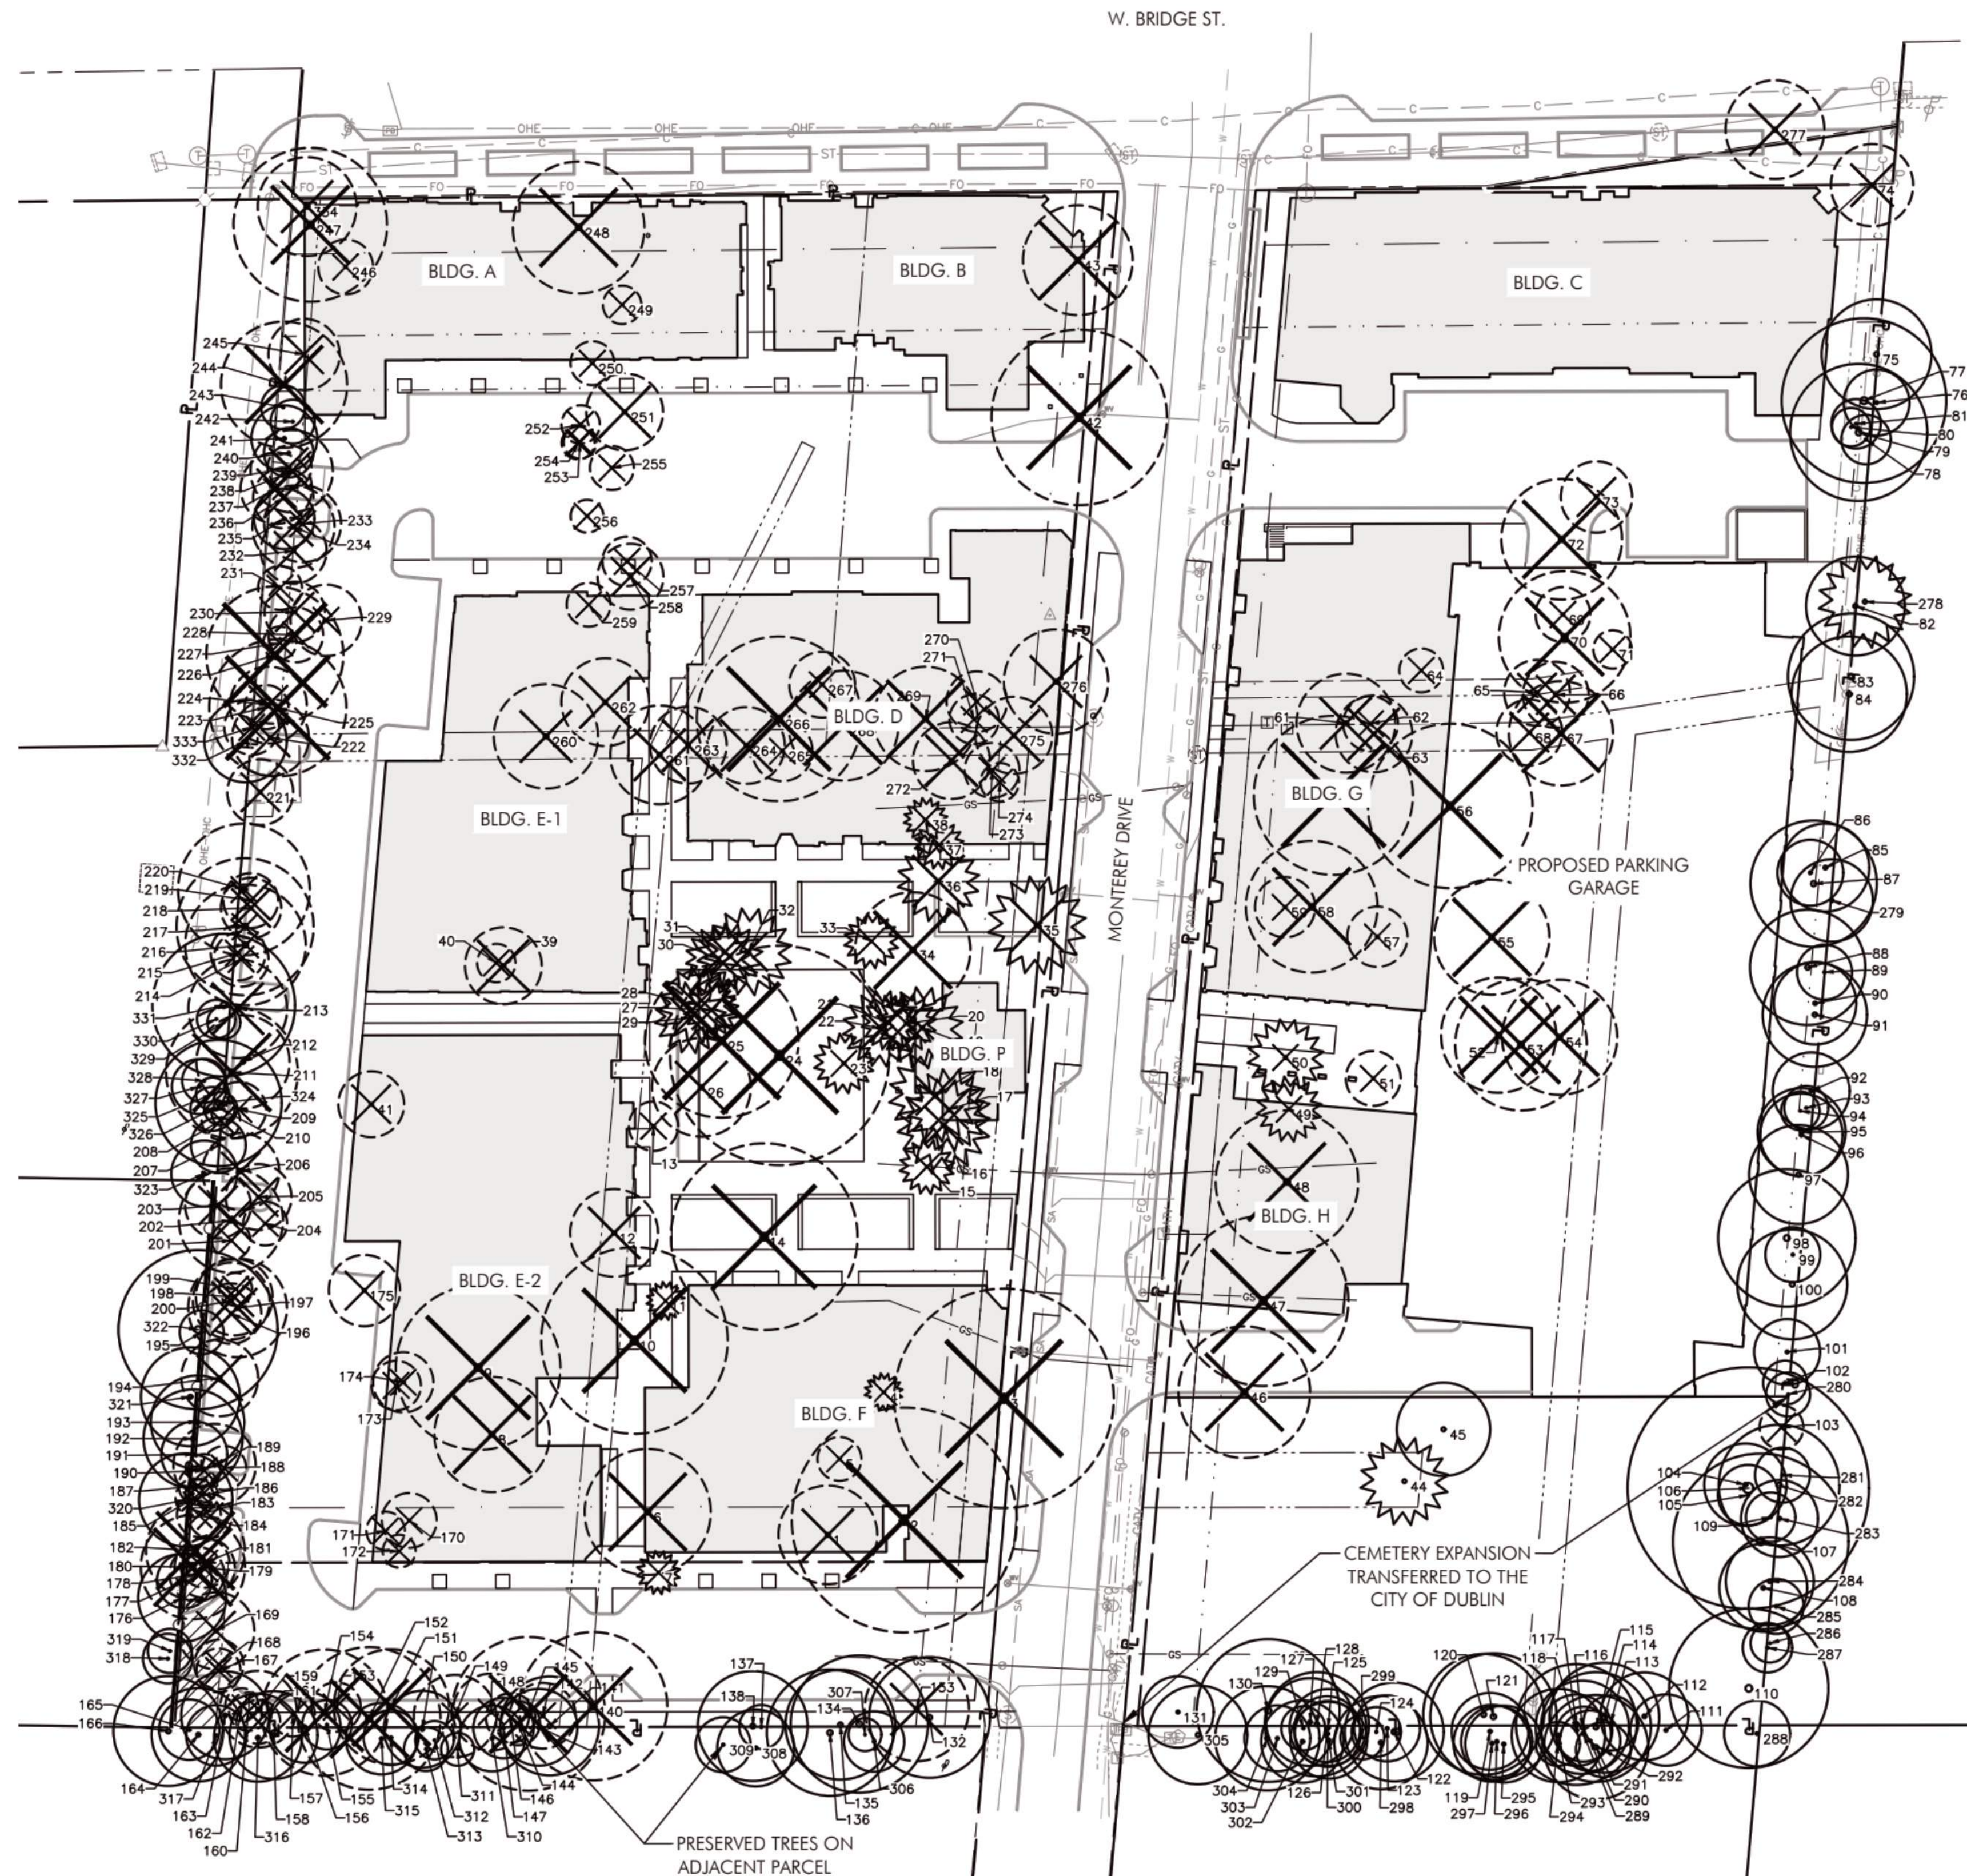

Preliminary Tree Preservation Plan
SCALE: 1" = 40'-0"




LEGEND



- PROPERTY LINE
- RIGHT-OF-WAY
- CATENARY STRING LIGHTS
- BSD STANDARD MULTI-LANE LIGHT POLE
- BSD STANDARD TWO-LANE LIGHT POLE
- SECONDARY LIGHT POLE
- PROPOSED TREE, REFER TO PLANTING PLAN
- TREE UPLIGHTS

MATERIALS PALETTE



\\reduse\DWG\Production Drawings\Preliminary Development Plan\1315001_Water Plan.dwg ~Water Plan PLOTTED BYDISHREHSHOCK ON 01/14/2026 10:24

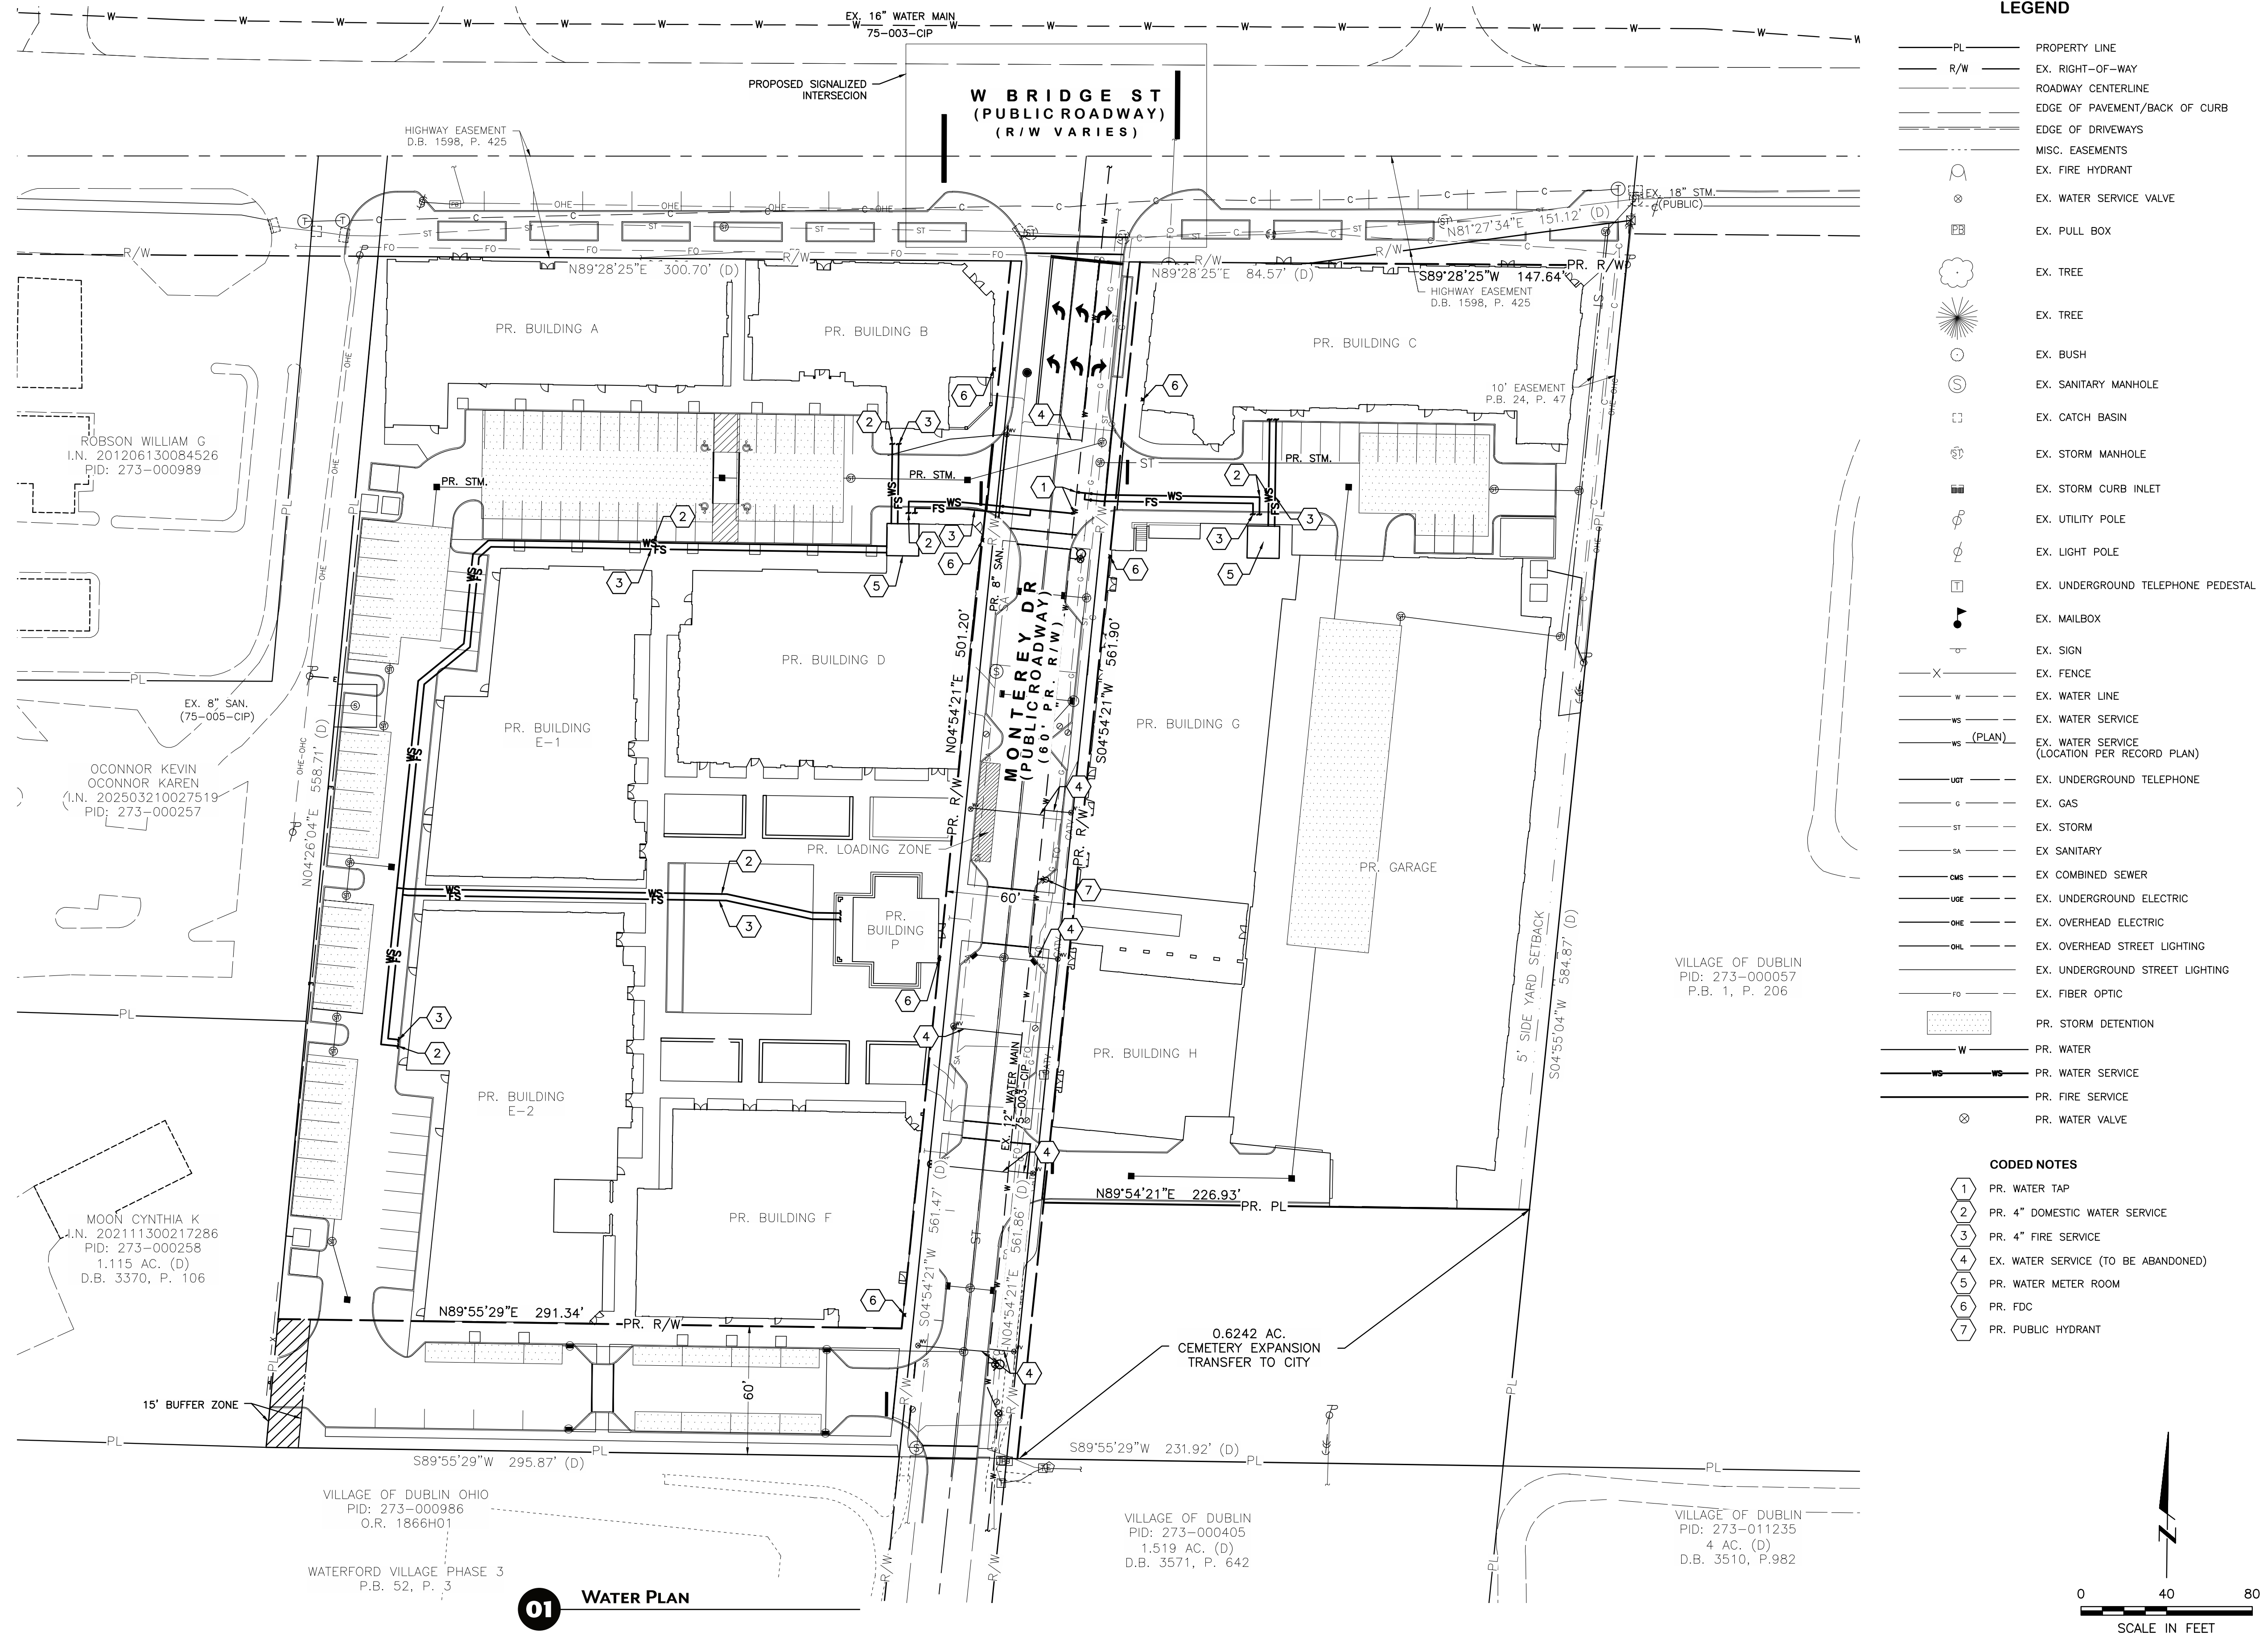

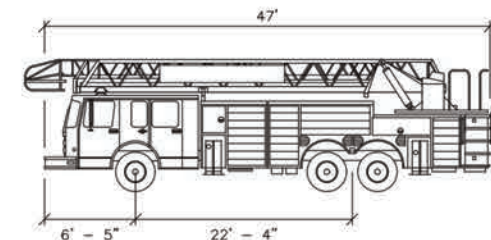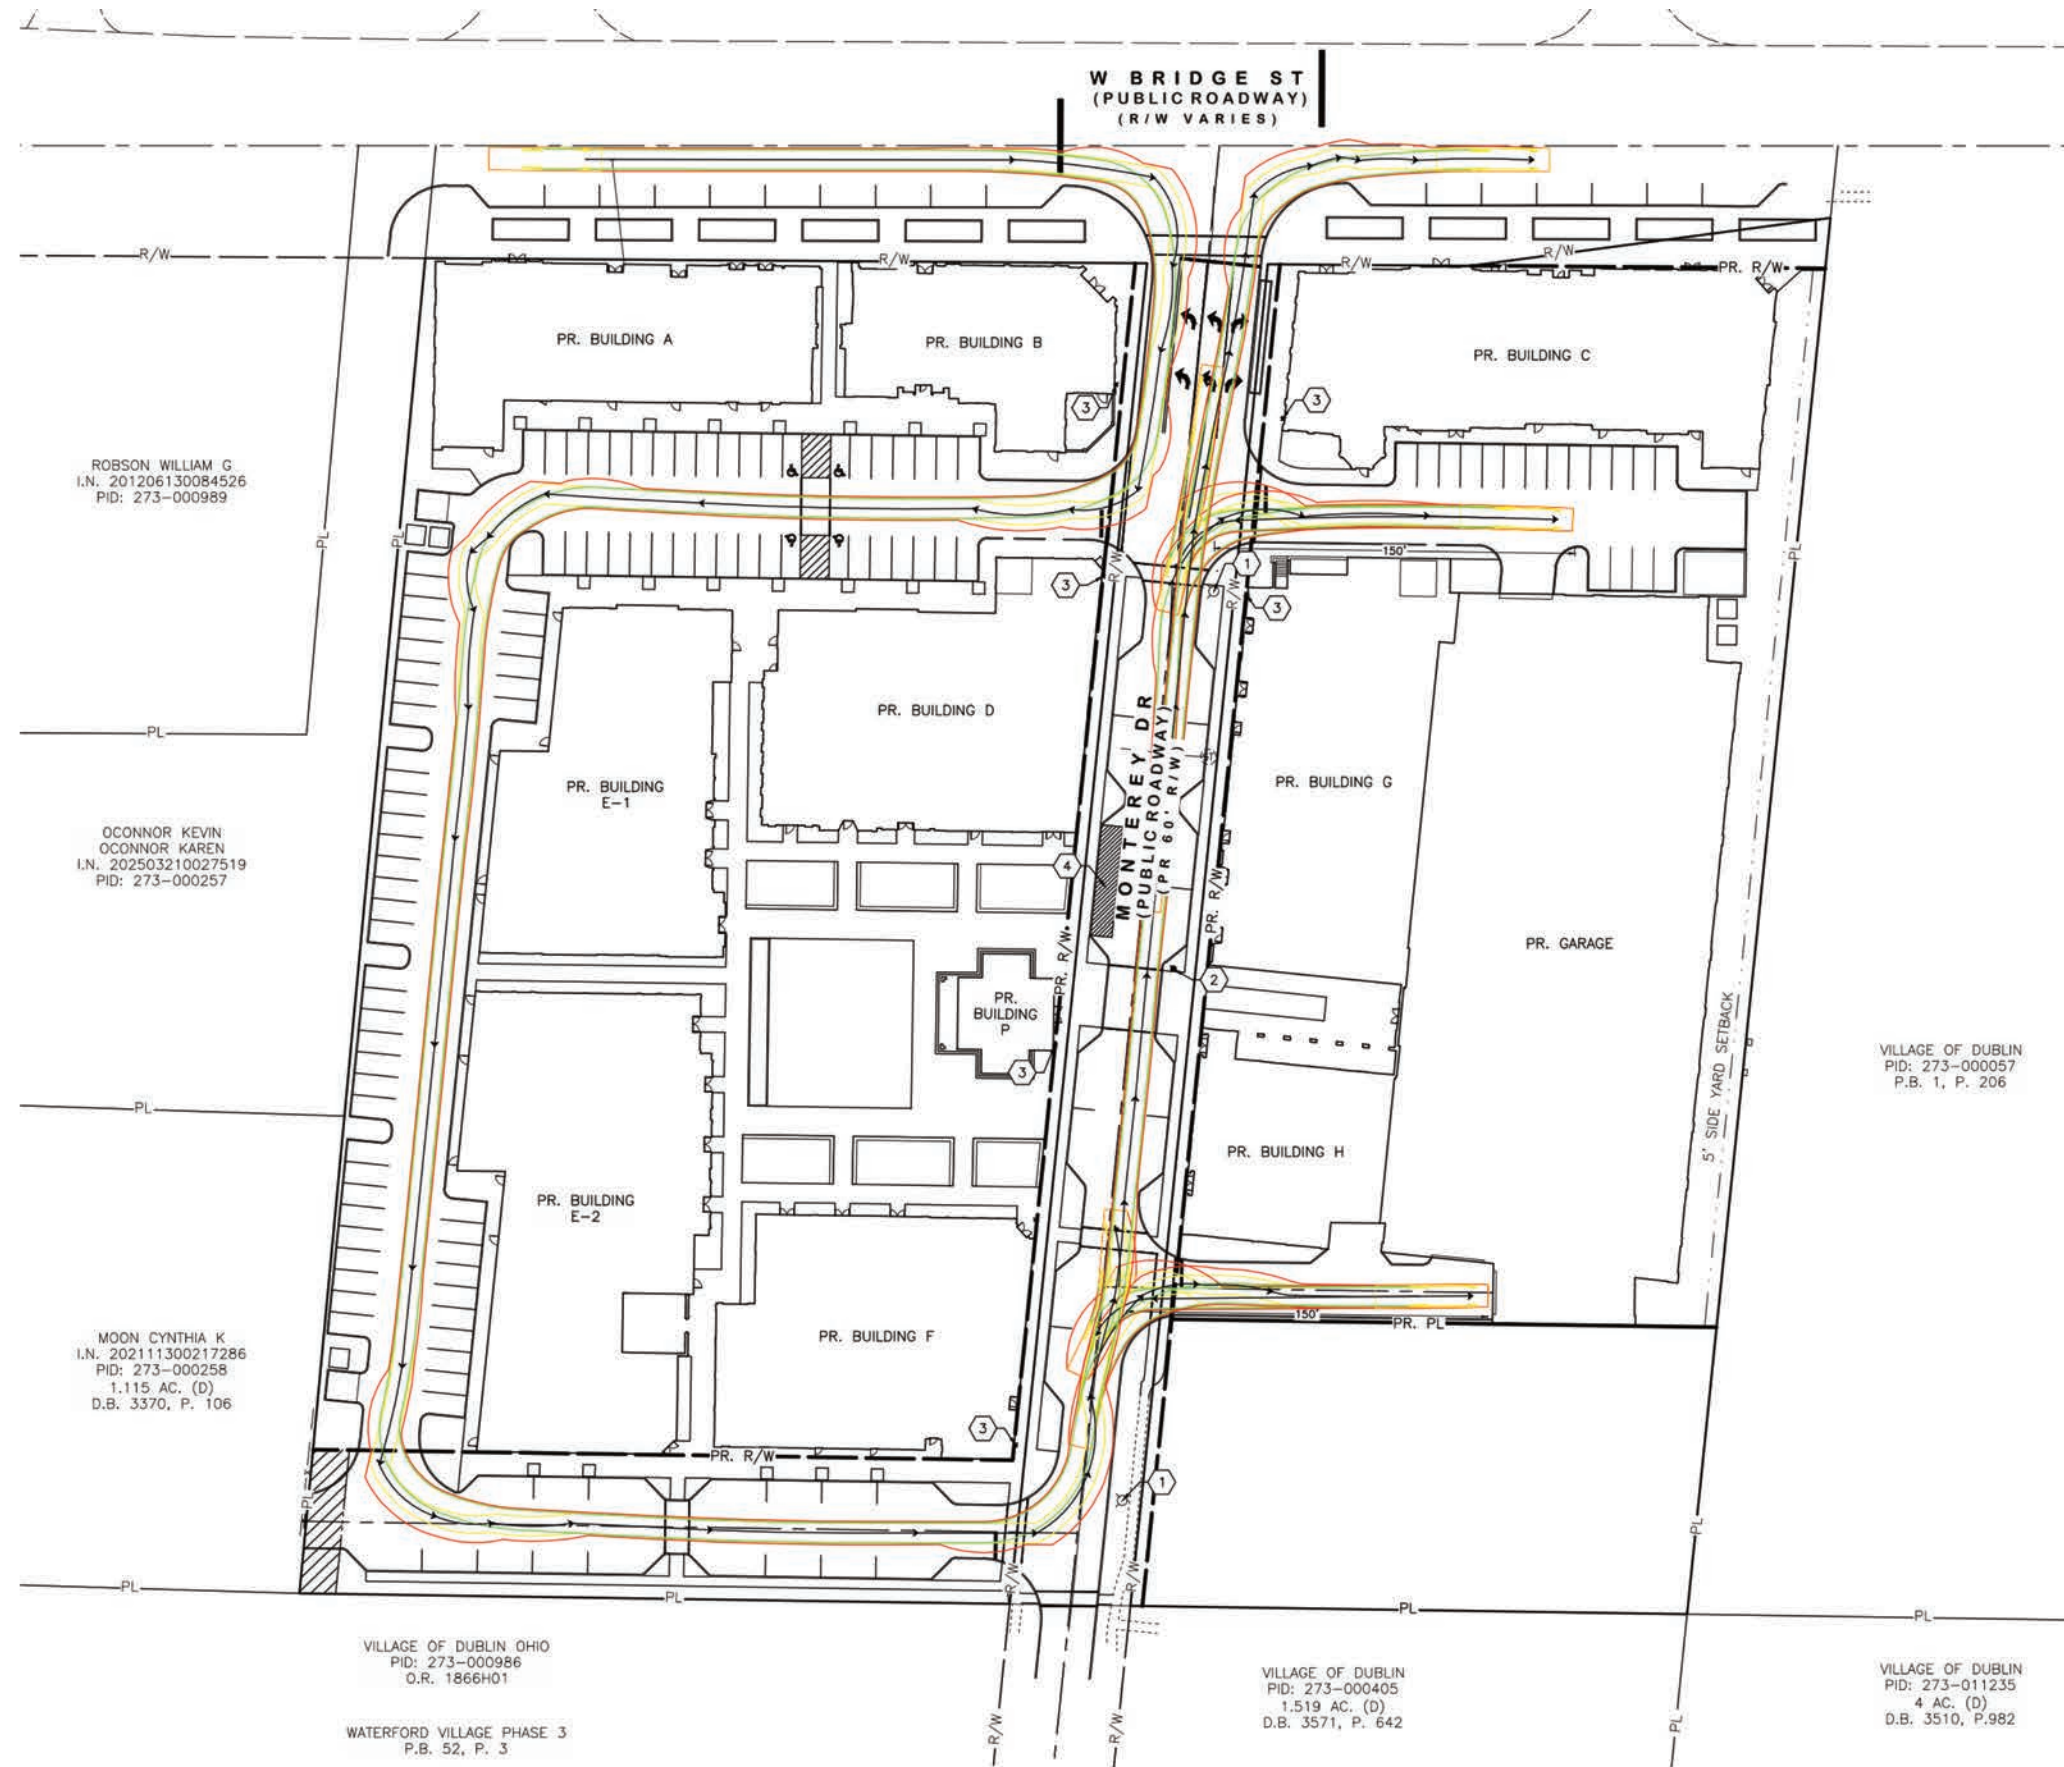


WASHINGTON TOWNSHIP FIRE DEPARTMENT LADDER 91

	FEET
WIDTH	9.50
TRACK	8.25
LOCK TO LOCK TIME	6.0
STEERING ANGLE	40.0

CODED NOTES

- 1 EX. FIRE HYDRANT
- 2 PR. FIRE HYDRANT
- 3 PR. FDC
- 4 PR. LOADING ZONE

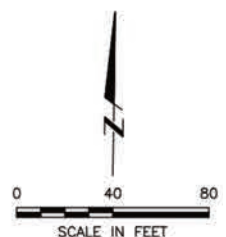

01 FIRE APPARATUS MANEUVERABILITY EXHIBIT

