







**BLOCK J - Condominium Building**

06-02-2025





**BLOCK J - Condominium Building**

BSD Building Type: Apartment Building

06-02-2025





**BLOCK J - Condominium Building**

BSD Building Type: Apartment Building

06-02-2025






**BLOCK J - Condominium Building**


06-02-2025



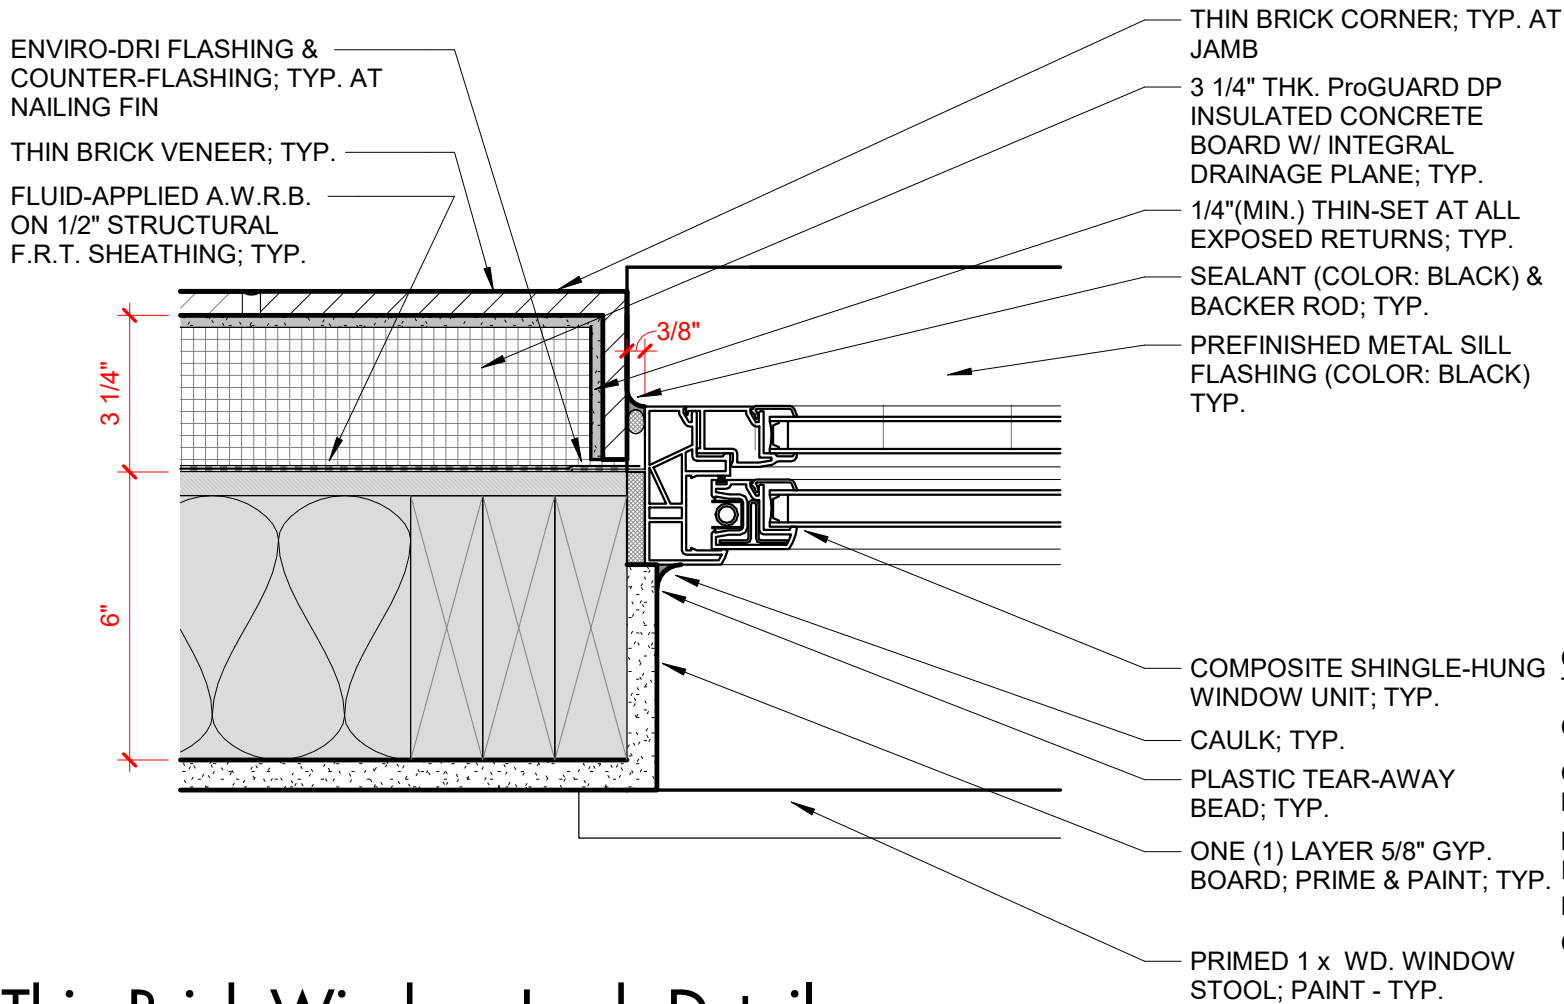


Thin Brick Window Jamb Detail

3" = 1'-0"

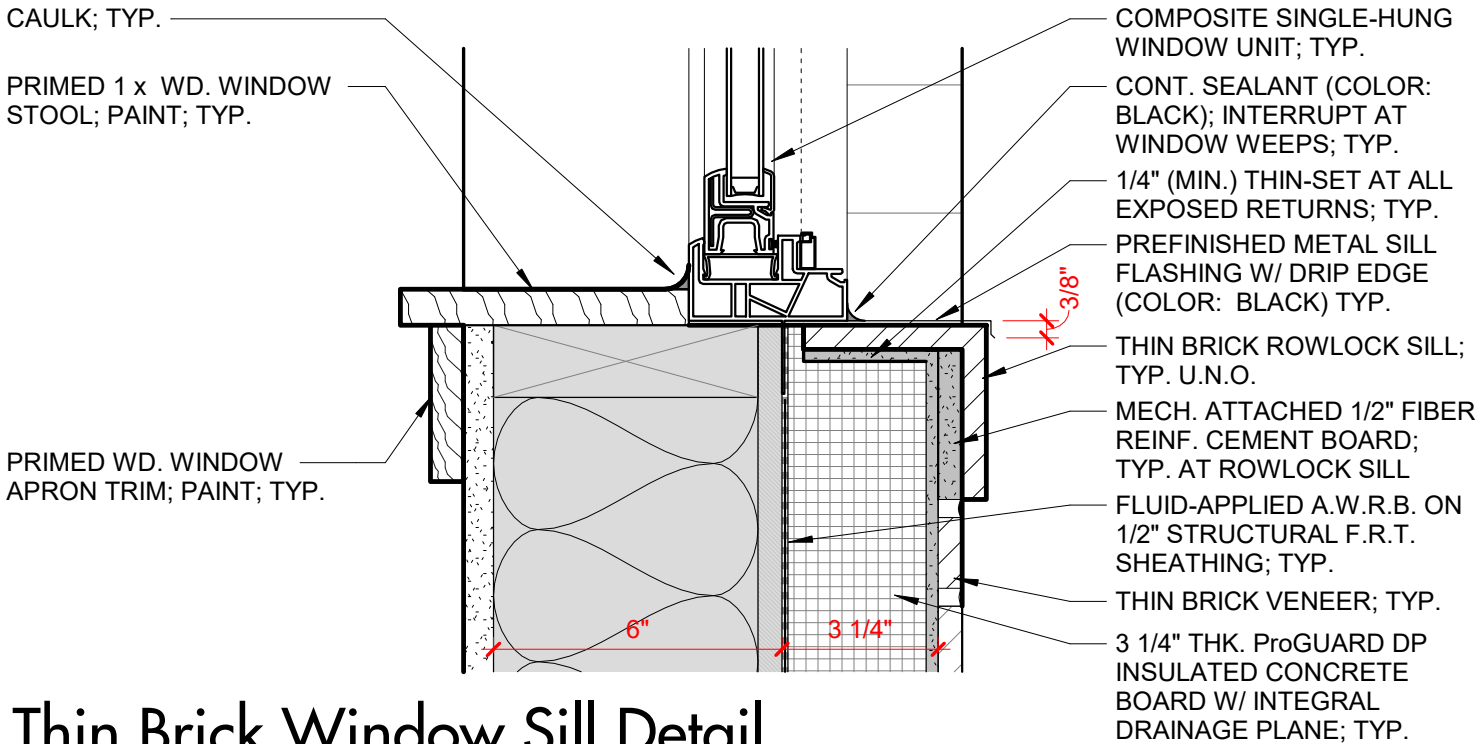

Thin Brick Window Sill Detail

3" = 1'-0"

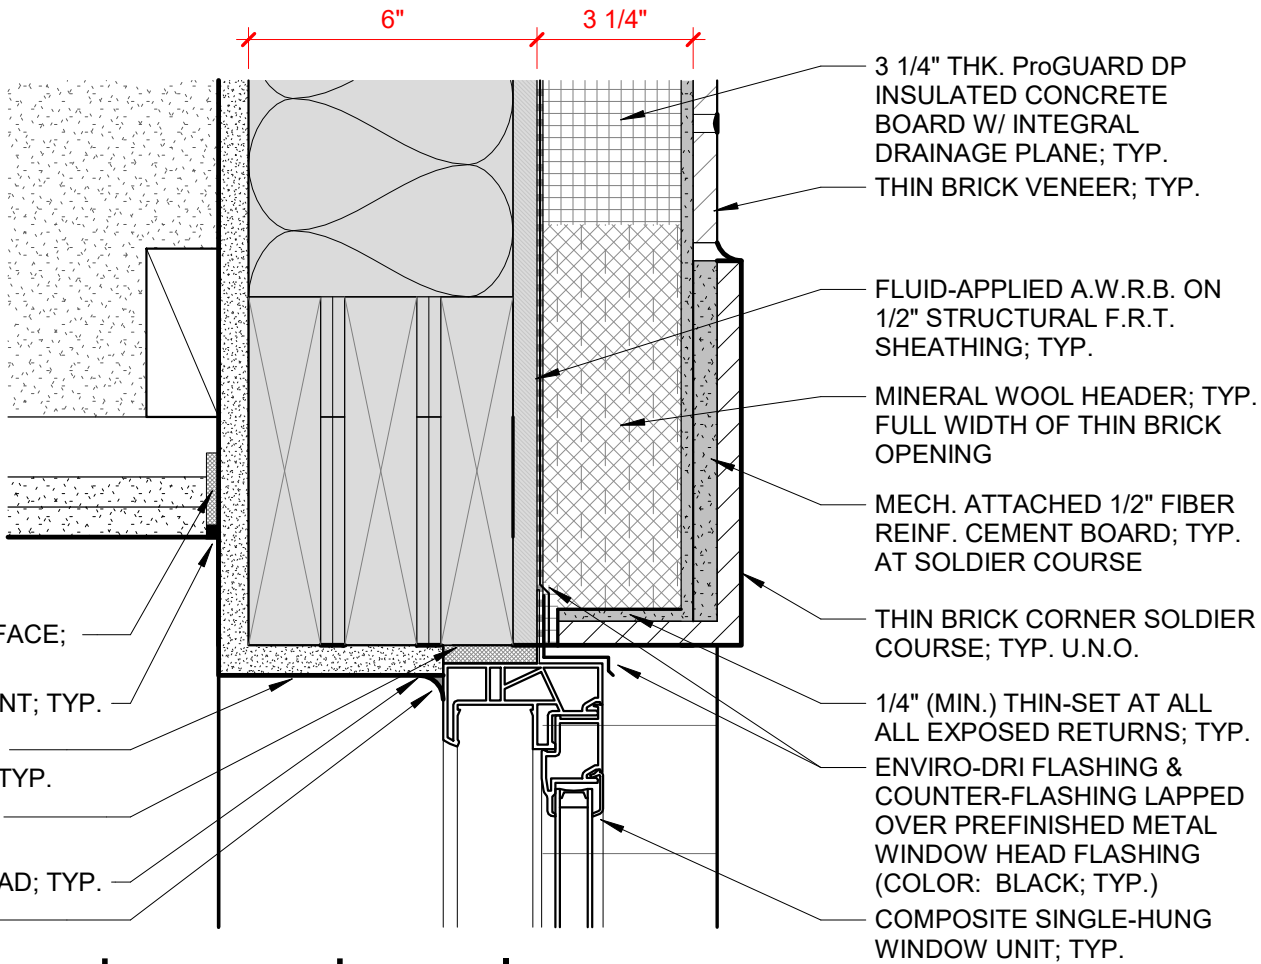

Thin Brick Window Head Detail


3" = 1'-0"

BLOCK J - Condominium Building

BSD Building Type: Apartment Building

06-02-2025



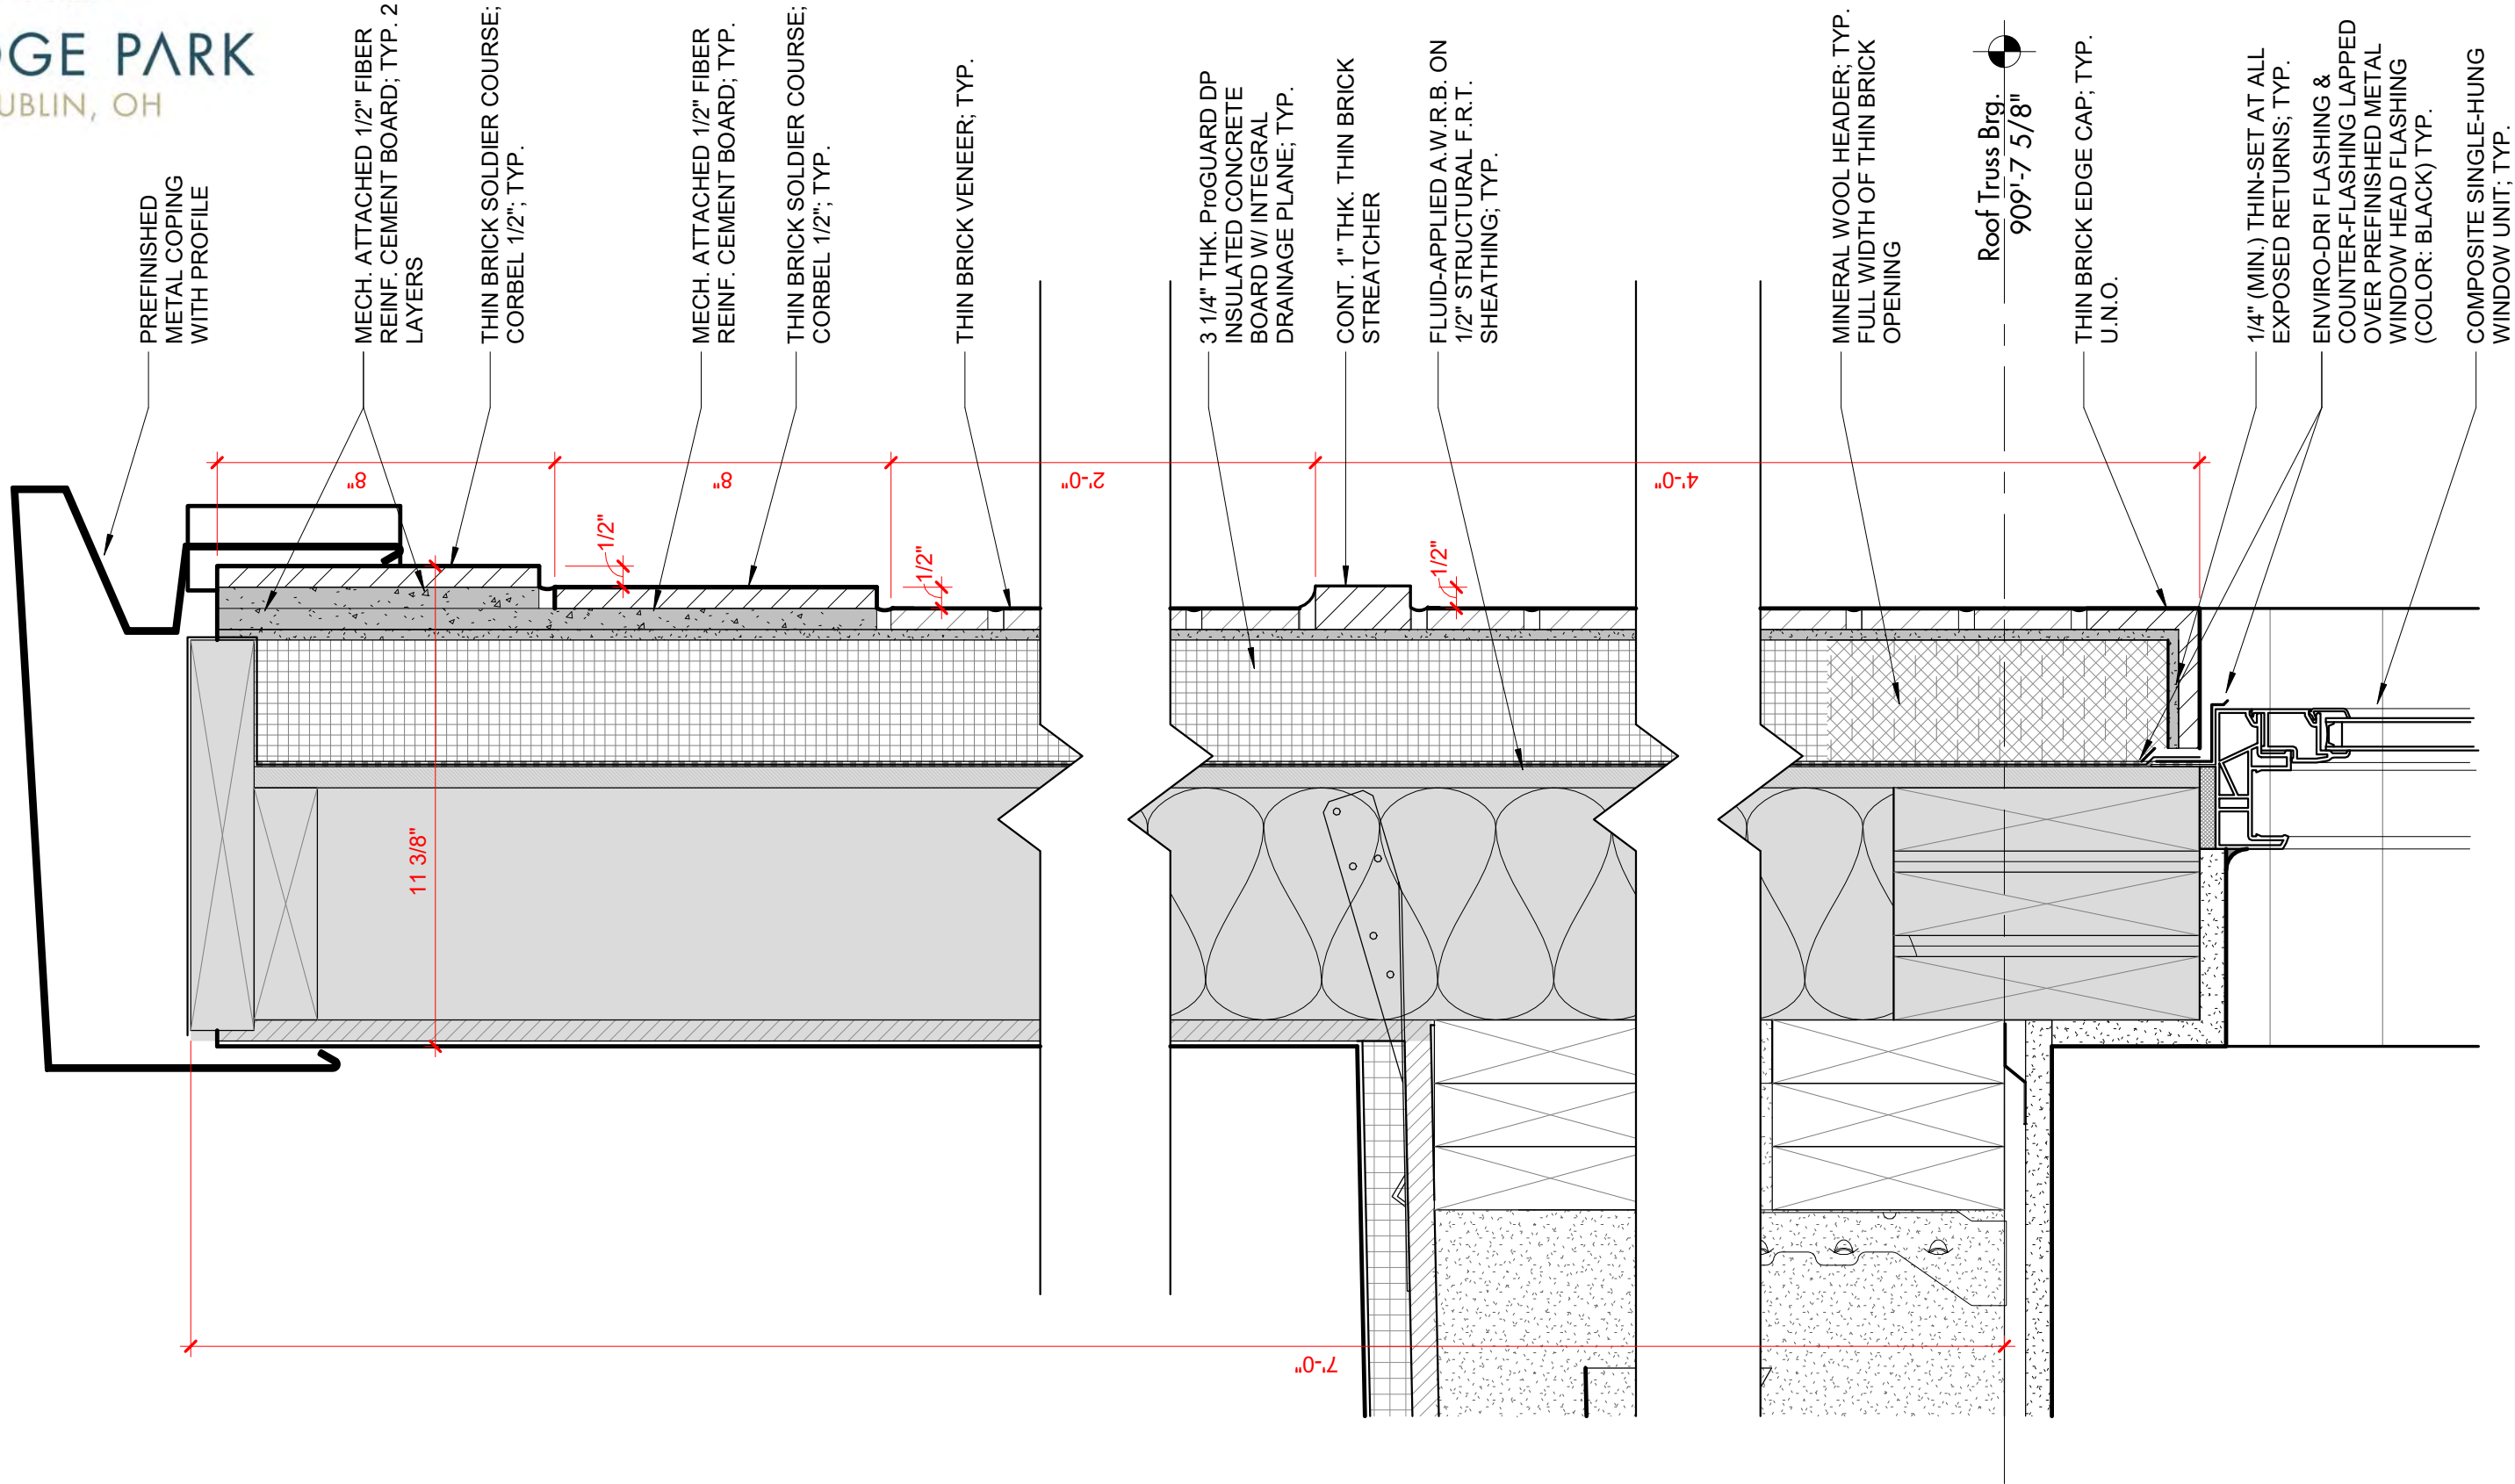

Wall Section Parapet Detail


3" = 1'-0"

BLOCK J - Condominium Building

BSD Building Type: Apartment Building

06-02-2025



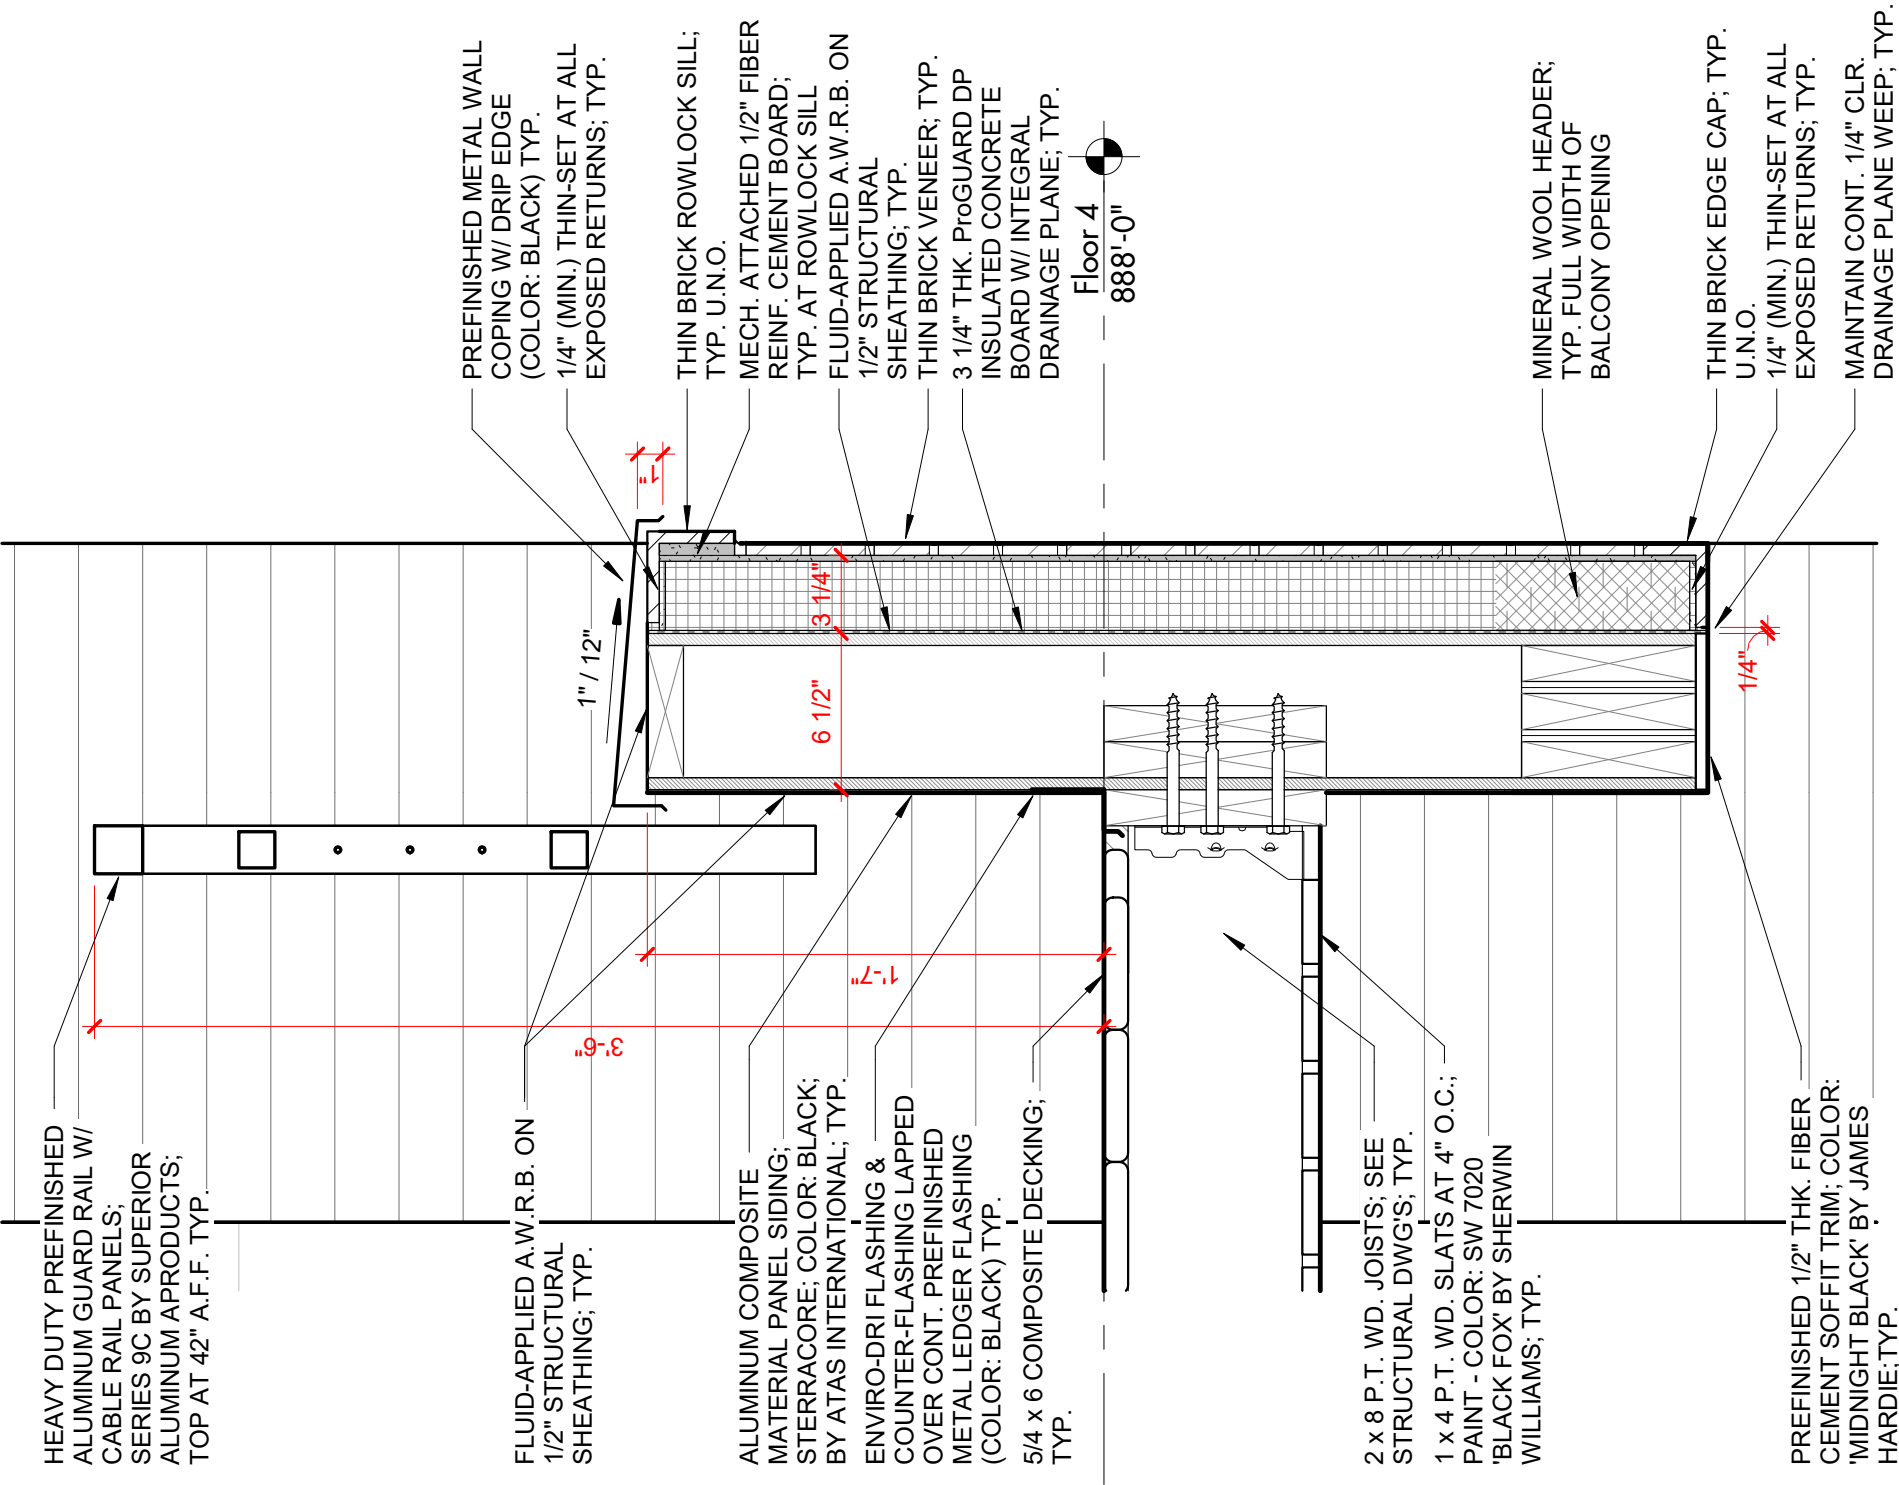

Floor 4 Balcony Section Detail

1 1/2" = 1'-0"

BLOCK J - Condominium Building

BSD Building Type: Apartment Building

06-02-2025









## LEGEND

- A Brick Pavement**  
Manufacturer: Endicott Clay Products  
Size: 4X12  
Pattern: Varies, Per Plan  
Color: Manganese Ironspot, Medium Ironspot 46, Medium Ironspot 77.
- B Concrete Stair**  
-Standard concrete mix with decorative "Buff Wash" finish.
- C Standard Concrete Paving**  
-Standard concrete mix with broom finish.
- D Decorative Concrete Paving**  
-Standard concrete mix with architectural finish.
- E Specimen Field Boulder**  
-48" diameter, granite
- F Field Boulder**  
-Varying sizes 6" - 36" diameter, granite
- G Ipe Wood Patio With Railing**  
-Furniture by tenant
- H Brick Veneer Retaining Walls**  
-Finish: Endicott Clay Products  
-Size: 4"x 8"  
-Color: Manganese Ironspot & dark grout
- I Standard Tree Grate**
- J Limestone Benches**
- K Bollards**  
-Manufacturer: Ligman Lighting - 'Light Linear PT 1 Bollard'  
-Black Powder Coat Finish, 39" Height
- L Standard Street Lighting**  
-Manufacturer: Cree- 'ARE-EDG' Luminaire  
-Manufacturer: Valmont- 'Edge Area Round' Pole  
-Black Powder Coat Finish, 16' Height
- M Landscape Uplighting**  
-Manufacturer: Vision 3 Lighting- 'Model FL3'
- N Ornamental Plantings**  
Masses of understory plants for seasonal interest and spatial enclosure  
Height: +/- 12 - 48" above pavement elevation
- O Deciduous Shade Trees**
- P Deciduous Ornamental Trees**
- Q Street Trees**
- R CIP Concrete Seat Wall with Ipe**



CRAWFORD HOYING



J- BLOCK - FINAL DEVELOPMENT PLAN SUBMITTAL  
SITE PLAN - OFFICE/RESTAURANT & OPEN SPACE


062-L2



JUNE 02, 2025

**MKSK**  
MKSKSTUDIOS.COM



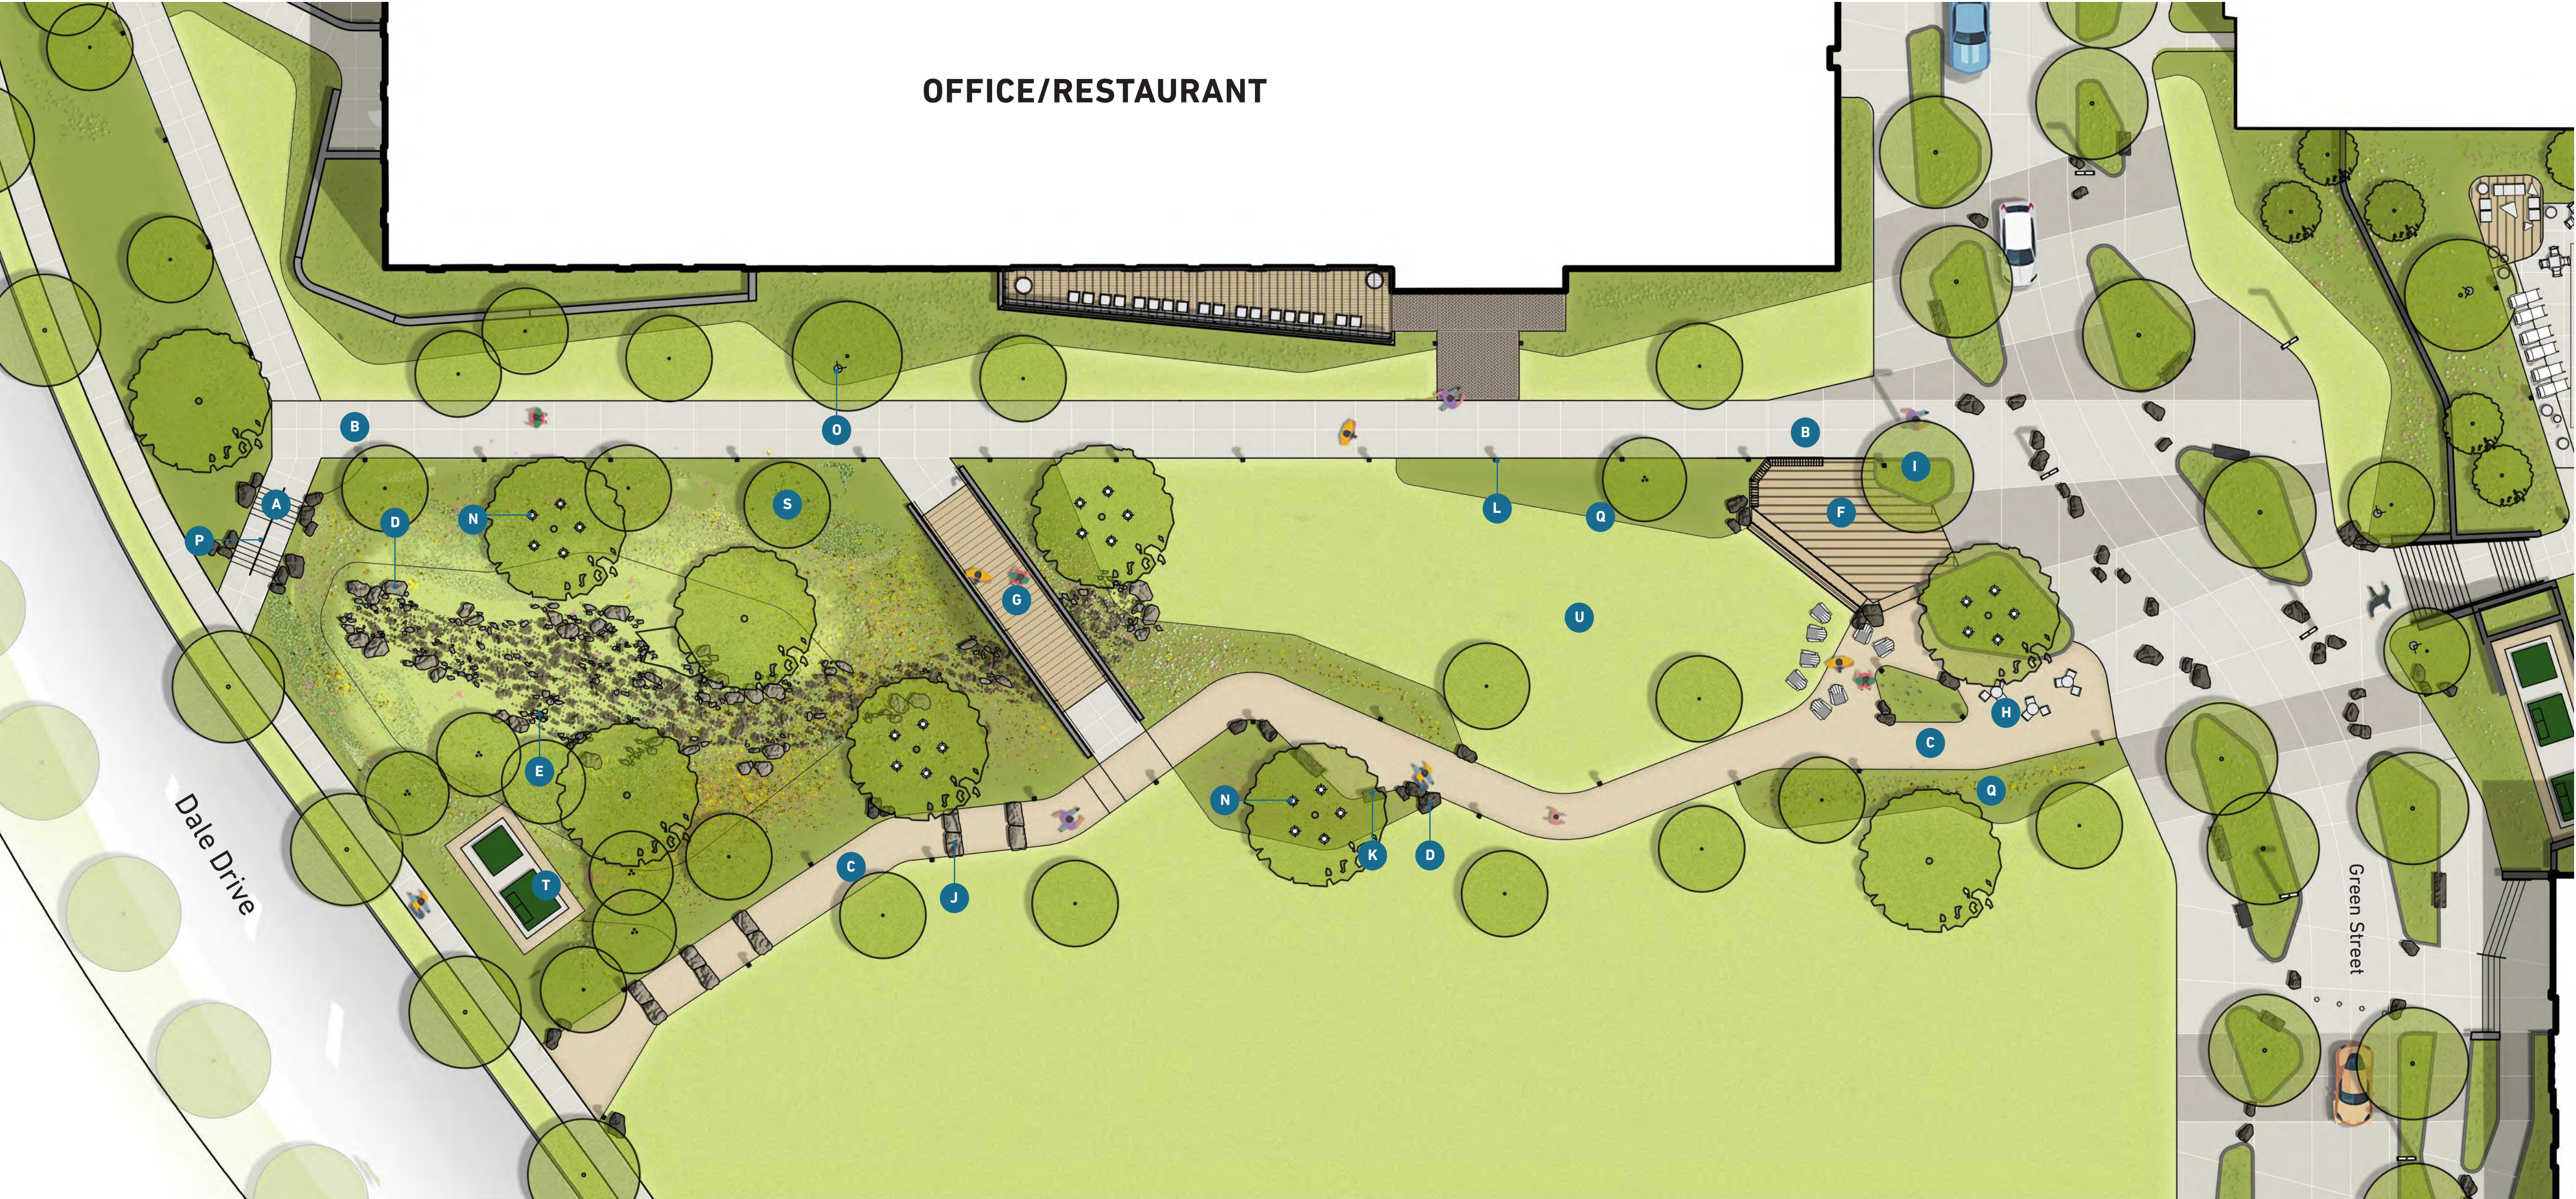

- LEGEND**
- A Concrete Stair**  
-Standard concrete mix with decorative "Buff Wash" finish.
  - B Standard Concrete Paving**  
-Standard concrete mix with broom finish.
  - C Crushed Aggregate Paving**  
-Stabilized aggregate  
-Color: Light Gray
  - D Specimen Field Boulder**  
-48" diameter, granite
  - E Field Boulder**  
-Varying sizes 6"- 36" diameter, granite
  - F Ipe Wood Platform Deck & Bench**  
Custom deck and bench with Ipe decking
  - G Footbridge**  
-Ipe wood finish with color changing lighted rail
  - H Tables and Chairs**  
-Forms+Surfaces - Avivo Pedestal Table and Chairs  
-Color: TBD
  - I Pre-Cast Planters**  
- Tapered profile
  - J Limestone Slab Steps**
  - K Limestone Benches**
  - L Bollards**  
-Manufacturer: Ligman Lighting - 'Light Linear PT 1 Bollard'  
-Black Powder Coat Finish, 36" Height
  - M Pole Lighting**  
-Manufacturer: Ligman Lighting - 'Light Linear PT 5'  
-Black Powder Coat Finish, 12'-0" Height
  - N Moon Lights**  
-Manufacturer: Vision 3 Lighting- 'Model FL3'
  - O Landscape Uplighting**  
-Manufacturer: Vision 3 Lighting- 'Model FL3'
  - P Illuminated Handrail**  
- Manufacturer: Cole Lighting
  - Q Ornamental Plantings**  
Masses of understory plants for seasonal interest and spatial enclosure  
Height: +/- 12 - 48" above pavement elevation
  - R Deciduous Shade Trees**
  - S Deciduous Ornamental Trees**
  - T Evergreen Tree Screening**
  - U Open Lawn Panel**



Bio-retention meadow



Footbridge



Nature trail




Native planting



Wood Platform Deck and Bench



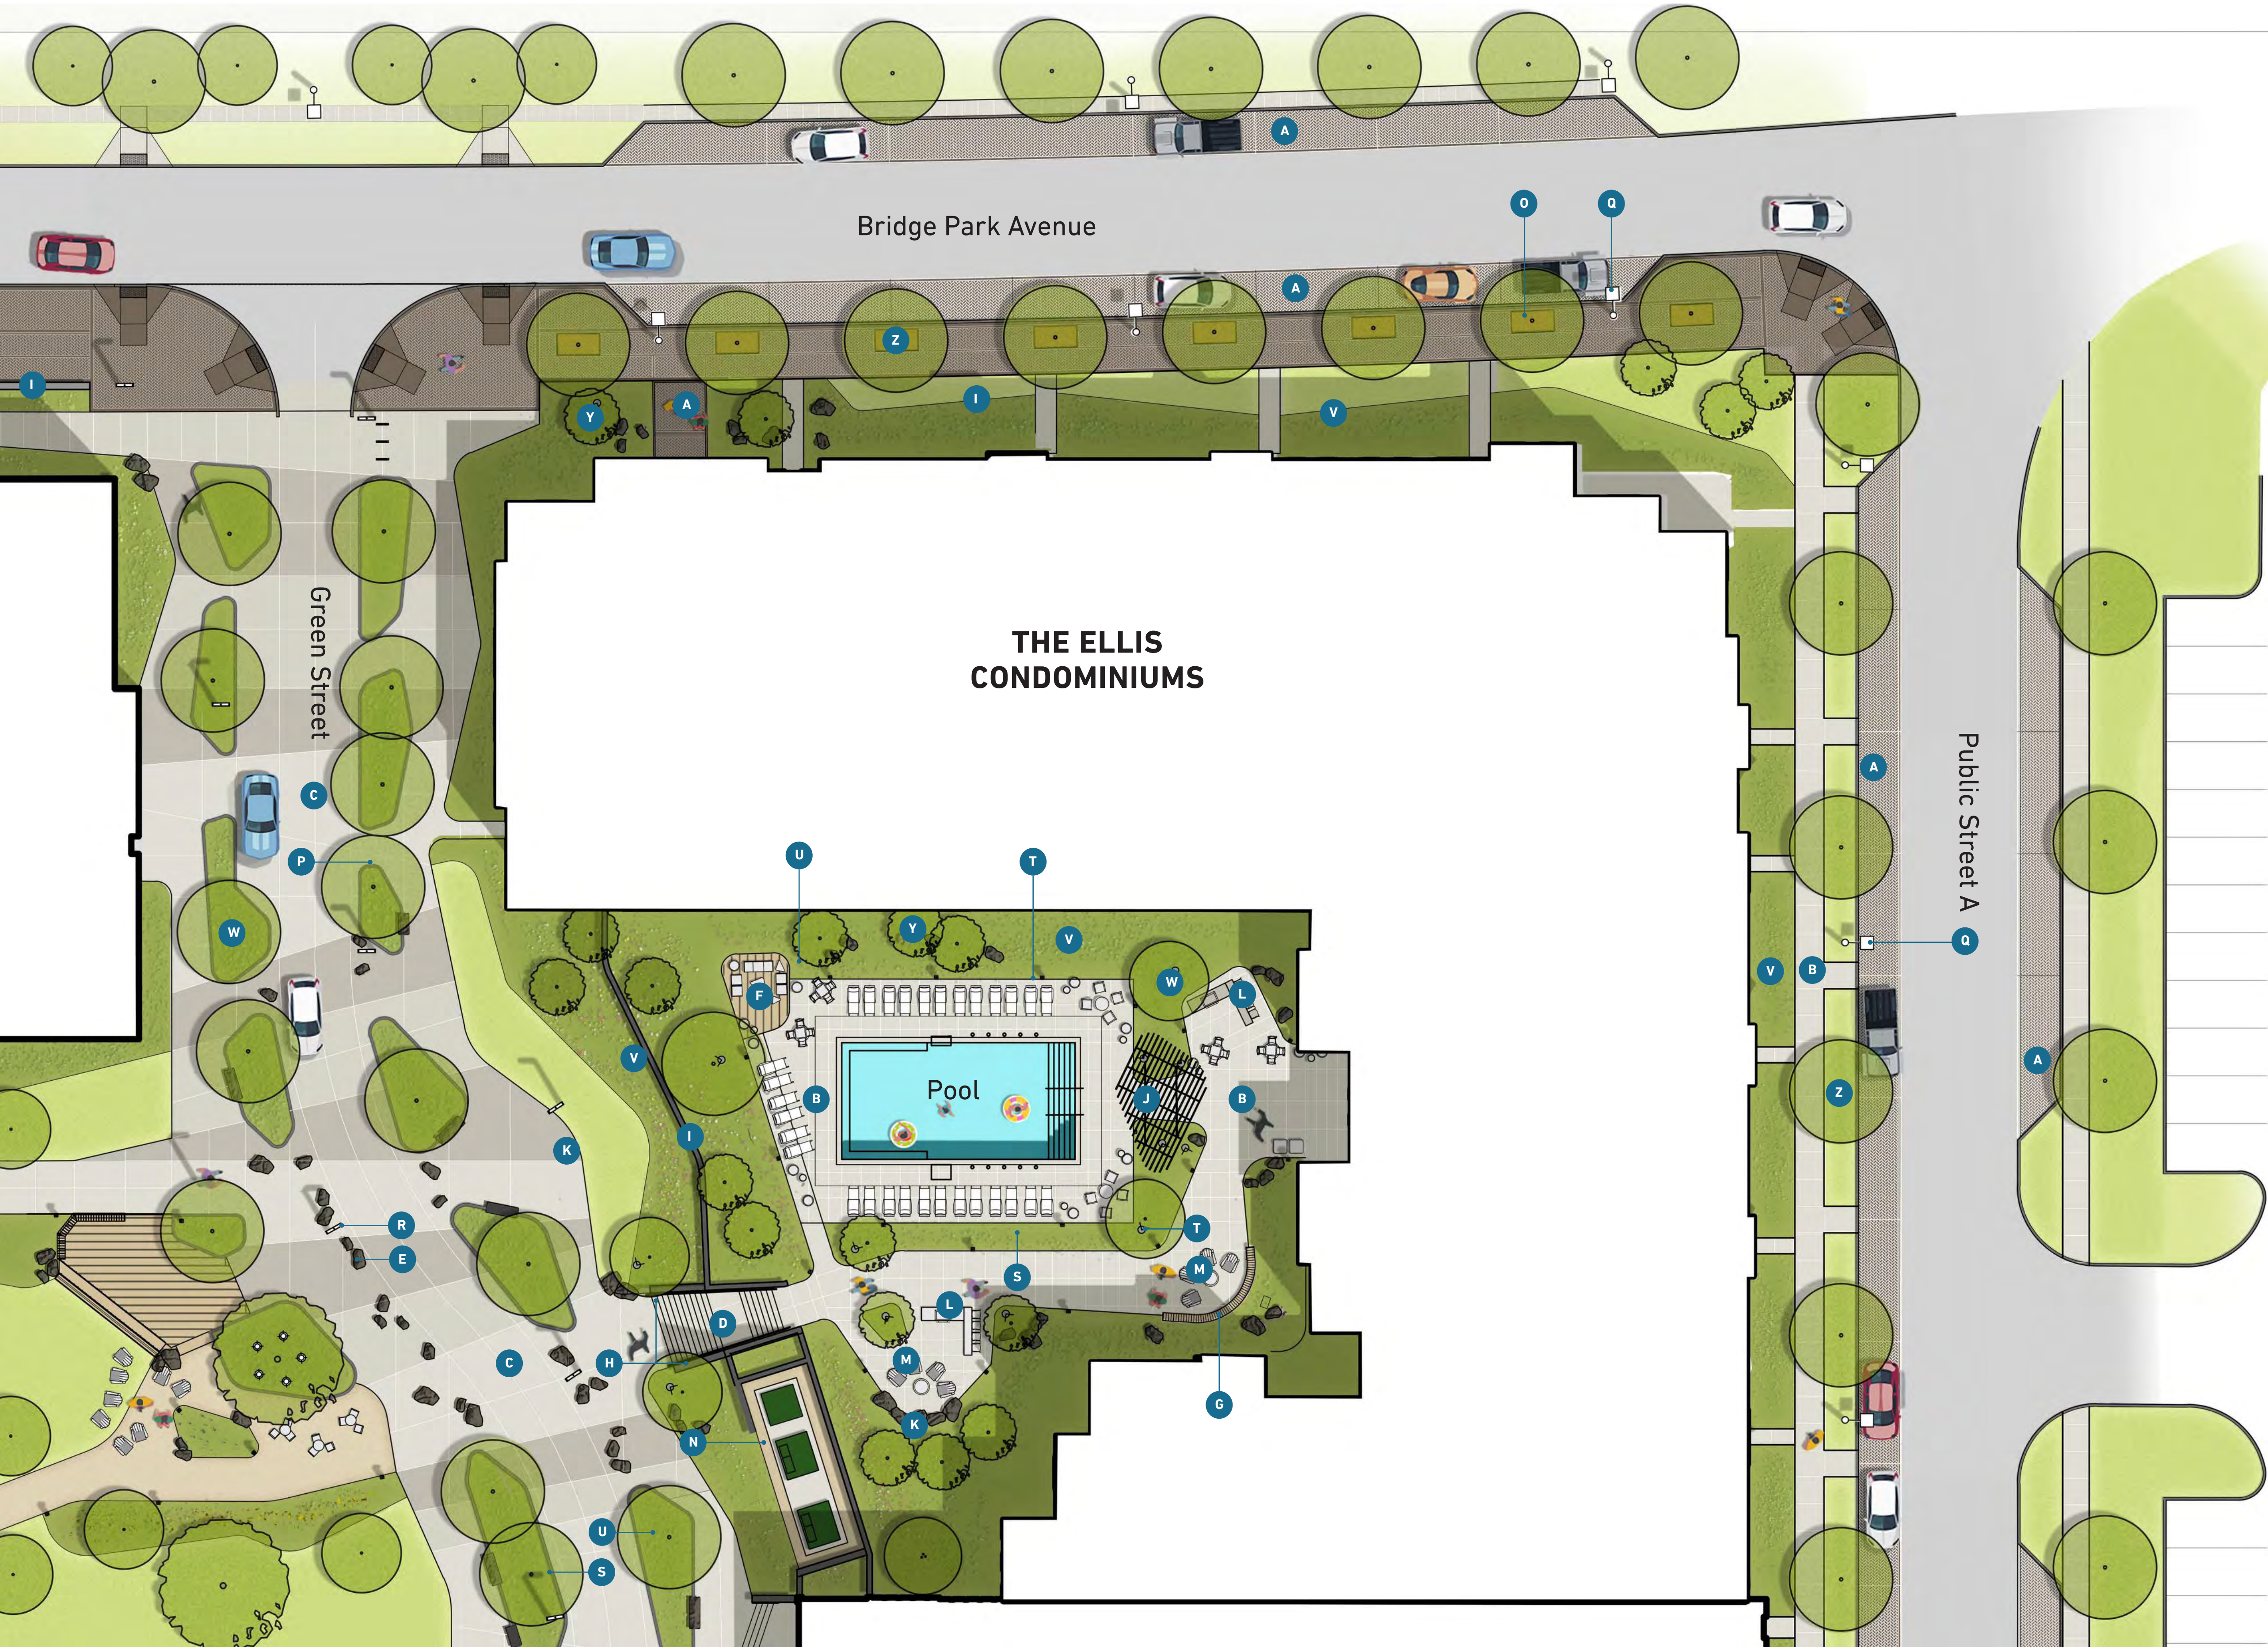

**LEGEND**

- A Brick Pavement**  
Manufacturer: Endicott Clay Products  
Size: 4X12  
Pattern: Varies, Per Plan  
Color: Manganese Ironspot, Medium Ironspot 46, Medium Ironspot 77.
- B Standard Concrete Paving**  
-Standard concrete mix with broom finish.
- C Decorative Concrete Paving**  
-Vehicular and pedestrian grade architectural concrete, finish varies
- D Concrete Stair**  
-Standard concrete mix with decorative "Buff Wash" finish.
- E Specimen Field Boulder**  
--48" diameter, granite.
- F Trex Composite Platform Deck**  
-Color: Coastline
- G Concrete Bench with Ipe Wood Topper**
- H Illuminated Handrail**  
-Black powder coat, stainless steel tube lighting
- I Brick Veneer Retaining Walls**  
-Finish: Endicott Clay Products  
-Size: 4"x 8"  
-Color: Manganese Ironspot & dark grout
- J Pergola**  
-Powder coated steel frame, black. Wood slats.
- K Limestone Benches**
- L Grill Station**  
-Grill station with concrete countertop & cast stone masonry veneer. GFCI outlets and recessed wall lights.
- M Fire Pits and Moveable Furniture**
- N Electrical Transformer Gate**  
-Manufacturer: Ametco- 'Shadow 80' infill  
-Black Powder Coat Finish, steel structure
- O Standard Tree Grate**
- P Concrete Planter Curb**  
-Tapered profile
- Q Street Lighting**  
-Manufacturer: Cree- 'ARE-EDG' Luminaire  
-Manufacturer: Valmont- 'Edge Area Round' Pole  
-Black Powder Coat Finish, 16' Height
- R Pole Lighting**  
-Manufacturer: Ligman Lighting - 'Light Linear PT 5'  
-Black Powder Coat Finish, 12' Height
- S Landscape Uplighting**  
-Manufacturer: Vision 3 Lighting- 'Model FL3'
- T GFC Pedestal**  
-Black powder coat
- U Ornamental Plantings**  
Masses of understory plants for seasonal interest and spatial enclosure
- V**  
Height: +/- 12 - 48" above pavement elevation
- W Deciduous Shade Trees**
- Y Deciduous Ornamental Trees**
- Z Deciduous Street Trees**



























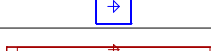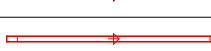

| Luminaire Schedule - Part numbers are provided by the manufacturer and are only intended to be used as a reference to output and optics used. |     |     |             |                  |                  |                 |            |       |                   |                                                                      |
|---|-----|-----|-------------|------------------|------------------|-----------------|------------|-------|-------------------|----------------------------------------------------------------------|
| Symbol   | Qty | Tag | Arrangement | Luminaire Lumens | Arr. Lum. Lumens | Luminaire Watts | Arr. Watts | LLF   | Manufacturer      | Description                                                          |
|                                                               | 4   | A1  | Single      | 4873             | 4873             | 54              | 54         | 0.900 | LIGMAN            | LI-21171-T3-W30                                                      |
|                                                              | 12  | A2  | Back-Back   | 4983             | 9966             | 53.8            | 107.6      | 0.900 | LIGMAN            | LI-21181-T4-W30 (2x53W)                                              |
|                                                              | 49  | B   | Single      | 2232             | 2232             | 29.2            | 29.2       | 0.900 | LIGMAN            | LI-10021-T4-W30                                                      |
|                                                              | 4   | C1  | Single      | 1588             | 1588             | 31.18           | 31.18      | 0.600 | COLE LIGHTING     | LR5P-LED-XX/1.5-XX (per 4FT)                                         |
|                                                              | 12  | C2  | Single      | 1588             | 1588             | 31.18           | 31.18      | 0.450 | COLE LIGHTING     | LR5P-LED-XX/1.5-XX--ASYM/30° (per 4FT)                               |
|                                                              | 108 | D   | Single      | 256              | 256              | 3               | 3          | 0.900 | GVA LIGHTING INC. | COVE-OD-CM-SW_HL-G4-300-WW-3W-R300-RGBW3083-16C4-120-INF (WHITE 30K) |
|                                                              | 48  | F   | Single      | 294              | 294              | 3.12            | 3.12       | 0.900 | Nova Flex LED LLC | DES-LED-SWH-24-3_0-IP20-30                                           |


| Calculation Summary   |             |       |      |       |     |         |         |
|-----------------------|-------------|-------|------|-------|-----|---------|---------|
| Label                 | CalcType    | Units | Avg  | Max   | Min | Max/Min | Avg/Min |
| SITE_Planar           | Illuminance | Fc    | 1.89 | 166.3 | 0.0 | N.A.    | N.A.    |
| CENTRAL PATH-GREEN ST | Illuminance | Fc    | 4.48 | 11.7  | 0.9 | 13.00   | 4.98    |
| EAST PATHS            | Illuminance | Fc    | 8.54 | 68.7  | 0.1 | 687.00  | 85.40   |
| GRAVEL WALWAY         | Illuminance | Fc    | 7.67 | 62.7  | 0.1 | 627.00  | 76.70   |
| POOL AREA             | Illuminance | Fc    | 5.02 | 56.0  | 0.9 | 62.22   | 5.58    |
| WEST-NW PATHS         | Illuminance | Fc    | 9.05 | 166.3 | 0.1 | 1663    | 90.50   |

NOTES:

CALCULATION GRID VALUES 5'-0" O.C.

CALCULATIONS TAKEN AT GRADE, 0FT.

MOUNTING HEIGHTS AS NOTED ON DRAWING.

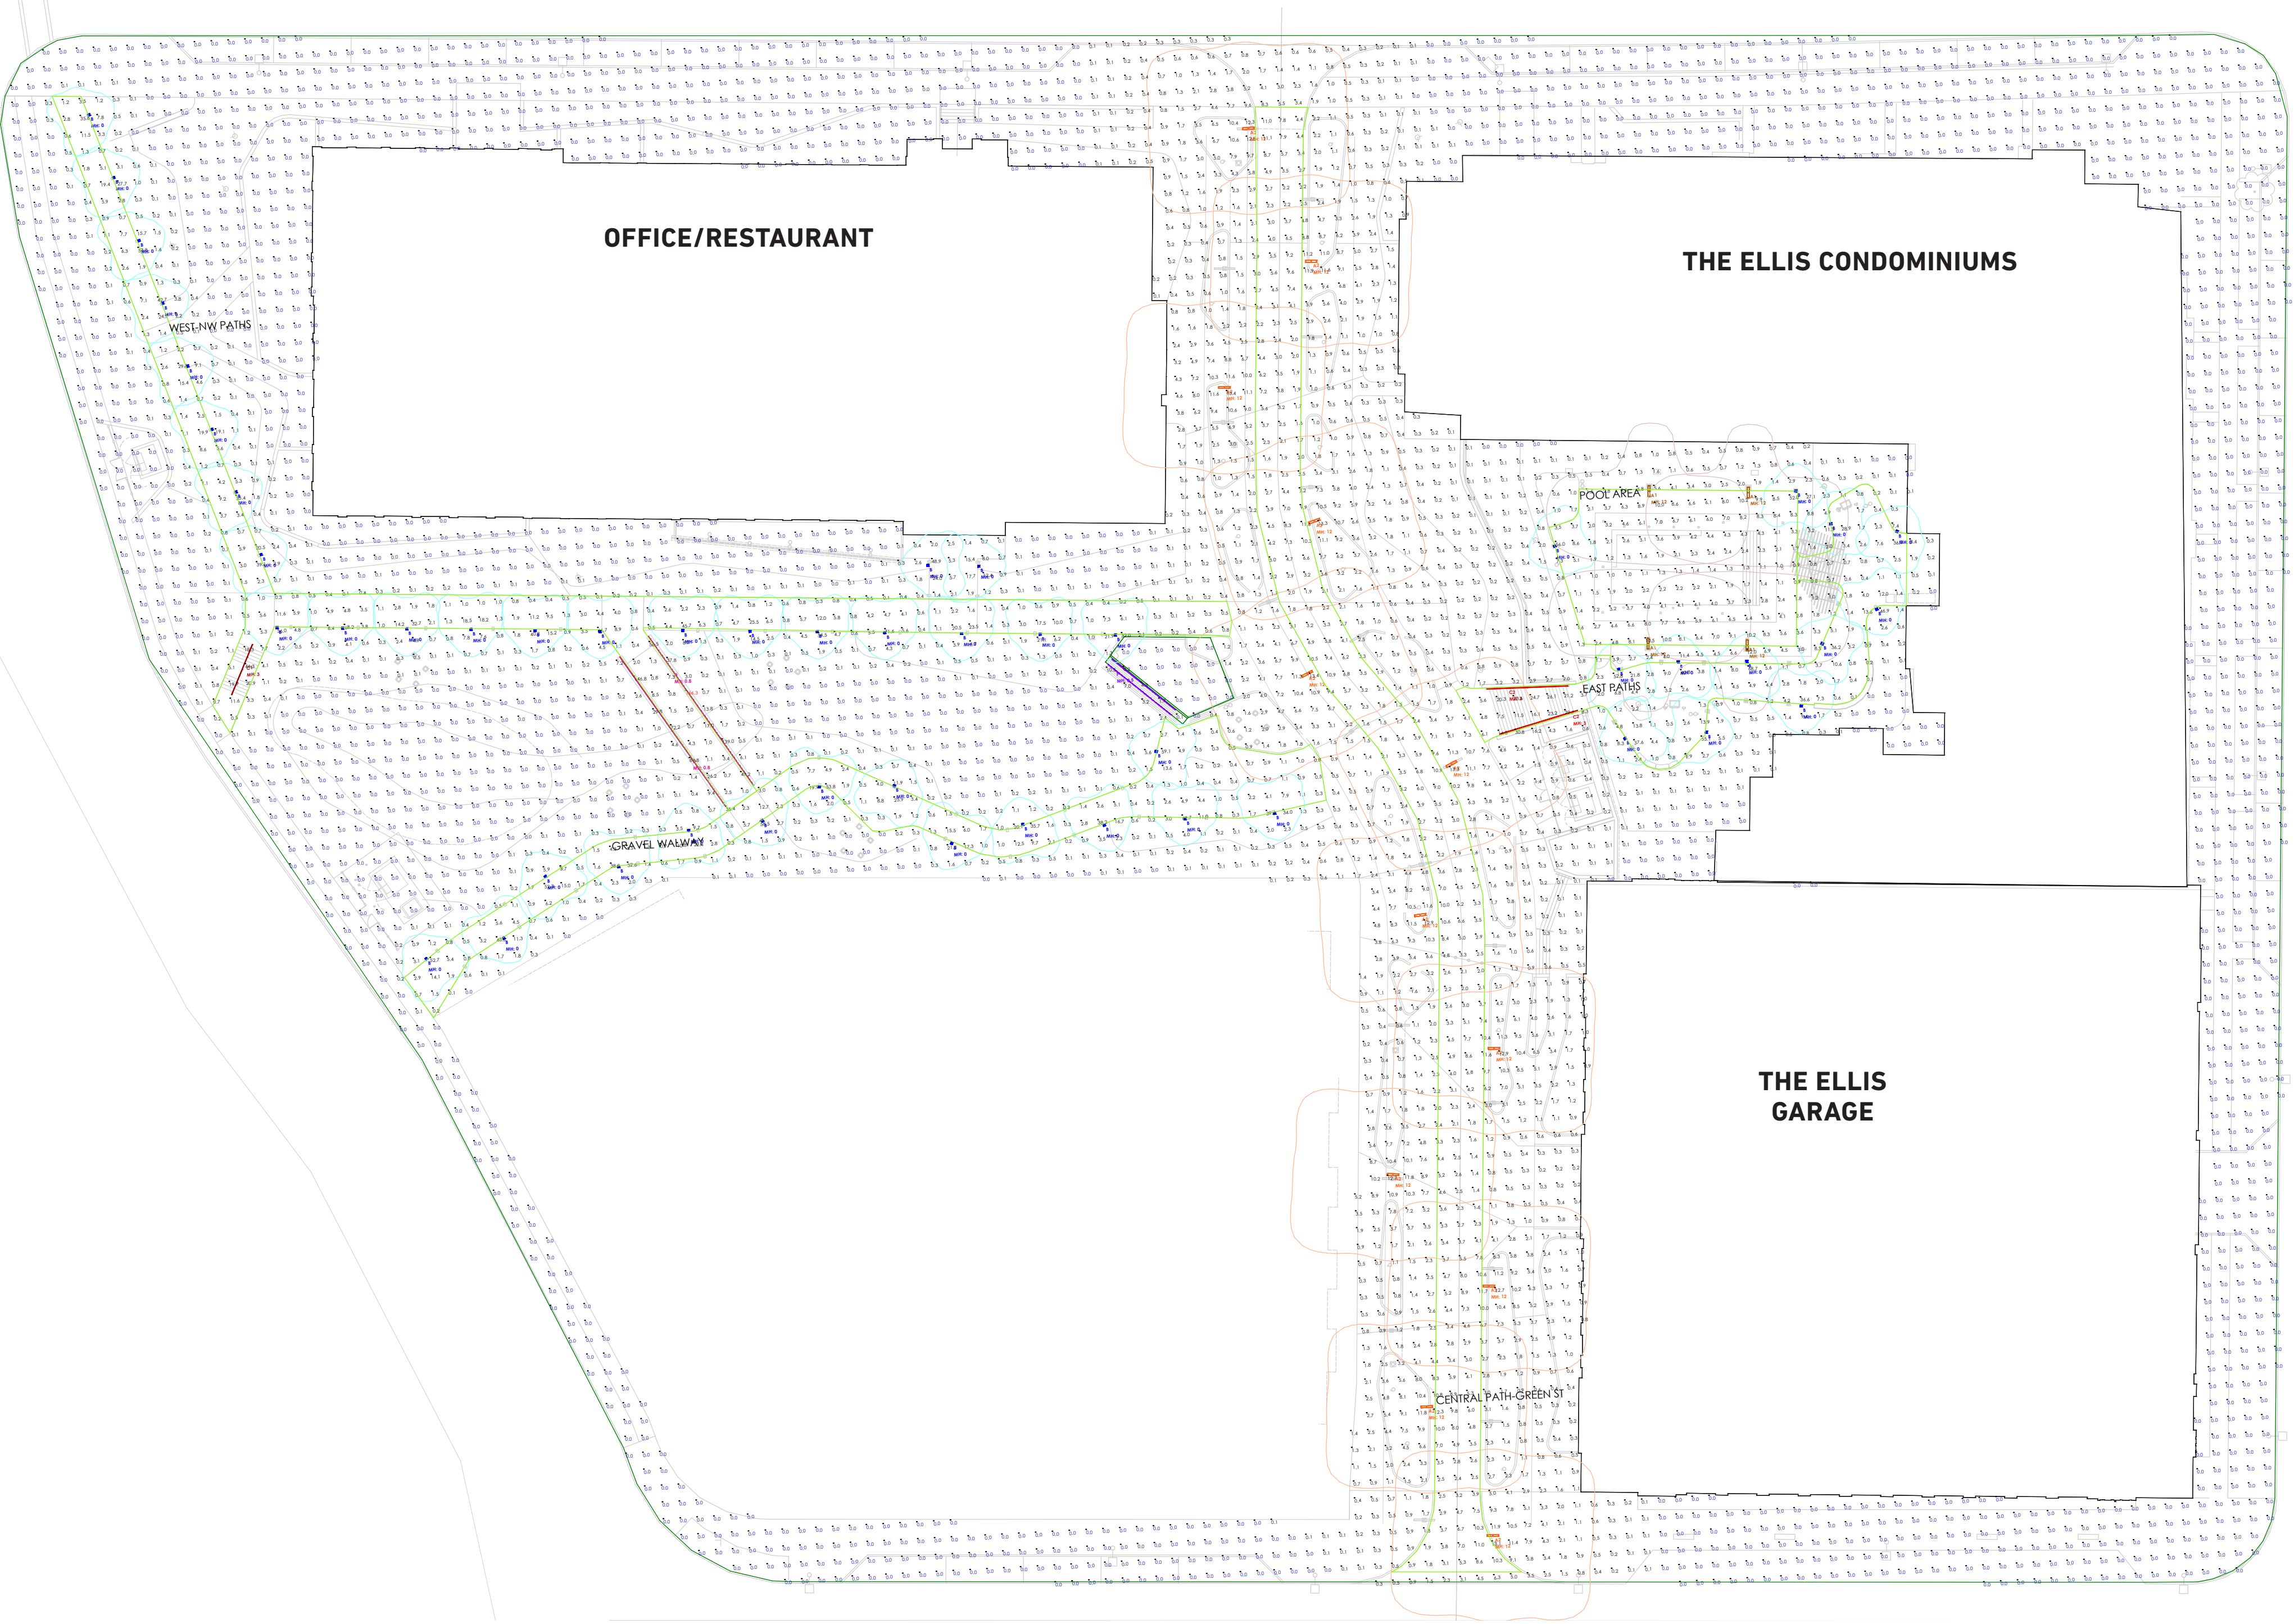


A B

C1 C2

D

F

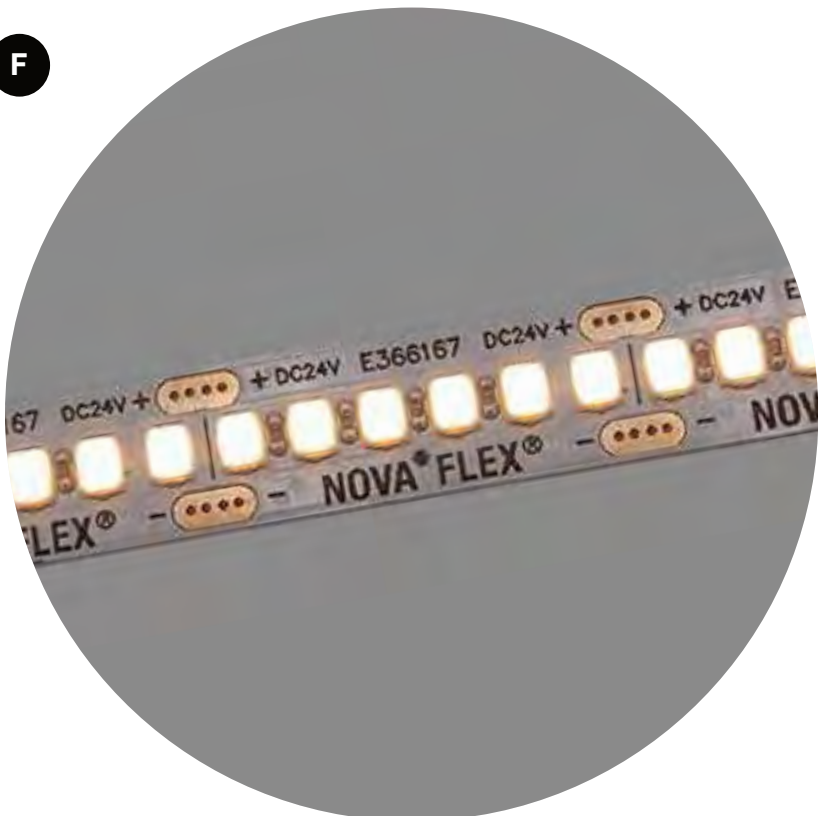

Cree- 'ARE-EDG' Street Lamp  
(Bridge Park Standard)



| KEY             | SCIENTIFIC NAME                 | COMMON NAME                    | SIZE    | SPACING  | CONDITION | NOTES                                                              |
|-----------------|---------------------------------|--------------------------------|---------|----------|-----------|--------------------------------------------------------------------|
| DECIDUOUS TREES |                                 |                                |         |          |           |                                                                    |
| AC BU           | ACER BUERGERIANUM               | TRIDENT MAPLE                  | 3" CAL. | PER PLAN | B&B       | NOTES                                                              |
| AC BR           | ACER RUBRUM 'BRANDYWINE'        | BRANDYWINE RED MAPLE           | 3" CAL. | PER PLAN | B&B       |                                                                    |
| BE NI           | BETULA NIGRA 'HERITAGE'         | HERITAGE RIVER BIRCH           | 3" CAL. | PER PLAN | B&B       | MULTI-STEM HABIT                                                   |
| BE PO           | BETULA POPULIFOLIA 'WHITESPIRE' | WHITESPIRE BIRCH               | 3" CAL. | PER PLAN | B&B       |                                                                    |
| CA BE           | CARPINUS BETULUS COLUMNARIS     | COLUMNAR EUROPEAN HORNBEAM     | 3" CAL. | PER PLAN | B&B       |                                                                    |
| CE CA           | CERCIS CANADENSIS               | REDBUD                         | 3" CAL. | PER PLAN | B&B       |                                                                    |
| CL KE           | CLADRASTIS KENTUCKEA            | YELLOW WOOD TREE               | 3" CAL. | PER PLAN | B&B       |                                                                    |
| CO KO           | CORNUS KOUSA 'HEART THROB'      | HEART THROB CHINESE DOGWOOD    | 3" CAL. | PER PLAN | B&B       |                                                                    |
| MA MA           | MAGNOLIA MACROPHYLLA            | BIG LEAF MAGNOLIA              | 3" CAL. | PER PLAN | B&B       |                                                                    |
| MA VI           | MAGNOLIA VIRGINIANA             | SWEETBAY MAGNOLIA              | 3" CAL. | PER PLAN | B&B       |                                                                    |
| NY SY           | NYSSA SYLVATICA                 | BLACK GUM                      | 3" CAL. | PER PLAN | B&B       |                                                                    |
| PL TR           | PLANTANUS TRANSPLANTS           | TRANSPLANTED LONDON PLANE TREE | VARIES  | PER PLAN | B&B       | SIZE VERIFICATION PENDING TREE SURVEY, SIZES RANGE FROM 3"-18" CAL |
| PR SU           | PRUNUS SUBHIRTELLA AUTUMNALIS   | AUTUMN FLOWERING CHERRY        | 3" CAL. | PER PLAN | B&B       |                                                                    |
| SY RE           | SYRINGA RETICULATA 'IVORY SILK' | IVORY SILK JAPANESE LILAC TREE | 3" CAL. | PER PLAN | B&B       |                                                                    |
| UL PA           | ULMUS PARVIFOLIA                | CHINESE ELM                    | 3" CAL. | PER PLAN | B&B       |                                                                    |

|                 |                            |                               |           |          |     |       |
|-----------------|----------------------------|-------------------------------|-----------|----------|-----|-------|
| EVERGREEN TREES |                            |                               |           |          |     |       |
| JU VI           | JUNIPERUS VIRGINIANA       | EASTERN RED CEDAR             | 5' HEIGHT | PER PLAN | B&B | NOTES |
| TH PL           | THUJA PLICATA 'FASTIGIATA' | FASTIGIATE WESTERN ARBORVITAE | 6' HEIGHT | PER PLAN | B&B | NOTES |

|                  |                                    |                               |    |          |       |       |
|------------------|------------------------------------|-------------------------------|----|----------|-------|-------|
| DECIDUOUS SHRUBS |                                    |                               |    |          |       |       |
| CL AL            | CLETHRA ALNIFOLIA 'HUMMINGBIRD'    | HUMMINGBIRD SUMMERSWEET       | #1 | PER PLAN | CONT. | NOTES |
| CO ST            | CORNUS STOLONIFERA 'ARCTIC FIRE'   | ARCTIC FIRE RED TWIG DOGWOOD  | #1 | PER PLAN | CONT. | NOTES |
| KE JA            | KERRIA JAPONICA 'GOLDEN GUINEA'    | GOLDEN GUINEA JAPANESE KERRIA | #1 | PER PLAN | CONT. | NOTES |
| PH OP            | PHYSOCARPUS OPULIFOLIUS 'OBSIDIAN' | OBSIDIAN NINEBARK             | #1 | PER PLAN | CONT. | NOTES |
| RH AR            | RHUS AROMATICA                     | FRAGRANT SUMAC                | #1 | PER PLAN | CONT. | NOTES |
| VI CA            | VIBURNUM CARLESII                  | KOREAN SPICE VIBURNUM         | #1 | PER PLAN | CONT. | NOTES |

|                  |                                 |                       |    |          |       |       |
|------------------|---------------------------------|-----------------------|----|----------|-------|-------|
| EVERGREEN SHRUBS |                                 |                       |    |          |       |       |
| BU GV            | BUXUS X 'GREEN VELVET'          | GREEN VELVET BOXWOOD  | #1 | PER PLAN | CONT. | NOTES |
| JU GO            | JUNIPERUS SABINA 'GREY OWL'     | GREY OWL JUNIPER      | #1 | PER PLAN | CONT. | NOTES |
| JU SA            | JUNIPERUS SABINA 'BUFFALO'      | BUFFALO JUNIPER       | #1 | PER PLAN | CONT. | NOTES |
| JU SQ            | JUNIPERUS SQUAMATA              | HOLGER JUNIPER        | #1 | PER PLAN | CONT. | NOTES |
| TA CU            | TAXUS CUSPIDATA 'NANA'          | DWARF JAPANESE YEW    | #1 | PER PLAN | CONT. | NOTES |
| TA ME            | TAXUS MEDIA 'DENSIFORMIS'       | DENSE YEW             | #1 | PER PLAN | CONT. | NOTES |
| TH OC            | THUJA OCCIDENTALIS 'LINESVILLE' | LINESVILLE ARBORVITAE | #1 | PER PLAN | CONT. | NOTES |


| KEY                                   | SCIENTIFIC NAME                      | COMMON NAME                      | SIZE | SPACING                 | CONDITION | NOTES |
|---------------------------------------|--------------------------------------|----------------------------------|------|-------------------------|-----------|-------|
| PERENNIALS, GRASSES AND GROUND COVERS |                                      |                                  |      |                         |           |       |
| AM HU                                 | AMSONIA HUBRICHTII                   | BLUE STAR                        | #1   | PER PLAN                | CONT.     | NOTES |
| AN VI                                 | ANDROPOGON VIRGINICUS                | BROOMSEDGE                       | #1   | 18" O.C.                | CONT.     | NOTES |
| BO GR                                 | BOUTELOUA GRACILIS 'BLONDE AMBITION' | BLONDE AMBITION BLUE GRAMA GRASS | #1   | 30" O.C.                | CONT.     | NOTES |
| CA PE                                 | CAREX PENNSYLVANICA                  | PENNSYLVANIA SEDGE               | #1   | 12" O.C.                | CONT.     | NOTES |
| GE RO                                 | GERANIUM X. 'ROZANNE'                | ROZANNE GERANIUM                 | #1   | 18" O.C.                | CONT.     | NOTES |
| HE HA                                 | HEMEROCALLIS 'HAPPY RETURNS'         | HAPPY RETURNS DAYLILY            | #1   | 18" O.C.                | CONT.     | NOTES |
| HE JS                                 | HEMEROCALLIS 'JOAN SENIOR'           | JOAN SENIOR DAYLILY              | #1   | 18" O.C.                | CONT.     | NOTES |
| HE PO                                 | HEMEROCALLIS 'PURPLE DE ORO'         | PURPLE DE ORO DAYLILY            | #1   | 18" O.C.                | CONT.     | NOTES |
| HO HA                                 | HOSTA 'HALCYON'                      | HALCYON HOSTA                    | #1   | PER PLAN                | CONT.     | NOTES |
| LI SP                                 | LIRIOPE SPICATA                      | LILYTURF                         | #1   | 12" O.C.                | CONT.     | NOTES |
| NA IC                                 | NARCISSUS 'ICE FOLLIES'              | ICE FOLLIES DAFFODIL             | BULB | CLUMP OF 3 (PER SYMBOL) |           | NOTES |
| NA KA                                 | NARCISSUS 'KING ALFRED'              | KING ALFRED DAFFODIL             | BULB | CLUMP OF 3 (PER SYMBOL) |           | NOTES |
| NE CA                                 | NEPETA RACEMOSA                      | CATMINT                          | #1   | 24" O.C.                | CONT.     | NOTES |
| PA AU                                 | PACKERA AUREA                        | GOLDEN GROUNSEL                  | #1   | 12" O.C.                | CONT.     | NOTES |
| PH VI                                 | PHYSOSTEGIA VIRGINIANA               | OBEDIENT PLANT                   | #1   | 24" O.C.                | CONT.     | NOTES |
| PE AT                                 | PEROVSKIA ATRIPLICIFOLIA             | RUSSIAN SAGE                     | #1   | 36" O.C.                | CONT.     | NOTES |
| SE AU                                 | SESLERIA AUTUMNALIS                  | AUTUMN MOOR GRASS                | #1   | 18" O.C.                | CONT.     | NOTES |
| TH SE                                 | THYMUS SERPYLLUM 'ELFIN'             | ELFIN THYME                      | #1   | 12" O.C.                | CONT.     | NOTES |

|            |                        |                               |
|------------|------------------------|-------------------------------|
| SEED MIXES |                        |                               |
| MIX #1     | NO MOW SEED MIX        | CUSTOM SEED MIX. EQUAL PARTS. |
| MIX #2     | LOW GROWING MEADOW MIX |                               |
| MIX #3     | ACORUS CALAMUS         |                               |
|            | CAREX LURIDA           |                               |
|            | CAREX VULPINOIDEA      |                               |
|            | ELYMUS CANADENSIS      |                               |
|            | IRIS VIRGINICA SHREVEI |                               |
|            | SCIRPUS CYPERINUS      |                               |

PLANTING NOTES

1. SECURE PLANT MATERIAL AS SPECIFIED ON PLANS. SUBSTITUTIONS FOR PLANT MATERIALS WILL NOT BE ALLOWED WITHOUT PRIOR WRITTEN APPROVAL BY THE LANDSCAPE ARCHITECT.
2. PROVIDE PLANT SAMPLES OR PHOTOGRAPHS OF EACH PLANT SPECIFIED TO THE LANDSCAPE ARCHITECT FOR COMPLIANCE REVIEW PRIOR TO INSTALLATION.
3. PROTECT PLANT MATERIAL DURING DELIVERY TO PREVENT DAMAGE TO ROOT BALLS, TRUNKS, BRANCHES AND THE DESICCATION OF LEAVES. PROTECT PLANT MATERIAL DURING SHIPPING WITH SHADE CLOTH OR SHIP WITH ENCLOSED TRANSPORT. MAINTAIN PROTECTIONS AND HEALTH OF PLANT MATERIAL STORED ON SITE. HANDLE TREES WITH NYLON STRAPS. NO CHAINS OR CABLES WILL BE ALLOWED. REMOVE UNACCEPTABLE PLANT MATERIAL IMMEDIATELY FROM THE SITE.
4. PLANT MATERIAL DELIVERED TO THE SITE IS SUBJECT TO THE REVIEW OF THE LANDSCAPE ARCHITECT BEFORE, DURING AND AFTER INSTALLATION.
5. VERIFY PLANTING PRODUCTS, PLANT MATERIAL, AND PLANT QUANTITIES DELIVERED TO THE SITE MATCH WHAT IS INDICATED ON THE PLANS AND SPECIFICATIONS.
6. STAKE BED LINES AND TREE LOCATIONS FOR THE LANDSCAPE ARCHITECT'S REVIEW PRIOR TO INSTALLATION. PLANTING PROCEDURES ARE SUBJECT TO THE REVIEW OF THE LANDSCAPE ARCHITECT AND THE CONTRACTOR SHALL CORRECT ANY DEFICIENCIES FOUND AT NO ADDITIONAL COST TO THE OWNER.
7. REFER TO THE PLANTING DETAILS FOR MINIMUM SIZE AND WIDTH OF PLANTING PITS AND BEDS, GUYING AND STAKING, MULCHING, AND OTHER PLANTING REQUIREMENTS.
8. ROOT BALLS SHALL CONFORM TO THE SIZE STANDARDS SET FORTH IN .....
9. PLANT MATERIAL DELIVERED TO THE SITE IS SUBJECT TO THE REVIEW OF THE LANDSCAPE ARCHITECT BEFORE, DURING AND AFTER INSTALLATION.
10. TEST FILL EACH TREE AND PLANTING PIT WITH WATER, PRIOR TO PLANTING TO ASSURE PROPER SOIL PERCOLATION. PITS WHICH DO NOT ADEQUATELY DRAIN SHALL BE FURTHER SCARIFIED ALONG OUTER EDGES AND SIDES OF PIT. DO NOT DISTURB AREA SUPPORTING TREE BALL. REPEAT TEST. ALLOWANCES WILL NOT BE MADE FOR PLANT MATERIAL LOSS DUE TO IMPROPER DRAINAGE.
11. PLANT MATERIALS, INCLUDING RELOCATED PLANT MATERIAL, SHALL BE PLANTED IN A PROFESSIONAL MANNER TYPICAL TO THE INDUSTRY STANDARDS OF THE AREA TO ASSURE COMPLETE SURVIVABILITY OF PLANT MATERIALS AS WELL AS TO PROVIDE AN AESTHETICALLY APPROVED PROJECT.
12. REMOVE PLANTING AND LANDSCAPE DEBRIS FROM THE PROJECT SITE AND SWEEP AND WASH CLEAN PAVED AND FINISHED SURFACES AFFECTED BY THE LANDSCAPE INSTALLATION.
13. PLANTING AREAS SHALL BE WEED FREE PRIOR TO PLANTING INSTALLATION AND MAINTAINED WEED FREE THROUGH FINAL ACCEPTANCE.



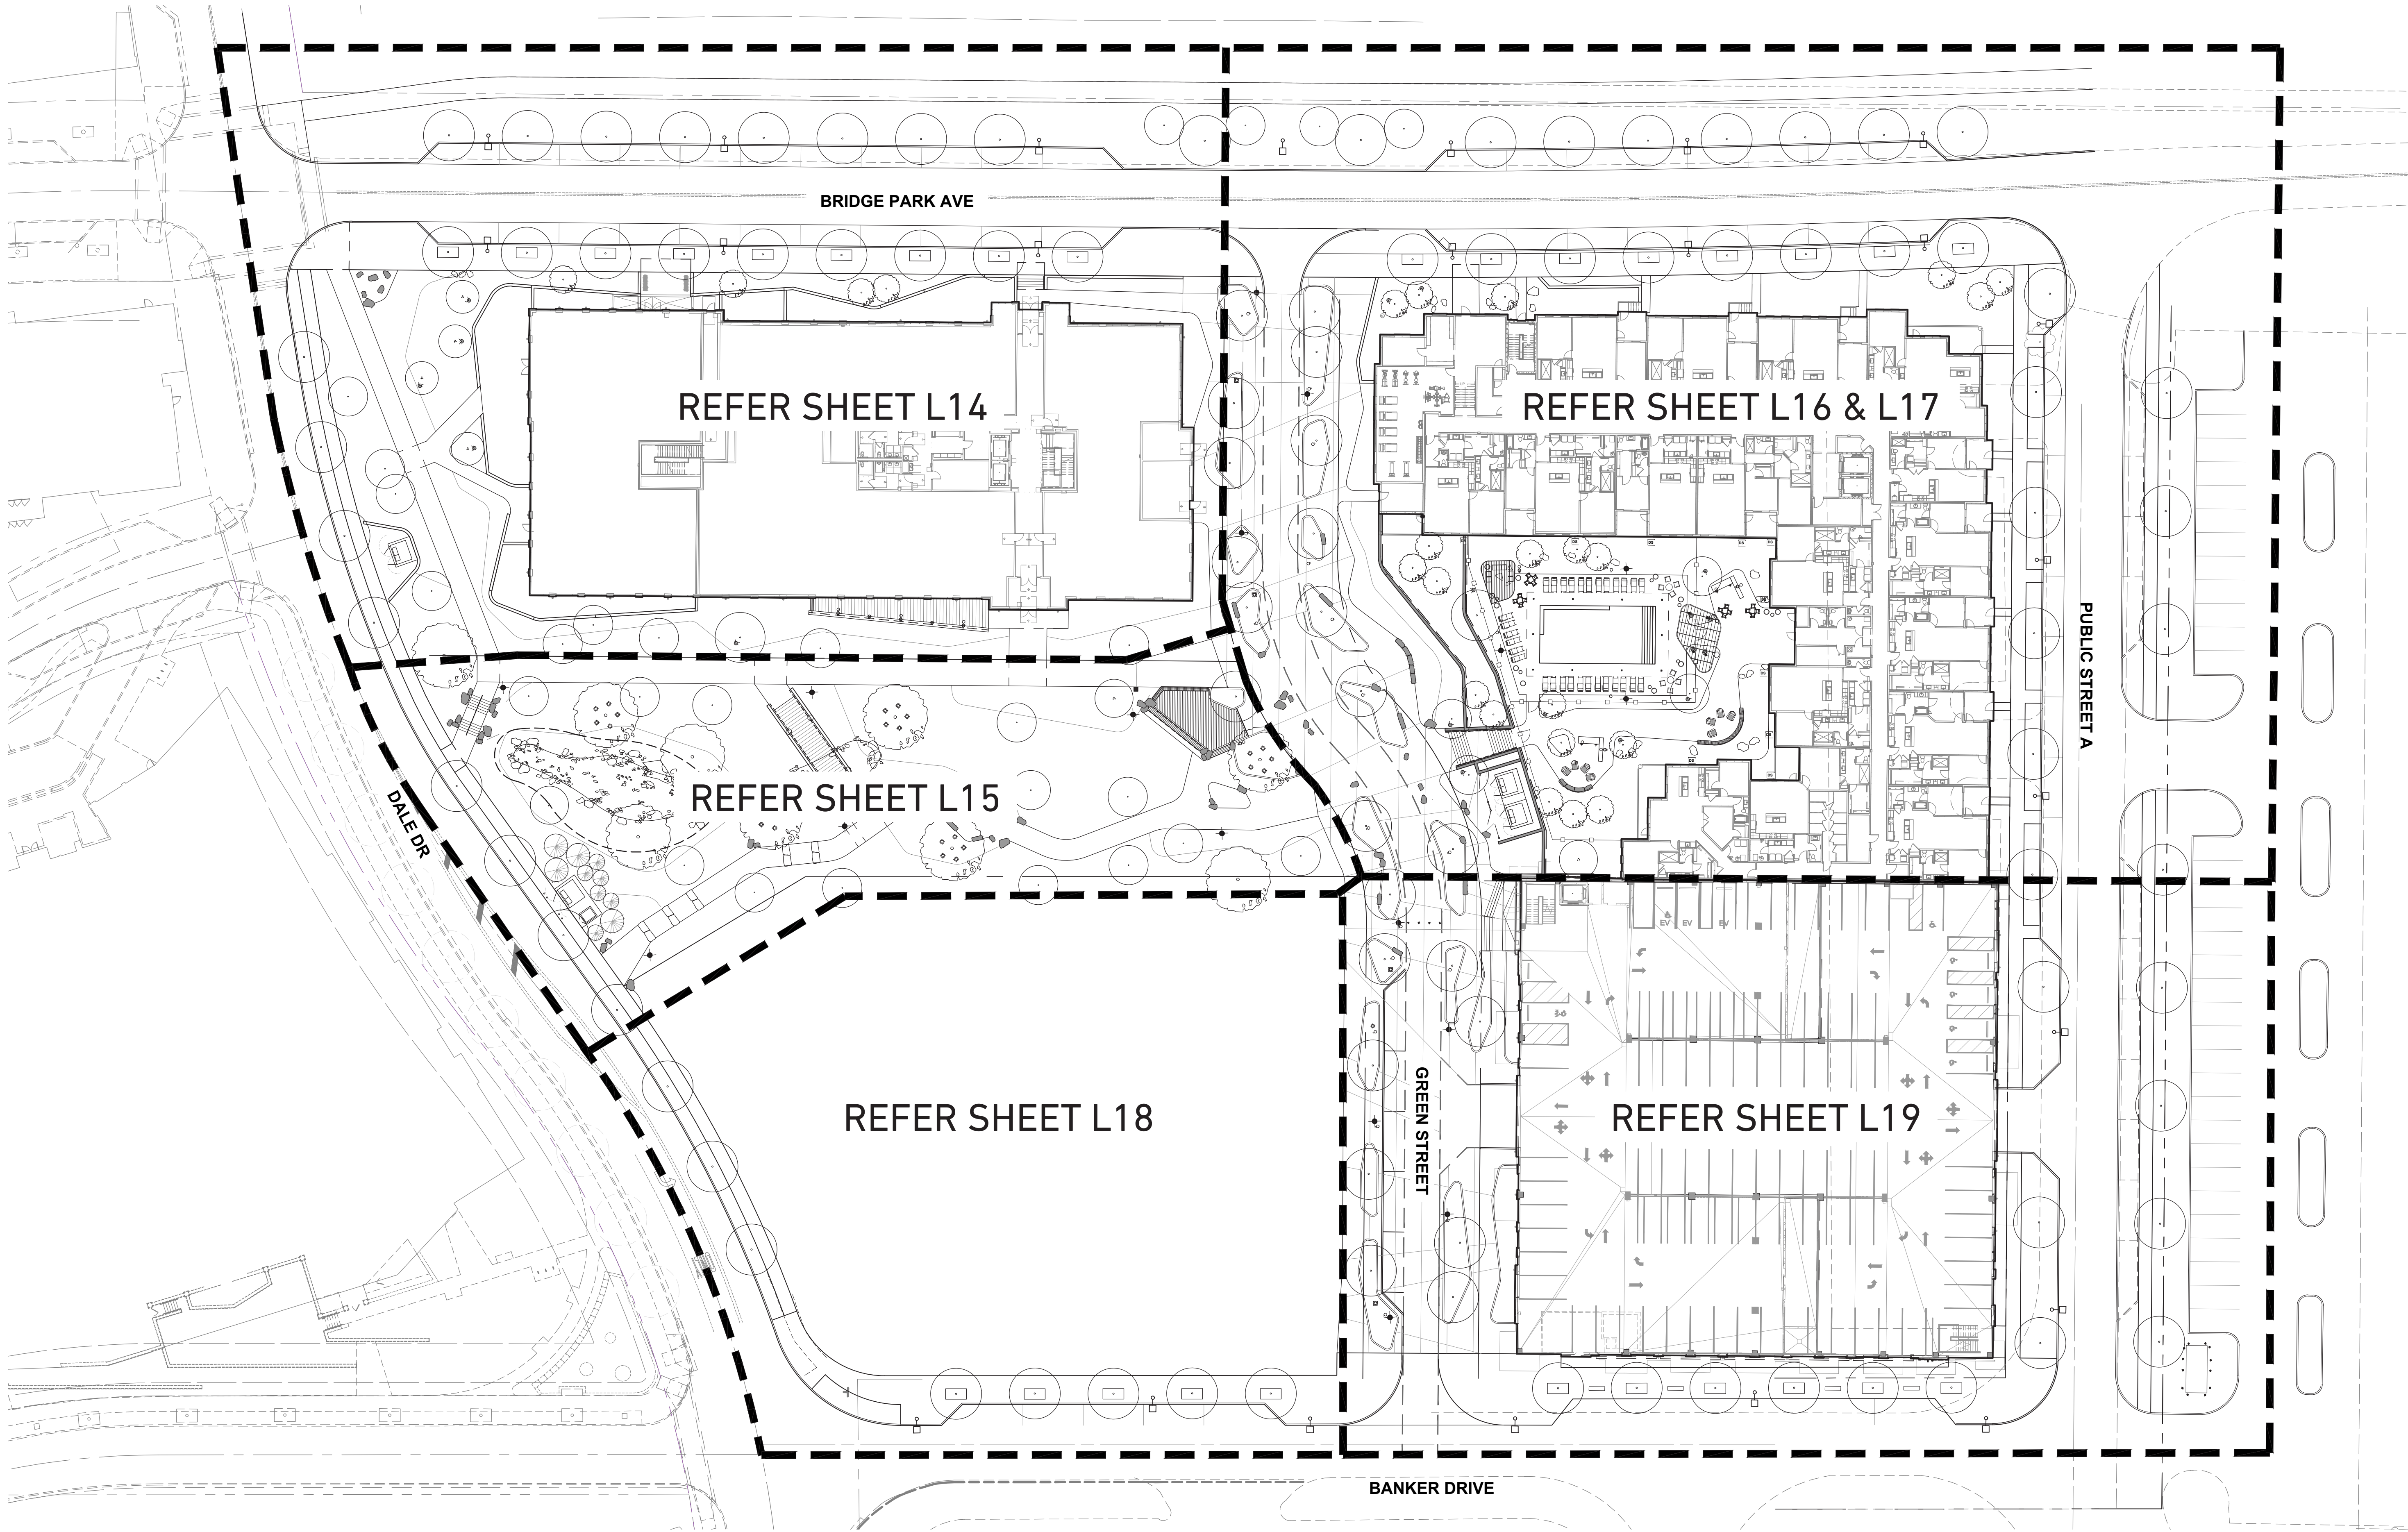

















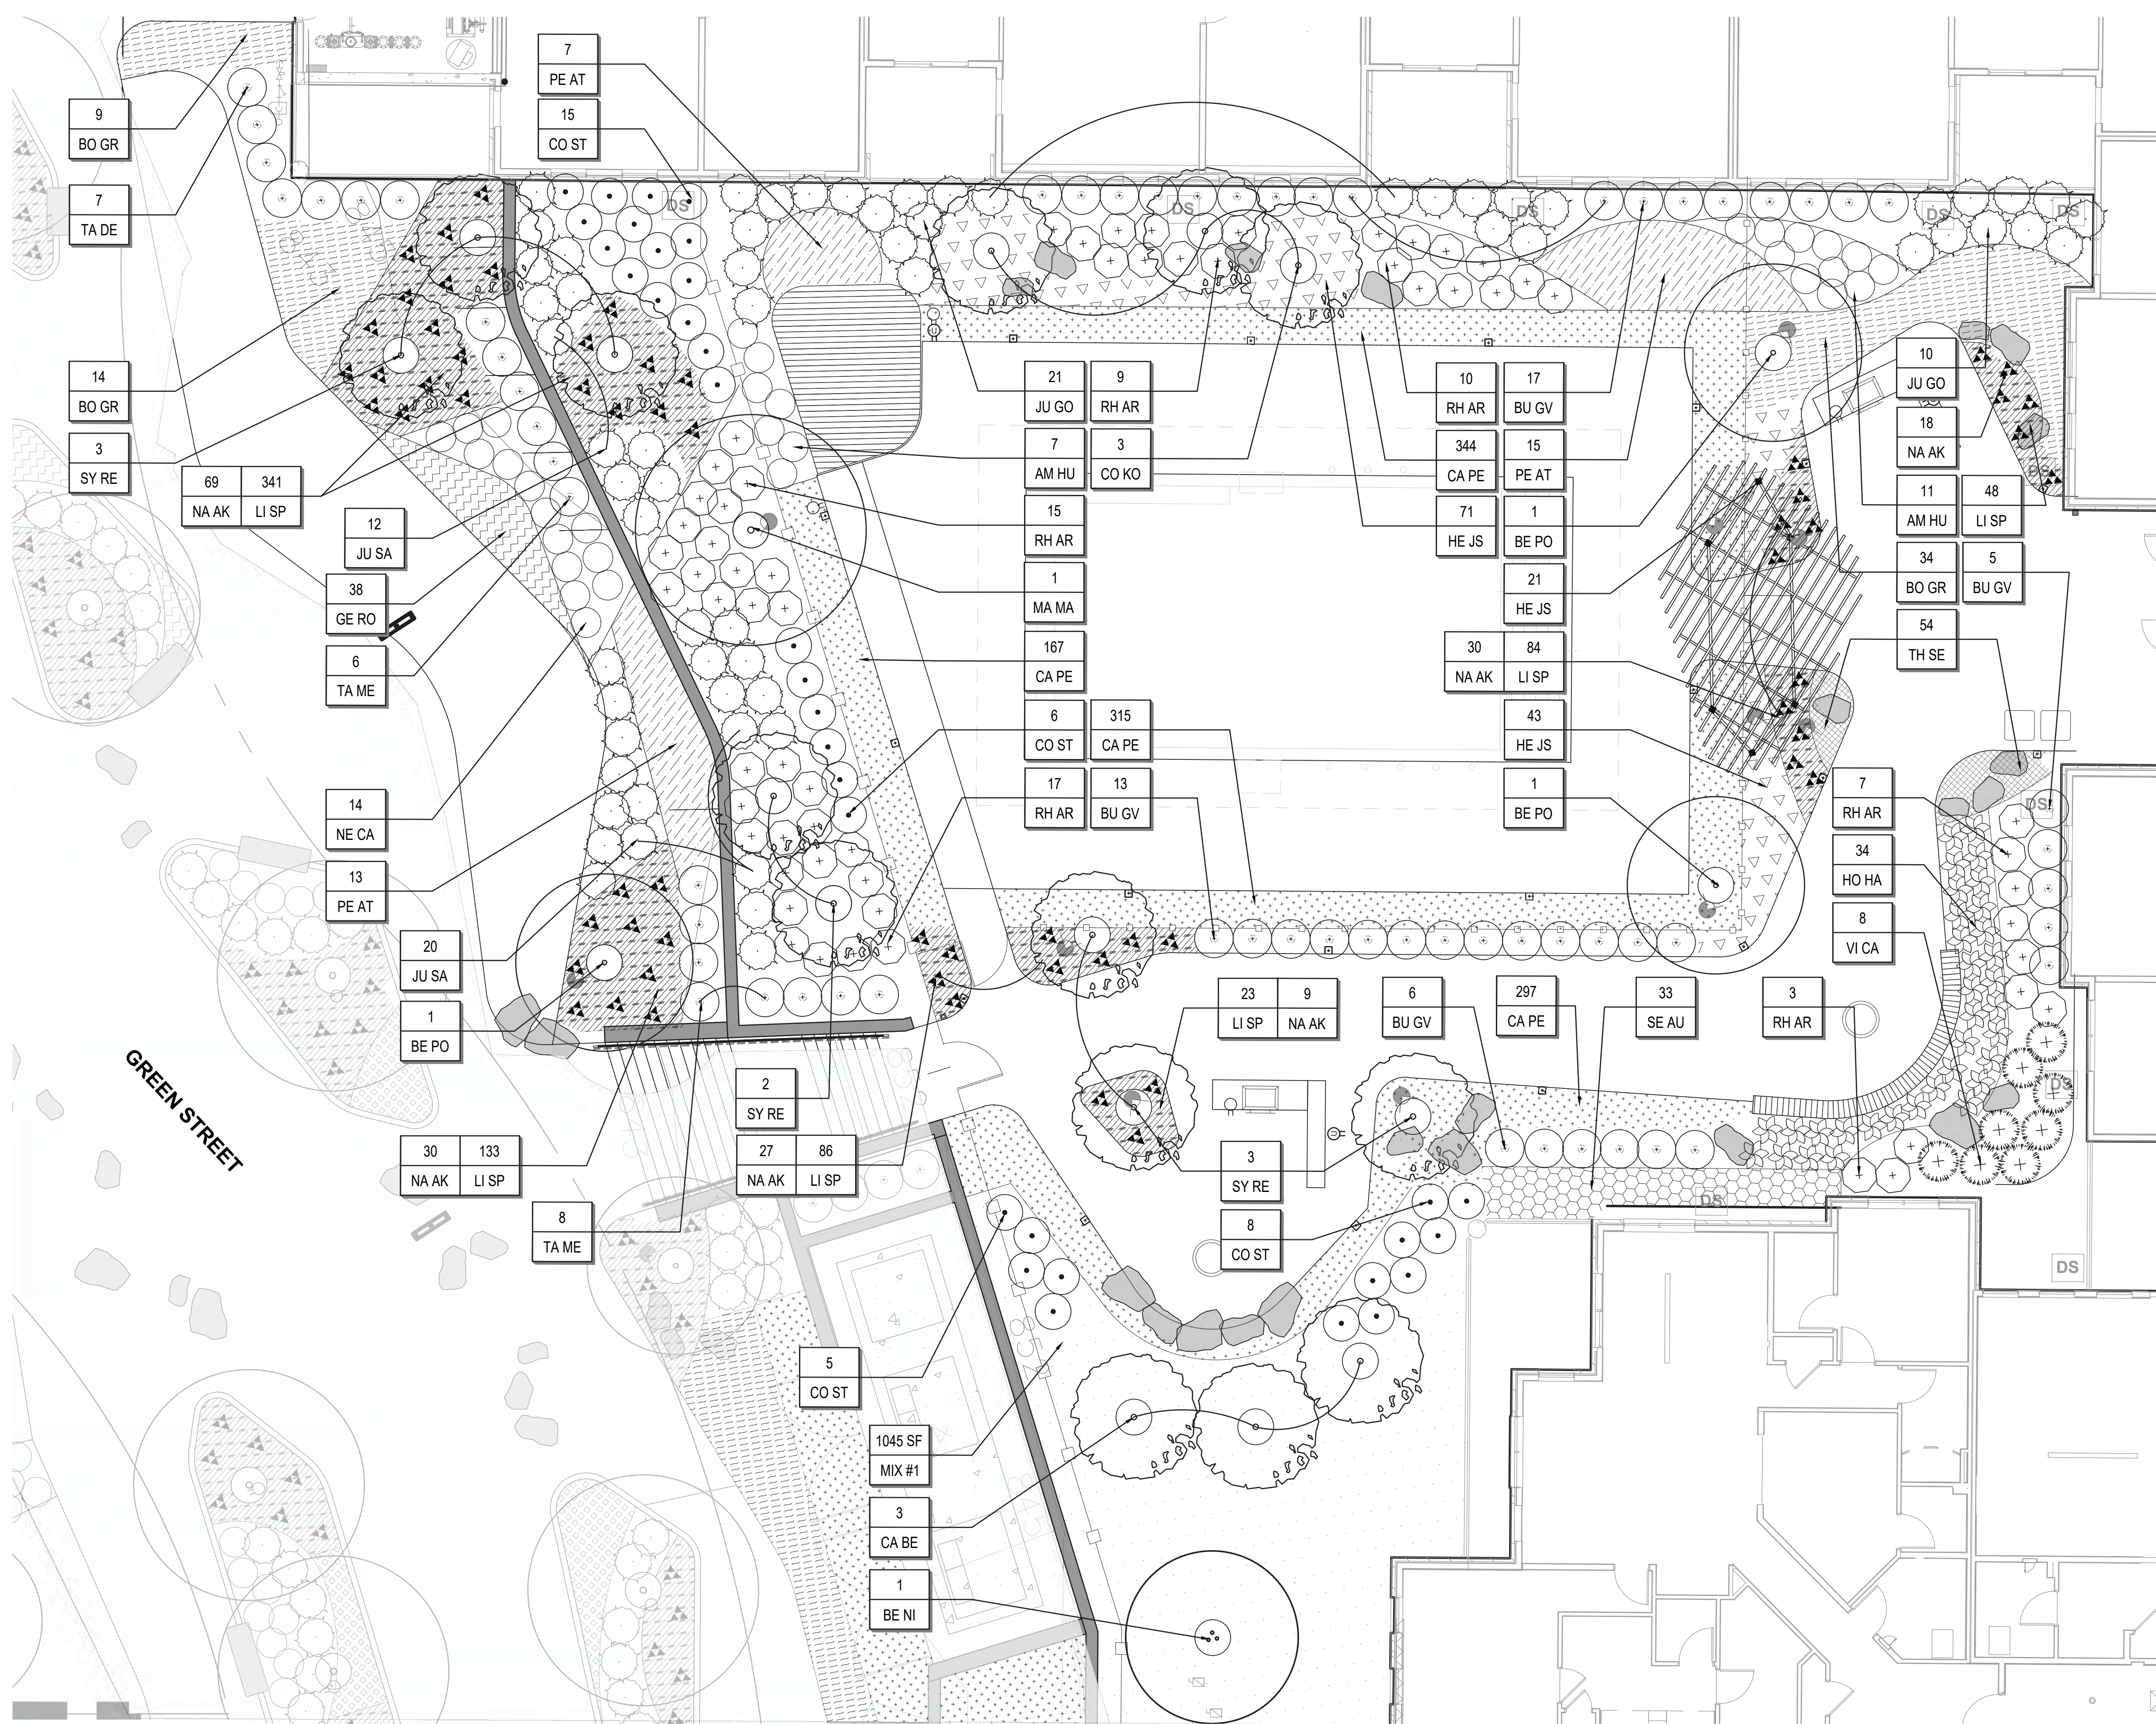



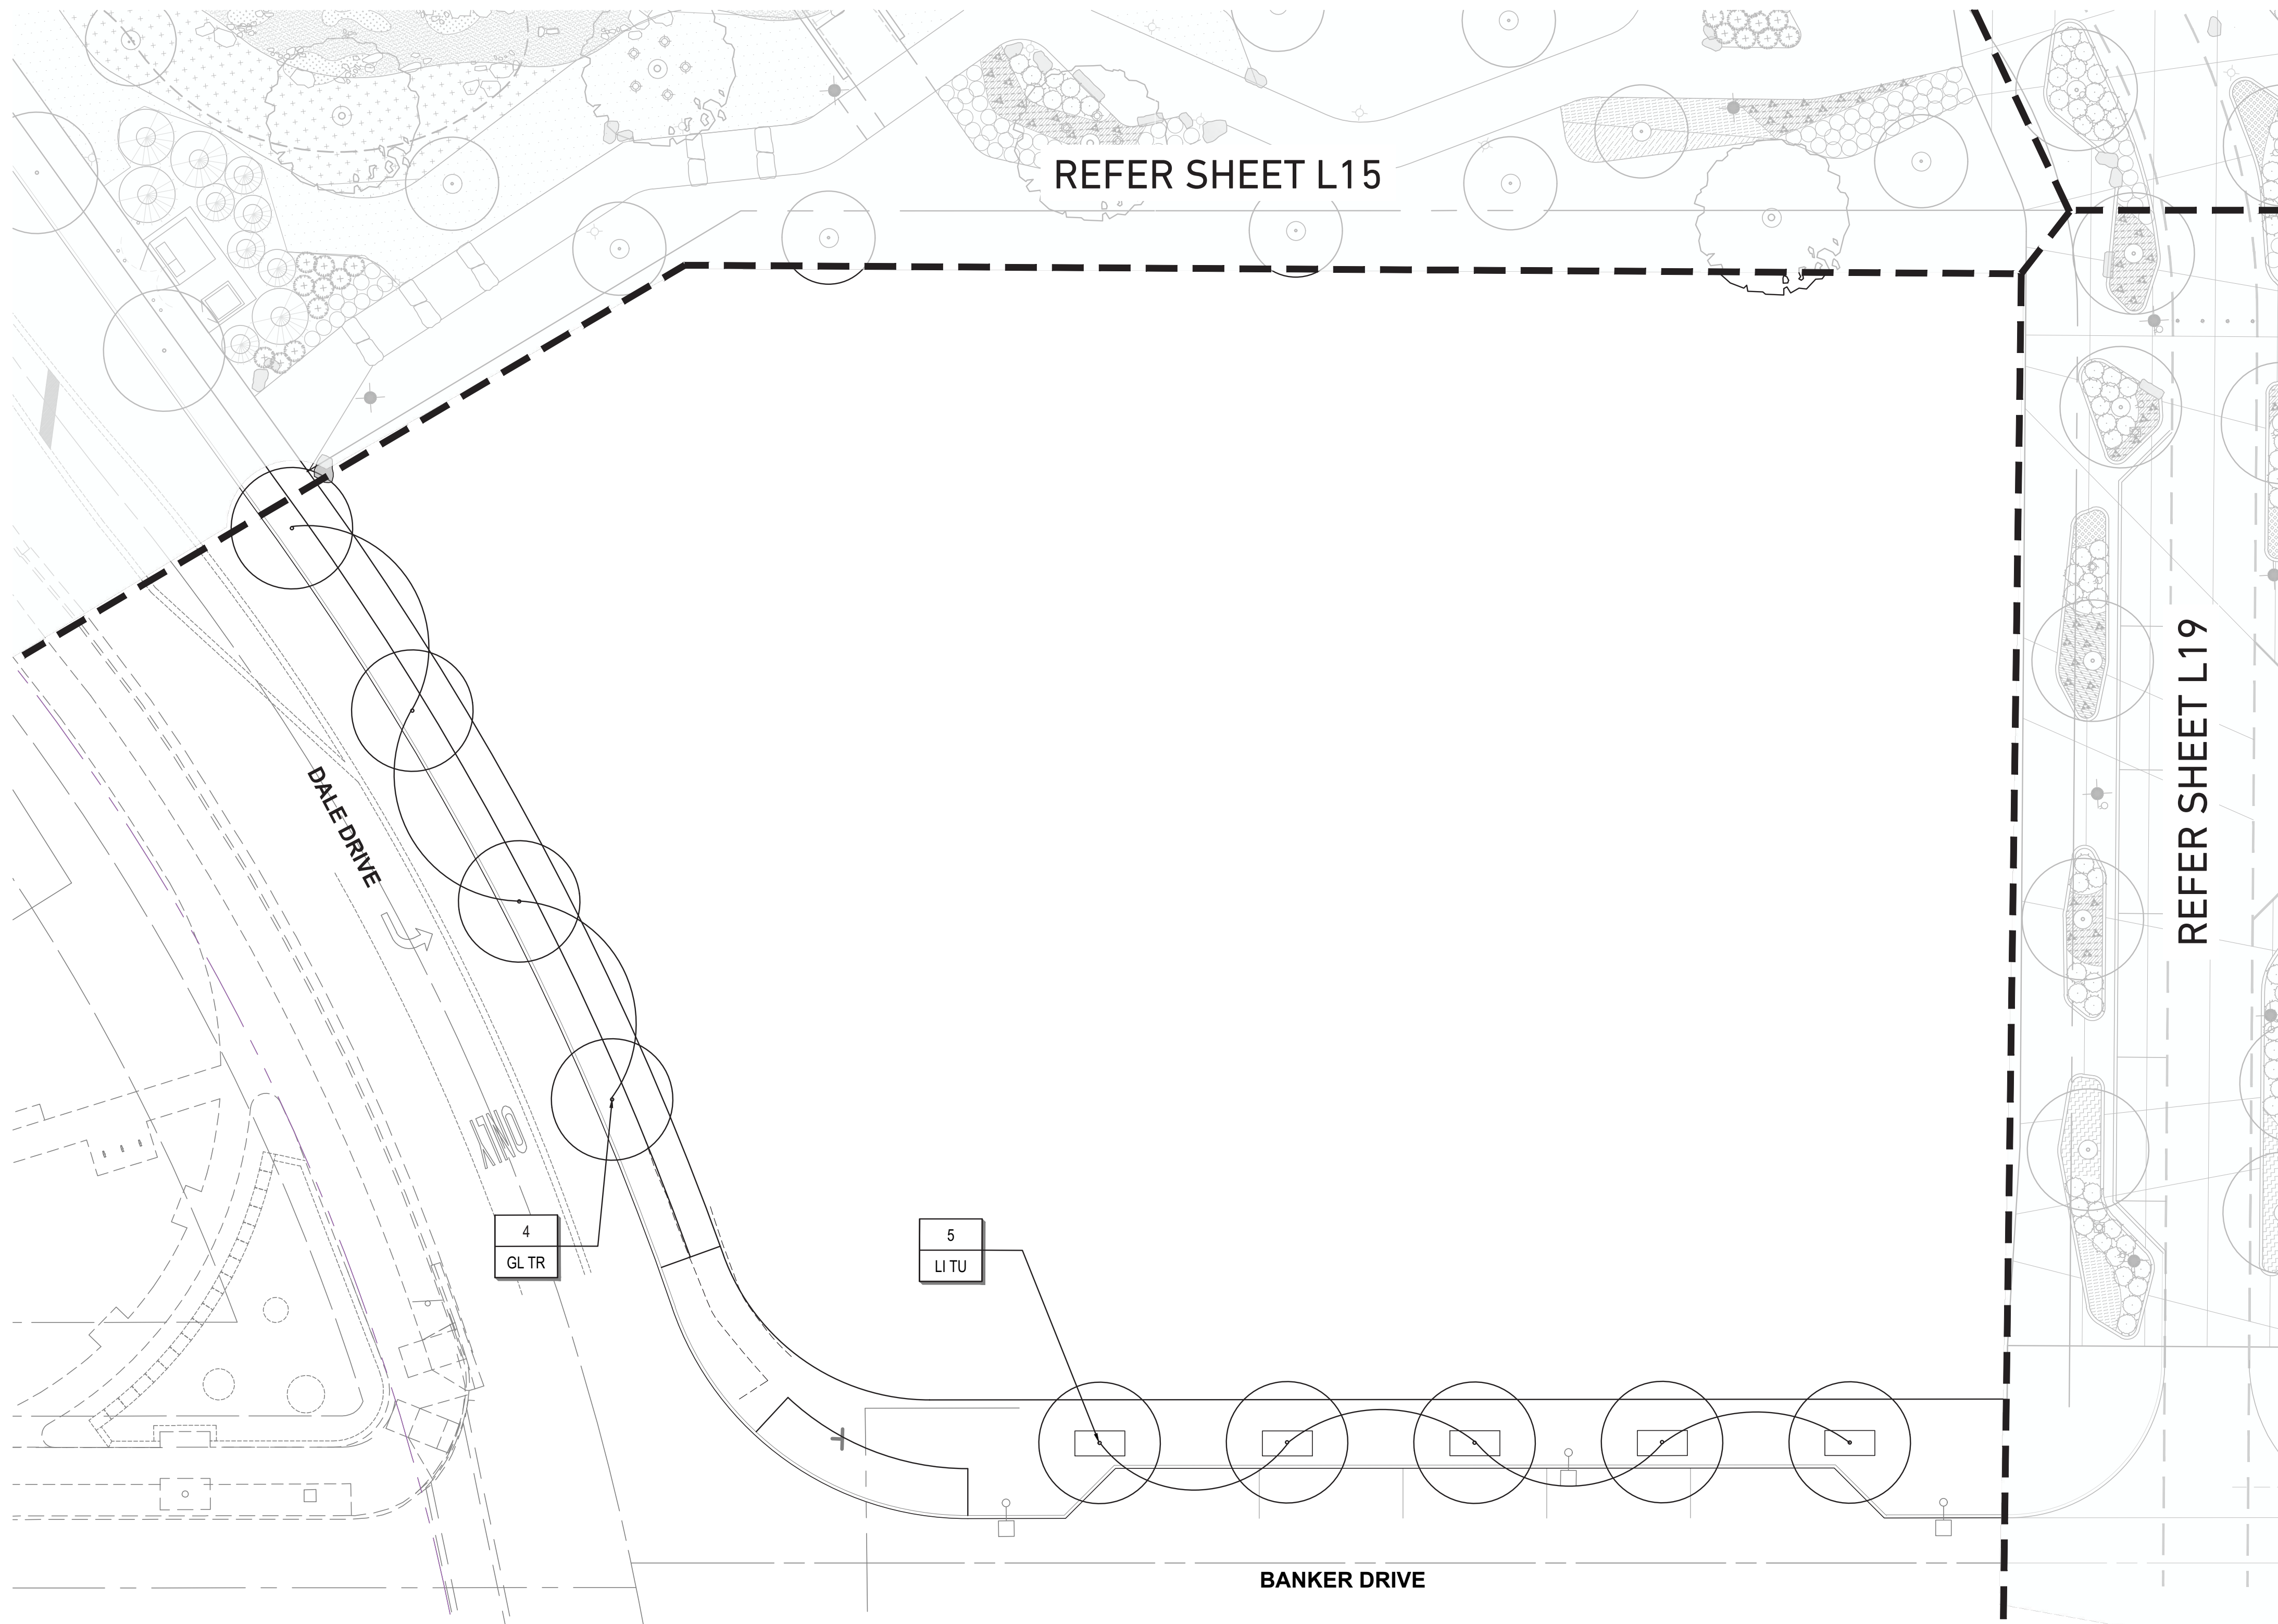








FINAL DEVELOPMENT PLAN  
BRIDGE PARK - BLOCK J  
CITY OF DUBLIN, FRANKLIN COUNTY, OHIO  
2025

| SITE DATA TABLE                                                                  |                |
|----------------------------------------------------------------------------------|----------------|
| Total Site Area                                                                  | 5.24 Ac        |
| Total Site Area Disturbed                                                        | 7.93 Ac        |
| Pre-Developed Impervious Area                                                    | 2.21 Ac        |
| Post-Developed Impervious Area (Phase 1 with Ex COTA Site)                       | 3.58 Ac        |
| Post-Developed Impervious Area (Phase 1 with Developed Phase 2 Site) (Estimated) | 3.76 Ac        |
| Disturbed Area within Existing and Proposed R/W                                  | 3.09 Ac        |
| Flood Insurance Rate Map Number                                                  | 39049C0151K    |
| Zone                                                                             | Zone X         |
| Effective Date                                                                   | 06/17/2008     |
| Base Flood Elevation                                                             | not applicable |

| Block J Required Residential Parking        |                                       |            |           |        |
|---------------------------------------------|---------------------------------------|------------|-----------|--------|
| Building                                    | 3 BR                                  | 2 BR       | 1 BR      | Total  |
| Phase 1 Condominiums                        | 18                                    | 53         | 18        | 89     |
| Phase 2 Condominiums                        | 50                                    | 50         | 5         | 105    |
| Total Residential Units                     | 68                                    | 103        | 23        | 194    |
| Min. Residential Required Parking/Unit      | 2                                     | 1.5        | 1         |        |
| Max. Residential Allowable Parking/Unit     | 2                                     | 2          | 2         |        |
| Max. Residential Parking Allowed            | 136                                   | 206        | 46        | 388    |
| Min. Residential Parking Required           | 136                                   | 155        | 23        | 314    |
| Bicycle Parking Required (includes Phase 2) | 1 space per 2 Dwelling Units Required |            |           | 97     |
| Block J Required Commercial Parking         |                                       |            |           |        |
| Building                                    | Restaurant                            | Commercial | Office    | Total  |
| Office/Commercial                           | 6,452                                 | 0          | 92,054    | 98,506 |
| Min. Required Parking                       | 10/1000 SF                            | 3/1000 SF  | 3/1000 SF |        |
| Max Allowable                               | 125%                                  | 125%       | 125%      |        |
| Max Parking Allowed                         | 82                                    | 0          | 347       | 429    |
| Min. Parking Required                       | 65                                    | 0          | 277       | 342    |
| Bicycle Parking Required                    | 1 space per 10 spaces Required        |            |           | 35     |
|                                             |                                       |            |           |        |
| Total Parking Required                      | 201                                   | 155        | 300       | 656    |
| Total Bicycle Parking Required              |                                       |            |           | 132    |
| Block J Provided Parking                    |                                       |            |           |        |
|                                             | On Site                               | On Street  | In Garage | Total  |
| Block J Parking                             |                                       | 35         | 500       | 535    |
| Adjacent Garage Minimum Available Spaces    |                                       |            | 129       | 129    |
| Total Provided & Available Spaces           |                                       |            |           | 664    |
|                                             |                                       |            |           |        |
| Total Bicycle Parking                       | 20                                    |            | 112       | 132    |

| WENDY'S SITE EAST OF DAVE THOMAS BLVD PARKING SUMMARY |            |
|-------------------------------------------------------|------------|
| Existing Parking                                      | 234 Spaces |
| Proposed Parking with Modifications                   | 183 Spaces |
| Net Loss of Parking                                   | 51 Spaces  |

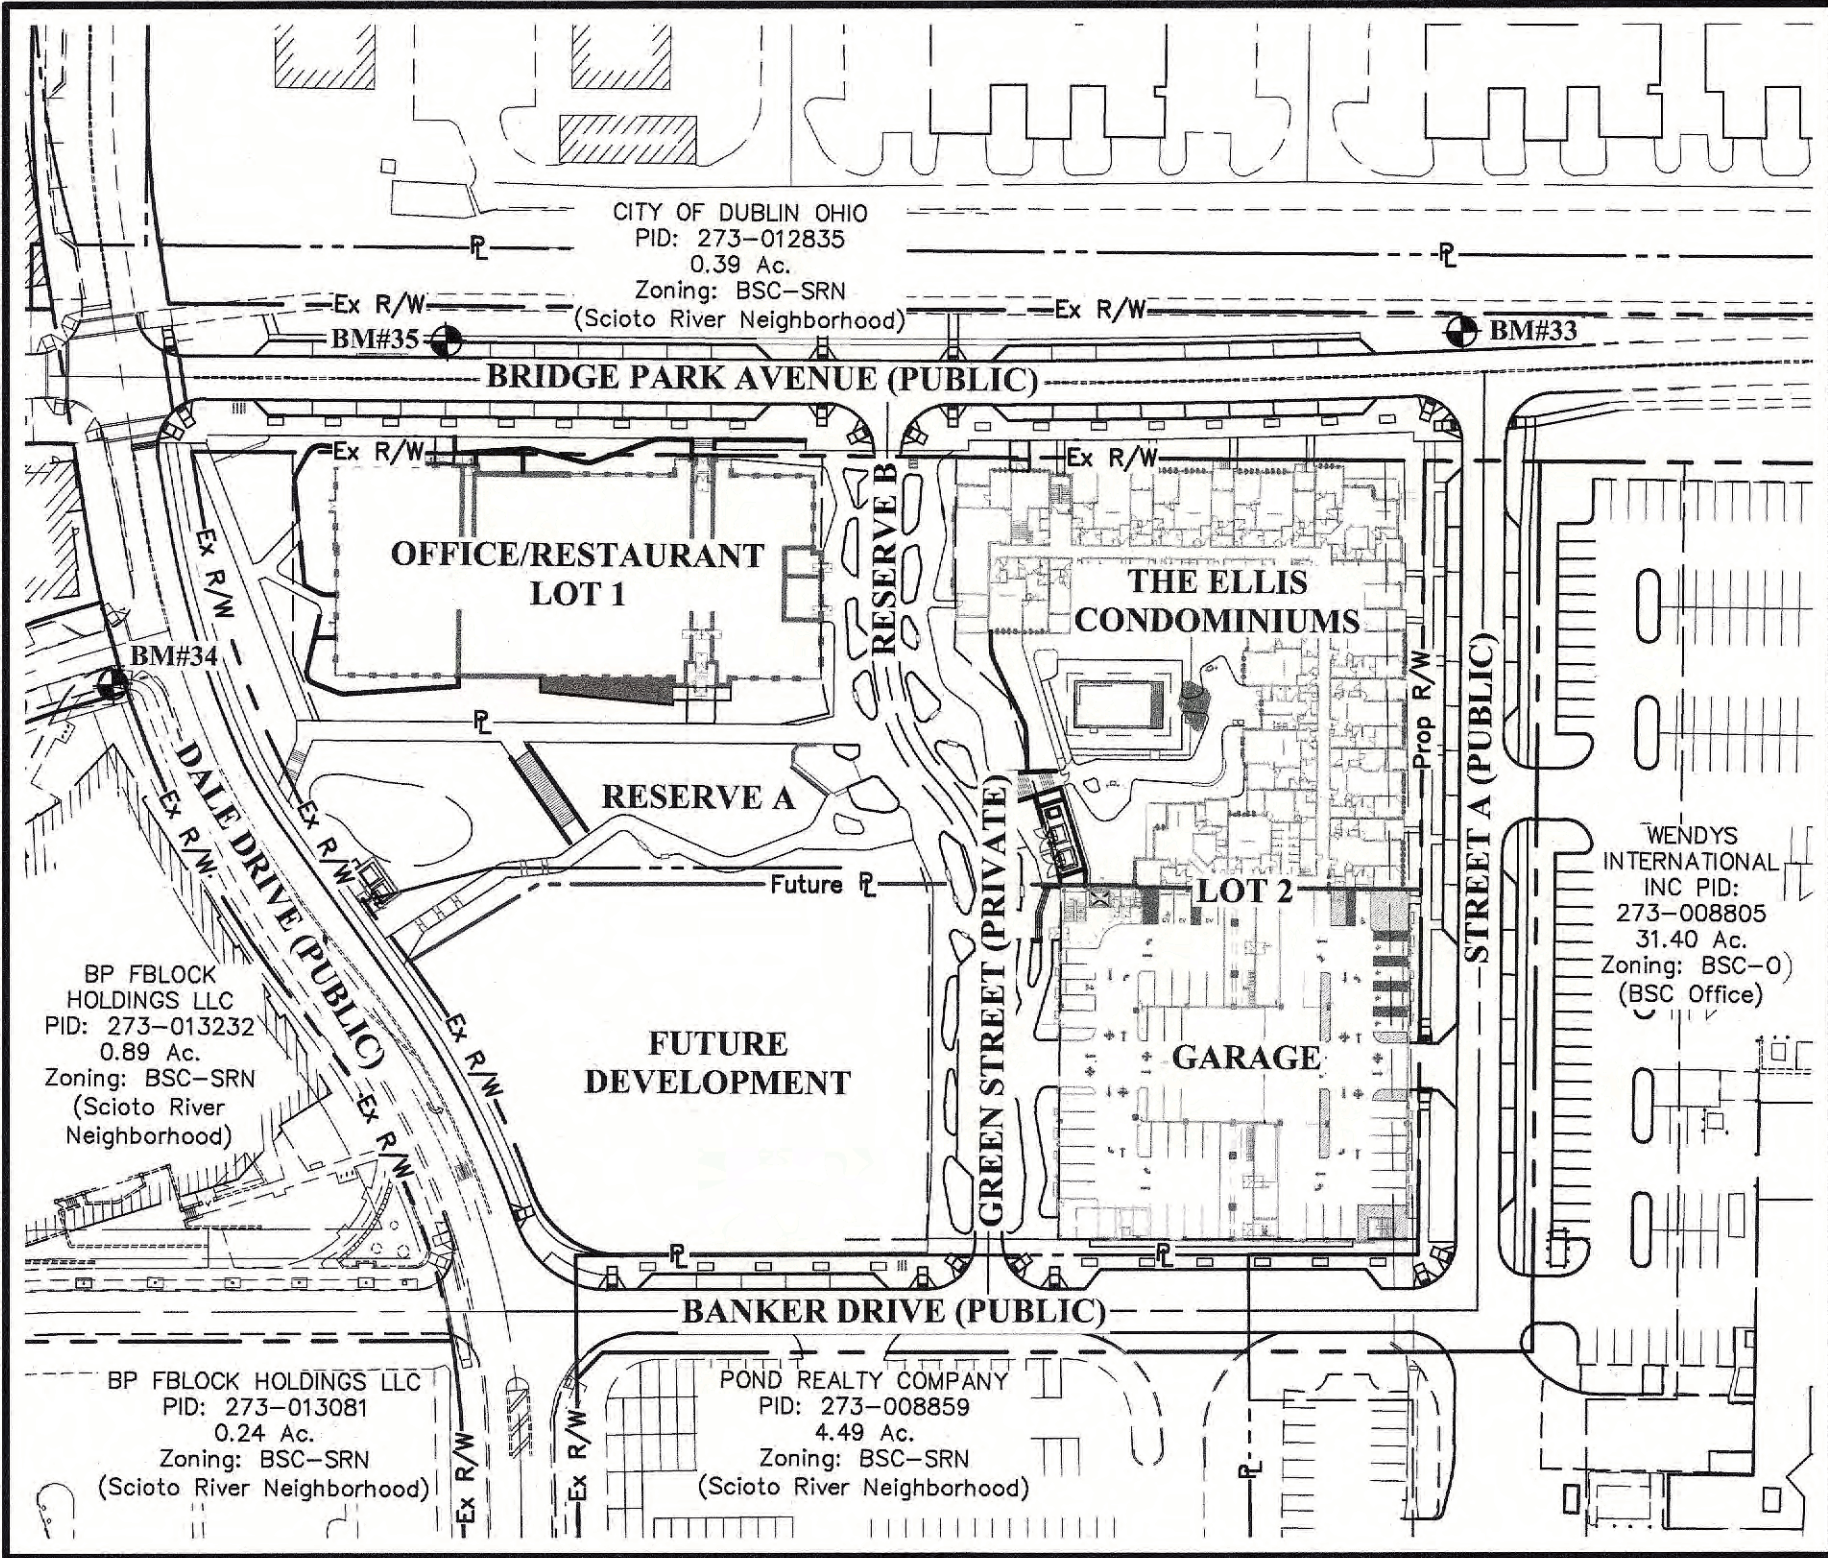

INDEX MAP  
Scale: 1" = 100'

DEVELOPER

Crawford Hoying Development Partners  
6640 Riverside Drive, Suite 500  
Dublin, Ohio 43017  
Tel: (614) 335-2020  
Fax: (614) 850-9191  
jpeltier@crawfordhoying.com  
James Peltier

ENGINEER

EMH&T Inc.  
5500 New Albany Road  
Columbus, Ohio 43054  
Tel: (614) 775-4500  
Fax: (614) 775-4800  
swilson@emht.com  
Sarah Wilson

GARAGE/OFFICE ARCHITECT

M+A Design  
775 Yard Street, Suite 325  
Columbus, Ohio 43212  
Tel: (614) 764-0407  
Fax: (614) 764-0237  
jeffh@designwithma.com  
Jeff Heffner

CONDOMINIUM ARCHITECT


Sullivan Bruck Architects  
8 S. Grant Avenue  
Columbus, Ohio 43215  
Tel: (614) 464-9800  
matthewl@sbrack.com  
Matthew Lytle

LANDSCAPE ARCHITECT

MKSK  
462 S. Ludlow Alley  
Columbus, OH 43215  
Tel: (614) 621-2796  
troel@mkskstudios.com  
Tony Roell


PROJECT DESCRIPTION

This project proposes the development of an Office/Restaurant, Condominiums, and a Parking Garage. This site is approximately 5.4± Ac in total. The site is located north of Banker Drive, East of Dale Drive, south of Bridge Park Avenue, and west of Wendy's Corporate Headquarters.

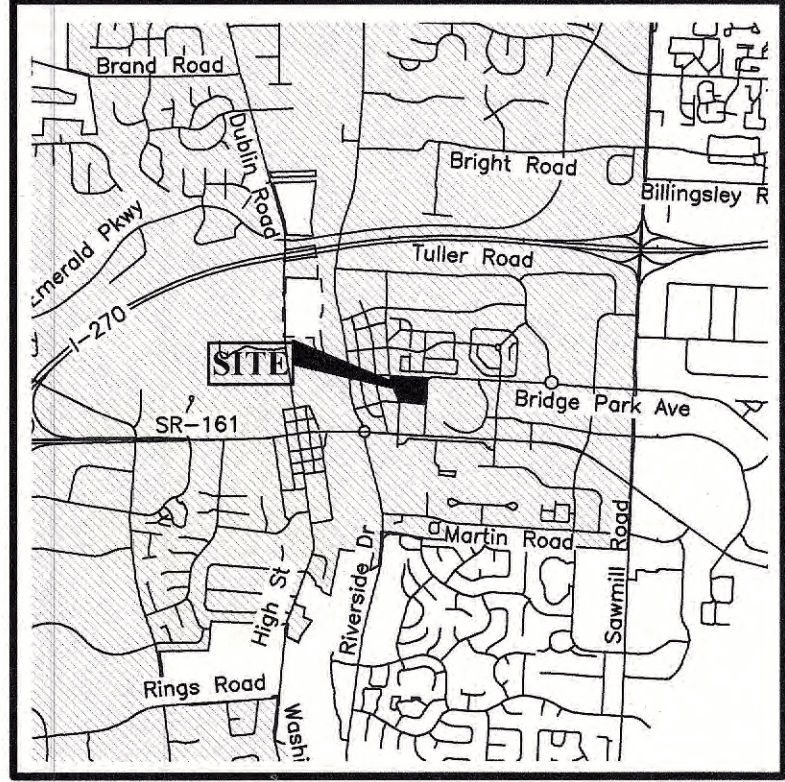

VICINITY MAP  
Not to Scale

| SHEET INDEX  |            |                                                           |
|--------------|------------|-----------------------------------------------------------|
| SHEET NUMBER | SHEET NAME |                                                           |
| 1            | C001       | Title Sheet                                               |
| 2            | C002       | Typical Sections - Private Street                         |
| 3            | C003       | Typical Sections - Public Street                          |
| 4            | C101       | Existing Conditions Plan                                  |
| 5            | C102       | Demolition Plan                                           |
| 6            | C201       | Site Plan                                                 |
| 7            | C202       | Utility Plan                                              |
| 8            | C203       | Overall Grading Plan                                      |
| 9            | C301       | Storm Sewer Profiles - Private                            |
| 10           | C302       | Storm Sewer Profiles - Public                             |
| 11           | C303       | Storm Sewer Profiles - Public                             |
| 12           | C304       | Storm Sewer Profiles - Public                             |
| 13           | C401       | Stormwater Bioretention Plan & Details - Private          |
| 14           | C402       | Stormwater Underground Detention Plan & Details - Private |
| 15           | C403       | CMP Underground Detention Details                         |
| 16           | C404       | Hydrodynamic Separator Details                            |
| 17           | C407       | Stormwater Detention Plan & Details - Public Street A     |
| 18           | C408       | Stormwater Detention Plan & Details - Banker Drive        |
| 19           | C501       | Photometric Plan                                          |
| 20           | C502       | Photometric Lighting Fixtures                             |
| 21           | C601       | Fire Truck Turning Analysis                               |
| 22           | C602       | Open Area Plan                                            |
| 23           | C603       | Overall Site & Parking Plan                               |
| 24           | C701       | Tree Replacement Plan                                     |
| 25           | C702       | Tree Replacement Tables                                   |

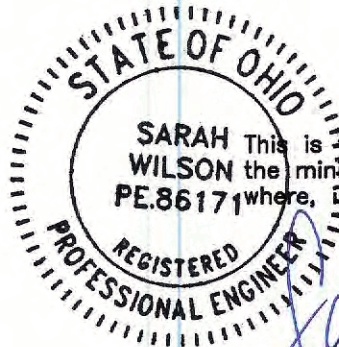

Professional Engineer

No.

Date

REVISION RECORD

| NO. | DATE | REVISION DESCRIPTION |
|-----|------|----------------------|
| DUB |      |                      |
| ENG |      |                      |

EMH&T  
Evans, Mechwart, Hamilton & Tilton, Inc.  
Engineers • Surveyors • Planners • Scientists  
5500 New Albany Road, Columbus, OH 43054  
Phone: 614.775.4800  
emht.com

FINAL DEVELOPMENT PLAN  
BRIDGE PARK - BLOCK J  
4370 - 4455 DALE DRIVE  
CITY OF DUBLIN, FRANKLIN COUNTY, OHIO

TITLE SHEET

JUNE 26, 2025


CITY OF DUBLIN  
PROJECT NUMBER  
25-003-COM

DRAWING NUMBER  
C001

SHEET NUMBER  
1 OF 25



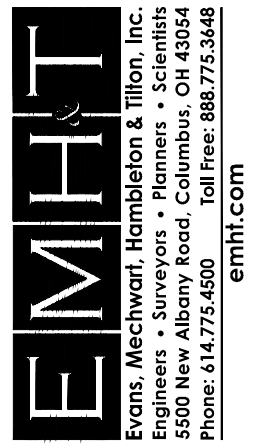

[illegible]

**FINAL DEVELOPMENT PLAN**  
**BRIDGE PARK - BLOCK J**  
4370 - 4455 DALE DRIVE  
CITY OF DUBLIN, FRANKLIN COUNTY, OHIO

**TYPICAL SECTIONS -  
PRIVATE STREET**

**JUNE 26, 2025**

**CITY OF DUBLIN  
PROJECT NUMBER**


25-003-COM

DRAWING NUMBER

C002

SHEET NUMBER


2 OF 25

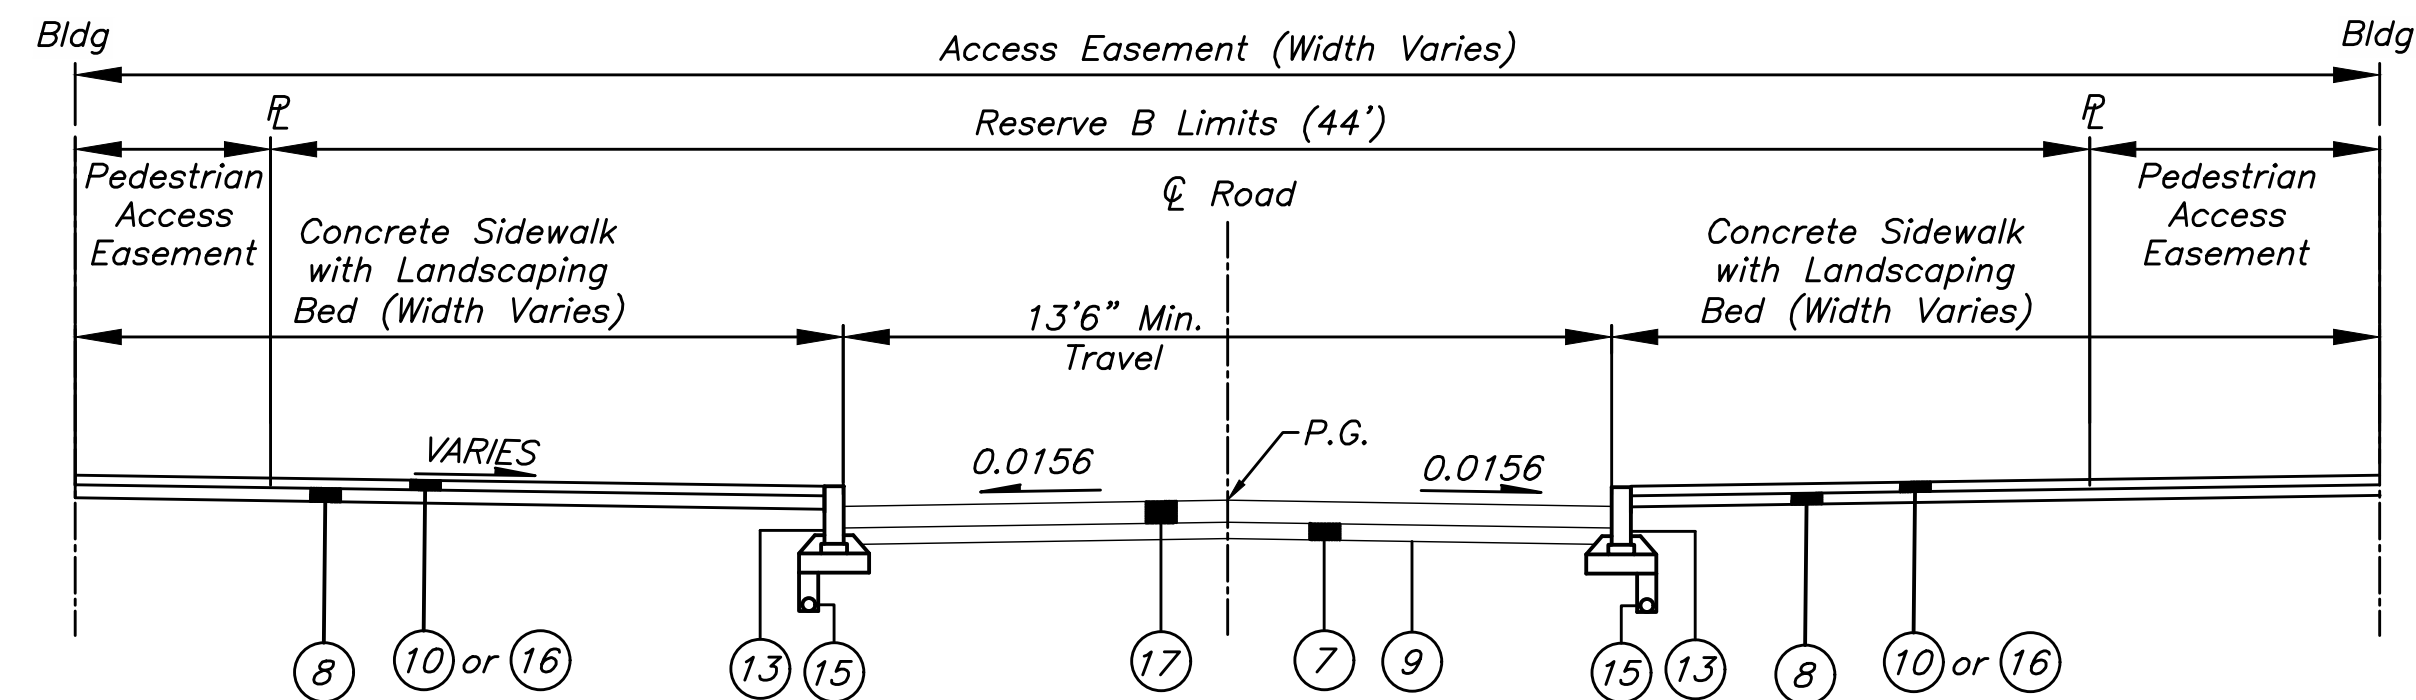

### GREEN STREET (PRIVATE STREET) WITH CURB

*Not to Scale*

Sta: 100+36.23 to 100+42.96

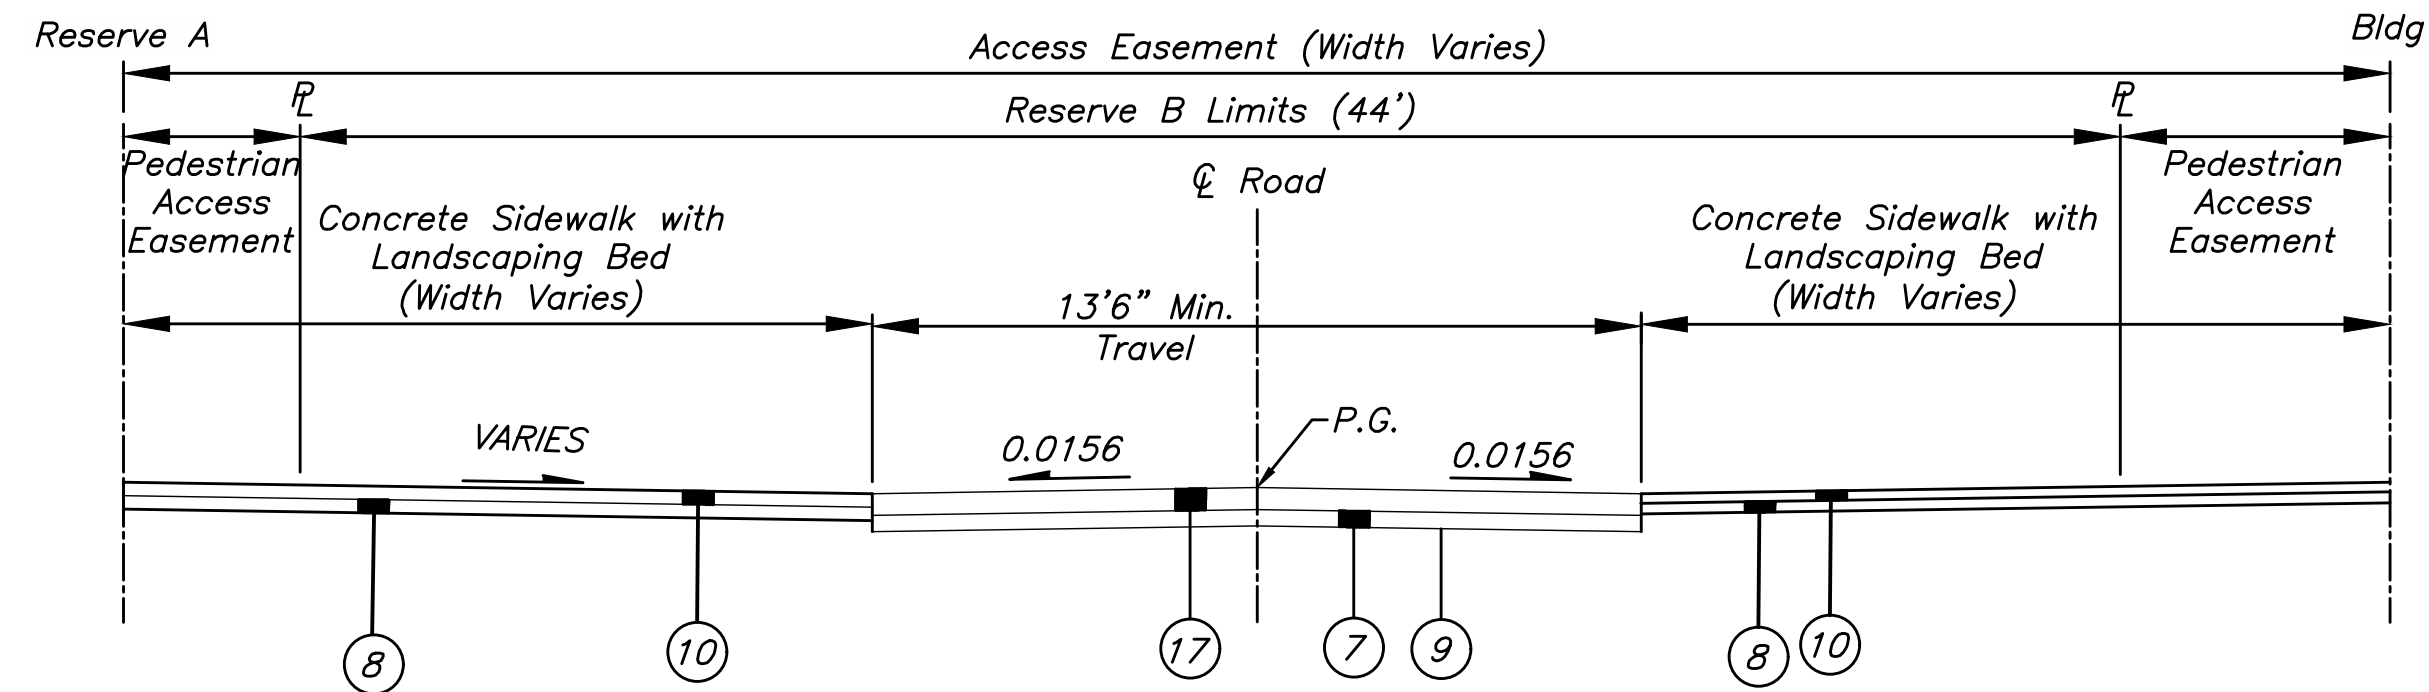


### GREEN STREET (PRIVATE STREET) WITH CONCRETE AND FLUSH WALK

*Not to Scale*

Sta: 100+42.96 to 100+67.35

100+87.35 to 103+60.84

104+48.54 to 104+56.52

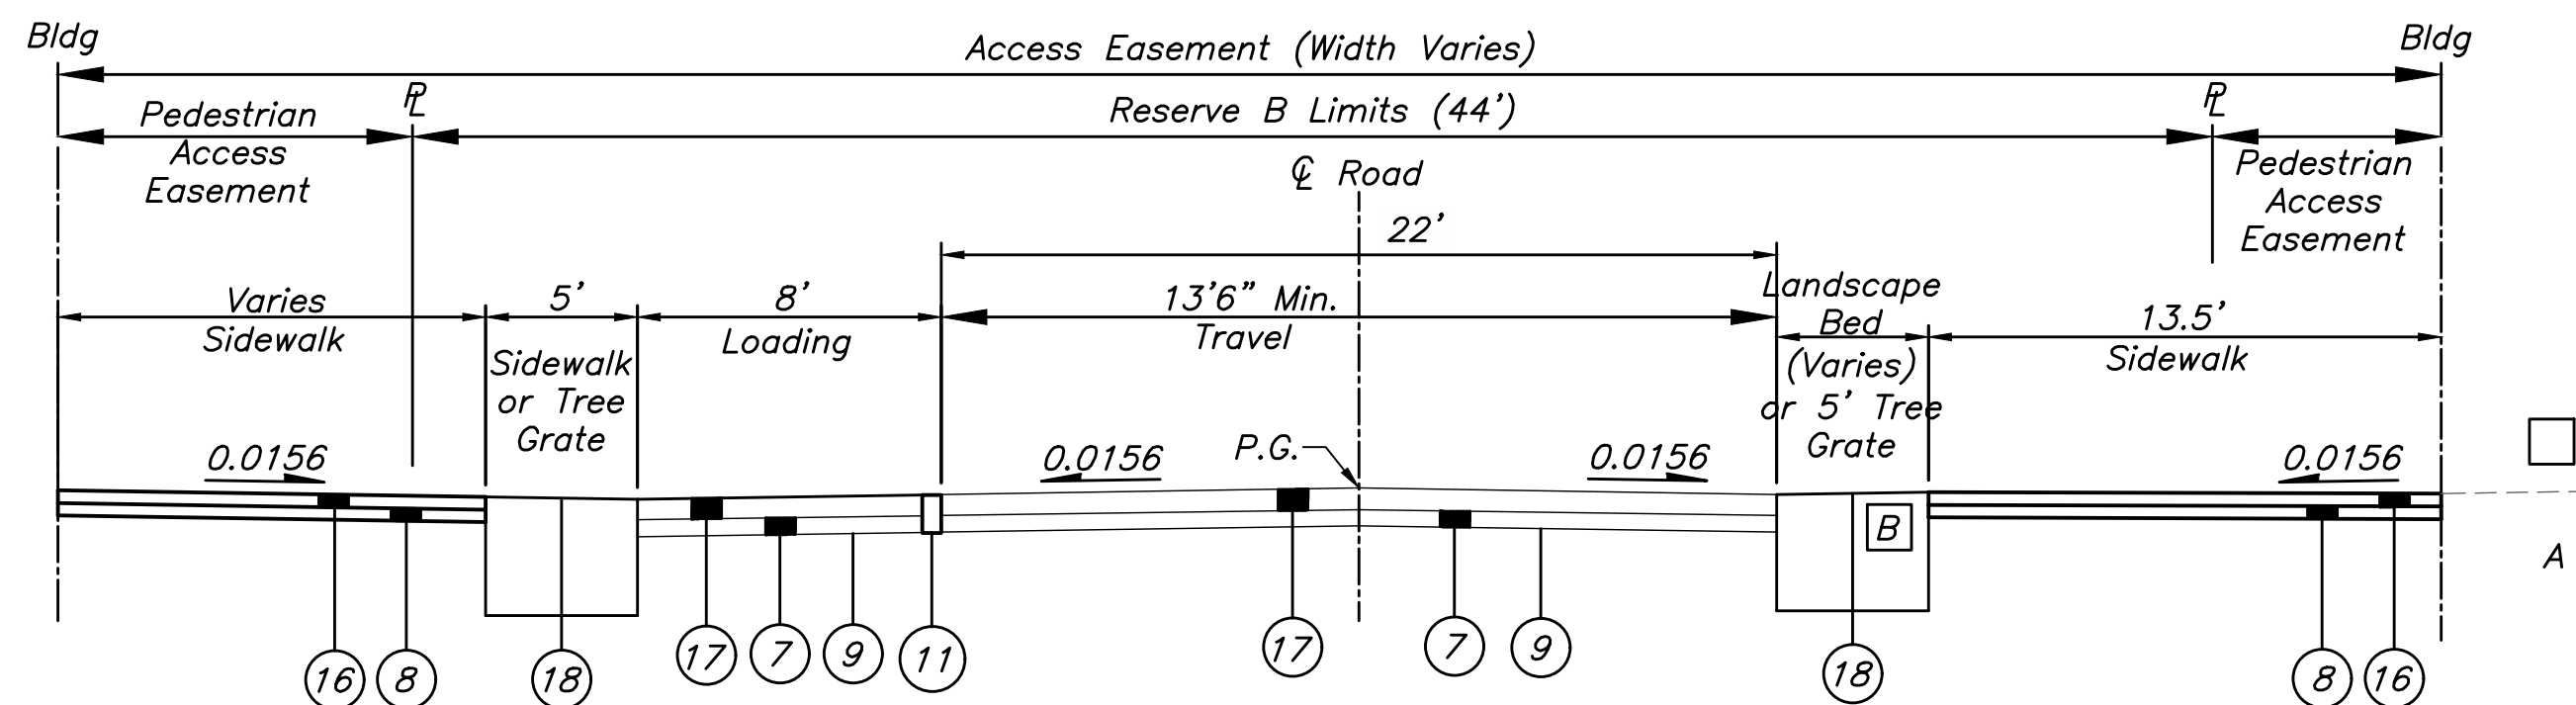

**GREEN STREET (PRIVATE STREET) WITH LOADING ZONE ONE SIDE AND FLUSH WALK**

*Not to Scale*


Sta: 100+77.35 to 101+77.36

100+67.94 to 104+40.54

- LEGEND**

  - 1 Not Applicable
  - 2 Not Applicable
  - 3 Not Applicable
  - 4 Not Applicable
  - 5 Not Applicable
  - 6 Not Applicable
  - 7 Item 304 – 6" Aggregate Base
  - 8 Item 304 – 4" Aggregate Base
  - 9 Item 204 – Subgrade Compaction and Proof Rolling
  - 10 Item SPEC – 4" Concrete Walk w/ Sandblast Finish (See Landscape Plan for Details)
  - 11 Item 609 – Concrete Band (12" x 6")
  - 12 Item 609 – Granite Curb (18" x 6")
  - 13 Item 609 – Straight 18" Curb
  - 14 Item 609 – Standard Concrete Curb & Gutter
  - 15 Item 605 – 4" Pipe Underdrain
  - 16 Item 608 – 4" Concrete Walk
  - 17 Item 451 – 8" Concrete Pavement w/ Sandblast Finish (See Landscape Plan for Details)
  - 18 Item SPEC – Tree Grate (See Landscape Plan for Details)
  - 19 Item 659 – Topsoil (T=6")
  - 20 Item 659 – Seeding & Mulching, As Per Plan



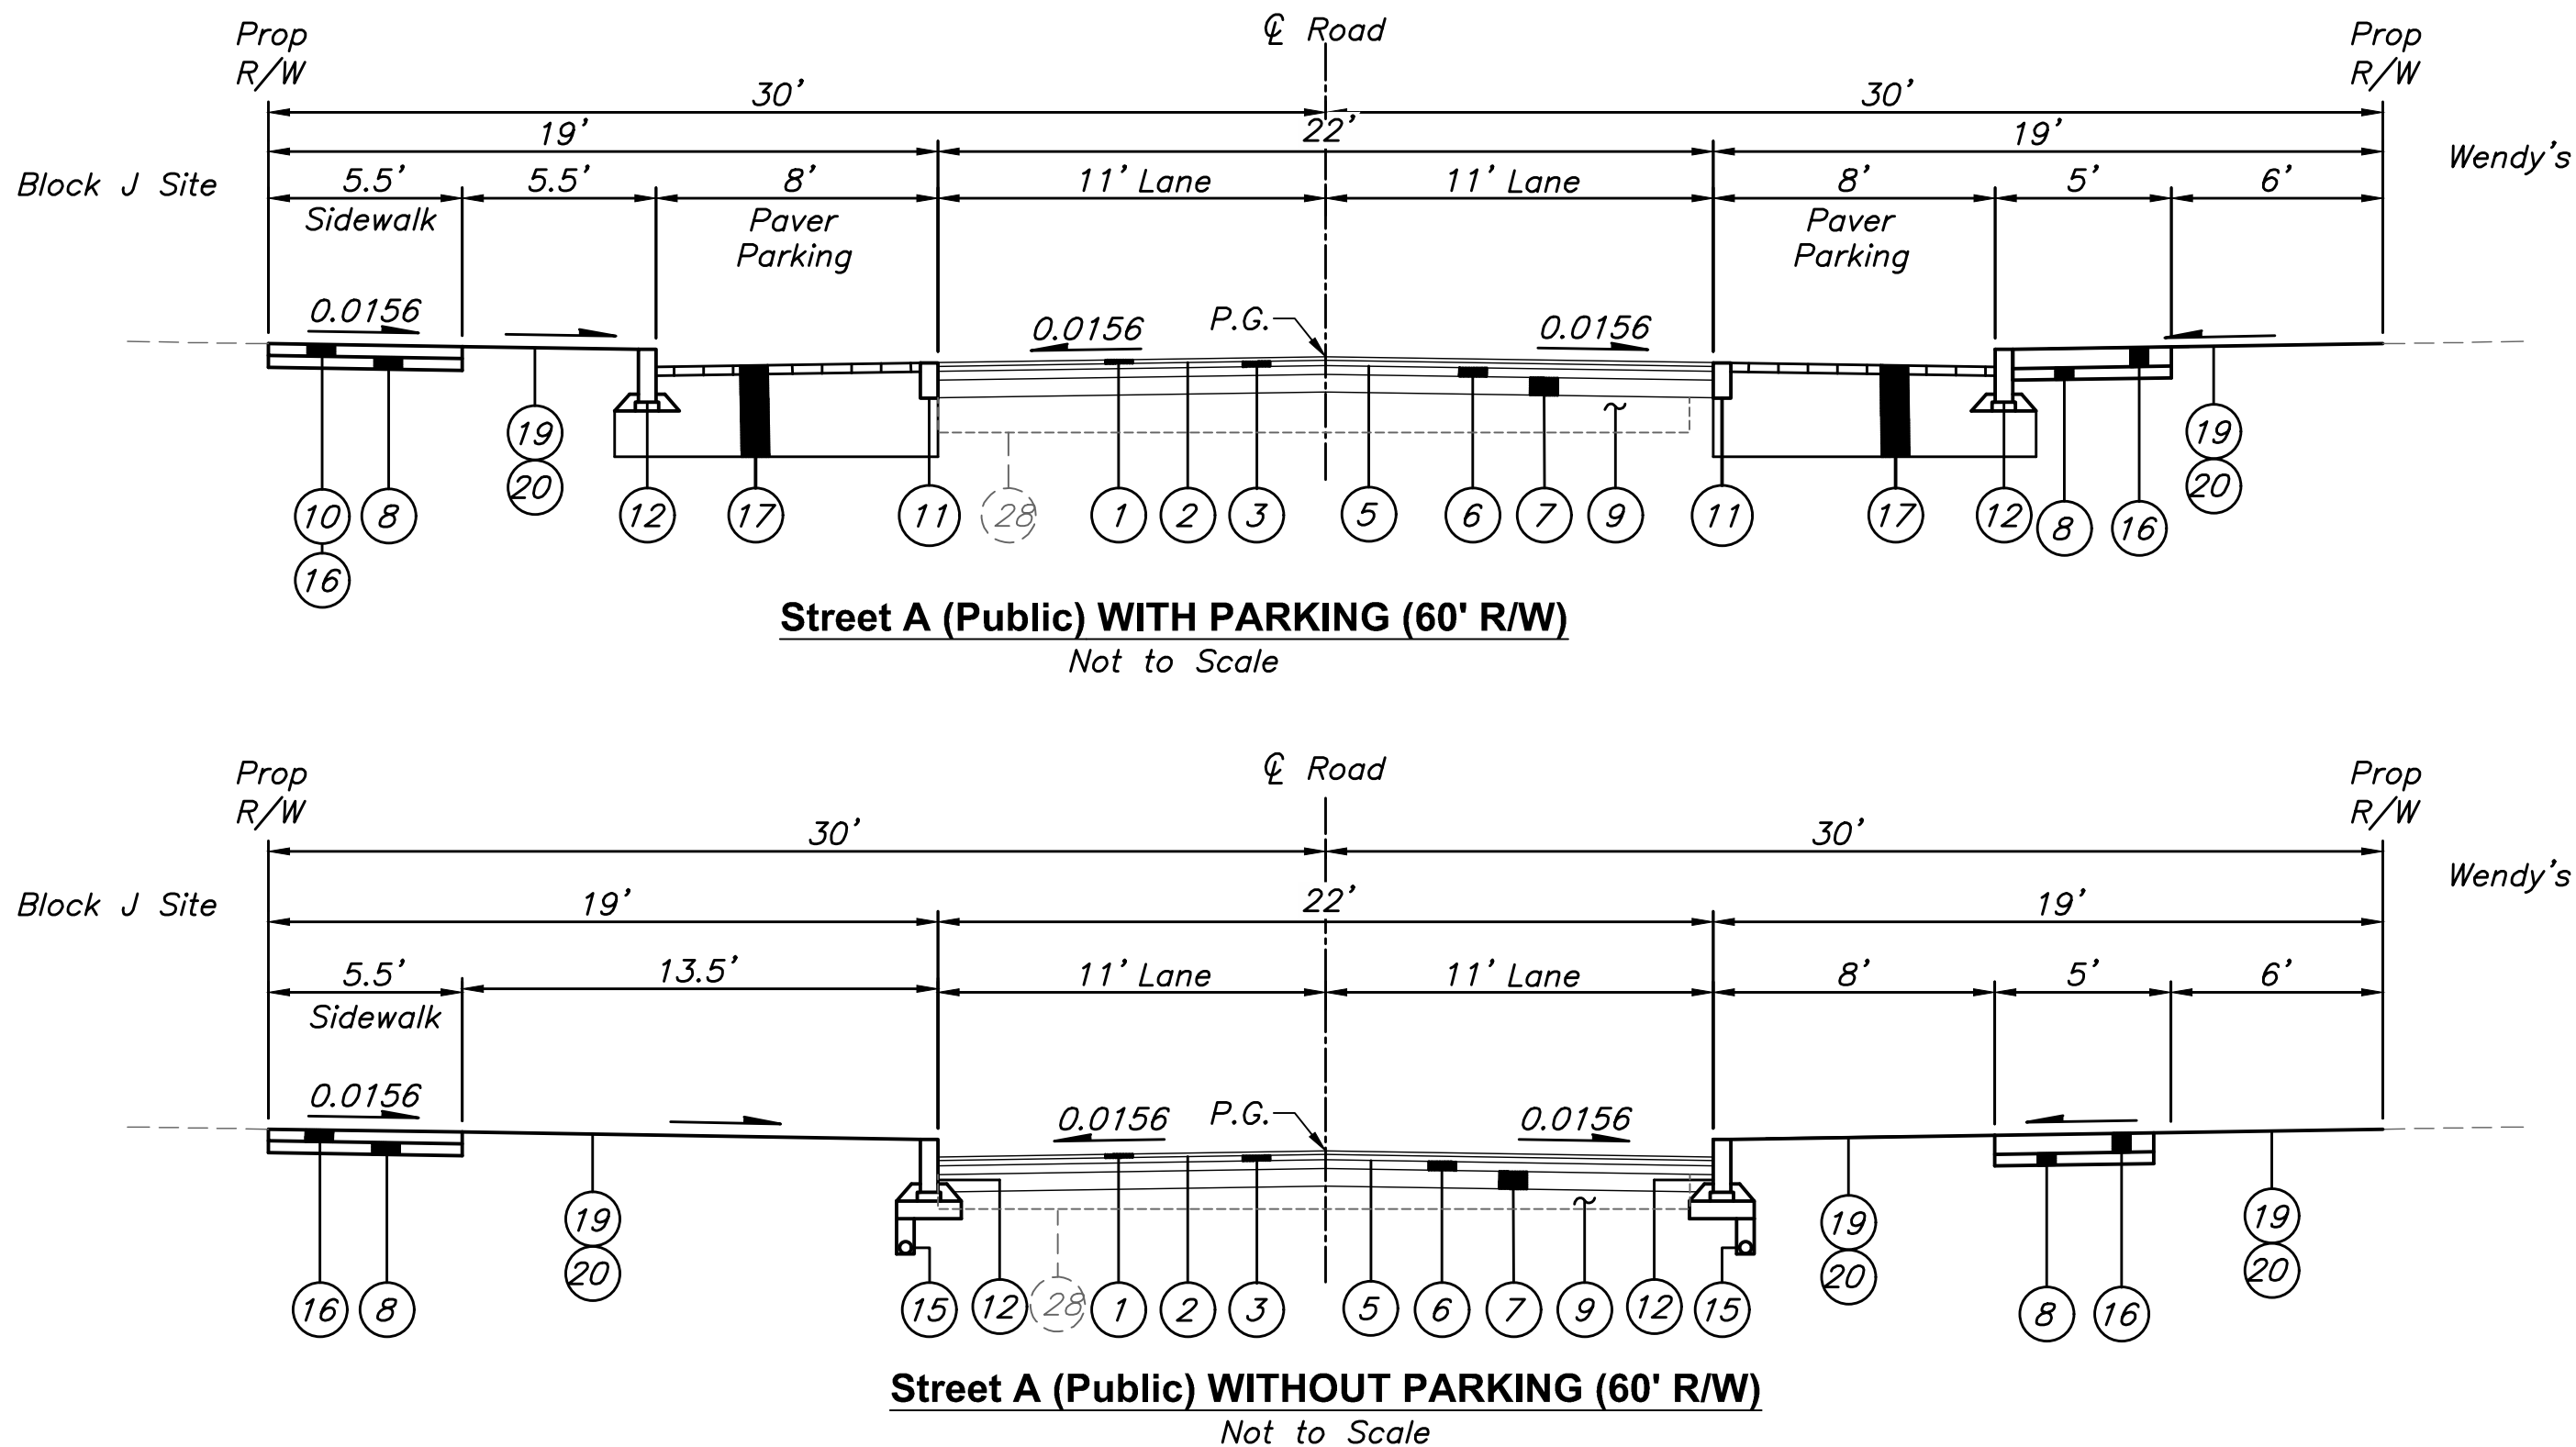

- ### LEGEND
- (1) Item 448 – 1.25" Asphalt Concrete Surface Course (Medium Traffic), PG64–22
  - (2) Item 407 – NTSS–1HM Trackless Tack Coat for Intermediate Course (0.06 Gal/Sq. Yd.)
  - (3) Item 448 – 1.75" Asphalt Concrete Intermediate Course (Medium Traffic), PG64–22
  - (4) Item 259 – Existing Pavement Planing ( $T=3"$ )
  - (5) Item 407 – NTSS–1HM Trackless Tack Coat (0.08 Gal./Sq. Yd.)
  - (6) Item 301 – 6" Asphalt Concrete Base, PG64–22
  - (7) Item 304 – 6" Aggregate Base
  - (8) Item 304 – 4" Aggregate Base
  - (9) Item 204 – Subgrade Compaction and Proof Rolling
  - (10) Item SPEC – Brick Paver Walk (See Landscape Plan for Details)
  - (11) Item 609 – Concrete Band (12" x 6")
  - (12) Item 609 – Granite Curb (18" x 6")
  - (13) Item 609 – Straight 18" Curb
  - (14) Item 609 – Standard Concrete Curb & Gutter
  - (15) Item 605 – 4" Pipe Underdrain
  - (16) Item 608 – 4" Concrete Walk
  - (17) Item SPEC – Brick Paver Roadway
  - (18) Item SPEC – Tree Grate (See Landscape Plan for Details)
  - (19) Item 659 – Topsoil ( $T=6"$ )
  - (20) Item 659 – Seeding & Mulching, As Per Plan
  - (21) Existing Shared Use Path – To Remain
  - (22) Existing Ditch
  - (23) Existing 2' Shoulder (To Be Removed)
  - (24) Existing Straight 18" Curb – To Remain
  - (25) Existing Curb & Gutter – To Remain
  - (26) Existing Underdrain – To Remain
  - (27) Existing Sidewalk – To Remain
  - (28) Existing Pavement – Full Depth Pavement Removal
  - (29) Existing Concrete Curb – To Be Removed

[illegible]

**FINAL DEVELOPMENT PLAN**  
**BRIDGE PARK - BLOCK J**  
4370 - 4455 DALE DRIVE  
CITY OF DUBLIN, FRANKLIN COUNTY, OHIO

**TYPICAL SECTIONS -  
PUBLIC STREET**

**JUNE 26, 2025**

**CITY OF DUBLIN**  
**PROJECT NUMBER**  
**25-003-COM**

DRAWING NUMBER



**C003**

**SHEET NUMBER**

3 OF 25



J:\20240617\DWG\GIS\Sheets\Final Development Plan\20240617 FDEV Existing Conditions Plan.dwg, Last Saved By: wventresca, 6/26/2025 1:04 PM Last Printed By: Merittas, Spencer, 6/26/2025 3:48 PM

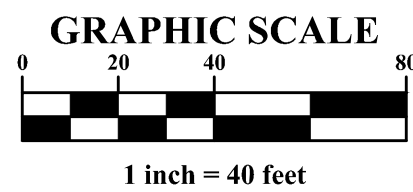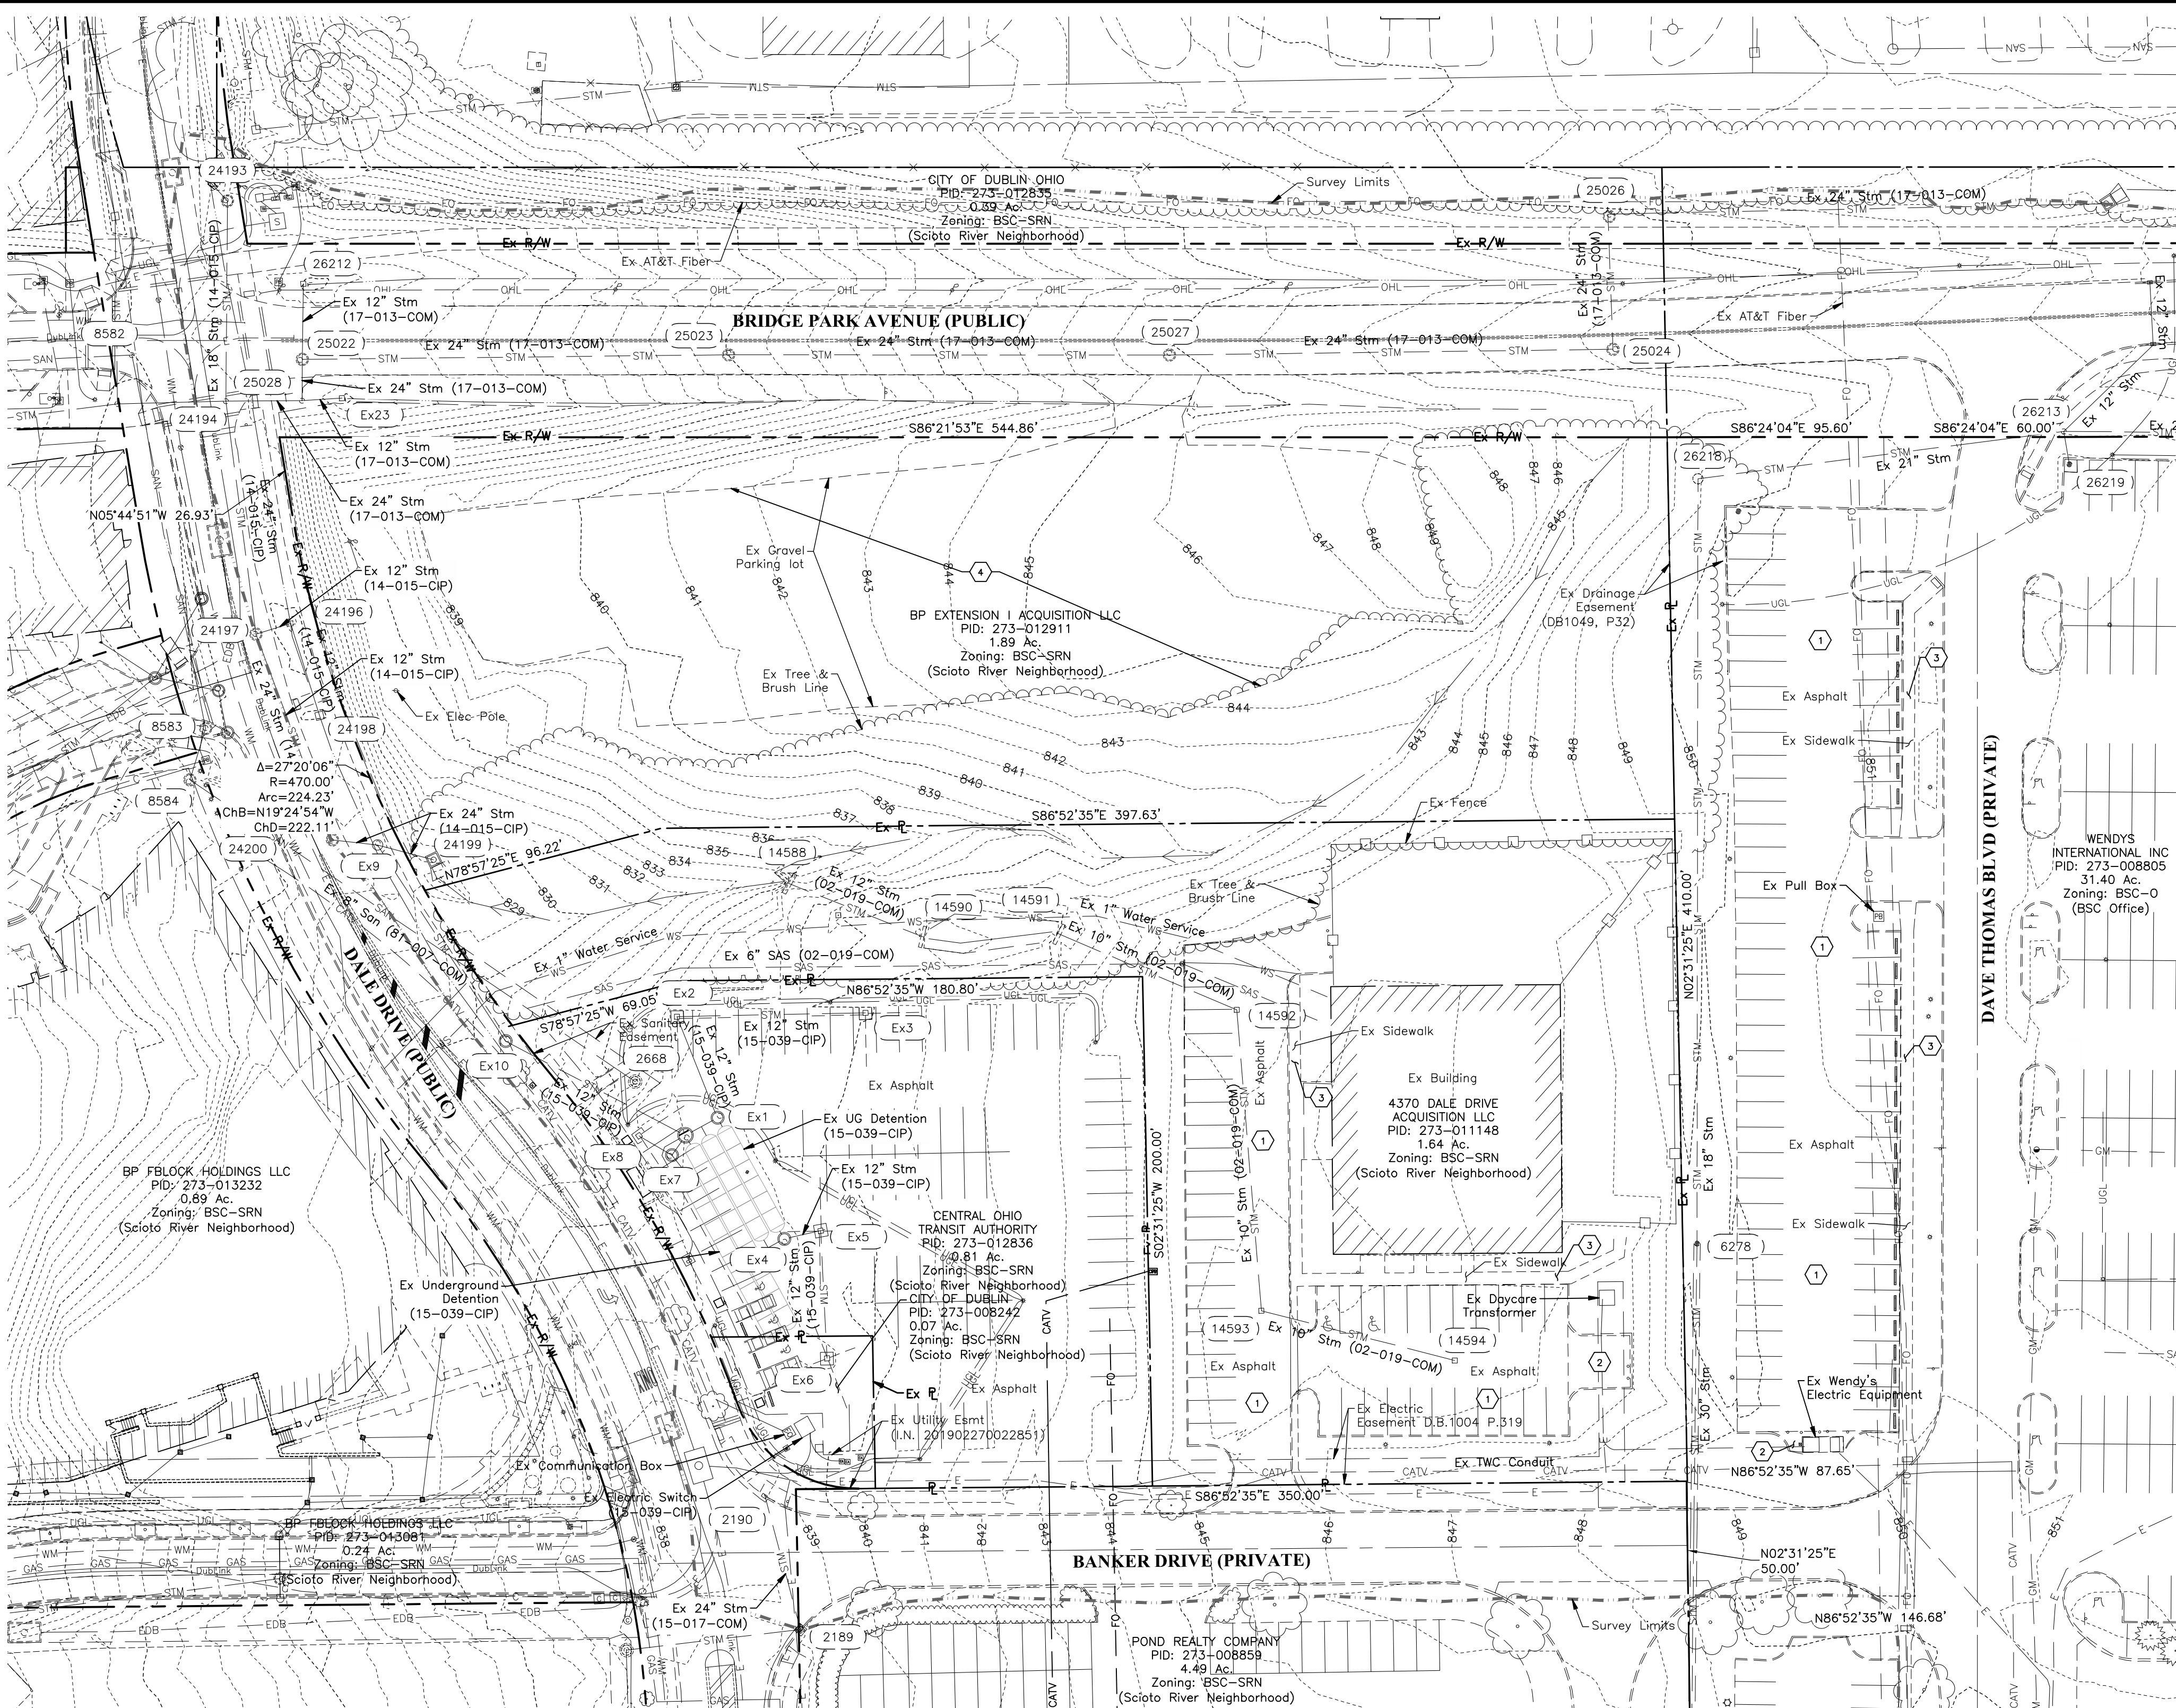

**PRELIMINARY**  
NOT TO BE USED FOR  
CONSTRUCTION

PLAN SET DATE  
June 26, 2025

| EXISTING STORM SEWER STRUCTURE TABLE |   |
|--------------------------------------|---|
| STRUCTURE NUMBER                     | STRUCTURE DESCRIPTION   |
| 1926                                 | Ex. Storm Manhole<br>Ex. Rim= 850.19<br>Ex. 36"(E) Inv= 844.40<br>Ex. 36"(W) Inv= 844.42                                                      |
| 2189                                 | Ex. Storm Curb & Gutter Inlet<br>Ex. Rim= 838.88<br>Ex. 24"(NW) Inv= 830.93<br>Ex. 24"(W) Inv= 830.92<br>Ex. 15"(E) Inv= 833.85               |
| 2190                                 | Ex. Curb & Gutter Inlet<br>Ex. Rim= 838.95<br>Ex. 18"(SW) Inv= 832.50                                                                         |
| 6273                                 | Ex. Storm Curb & Gutter Inlet<br>Ex. Rim= 840.21<br>Ex. 15"(NW) Inv= 834.91<br>Ex. 15"(SE) Inv= 834.78                                        |
| 6277                                 | Ex. Storm Manhole<br>Ex. Rim= 846.41<br>Ex. 27"(N) Inv= 840.36<br>Ex. 27"(S) Inv= 840.45<br>Ex. 12"(E) Inv= 842.91                            |
| 6278                                 | Ex. Grated Storm Manhole<br>Ex. Rim= 849.15<br>Ex. 30"(N) Inv= 841.42<br>Ex. 30"(S) Inv= 841.45<br>Ex. 10"(SE) Inv= 845.64                    |
| 6279                                 | Ex. Storm Catch Basin<br>Ex. Rim= 845.23<br>Ex. 15"(N) Inv= 841.36<br>Ex. 15"(S) Inv= 841.43                                                  |
| 6280                                 | Ex. Storm Catch Basin<br>Ex. Rim= 846.46<br>Ex. 18"(S) Inv= 843.28                                                                            |
| 9835                                 | Ex. Storm Manhole<br>Ex. Rim= 840.21<br>Ex. 27"(N) Inv= 833.90<br>Ex. 36"(E) Inv= 831.51<br>Ex. 36"(W) Inv= 831.49<br>Ex. 15"(SE) Inv= 834.21 |
| 10892                                | Ex. Storm Manhole<br>Ex. Rim= 837.72<br>Ex. Est. Inv= 835.35                                                                                  |
| 14588                                | Ex. Headwall<br>Ex. 12"(SW) Inv= 836.14   |
| 14589                                | Ex. Storm Catch Basin with Window<br>Ex. Rim= 842.04<br>Ex. 12"(NW) Inv= 836.24<br>Ex. 8"(SE) Inv= 837.05                                     |
| 14590                                | Ex. Headwall<br>Ex. 4"(W) Inv= 837.65   |
| 14591                                | Ex. Headwall<br>Ex. 10"(SE) Inv= 838.44   |
| 14592                                | Ex. Storm Catch Basin<br>Ex. Rim= 845.04<br>Ex. 10"(N) Inv= 841.28<br>Ex. 10"(NW) BURIED                                                      |
| 14593                                | Ex. Storm Catch Basin<br>Ex. Rim= 845.14<br>Ex. 10"(N) Inv= 841.61<br>Ex. 10"(E) Inv= 841.69                                                  |
| 14594                                | Ex. Storm Catch Basin<br>Ex. Rim= 845.32<br>Ex. 10"(W) Inv= 842.32                                                                            |
| 24194                                | Ex. Storm Manhole<br>Ex. Rim= 825.84<br>Ex. 18"(N) Inv= 816.32<br>Ex. 24"(E) Inv= 815.42<br>Ex. 24"(S) Inv= 815.34<br>Ex. 24"(W) Inv= 815.23  |
| 24196                                | Ex. Storm Catch Basin<br>Ex. Rim= 823.33<br>Ex. 12"(S) Inv= 818.19<br>Ex. 12"(W) Inv= 818.08<br>*From Dubscovery                              |
| 24197                                | Ex. Storm Manhole<br>Ex. Rim= 825.19<br>Ex. 24"(N) Inv= 816.34<br>Ex. 24"(S) Inv= 816.37<br>Ex. 24"(E) Inv= 817.18                            |
| 24198                                | Ex. Storm Catch Basin<br>Ex. Rim= 823.41<br>Ex. 12"(N) Inv= 818.91<br>*From Dubscovery                                                        |
| 24199                                | Ex. Storm Catch Basin<br>Ex. Rim= 826.51<br>Ex. 24"(W) Inv= 817.42<br>*From Dubscovery                                                        |
| 24200                                | Ex. Storm Manhole<br>Ex. Rim= 826.35<br>Ex. 24"(N) Inv= 817.25<br>Ex. 24"(E) Inv= 817.24                                                      |
| 24369                                | Ex. Storm Curb & Gutter Inlet<br>Ex. Rim= 854.34<br>Ex. 12"(S) Inv= 849.79                                                                    |
| 24370                                | Ex. Storm Curb & Gutter Inlet<br>Ex. Rim= 854.24<br>Ex. 12"(N) Inv= 849.79<br>Ex. 12"(SW) Inv= 849.75                                         |
| 25022                                | Ex. Storm Manhole<br>Ex. Rim= 826.55<br>Ex. 12"(N) Inv= 819.17<br>Ex. 24"(E) Inv= 819.25<br>Ex. 24"(S) Inv= 817.27                            |
| 25023                                | Ex. Storm Manhole<br>Ex. Rim= 835.05<br>Ex. 24"(E) Inv= 828.63<br>Ex. 24"(W) Inv= 826.78                                                      |
| 25024                                | Ex. Storm Manhole<br>Ex. Rim= 849.28<br>Ex. 24"(N) Inv= 841.17<br>Ex. 24"(W) Inv= 841.02                                                      |

| EXISTING STORM SEWER STRUCTURE TABLE |   |
|--------------------------------------|---|
| STRUCTURE NUMBER                     | STRUCTURE DESCRIPTION   |
| 25026                                | Ex. Storm Manhole<br>Ex. Rim= 849.18<br>Ex. 36"(E) Inv= 842.53<br>Ex. 24"(S) Inv= 842.47                                                                  |
| 25027                                | Ex. Storm Manhole<br>Ex. Rim= 844.94<br>Ex. 24"(W) Inv= 835.79<br>Ex. 24"(E) Inv= 837.72                                                                  |
| 25028                                | Ex. Storm Manhole<br>Ex. Rim= 826.47<br>Ex. 24"(W) Inv= 816.79<br>Ex. 24"(N) Inv= 816.73<br>Ex. 12"(E) Inv= 819.63                                        |
| 26212                                | Ex. Storm Catch Basin<br>Ex. Rim= 823.04<br>Ex. 12"(S) Inv= 820.35                                                                                        |
| 26213                                | Ex. Storm Manhole<br>Ex. Rim= 853.12<br>Ex. 12"(NE) Inv= 848.44<br>Ex. 24"(E) Inv= 845.74<br>Ex. 12"(S) Inv= 847.7<br>Ex. 24"(W) Inv= 845.67              |
| 26218                                | No Survey, Record Plan or Dubscovery Information   |
| 26219                                | Ex. Grated Storm Manhole<br>Ex. Rim= 851.24<br>Ex. 10"(N) Inv= 847.90                                                                                     |
| Ex1                                  | Ex. Storm Manhole<br>Ex. Rim= 838.60<br>Ex. 12"(N) Inv= 832.92<br>Ex. 24"(S) Inv= 831.71<br>Ex. 15"(W) Inv= 833.44 (From Record Plan)                     |
| Ex2                                  | Ex. Storm Catch Basin<br>Ex. Rim= 837.72<br>Ex. 12"(S) Inv= 833.31<br>Ex. 12"(E) Inv= 833.33                                                              |
| Ex3                                  | Ex. Storm Catch Basin<br>Ex. Rim= 839.92<br>Ex. 12"(W) Inv= 835.68                                                                                        |
| Ex4                                  | Ex. Storm Manhole<br>Ex. Rim= 838.87<br>Ex. 12"(E) Inv= 834.01 (From Record Plan)<br>Ex. 24"(N) Inv= 831.66<br>Ex. 15"(W) Inv= 833.44 (From Record Plan)  |
| Ex5                                  | Ex. Storm Catch Basin<br>Ex. Rim= 839.17<br>Ex. 12"(W) Inv= 834.36<br>Ex. 12"(S) Inv= 834.41                                                              |
| Ex6                                  | Ex. Storm Catch Basin<br>Ex. Rim= 838.91<br>Ex. 12"(N) Inv= 834.78                                                                                        |
| Ex7                                  | Ex. Storm Manhole<br>Ex. Rim= 837.88<br>Ex. 15"(E) Inv= 833.44 (From Record Plan)<br>Ex. 24"(S) Inv= 831.41<br>Ex. 12"(NW) Inv= 833.01 (From Record Plan) |
| Ex8                                  | Ex. Storm Catch Basin<br>Ex. Rim= 837.28<br>Ex. 12"(SE) Inv= 833.06                                                                                       |
| Ex9                                  | Ex. Storm Manhole<br>Ex. Rim= 826.16<br>Ex. 24"(W) Inv= 818.17 (From Record Plan)<br>Ex. 24"(E) Inv= 818.81 (From Record Plan)                            |
| Ex10                                 | Ex. Storm Manhole<br>Ex. Rim= 831.29<br>Ex. 12"(N) Inv= 823.28<br>Ex. 12"(SW) Inv= 826.34 (From Record Plan)                                              |
| Ex23                                 | Ex. Storm Catch Basin with 6"x24" Window<br>Ex. Rim= 825.74<br>Ex. 12"(W) Inv= 819.63                                                                     |

| EXISTING SANITARY STRUCTURE TABLE |                                                                                              |
|-----------------------------------|----------------------------------------------------------------------------------------------|
| STRUCTURE NUMBER                  | STRUCTURE DESCRIPTION                                                                        |
| 2668                              | Ex. Sanitary Manhole<br>Ex. Rim= 836.02<br>Ex. 8"(NW) Inv= 822.87                            |
| 8582                              | Ex. Sanitary Manhole<br>Ex. Rim= 825.67<br>Ex. 12"(W) Inv= 809.51<br>Ex. 12"(S) Inv= 809.52  |
| 8583                              | Ex. Sanitary Manhole<br>Ex. Rim= 824.95<br>Ex. 12"(N) Inv= 810.30<br>Ex. 24"(SW) Inv= 810.39 |
| 8584                              | Ex. Sanitary Manhole<br>Ex. 8"(SE) Inv= 808.55                                               |

#### NOTES

- Signs located inside of right of way are public signs.
- Signs located on private property are private signs.

#### LEGEND

- |             |                                |                |                      |
|-------------|--------------------------------|----------------|----------------------|
| — STM —     | Ex Storm Sewer                 | -----          | Ex Topography        |
| — SAN —     | Ex Sanitary Sewer              | — WS —         | Ex Water Service     |
| — SAS —     | Ex Sanitary Service            | — FO —         | Ex Fiber Optics      |
| — WM —      | Ex Water Main                  | — GM —         | Ex Natural Gas       |
| — DWS —     | Ex Domestic Water Service      | — OHL —        | Ex Overhead Lighting |
| — Dublink — | Ex Dublink                     | — Bush —       | Ex Bush              |
| — C —       | Ex Communication               | — Stream —     | Ex Stream            |
| — EDB —     | Ex AEP Duct Bank               | — Fence —      | Ex Fence             |
| — E —       | Ex Electric                    | — Vegetation — | Ex Vegetation        |
| — GAS —     | Ex Gas Main                    | — Sign —       | Ex Sign              |
| — UGL —     | Ex Underground Street Lighting |                |                      |
| — CATV —    | Ex Cable TV                    |                |                      |

#### CODED NOTES

- 1 Ex. Asphalt Pavement
- 2 Ex. Concrete Pavement
- 3 Ex. Concrete Sidewalk
- 4 Ex. Gravel Pavement

The existing conditions shown hereon is based on a topographic survey performed in November 2024 and a supplemental topographic survey performed in April 2025 by or under the direct supervision of Joshua M. Meyer, Professional Surveyor Number 8485. Supplemental GIS and record plan data (topographic and boundary) has been used where field data was not available and do not reflect field verified conditions. The contractor shall be responsible to verify the site conditions and topography prior to the initiation of any site work or disturbance. The demolition work specified on this sheet is not the responsibility of the Surveyor of Record, nor do they represent or warrant this work.

Joshua M. Meyer  
Professional Surveyor No. 8485

Date

REVISION RECORD

| NO. | DATE | REVISION DESCRIPTION |
|-----|------|----------------------|
|     |      |                      |
|     |      |                      |
**EMH**  
Engineering, Mapping, Hydrology & Topography, Inc.  
Engineers • Surveyors • Planners • Scientists  
5800 New Albany Road, Columbus, OH 43254  
Phone: 614.775.5500 • Fax: 614.775.3448  
emh.com

FINAL DEVELOPMENT PLAN  
**BRIDGE PARK - BLOCK J**  
4370 - 4455 DALE DRIVE  
CITY OF DUBLIN, FRANKLIN COUNTY, OHIO

EXISTING  
CONDITIONS PLAN

CITY OF DUBLIN  
PROJECT NUMBER  
**25-003-COM**

DRAWING NUMBER


**C101**

SHEET NUMBER

**4 OF 25**

JUNE 26, 2025




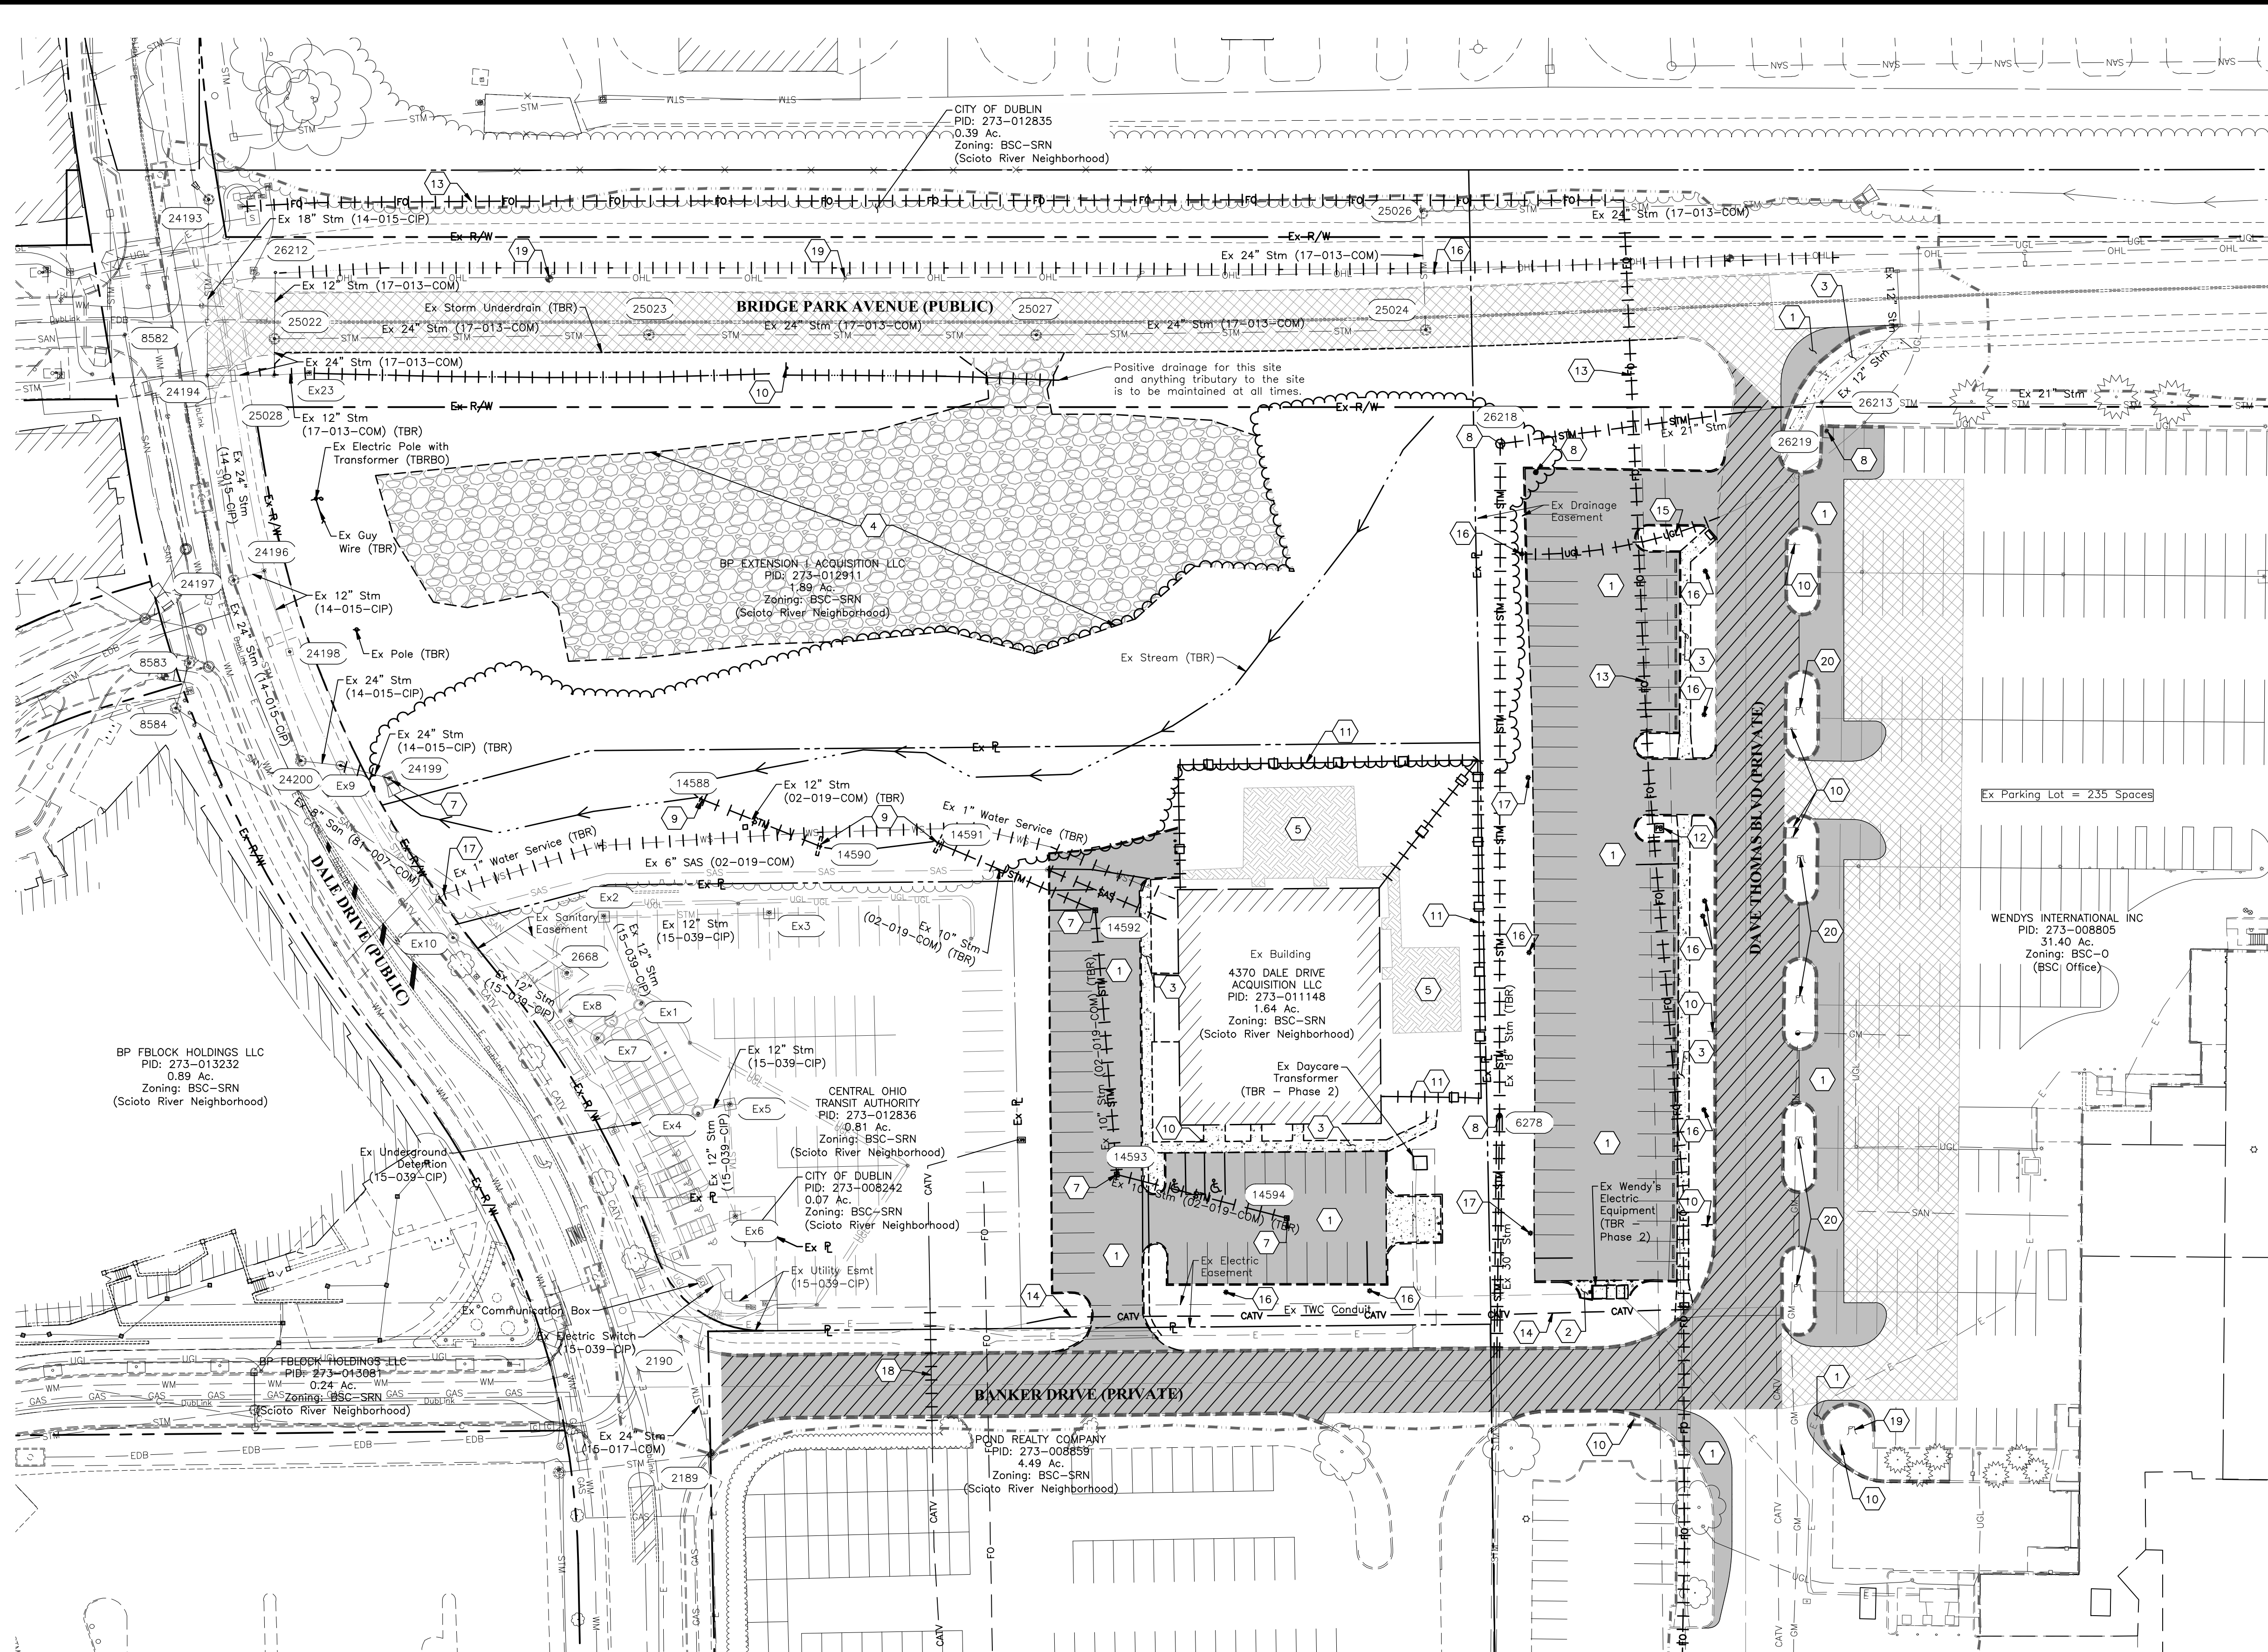


**GRAPHIC SCALE**

0 20 40 80

1 inch = 40 feet

### LEGEND

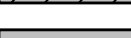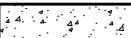- |                                                                                     |                                                |
|-------------------------------------------------------------------------------------|------------------------------------------------|
|  | Asphalt Pavement<br>To Be Removed and Replaced |
|  | Asphalt Pavement To Be Removed                 |
|  | Concrete To Be Removed                         |
|  | Gravel To Be Removed                           |
|  | Playground To Be Removed                       |
|  | Asphalt Pavement To Be Milled                  |
| (TBR)                                                                               | To Be Removed                                  |
| (TBRR)                                                                              | To Be Removed & Replaced                       |
| (TBRBO)                                                                             | To Be Removed By Others                        |
| (TBRL)                                                                              | To Be Relocated                                |


## NOTES

1. The existing electric equipment for the Daycare and Wendy's sites shall remain in service during Phase 1 of the demolition and Mass Excavation. The electrical equipment shall be removed after the Wendy's site electrical equipment is relocated.
2. Contractor to coordinate with AEP to remove the existing power poles along Dale Drive.
3. The existing asphalt and curb located on Wendy's and Cadillac Dealership properties that will be disturbed from the bypass storm construction shall be removed and replaced to original condition.

### CODED NOTES

- 1 Ex. Asphalt Pavement (TBR)
- 2 Ex Concrete Pavement (TBR)
- 3 Ex Concrete Sidewalk (TBR)
- 4 Ex Gravel Pavement (TBR)
- 5 Ex Playground Pavement/Equipment (TBR)
- 6 Ex Concrete Curb (TBR)
- 7 Ex Storm Catch Basin (TBR)
- 8 Ex Storm Manhole (TBR)
- 9 Ex Headwall (TBR)
- 10 Ex Sign (TBR)
- 11 Ex Fence (TBR)
- 12 Ex Pull Box (TBR)
- 13 Ex AT&T Fiber Optic (TBRL)
- 14 Ex Time Warner Cable (TBR)
- 15 Ex Underground Lighting (TBR)
- 16 Ex Light Pole (TBR)
- 17 Plug existing 1" water service after existing 1" valve to be coordinated with City of Columbus Division of Water.
- 18 Ex CATV (TBRL)
- 19 Ex Electric Pole (TBRL)
- 20 Ex Tree Stump (TBR)






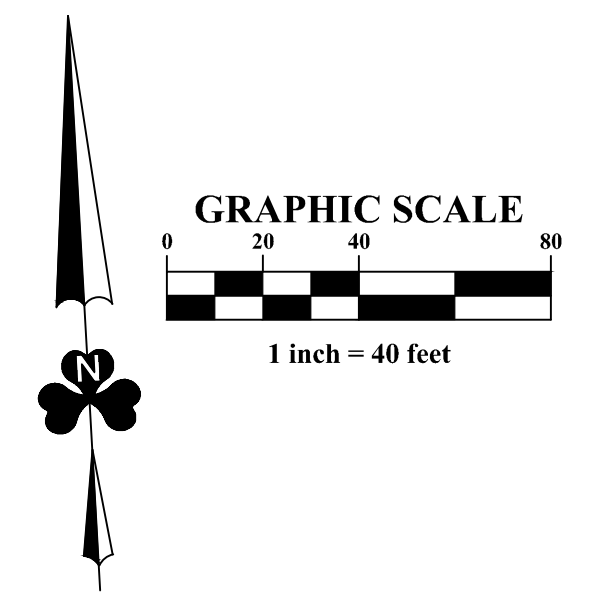










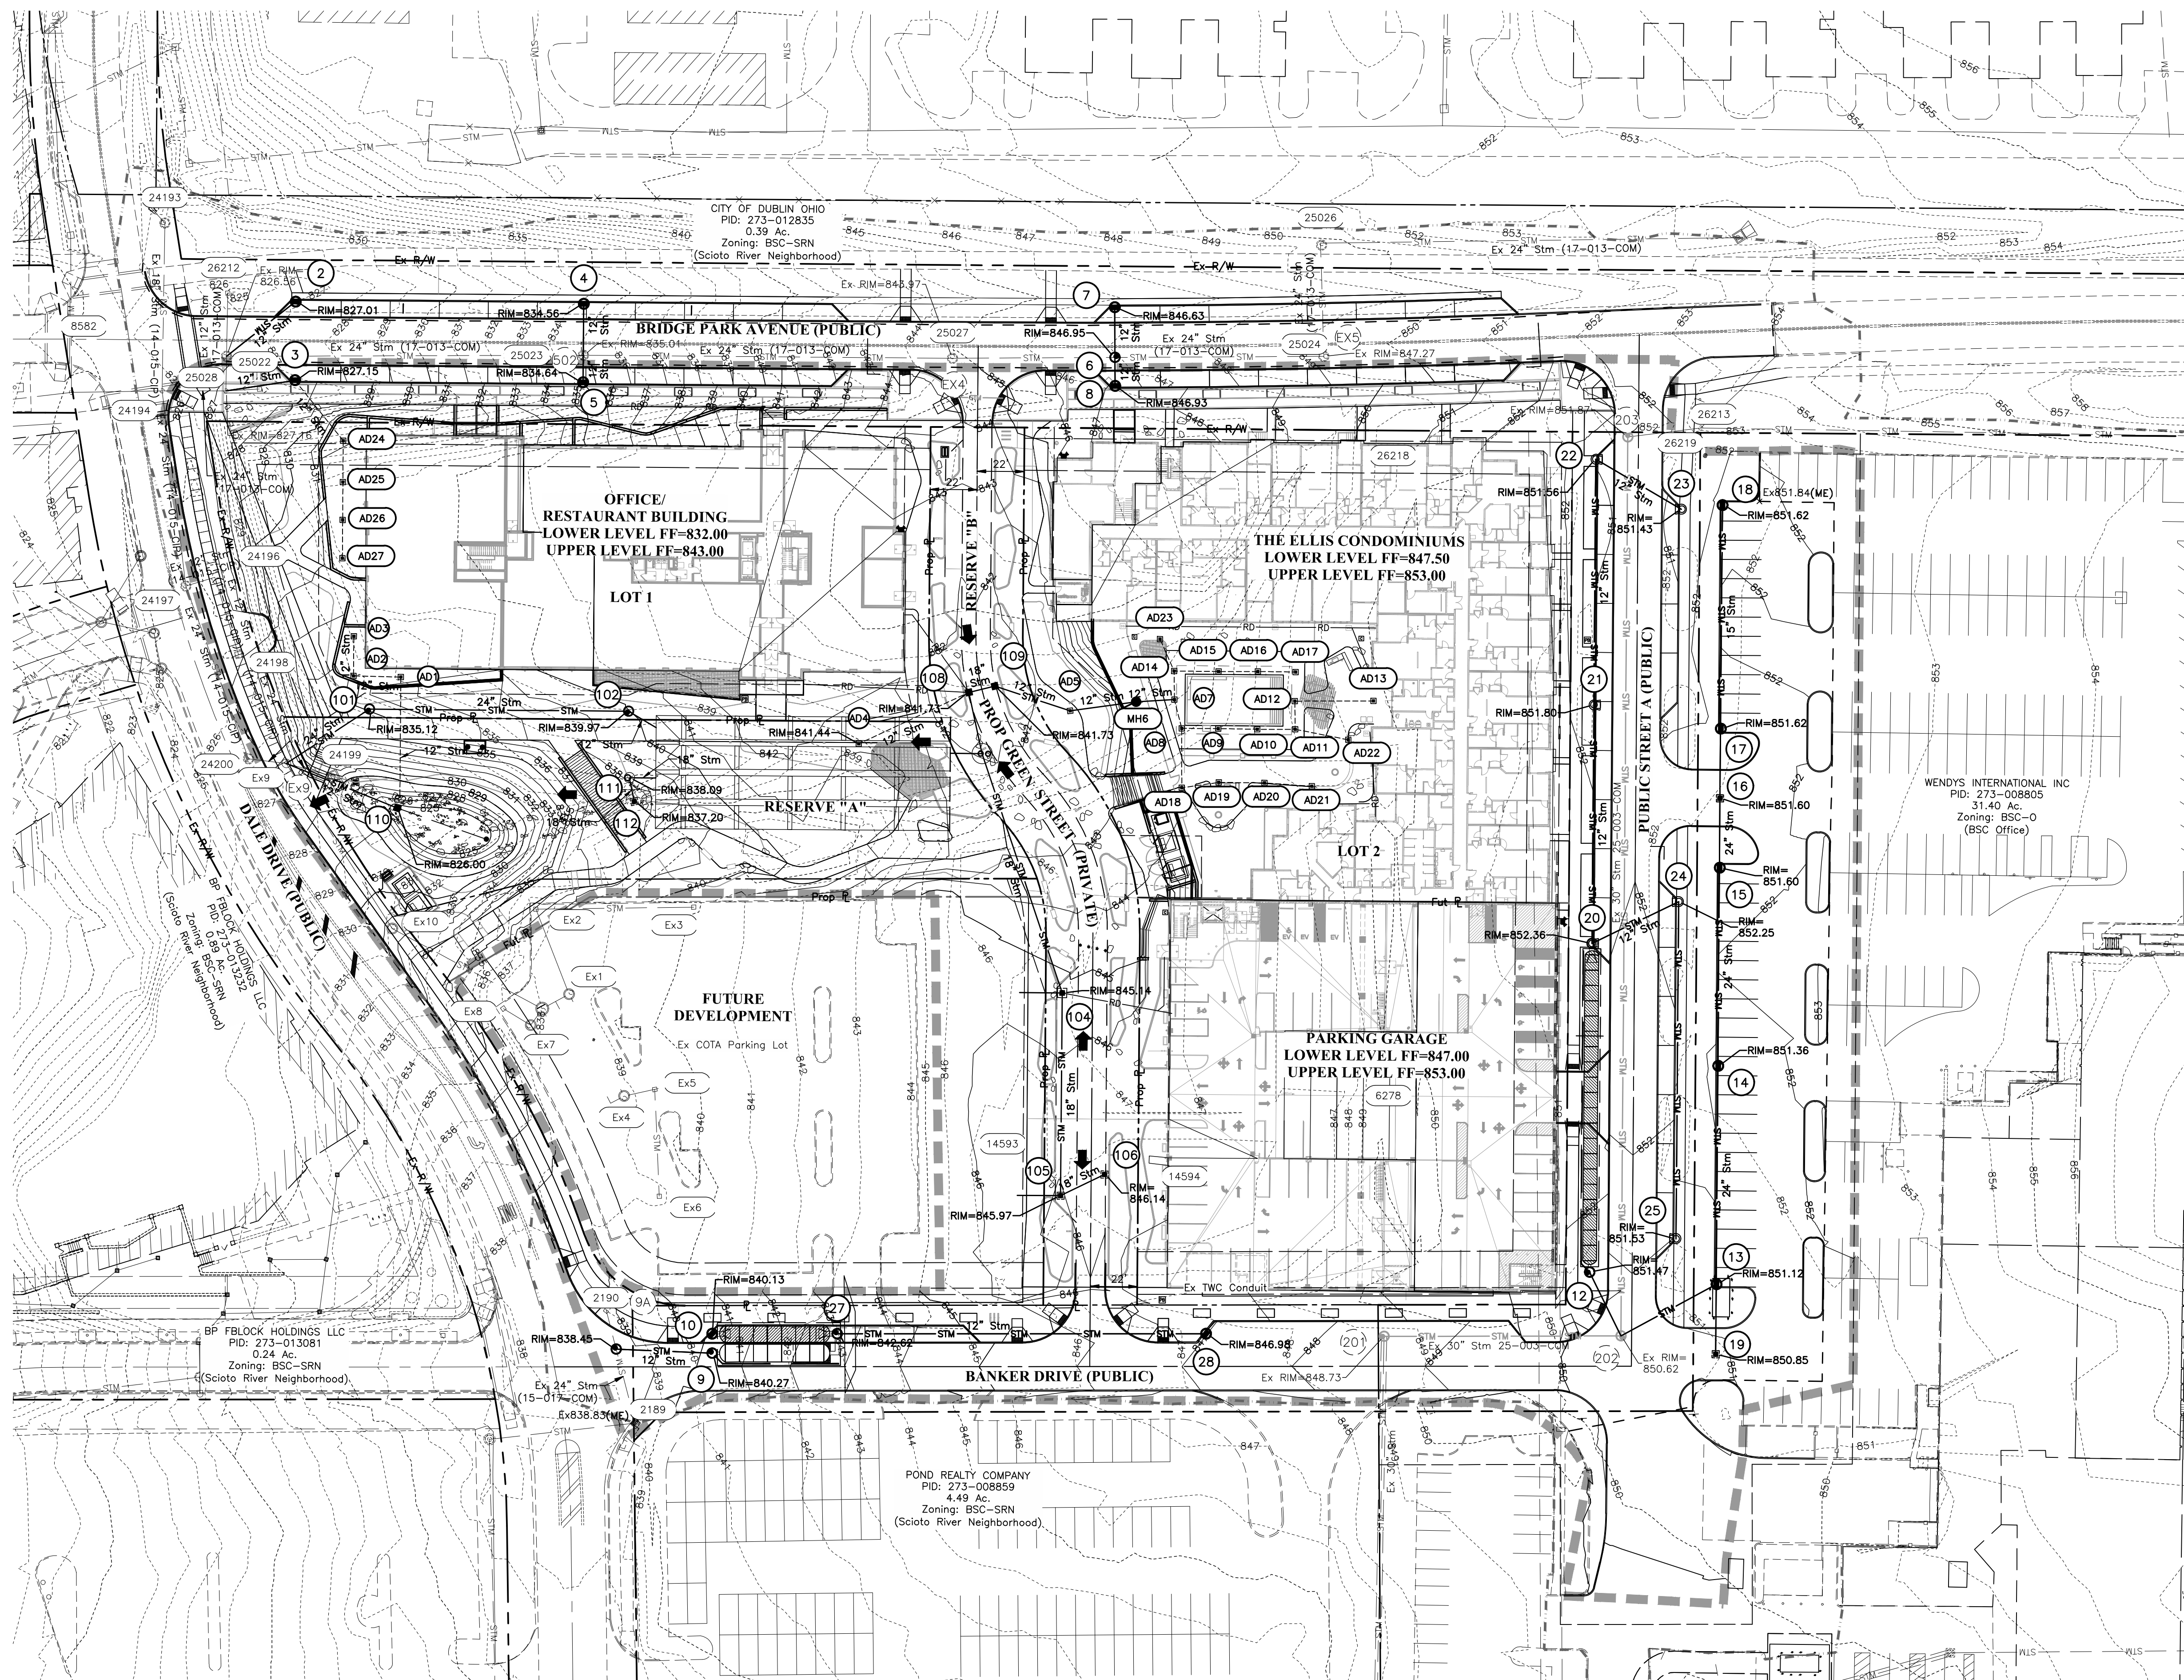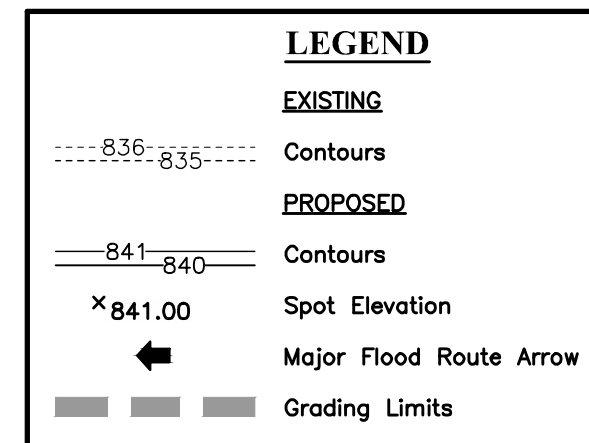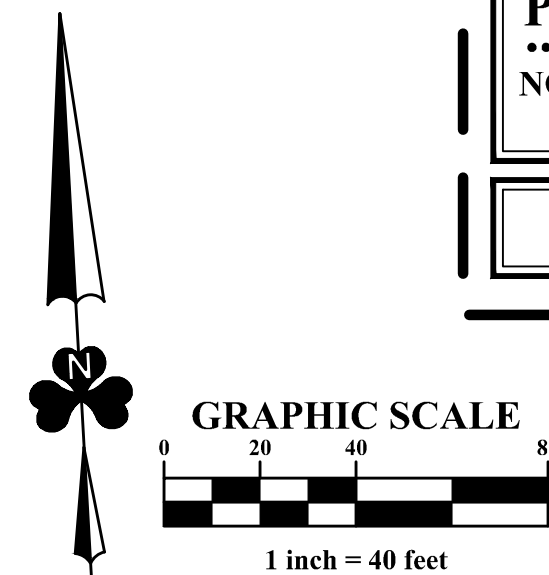



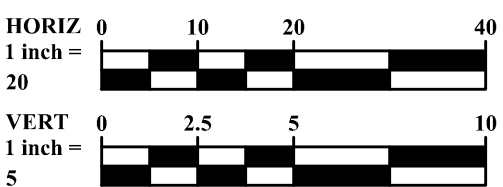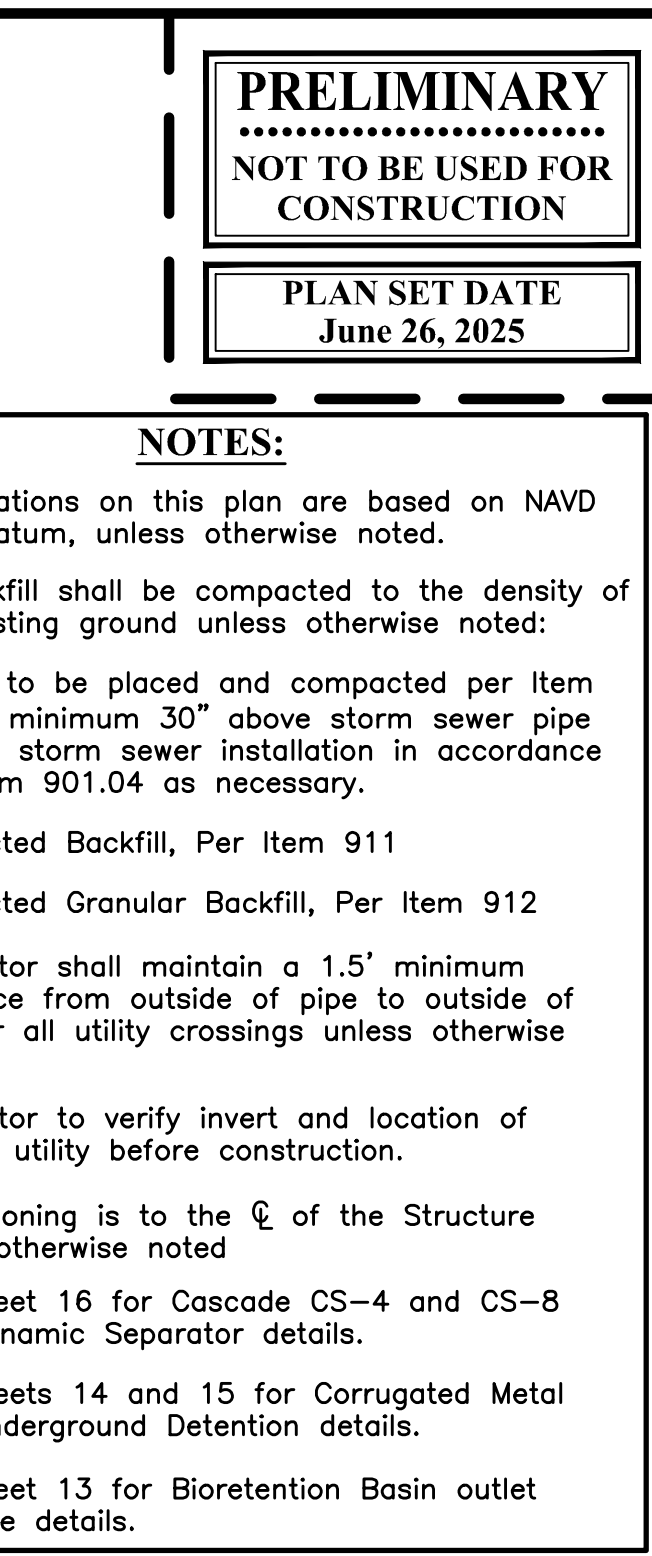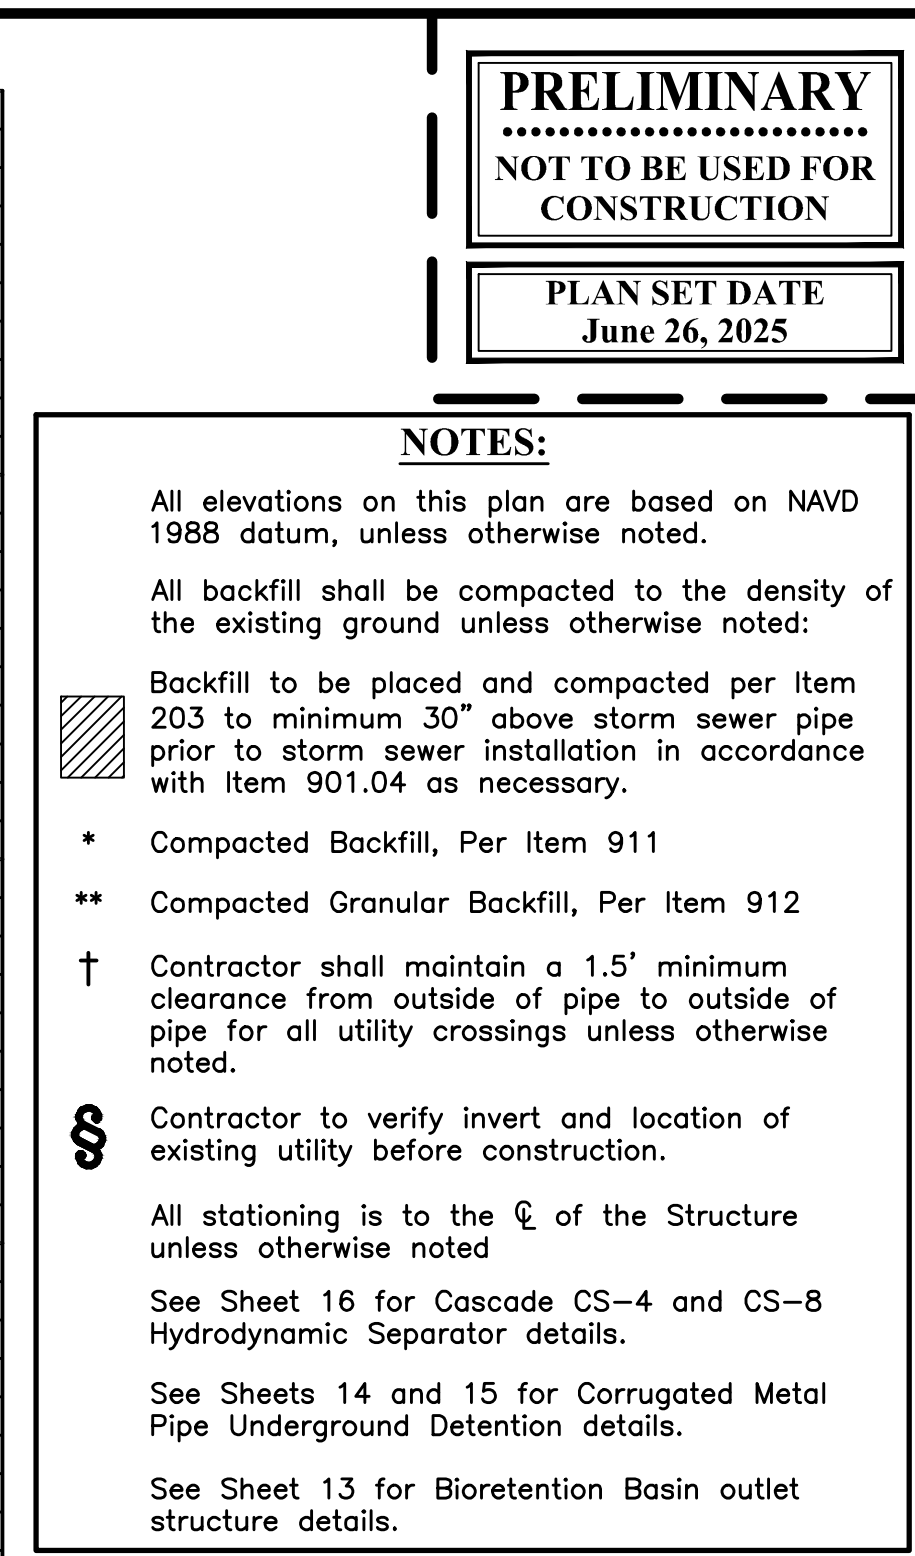












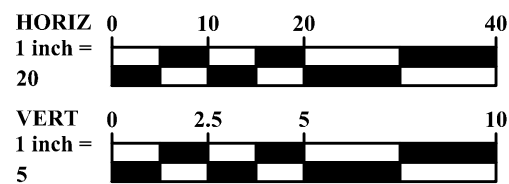

See sheet 17 for Public Street A Underground  
Detention details



**EMHIT**  
Evans, Mechwart, Hambleton & Tilton, Inc.  
Engineers • Surveyors • Planners • Scientists  
5500 New Albany Road, Columbus, OH 43054  
Phone: 614.775.4500 Toll Free: 888.775.3648  
[emhi.com](http://emhi.com)

**CITY OF DUBLIN, FRANKLIN COUNTY, OHIO**

12 OF 25



J:\20240817\DWG\Sheet\Final Development Plan\20240817 FDP-Bio Retention Plan & Details.dwg, Last Saved By: mventresca, 6/26/2025 2:49 PM, Last Printed By: Merinas, Spencer, 6/26/2025 3:52 PM

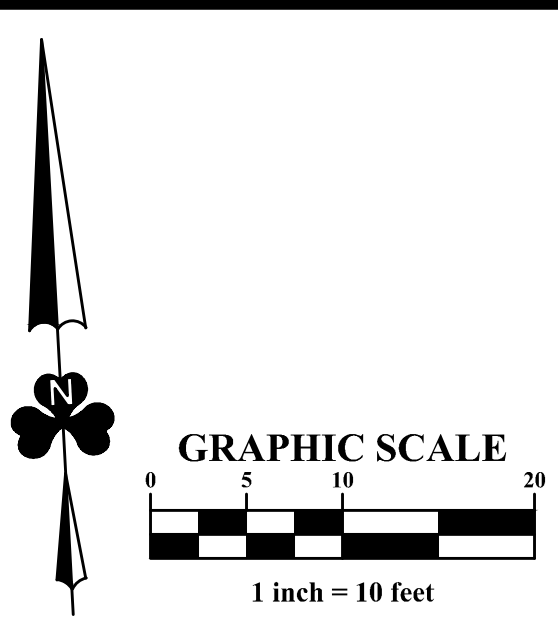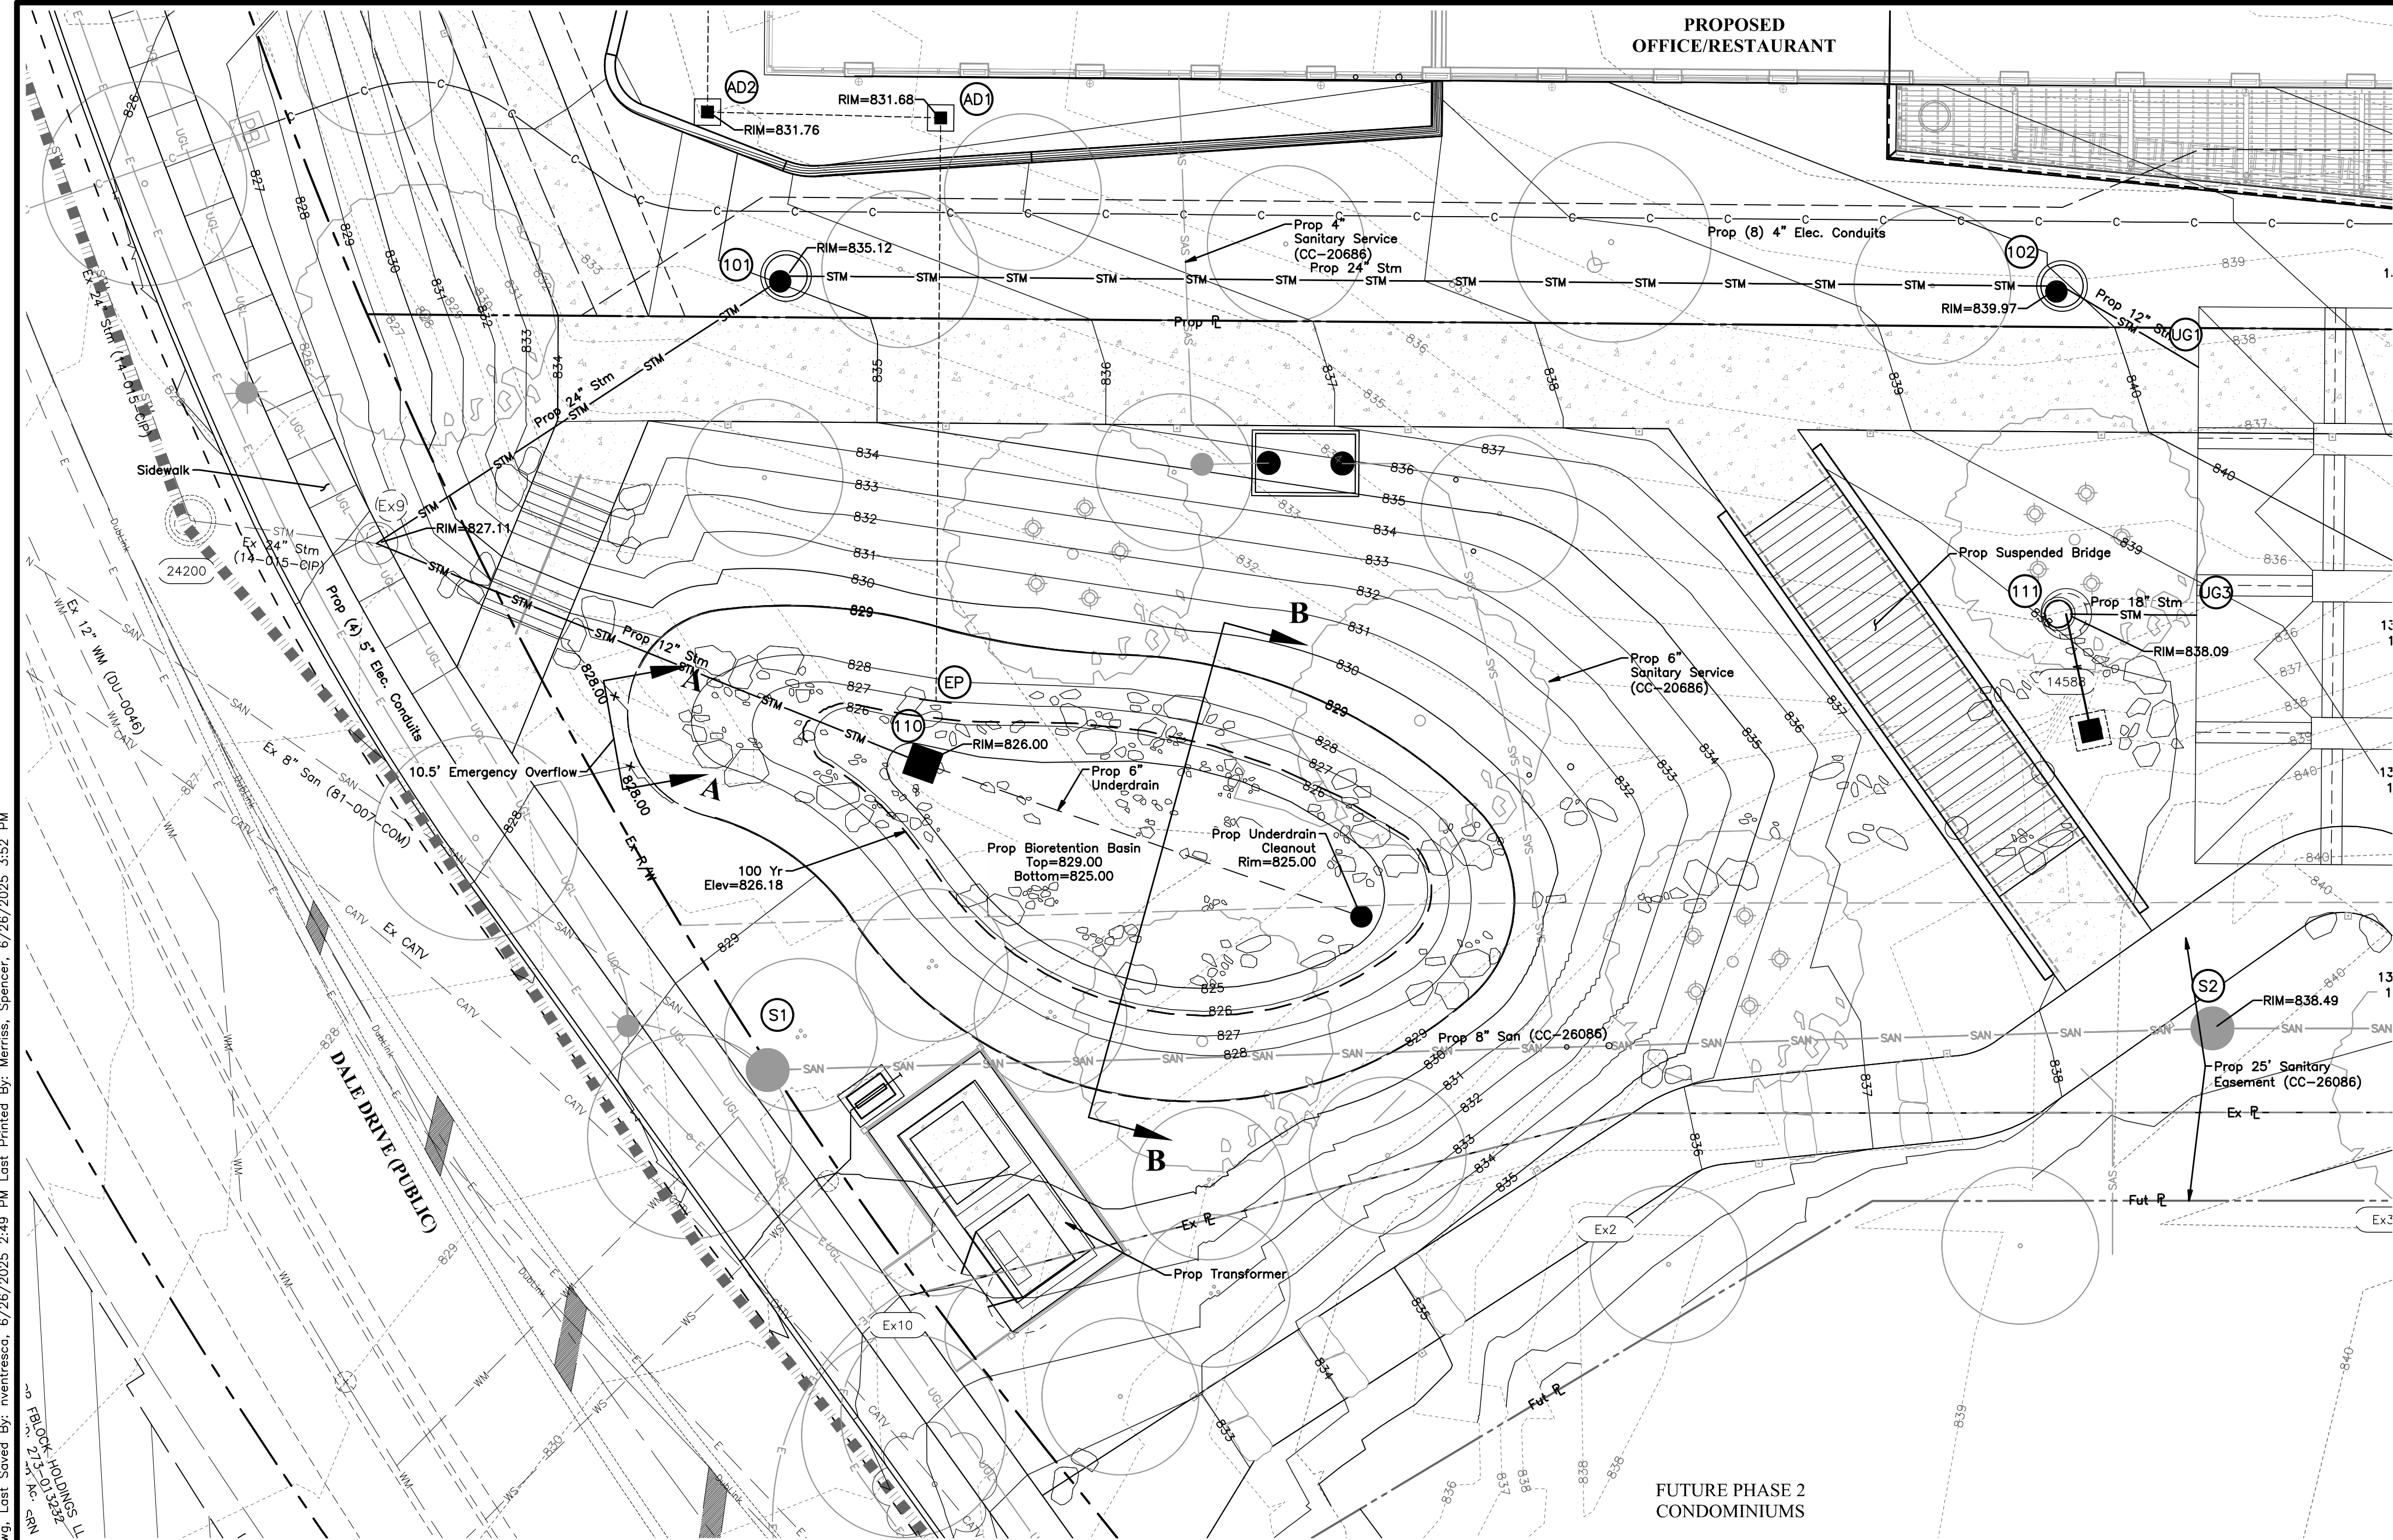


**PRELIMINARY**  
NOT TO BE USED FOR CONSTRUCTION


PLAN SET DATE  
June 26, 2025

| REVISION RECORD |      | ENG         | DUB |
|-----------------|------|-------------|-----|
| NO.             | DATE | DESCRIPTION |     |
|                 |      |             |     |
|                 |      |             |     |
|                 |      |             |     |
|                 |      |             |     |



**EMHT**  
Engineers • Architects • Planners • Scientists  
5800 New Albany Road, Columbus, OH 43254  
Phone: 614.775.5500 • Fax: 614.775.5501  
emht.com

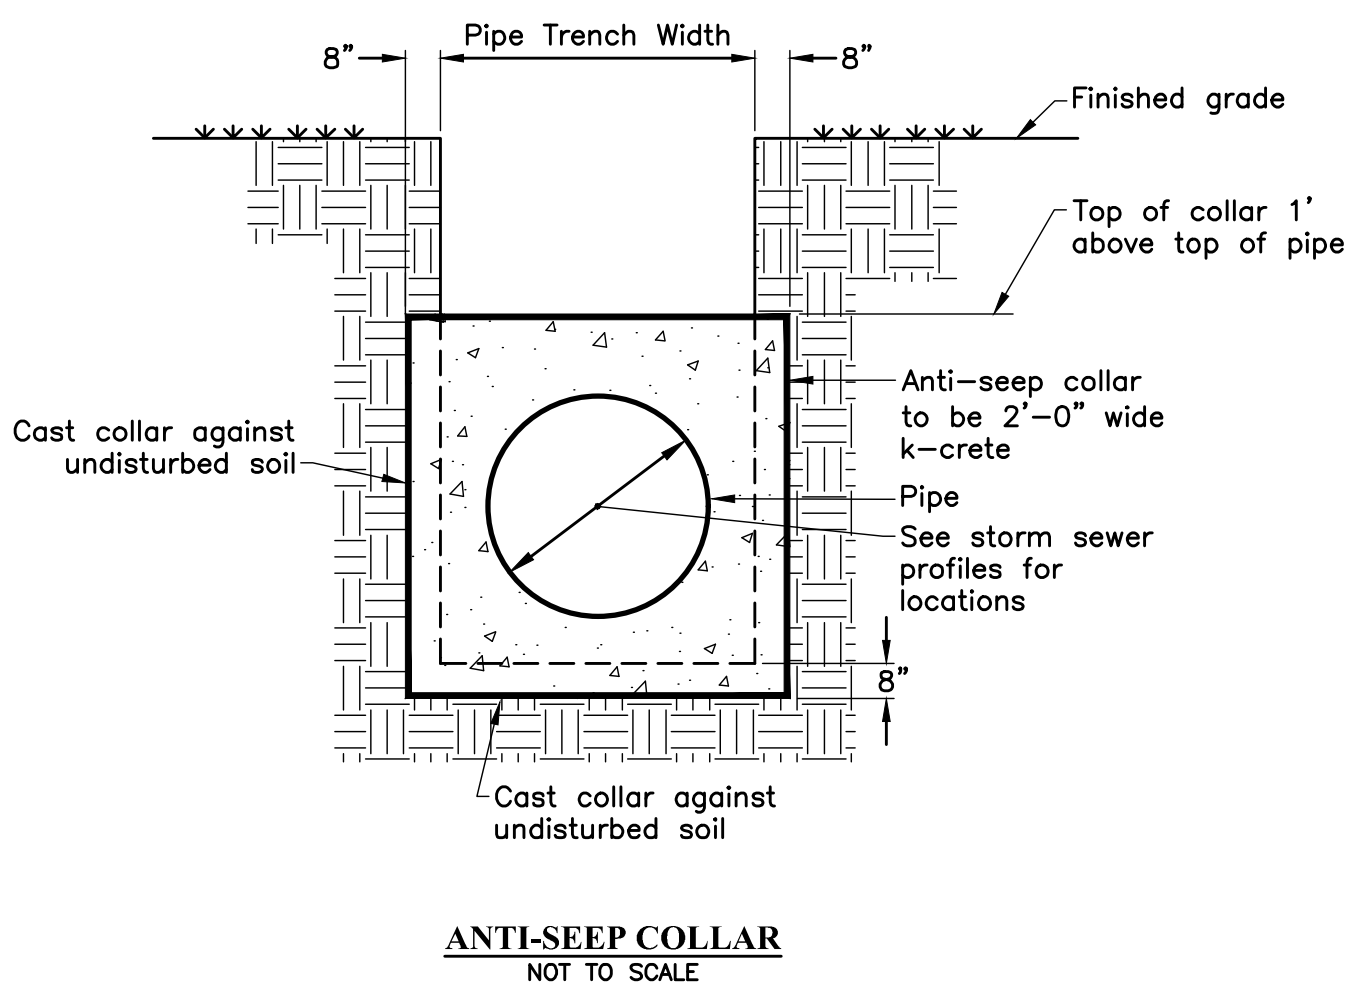

**PRIVATE BIORETENTION BASIN DETAIL**  
Scale: 1"=10'

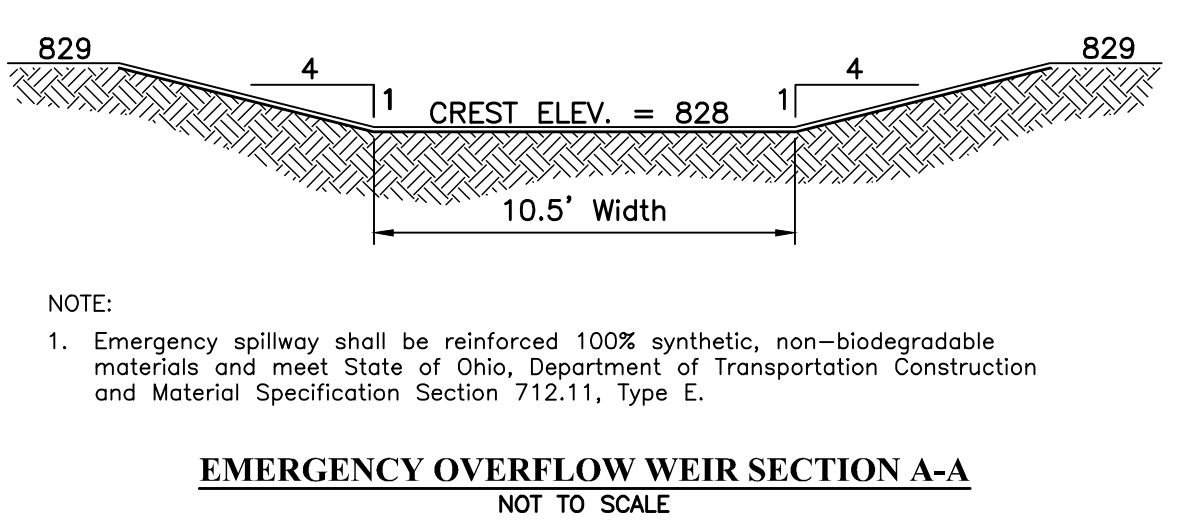



NOTE:  
1. Emergency spillway shall be reinforced 100% synthetic, non-biodegradable materials and meet State of Ohio, Department of Transportation Construction and Material Specification Section 712.11, Type E.

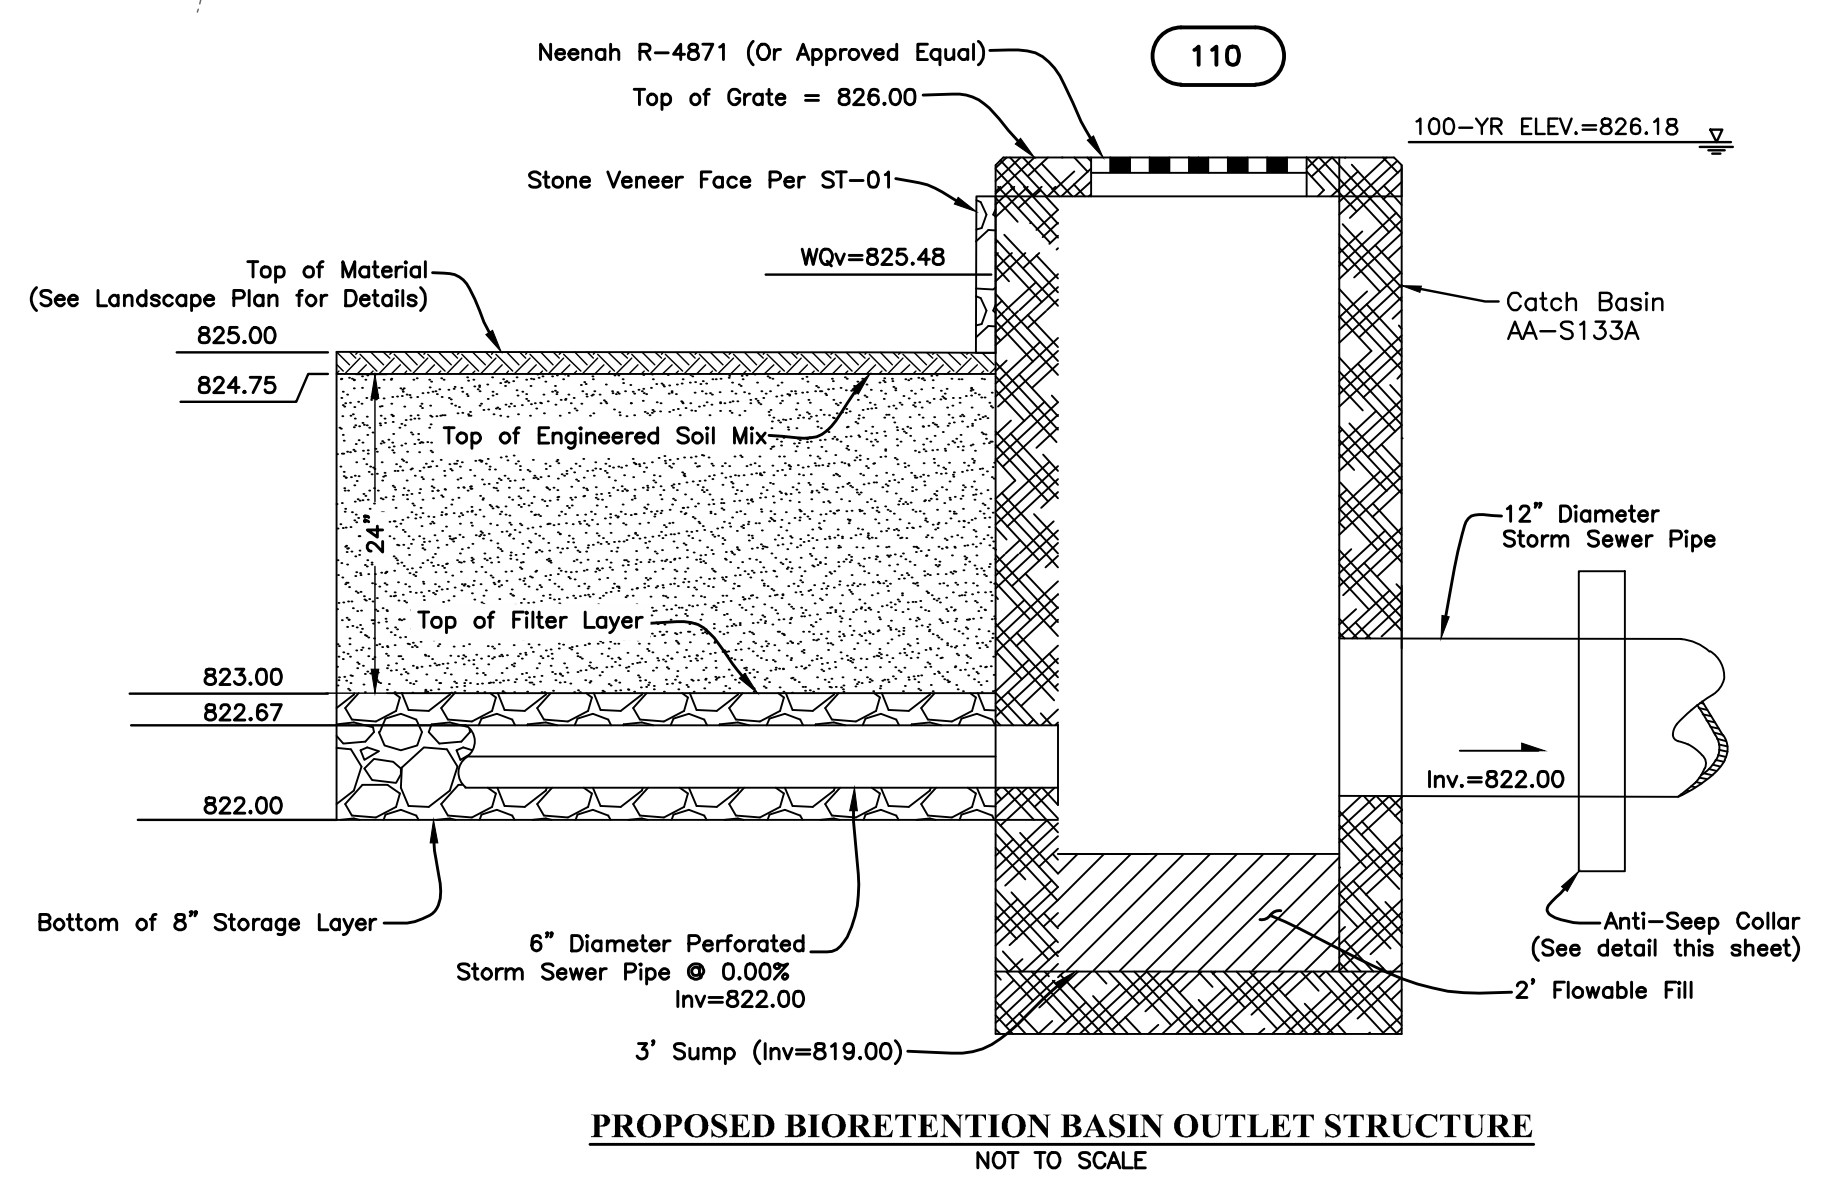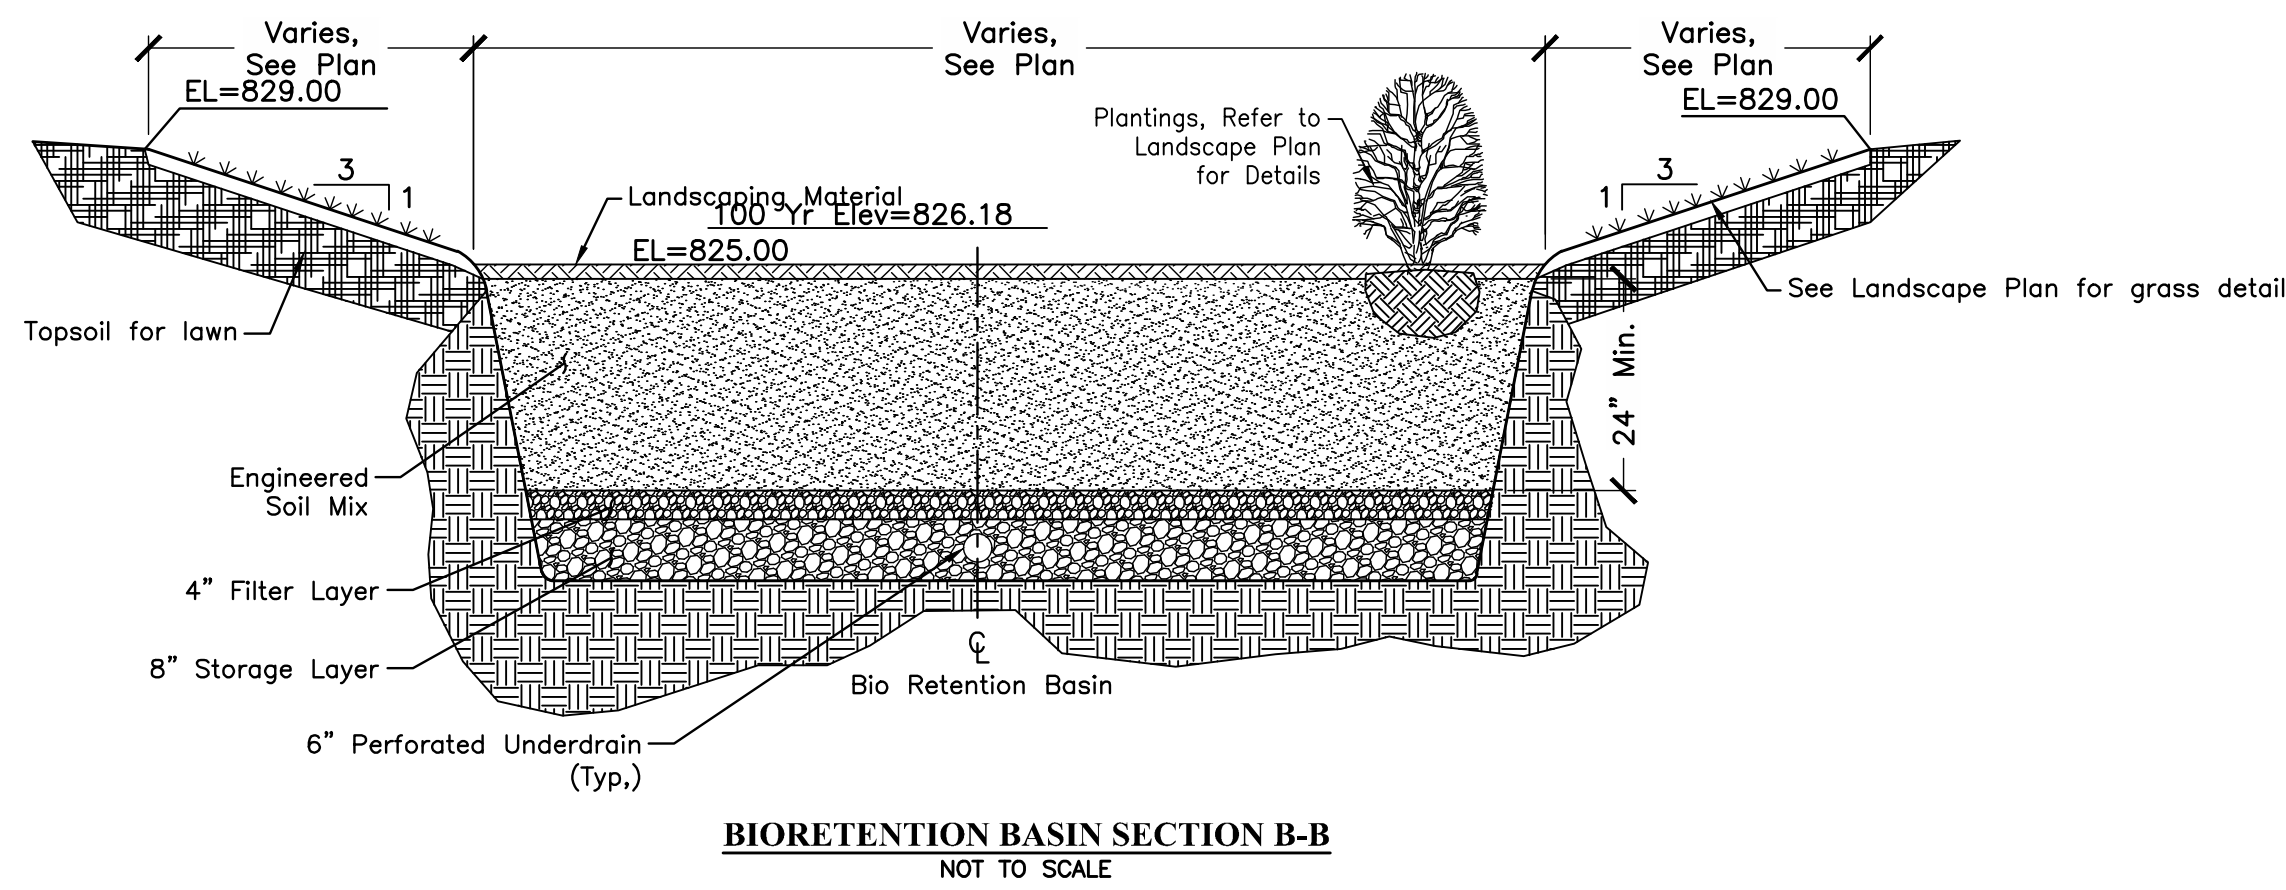

FINAL DEVELOPMENT PLAN  
**BRIDGE PARK - BLOCK J**  
4370 - 4455 DALE DRIVE  
CITY OF DUBLIN, FRANKLIN COUNTY, OHIO

|                                                        |               |
|--------------------------------------------------------|---------------|
| STORMWATER<br>BIORETENTION PLAN &<br>DETAILS - PRIVATE | JUNE 26, 2025 |
|                                                        |               |
|                                                        |               |
|                                                        |               |
|                                                        |               |
| CITY OF DUBLIN<br>PROJECT NUMBER                       |               |
| 25-003-COM                                             |               |
| DRAWING NUMBER                                         |               |
| C401                                                   |               |
| SHEET NUMBER                                           |               |
| 13 OF 25                                               |               |



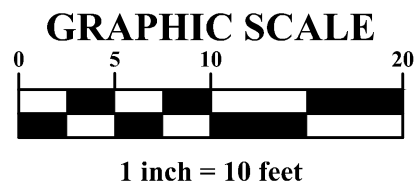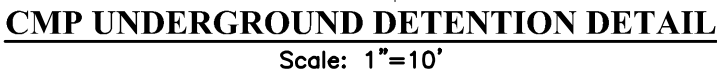

**PLAN SET DATE**  
**June 26, 2025**

**EMHT**  
Evans, Mechwart, Hambleton & Tifton, Inc.  
Engineers • Surveyors • Planners • Scientists  
5500 New Albany Road, Columbus, OH 43054  
Phone: 614.775.4500 Toll Free: 888.775.3648  
[emht.com](http://emht.com)



**CITY OF DUBLIN, FRANKLIN COUNTY, OHIO**

**JUNE 26, 2025**

**25-003-COM**

**C402**

**14 OF 25**



J:\20240817\DWG\Q&S\Streets\Final Development Plan\20240817 FWP-Bio Retention Plan & Details.dwg, Last Saved By: haiser, 6/2/2025 3:39 PM Last Printed By: Merriss, Spencer, 6/2/2025 4:43 PM

NOTES

- ALL RISER AND STUB DIMENSIONS ARE TO CENTERLINE. ALL ELEVATIONS, DIMENSIONS, AND LOCATIONS OF RISERS AND INLETS, SHALL BE VERIFIED BY THE ENGINEER OF RECORD PRIOR TO RELEASING FOR FABRICATION.
- ALL FITTINGS AND REINFORCEMENT COMPLY WITH ASTM A998.
- ALL RISERS AND STUBS ARE 2½" x ½" CORRUGATION AND 16 GAGE UNLESS OTHERWISE NOTED.
- RISERS TO BE FIELD TRIMMED TO GRADE.
- QUANTITY OF PIPE SHOWN DOES NOT PROVIDE EXTRA PIPE FOR CONNECTING THE SYSTEM TO EXISTING PIPE OR DRAINAGE STRUCTURES. OUR SYSTEM AS DETAILED PROVIDES NOMINAL INLET AND/OR OUTLET PIPE STUB FOR CONNECTION TO EXISTING DRAINAGE FACILITIES. IF ADDITIONAL PIPE IS NEEDED IT IS THE RESPONSIBILITY OF THE CONTRACTOR.
- BAND TYPE TO BE DETERMINED UPON FINAL DESIGN.
- THE PROJECT SUMMARY IS REFLECTIVE OF THE DYDOS DESIGN, QUANTITIES ARE APPROX. AND SHOULD BE VERIFIED UPON FINAL DESIGN AND APPROVAL. FOR EXAMPLE, TOTAL EXCAVATION DOES NOT CONSIDER ALL VARIABLES SUCH AS SHORING AND ONLY ACCOUNTS FOR EXCAVATION FOOTPRINT.
- THESE DRAWINGS ARE FOR CONCEPTUAL PURPOSES AND DO NOT REFLECT ANY LOCAL PREFERENCES OR REGULATIONS. PLEASE CONTACT YOUR LOCAL CONTECH REP FOR MODIFICATIONS.

| DIAMETER, D | MIN. COVER | CORR. PROFILE    |
|-------------|------------|------------------|
| 6"-10"      | 12"        | 1 1/2" x 1/4"    |
| 12"-48"     | 12"        | 2 2/3" x 1/2"    |
| >48"-96"    | 12"        | 3" x 1", 5" x 1" |
| >96"        | D/8        | 3" x 1", 5" x 1" |

- STRUCTURAL BACKFILL MUST EXTEND TO LIMITS OF THE TABLE.
- TOTAL HEIGHT OF COMPACTED COVER FOR CONVENTIONAL HIGHWAY LOADS IS MEASURED FROM TOP OF PIPE TO BOTTOM OF FLEXIBLE PAVEMENT OR TOP OF RIGID PAVEMENT.
- ULTRAFLO ALSO AVAILABLE FOR SIZES 18" - 120" WITH 3/4"x 3/4"x 7 1/2" CORRUGATION

TABLE 2:

| CMP DETENTION AND CMP DRAINAGE STANDARD BACKFILL SPECIFICATIONS |                                                                                         |   |                                                                         |
|-----------------------------------------------------------------|-----------------------------------------------------------------------------------------|---|-------------------------------------------------------------------------|
| MATERIAL LOCATION                                               | MATERIAL SPECIFICATION                                                                  | DESCRIPTION   |                                                                         |
| FILL ENVELOPE WIDTH                                             | PER ENGINEER OF RECORD                                                                  | MINIMUM TRENCH WIDTH MUST ALLOW ROOM FOR PROPER COMPACTION OF HAUNCH MATERIALS UNDER THE PIPE.   | MINIMUM EMBANKMENT WIDTH (IN FEET) FOR INITIAL FILL ENVELOPE:           |
|                                                                 |                                                                                         | THE SUGGESTED MINIMUM TRENCH WIDTH, OR EOR RECOMMENDATION:<br>PIPE ≤ 12": D + 16"<br>PIPE > 12": 1.5D + 12"   | PIPE < 24": 3.0D<br>PIPE 24" - 144": D + 4'0"<br>PIPE > 144": D + 10'0" |
| FOUNDATION                                                      | AASHTO 26.5.2 OR PER ENGINEER OF RECORD                                                 | PRIOR TO PLACING THE BEDDING, THE FOUNDATION MUST BE CONSTRUCTED TO A UNIFORM AND STABLE GRADE. IN THE EVENT THAT UNSUITABLE FOUNDATION MATERIALS ARE ENCOUNTERED DURING EXCAVATION, THEY SHALL BE REMOVED AND FOUNDATION BROUGHT BACK TO GRADE WITH A FILL MATERIAL APPROVED BY THE ENGINEER OF RECORD.   |                                                                         |
| BEDDING                                                         | AASHTO M 43: 3, 357, 4, 467, 5, 56, 57.<br>(APPROVED REGIONAL EQUIVALENTS INCLUDE CA-7) | ENGINEER OF RECORD TO DETERMINE IF BEDDING IS REQUIRED; PIPE MAY BE PLACED ON THE TRENCH BOTTOM OF A RELATIVELY LOOSE, NATIVE SUITABLE WELL GRADED GRANULAR MATERIAL THAT IS ROUGHLY SHAPED TO FIT THE BOTTOM OF THE PIPE, 2" MIN DEPTH. THE BEDDING MATERIAL MAY BE SUITABLE FOUNDATION SOILS CONFORMING TO AASHTO SOIL CLASSIFICATIONS A1, A2, OR A3 WITH MAXIMUM PARTICLE SIZE OF 3" PER AASHTO 26.3.8.1                                                                               |                                                                         |
| CORRUGATED METAL PIPE                                           |                                                                                         |   |                                                                         |
| CRITICAL BACKFILL                                               | AASHTO M 145: A-1, A-2, A-3 *                                                           | HAUNCH ZONE MATERIAL SHALL BE HAND SHOVELED OR SHOVEL SLICED INTO PLACE TO ALLOW FOR PROPER COMPACTION WITHOUT SOFT SPOTS. BACKFILL SHALL BE PLACED IN 8" +/- LOOSE LIFTS AND COMPACTED TO 90% STANDARD PROCTOR PER AASHTO T 99. BACKFILL SHALL BE PLACED SUCH THAT THERE IS NO MORE THAN A THREE LIFT (24") DIFFERENTIAL BETWEEN ANY OF THE PIPES AT ANY TIME DURING THE BACKFILL PROCESS. THE BACKFILL SHOULD BE ADVANCED ALONG THE LENGTH OF THE SYSTEM TO AVOID DIFFERENTIAL LOADING. |                                                                         |
| BACKFILL                                                        | AASHTO M 145: A-1, A-2, A-3                                                             | WELL GRADED GRANULAR MATERIAL WHICH MAY CONTAIN SMALL AMOUNTS OF SILT OR CLAY AND MAXIMUM PARTICLE SIZE OF 3" (PER AASHTO 26.3.8.1 AND 12.4-1.3).   |                                                                         |
| COVER MATERIAL                                                  | UP TO MIN. COVER - SEE 5A AND 5B ABOVE<br>ABOVE MIN. COVER - PER ENGINEER OF RECORD     | COVER MATERIAL MAY INCLUDE NON-BITUMINOUS, GRANULAR ROAD BASE MATERIAL WITHIN MIN COVER LIMITS   |                                                                         |
| RIGID OR FLEXIBLE PAVEMENT (IF APPLICABLE)                      | PER ENGINEER OF RECORD                                                                  | FLEXIBLE PAVEMENT SHOULD NOT BE COUNTED AS PART OF THE FILL HEIGHT OVER THE CMP. FINAL BACKFILL MATERIAL SELECTION AND COMPACTION REQUIREMENTS SHALL FOLLOW THE PROJECT PLANS AND SPECIFICATIONS PER THE ENGINEER OF RECORD.   |                                                                         |
| OPTIONAL SIDE GEOTEXTILE                                        | NONE                                                                                    | GEOTEXTILE LAYER IS RECOMMENDED ON SIDES OF EXCAVATION TO PREVENT SOIL MIGRATION.   |                                                                         |
| OPTIONAL GEOTEXTILE BETWEEN LAYERS                              | NONE                                                                                    | IF SOIL TYPES DIFFER AT ANY POINT ABOVE PIPE INVERT, A GEOTEXTILE LAYER IS RECOMMENDED TO BE PLACED BETWEEN THE LAYERS TO PREVENT SOIL MIGRATION.   |                                                                         |

- NOTES:
- FOR MULTIPLE BARREL INSTALLATIONS, THE RECOMMENDED STANDARD SPACING BETWEEN PARALLEL PIPE RUNS SHALL BE THE PIPE DIAMETER /2 BUT NO LESS THAN 12" FOR DIAMETERS <72". FOR 72" AND LARGER DIAMETERS, THE MINIMUM SPACING IS 36". CONTACT YOUR CONTECH REPRESENTATIVE FOR NONSTANDARD SPACING.
  - APPROVED REGIONAL EQUIVALENTS FOR SECTION 5A INCLUDE CA-7, CODOT #67, MIDOT 2G, 34G, OR 21AA STONE OR GRAVEL; #8; #57; MIDOT 6A, 2G, 3G, 34G.


MANUFACTURER RECOMMENDED BACKFILL  
NOT TO SCALE

CMP DETENTION INSTALLATION GUIDE

PROPER INSTALLATION OF A FLEXIBLE UNDERGROUND DETENTION SYSTEM WILL ENSURE LONG-TERM PERFORMANCE. THE CONFIGURATION OF THESE SYSTEMS OFTEN REQUIRES SPECIAL CONSTRUCTION PRACTICES THAT DIFFER FROM CONVENTIONAL FLEXIBLE PIPE CONSTRUCTION. CONTECH ENGINEERED SOLUTIONS STRONGLY SUGGESTS SCHEDULING A PRE-CONSTRUCTION MEETING WITH YOUR LOCAL SALES ENGINEER TO DETERMINE IF ADDITIONAL MEASURES, NOT COVERED IN THIS GUIDE, ARE APPROPRIATE FOR YOUR SITE.

FOUNDATION

CONSTRUCT A FOUNDATION THAT CAN SUPPORT THE DESIGN LOADING APPLIED BY THE PIPE AND ADJACENT BACKFILL WEIGHT AS WELL AS MAINTAIN ITS INTEGRITY DURING CONSTRUCTION. IF SOFT OR UNSUITABLE SOILS ARE ENCOUNTERED, REMOVE THE POOR SOILS DOWN TO A SUITABLE DEPTH AND THEN BUILD UP TO THE APPROPRIATE ELEVATION WITH A COMPETENT BACKFILL MATERIAL. THE STRUCTURAL FILL MATERIAL GRADATION SHOULD NOT ALLOW THE MIGRATION OF FINES, WHICH CAN CAUSE SETTLEMENT OF THE DETENTION SYSTEM OR PAVEMENT ABOVE. IF THE STRUCTURAL FILL MATERIAL IS NOT COMPATIBLE WITH THE UNDERLYING SOILS AN ENGINEERING FABRIC SHOULD BE USED AS A SEPARATOR. IN SOME CASES, USING A STIFF REINFORCING GEOGRID REDUCES OVER EXCAVATION AND REPLACEMENT FILL QUANTITIES.

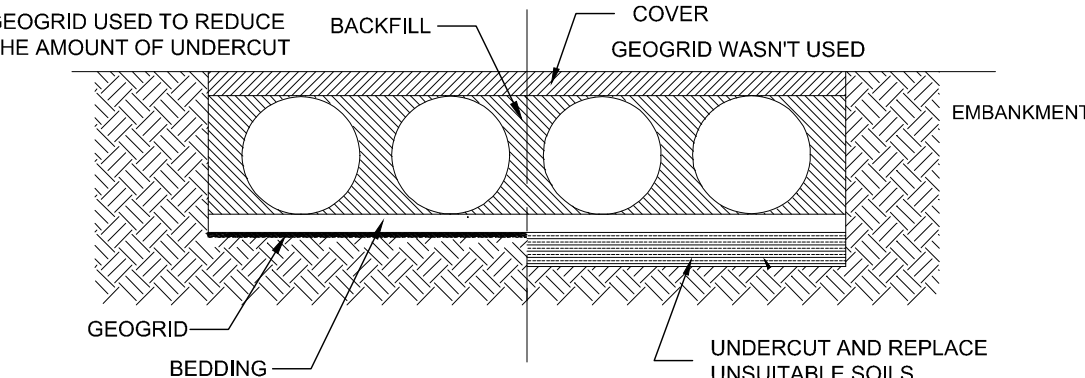

GRADE THE FOUNDATION SUBGRADE TO A UNIFORM OR SLIGHTLY SLOPING GRADE. IF THE SUBGRADE IS CLAY OR RELATIVELY NON-POROUS AND THE CONSTRUCTION SEQUENCE WILL LAST FOR AN EXTENDED PERIOD OF TIME, IT IS BEST TO SLOPE THE GRADE TO ONE END OF THE SYSTEM. THIS WILL ALLOW EXCESS WATER TO DRAIN QUICKLY, PREVENTING SATURATION OF THE SUBGRADE.


GEOMEMBRANE BARRIER

THE RESISTIVITY OF A PROJECT SITE MAY CHANGE OVER TIME DUE TO THE USE OF VARIOUS SALTING, DE-ICING, AND AGRICULTURAL AGENTS APPLIED ON OR NEAR THE AREA. TO MITIGATE THE POTENTIAL IMPACT OF THESE AGENTS, AN HDPE MEMBRANE LINER WILL BE INSTALLED ON THE CROWN OF EACH PIPE, CREATING AN IMPERMEABLE BARRIER. THIS MEASURE IS DESIGNED TO PROTECT THE SYSTEM FROM ENVIRONMENTAL CHANGES THAT COULD LEAD TO PREMATURE CORROSION AND REDUCE THE OVERALL SERVICE LIFE.

IN-SITU TRENCH WALL


IF EXCAVATION IS REQUIRED, THE TRENCH WALL NEEDS TO BE CAPABLE OF SUPPORTING THE LOAD THAT THE PIPE SHEDS AS THE SYSTEM IS LOADED. IF SOILS ARE NOT CAPABLE OF SUPPORTING THESE LOADS, THE PIPE CAN DEFLECT. PERFORM A SIMPLE SOIL PRESSURE CHECK USING THE APPLIED LOADS TO DETERMINE THE LIMITS OF EXCAVATION BEYOND THE SPRING LINE OF THE OUTER MOST PIPES.

IN MOST CASES THE REQUIREMENTS FOR A SAFE WORK ENVIRONMENT AND PROPER BACKFILL PLACEMENT AND COMPACTION TAKE CARE OF THIS CONCERN.

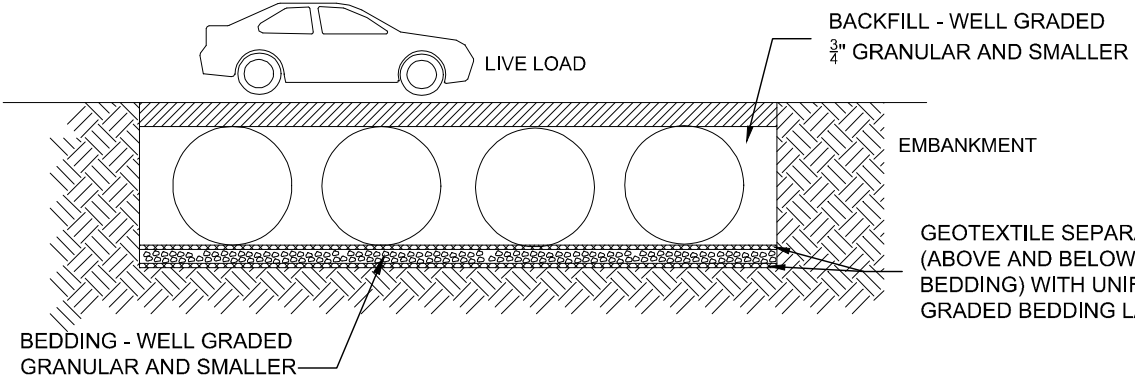


BACKFILL PLACEMENT

MATERIAL SHALL BE WORKED INTO THE PIPE HAUNCHES BY MEANS OF SHOVEL-SLICING, RODDING, AIR TAMPER, VIBRATORY ROD, OR OTHER EFFECTIVE METHODS.

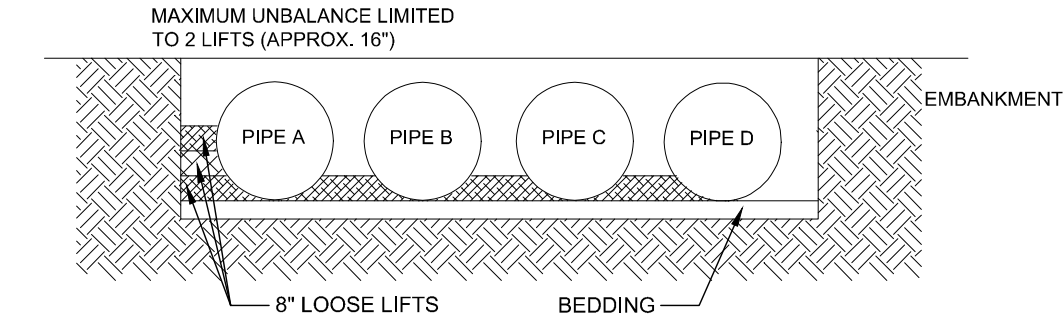


IF AASHTO T99 PROCEDURES ARE DETERMINED INFEASIBLE BY THE GEOTECHNICAL ENGINEER OF RECORD, COMPACTION IS CONSIDERED ADEQUATE WHEN NO FURTHER YIELDING OF THE MATERIAL IS OBSERVED UNDER THE COMPACTOR, OR UNDER FOOT, AND THE GEOTECHNICAL ENGINEER OF RECORD (OR REPRESENTATIVE THEREOF) IS SATISFIED WITH THE LEVEL OF COMPACTION.

FOR LARGE SYSTEMS, CONVEYOR SYSTEMS, BACKHOES WITH LONG REACHES OR DRAGLINES WITH STONE BUCKETS MAY BE USED TO PLACE BACKFILL. ONCE MINIMUM COVER FOR CONSTRUCTION LOADING ACROSS THE ENTIRE WIDTH OF THE SYSTEM IS REACHED, ADVANCE THE EQUIPMENT TO THE END OF THE RECENTLY PLACED FILL, AND BEGIN THE SEQUENCE AGAIN UNTIL THE SYSTEM IS COMPLETELY BACKFILLED. THIS TYPE OF CONSTRUCTION SEQUENCE PROVIDES ROOM FOR STOCKPILED BACKFILL DIRECTLY BEHIND THE BACKHOE, AS WELL AS THE MOVEMENT OF CONSTRUCTION TRAFFIC. MATERIAL STOCKPILES ON TOP OF THE BACKFILLED DETENTION SYSTEM SHOULD BE LIMITED TO 8- TO 10- FEET HIGH AND MUST PROVIDE BALANCED LOADING ACROSS ALL BARRELS. TO DETERMINE THE PROPER COVER OVER THE PIPES TO ALLOW THE MOVEMENT OF CONSTRUCTION EQUIPMENT SEE TABLE 1, OR CONTACT YOUR LOCAL CONTECH SALES ENGINEER.

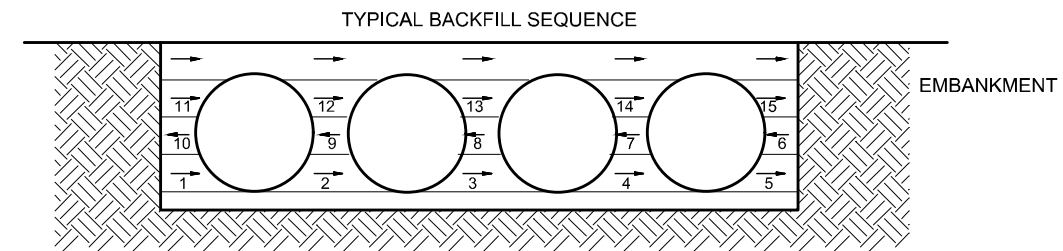

WHEN FLOWABLE FILL IS USED, YOU MUST PREVENT PIPE FLOATATION. TYPICALLY, SMALL LIFTS ARE PLACED BETWEEN THE PIPES AND THEN ALLOWED TO SET-UP PRIOR TO THE PLACEMENT OF THE NEXT LIFT. THE ALLOWABLE THICKNESS OF THE CLSM LIFT IS A FUNCTION OF A PROPER BALANCE BETWEEN THE UPLIFT FORCE OF THE CLSM, THE OPPOSING WEIGHT OF THE PIPE, AND THE EFFECT OF OTHER RESTRAINING MEASURES. THE PIPE CAN CARRY LIMITED FLUID PRESSURE WITHOUT PIPE DISTORTION OR DISPLACEMENT, WHICH ALSO AFFECTS THE CLSM LIFT THICKNESS. YOUR LOCAL CONTECH SALES ENGINEER CAN HELP DETERMINE THE PROPER LIFT THICKNESS.

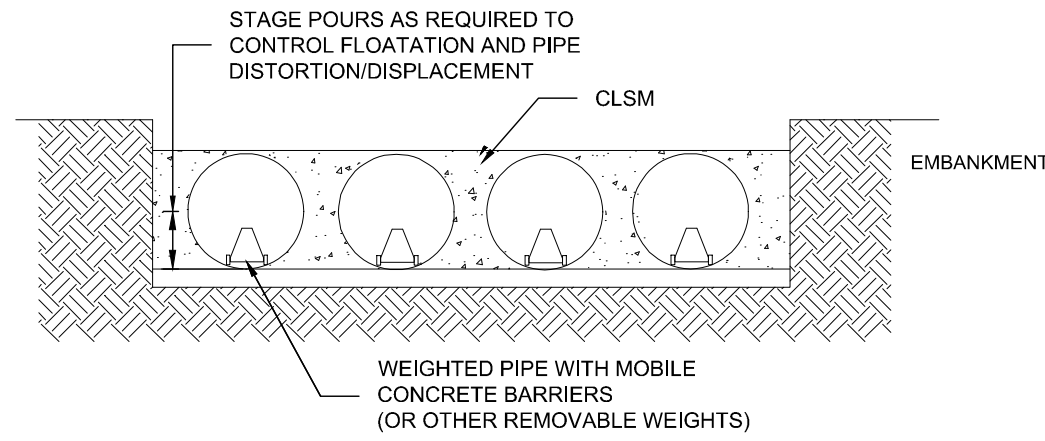


CONSTRUCTION LOADING

TYPICALLY, THE MINIMUM COVER SPECIFIED FOR A PROJECT ASSUMES H-20 LIVE LOAD. BECAUSE CONSTRUCTION LOADS OFTEN EXCEED DESIGN LIVE LOADS, INCREASED TEMPORARY MINIMUM COVER REQUIREMENTS ARE NECESSARY. SINCE CONSTRUCTION EQUIPMENT VARIES FROM JOB TO JOB, IT IS BEST TO ADDRESS EQUIPMENT SPECIFIC MINIMUM COVER REQUIREMENTS WITH YOUR LOCAL CONTECH SALES ENGINEER DURING YOUR PRE-CONSTRUCTION MEETING.

ADDITIONAL CONSIDERATIONS

BECAUSE MOST SYSTEMS ARE CONSTRUCTED BELOW-GRADE, RAINFALL CAN RAPIDLY FILL THE EXCAVATION; POTENTIALLY CAUSING FLOATATION AND MOVEMENT OF THE PREVIOUSLY PLACED PIPES. TO HELP MITIGATE POTENTIAL PROBLEMS, IT IS BEST TO START THE INSTALLATION AT THE DOWNSTREAM END WITH THE OUTLET ALREADY CONSTRUCTED TO ALLOW A ROUTE FOR THE WATER TO ESCAPE. TEMPORARY DIVERSION MEASURES MAY BE REQUIRED FOR HIGH FLOWS DUE TO THE RESTRICTED NATURE OF THE OUTLET PIPE.

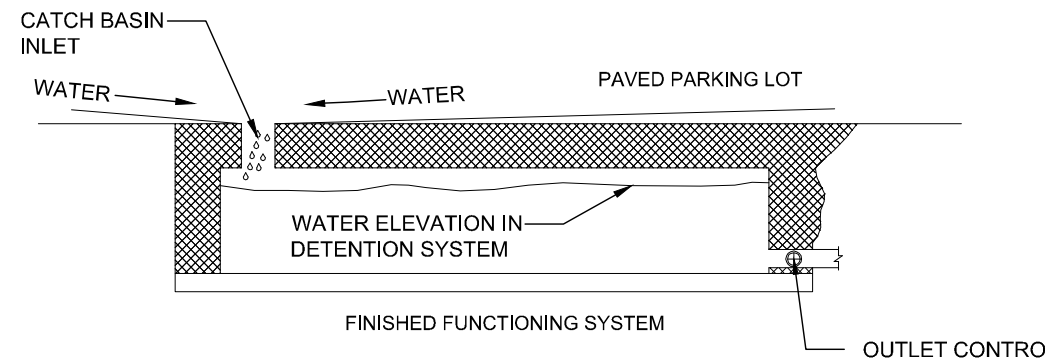

CMP DETENTION SYSTEM INSPECTION AND MAINTENANCE

UNDERGROUND STORMWATER DETENTION AND INFILTRATION SYSTEMS MUST BE INSPECTED AND MAINTAINED AT REGULAR INTERVALS FOR PURPOSES OF PERFORMANCE AND LONGEVITY.

INSPECTION

INSPECTION IS THE KEY TO EFFECTIVE MAINTENANCE OF CMP DETENTION SYSTEMS AND IS EASILY PERFORMED. CONTECH RECOMMENDS ONGOING, ANNUAL INSPECTIONS. SITES WITH HIGH TRASH LOAD OR SMALL OUTLET CONTROL ORIFICES MAY NEED MORE FREQUENT INSPECTIONS. THE RATE AT WHICH THE SYSTEM COLLECTS POLLUTANTS WILL DEPEND MORE ON SITE SPECIFIC ACTIVITIES RATHER THAN THE SIZE OR CONFIGURATION OF THE SYSTEM.

CMP DETENTION SYSTEM  
INSPECTION AND MAINTENANCE

UNDERGROUND STORMWATER DETENTION AND INFILTRATION SYSTEMS MUST BE INSPECTED AND MAINTAINED AT REGULAR INTERVALS FOR PURPOSES OF PERFORMANCE AND LONGEVITY.

INSPECTION

INSPECTION IS THE KEY TO EFFECTIVE MAINTENANCE OF CMP DETENTION SYSTEMS AND IS EASILY PERFORMED. CONTECH RECOMMENDS ONGOING, ANNUAL INSPECTIONS. SITES WITH HIGH TRASH LOAD OR SMALL OUTLET CONTROL ORIFICES MAY NEED MORE FREQUENT INSPECTIONS. THE RATE AT WHICH THE SYSTEM COLLECTS POLLUTANTS WILL DEPEND MORE ON SITE SPECIFIC ACTIVITIES RATHER THAN THE SIZE OR CONFIGURATION OF THE SYSTEM.

INSPECTIONS SHOULD BE PERFORMED MORE OFTEN IN EQUIPMENT WASHDOWN AREAS, IN CLIMATES WHERE SANDING AND/OR SALTING OPERATIONS TAKE PLACE, AND IN OTHER VARIOUS INSTANCES IN WHICH ONE WOULD EXPECT HIGHER ACCUMULATIONS OF SEDIMENT OR ABRASIVE/ CORROSIVE CONDITIONS. A RECORD OF EACH INSPECTION IS TO BE MAINTAINED FOR THE LIFE OF THE SYSTEM

MAINTENANCE

CMP DETENTION SYSTEMS SHOULD BE CLEANED WHEN AN INSPECTION REVEALS ACCUMULATED SEDIMENT OR TRASH IS CLOGGING THE DISCHARGE ORIFICE.

ACCUMULATED SEDIMENT AND TRASH CAN TYPICALLY BE EVACUATED THROUGH THE MANHOLE OVER THE OUTLET ORIFICE. IF MAINTENANCE IS NOT PERFORMED AS RECOMMENDED, SEDIMENT AND TRASH MAY ACCUMULATE IN FRONT OF THE OUTLET ORIFICE. MANHOLE COVERS SHOULD BE SECURELY SEATED FOLLOWING CLEANING ACTIVITIES. CONTECH SUGGESTS THAT ALL SYSTEMS BE DESIGNED WITH AN ACCESS/INSPECTION MANHOLE SITUATED AT OR NEAR THE INLET AND THE OUTLET ORIFICE. SHOULD IT BE NECESSARY TO GET INSIDE THE SYSTEM TO PERFORM MAINTENANCE ACTIVITIES, ALL APPROPRIATE PRECAUTIONS REGARDING CONFINED SPACE ENTRY AND OSHA REGULATIONS SHOULD BE FOLLOWED.


ANNUAL INSPECTIONS ARE BEST PRACTICE FOR ALL UNDERGROUND SYSTEMS. DURING THIS INSPECTION, IF EVIDENCE OF SALTING/DE-ICING AGENTS IS OBSERVED WITHIN THE SYSTEM, IT IS BEST PRACTICE FOR THE SYSTEM TO BE RINSED, INCLUDING ABOVE THE SPRING LINE SOON AFTER THE SPRING THAW AS PART OF THE MAINTENANCE PROGRAM FOR THE SYSTEM.

MAINTAINING AN UNDERGROUND DETENTION OR INFILTRATION SYSTEM IS EASIEST WHEN THERE IS NO FLOW ENTERING THE SYSTEM. FOR THIS REASON, IT IS A GOOD IDEA TO SCHEDULE THE CLEANOUT DURING DRY WEATHER.

THE FOREGOING INSPECTION AND MAINTENANCE EFFORTS HELP ENSURE UNDERGROUND PIPE SYSTEMS USED FOR STORMWATER STORAGE CONTINUE TO FUNCTION AS INTENDED BY IDENTIFYING AND RECOMMENDING REGULAR INSPECTION AND MAINTENANCE PRACTICES. INSPECTION AND MAINTENANCE RELATED TO THE STRUCTURAL INTEGRITY OF THE PIPE OR THE SOUNDNESS OF PIPE JOINT CONNECTIONS IS BEYOND THE SCOPE OF THIS GUIDE.

INSTALLATION NOTES

1. WHEN PLACING THE FIRST LIFTS OF BACKFILL IT IS IMPORTANT TO MAKE SURE THAT THE BACKFILL IS PROPERLY PLACED UNDER AND AROUND THE PIPE HAUNCHES.
2. OTHER ALTERNATE BACKFILL MATERIAL MAY BE ALLOWED DEPENDING ON SITE SPECIFIC CONDITIONS, AS APPROVED BY SITE ENGINEER.
3. BACKFILL USING CONTROLLED LOW-STRENGTH MATERIAL (CLSM, "FLASH FILL" OR "FLOWABLE FILL") MAY BE USED WHEN THE SPACING BETWEEN THE PIPES WILL NOT ALLOW FOR PLACEMENT AND ADEQUATE COMPACTION OF THE BACKFILL. CONTACT CONTECH FOR FURTHER EVALUATION.
4. IF SALTING AGENTS FOR SNOW AND ICE REMOVAL ARE USED ON OR NEAR THE PROJECT, A GEOMEMBRANE BARRIER IS RECOMMENDED OVER THE UPPER HALF OF THE PIPE. THE GEOMEMBRANE LINER IS INTENDED TO HELP PROTECT THE SYSTEM FROM THE POTENTIAL ADVERSE EFFECTS THAT MAY RESULT FROM A CHANGE IN THE SURROUNDING ENVIRONMENT OVER A PERIOD OF TIME. PLEASE REFER TO THE CORRUGATED METAL PIPE DETENTION DESIGN GUIDE FOR ADDITIONAL INFORMATION.

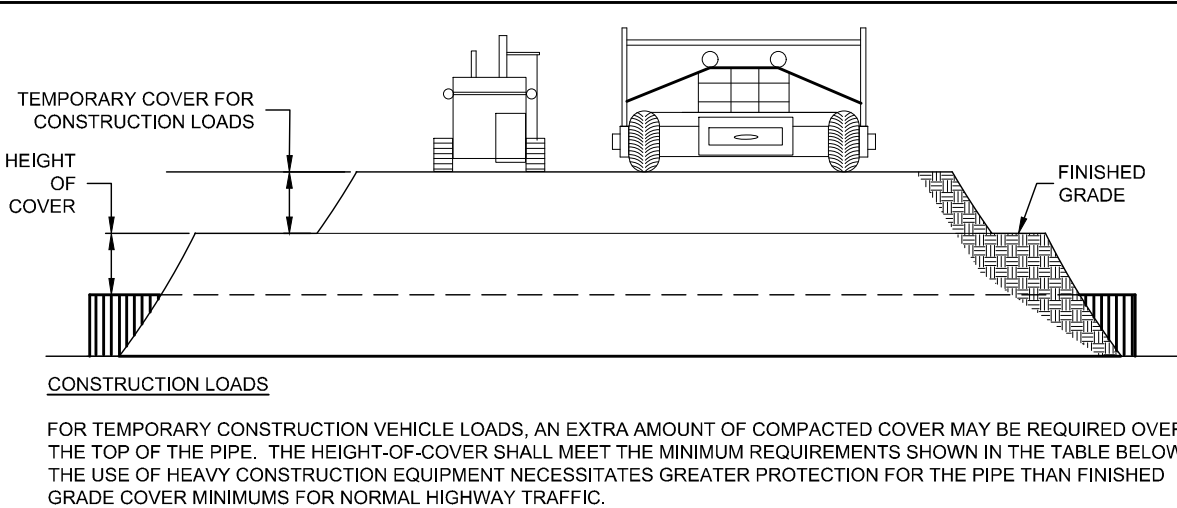

| PIPE SPAN, INCHES | AXLE LOADS (kips)  |       |        |         |
|-------------------|--------------------|-------|--------|---------|
|                   | 18-50              | 50-75 | 75-110 | 110-150 |
|                   | MINIMUM COVER (FT) |       |        |         |
| 12-42             | 2.0                | 2.5   | 3.0    | 3.0     |
| 48-72             | 3.0                | 3.0   | 3.5    | 4.0     |
| 78-120            | 3.0                | 3.5   | 4.0    | 4.0     |
| 126-144           | 3.5                | 4.0   | 4.5    | 4.5     |

\*MINIMUM COVER MAY VARY, DEPENDING ON LOCAL CONDITIONS. THE CONTRACTOR MUST PROVIDE THE ADDITIONAL COVER REQUIRED TO AVOID DAMAGE TO THE PIPE. MINIMUM COVER IS MEASURED FROM THE TOP OF THE PIPE TO THE TOP OF THE MAINTAINED CONSTRUCTION ROADWAY SURFACE.

CONSTRUCTION LOADING DIAGRAM  
SCALE: N.T.S.

SPECIFICATION FOR DESIGNED DETENTION SYSTEM:

SCOPE  
THIS SPECIFICATION COVERS THE MANUFACTURE AND INSTALLATION OF THE DESIGNED DETENTION SYSTEM DETAILED IN THE PROJECT PLANS.

MATERIAL  
THE MATERIAL SHALL CONFORM TO THE APPLICABLE REQUIREMENTS LISTED BELOW:

ALUMINIZED TYPE 2 STEEL COILS SHALL CONFORM TO THE APPLICABLE REQUIREMENTS OF AASHTO M-274 OR ASTM A-92.

THE GALVANIZED STEEL COILS SHALL CONFORM TO THE APPLICABLE REQUIREMENTS OF AASHTO M-218 OR ASTM A-929.

THE POLYMER COATED STEEL COILS SHALL CONFORM TO THE APPLICABLE REQUIREMENTS OF AASHTO M-246 OR ASTM A-742.

THE ALUMINUM COILS SHALL CONFORM TO THE APPLICABLE REQUIREMENTS OF AASHTO M-197 OR ASTM B-744.

CONSTRUCTION LOADS  
CONSTRUCTION LOADS MAY BE HIGHER THAN FINAL LOADS. FOLLOW THE MANUFACTURER'S OR NCSPA GUIDELINES.

NOTE  
THESE DRAWINGS ARE FOR CONCEPTUAL PURPOSES AND DO NOT REFLECT ANY LOCAL PREFERENCES OR REGULATIONS. PLEASE CONTACT YOUR LOCAL CONTECH REP FOR MODIFICATIONS.

PIPE  
THE PIPE SHALL BE MANUFACTURED IN ACCORDANCE TO THE APPLICABLE REQUIREMENTS LISTED BELOW:

ALUMINIZED TYPE 2: AASHTO M-36 OR ASTM A-760

GALVANIZED: AASHTO M-36 OR ASTM A-760


POLYMER COATED: AASHTO M-245 OR ASTM A-762

ALUMINUM: AASHTO M-196 OR ASTM B-745


HANDLING AND ASSEMBLY  
SHALL BE IN ACCORDANCE WITH NCSPP'S (NATIONAL CORRUGATED STEEL PIPE ASSOCIATION) FOR ALUMINIZED TYPE 2, GALVANIZED OR POLYMER COATED STEEL.

INSTALLATION  
SHALL BE IN ACCORDANCE WITH AASHTO STANDARD SPECIFICATIONS FOR HIGHWAY BRIDGES, SECTION 26, DIVISION II DIVISION II OR ASTM A-798 (FOR ALUMINIZED TYPE 2, GALVANIZED OR POLYMER COATED STEEL) OR ASTM B-788 (FOR ALUMINUM PIPE) AND IN CONFORMANCE WITH THE PROJECT PLANS AND SPECIFICATIONS. IF THERE ARE ANY INCONSISTENCIES OR CONFLICTS THE CONTRACTOR SHOULD DISCUSS AND RESOLVE WITH THE SITE ENGINEER.

IT IS ALWAYS THE RESPONSIBILITY OF THE CONTRACTOR TO FOLLOW OSHA GUIDELINES FOR SAFE PRACTICES.

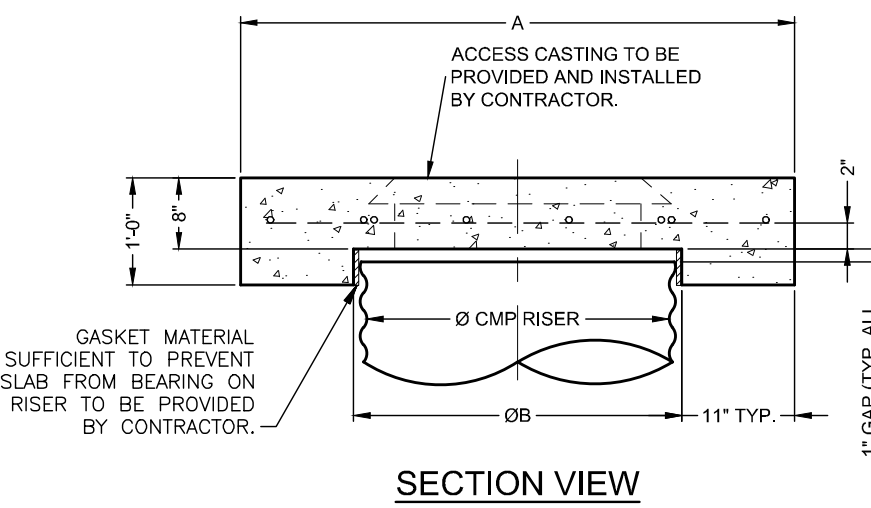

SECTION VIEW

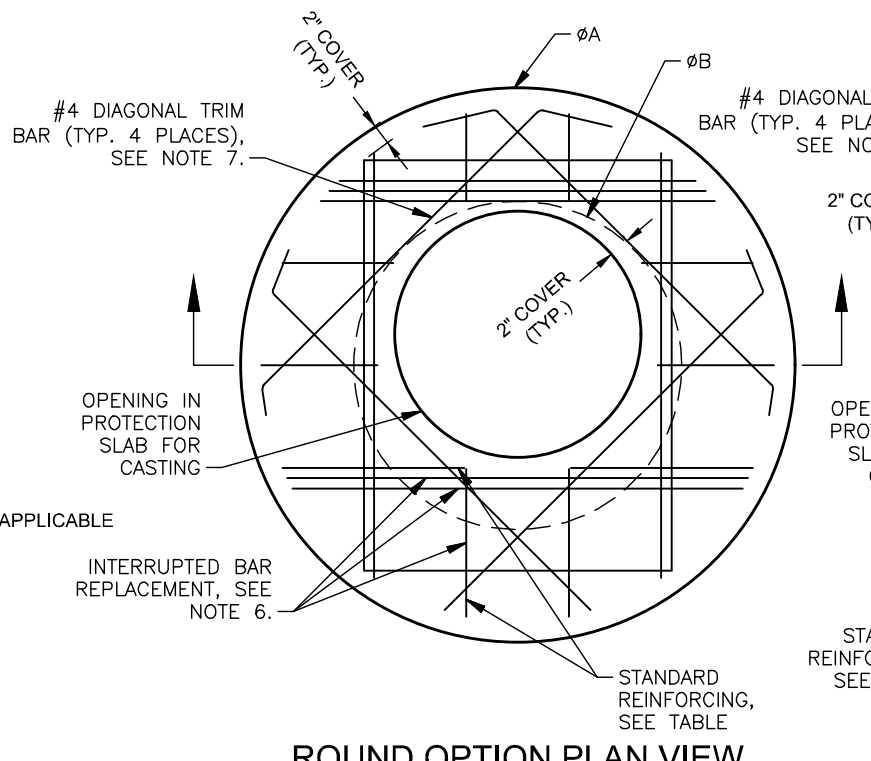


ROUND OPTION PLAN VIEW

NOTES:

1. DESIGN IN ACCORDANCE WITH AASHTO, 17th EDITION.
2. DESIGN LOAD HS25.
3. EARTH COVER = 1' MAX.
4. CONCRETE STRENGTH = 3,500 psi
5. REINFORCING STEEL = ASTM A615, GRADE 60.
6. PROVIDE ADDITIONAL REINFORCING AROUND OPENINGS EQUAL TO THE BARS INTERRUPTED, HALF EACH SIDE. ADDITIONAL BARS TO BE IN THE SAME PLANE.

| REINFORCING TABLE |                       |     |                                |                          |
|-------------------|-----------------------|-----|--------------------------------|--------------------------|
| Ø CMP RISER       | A                     | Ø B | REINFORCING                    | **BEARING PRESSURE (PSF) |
| 24"               | Ø 4' 4'x4'            | 26" | #5 @ 12" OCEW<br>#5 @ 12" OCEW | 2,410<br>1,780           |
| 30"               | Ø 4'-6" 4'-6" x 4'-6" | 32" | #5 @ 12" OCEW<br>#5 @ 12" OCEW | 2,120<br>1,530           |
| 36"               | Ø 5' 5'x5'            | 38" | #5 @ 10" OCEW<br>#5 @ 10" OCEW | 1,890<br>1,350           |
| 42"               | Ø 5'-6" 5'-6" x 5'-6" | 44" | #5 @ 10" OCEW<br>#5 @ 9" OCEW  | 1,720<br>1,210           |
| 48"               | Ø 6' 6'x6'            | 50" | #5 @ 9" OCEW<br>#5 @ 9" OCEW   | 1,600<br>1,100           |

\*\* ASSUMED SOIL BEARING CAPACITY

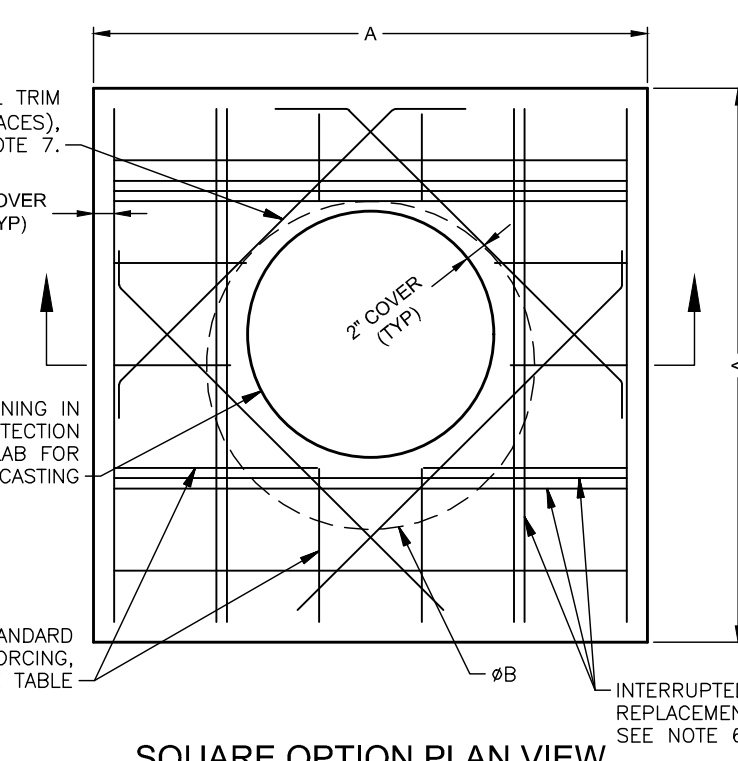

SQUARE OPTION PLAN VIEW

7. TRIM OPENING WITH DIAGONAL #4 BARS. EXTEND BARS A MINIMUM OF 12" BEYOND OPENING, BEND BARS AS REQUIRED TO MAINTAIN BAR COVER.
8. PROTECTION SLAB AND ALL MATERIALS TO BE PROVIDED AND INSTALLED BY CONTRACTOR.
9. DETAIL DESIGN BY DELTA ENGINEERING, BINGHAMTON, NY.

MANHOLE CAP DETAIL  
SCALE: N.T.S.

| REVISION RECORD |      | ENG                  | DUB |  |  |  |  |  |  |
|-----------------|------|----------------------|-----|--|--|--|--|--|--|
| NO.             | DATE | REVISION DESCRIPTION |     |  |  |  |  |  |  |
|                 |      |                      |     |  |  |  |  |  |  |
|                 |      |                      |     |  |  |  |  |  |  |
**EMH**  
Engineers • Mathematicians • Technicians  
Engineers • Surveyors • Planners • Scientists  
5800 New Albany Road • Columbus, OH 43264  
Phone: 614.773.6500 • Toll Free: 888.775.3468  
emh.com

FINAL DEVELOPMENT PLAN  
**BRIDGE PARK - BLOCK J**  
4370 - 4455 DALE DRIVE  
CITY OF DUBLIN, FRANKLIN COUNTY, OHIO

CMP UNDERGROUND  
DETENTION DETAILS

JUNE 2, 2025

CITY OF DUBLIN  
PROJECT NUMBER

**25-XXX-COM**


DRAWING NUMBER

**C403**

SHEET NUMBER

**15 OF 24**



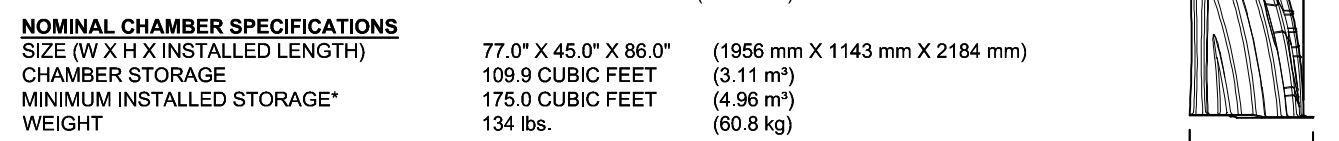

| NOMINAL END CAP SPECIFICATIONS  |                       |                              |
|---------------------------------|-----------------------|------------------------------|
| SIZE (W X H X INSTALLED LENGTH) | 75.0" X 45.0" X 22.2" | (1905 mm X 1143 mm X 564 mm) |
| END CAP STORAGE                 | 14.9 CUBIC FEET       | (0.42 m³)                    |
| MINIMUM INSTALLED STORAGE*      | 45.1 CUBIC FEET       | (1.28 m³)                    |
| WEIGHT                          | 49 lbs.               | (22.2 kg)                    |

\*ASSUMES 12" (305 mm) STONE ABOVE, 9" (229 mm) STONE FOUNDATION, 6" SPACING BETWEEN CHAMBERS, 6" (152 mm) STONE PERIMETER IN FRONT OF END CAPS AND 40% STONE POROSITY

STUBS AT BOTTOM OF END CAP FOR PART NUMBERS ENDING WITH "B"  
STUBS AT TOP OF END CAP FOR PART NUMBERS ENDING WITH "T"  
END CAPS WITH A WELDED CROWN PLATE END WITH "C"  
END CAPS WITH A PREFABRICATED WELDED STUB END WITH "W"

| <b>PART #</b>  | <b>STUB</b>  | <b>B</b>        | <b>C</b>      |
|----------------|--------------|-----------------|---------------|
| MC3500/EPP06T  |              | 33.21" (844 mm) | --            |
| MC3500/EPP06B  | 6" (150 mm)  | --              | 0.66" (17 mm) |
| MC3500/EPP08T  |              | 31.18" (791 mm) | --            |
| MC3500/EPP08B  | 8" (200 mm)  | --              | 0.81" (21 mm) |
| MC3500/EPP10T  |              | 29.04" (738 mm) | --            |
| MC3500/EPP10B  | 10" (250 mm) | --              | 0.93" (24 mm) |
| MC3500/EPP12T  |              | 26.36" (670 mm) | --            |
| MC3500/EPP12B  | 12" (300 mm) | --              | 1.35" (34 mm) |
| MC3500/EPP15T  |              | 23.39" (594 mm) | --            |
| MC3500/EPP15B  | 15" (375 mm) | --              | 1.50" (38 mm) |
| MC3500/EPP18TC |              | 20.03" (509 mm) | --            |
| MC3500/EPP18TW |              | --              | --            |
| MC3500/EPP18BC |              | --              | --            |
| MC3500/EPP18BW |              | --              | 1.77" (45 mm) |
| MC3500/EPP24TC |              | 14.48" (368 mm) | --            |
| MC3500/EPP24TW |              | --              | --            |
| MC3500/EPP24BC |              | --              | 2.06" (52 mm) |
| MC3500/EPP24BW |              | --              | --            |
| MC3500/EPP30BC | 30" (750 mm) | --              | 2.75" (70 mm) |


NOTE: ALL DIMENSIONS ARE NOMINAL

CUSTOM PRECORED INVERTS ARE AVAILABLE UPON REQUEST. INVENTORIED MANIFOLDS INCLUDE 12-24" (300-600 mm) SIZE ON SIZE AND 15-48" (375-1200 mm) ECCENTRIC MANIFOLDS. CUSTOM INVERT LOCATIONS ON THE MC-350 END CAP CUT IN THE FIELD ARE NOT RECOMMENDED FOR PIPE SIZES GREATER THAN 10" (250 mm). THE INVERT LOCATION IN COLUMN 'B' ARE THE HIGHEST POSSIBLE FOR THE PIPE SIZE.

| MATERIAL LOCATION |   | DESCRIPTION   | AASHTO MATERIAL CLASSIFICATIONS   | COMPACTION / DENSITY REQUIREMENT   |
|-------------------|---|---|---|---|
| D                 | <b>FINAL FILL:</b> FILL MATERIAL FOR LAYER 'D' STARTS FROM THE TOP OF THE 'C' LAYER TO THE BOTTOM OF FLEXIBLE PAVEMENT OR UNPAVED FINISHED GRADE ABOVE. NOTE THAT PAVEMENT SUBBASE MAY BE PART OF THE 'D' LAYER  | ANY SOIL/ROCK MATERIALS, NATIVE SOILS, OR PER ENGINEER'S PLANS. CHECK PLANS FOR PAVEMENT SUBGRADE REQUIREMENTS.                                            | N/A   | PREPARE PER SITE DESIGN ENGINEER'S PLANS. PAVED INSTALLATIONS MAY HAVE STRINGENT MATERIAL AND PREPARATION REQUIREMENTS.   |
| C                 | <b>INITIAL FILL:</b> FILL MATERIAL FOR LAYER 'C' STARTS FROM THE TOP OF THE EMBEDMENT STONE ('B' LAYER) TO 24" (600 mm) ABOVE THE TOP OF THE CHAMBER. NOTE THAT PAVEMENT SUBBASE MAY BE A PART OF THE 'C' LAYER. | GRANULAR WELL-GRADED SOIL/AGGREGATE MIXTURES, <35% FINES OR PROCESSED AGGREGATE.<br><br>MOST PAVEMENT SUBBASE MATERIALS CAN BE USED IN LIEU OF THIS LAYER. | AASHTO M145 <sup>1</sup><br>A-1, A-2-4, A-3<br><br>OR<br>AASHTO M43 <sup>1</sup><br>3, 357, 4, 467, 5, 56, 57, 6, 67, 68, 7, 78, 8, 89, 9, 10 | BEGIN COMPACTIONS AFTER 24" (600 mm) OF MATERIAL OVER THE CHAMBERS IS REACHED. COMPACT ADDITIONAL LAYERS IN 12" (300 mm) MAX LIFTS TO A MIN. 95% PROCTOR DENSITY FOR WELL GRADED MATERIAL, AND 95% RELATIVE DENSITY FOR PROCESSED AGGREGATE MATERIALS. |
| B                 | <b>EMBEDMENT STONE:</b> FILL SURROUNDING THE CHAMBERS FROM THE FOUNDATION STONE ('A' LAYER) TO THE 'C' LAYER ABOVE.                                                                                              | CLEAN, CRUSHED, ANGULAR STONE OR RECYCLED CONCRETE <sup>2</sup>                                                                                            | AASHTO M43 <sup>1</sup><br>3, 357, 4, 467, 5, 56, 57                                                                                          |   |
| A                 | <b>FOUNDATION STONE:</b> FILL BELOW CHAMBERS FROM THE SUBGRADE UP TO THE FOOT (BOTTOM) OF THE CHAMBER.   | CLEAN, CRUSHED, ANGULAR STONE OR RECYCLED CONCRETE <sup>2</sup>                                                                                            | AASHTO M43 <sup>1</sup><br>3, 357, 4, 467, 5, 56, 57                                                                                          | PLATE COMPACT OR ROLL TO ACHIEVE A FLAT SURFACE. <sup>2,3</sup>   |


PLEASE NOTE:

1. THE LISTED AASHTO DESIGNATIONS ARE FOR GRADATIONS ONLY. THE STONE MUST ALSO BE CLEAN, CRUSHED, ANGULAR. FOR EXAMPLE, A SPECIFICATION FOR #4 STONE WOULD STATE: "CLEAN, CRUSHED, ANGULAR NO. 4 (AASHTO M43) STONE".
2. STORMTECH COMPACTION REQUIREMENTS ARE MET FOR 'A' LOCATION MATERIALS WHEN PLACED AND COMPACTED IN 9" (230 mm) (MAX) LIFTS USING TWO FULL COVERAGES WITH A VIBRATORY COMPACTOR.
3. WHERE INFILTRATION SURFACES MAY BE COMPROMISED BY COMPACTION, FOR STANDARD DESIGN LOAD CONDITIONS, A FLAT SURFACE MAY BE ACHIEVED BY RAKING OR DRAGGING WITHOUT COMPACTION EQUIPMENT. FOR SPECIAL LOAD DESIGNS, CONTACT STORMTECH FOR COMPACTION REQUIREMENTS.
4. ONCE LAYER 'C' IS PLACED, ANY SOIL/MATERIAL CAN BE PLACED IN LAYER 'D' UP TO THE FINISHED GRADE. MOST PAVEMENT SUBBASE SOILS CAN BE USED TO REPLACE THE MATERIAL REQUIREMENTS OF LAYER 'C' OR 'D' AT THE SITE DESIGN ENGINEER'S DISCRETION.
5. WHERE RECYCLED CONCRETE AGGREGATE IS USED IN LAYERS 'A' OR 'B' THE MATERIAL SHOULD ALSO MEET THE ACCEPTABILITY CRITERIA OUTLINED IN TECHNICAL NOTE 6.20 "RECYCLED CONCRETE STRUCTURAL BACKFILL".

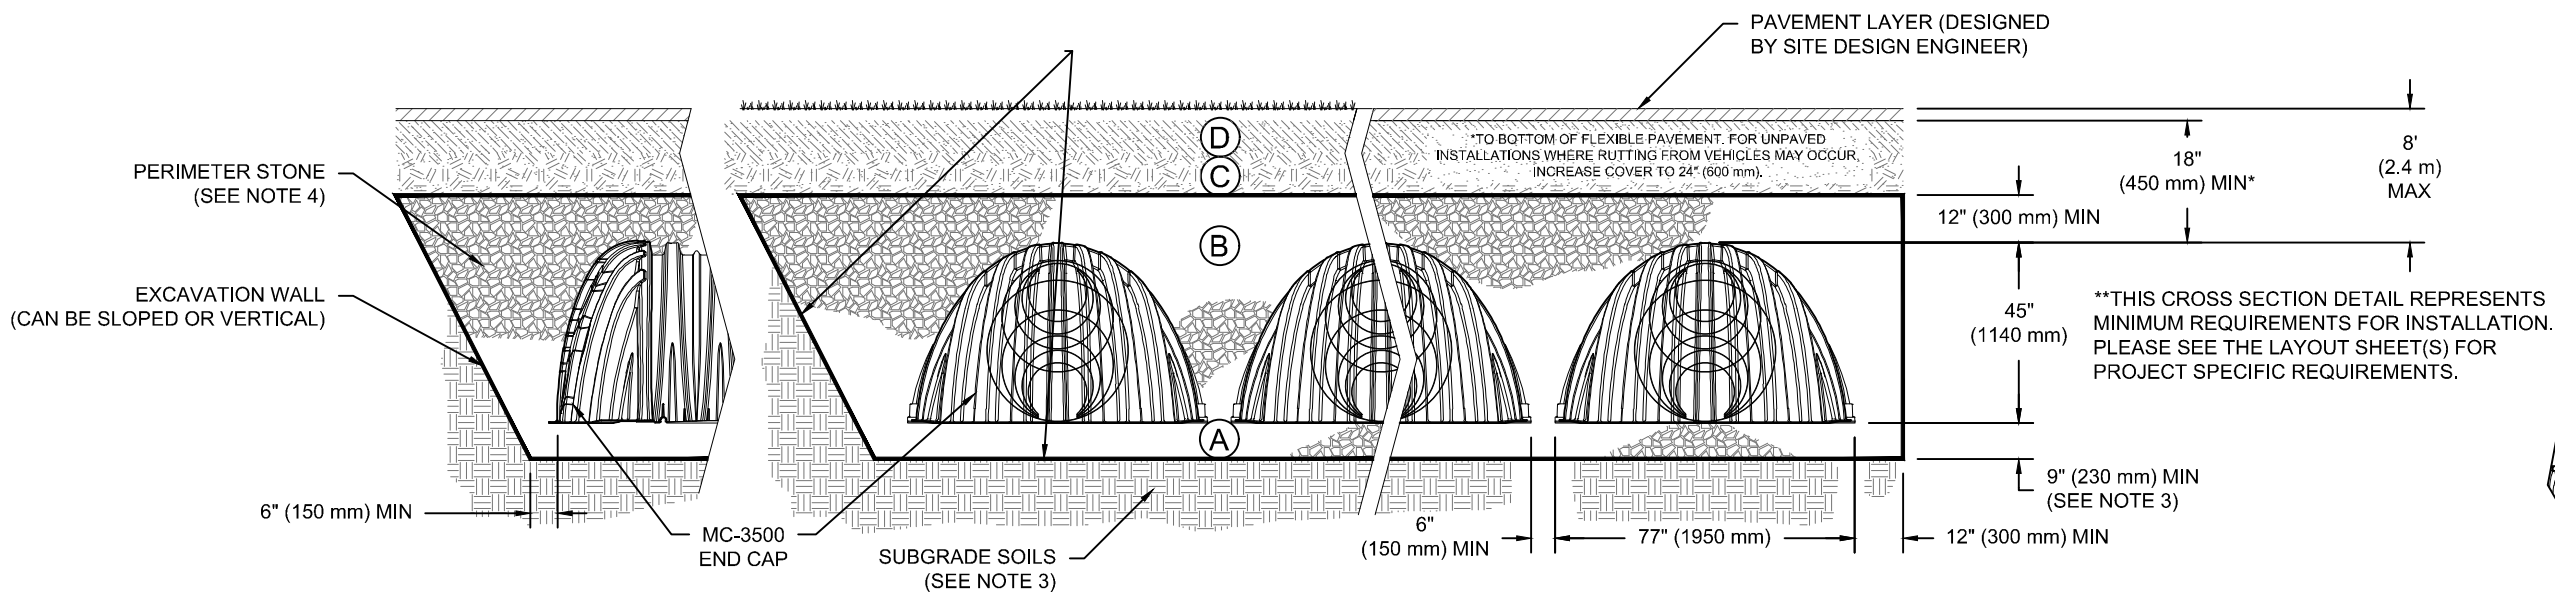

1. CHAMBERS SHALL MEET THE REQUIREMENTS OF ASTM F2418, "STANDARD SPECIFICATION FOR POLYPROPYLENE (PP) CORRUGATED WALL STORMWATER COLLECTION CHAMBERS" CHAMBER CLASSIFICATION 45x76 DESIGNATION SS.
2. MC-300 CHAMBERS SHALL BE DESIGNED IN ACCORDANCE WITH ASTM F2787 "STANDARD PRACTICE FOR STRUCTURAL DESIGN OF THERMOPLASTIC CORRUGATED WALL STORMWATER COLLECTION CHAMBERS".
3. THE SITE DESIGN ENGINEER IS RESPONSIBLE FOR ASSESSING THE BEARING RESISTANCE (ALLOWABLE BEARING CAPACITY) OF THE SUBGRADE SOILS AND THE DEPTH OF FOUNDATION STONE WITH CONSIDERATION FOR THE RANGE OF EXPECTED SOIL MOISTURE CONDITIONS. REFERENCE STORMTECH DESIGN MANUAL FOR BEARING CAPACITY GUIDANCE.
4. PERIMETER STONE MUST BE EXTENDED HORIZONTALLY TO THE EXCAVATION WALL FOR BOTH VERTICAL AND SLOPED EXCAVATION WALLS.
5. REQUIREMENTS FOR HANDLING AND INSTALLATION:
  - TO MAINTAIN THE WIDTH OF CHAMBERS DURING SHIPPING AND HANDLING, CHAMBERS SHALL HAVE INTEGRAL, INTERLOCKING STACKING LUGS.
  - TO ENSURE A SECURE JOINT DURING INSTALLATION AND BACKFILL, THE HEIGHT OF THE CHAMBER JOINT SHALL NOT BE LESS THAN 3".
  - TO ENSURE THE INTEGRITY OF THE ARCH SHAPE DURING INSTALLATION, a) THE ARCH STIFFNESS CONSTANT SHALL BE GREATER THAN OR EQUAL TO 500 LB/FT<sup>2</sup>/IN. THE ASC IS DEFINED IN SECTION 6.2.8 OF ASTM F2418. AND b) TO RESIST CHAMBER DEFORMATION DURING INSTALLATION AT ELEVATED TEMPERATURES (ABOVE 73° F / 23° C), CHAMBERS SHALL BE PRODUCED FROM REFLECTIVE GOLD OR YELLOW COLORS.

1. REFERENCE SHEET 18 FOR "INSPECTION & MAINTENANCE" AND "MC-SERIES END CAP INSERTION DETAILS"

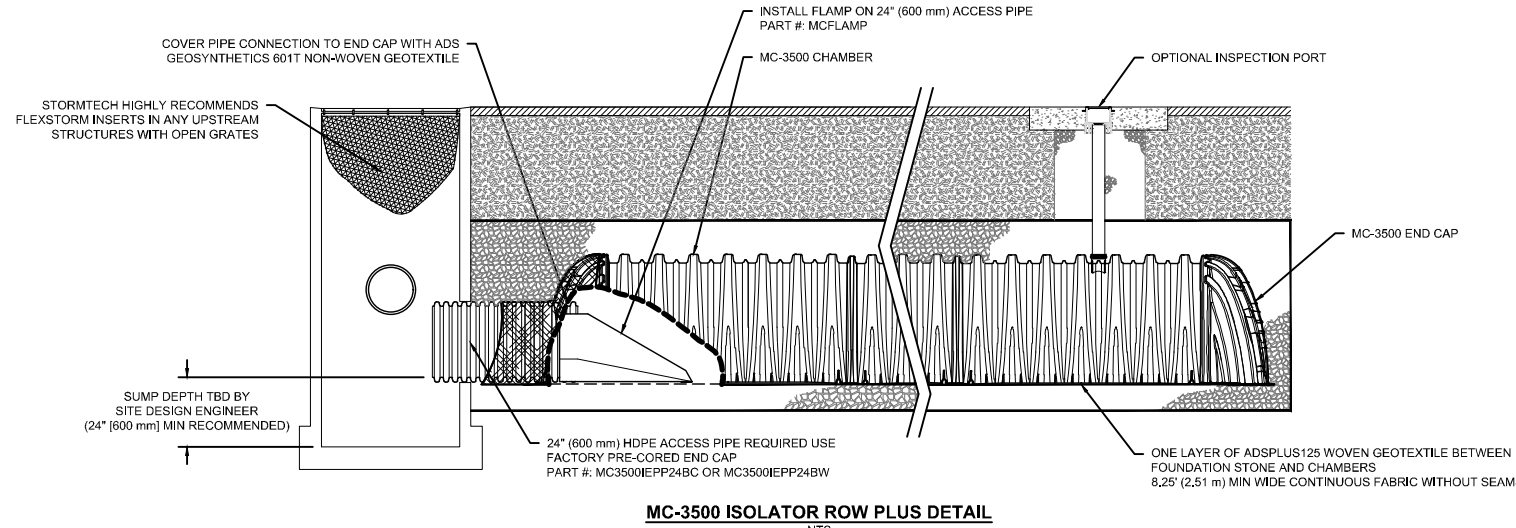

STORMTECH CHAMBERS

STORMTECH END CAP

OUTLET MANIFOLD

STORMTECH CHAMBER

FOUNDATION STONE BENEATH CHAMBERS

ADS GEOSYNTHETICS 601T NON-WOVEN GEOTEXTILE

**SECTION A-A**

DUAL PERFORATED HDPE UNDERDRAINS

STORMTECH END CAP

FOUNDATION STONE BENEATH CHAMBERS


ADS GEOSYNTHETICS 601T NON-WOVEN GEOTEXTILE

**SECTION B-B**



NUMBER AND SIZE OF UNDERDRAINS PER SITE DESIGN ENGINEER

4" (100 mm) TYP FOR SC-310 & SC-160LP SYSTEMS

6" (150 mm) TYP FOR SC-800, DC-780, MC-3500, MC-4500 & MC-7200 SYSTEMS

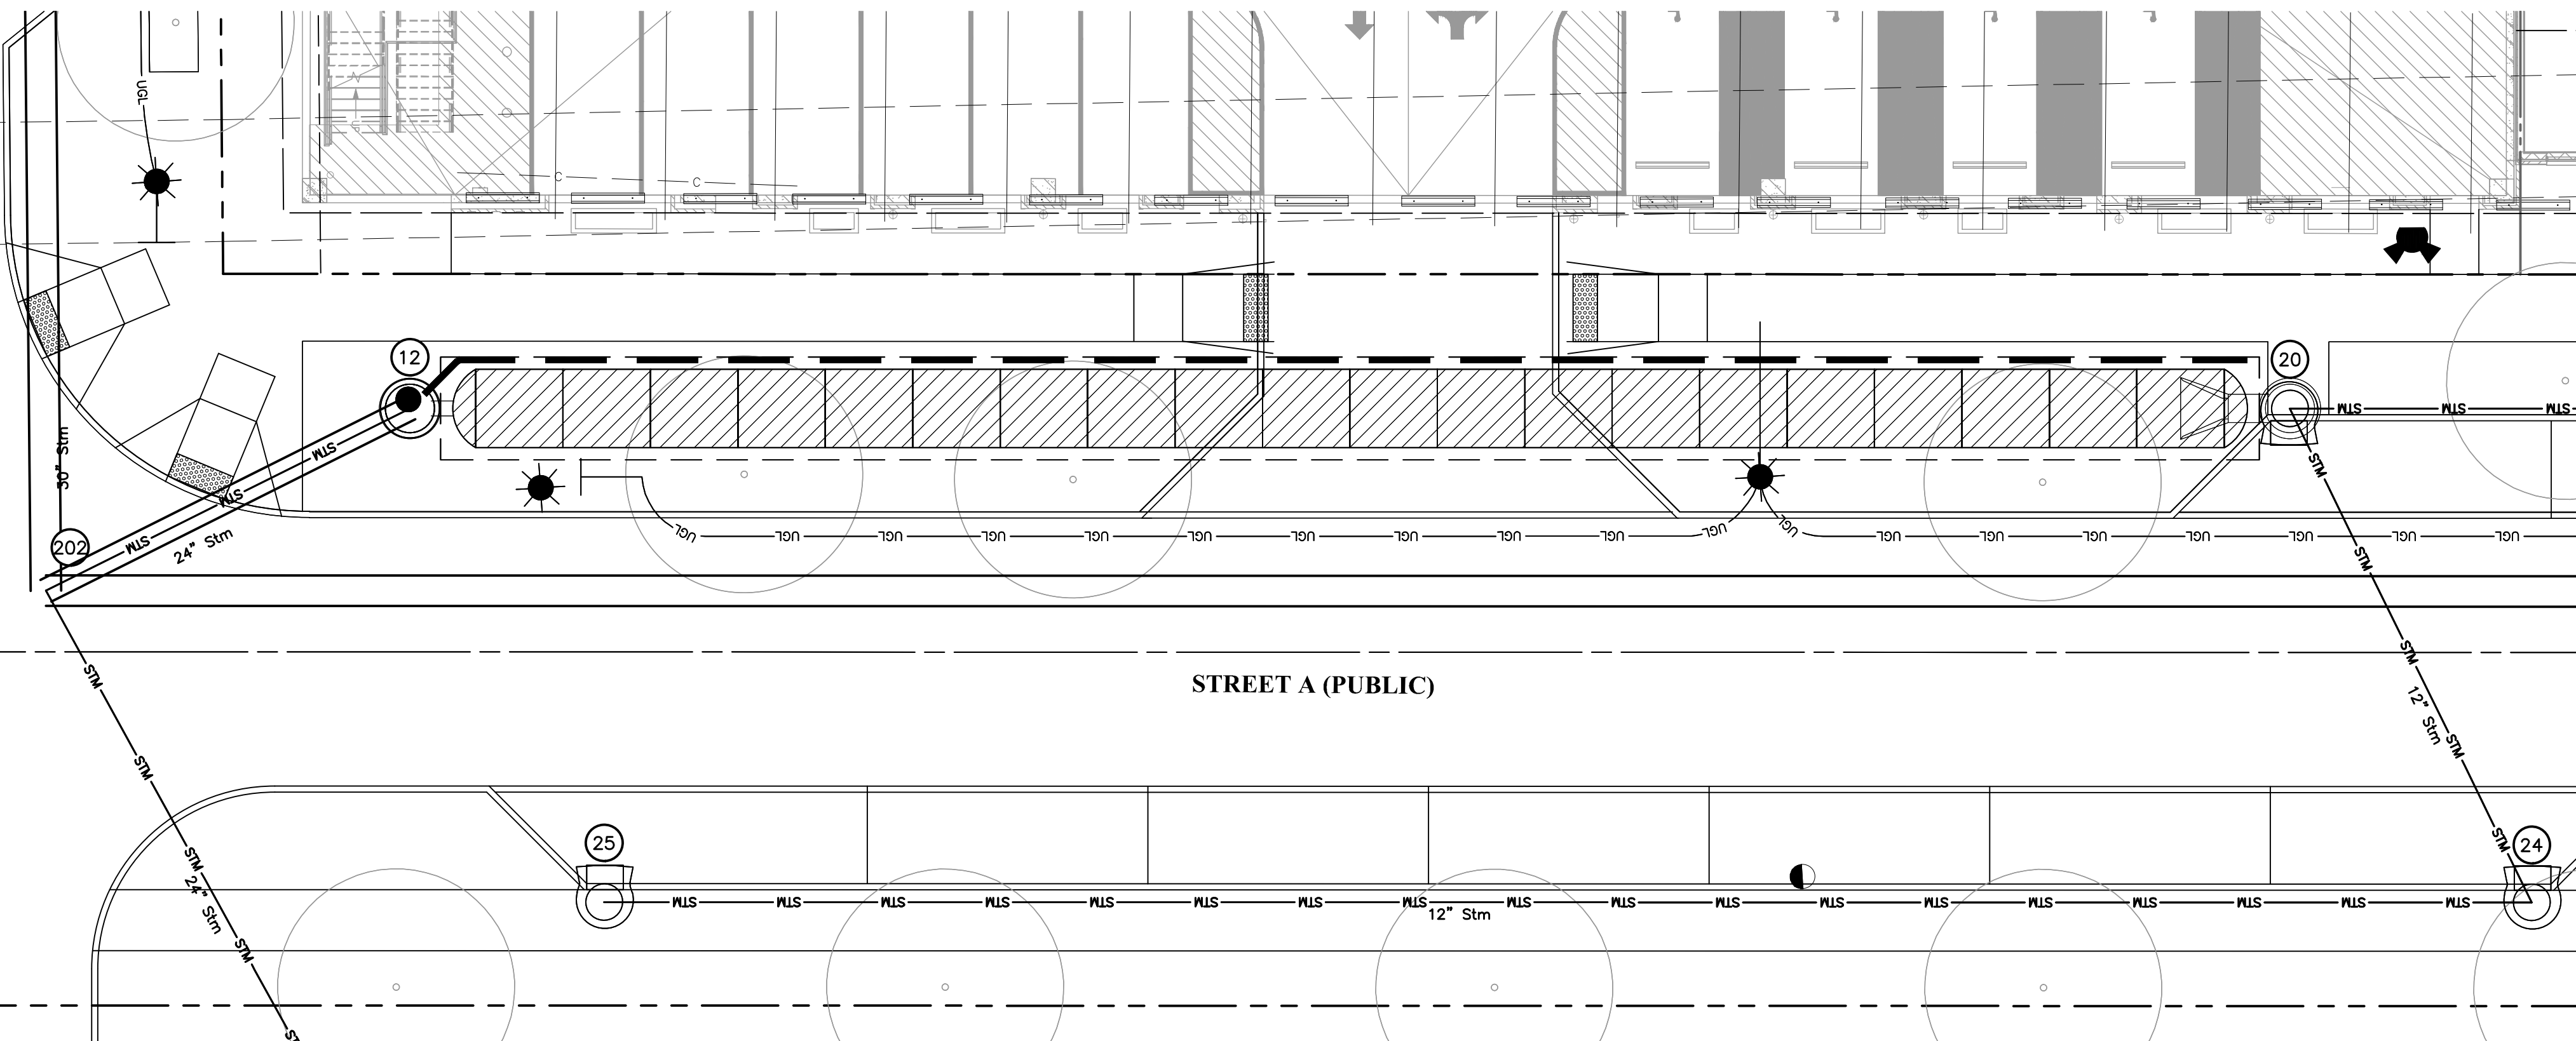


**PUBLIC STREET A DETENTION DETAIL**  
Scale: 1"=10'

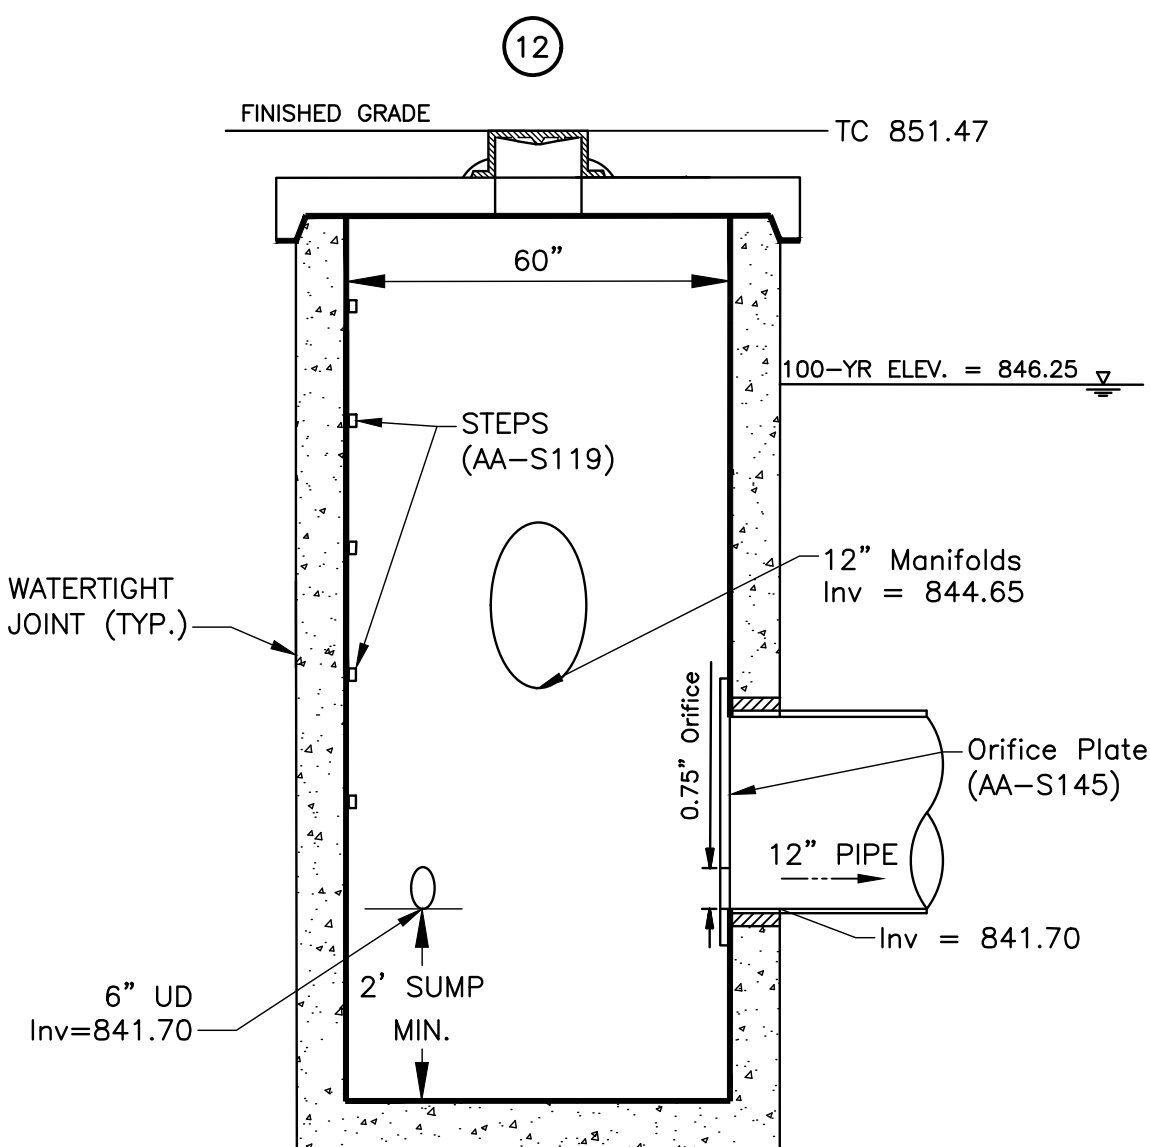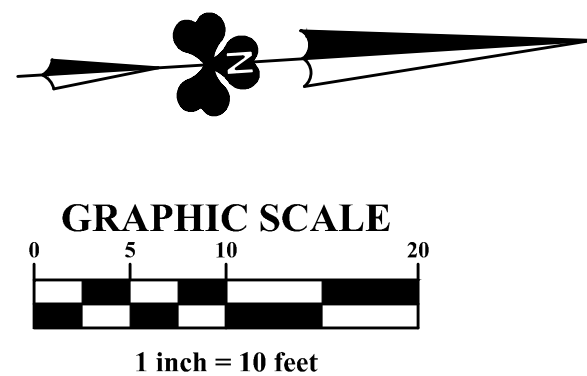

Manhole AA-S102 (60" Diameter)

**STORMTECH OUTLET STRUCTURE 12 DETAIL**  
Not to Scale

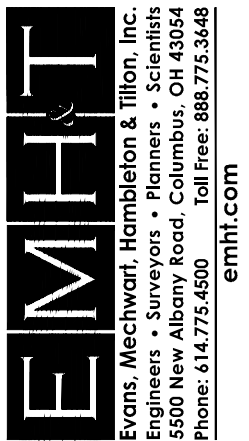[illegible]

**FINAL DEVELOPMENT PLAN**  
**BRIDGE PARK - BLOCK J**  
4370 - 4455 DALE DRIVE  
CITY OF DUBLIN, FRANKLIN COUNTY, OHIO

**CITY OF DUBLIN, FRANKLIN COUNTY, OHIO**

**STORMWATER  
DETENTION PLAN &  
DETAILS - PUBLIC STREET**

**JUNE 26, 2025**

**CITY OF DUBLIN  
PROJECT NUMBER  
25-003-COM**

DRAWING NUMBER



**C407**

**SHEET NUMBER**

17 OF 25




J:\20240817\Draw\445Streets\Final Development Plan\20240817 FDP\_Stormwater Detention Plan & Details - Public.dwg, Last Saved By: nvertresca, 6/26/2025 3:54 PM

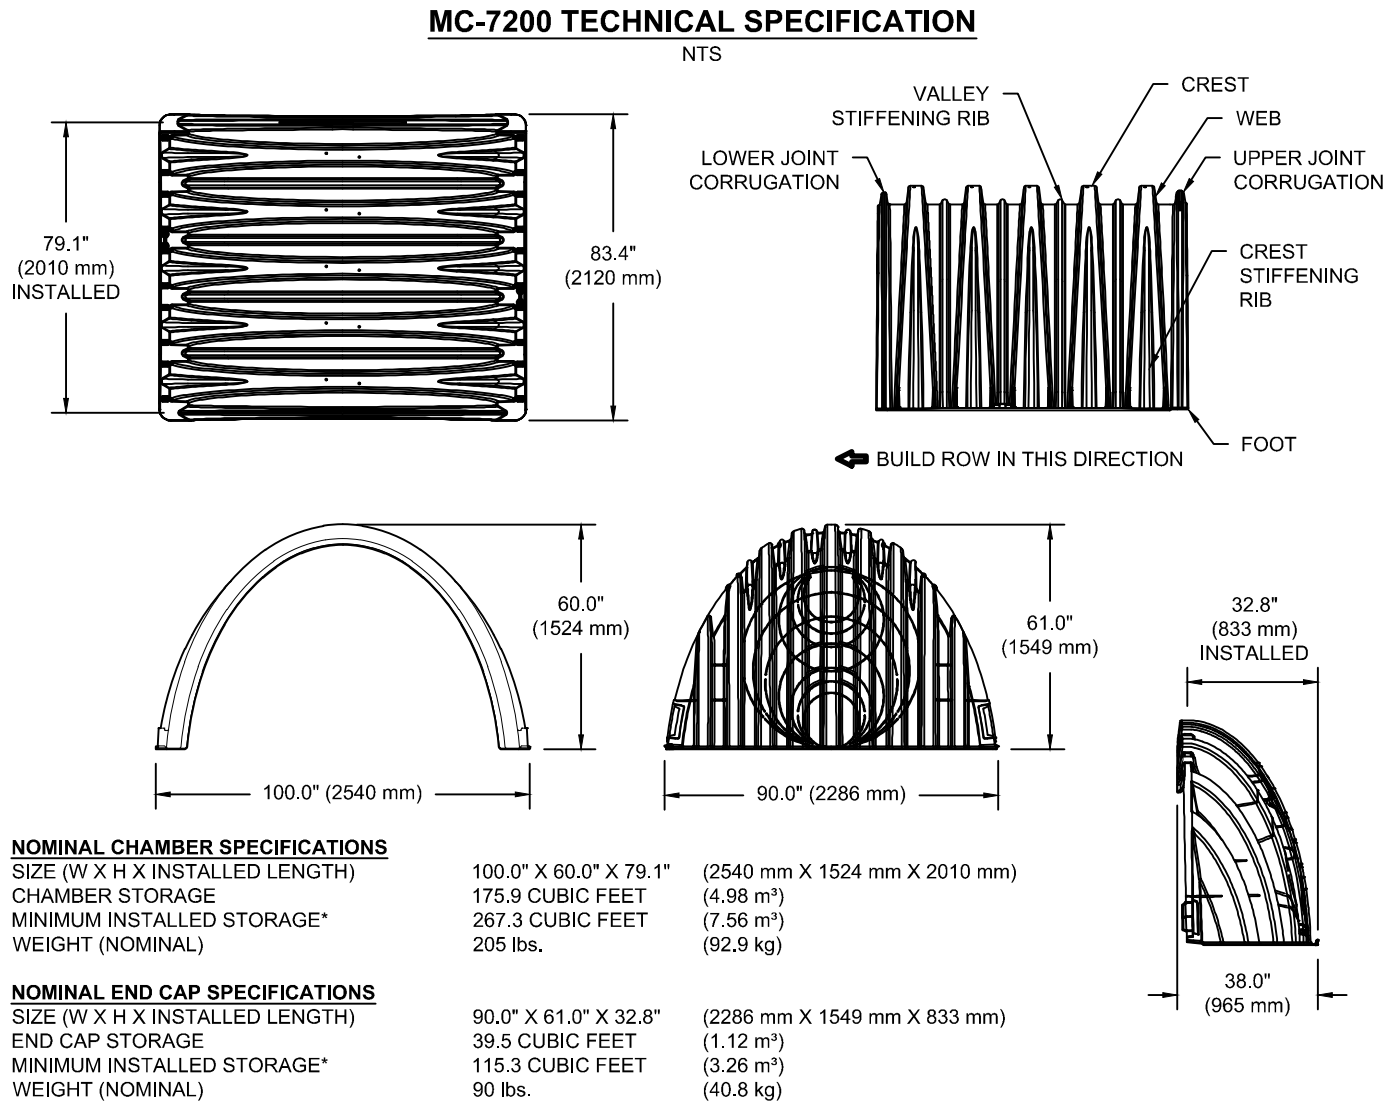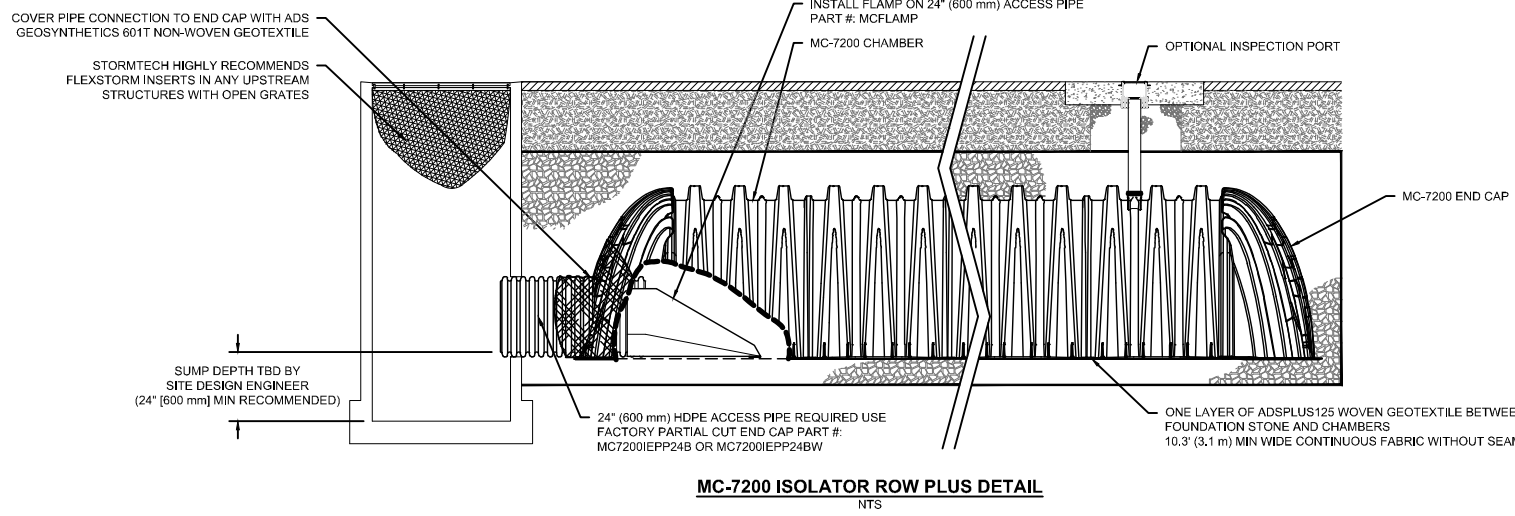

| PART #         | STUB | B                 | C              |
|----------------|------|-------------------|----------------|
| MC7200IEPP06T  | 6\"  | 42.54\" (1081 mm) | 0.86\" (22 mm) |
| MC7200IEPP06B  |      |                   | ---            |
| MC7200IEPP08T  | 8\"  | 40.50\" (1029 mm) | ---            |
| MC7200IEPP08B  |      |                   | 1.01\" (26 mm) |
| MC7200IEPP10T  | 10\" | 38.37\" (975 mm)  | ---            |
| MC7200IEPP10B  |      |                   | 1.33\" (34 mm) |
| MC7200IEPP12T  | 12\" | 35.69\" (907 mm)  | ---            |
| MC7200IEPP12B  |      |                   | 1.55\" (39 mm) |
| MC7200IEPP15T  | 15\" | 32.72\" (831 mm)  | ---            |
| MC7200IEPP15B  |      |                   | 1.70\" (43 mm) |
| MC7200IEPP18T  |      | 29.36\" (746 mm)  | ---            |
| MC7200IEPP18TW | 18\" | ---               | 1.97\" (50 mm) |
| MC7200IEPP18B  |      |                   | ---            |
| MC7200IEPP18BW |      |                   | ---            |
| MC7200IEPP24T  |      | 23.05\" (585 mm)  | ---            |
| MC7200IEPP24TW | 24\" | ---               | 2.28\" (57 mm) |
| MC7200IEPP24B  |      |                   | ---            |
| MC7200IEPP24BW |      |                   | 2.95\" (75 mm) |
| MC7200IEPP30BW | 30\" | ---               | 3.25\" (83 mm) |
| MC7200IEPP36BW | 36\" | ---               | 3.55\" (90 mm) |
| MC7200IEPP42BW | 42\" | ---               | ---            |

NOTE: ALL DIMENSIONS ARE NOMINAL.

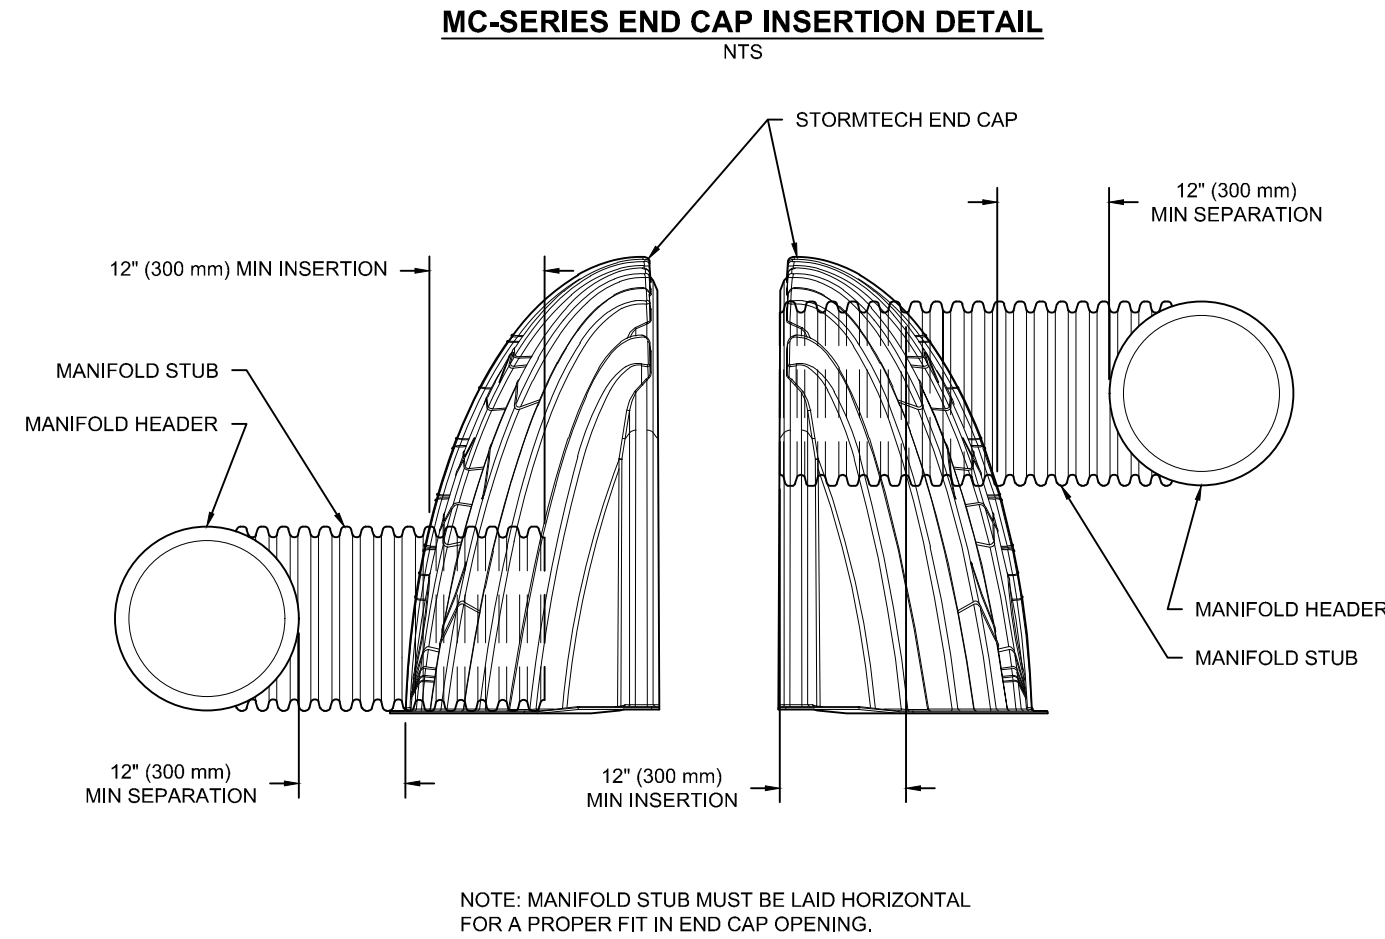


- INSPECTION & MAINTENANCE**
- STEP 1) INSPECT ISOLATOR ROW PLUS FOR SEDIMENT
- A. INSPECTION PORTS (IF PRESENT)
- A.1. REMOVE/OPEN LID ON NYLOPLAST INLINE DRAIN
- A.2. REMOVE AND CLEAN FLEXSTORM FILTER IF INSTALLED
- A.3. USING A FLASHLIGHT AND STADIA ROD, MEASURE DEPTH OF SEDIMENT AND RECORD ON MAINTENANCE LOG
- A.4. LOWER A CAMERA INTO ISOLATOR ROW PLUS FOR VISUAL INSPECTION OF SEDIMENT LEVELS (OPTIONAL)
- A.5. IF SEDIMENT IS AT OR ABOVE, 3\"
- B. ALL ISOLATOR PLUS ROWS
- B.1. REMOVE COVER FROM STRUCTURE AT UPSTREAM END OF ISOLATOR ROW PLUS
- B.2. USING A FLASHLIGHT, INSPECT DOWN THE ISOLATOR ROW PLUS THROUGH OUTLET PIPE
- i) MIRRORS ON POLES OR CAMERAS MAY BE USED TO AVOID A CONFINED SPACE ENTRY
- ii) FOLLOW OSHA REGULATIONS FOR CONFINED SPACE ENTRY IF ENTERING MANHOLE
- B.3. IF SEDIMENT IS AT OR ABOVE, 3\"
- STEP 2) CLEAN OUT ISOLATOR ROW PLUS USING THE JETVAC PROCESS
- A. A FIXED CULVERT CLEANING NOZZLE WITH REAR FACING SPREAD OF 45\"
- B. APPLY MULTIPLE PASSES OF JETVAC UNTIL BACKFLUSH WATER IS CLEAN
- C. VACUUM STRUCTURE SUMP AS REQUIRED
- STEP 3) REPLACE ALL COVERS, GRATES, FILTERS, AND LIDS; RECORD OBSERVATIONS AND ACTIONS.
- STEP 4) INSPECT AND CLEAN BASINS AND MANHOLES UPSTREAM OF THE STORMTECH SYSTEM.



- NOTES**
1. INSPECT EVERY 6 MONTHS DURING THE FIRST YEAR OF OPERATION. ADJUST THE INSPECTION INTERVAL BASED ON PREVIOUS OBSERVATIONS OF SEDIMENT ACCUMULATION AND HIGH WATER ELEVATIONS.
2. CONDUCT JETTING AND VACTORING ANNUALLY OR WHEN INSPECTION SHOWS THAT MAINTENANCE IS NECESSARY.

| MATERIAL LOCATION |                   | DESCRIPTION   | AASHTO MATERIAL CLASSIFICATIONS                                                                                 | COMPACTION / DENSITY REQUIREMENT                                                                                  |
|-------------------|-------------------|---|---|---|
| D                 | FINAL FILL:       | FILL MATERIAL FOR LAYER 'D' STARTS FROM THE TOP OF THE 'C' LAYER TO THE BOTTOM OF FLEXIBLE PAVEMENT OR UNPAVED FINISHED GRADE ABOVE. NOTE THAT PAVEMENT SUBBASE MAY BE PART OF THE 'D' LAYER | ANY SOIL/ROCK MATERIALS, NATIVE SOILS, OR PER ENGINEER'S PLANS. CHECK PLANS FOR PAVEMENT SUBGRADE REQUIREMENTS. | N/A   |
| C                 | INITIAL FILL:     | FILL MATERIAL FOR LAYER 'C' STARTS FROM THE TOP OF THE EMBEDMENT STONE ('B' LAYER) TO 24\"                                                                                                   | GRANULAR WELL-GRADED SOLID AGGREGATE MIXTURES, <35% FINES OR PROCESSED AGGREGATE.                               | AASHTO M145¹<br>A-1, A-2-4, A-3<br>OR<br>AASHTO M43¹<br>3, 357, 4, 467, 5, 56, 57, 6, 67, 68, 7, 78, 8, 89, 9, 10 |
| B                 | EMBEDMENT STONE:  | FILL SURROUNDING THE CHAMBERS FROM THE FOUNDATION STONE ('A' LAYER) TO THE 'C' LAYER ABOVE.                                                                                                  | CLEAN, CRUSHED, ANGULAR STONE OR RECYCLED CONCRETE²                                                             | AASHTO M43¹<br>3, 357, 4, 467, 5, 56, 57                                                                          |
| A                 | FOUNDATION STONE: | FILL BELOW CHAMBERS FROM THE SUBGRADE UP TO THE FOOT (BOTTOM) OF THE CHAMBER.   | CLEAN, CRUSHED, ANGULAR STONE OR RECYCLED CONCRETE²                                                             | AASHTO M43¹<br>3, 357, 4, 467, 5, 56, 57                                                                          |

- PLEASE NOTE:
1. THE LISTED AASHTO DESIGNATIONS ARE FOR GRADATIONS ONLY. THE STONE MUST ALSO BE CLEAN, CRUSHED, ANGULAR. FOR EXAMPLE, A SPECIFICATION FOR #4 STONE WOULD STATE: "CLEAN, CRUSHED, ANGULAR NO. 4 (AASHTO M43) STONE".
2. STORMTECH COMPACTION REQUIREMENTS ARE MET FOR 'A' LOCATION MATERIALS WHEN PLACED AND COMPACTED IN 9\"
3. WHERE INFILTRATION SURFACES MAY BE COMPROMISED BY COMPACTION, FOR STANDARD DESIGN LOAD CONDITIONS, A FLAT SURFACE MAY BE ACHIEVED BY RAKING OR DRAGGING WITHOUT COMPACTION EQUIPMENT. FOR SPECIAL LOAD DESIGNS, CONTACT STORMTECH FOR COMPACTION REQUIREMENTS.
4. ONCE LAYER 'C' IS PLACED, ANY SOIL/MATERIAL CAN BE PLACED IN LAYER 'D' UP TO THE FINISHED GRADE. MOST PAVEMENT SUBBASE SOILS CAN BE USED TO REPLACE THE MATERIAL REQUIREMENTS OF LAYER 'C' OR 'D' AT THE SITE DESIGN ENGINEER'S DISCRETION.
5. WHERE RECYCLED CONCRETE AGGREGATE IS USED IN LAYERS 'A' OR 'B' THE MATERIAL SHOULD ALSO MEET THE ACCEPTABILITY CRITERIA OUTLINED IN TECHNICAL NOTE 6.20 "RECYCLED CONCRETE STRUCTURAL BACKFILL".

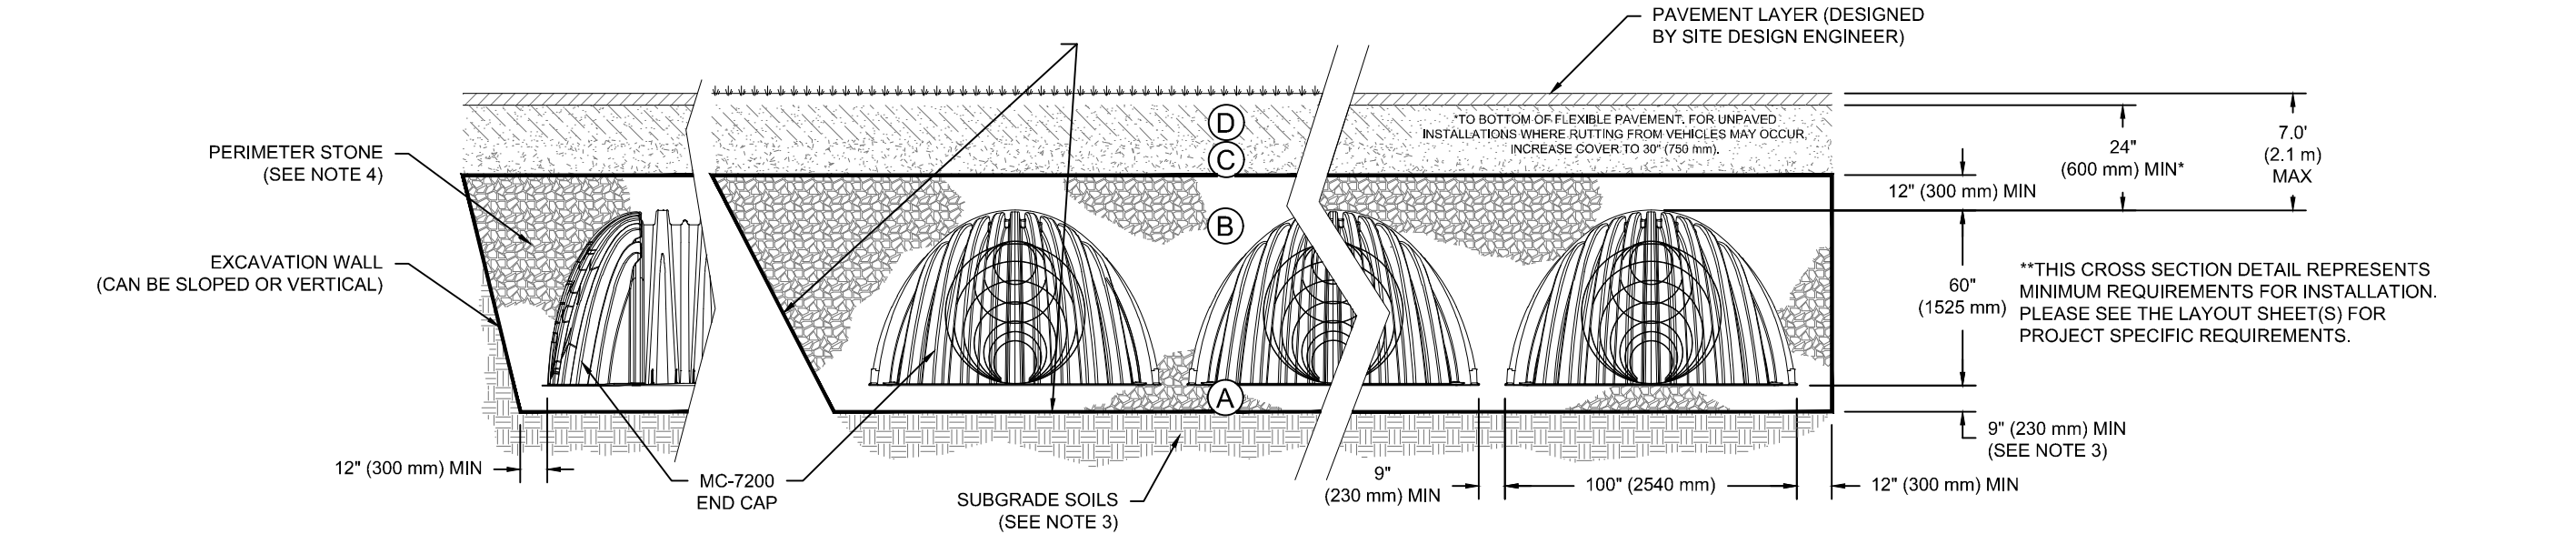

- NOTES:**
1. CHAMBERS SHALL MEET THE REQUIREMENTS OF ASTM F2418, "STANDARD SPECIFICATION FOR POLYPROPYLENE (PP) CORRUGATED WALL STORMWATER COLLECTION CHAMBERS" CHAMBER CLASSIFICATION 60x101
2. MC-7200 CHAMBERS SHALL BE DESIGNED IN ACCORDANCE WITH ASTM F2487 "STANDARD PRACTICE FOR STRUCTURAL DESIGN OF THERMOPLASTIC CORRUGATED WALL STORMWATER COLLECTION CHAMBERS".
3. THE SITE DESIGN ENGINEER IS RESPONSIBLE FOR ASSESSING THE BEARING RESISTANCE (ALLOWABLE BEARING CAPACITY) OF THE SUBGRADE SOILS AND THE DEPTH OF FOUNDATION STONE WITH CONSIDERATION FOR THE RANGE OF EXPECTED SOIL MOISTURE CONDITIONS. REFERENCE STORMTECH DESIGN MANUAL FOR BEARING CAPACITY GUIDANCE.
4. PERIMETER STONE MUST BE EXTENDED HORIZONTALLY TO THE EXCAVATION WALL FOR BOTH VERTICAL AND SLOPED EXCAVATION WALLS.
5. REQUIREMENTS FOR HANDLING AND INSTALLATION:
- TO MAINTAIN THE WIDTH OF CHAMBERS DURING SHIPPING AND HANDLING, CHAMBERS SHALL HAVE INTEGRAL, INTERLOCKING STACKING LUGS.
  - TO ENSURE A SECURE JOINT DURING INSTALLATION AND BACKFILL, THE HEIGHT OF THE CHAMBER JOINT SHALL NOT BE LESS THAN 3\"
  - TO ENSURE THE INTEGRITY OF THE ARCH SHAPE DURING INSTALLATION, a) THE ARCH STIFFNESS CONSTANT SHALL BE GREATER THAN OR EQUAL TO 900 LBS/FT². THE ASC IS DEFINED IN SECTION 6.2.8 OF ASTM F2418. AND b) TO RESIST CHAMBER DEFORMATION DURING INSTALLATION AT ELEVATED TEMPERATURES (ABOVE 73° F / 23° C), CHAMBERS SHALL BE PRODUCED FROM REFLECTIVE GOLD OR YELLOW COLORS.

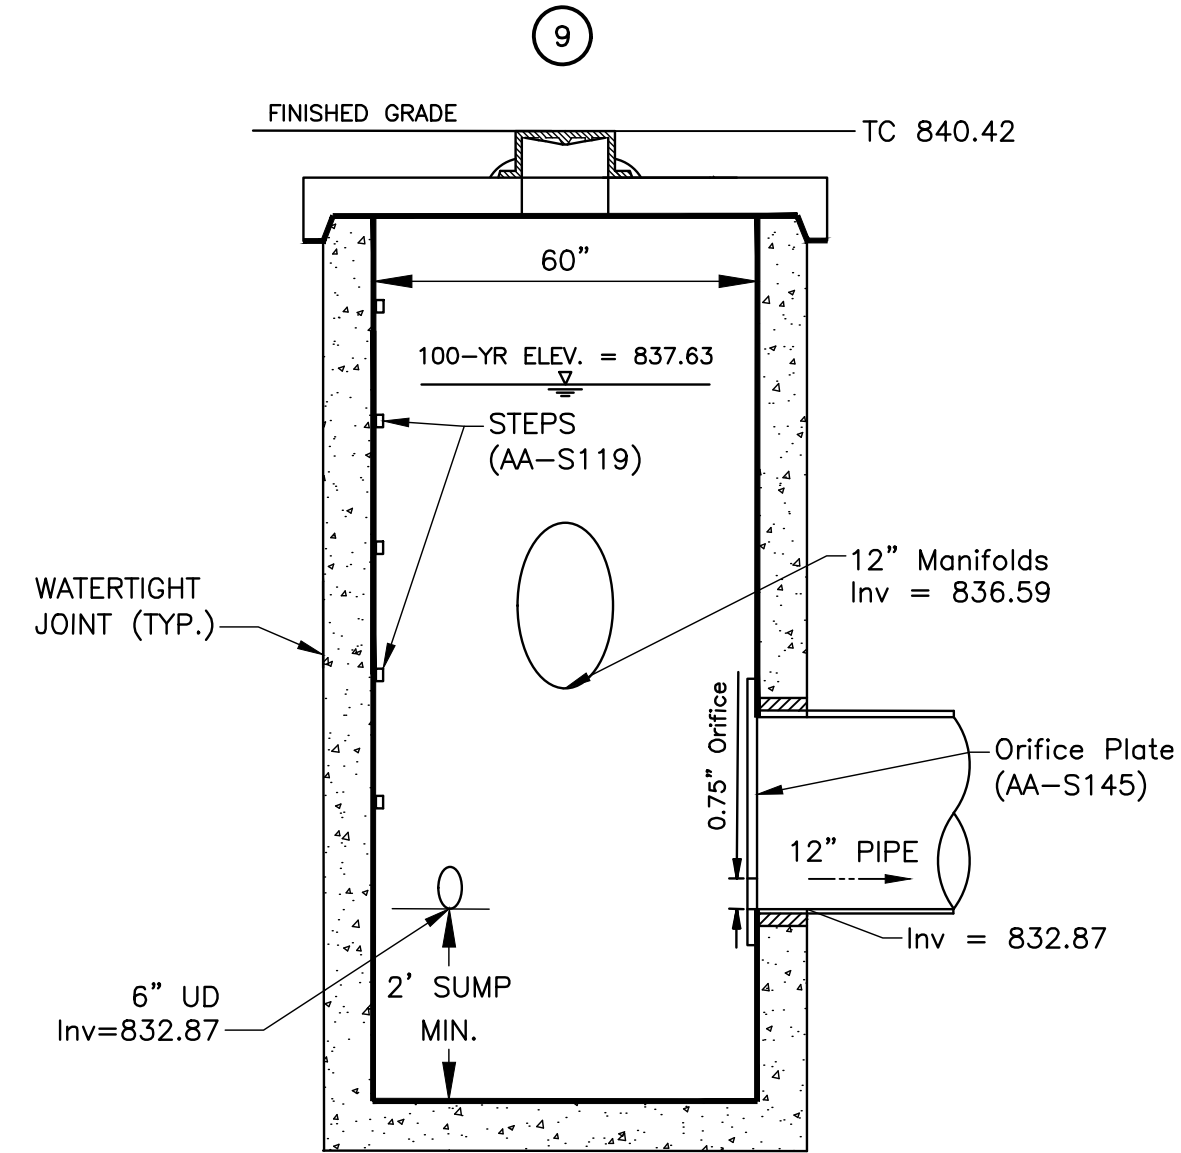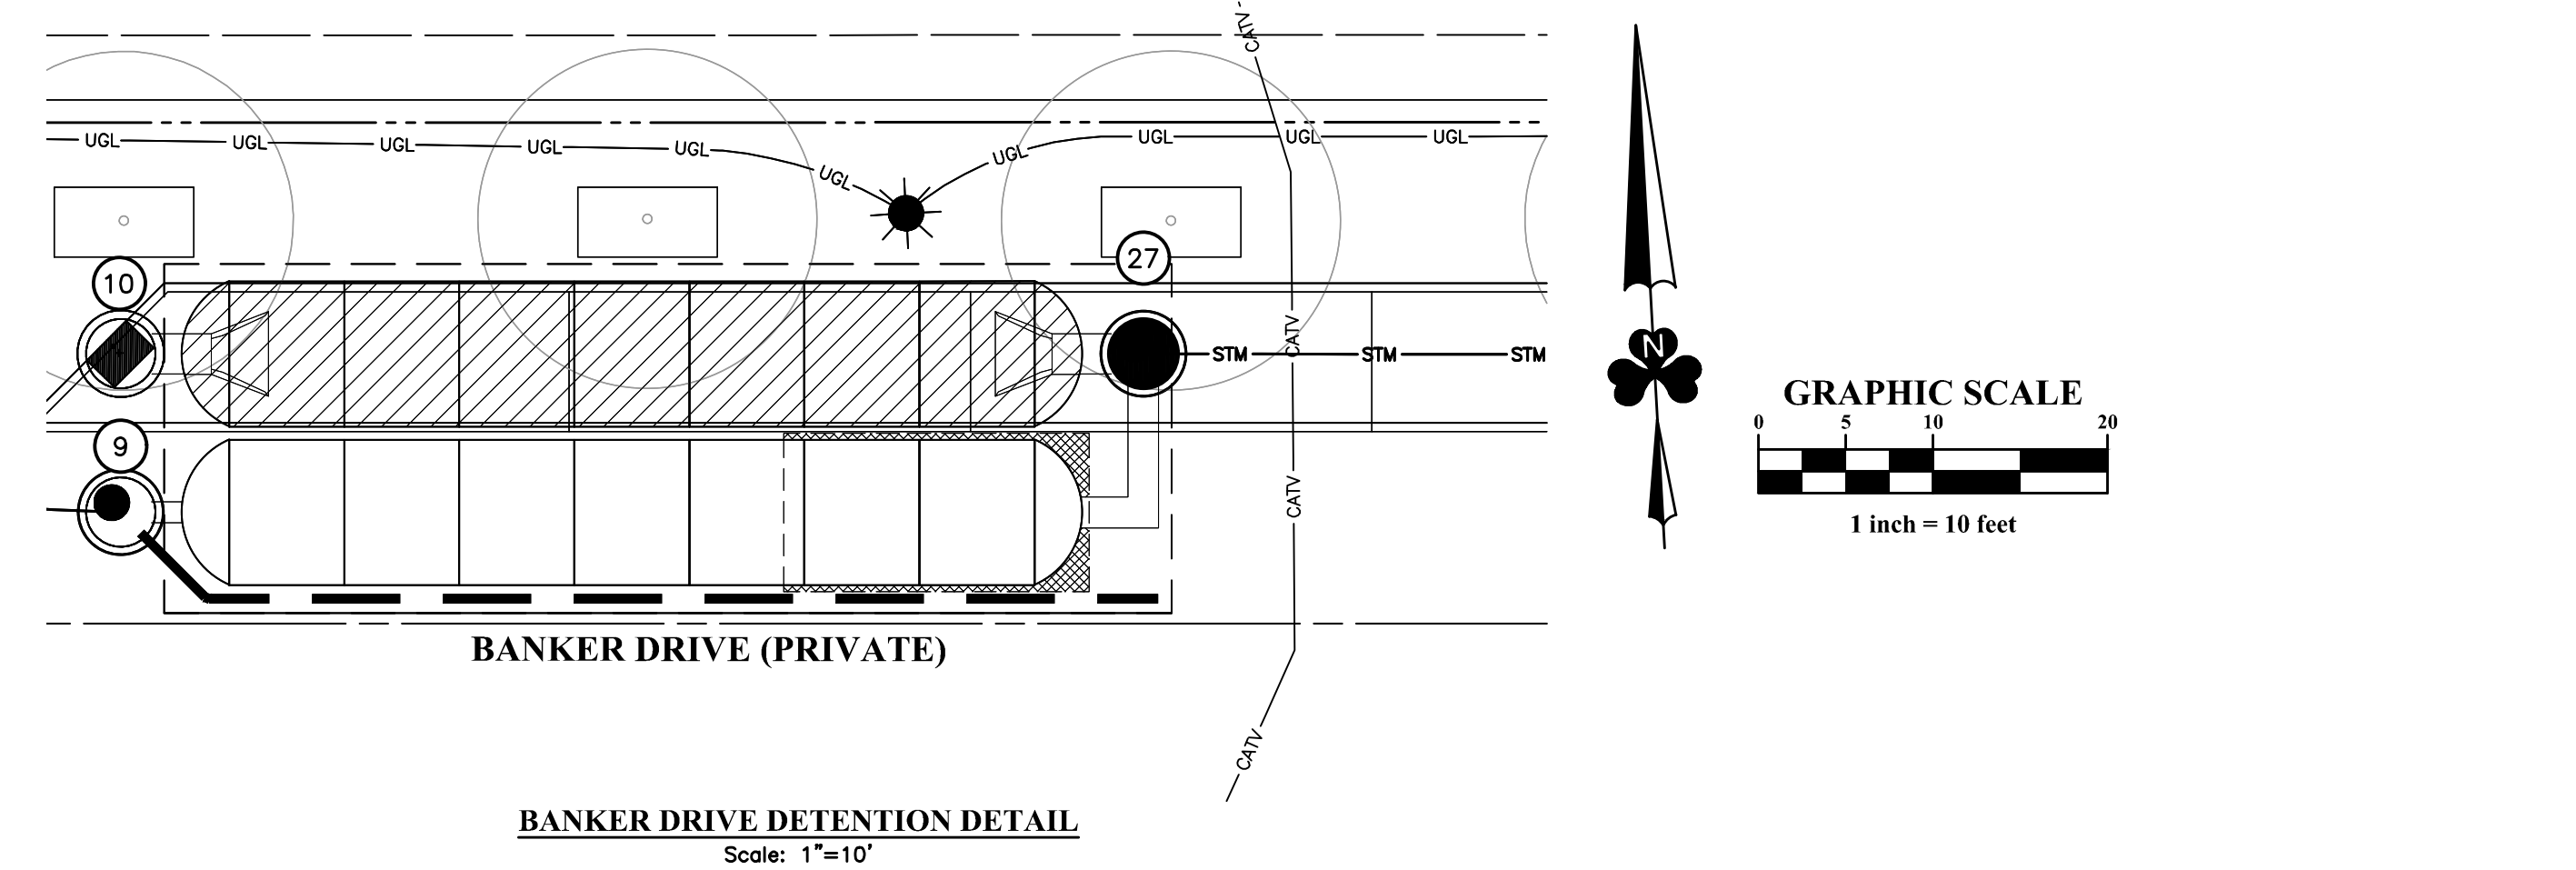

Manhole AA-S102 (60" Diameter)

STORMTECH OUTLET STRUCTURE 9 DETAIL  
Not to Scale

| REVISION RECORD |      | ENG         | DUB |
|-----------------|------|-------------|-----|
| NO.             | DATE | DESCRIPTION |     |
|                 |      |             |     |
|                 |      |             |     |
EMHT

Engineers • Architects • Planners • Scientists  
5800 New Albany Road, Columbus, OH 43254  
Phone: 614.775.5500 • Toll Free: 888.775.3448  
emht.com

FINAL DEVELOPMENT PLAN  
BRIDGE PARK - BLOCK J  
4370 - 4455 DALE DRIVE  
CITY OF DUBLIN, FRANKLIN COUNTY, OHIO

STORMWATER  
DETENTION PLAN &  
DETAILS - BANKER DRIVE


JUNE 26, 2025

CITY OF DUBLIN  
PROJECT NUMBER  
25-003-COM


DRAWING NUMBER  
C408

SHEET NUMBER  
18 OF 25




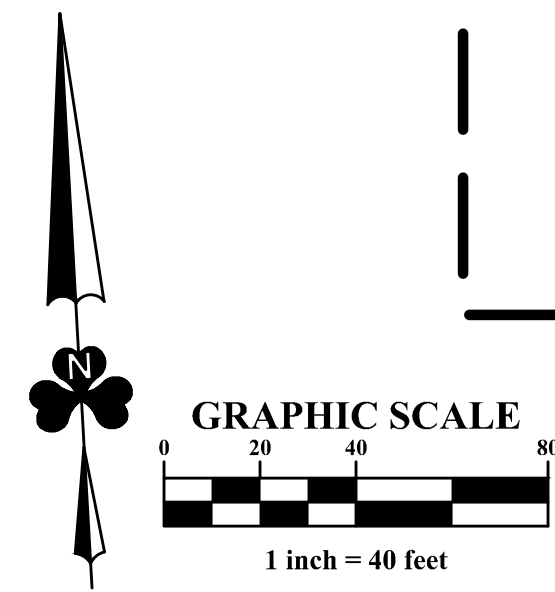

**LEGEND**

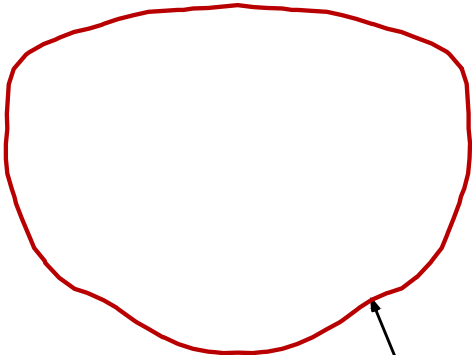

Proposed Post Top Light  
Cree Area Edge Round  
ARE-EDR-3M-04-E-UH-BK-525-40K

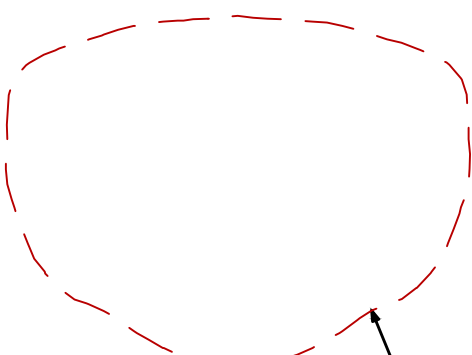

Existing Street Light  
(To Remain)

\*0.1 - 0.2 Foot-Candles

\*0.3 - 1.4 Foot-Candles

\*1.5 & Greater Foot-Candles





## LED Area Luminaire – Round

Rev. Date: V14 06/25/2024

**THE EDGE®** Series has a slim, low profile design. Its rugged cast aluminum housing minimizes wind load requirements and features an integral, weathertight LED driver compartment, spun vented cover, high performance aluminum heat sinks and leaf/debris guard.

**Applications:** Auto Dealerships, parking lots, campuses, facade lighting and general site lighting applications

Patented NanoOptic® Product Technology

Assembled in the USA by Cree Lighting from US and imported parts


**Initial Delivered Lumens:** Up to 25,065

**CRI:** Minimum 70 CRI (4000K & 5700K); 80 CRI (3000K); 90 CRI (5000K)

**CCT:** Turtle Friendly Amber, 3000K (+/-300K), 4000K (+/-300K), 5000K (+/- 500K), 5700K (+/- 500K) standard


**Limited Warranty®:** 10 years for luminaire/10 years for Colorfast DeltaGuard® finish / up to 5 years for Synapse® accessories/1 year for accessories

| Field-Installed   |   |
|---|---|
| <b>Bird Spikes</b><br>XA-BRDSPK<br><b>Synapse® SimplySnap 10V Interface</b><br>D1M10-220F<br>- 120V-277V<br>- Requires other Synapse components to complete system<br>- Refer to <a href="#">D1M10-220F</a> spec sheet for details | <b>Backlight Control Shields</b><br>XA-20BLS-4<br>- Four-pack<br>- Unpainted stainless steel<br>- For use with 5M and 5S optics<br>- Consult factory for shielding for use with 2M, 3M, and 4M optics |

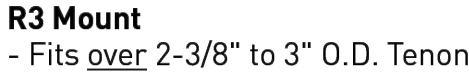

| LED Count (x10) | Weight             |
|-----------------|--------------------|
| 04              | 33.8 lbs. (15.3kg) |
| 06              | 35.2 lbs. (15.9kg) |
| 08              | 37.0 lbs. (16.8kg) |
| 10              | 40.7 lbs. (18.5kg) |
| 12              | 42.4 lbs. (19.3kg) |

**R4/R5 Mount** - see page 14 for weight & dimensions

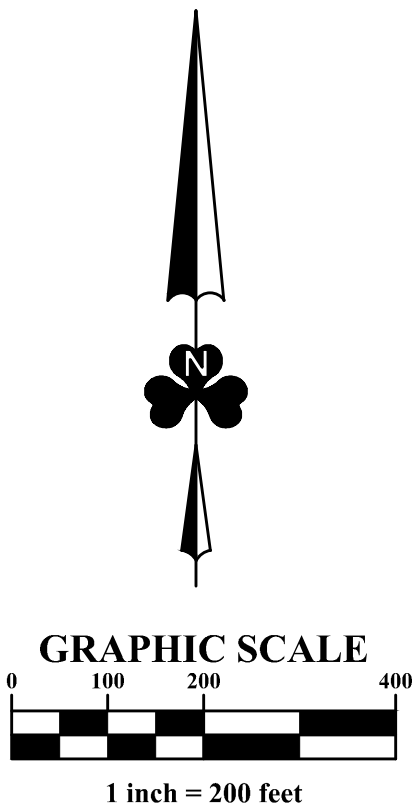

Example: ARE-EDR-2M-R3-12-E-UL-SV-350

| ARE-EDR |                                             |                                             |                                                                 |                                                                     | E        |                                 |                                                                                        |                                                                                                  |   |
|---------|---------------------------------------------|---------------------------------------------|-----------------------------------------------------------------|---------------------------------------------------------------------|----------|---------------------------------|----------------------------------------------------------------------------------------|--------------------------------------------------------------------------------------------------|---|
| Family  | Optic                                       |                                             | Mounting*                                                       | LED Count (x10)                                                     | Series   | Voltage                         | Finish                                                                                 | Drive Current                                                                                    | Options   |
| ARE-EDR | <b>2M</b><br>Type II Medium                 | <b>3MP</b><br>Type III Medium w/Partial BLS | <b>R3</b><br>Spider, Center Tenon, Fits over 2'-3/8" to 3' OD   | <b>04**</b><br><b>06**</b><br><b>08**</b><br><b>10</b><br><b>12</b> | <b>E</b> | <b>UL</b><br>Universal 120-277V | <b>BK</b><br>Black<br><b>BZ</b><br>Bronze<br><b>SV</b><br>Silver<br><b>WH</b><br>White | <b>350</b><br>350mA<br><b>525</b><br>525mA<br><b>700</b><br>700mA<br>- Available with 40-60 LEDs | <b>DIM 0-10V Dimming</b><br>- Control by others<br>- Refer to <a href="#">Dimming spec sheet</a> for details<br>- Can't exceed specified drive current<br><b>F Fuse</b><br>- Compatible only with 120V, 277V or 347V (phase to neutral)<br>- Consult factory if fusing is required for 208V, 240V or 480V (phase to phase)<br>- When code dictates fusing, use time delay fuse<br><b>HL Hi/Low [Dual Circuit Input]</b><br>- Refer to <a href="#">HL spec sheet</a> for details<br>- Sensor not included<br><b>P Button Photocell</b><br>- Available with UL voltage only<br><b>30K 3000K Color Temperature</b><br>- Minimum 80 CRI<br>- <a href="#">Color temperature per luminaire</a><br><b>40K 4000K Color Temperature</b><br>- Minimum 70 CRI<br>- <a href="#">Color temperature per luminaires</a><br><b>50K 5000K Color Temperature</b><br>- Minimum 90 CRI<br>- <a href="#">Color temperature per luminaire</a><br><b>TRL Amber Turtle Friendly LED's</b><br>- Available only with 350mA<br>- 600nm dominant wavelength<br>- Additional shielding (by others) may be required for Florida Fish and Wildlife Conservation Commission compliance |
|         | <b>2MB</b><br>Type II Medium w/BLS          | <b>4M</b><br>Type IV Medium                 | <b>T4</b><br>Spider, Center Direct, Fits inside 4"              |                                                                     |          | <b>UH</b><br>Universal 347-480V |                                                                                        |                                                                                                  |   |
|         | <b>2MP</b><br>Type II Medium w/ Partial BLS | <b>4MB</b><br>Type IV Medium w/Partial BLS  | <b>R4</b><br>Spider, Center Direct, Fits inside 4"              |                                                                     |          |                                 |                                                                                        |                                                                                                  |   |
|         | <b>3M</b><br>Type III Medium                | <b>5M</b><br>Type V Medium                  | <b>Pole</b><br>Spider, Center Direct, Fits inside 5" Round Pole |                                                                     |          |                                 |                                                                                        |                                                                                                  |   |
|         | <b>3MB</b><br>Type III Medium w/BLS         | <b>5S</b><br>Type V Short                   |                                                                 |                                                                     |          |                                 |                                                                                        |                                                                                                  |   |




\*\* Consists of multiple 20 LED light bars. 40, 60, and 80 LED units use blanks as needed in place of populated light bars



**CREE**  **LIGHTING®**

[illegible]



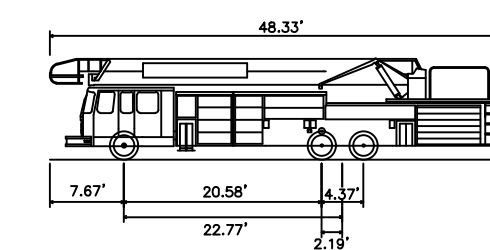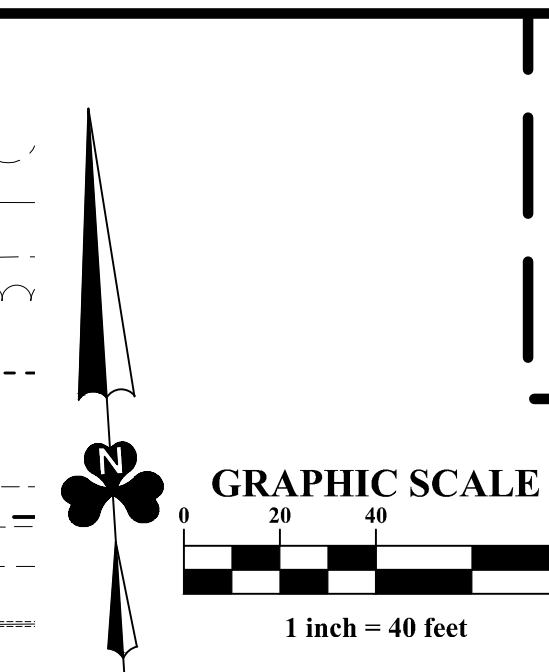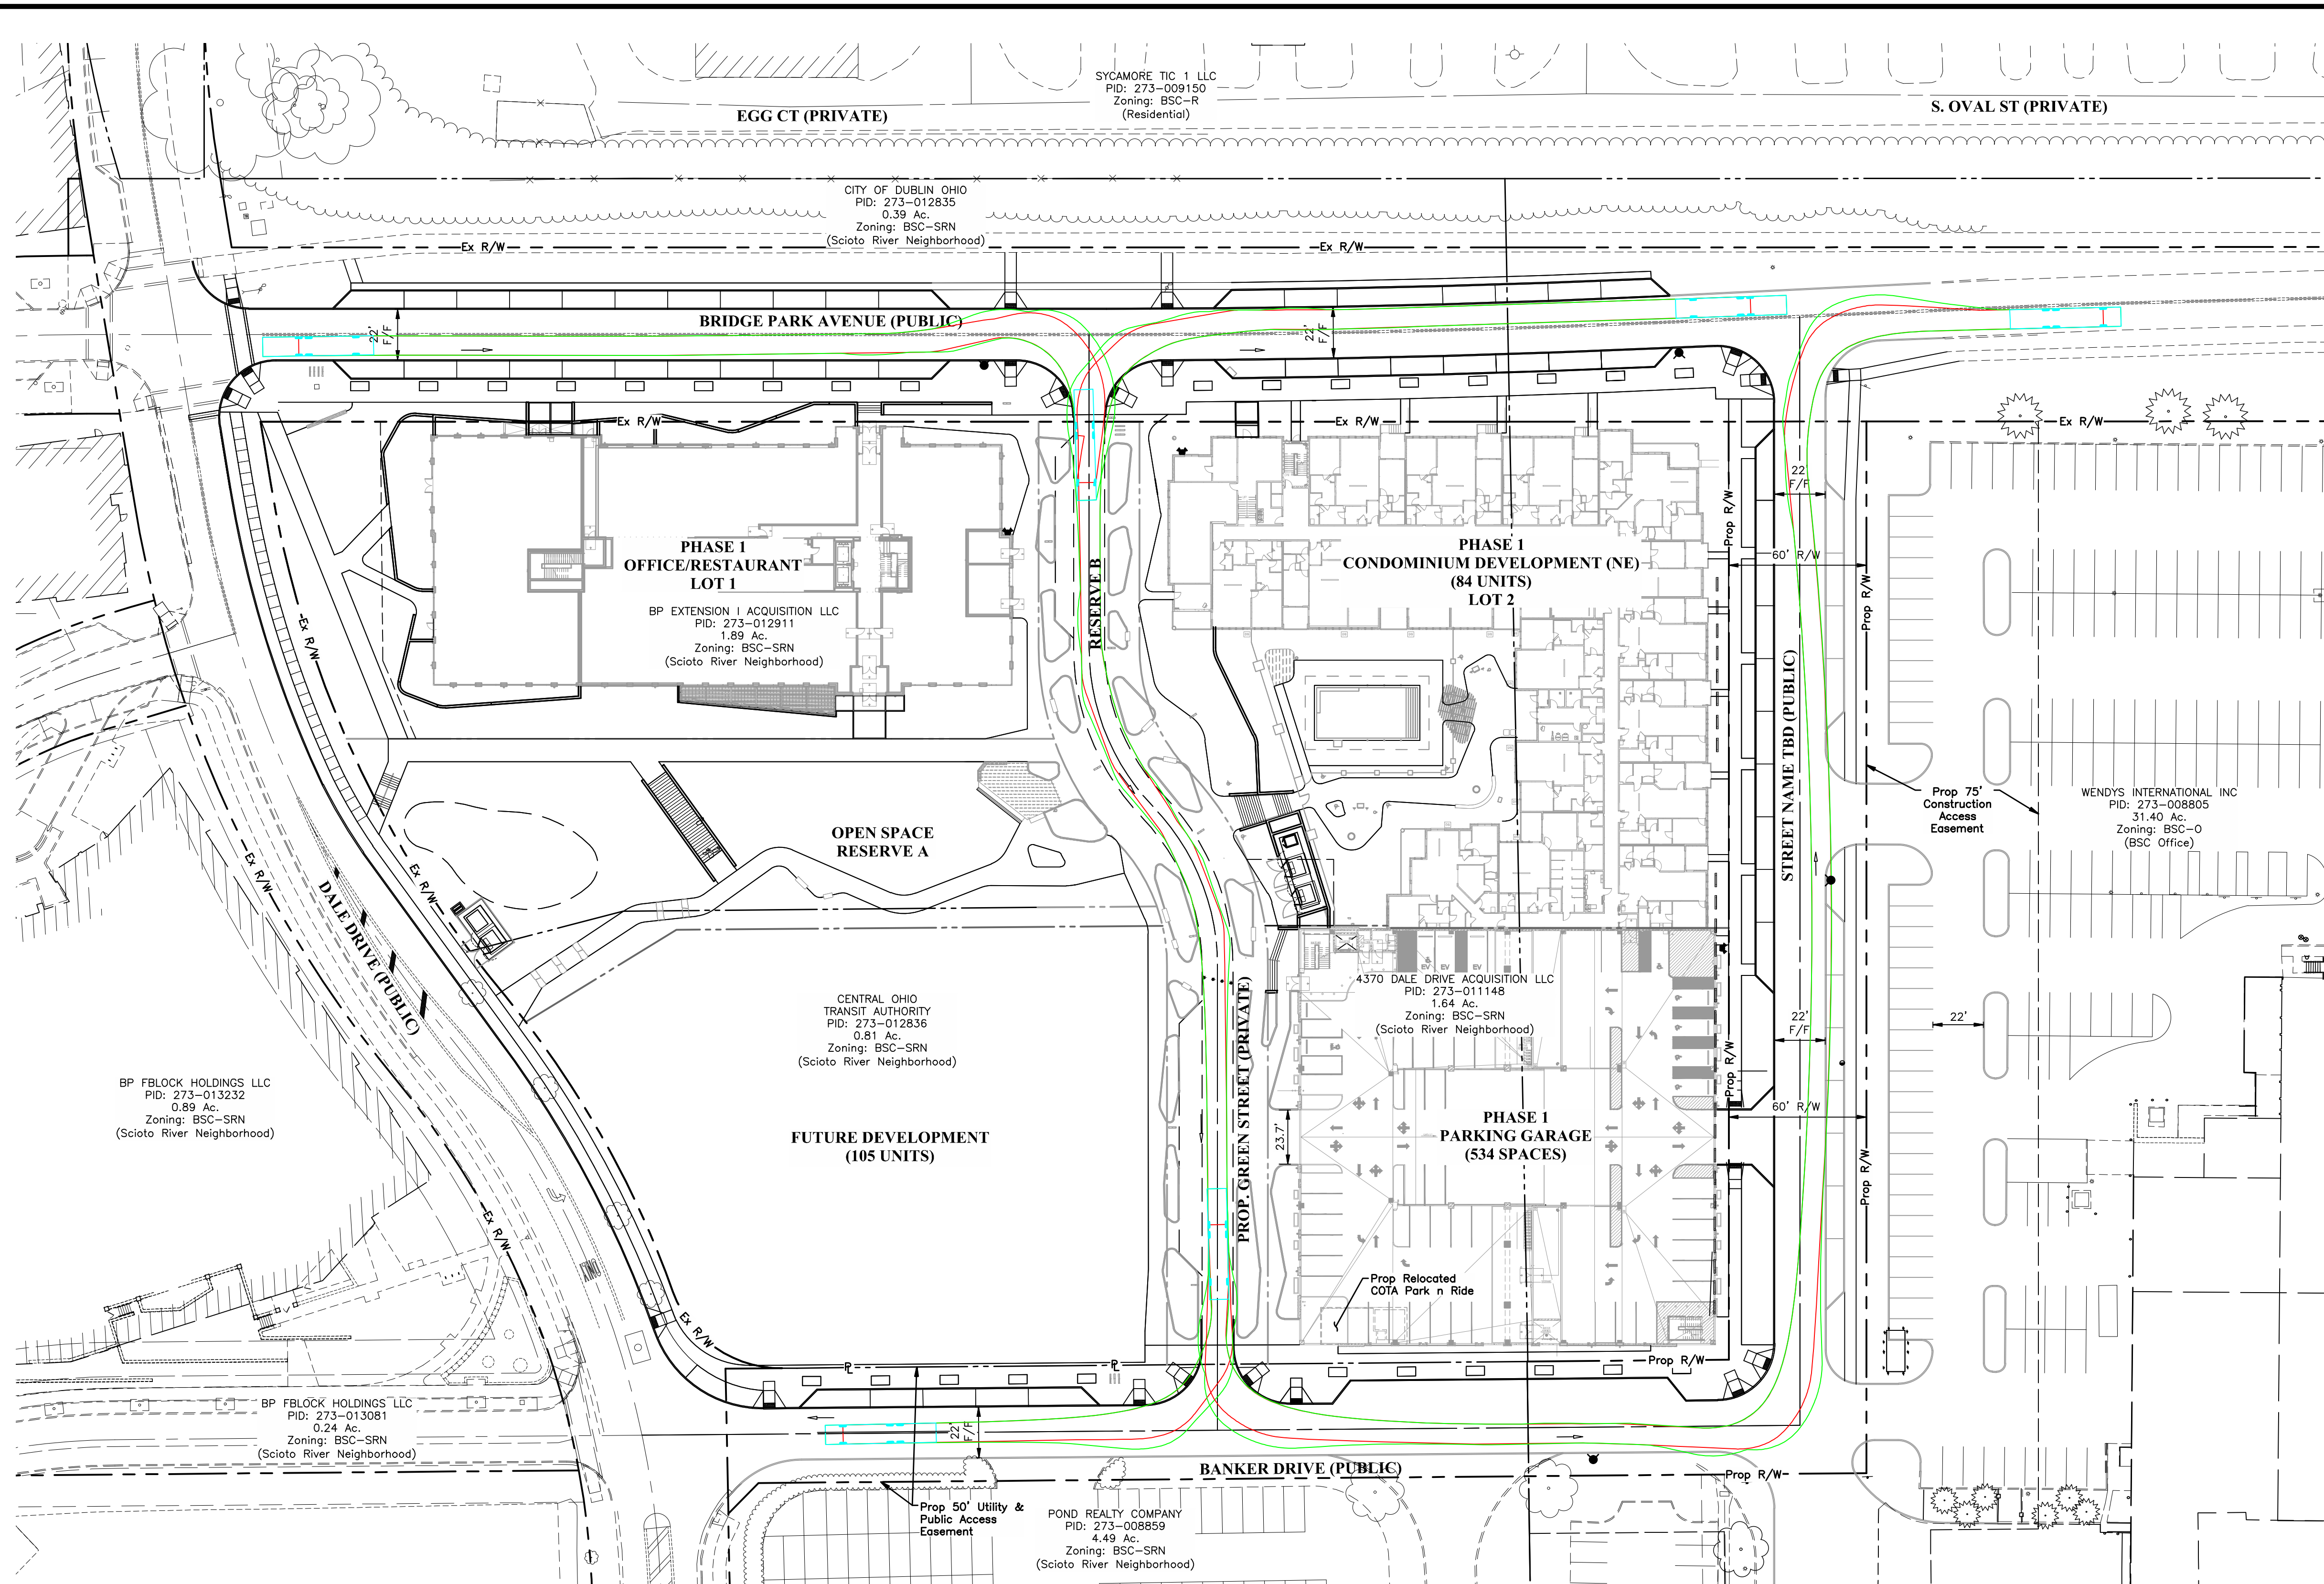

48.330ft  
8.330ft  
10.489ft  
0.920ft  
8.330ft  
6.00s  
38.10°

[illegible]

**FINAL DEVELOPMENT PLAN**  
**BRIDGE PARK - BLOCK J**  
4370 - 4455 DALE DRIVE  
CITY OF DUBLIN, FRANKLIN COUNTY, OHIO

**JUNE 26, 2025**

## FIRE TRUCK TURNING ANALYSIS

**CITY OF DUBLIN**  
**PROJECT NUMBER**  
**25-003-COM**

DRAWING NUMBER

**C601**

**SHEET NUMBER**

21 OF 25












I:\20240617\Draw\GIS\Trees\Final Development Plan\20240617\_FDEV\_Tree Removal Tables.dwg, Last Saved By: smorris, 6/26/2025 12:23 PM, Last Printed By: smorris, 6/26/2025 3:58 PM


V1-24

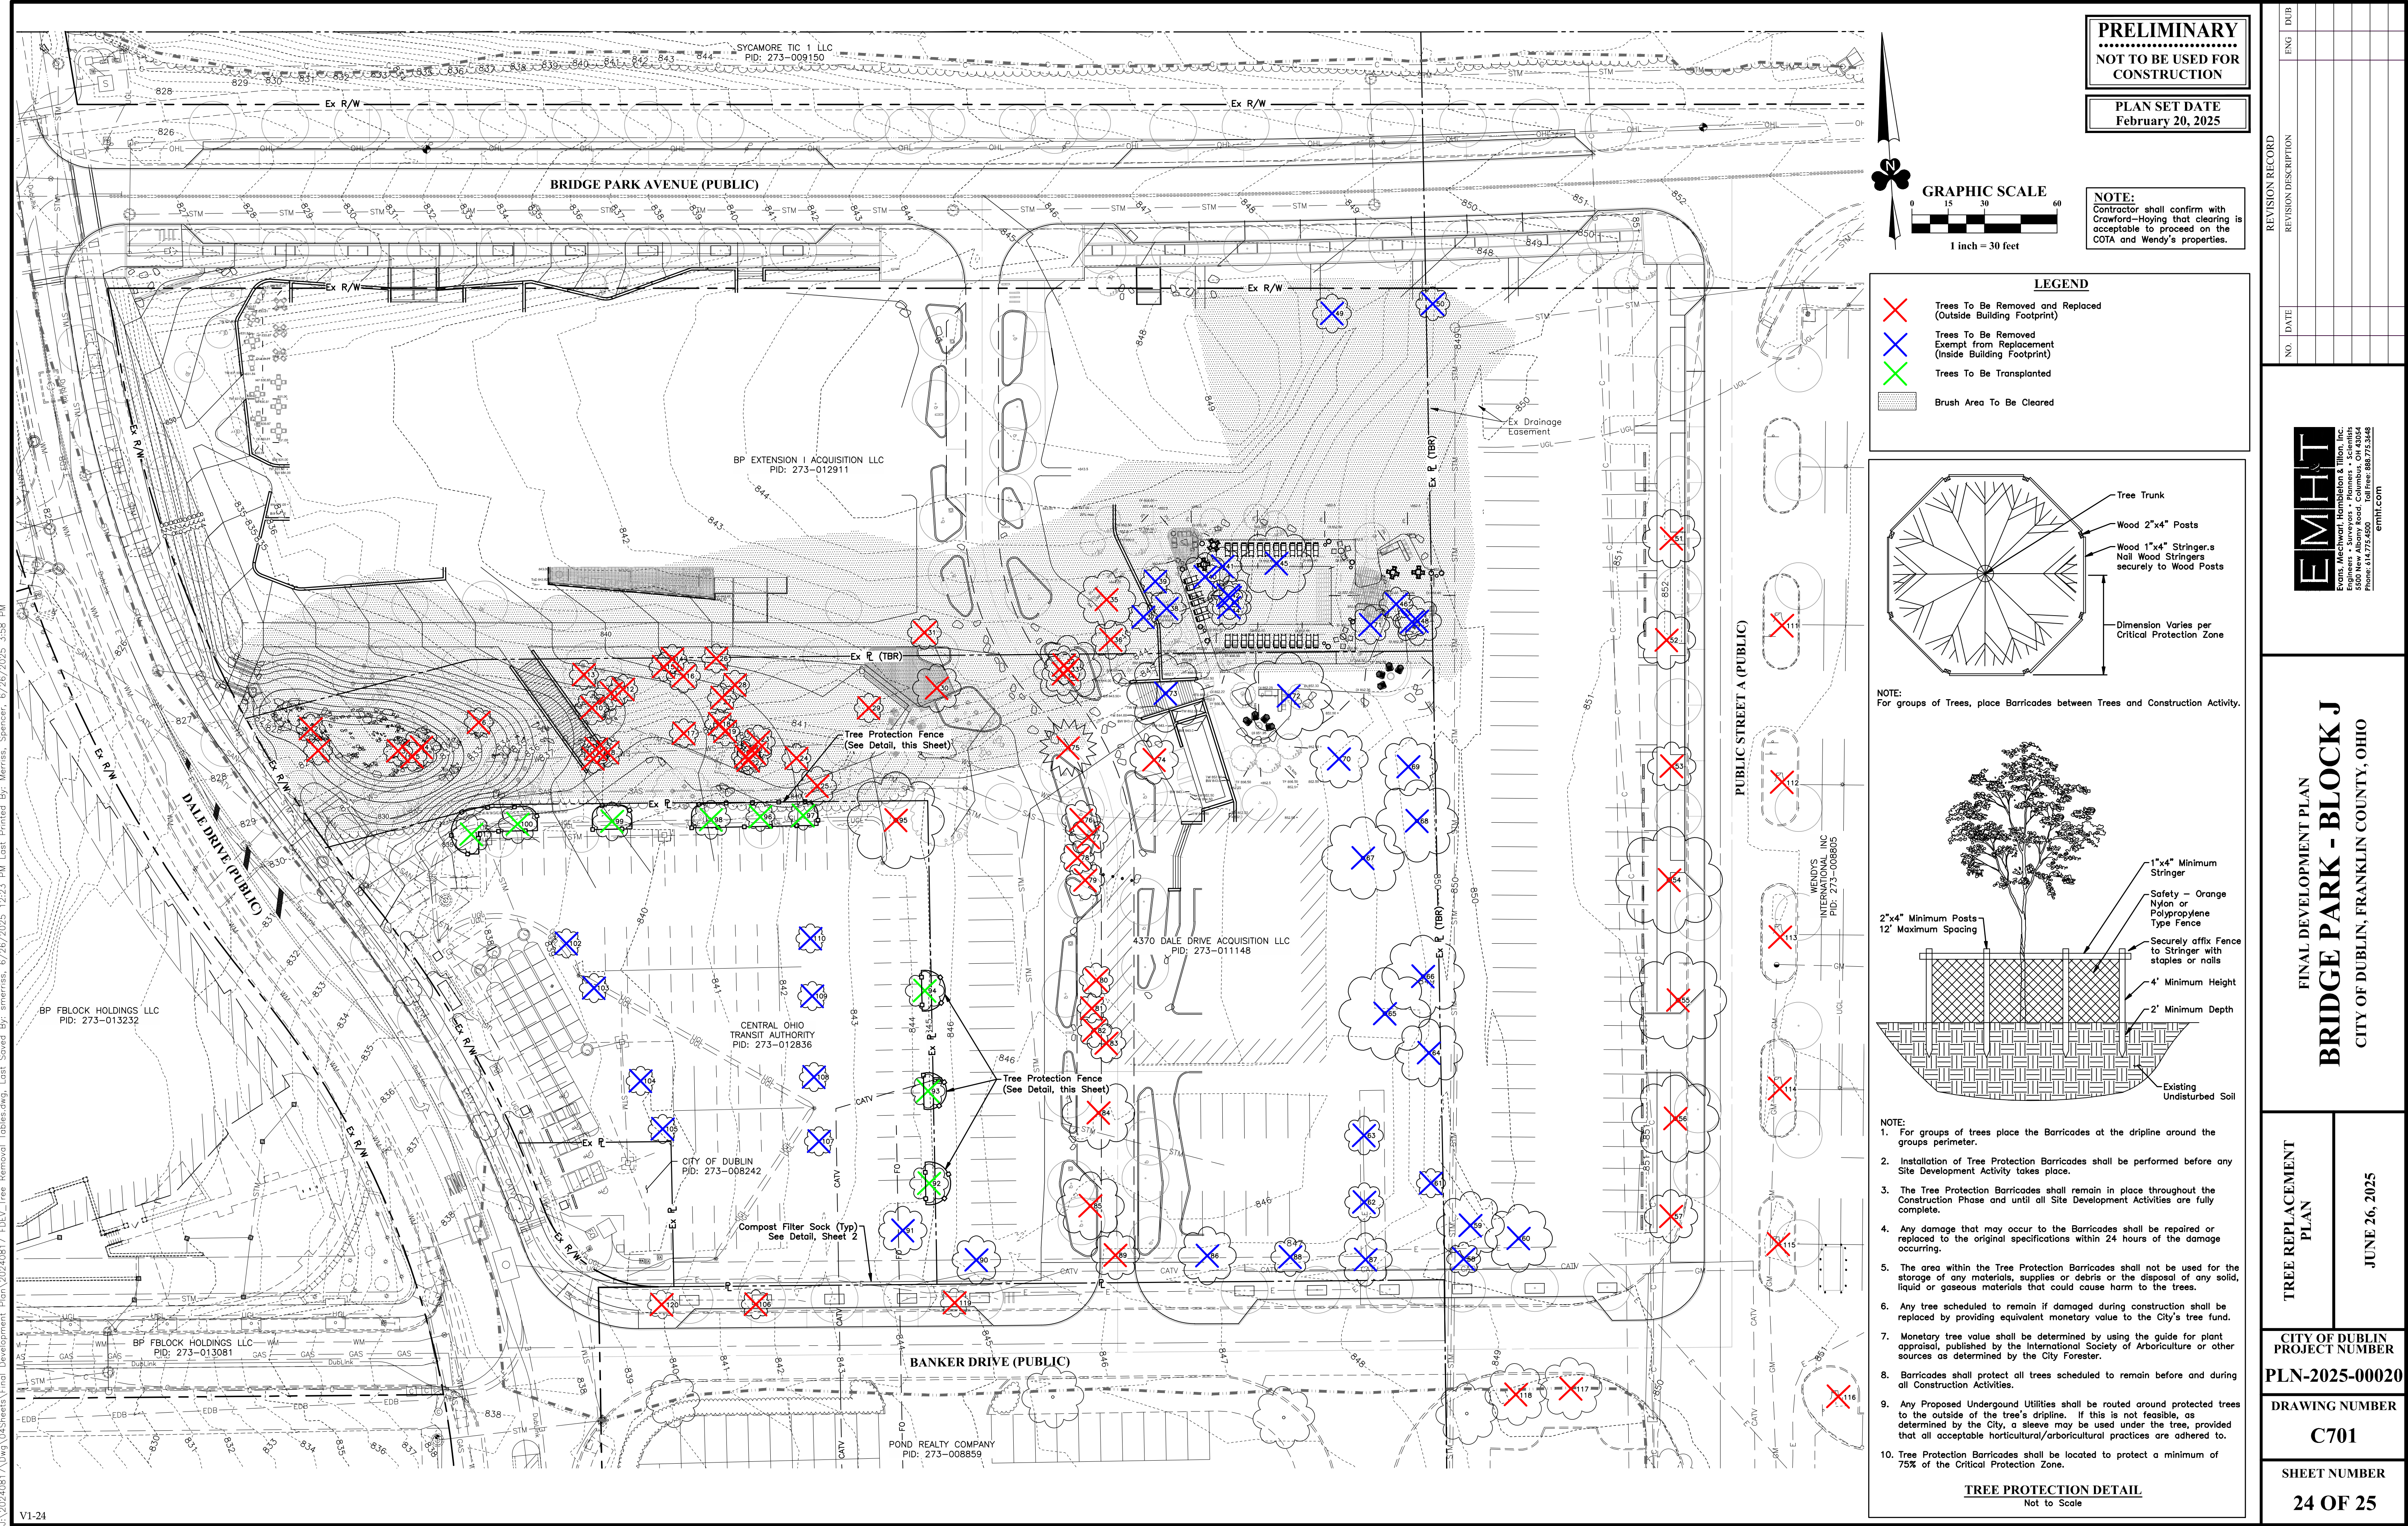


**PRELIMINARY**  
NOT TO BE USED FOR  
CONSTRUCTION

PLAN SET DATE  
February 20, 2025


**NOTE:**  
Contractor shall confirm with  
Crawford-Hoying that clearing is  
acceptable to proceed on the  
COTA and Wendy's properties.

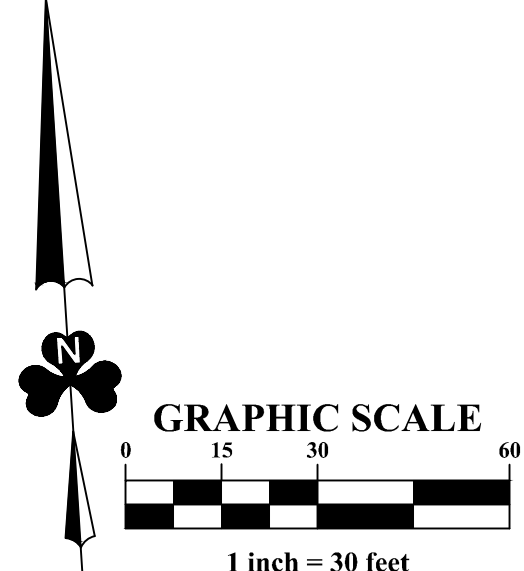

- LEGEND**
- Red X: Trees To Be Removed and Replaced (Outside Building Footprint)
  - Blue X: Trees To Be Removed Exempt from Replacement (Inside Building Footprint)
  - Green X: Trees To Be Transplanted
  - Hatched box: Brush Area To Be Cleared

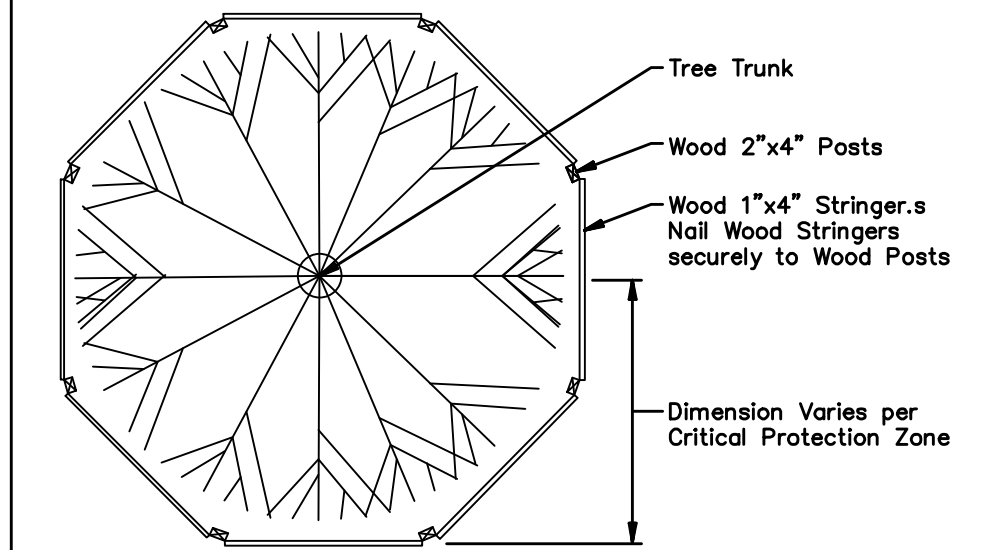

**NOTE:**  
For groups of Trees, place Barricades between Trees and Construction Activity.

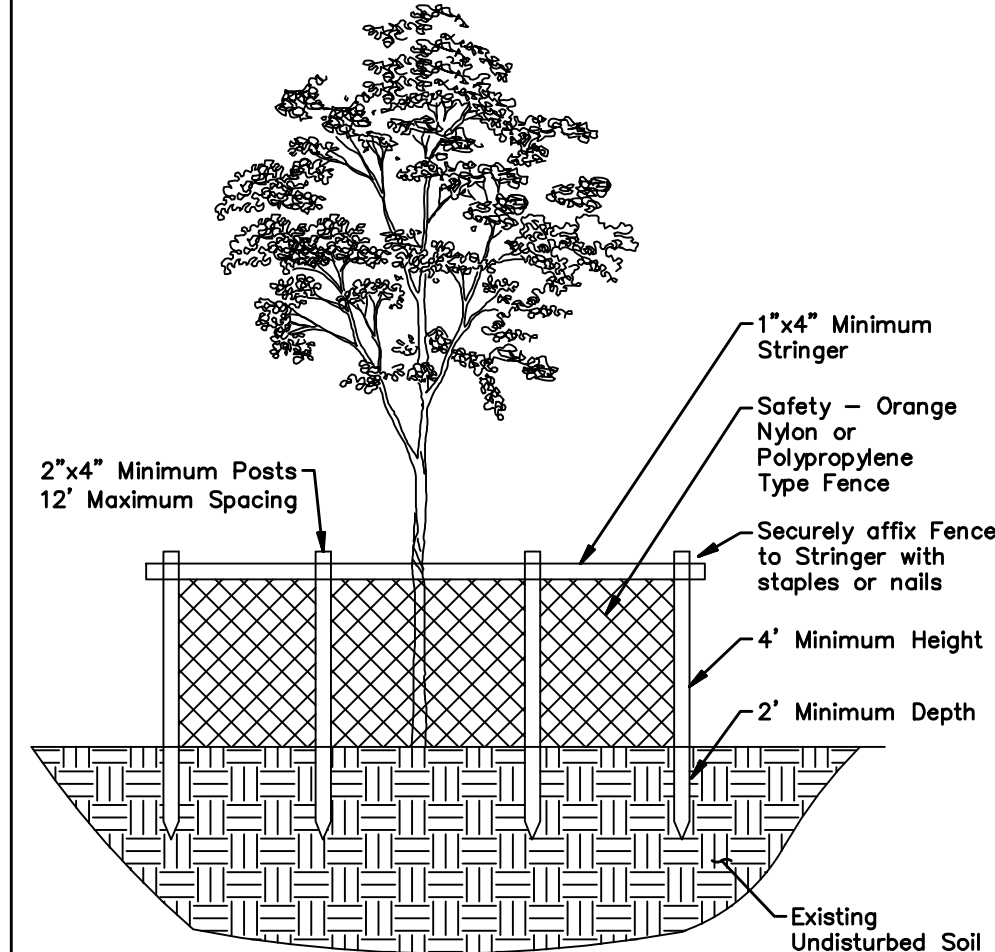

- NOTE:**
- For groups of trees place the Barricades at the dripline around the groups perimeter.
  - Installation of Tree Protection Barricades shall be performed before any Site Development Activity takes place.
  - The Tree Protection Barricades shall remain in place throughout the Construction Phase and until all Site Development Activities are fully complete.
  - Any damage that may occur to the Barricades shall be repaired or replaced to the original specifications within 24 hours of the damage occurring.
  - The area within the Tree Protection Barricades shall not be used for the storage of any materials, supplies or debris or the disposal of any solid, liquid or gaseous materials that could cause harm to the trees.
  - Any tree scheduled to remain if damaged during construction shall be replaced by providing equivalent monetary value to the City's tree fund.
  - Monetary tree value shall be determined by using the guide for plant appraisal, published by the International Society of Arboriculture or other sources as determined by the City Forester.
  - Barricades shall protect all trees scheduled to remain before and during all Construction Activities.
  - Any Proposed Underground Utilities shall be routed around protected trees to the outside of the tree's dripline. If this is not feasible, as determined by the City, a sleeve may be used under the tree, provided that all acceptable horticultural/arboricultural practices are adhered to.
  - Tree Protection Barricades shall be located to protect a minimum of 75% of the Critical Protection Zone.

**TREE PROTECTION DETAIL**  
Not to Scale

| REVISION RECORD |      | ENG         | DUB |
|-----------------|------|-------------|-----|
| NO.             | DATE | DESCRIPTION |     |
|                 |      |             |     |
|                 |      |             |     |
|                 |      |             |     |

**EMH**  
ENGINEERS, ARCHITECTS, PLANNERS & DESIGNERS  
5800 New Albany Road, Columbus, OH 43054  
Phone: 614.775.5500 Fax: 614.775.5501  
emh.com

FINAL DEVELOPMENT PLAN  
**BRIDGE PARK - BLOCK J**  
CITY OF DUBLIN, FRANKLIN COUNTY, OHIO

TREE REPLACEMENT  
PLAN  
JUNE 26, 2025

CITY OF DUBLIN  
PROJECT NUMBER  
**PLN-2025-00020**  
DRAWING NUMBER  
**C701**  
SHEET NUMBER  
**24 OF 25**



J:\20240817\045Streets\Final\_Development\_Plan\20240817\_FDEV\_Tree\_Removal\_Tables.dwg, Last Saved By: smerriss, 6/26/2025 12:23 PM, Last Printed By: Merrissa Spencer, 6/26/2025 3:58 PM

| ID            | Common Name            | Scientific Name                    | DBH (inches)  | No. of Trunks | Condition       |
|---------------|------------------------|------------------------------------|---------------|---------------|-----------------|
| 1             | Eastern Cottonwood     | Populus deltoides                  | 6             | 1             | Good            |
| 2             | Eastern Cottonwood     | Populus deltoides                  | 6             | 1             | Good            |
| 3             | Eastern Cottonwood     | Populus deltoides                  | 6             | 1             | Good            |
| 4             | Eastern Cottonwood     | Populus deltoides                  | 8             | 1             | Good            |
| 5             | Eastern Cottonwood     | Populus deltoides                  | 6,6 (12)      | 2             | Good            |
| 6             | Eastern Cottonwood     | Populus deltoides                  | 6             | 1             | Good            |
| 7             | Eastern Cottonwood     | Populus deltoides                  | 6             | 1             | Good            |
| 8             | Eastern Cottonwood     | Populus deltoides                  | 6             | 1             | Good            |
| 9             | Eastern Cottonwood     | Populus deltoides                  | 6             | 1             | Good            |
| 10            | Eastern Cottonwood     | Populus deltoides                  | 7             | 1             | Good            |
| 11            | Eastern Cottonwood     | Populus deltoides                  | 7,7 (14)      | 2             | Good            |
| 12            | Eastern Cottonwood     | Populus deltoides                  | 6             | 1             | Good            |
| 13            | Staghorn Sumac         | Rhus typhina                       | 6             | 1             | Good            |
| 14            | Eastern Cottonwood     | Populus deltoides                  | 6             | 1             | Good            |
| 15            | Eastern Cottonwood     | Populus deltoides                  | 6             | 1             | Good            |
| 16            | Eastern Cottonwood     | Populus deltoides                  | 7             | 1             | Good            |
| 17            | Eastern Cottonwood     | Populus deltoides                  | 6             | 1             | Good            |
| 18            | Eastern Cottonwood     | Populus deltoides                  | 6             | 1             | Good            |
| 19            | Eastern Cottonwood     | Populus deltoides                  | 6             | 1             | Good            |
| 20            | Eastern Cottonwood     | Populus deltoides                  | 6             | 1             | Good            |
| 21            | Eastern Cottonwood     | Populus deltoides                  | 7             | 1             | Good            |
| 22            | Eastern Cottonwood     | Populus deltoides                  | 6             | 1             | Good            |
| 23            | Eastern Cottonwood     | Populus deltoides                  | 7             | 1             | Good            |
| 24            | Eastern Cottonwood     | Populus deltoides                  | 6             | 1             | Good            |
| 25            | Eastern Cottonwood     | Populus deltoides                  | 8             | 1             | Good            |
| 26            | Eastern Cottonwood     | Populus deltoides                  | 6             | 1             | Good            |
| 27            | Eastern Cottonwood     | Populus deltoides                  | 6             | 1             | Good            |
| 28            | Eastern Cottonwood     | Populus deltoides                  | 6             | 1             | Good            |
| 29            | Box Elder              | Acer negundo                       | 6,6 (12)      | 2             | Good            |
| 30            | Eastern Cottonwood     | Populus deltoides                  | 10            | 1             | Good            |
| 31            | Staghorn Sumac         | Rhus typhina                       | 7             | 1             | Good            |
| <del>32</del> | <del>Green Ash</del>   | <del>Fraxinus pennsylvanica</del>  | <del>8</del>  | <del>1</del>  | <del>Poor</del> |
| 33            | Box Elder              | Acer negundo                       | 14            | 1             | Good            |
| 34            | Box Elder              | Acer negundo                       | 9             | 1             | Good            |
| <del>35</del> | <del>Green Ash</del>   | <del>Fraxinus pennsylvanica</del>  | <del>12</del> | <del>1</del>  | <del>Poor</del> |
| <del>36</del> | <del>Green Ash</del>   | <del>Fraxinus pennsylvanica</del>  | <del>8</del>  | <del>1</del>  | <del>Poor</del> |
| 37            | Green Ash              | Fraxinus pennsylvanica             | 6             | 1             | Fair            |
| 38            | Green Ash              | Fraxinus pennsylvanica             | 8             | 1             | Fair            |
| 39            | Callery Pear           | Pyrus callergana                   | 6             | 1             | Good            |
| 40            | Callery Pear           | Pyrus callergana                   | 10            | 1             | Good            |
| 41            | Callery Pear           | Pyrus callergana                   | 8             | 1             | Good            |
| 42            | Box Elder              | Acer negundo                       | 6             | 1             | Good            |
| 43            | Green Ash              | Fraxinus pennsylvanica             | 9             | 1             | Fair            |
| 44            | Green Ash              | Fraxinus pennsylvanica             | 9             | 1             | Fair            |
| 45            | Hackberry              | Celtis occidentalis                | 15            | 1             | Good            |
| 46            | Callery Pear           | Pyrus callergana                   | 7             | 1             | Good            |
| 47            | Callery Pear           | Pyrus callergana                   | 7             | 1             | Good            |
| 48            | Callery Pear           | Pyrus callergana                   | 10            | 1             | Good            |
| 49            | Black Locust           | Robinia pseudoacacia               | 8,7 (15)      | 2             | Good            |
| 50            | Black Walnut           | Juglans nigra                      | 7,6,6 (19)    | 3             | Good            |
| 51            | Red Maple              | Acer rubrum                        | 12            | 1             | Good            |
| 52            | Red Maple              | Acer rubrum                        | 12            | 1             | Good            |
| 53            | Japanese Zelkova       | Zelkova serrata                    | 10            | 1             | Good            |
| 54            | Small-Leaved Linden    | Tilia cordata                      | 22            | 1             | Fair            |
| 55            | Small-Leaved Linden    | Tilia cordata                      | 20            | 1             | Fair            |
| 56            | Small-Leaved Linden    | Tilia cordata                      | 18            | 1             | Good            |
| 57            | Red Maple              | Acer rubrum                        | 11,8 (19)     | 2             | Good            |
| 58            | Small-Leaved Linden    | Tilia cordata                      | 7             | 1             | Good            |
| 59            | Red Maple              | Acer rubrum                        | 14            | 1             | Good            |
| 60            | Red Maple              | Acer rubrum                        | 14            | 1             | Good            |
| 61            | Hedge Maple            | Acer campestre                     | 6,6 (12)      | 2             | Good            |
| 62            | Japanese Zelkova       | Zelkova serrata                    | 8             | 1             | Good            |
| 63            | Japanese Zelkova       | Zelkova serrata                    | 8             | 1             | Good            |
| 64            | Thornless Honey Locust | Gleditsia triacanthos var. inermis | 14            | 1             | Good            |
| 65            | Thornless Honey Locust | Gleditsia triacanthos var. inermis | 19            | 1             | Good            |
| 66            | Thornless Honey Locust | Gleditsia triacanthos var. inermis | 17            | 1             | Good            |
| 67            | Tulip Poplar           | Liriodendron tulipifera            | 17            | 1             | Good            |
| 68            | Tulip Poplar           | Liriodendron tulipifera            | 17            | 1             | Good            |
| 69            | Hedge Maple            | Acer campestre                     | 12            | 1             | Good            |
| 70            | Silver Maple           | Acer saccharinum                   | 12            | 1             | Good            |


| ID            | Common Name             | Scientific Name                   | DBH (inches)  | No. of Trunks | Condition       |
|---------------|-------------------------|-----------------------------------|---------------|---------------|-----------------|
| 71            | Black Cherry            | Prunus serotina                   | 8             | 1             | Good            |
| 72            | Tulip Poplar            | Liriodendron tulipifera           | 18            | 1             | Good            |
| 73            | Tulip Poplar            | Liriodendron tulipifera           | 16            | 1             | Good            |
| 74            | Silver Maple            | Acer saccharinum                  | 10            | 1             | Good            |
| 75            | Norway Spruce           | Picea abies                       | 12            | 1             | Good            |
| 76            | Crabapple sp.           | Malus sp.                         | 8             | 1             | Fair            |
| 77            | Crabapple sp.           | Malus sp.                         | 8             | 1             | Fair            |
| 78            | Crabapple sp.           | Malus sp.                         | 7             | 1             | Fair            |
| 79            | Crabapple sp.           | Malus sp.                         | 8             | 1             | Fair            |
| 80            | Crabapple sp.           | Malus sp.                         | 7,6 (13)      | 2             | Fair            |
| 81            | Crabapple sp.           | Malus sp.                         | 6             | 1             | Fair            |
| 82            | Crabapple sp.           | Malus sp.                         | 7             | 1             | Fair            |
| 83            | Crabapple sp.           | Malus sp.                         | 8,6 (15)      | 2             | Fair            |
| 84            | Silver Maple            | Acer saccharinum                  | 15            | 1             | Good            |
| <del>85</del> | <del>Silver Maple</del> | <del>Acer saccharinum</del>       | <del>14</del> | <del>1</del>  | <del>Poor</del> |
| <del>86</del> | <del>Green Ash</del>    | <del>Fraxinus pennsylvanica</del> | <del>12</del> | <del>1</del>  | <del>Poor</del> |
| <del>87</del> | <del>Green Ash</del>    | <del>Fraxinus pennsylvanica</del> | <del>11</del> | <del>1</del>  | <del>Poor</del> |
| 88            | Small-Leaved Linden     | Tilia cordata                     | 8             | 1             | Good            |
| <del>89</del> | <del>Green Ash</del>    | <del>Fraxinus pennsylvanica</del> | <del>10</del> | <del>1</del>  | <del>Poor</del> |
| <del>90</del> | <del>Green Ash</del>    | <del>Fraxinus pennsylvanica</del> | <del>10</del> | <del>1</del>  | <del>Poor</del> |
| 91            | Hackberry               | Celtis occidentalis               | 10            | 1             | Good            |
| 92            | London Plane Tree       | Platanus x hispanica              | 8             | 1             | Good            |
| 93            | London Plane Tree       | Platanus x hispanica              | 7             | 1             | Good            |
| 94            | London Plane Tree       | Platanus x hispanica              | 8             | 1             | Good            |
| 95            | Hackberry               | Celtis occidentalis               | 20            | 1             | Good            |
| 96            | London Plane Tree       | Platanus x hispanica              | 6             | 1             | Good            |
| 97            | London Plane Tree       | Platanus x hispanica              | 6             | 1             | Good            |
| 98            | London Plane Tree       | Platanus x hispanica              | 8             | 1             | Good            |
| 99            | London Plane Tree       | Platanus x hispanica              | 8             | 1             | Good            |
| 100           | London Plane Tree       | Platanus x hispanica              | 8             | 1             | Good            |
| 101           | London Plane Tree       | Platanus x hispanica              | 8             | 1             | Good            |
| 102           | Small-Leaved Linden     | Tilia cordata                     | 6             | 1             | Good            |
| 103           | Small-Leaved Linden     | Tilia cordata                     | 6             | 1             | Good            |
| 104           | Small-Leaved Linden     | Tilia cordata                     | 6             | 1             | Good            |
| 105           | Small-Leaved Linden     | Tilia cordata                     | 6             | 1             | Good            |
| 106           | Sugar Maple             | Acer saccharum                    | 6             | 1             | Good            |
| 107           | Small-Leaved Linden     | Tilia cordata                     | 6             | 1             | Good            |
| 108           | Small-Leaved Linden     | Tilia cordata                     | 6             | 1             | Good            |
| 109           | Small-Leaved Linden     | Tilia cordata                     | 6             | 1             | Good            |
| 110           | Small-Leaved Linden     | Tilia cordata                     | 6             | 1             | Good            |
| 111           | Silver Maple            | Acer saccharinum                  | *6            | 1             | Good            |
| 112           | Japanese Zelkova        | Zelkova serrata                   | *8            | 1             | Good            |
| 113           | Sugar Maple             | Acer saccharum                    | *20           | 1             | Good            |
| 114           | Japanese Zelkova        | Zelkova serrata                   | *4            | 1             | Good            |
| 115           | Sugar Maple             | Acer saccharum                    | *12           | 1             | Good            |
| 116           | Sugar Maple             | Acer saccharum                    | *10           | 1             | Good            |
| 117           | Sugar Maple             | Acer saccharum                    | *8            | 1             | Good            |
| 118           | Sugar Maple             | Acer saccharum                    | *8            | 1             | Good            |
| 119           | Sugar Maple             | Acer saccharum                    | *6            | 1             | Good            |
| 120           | Sugar Maple             | Acer saccharum                    | *6            | 1             | Good            |
| * Estimated   |                         |                                   |               |               |                 |

|                                                   |     |  |  |
|---------------------------------------------------|-----|--|--|
| Inside Building Footprint Totals                  |     |  |  |
| Poor Condition Ash Tree Caliper (inches)          | 43  |  |  |
| Fair to Good Condition Ash Tree Caliper (inches)  | 32  |  |  |
| Other Tree Caliper Total (inches)                 | 382 |  |  |
|                                                   |     |  |  |
| Outside Building Footprint Totals                 |     |  |  |
| Poor Condition Ash Tree Caliper (inches)          | 28  |  |  |
| Poor Condition Silver Maple Tree Caliper (inches) | 14  |  |  |
| Other Tree Caliper Total (inches)                 | 578 |  |  |
|                                                   |     |  |  |
| Trees To Be Transplanted Totals                   |     |  |  |
| London Plane Tree Caliper Total (inches)          | 67  |  |  |

PRELIMINARY  
NOT TO BE USED FOR  
CONSTRUCTION

PLAN SET DATE  
June 26, 2025

| REVISION RECORD      |      | ENG | DUB |  |  |  |  |  |  |
|----------------------|------|-----|-----|--|--|--|--|--|--|
| REVISION DESCRIPTION |      |     |     |  |  |  |  |  |  |
| NO.                  | DATE |     |     |  |  |  |  |  |  |
|                      |      |     |     |  |  |  |  |  |  |
|                      |      |     |     |  |  |  |  |  |  |
|                      |      |     |     |  |  |  |  |  |  |
|                      |      |     |     |  |  |  |  |  |  |

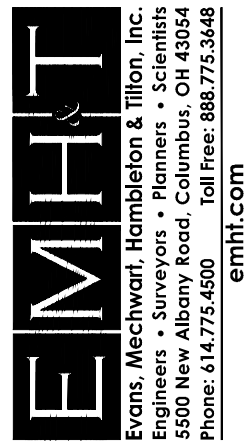

FINAL DEVELOPMENT PLAN  
**BRIDGE PARK - BLOCK J**  
CITY OF DUBLIN, FRANKLIN COUNTY, OHIO

TREE REPLACEMENT  
TABLES

JUNE 26, 2025

CITY OF DUBLIN  
PROJECT NUMBER

PLN-2025-00020

DRAWING NUMBER

C702

SHEET NUMBER

25 OF 25







PRELIMINARY  
NOT TO BE USED FOR  
CONSTRUCTION

PLAN SET DATE  
June 26, 2025

| REVISION RECORD |     | NO. | DATE | REVISION DESCRIPTION |
|-----------------|-----|-----|------|----------------------|
| ENG             | DUB |     |      |                      |
|                 |     |     |      |                      |
|                 |     |     |      |                      |
EMHT

Engineers • Planners • Scientists  
5800 New Albany Road, Columbus, OH 43054  
Phone: 614.775.6500 • Fax: 614.775.3446  
emht.com

FINAL DEVELOPMENT PLAN  
**BRIDGE PARK - BLOCK J**  
4370 - 4455 DALE DRIVE  
CITY OF DUBLIN, FRANKLIN COUNTY, OHIO

HYDRODYNAMIC  
SEPERATOR DETAILS


JUNE 26, 2025

CITY OF DUBLIN  
PROJECT NUMBER  
**25-003-COM**



DRAWING NUMBER  
**C404**

SHEET NUMBER  
**16 OF 25**

103



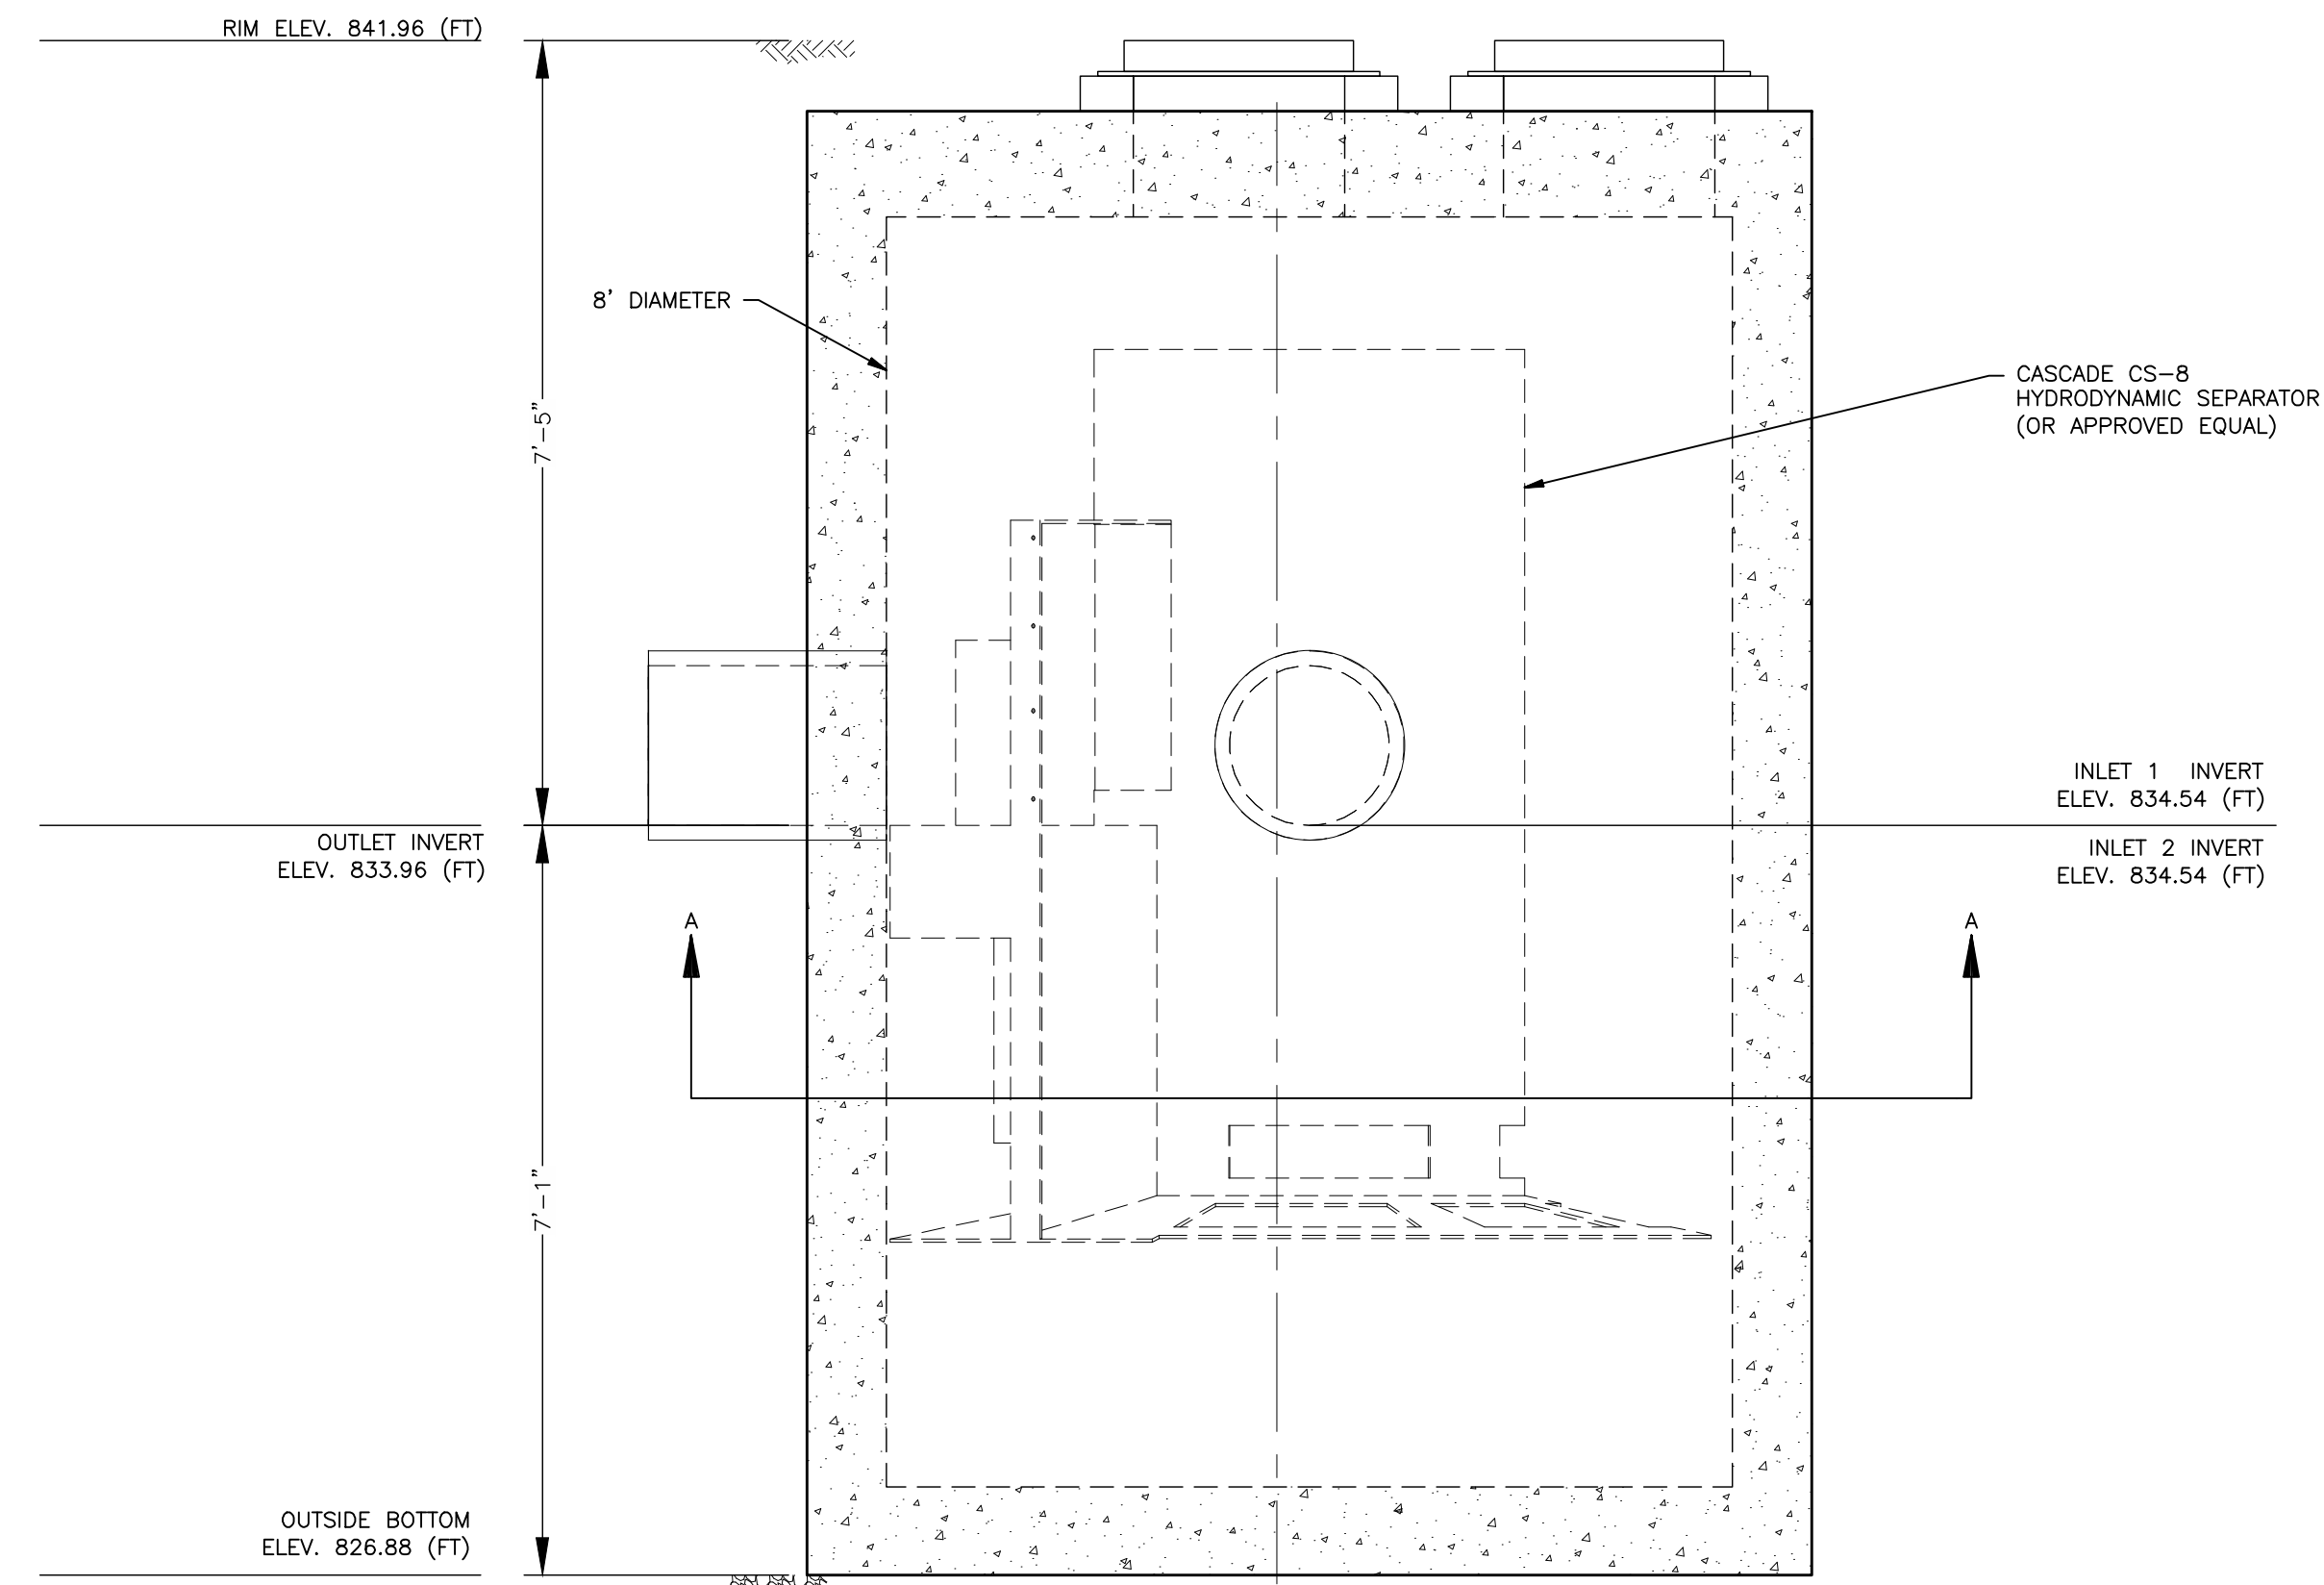


**CONTECH CASCADE CS-8 HYDRODYNAMIC SEPARATOR (OR APPROVED EQUAL) DETAIL**  
NOT TO SCALE

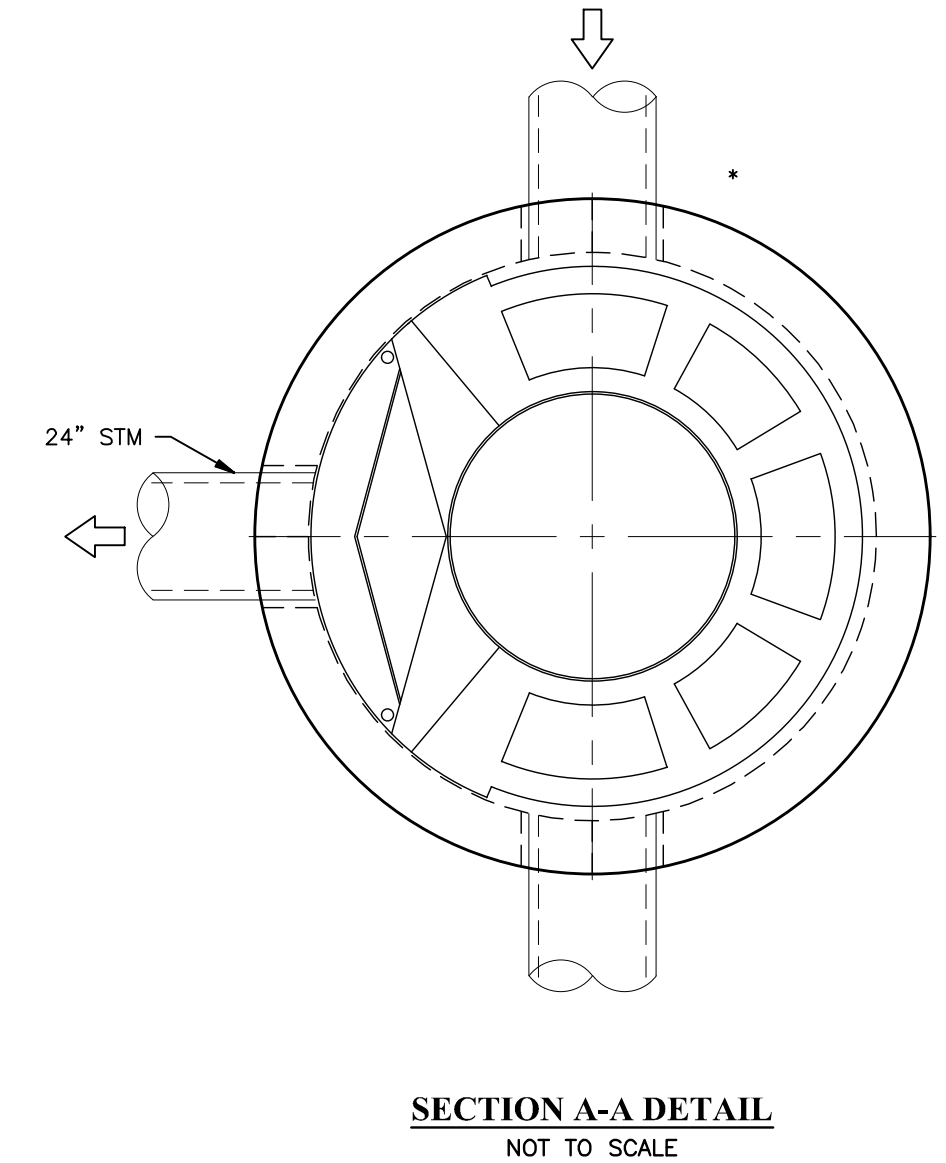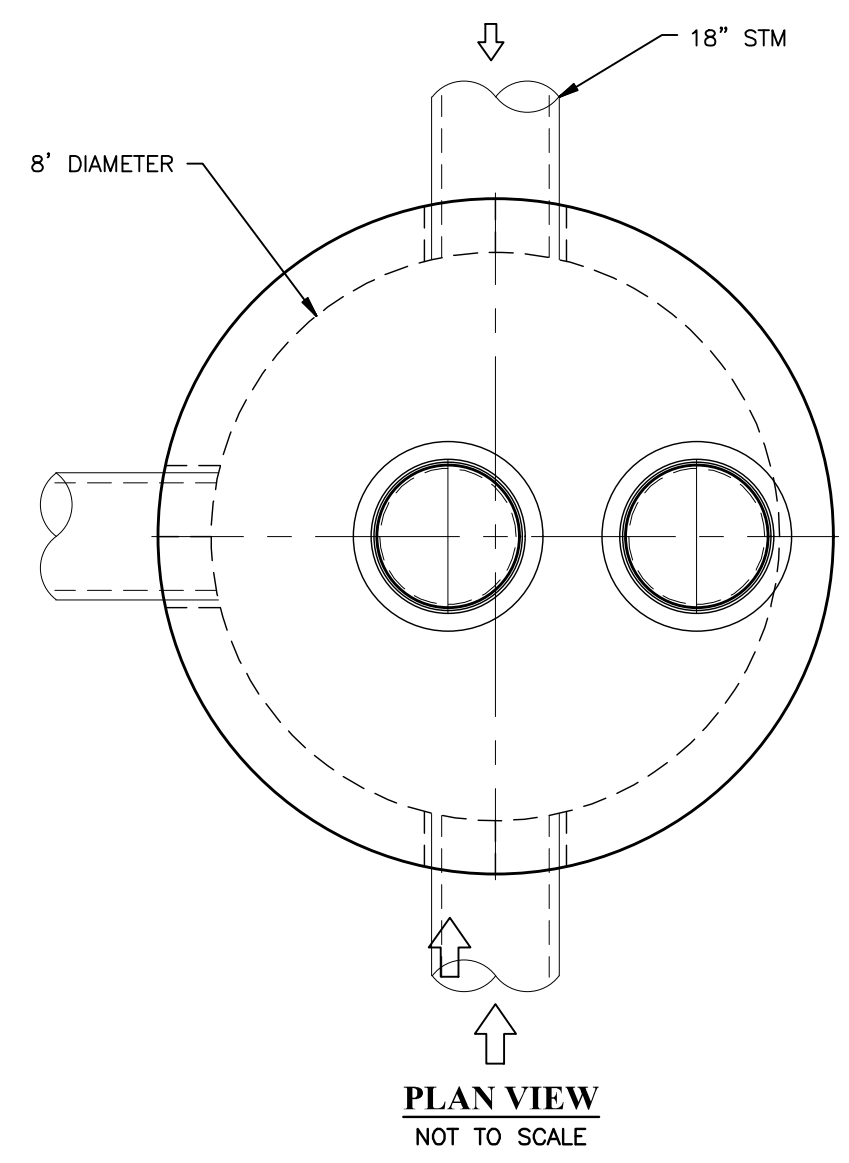


- GENERAL NOTES**
1. Contech to provide all materials unless noted otherwise.
  2. For fabrication drawings with detailed structure dimensions and weights, please contact your Contech representative. [www.conteches.com](http://www.conteches.com)
  3. Cascade separator water quality structure shall be in accordance with all design data and information contained in this drawing. Contractor to confirm structure meets requirements of project.
  4. Structure shall meet AASHTO HS-20 load rating, assuming earth cover of 0' - 2', and groundwater elevation at, or below, the outlet pipe invert elevation. Engineer of record to confirm actual groundwater elevation. Castings shall meet AASHTO M306 and be cast with the Contech logo.
  5. Cascade separator structure shall be precast concrete conforming to ASTM C-478 and AASHTO load factor design method.
  6. All precast concrete manufactured parts shall conform to astm c-478, with minimum concrete strength of 4000 psi at 28 days
  7. Joint sealant shall conform to ASTM C-990 or ASTM C-443

- INSTALLATION NOTES**
1. Any sub-base, backfill depth, and/or anti-flotation provisions are site-specific design considerations and shall be specified by engineer of record.
  2. Contractor to provide equipment with sufficient lifting and reach capacity to lift and set the cascade separator manhole structure.
  3. Contractor to add joint sealant between all structure sections, and assemble structure.
  4. Contractor to provide, install, and grout pipes. Match pipe inverts with elevations shown. All pipe centerlines to match pipe opening centerlines.
  5. Contractor to take appropriate measures to assure unit is water tight, holding water to flowline invert minimum. It is suggested that all joints below pipe inverts are grouted.

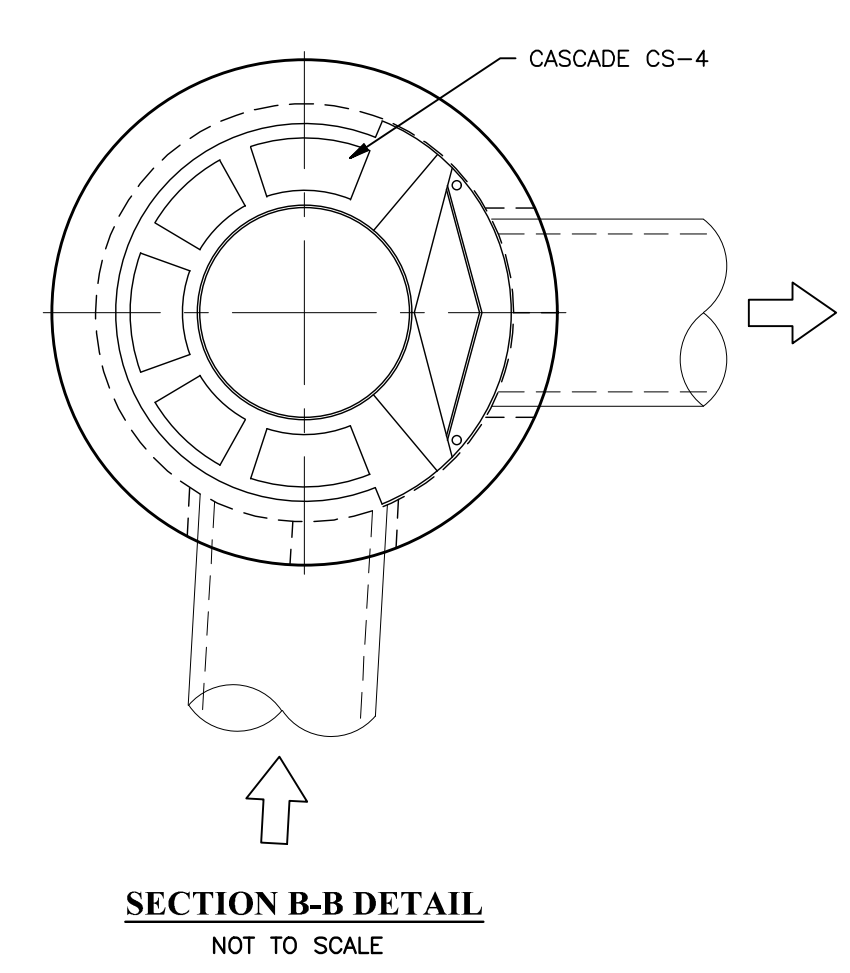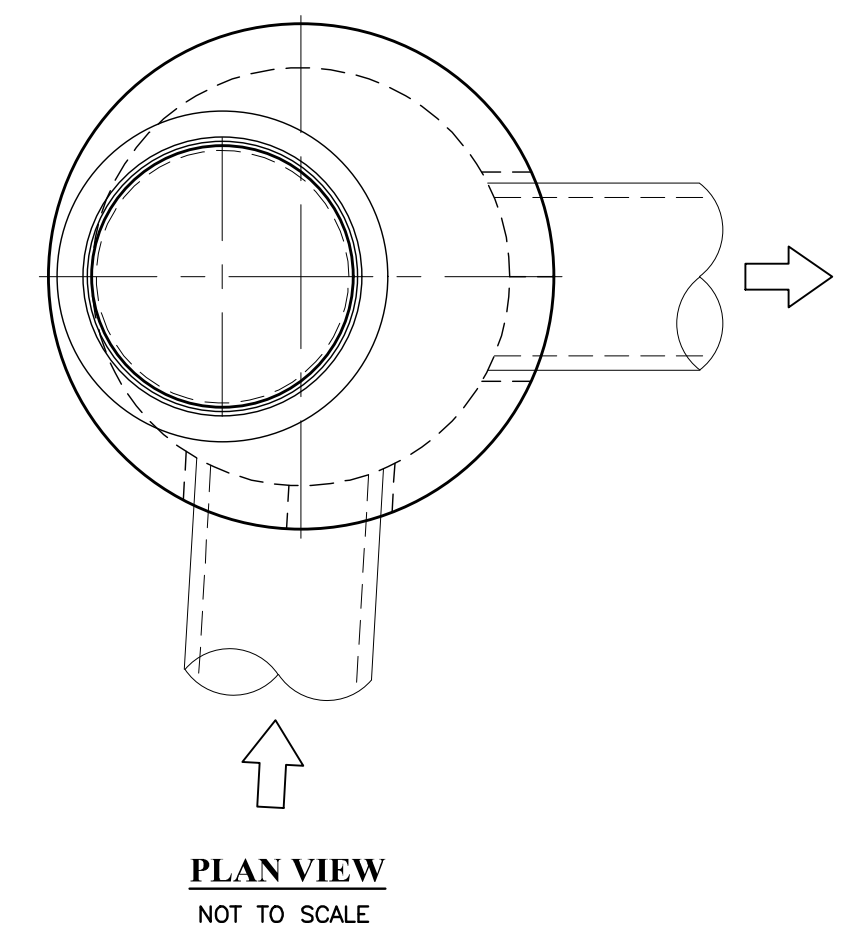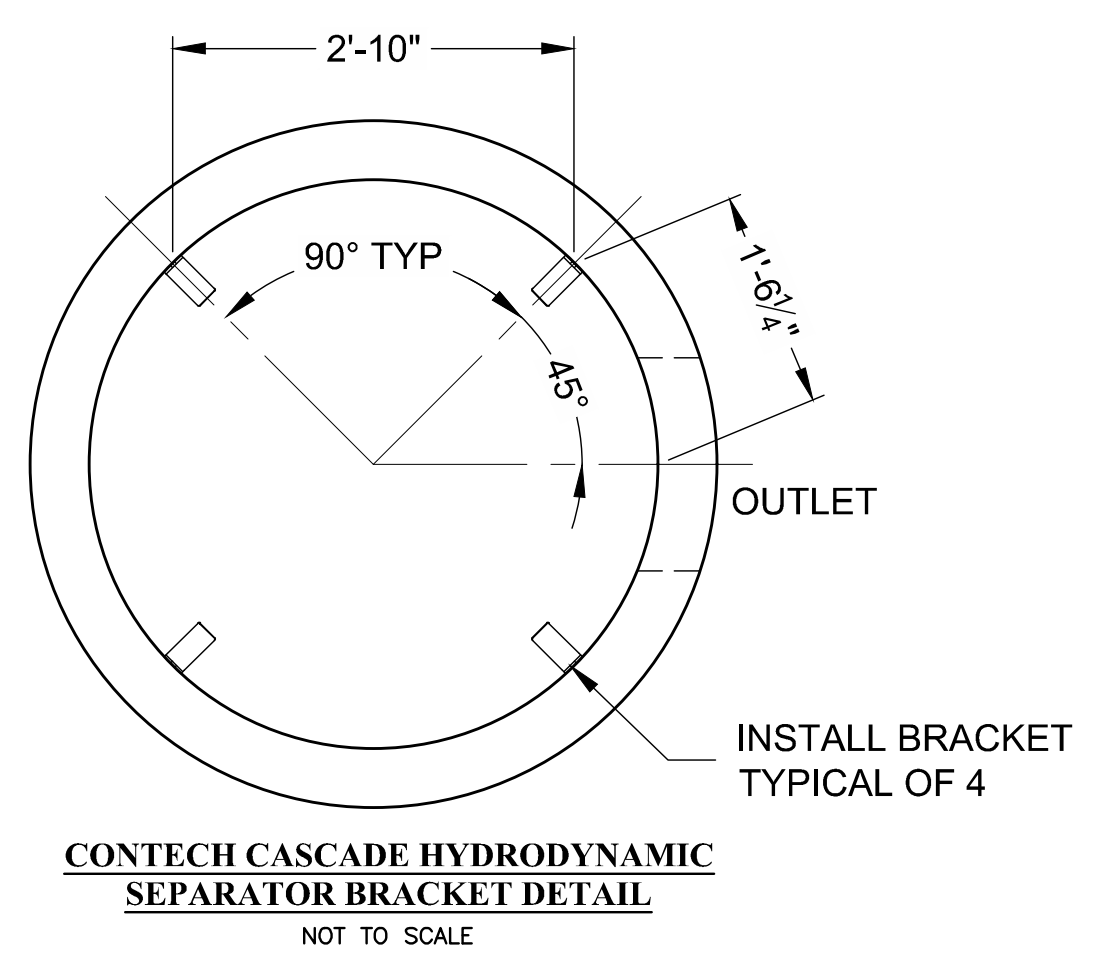

111

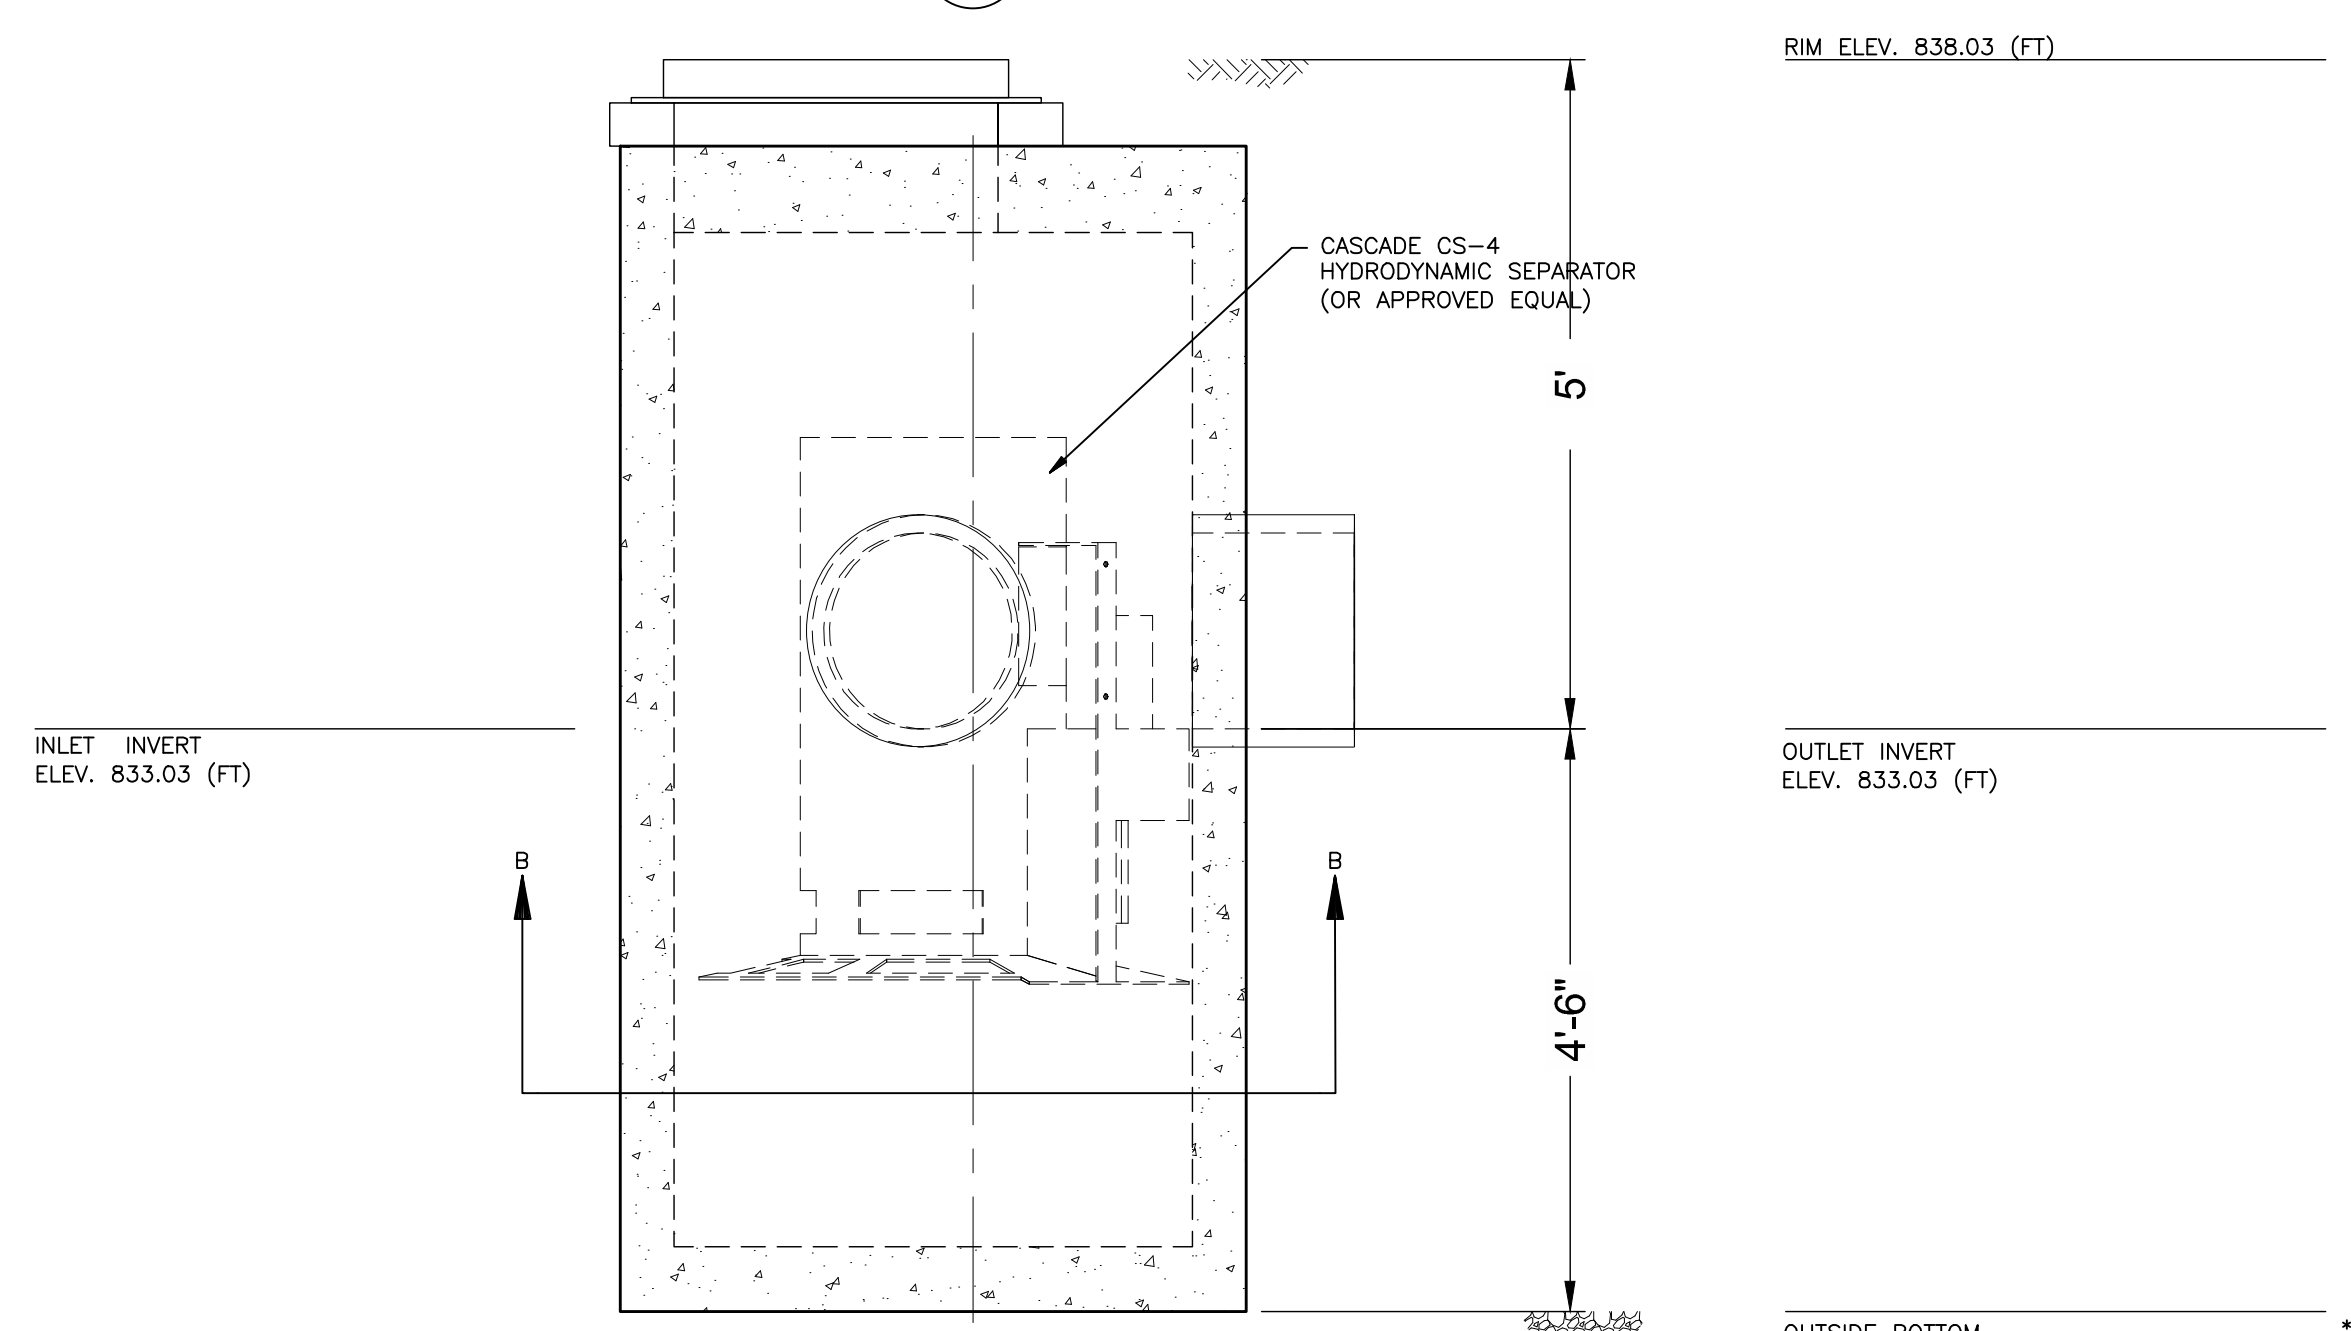

**CONTECH CASCADE CS-4 HYDRODYNAMIC SEPARATOR (OR APPROVED EQUAL)**  
NOT TO SCALE