November 19, 2026

Re: COTA Bus Stop – Block J Bridge Park
Community: The City of Dublin, Franklin County
Project: PID 273-013980
Address: 4442 Banker Drive, Dublin, Ohio 43017

All,

This letter is to confirm the address added to the system for the COTA Bus Landing and Operator Space, located on the south side of the parking garage in Bridge Park, Block J. The address for this bus stop is **4442 Banker Drive**.

If you have any questions, please contact our office at 614-410-4600.

See attachment.


Sincerely,

Carlos Gonzalez
Engineering Technician I

Attachments

Cc: Email Distribution List

Jen Cain-Sultzbaugh, Police

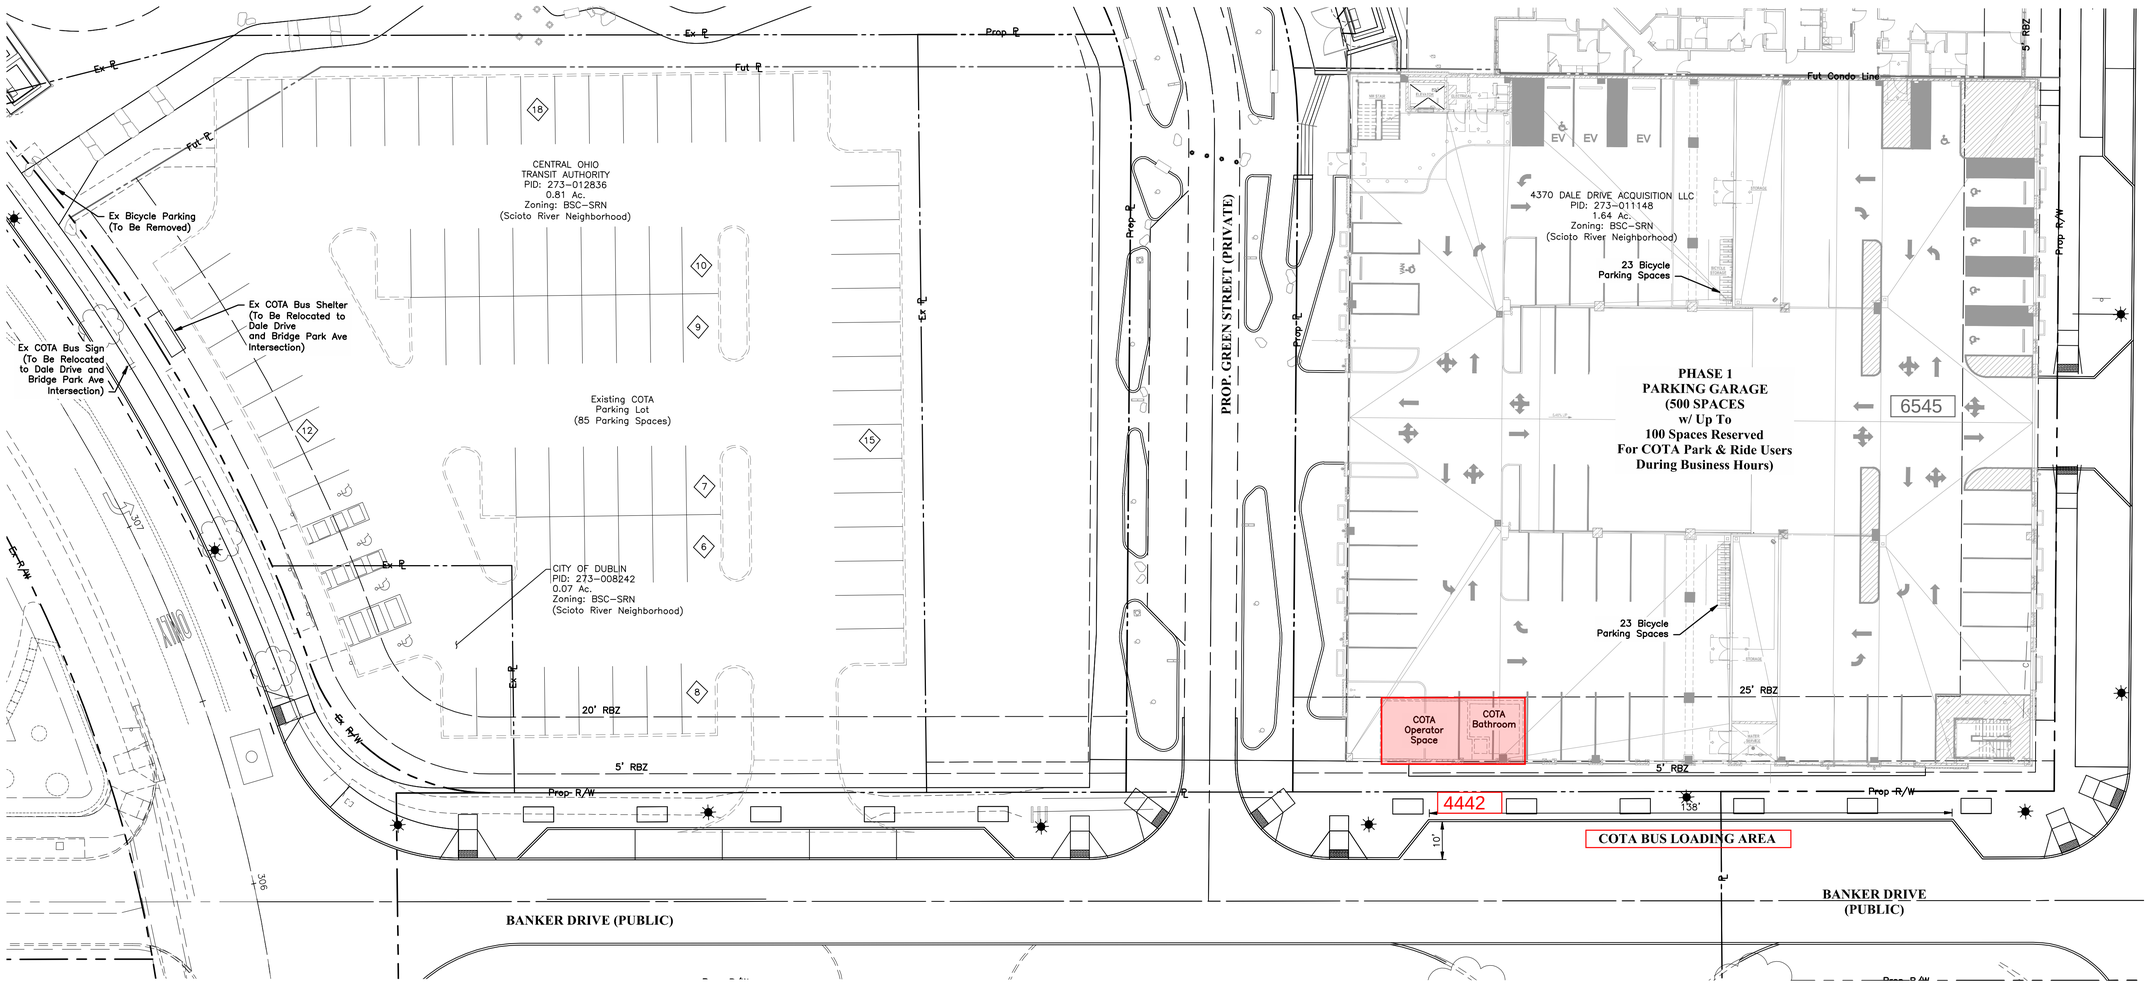

GRAPHIC SCALE

0 10 20 40

1 inch = 20 feet

NO.	DATE	REVISION DESCRIPTION	ENG	DUB

REVISION RECORD

EMH&T
Evans, Mechwart, Hambleton & Tilton, Inc.
Engineers Surveyors Planners Scientists
5500 New Albany Road Columbus, OH 43054
Phone: 614.775.4500 Toll Free: 888.775.3648
emht.com

CONDITIONAL USE PERMIT

BRIDGE PARK BLOCK J

4450 DALE DRIVE & 6545 PUBLIC STREET A
CITY OF DUBLIN, FRANKLIN COUNTY, OHIO

EXISTING & PERMANENT
COTA BUS STOP

JUNE 30, 2025

CITY OF DUBLIN
PROJECT NUMBER
25-003-COM

DRAWING NUMBER
C201

SHEET NUMBER
1 OF 2

J:\2024\0817\Dwg\04Sheets\conditional use permit\20240817 CUPM_Overall Site Plan.dwg, Last Saved By: swilson, 6/30/2025 2:27 PM Last Printed By: Wilson, Sarah, 6/30/2025 2:28 PM