Image Manufacturing Group

DIRECTORY:

IMAGE MANUFACTURING GROUP

SENIOR ACCOUNT EXECUTIVE:
Nicole Barber
2189 Cleveland Street Ste 227
Clearwater, FL 33765
O. 678.580.3281
C. 727.463.6088
nbarber@imgbuilds.com

SENIOR PROJECT MANAGER:
Sheena Adams
2189 Cleveland Street Ste 227
Clearwater, FL 33765
O. 678.580.3281
C. 727.735.1134
sadams@imgbuilds.com

IMAGE MANUFACTURING GROUP
SURVEY REQUIRED
N · T · S

SUBMITTAL:

FIRST WATCH®

SAWMILL

SUBMITTAL:
02/16/22

PROJECT ADDRESS:
6505 Dublin Center Dr
Dublin, OH 43017

SUBMITTAL PACKAGE REVIEW:

- ☐ Approved without exception
- ☐ Approved as Noted
- ☐ Revise & Resubmit

Signature **Date**

	DATE:	DSR:
SUBMITTED:	02/16/22	DMP
REVISION:	02/22/22	DMP
	02/28/22	DMP
	05/06/22	DMP
	05/19/22	DMP
	05/26/22	DMP
	05/27/22	DMP
	05/31/22	DMP
	06/01/22	DMP
	06/21/22	DMP

DRAWING LIST:

PAGE:		DESCRIPTION:
1.0	C	Cover Page
2.0	SITE	Site Plan
3.0	ELEVS	Arch. Elevation Dwgs.
4.0	ELEV	Right Elevation
5.0	ELEV	Front Elevation
6.0	AWN.16.METAL	16' Long Metal Awning
	AWN.25.METAL	25' Long Metal Awning
7.0	FASTENER	Fastener Options

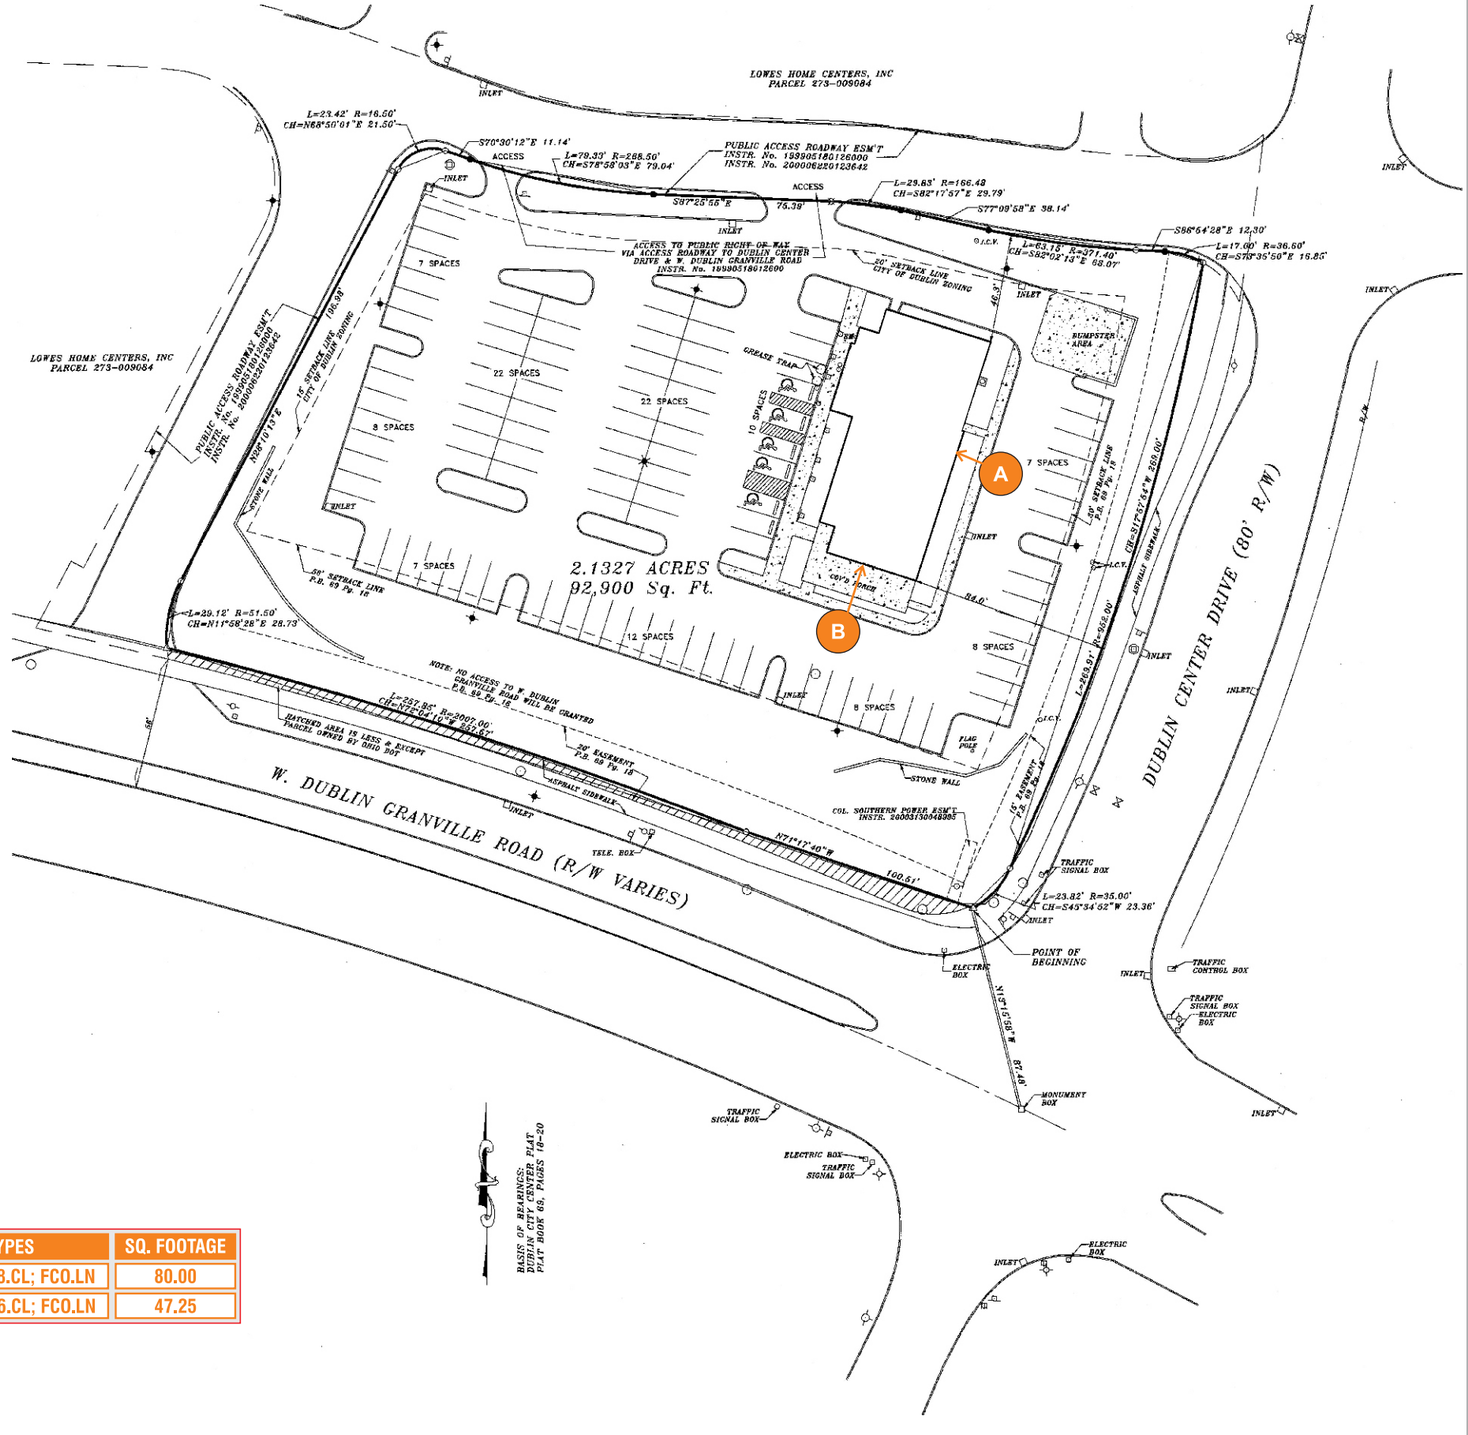

A **SIGN TYPE: FW.36.CL**
36" FW Face Lit Channel Letters; Flush Mounted

SIGN TYPE: BBL.8.CL
8" BBL Face Lit Channel Letters; Flush Mounted

SIGN TYPE: FCO.LN
3/4" Tall FCO Lines

80 SF TOTAL

B **SIGN TYPE: FW.27.CL**
27" FW Face Lit Channel Letters; Flush Mounted

SIGN TYPE: BBL.6.CL
6.25" BBL Face Lit Channel Letters; Flush Mounted

SIGN TYPE: FCO.LN
3/4" Tall FCO Lines

47.25 SF TOTAL

SIGN CODE:

WALL SIGNS: MAX QTY. 2
ALLOWED 1 SF OF SIGNAGE PER 1 FT OF LINEAL FRONTAGE - (NTE MAX 80 SF)
FRONT SIDE: (47.69' x 1) ALLOWED 47.69 SF
RIGHT SIDE: (80' x 1) ALLOWED 80 SF

	ELEVATION	SIGN TYPES	SQ. FOOTAGE
A	RIGHT	FW.36.CL; BBL.8.CL; FCO.LN	80.00
B	FRONT	FW.27.CL; BBL.6.CL; FCO.LN	47.25

1 **SITE PLAN**
SCALE: 1/64" = 1'-0"

Image Manufacturing Group

5405 Buford Hwy., Ste. 270
Norcross, GA 30071
678.580.3281

These drawings were produced by IMG for the sole purpose of conveying our intended manufacturing techniques in the construction of the attached product. These manufacturing techniques are the property of IMG. Permission to copy, disclose to others, or distribute this drawing can only be obtained through a written consent

FIRST WATCH

FIRST WATCH
SAWMILL
6505 Dublin Center Dr
Dublin, OH 43017

SO#:	XXXX
SR:	NB
PM:	SA
SCALE:	NOTED

	DATE:	DSR:
SUBMITTED:	02/16/22	DMP
REVISED:	02/22/22	DMP
	02/28/22	DMP
	05/06/22	DMP
	05/19/22	DMP
	05/26/22	DMP
	05/27/22	DMP
	06/01/22	DMP
	06/21/22	DMP
RELEASED:	00/00/00	xxx
UPDATED RELEASE:	00/00/00	xxx

SITE
Site Plan

FILE LOCATION:
FirstWatch\Dublin, OH_Sawmill\

SIGNS ARE 58'-4" BETWEEN EACH OTHER

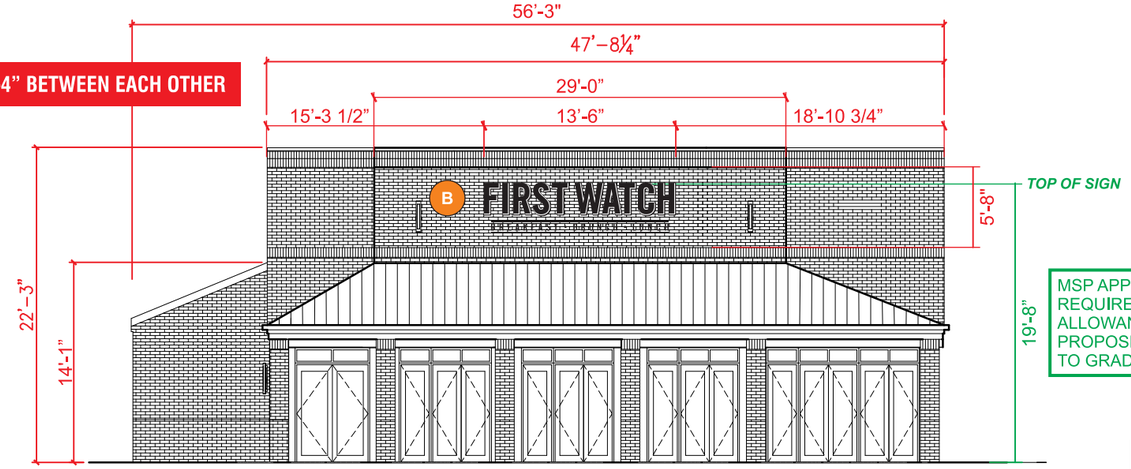

MSP APPLICATION REQUIRED FOR ALLOWANCE OF PROPOSED SIGN TO GRADE HEIGHT

1 **FRONT ELEVATION**
SCALE: 3/32" = 1'-0"

A **SIGN TYPE: FW.36.CL**
36" FW Face Lit Channel Letters; Flush Mounted

SIGN TYPE: BBL.8.CL
8" BBL Face Lit Channel Letters; Flush Mounted

SIGN TYPE: FCO.LN
3/4" Tall Non-Lit FCO Lines

80 SF TOTAL

B **SIGN TYPE: FW.27.CL**
27" FW Face Lit Channel Letters; Flush Mounted

SIGN TYPE: BBL.6.CL
6.25" BBL Face Lit Channel Letters; Flush Mounted

SIGN TYPE: FCO.LN
3/4" Tall Non-Lit FCO Lines

47.25 SF TOTAL

SIGN CODE:
WALL SIGNS: MAX QTY. 2
ALLOWED 1 SF OF SIGNAGE PER 1 FT OF LINEAL FRONTAGE - (NTE MAX 80 SF)
FRONT SIDE: (47.69' x 1) ALLOWED 47.69 SF
RIGHT SIDE: (80' x 1) ALLOWED 80 SF

	ELEVATION	SIGN TYPES	SQ. FOOTAGE
A	RIGHT	FW.36.CL; BBL.8.CL; FCO.LN	80.00
B	FRONT	FW.27.CL; BBL.6.CL; FCO.LN	47.25

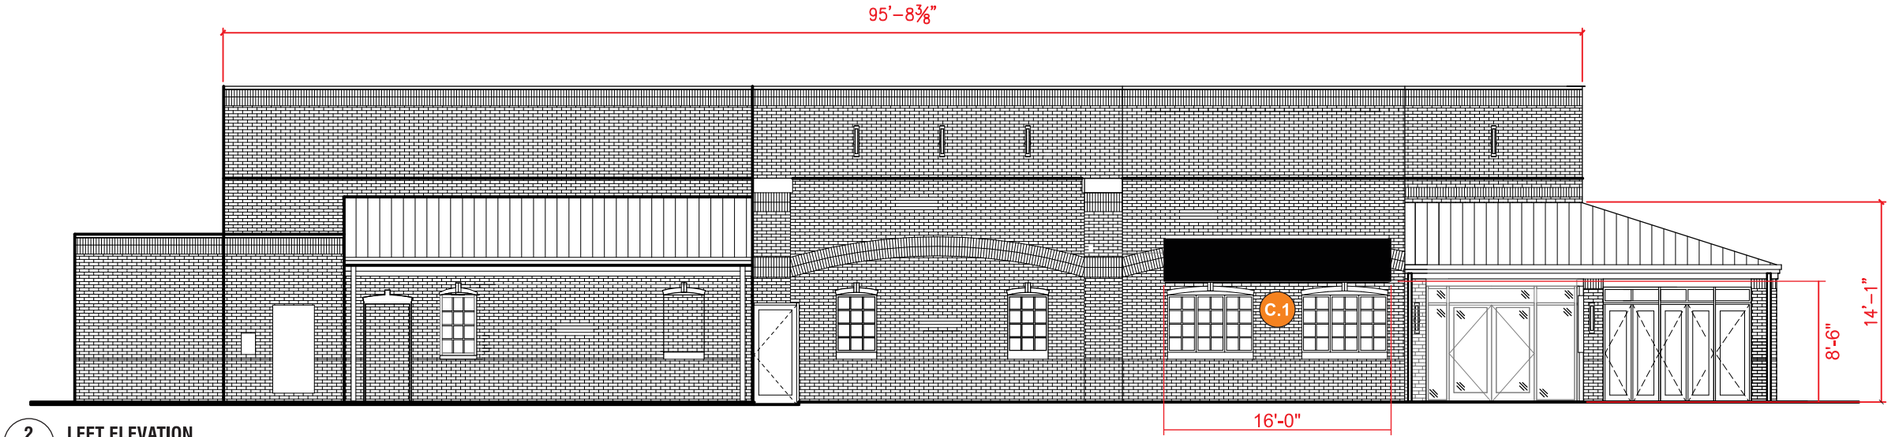

2 **LEFT ELEVATION**
SCALE: 3/32" = 1'-0"

SIGNS ARE 58'-4" BETWEEN EACH OTHER

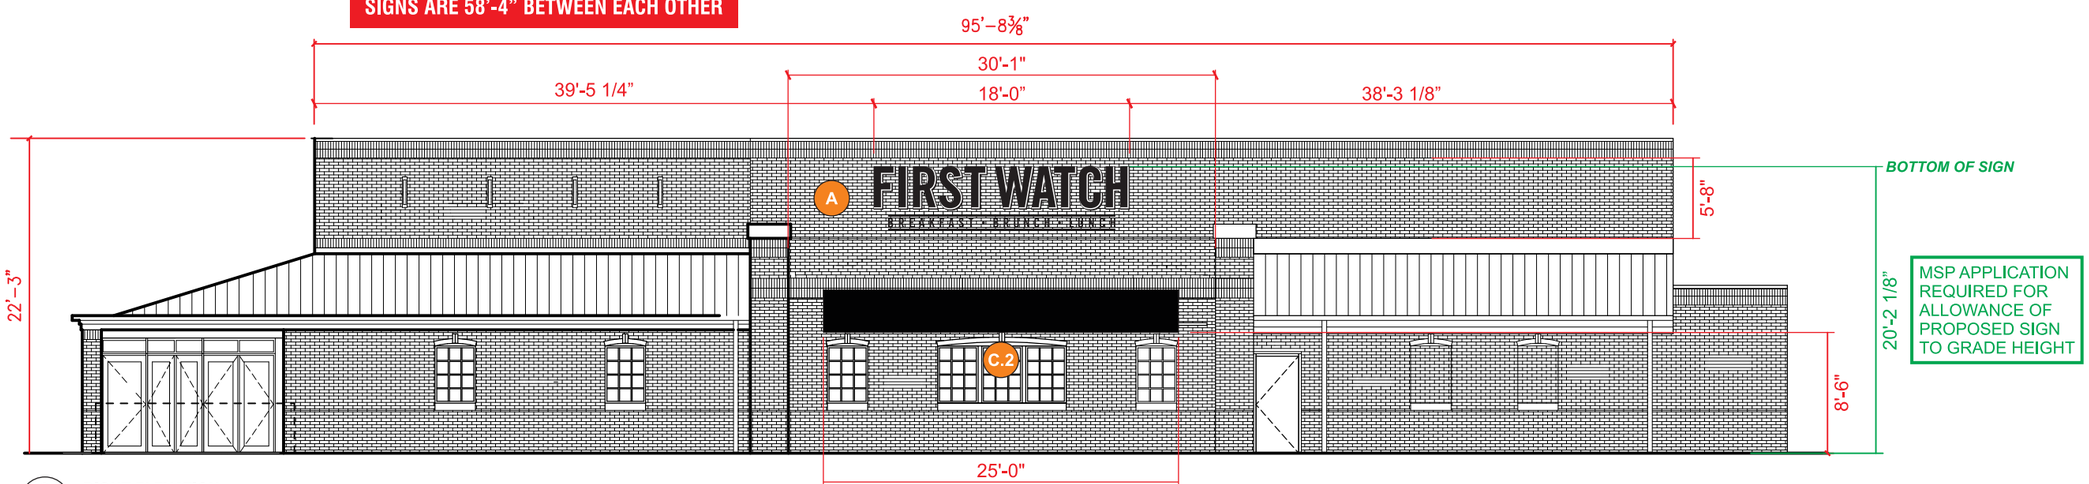

MSP APPLICATION REQUIRED FOR ALLOWANCE OF PROPOSED SIGN TO GRADE HEIGHT

3 **RIGHT ELEVATION**
SCALE: 3/32" = 1'-0"

Image Manufacturing Group

5405 Buford Hwy., Ste. 270
Norcross, GA 30071
678.580.3281

These drawings were produced by IMG for the sole purpose of conveying our intended manufacturing techniques in the construction of the attached product. These manufacturing techniques are the property of IMG. Permission to copy, disclose to others, or distribute this drawing can only be obtained through a written consent

FIRST WATCH

FIRST WATCH
SAWMILL
6505 Dublin Center Dr
Dublin, OH 43017

SO#:	XXXX	
SR:	NB	
PM:	SA	
SCALE:	NOTED	
	DATE:	**DSR:**
SUBMITTED:	05/26/22	DMP
REVISED:	05/27/22	DMP
	06/01/22	DMP
	06/21/22	DMP
RELEASED:	00/00/00	xxx
UPDATED RELEASE:	00/00/00	xxx

ELEV
Arch. Elevation Dwgs (Left & Right)

FILE LOCATION:
FirstWatch\Dublin, OH_Sawmill\

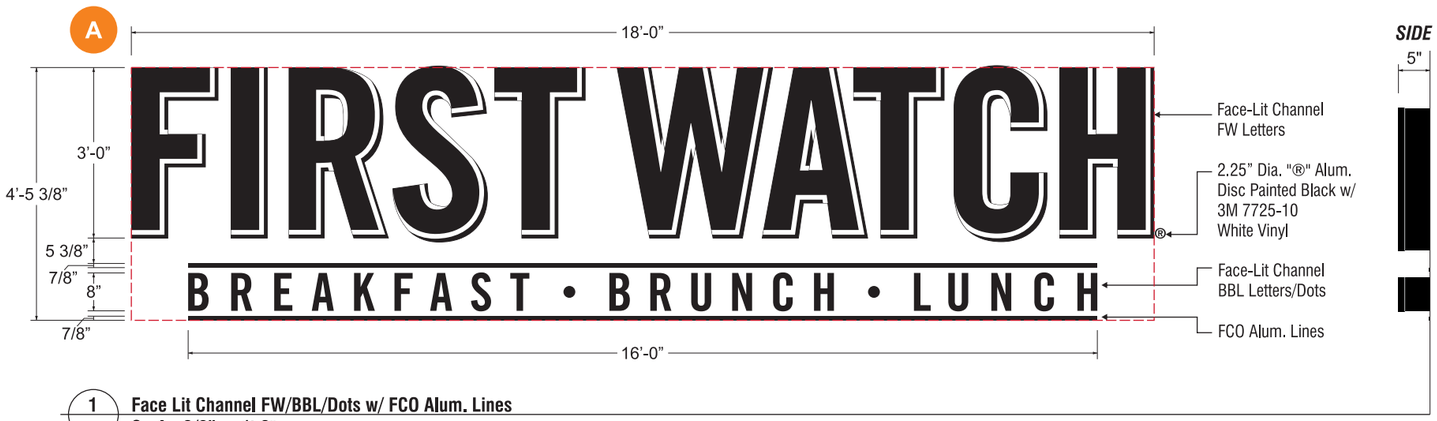

1 **Face Lit Channel FW/BBL/Dots w/ FCO Alum. Lines**
Scale: 3/8" = 1'-0"

A **SIGN TYPE: FW.36.CL**
36" FW Face Lit Channel Letters; Flush Mounted

SIGN TYPE: BBL.8.CL
8" BBL Face Lit Channel Letters; Flush Mounted

SIGN TYPE: FCO.LN
7/8" Tall Non-Lit FCO Lines

80 SF TOTAL

SIGN CODE:
WALL SIGNS: MAX QTY. 2
ALLOWED 1 SF OF SIGNAGE PER 1 FT OF LINEAL FRONTAGE - (NTE MAX 80 SF)
FRONT SIDE: (47.69' x 1) ALLOWED 47.69 SF
RIGHT SIDE: (80' x 1) ALLOWED 80 SF

- Faces — 3/16" Thk. White Acrylic
- Returns — Painted Black
- Trimcap — 1" Black Jewelite
- Face Overlays — 3M 3635-0171 Day/Night Vinyl
- Face Overlays — 3M 3630-20 White Vinyl
- 1/4" FCO Lines — Painted Black

ELEVATION		SIGN TYPES	SQ. FOOTAGE
A	RIGHT	FW.36.CL; BBL.8.CL; FCO.LN	80.00
B	FRONT	FW.27.CL; BBL.6.CL; FCO.LN	47.25

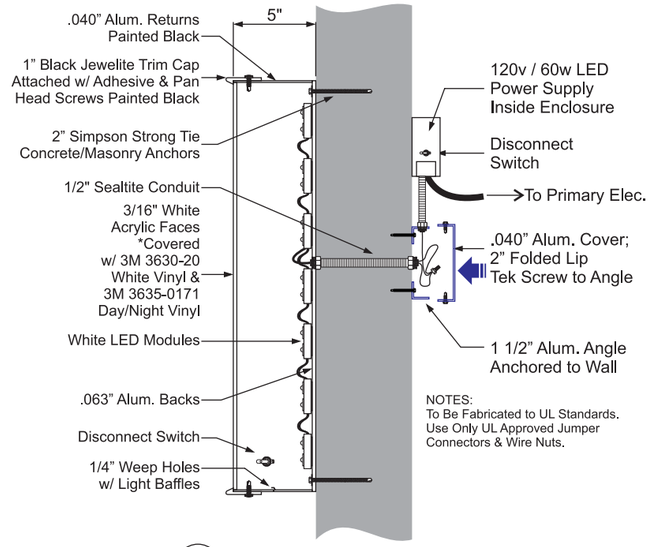

NOTES:
To Be Fabricated to UL Standards.
Use Only UL Approved Jumper Connectors & Wire Nuts.

2 **Face Lit FW & BBL Channel Letters - Flush Mounted**
Scale: NTS

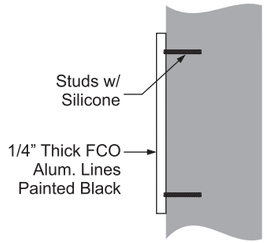

3 **LINES Non-Lit FCO - Flush Mounted**
Scale: NTS

DAY VIEW

4 **RIGHT ELEVATION**
SCALE: NTS

NIGHT VIEW

Image Manufacturing Group
5405 Buford Hwy., Ste. 270
Norcross, GA 30071
678.580.3281

These drawings were produced by IMG for the sole purpose of conveying our intended manufacturing techniques in the construction of the attached product. These manufacturing techniques are the property of IMG. Permission to copy, disclose to others, or distribute this drawing can only be obtained through a written consent

FIRST WATCH
SAWMILL
6505 Dublin Center Dr
Dublin, OH 43017

SO#:	XXXX	
SR:	NB	
PM:	SA	
SCALE:	NOTED	
	DATE:	**DSR:**
SUBMITTED:	02/16/22	DMP
REVISED:	02/22/22	DMP
	02/28/22	DMP
	05/06/22	DMP
	05/26/22	DMP
	05/27/22	DMP
	06/01/22	DMP
	06/21/22	DMP
RELEASED:	00/00/00	xxx
UPDATED RELEASE:	00/00/00	xxx

ELEV
Right Elevation

FILE LOCATION:
FirstWatch\Dublin, OH_Sawmill\

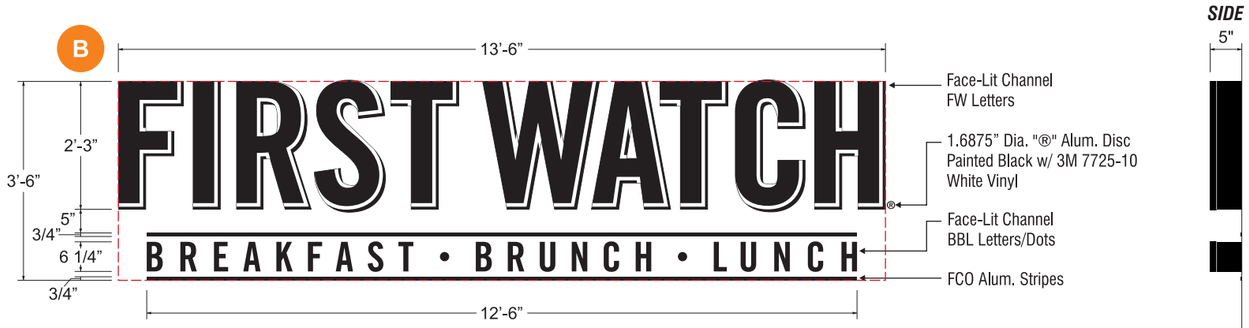

1 **Face Lit Channel FW/BBL/Dots w/ FCO Alum. Lines**
Scale: 3/8" = 1'-0"

B

SIGN TYPE: FW.27.CL
27" FW Face Lit Channel Letters; Flush Mounted

SIGN TYPE: BBL.6.CL
6.25" BBL Face Lit Channel Letters; Flush Mounted

SIGN TYPE: FCO.LN
3/4" Tall Non-Lit FCO Lines

47.25 SF TOTAL

SIGN CODE:
WALL SIGNS: MAX QTY. 2
ALLOWED 1 SF OF SIGNAGE PER 1 FT OF LINEAL FRONTAGE - (NTE MAX 80 SF)
FRONT SIDE: (47.69' x 1) ALLOWED 47.69 SF
RIGHT SIDE: (80' x 1) ALLOWED 80 SF

	ELEVATION	SIGN TYPES	SQ. FOOTAGE
A	RIGHT	FW.36.CL; BBL.8.CL; FCO.LN	80.00
B	FRONT	FW.27.CL; BBL.6.CL; FCO.LN	47.25

Faces
3/16" Thk. White Acrylic

Returns
Painted Black

Trimcap
1" Black Jewelite

Face Overlays
3M 3635-0171
Day/Night Vinyl

Face Overlays
3M 3630-20 White Vinyl

1/4" FCO Lines
Painted Black

DAY VIEW

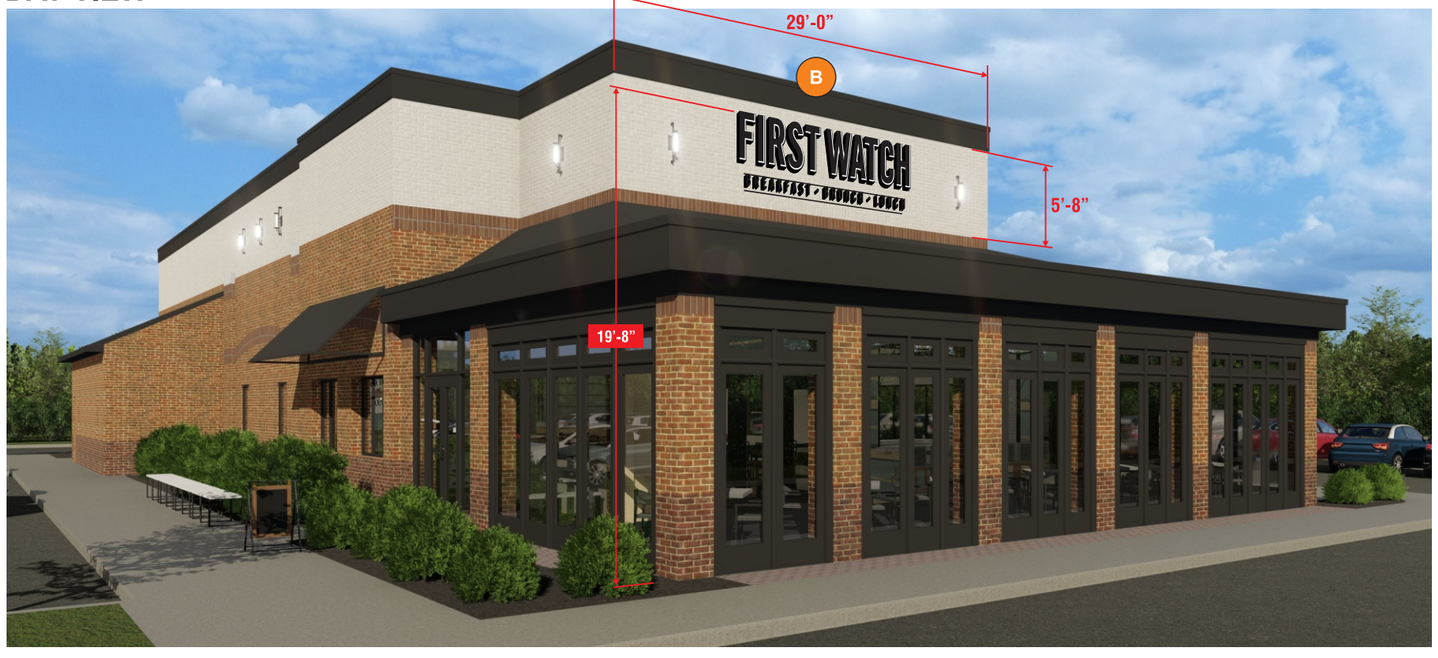

4 **FRONT ELEVATION**
SCALE: NTS

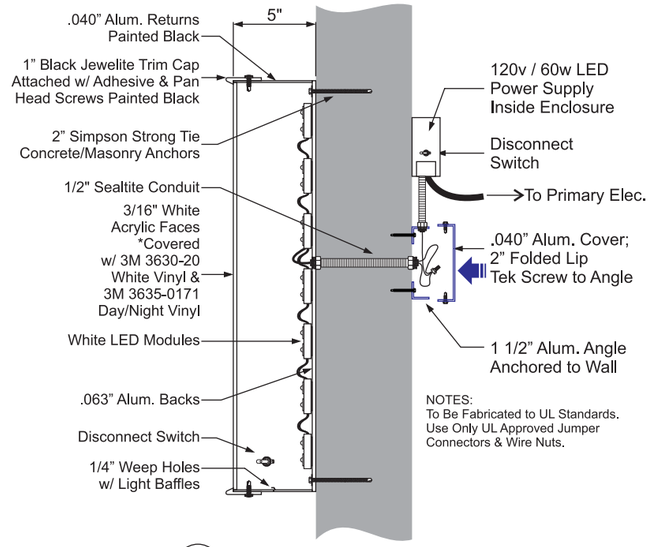

NOTES:
To Be Fabricated to UL Standards.
Use Only UL Approved Jumper Connectors & Wire Nuts.

2 **Face Lit FW & BBL Channel Letters - Flush Mounted**
Scale: NTS

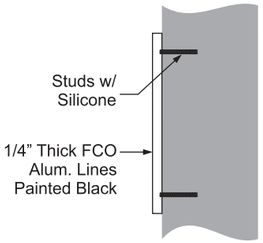

3 **LINES Non-Lit FCO - Flush Mounted**
Scale: NTS

NIGHT VIEW

Image Manufacturing Group
5405 Buford Hwy., Ste. 270
Norcross, GA 30071
678.580.3281

These drawings were produced by IMG for the sole purpose of conveying our intended manufacturing techniques in the construction of the attached product. These manufacturing techniques are the property of IMG. Permission to copy, disclose to others, or distribute this drawing can only be obtained through a written consent

FIRST WATCH

FIRST WATCH
SAWMILL
6505 Dublin Center Dr
Dublin, OH 43017

SO#:	XXXX	
SR:	NB	
PM:	SA	
SCALE:	NOTED	
	DATE:	**DSR:**
SUBMITTED:	02/16/22	DMP
REVISED:	02/22/22	DMP
	02/28/22	DMP
	05/06/22	DMP
	05/26/22	DMP
	05/27/22	DMP
	06/01/22	DMP
	06/21/22	DMP
RELEASED:	00/00/00	xxx
UPDATED RELEASE:	00/00/00	xxx

ELEV
Front Elevation

FILE LOCATION:
FirstWatch\Dublin, OH_Sawmill\

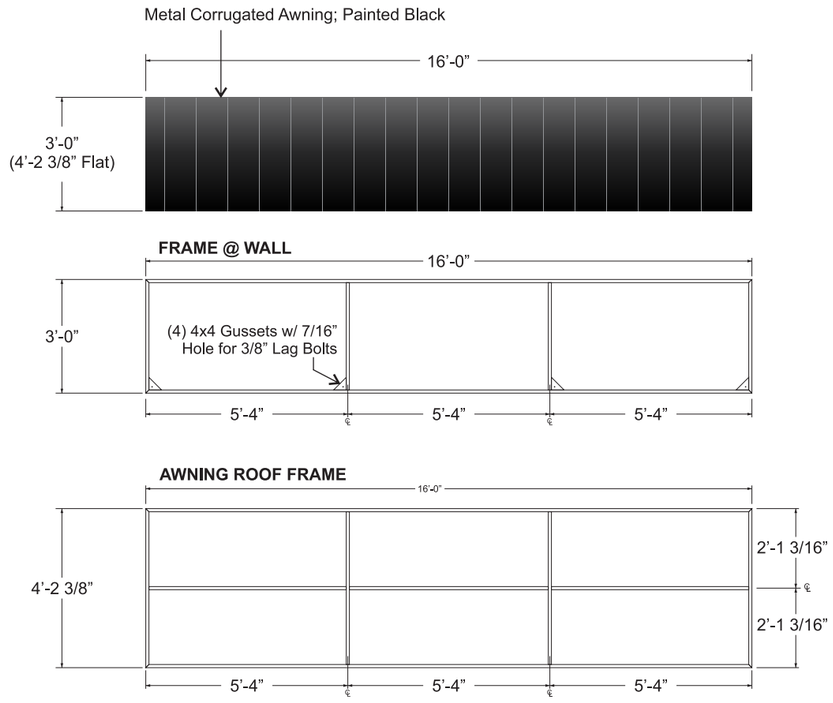

1 **(1) Non-Lit Aluminum Awning**
Scale: 1/4" = 1'-0"

C.1 **AWNING TYPE: AWN.16.METAL**
16' Long Metal Awning
48 SF

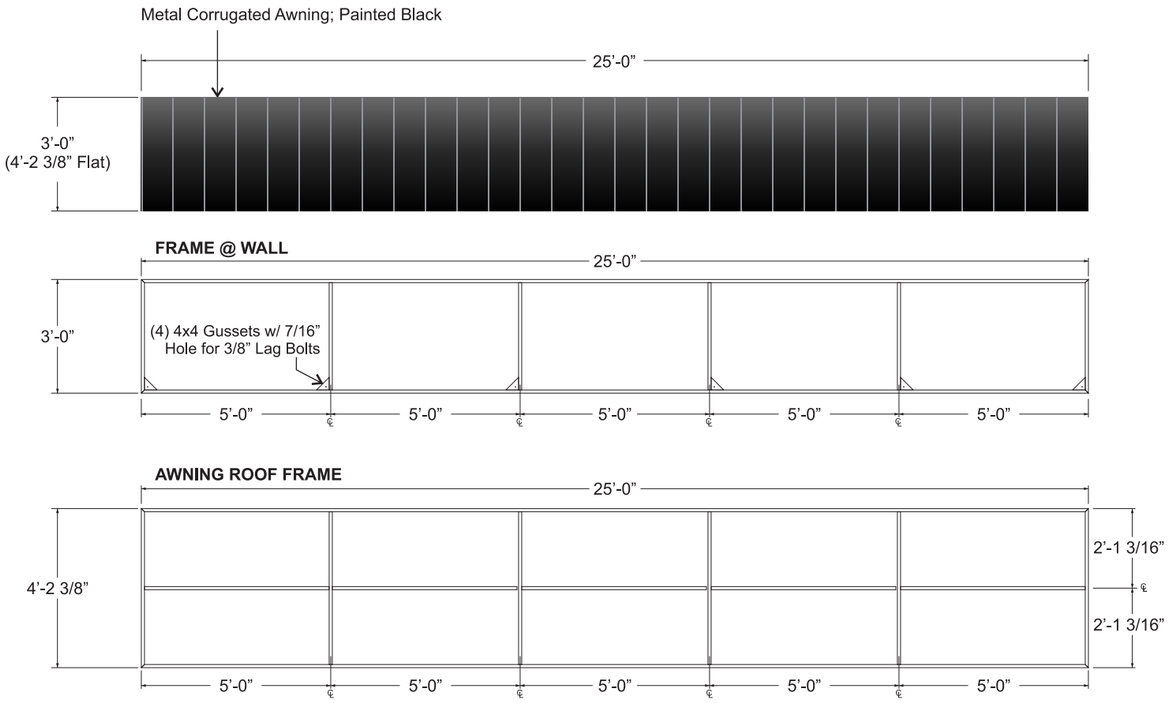

2 **(1) Non-Lit Aluminum Awning**
Scale: 1/4" = 1'-0"

C.2 **AWNING TYPE: AWN.25.METAL**
25' Long Metal Awning
75 SF

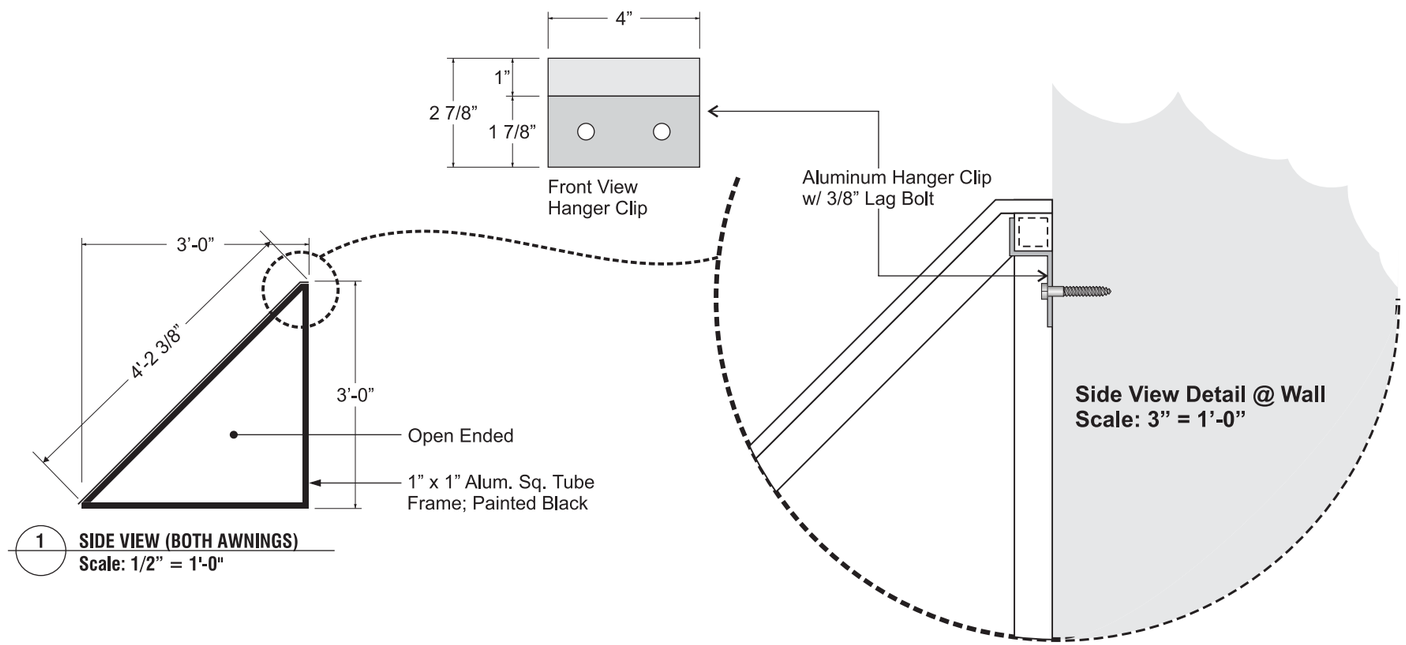

1 **SIDE VIEW (BOTH AWNINGS)**
Scale: 1/2" = 1'-0"

Image Manufacturing Group
5405 Buford Hwy., Ste. 270
Norcross, GA 30071
678.580.3281

These drawings were produced by IMG for the sole purpose of conveying our intended manufacturing techniques in the construction of the attached product. These manufacturing techniques are the property of IMG. Permission to copy, disclose to others, or distribute this drawing can only be obtained through a written consent

FIRST WATCH
SAWMILL
6505 Dublin Center Dr
Dublin, OH 43017

SO#:	XXXX	
SR:	NB	
PM:	SA	
SCALE:	NOTED	
	DATE:	**DSR:**
SUBMITTED:	05/19/22	DMP
REVISED:	05/26/22	DMP
	06/01/22	DMP
	06/21/22	DMP
RELEASED:	00/00/00	xxx
UPDATED RELEASE:	00/00/00	xxx

AWNING TYPE: AWN.16.METAL; AWN.25.METAL
16' Long & 25' Long Metal Awnings

FILE LOCATION:
FirstWatch\Dublin, OH_Sawmill\

FASTENER SCHEDULE

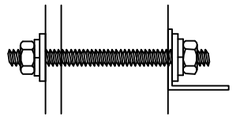	3/8" DIA. THREADED ROD	FOR USE WITH WOOD, CONCRETE BLOCK OR EIFS WALL SYSTEMS.
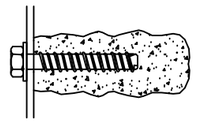	3/8" RED HEAD L.D.T. (LARGE DIAMETER TAPCON)	FOR USE WITH CONCRETE BLOCK, BRICK OR CONCRETE. EMBED A MIN. OF 2 1/2".
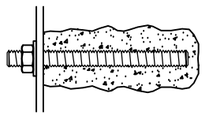	3/8" DIA. HILTI HIT ROD WITH HY200 MAX ADHESIVE	FOR USE WITH CONCRETE. EMBED A MIN. OF 2".
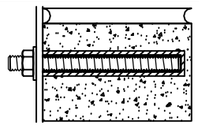	3/8" DIA. HILTI HIT ROD WITH HY20 ADHESIVE	FOR USE WITH MASONRY AND BRICK. EMBED A MIN. OF 3 3/8".
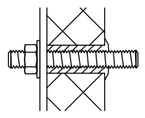	3/8" DIA. HILTI HIT ROD WITH HY20 ADHESIVE	FOR USE WITH CONCRETE BLOCK. EMBED A MIN. OF 2".
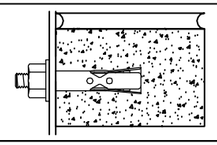	3/8" DIA. HILTI HLC SLEEVE ANCHOR	FOR USE WITH CONCRETE, MASONRY AND BRICK. EMBED A MIN. OF 3 3/8".
	#14 X 2” STAINLESS STEEL HEX WASHER HEAD SELF DRILLING SCREWS	FOR USE WITH WOOD EMBED A MIN. OF 2”
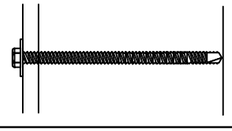	4” SIMPSON STRONG TIE HEX WASHER HEAD SELF DRILLING SCREWS	

Image Manufacturing Group

5405 Buford Hwy., Ste. 270
Norcross, GA 30071
678.580.3281

These drawings were produced by IMG for the sole purpose of conveying our intended manufacturing techniques in the construction of the attached product. These manufacturing techniques are the property of IMG. Permission to copy, disclose to others, or distribute this drawing can only be obtained through a written consent

FIRST WATCH

FIRST WATCH
SAWMILL
6505 Dublin Center Dr
Dublin, OH 43017

SO#:	XXXX	
SR:	NB	
PM:	SA	
SCALE:	NOTED	
	DATE:	**DSR:**
SUBMITTED:	02/16/22	DMP
REVISED:	00/00/00	000
RELEASED:	00/00/00	xxx
UPDATED RELEASE:	00/00/00	xxx

FASTENER
Fastener Options

FILE LOCATION:
FirstWatch\Dublin, OH_Sawmill\