BUILDING KEY PLAN

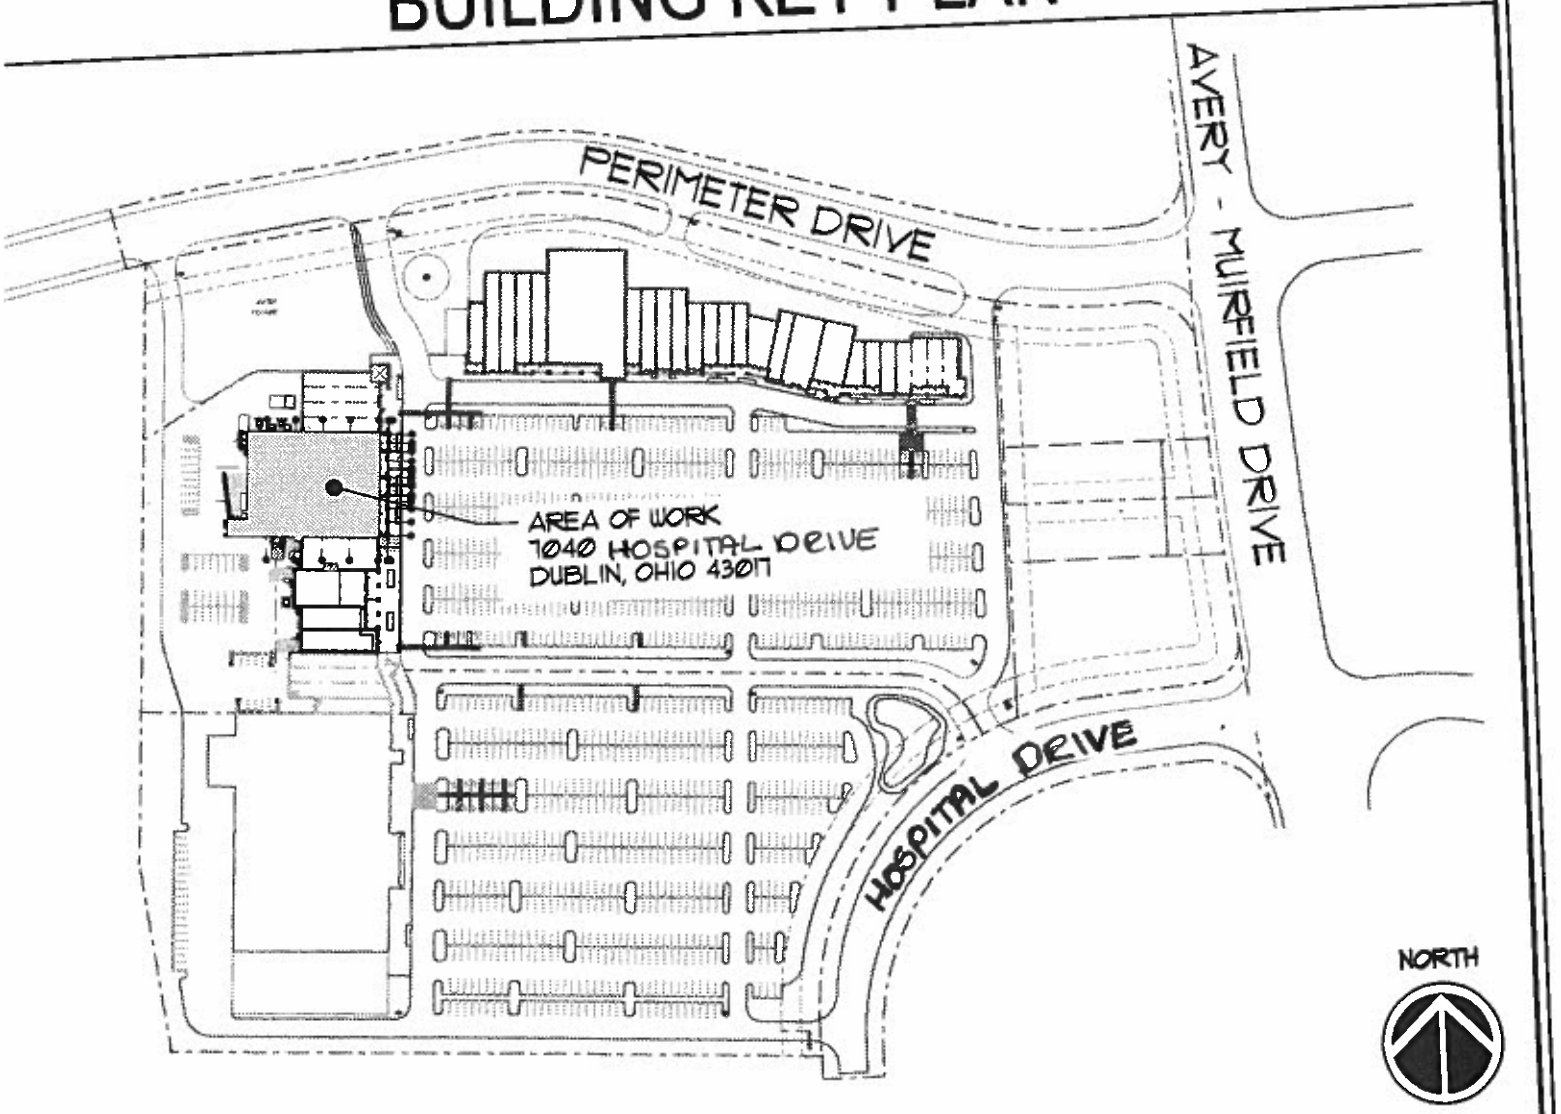

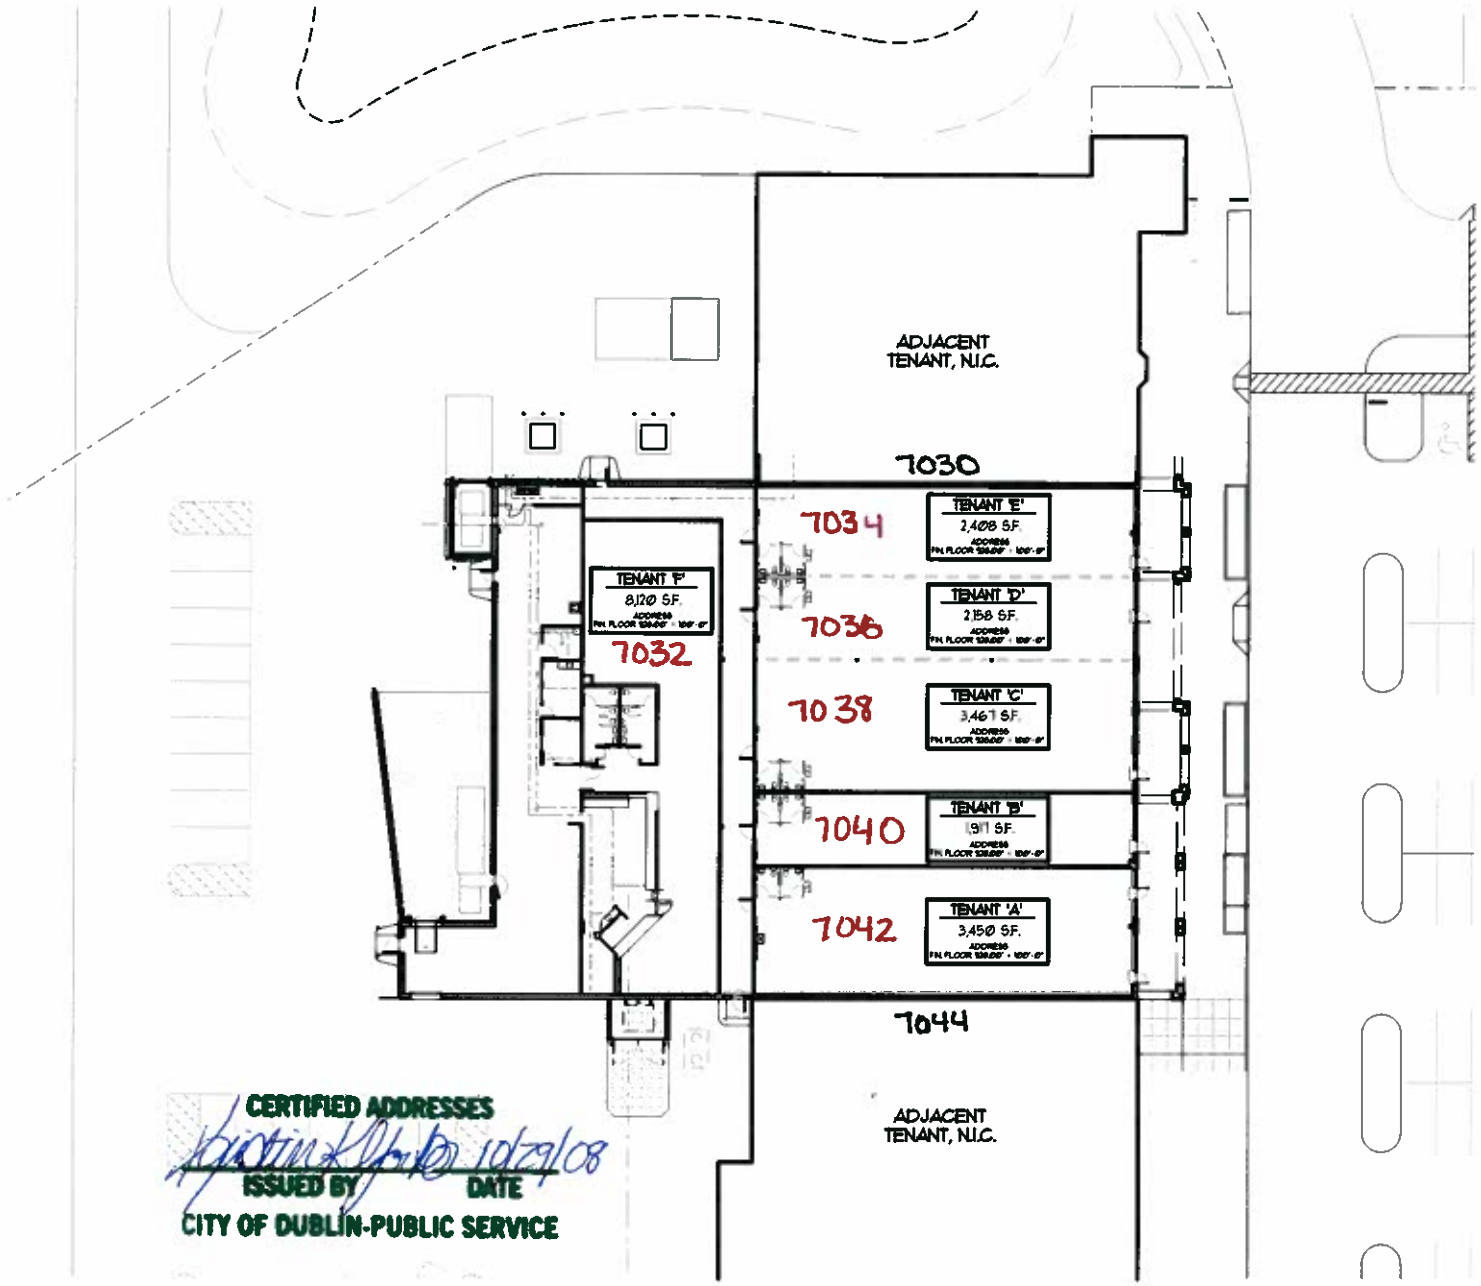

(A) AVERY SQUARE SITE PLAN

SCALE: 1" = 50'-0"

NORTH

– EXISTING
– PROPOSED

MODIFIES SHEET:
PROJECT NUMBER: 08212.00
DATE: OCT. 28, 2008
SHEET NO: SDA-1

AVERY SQUARE RETAIL CENTER – ALTERATION

7040 HOSPITAL DRIVE
DUBLIN, OHIO 43017

For
CASTO
191 W. Nationwide Blvd., Suite 200
Columbus, Ohio 43215-2568

FORD & ASSOCIATES
ARCHITECTS
1500 WEST FIRST AVENUE
COLUMBUS, OHIO 43212
614.488.6252
614.488.9963 (Fax)

CASTO\Avery Square\SDA\10.28.2008\SDA-01_10.28.2008.dgn 10/28/2008 4:35:20 PM