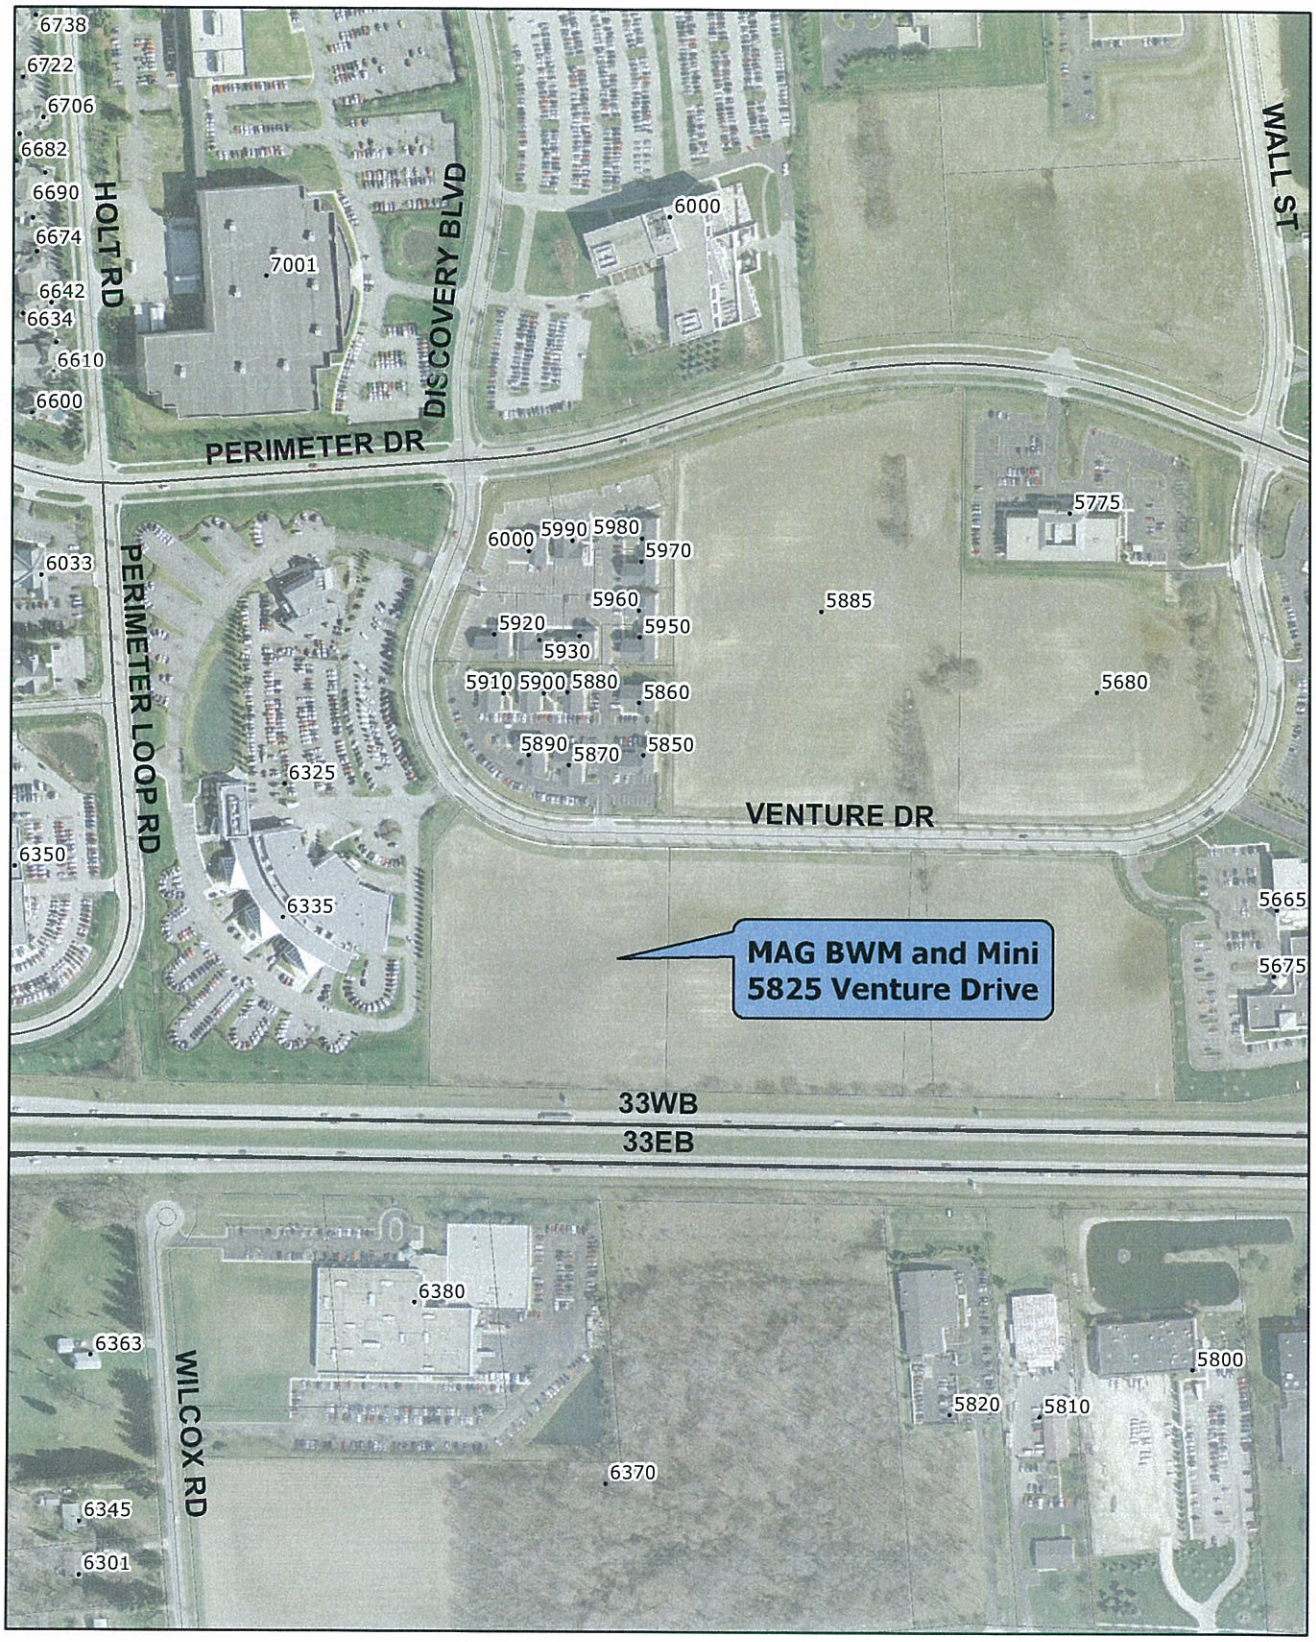

CERTIFIED ADDRESSES

1/26/12

ISSUED BY DATE

CITY OF DUBLIN - PUBLIC SERVICE

MAG BWM and Mini
5825 Venture Drive

City of Dublin

N
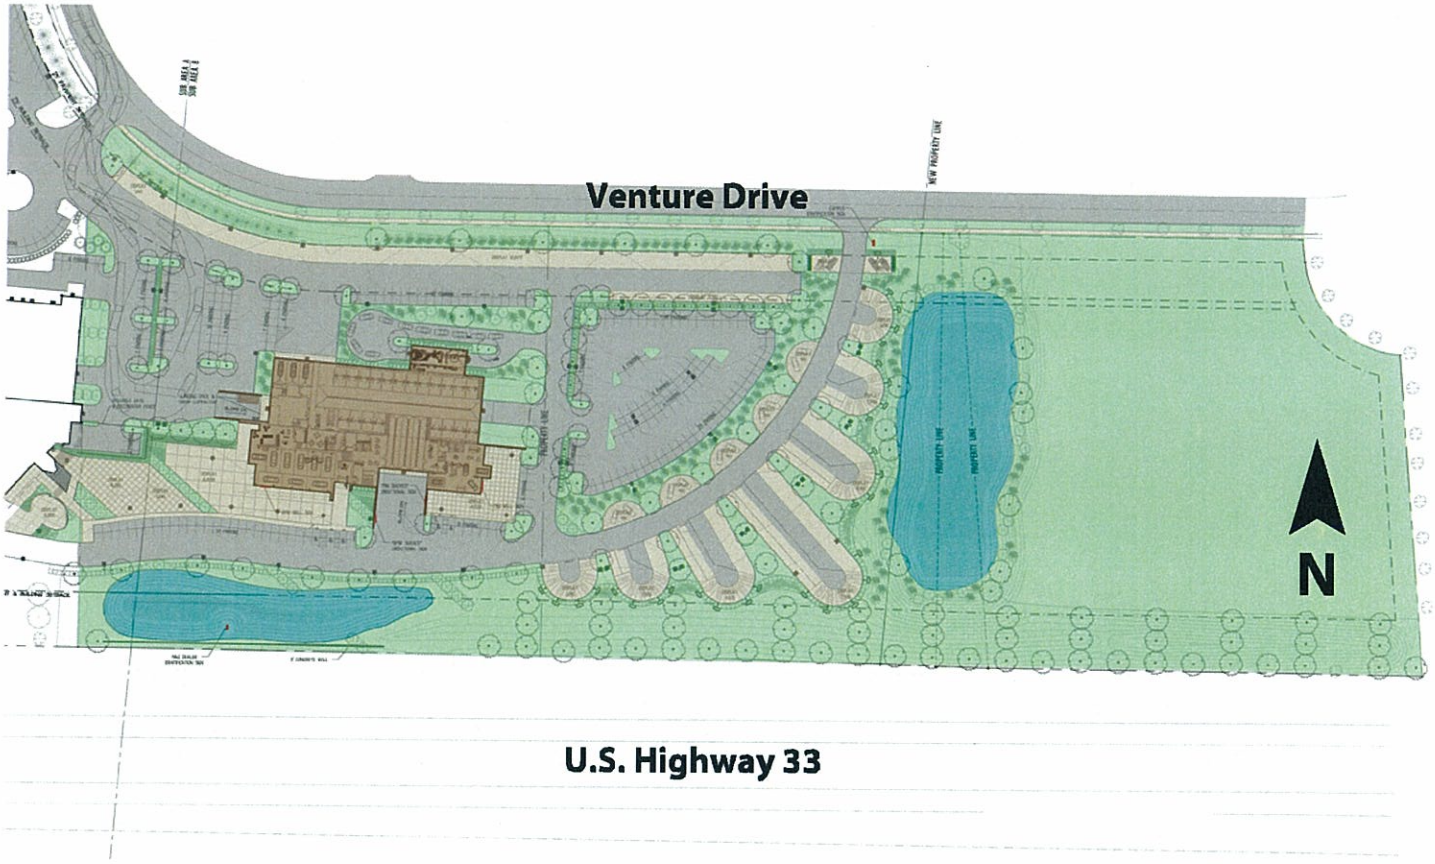
Proposed Site Plan