Proposed Site Plan

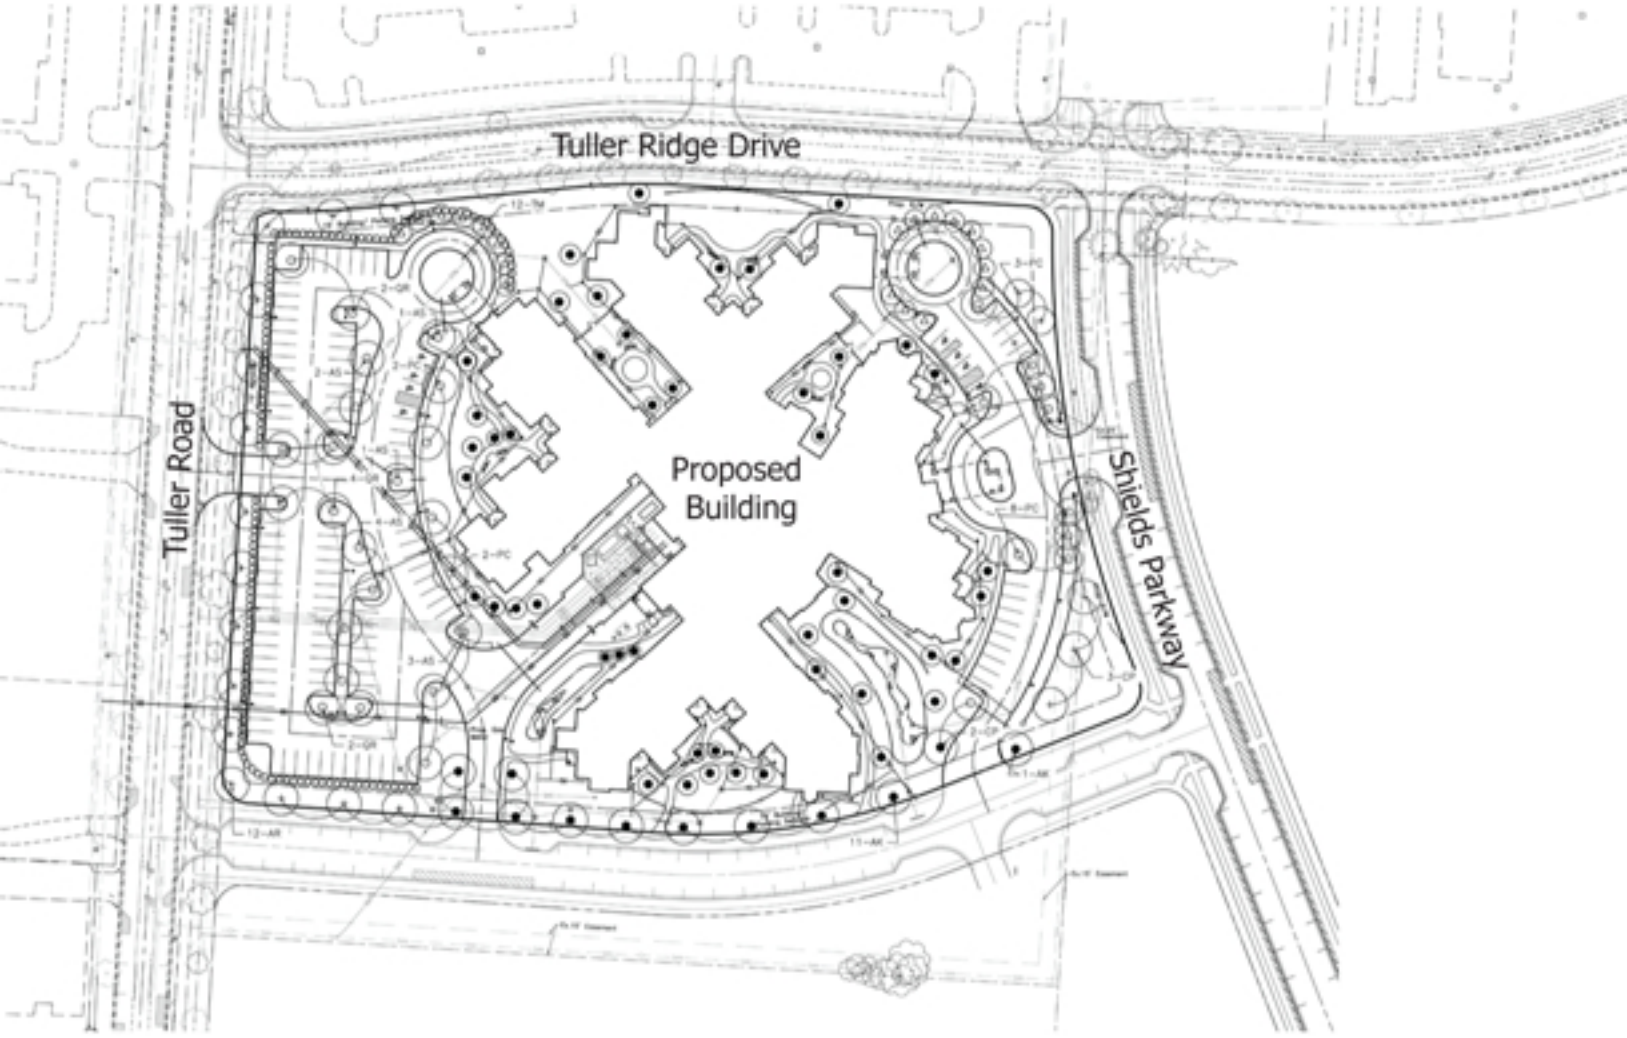

N

Proposed Elevations

North Elevation

West Elevation

Southwest Elevation

South Elevation

East Elevation