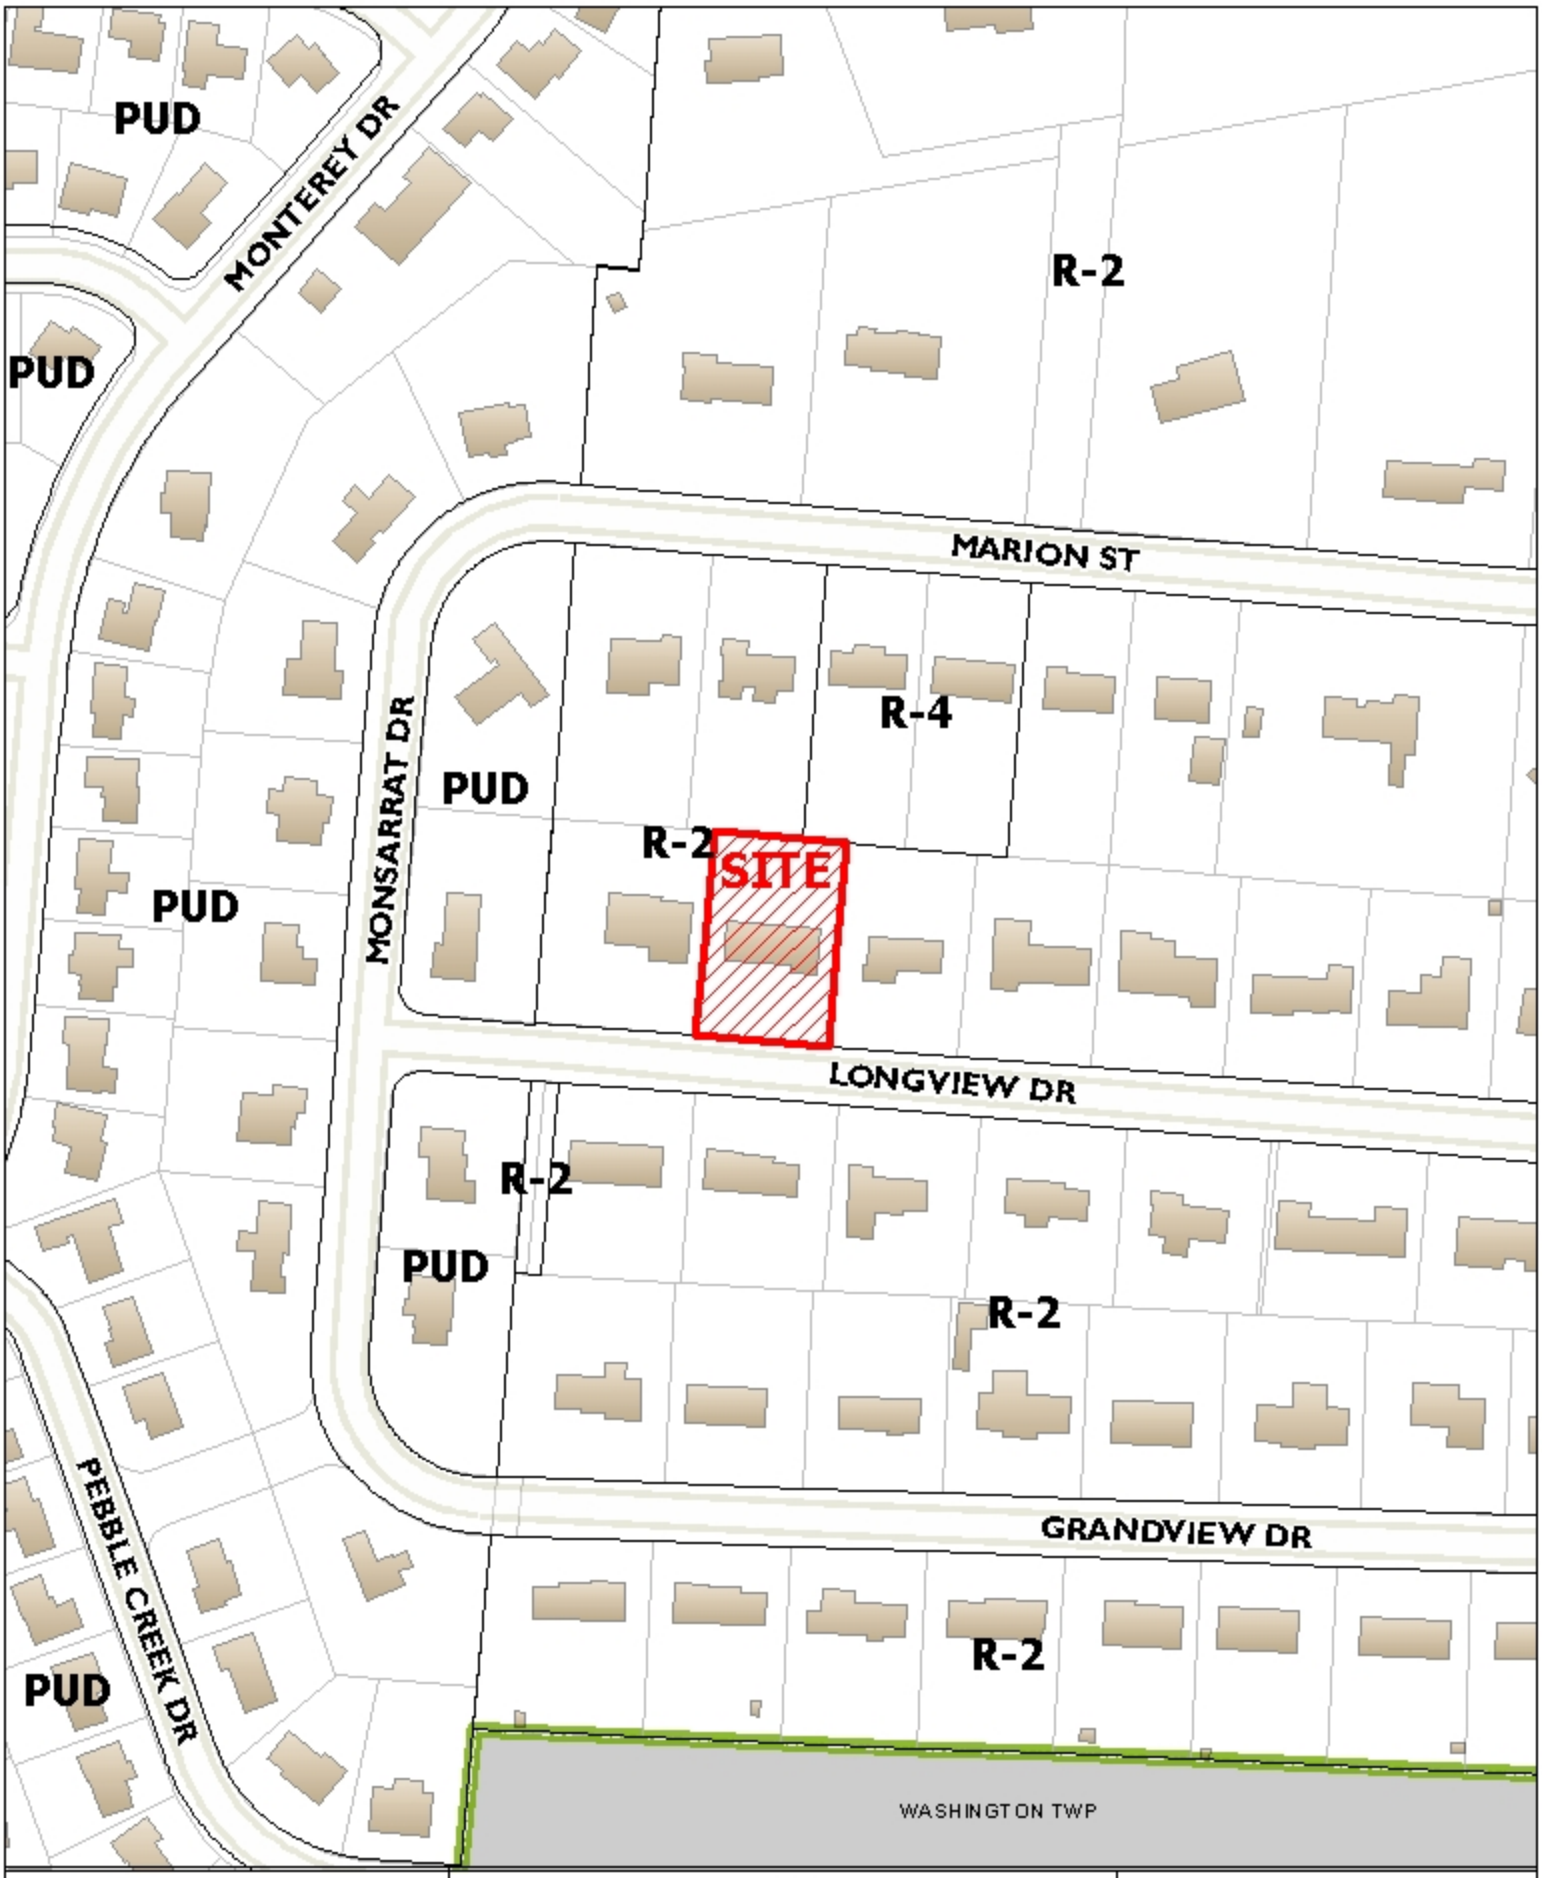

City of Dublin

13-028V
Non-Use (Area) Variance
Mitchell Residence
178 Longview Dr

0 150 300
Feet

N

Proposed Fence Variances

Permitted Fence Location
(Zoning Code)

Proposed Fence Location
(Variance 1)

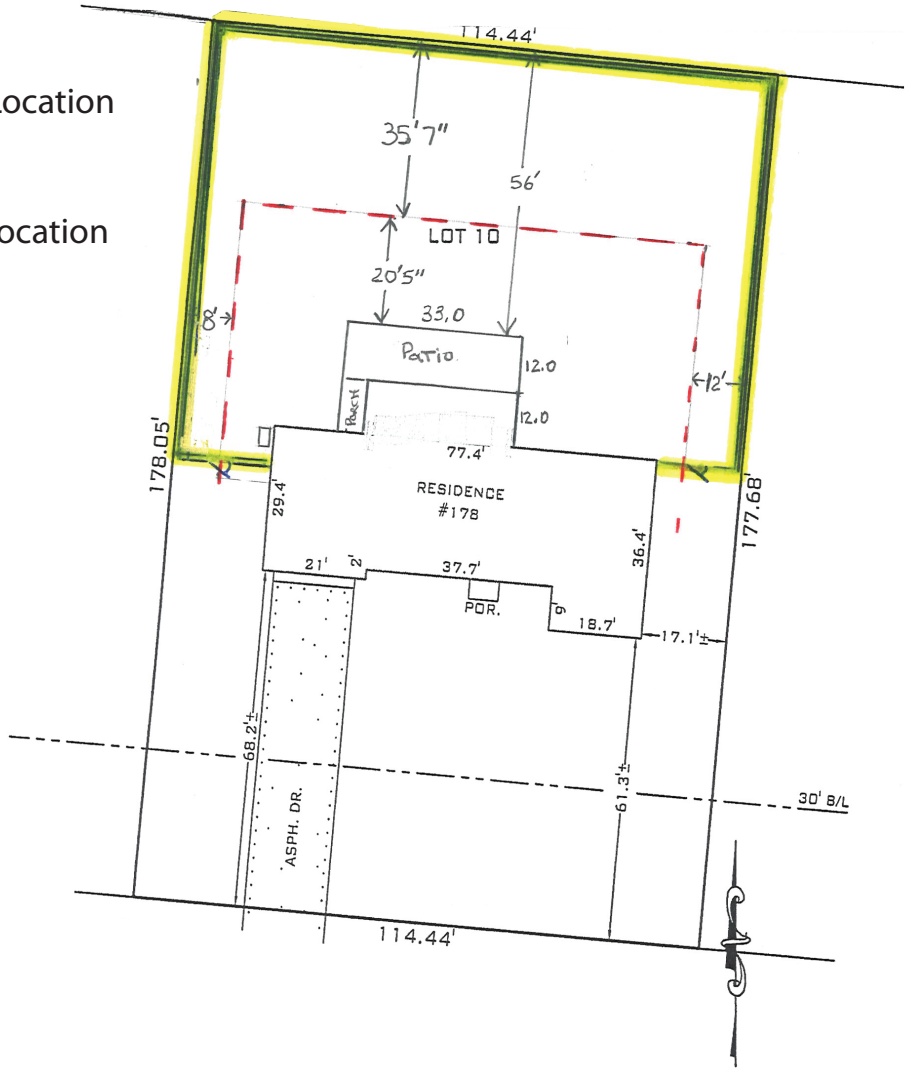

Proposed Fence Height (Variance 2) and Type (Variance 3)