6543 E & F
2,500 ft

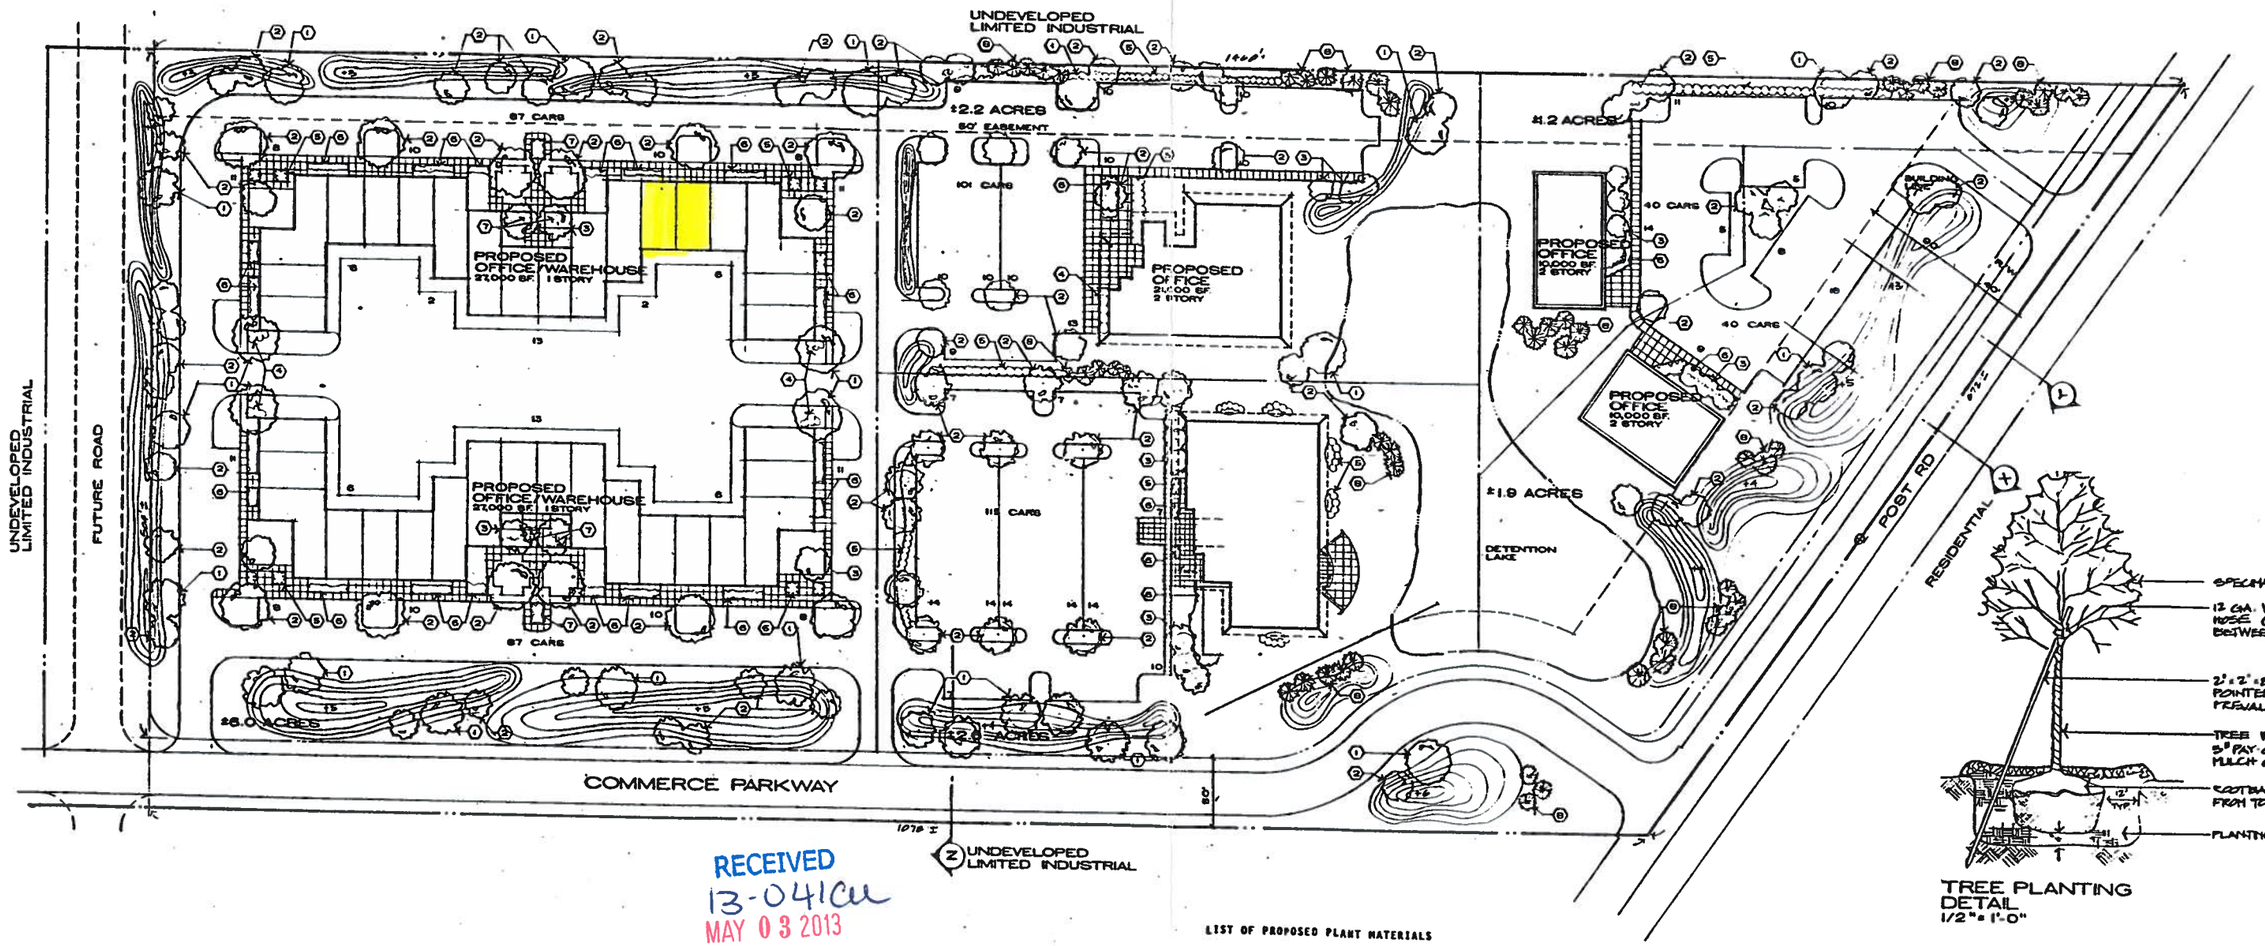

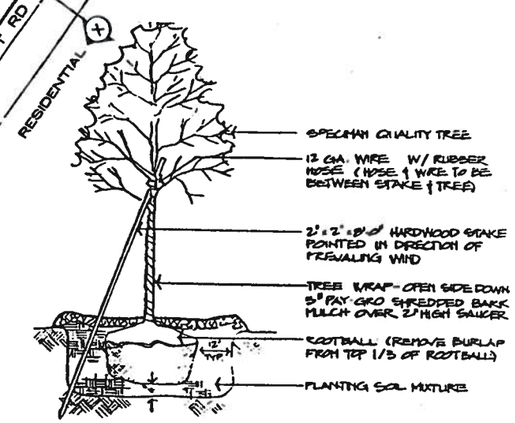

TREE PLANTING DETAIL
1/2" = 1'-0"

MULCH ENTIRE PLANT BEDS. TOP SOIL PROVIDED & INSTALLED TO FINISH GRADE BY G.C. PLANTING SOIL ADDITIVES BY LANDSCAPE CONTRACTOR.

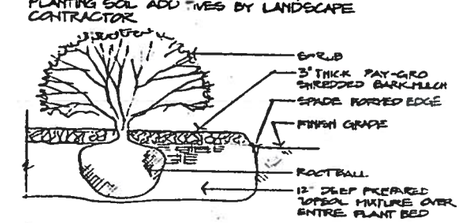

SHRUB PLANTING DETAIL

RECEIVED
13-041CU
MAY 03 2013
CITY OF DUBLIN
PLANNING

PROPOSED LANDSCAPE

Site Plan

0 50 100

Metro North Business Park

Dublin, Ohio

Jentgen-Klein Company
Wandel & Schnell Architects, Inc.

FILE COPY

LIST OF PROPOSED PLANT MATERIALS

1	LARGE TREE 2"-3" CAL. GROWING HT. 60'±	GINKGO (GINGKO BILOBA) LONDON PLANE TREE (PLATANUS ACERIFOLIA) THORNLESS HONEYLOCUST (GLEDITSJA TRIACANTHOS INERMIS), RED MAPLE (ACER RUBRUM)
2	MEDIUM TREE 1-3/4" 2-1/2" CAL. GROWING HT. 25' - 50'	LITTLE LEAF LINDEN (TILIA CORDATA), HONEYLOCUST (GLEDITSIA TRIACANTHOS INERMIS), RED MAPLE (ACER RUBRUM), CHINESE SCHOLAR TREE (SOPHORA JAPONICA)
3	SMALL TREE 1-3/4" CAL MIN. GROWING HT. 25'-	WASHINGTON HAWTHORN (CRATAEGUS PHAENOPYRUM) CALLERY PEAR, KWANZAN JAPANESE FLOWERING CHERRY (PRUNUS SERR. KWANZAN)
4	ORNAMENTAL SHRUB GROWING HT. 5'-7'	KOREAN SPICE VIBERNUM (VIBERNUM CARLESII), WEEPING FORSYTHIA (FORSYTHIA SUSPENSA SIEBOLDII), "ARNOLD RED" HONEYSUCKLE (LONICERA TATARICA)
5	SHRUB GROWING HT. 4'	TAXUS MEDIA SERIAN, BIROS WEST SPRUCE (PICEA ABIES "NIDIFORMIS") JUNIPERUS CHINENSIS
6	GROUND COVER "A" GROWING HT. 12" - 18"	JUNIPER HORIZONTALIS "BLUE RUG", MICROBIATA DECUSSATA "SIBERIAN CARPET EXPRESS", PICEA ABIES 'REPENS' PROSTRATE NORWAY SPRUCE
7	GROUND COVER "B" GROWING HT. 6" - 12"	CRANBERRY COTONEASTER (COTONEASTER APICULATA) EUONYMUS FORTUNEI "ACUTA" LOWES BOSTON IVY (PARTHENOCISSUSIUS TRICUSPIDATA LOWI)
8	EVERGREEN	AUSTRIAN PINE (PINUS NIGRA), EASTERN PINE (PINUS STROBUS)