J:\20130432\Dwg\04Sheets\Development Plan\20130432_03-Street & Utilities Plan.dwg Last Saved By: cprill 6/24/2013 5:57 PM Last Printed By: Prill, Curtis, 7/3/2013 2:09 PM
Xrefs: (NONE evaluation failed)

TULLER ROAD (60')
Ex. R/W
Prop. R/W
60' R/W
12"Stm.
12"W.M.
17' Sanitary Easement
Intersection Modifications
Tuller Road & Proposed Street 3
• Curb Cut for Proposed Street 3
• Water main connection in Tuller Rd
Intersection Modifications
Tuller Road & Proposed Street 2
• Curb Cut for Proposed Street 2
• Storm sewer connection to inlet on north side of Tuller Rd
Courtyard C
10' Power Easement
20' Water Easement
Entrance to 1st Level Parking
Graded and Seeded
TRINITY DRIVE (60')
TRADALA ROW (65')
Street 2
Street Code: ST-65PP
Family: Neighborhood Street
Curb to Curb Width: 38'
See Detail D for Typical Section
Street 3
Street Code: ST-65PP
Family: Neighborhood Street
Curb to Curb Width: 38'
See Detail C for Typical Section
10' Sanitary Easement
FUTURE VILLAGE PARKWAY
BLOCK A
Courtyard B
BLOCK B
PROPOSED BUILDING
4 Levels
Approx. 324 Units
Mid-block Pedestrian Crossing
10' Power Easement
10' Sanitary Easement
Transformers
100' Overhead Power Easement
Courtyard A
30' Water Easement
Intersection Modifications
•Village Parkway & John Shields Parkway
•Curb Cut for John Shields Parkway
•Crosswalk across Village Parkway
•New curb ramps on west side of Village Parkway
Pervious Pavement in On-Street Parking Areas (Typical)
John Shields Parkway
Street Code: ST-76PPCT
Family: District Connector Street
Principal Frontage Street
Curb to Curb Width: 30'
See Detail B for Typical Section
VILLAGE PARKWAY (80')
Ex. Building
BLOCK D
BLOCK E
BLOCK C
BLOCK F
JOHN SHIELDS PARKWAY (76')E
John Shields Parkway
Street Code: ST-76PPCT
Family: District Connector Street
Principal Frontage Street
Curb to Curb Width: 38'
See Detail A for Typical Section
Street 5
Street Code: ST-65PP
Family: Neighborhood Street
Curb to Curb Width: 38'
See Detail C for Typical Section
Street 4
Street Code: ST-65PP
Family: Neighborhood Street
Curb to Curb Width: 38'
See Detail C for Typical Section
8" Fire Water Service
6" Domestic Water Service
362.7'
360.2'
359.4'
661.6'
MATCHLINE, SEE SHEET C-16
MATCHLINE, SEE SHEET C-17

LEGEND

Existing

- Ex. R/W — Right of Way
- Boundary/Property Line
- Easement
- Setback
- Building
- Sidewalk
- Curb
- WV FH FDC — WM — Watermain
- CB CO STM MH CI — Storm
- CO SAN MH — Sanitary
- GV G GM — Gas Line
- OHE — Overhead Electric
- E — Underground Electric
- UGL — Underground Lighting
- C — Communications
- Commuications Manhole
- Transfomer
- HVAC Unit
- Sign
- Bollard
- Trees

Proposed

- Prop. R/W — Right of Way
- Boundary/Property Line
- Easement
- Setback
- Building
- Sidewalk
- Curb
- WV FH — WM — WM — Water Main
- WV — FWS — FWS — Fire Water Service
- WV — DWS — DWS — Domestic Water Service
- CB STM MH — STM — STM CI — Storm
- SAN MH — SAN — Sanitary
- CO — SAS — SAS — Sanitary Service
- GM — GM — Gas Line
- OHE — OHE — Overhead Electric
- E — E — Underground Electric
- UGL — UGL — Underground Lighting
- C — C — Communications
- FO — FO — Fiber Optic
- Sign
- Bollard
- Traffic Arrows

SITE INFORMATION

Project Areas

Proposed Apartments	(West)	1.00 Ac.
Site Area:	(East)	5.44 Ac.
	Total	6.44 Ac.
Proposed Roadway Area (Area within Proposed R/W):		7.82 Ac.
Area Outside Proposed R/W Impacted by Proposed Roadways:		7.78 Ac.
Total Site Area:		22.04 Ac.

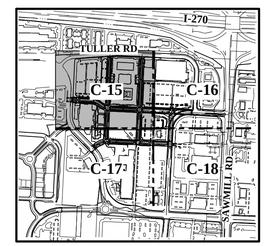

INDEX MAP
No Scale

GRAPHIC SCALE
0 25 50 100
1 inch = 50 feet

REVISIONS

MARK	DATE	DESCRIPTION

EDWARDS COMMUNITIES

CITY OF DUBLIN, FRANKLIN COUNTY, OHIO
DEVELOPMENT PLAN
FOR

DUBLIN VILLAGE CENTER APARTMENTS

STREET & UTILITIES PLAN

EMHT
Evans, Mechwart, Hambleton & Tilton, Inc.
Engineers • Surveyors • Planners • Scientists
5500 New Albany Road, Columbus, Ohio 43054
Tel Free: 888.775.3648
Phone: 614.775.4500
emht.com

DATE
June 24, 2013

SCALE
1" = 100'

JOB NO.
2013-0432

SHEET
C-15

TULLER ROAD (60')

Ex. R/W

Ex. Building

17' Sanitary Easement

30' Water Easement

MATCHLINE, SEE SHEET C-15

John Shields Parkway
Street Code: ST-76PPCT
Family: District Connector Street
Principal Frontage Street
Curb to Curb Width: 38'
See Detail A for Typical Section

BLOCK C

Pervious Pavement in On-Street Parking Areas (Typical)

10' Power Easement

General Utility Easement

Prop. R/W

Future Sanitary Sewer

BLOCK F

PROPOSED DUBLIN CENTER DRIVE (65')

Dublin Center Drive
Street Code: ST-76PPCT
Family: District Connector Street
Principal Frontage Street
Curb to Curb Width: 38'
See Detail A for Typical Section

Intersection Modifications
Tuller Road & John Shields Parkway
- Extension of John Shields median approx. 90' west of existing termination
- Re-striping of east approach of intersection
- Curb Cut for Future Street at south leg of intersection

Ex. Bldg.

TO INTERSTATE 270

TULLER ROAD (60')

FUTURE STREET (65')

SAWMILL ROAD (110')

MATCHLINE, SEE SHEET C-18

LEGEND

Existing

- Ex. R/W — Right of Way
- Boundary/Property Line
- Easement
- Setback
- Building
- Sidewalk
- Curb
- WV FH WM FDC — Watermain
- CB CO STM MH CI — Storm
- CO SAN MH — Sanitary
- GV G GM — Gas Line
- OHE — Overhead Electric
- E — Underground Electric
- UGL — Underground Lighting
- C — Communications
- Commuications Manhole
- Transfomer
- HVAC Unit
- Sign
- Bollard
- Trees

Proposed

- Prop. R/W — Right of Way
- Boundary/Property Line
- Easement
- Setback
- Building
- Sidewalk
- Curb
- WV FH WM WM WM — Water Main
- WV FWS FWS — Fire Water Service
- WV DWS DWS — Domestic Water Service
- CB STM MH STM CI — Storm
- SAN MH SAN — Sanitary
- CO SAS SAS — Sanitary Service
- GM GM — Gas Line
- OHE OHE — Overhead Electric
- E E — Underground Electric
- UGL UGL — Underground Lighting
- C C — Communications
- FO FO — Fiber Optic
- Sign
- Bollard
- Traffic Arrows

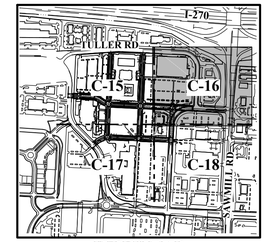

INDEX MAP
No Scale

GRAPHIC SCALE
0 25 50 100
1 inch = 50 feet

REVISIONS			
MARK	DATE	DESCRIPTION	

CITY OF DUBLIN, FRANKLIN COUNTY, OHIO
DEVELOPMENT PLAN
FOR

DUBLIN VILLAGE CENTER APARTMENTS

STREET & UTILITIES PLAN

EMH&T
Evans, Mechwart, Hambleton & Tilton, Inc.
Engineers • Surveyors • Planners • Scientists
5500 New Albany Road, Columbus, OH 43054
Phone: (614) 775-4500 FAX Free: (800) 775-3648
emht.com

DATE
June 24, 2013

SCALE
1" = 100'

JOB NO.
2013-0432

SHEET
C-16

J:\2013\2013432\Dwg\04Sheets\Development Plan\20130432_03-Street & Utilities Plan.dwg Last Saved By: tvolehko, 7/3/2013 4:15 PM Last Printed By: tvolehko, Timothy, 7/3/2013 4:27 PM
Xrefs: (DIESEL evaluation.dwg)

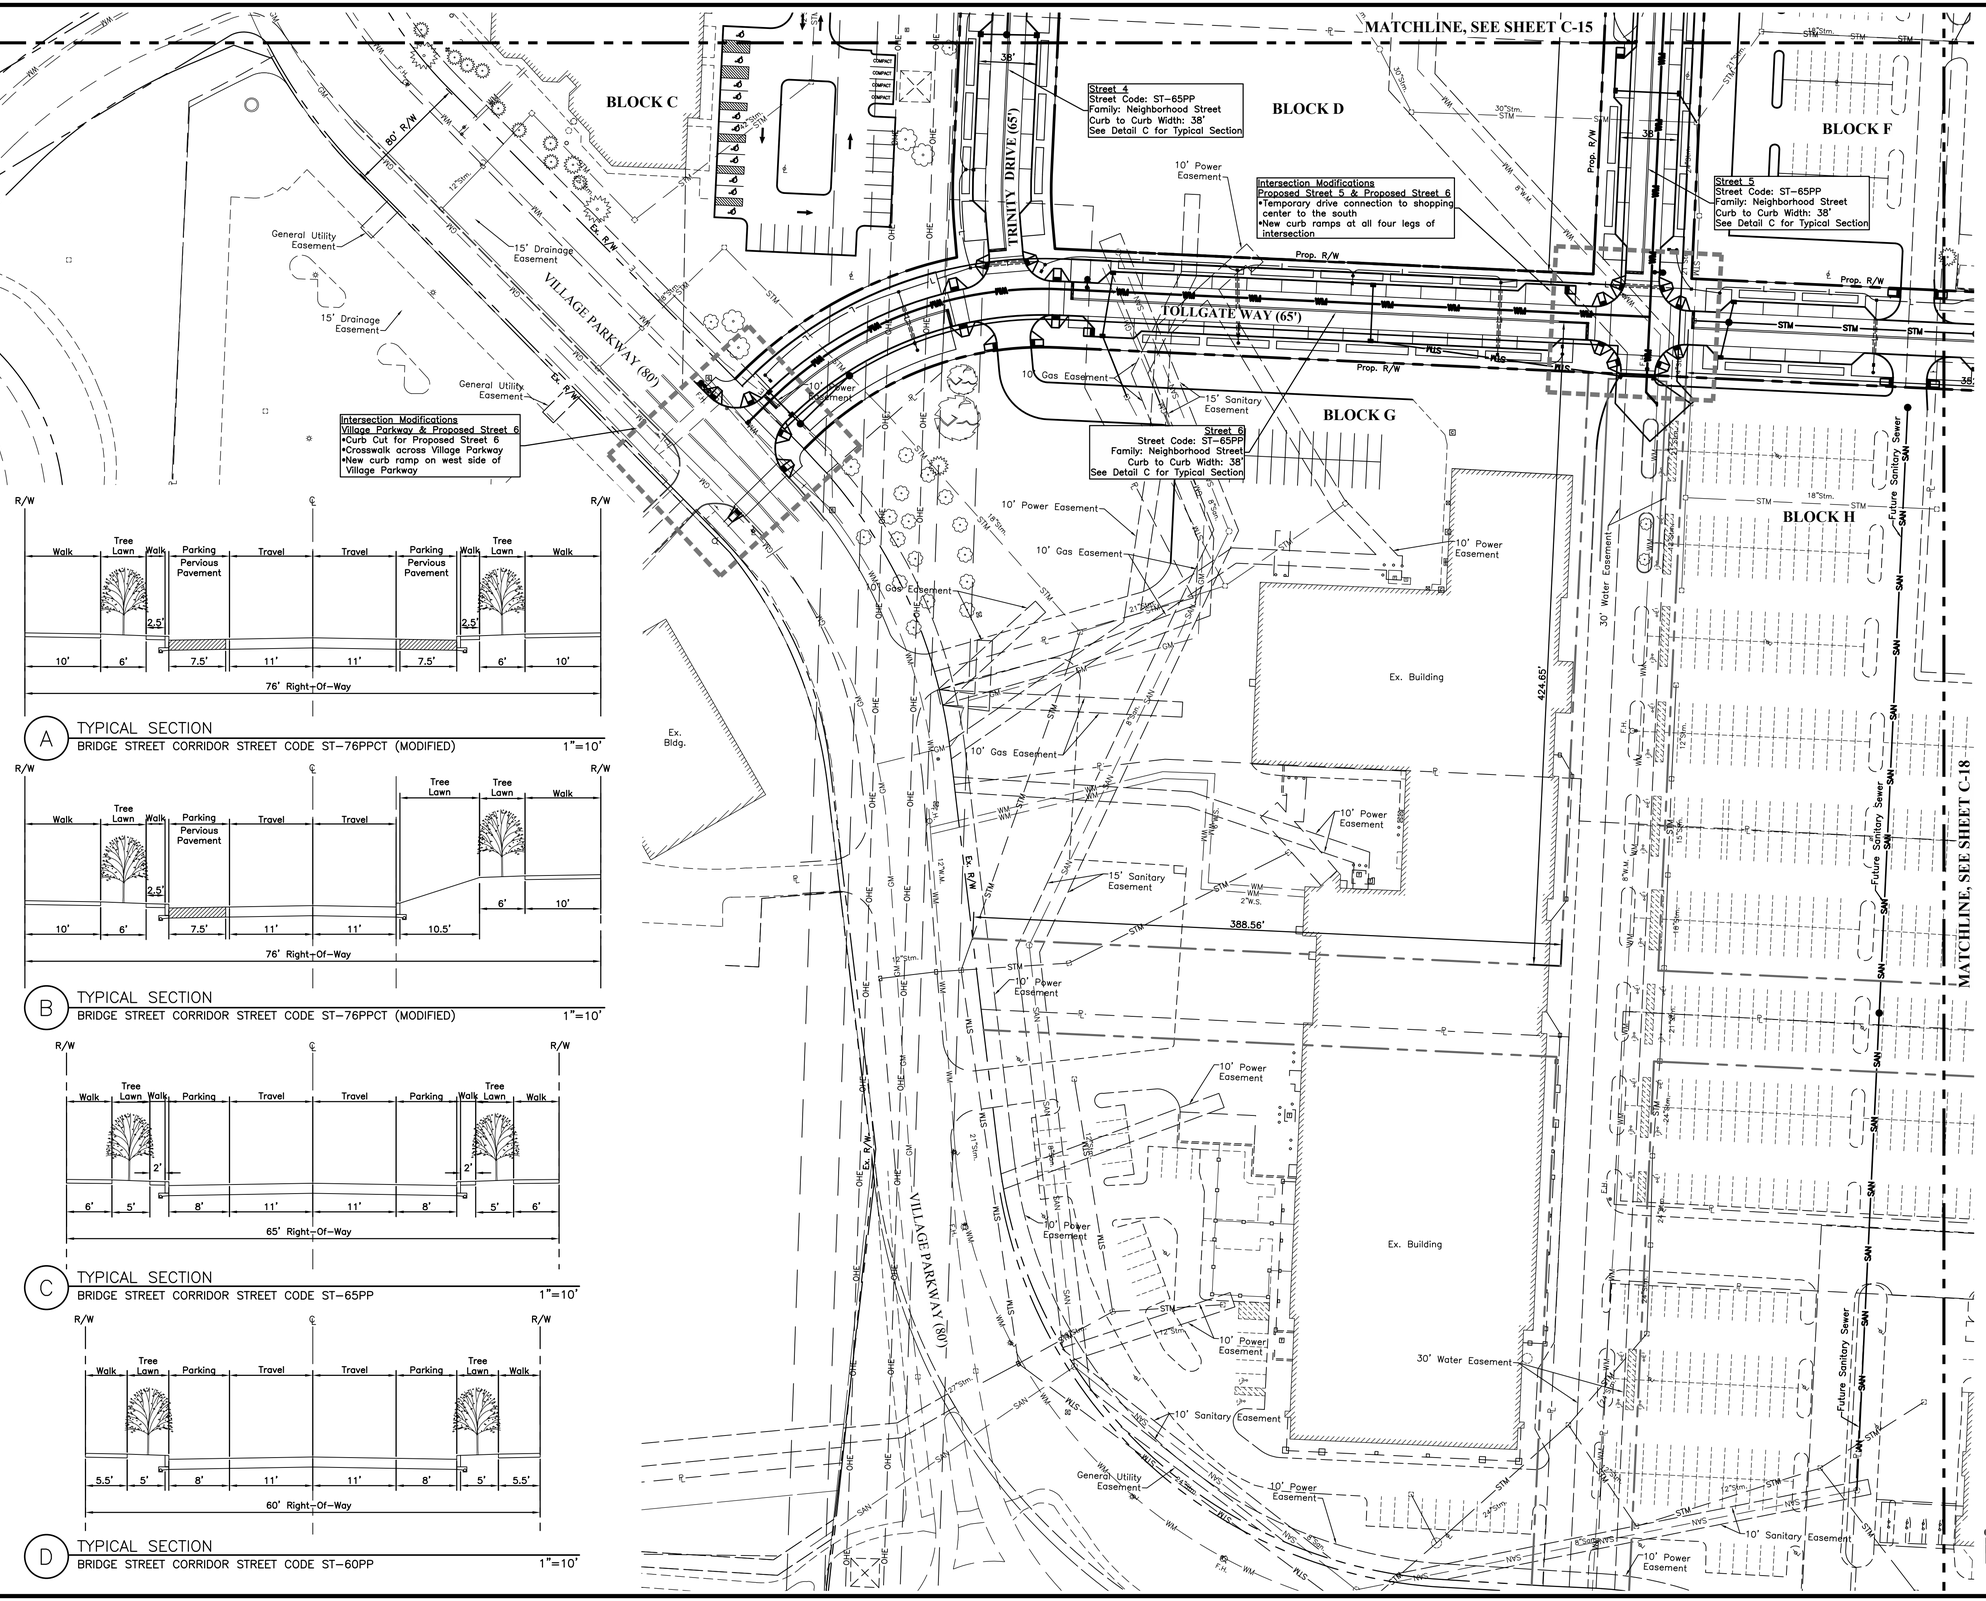

A TYPICAL SECTION
BRIDGE STREET CORRIDOR STREET CODE ST-76PPCT (MODIFIED) 1"=10'

B TYPICAL SECTION
BRIDGE STREET CORRIDOR STREET CODE ST-76PPCT (MODIFIED) 1"=10'

C TYPICAL SECTION
BRIDGE STREET CORRIDOR STREET CODE ST-65PP 1"=10'

D TYPICAL SECTION
BRIDGE STREET CORRIDOR STREET CODE ST-60PP 1"=10'

LEGEND

Existing

- Ex. R/W — Right of Way
- Boundary/Property Line
- Easement
- Setback
- Building
- Sidewalk
- Curb
- Watermain
- Storm
- Sanitary
- Gas Line
- Overhead Electric
- Underground Electric
- Underground Lighting
- Communications
- Commucations Manhole
- Transfomer
- HVAC Unit
- Sign
- Bollard
- Trees

Proposed

- Prop. R/W — Right of Way
- Boundary/Property Line
- Easement
- Setback
- Building
- Sidewalk
- Curb
- Water Main
- Fire Water Service
- Domestic Water Service
- Storm
- Sanitary
- Sanitary Service
- Gas Line
- Overhead Electric
- Underground Electric
- Underground Lighting
- Communications
- Fiber Optic
- Sign
- Bollard
- Traffic Arrows

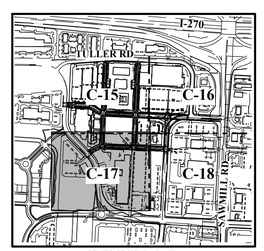

INDEX MAP
No Scale

GRAPHIC SCALE
0 25 50 100
1 inch = 50 feet

REVISIONS			
MARK	DATE	DESCRIPTION	

CITY OF DUBLIN, FRANKLIN COUNTY, OHIO
DEVELOPMENT PLAN
FOR

DUBLIN VILLAGE CENTER APARTMENTS

STREET & UTILITIES PLAN

EMH&T
Evans, Mechwart, Hambleton & Tilton, Inc.
Engineers • Surveyors • Planners • Scientists
5500 New Albany Road, Columbus, OH 43054
Phone: 614.775.4500 Toll Free: 888.775.3648
emht.com

DATE
June 24, 2013

SCALE
1" = 100'

JOB NO.
2013-0432

SHEET
C-17

Plotted: 7/3/2013 5:21 PM
J:\2013\2013432\Dwg\04Sheets\Development Plan\20130432_03-Street & Utilities Plan.dwg Last Saved By: cpirill, 7/3/2013 5:21 PM Last Printed By: Pirill, Curtis, 7/3/2013 5:21 PM
Xrefs: (NESE evaluation.dwg)

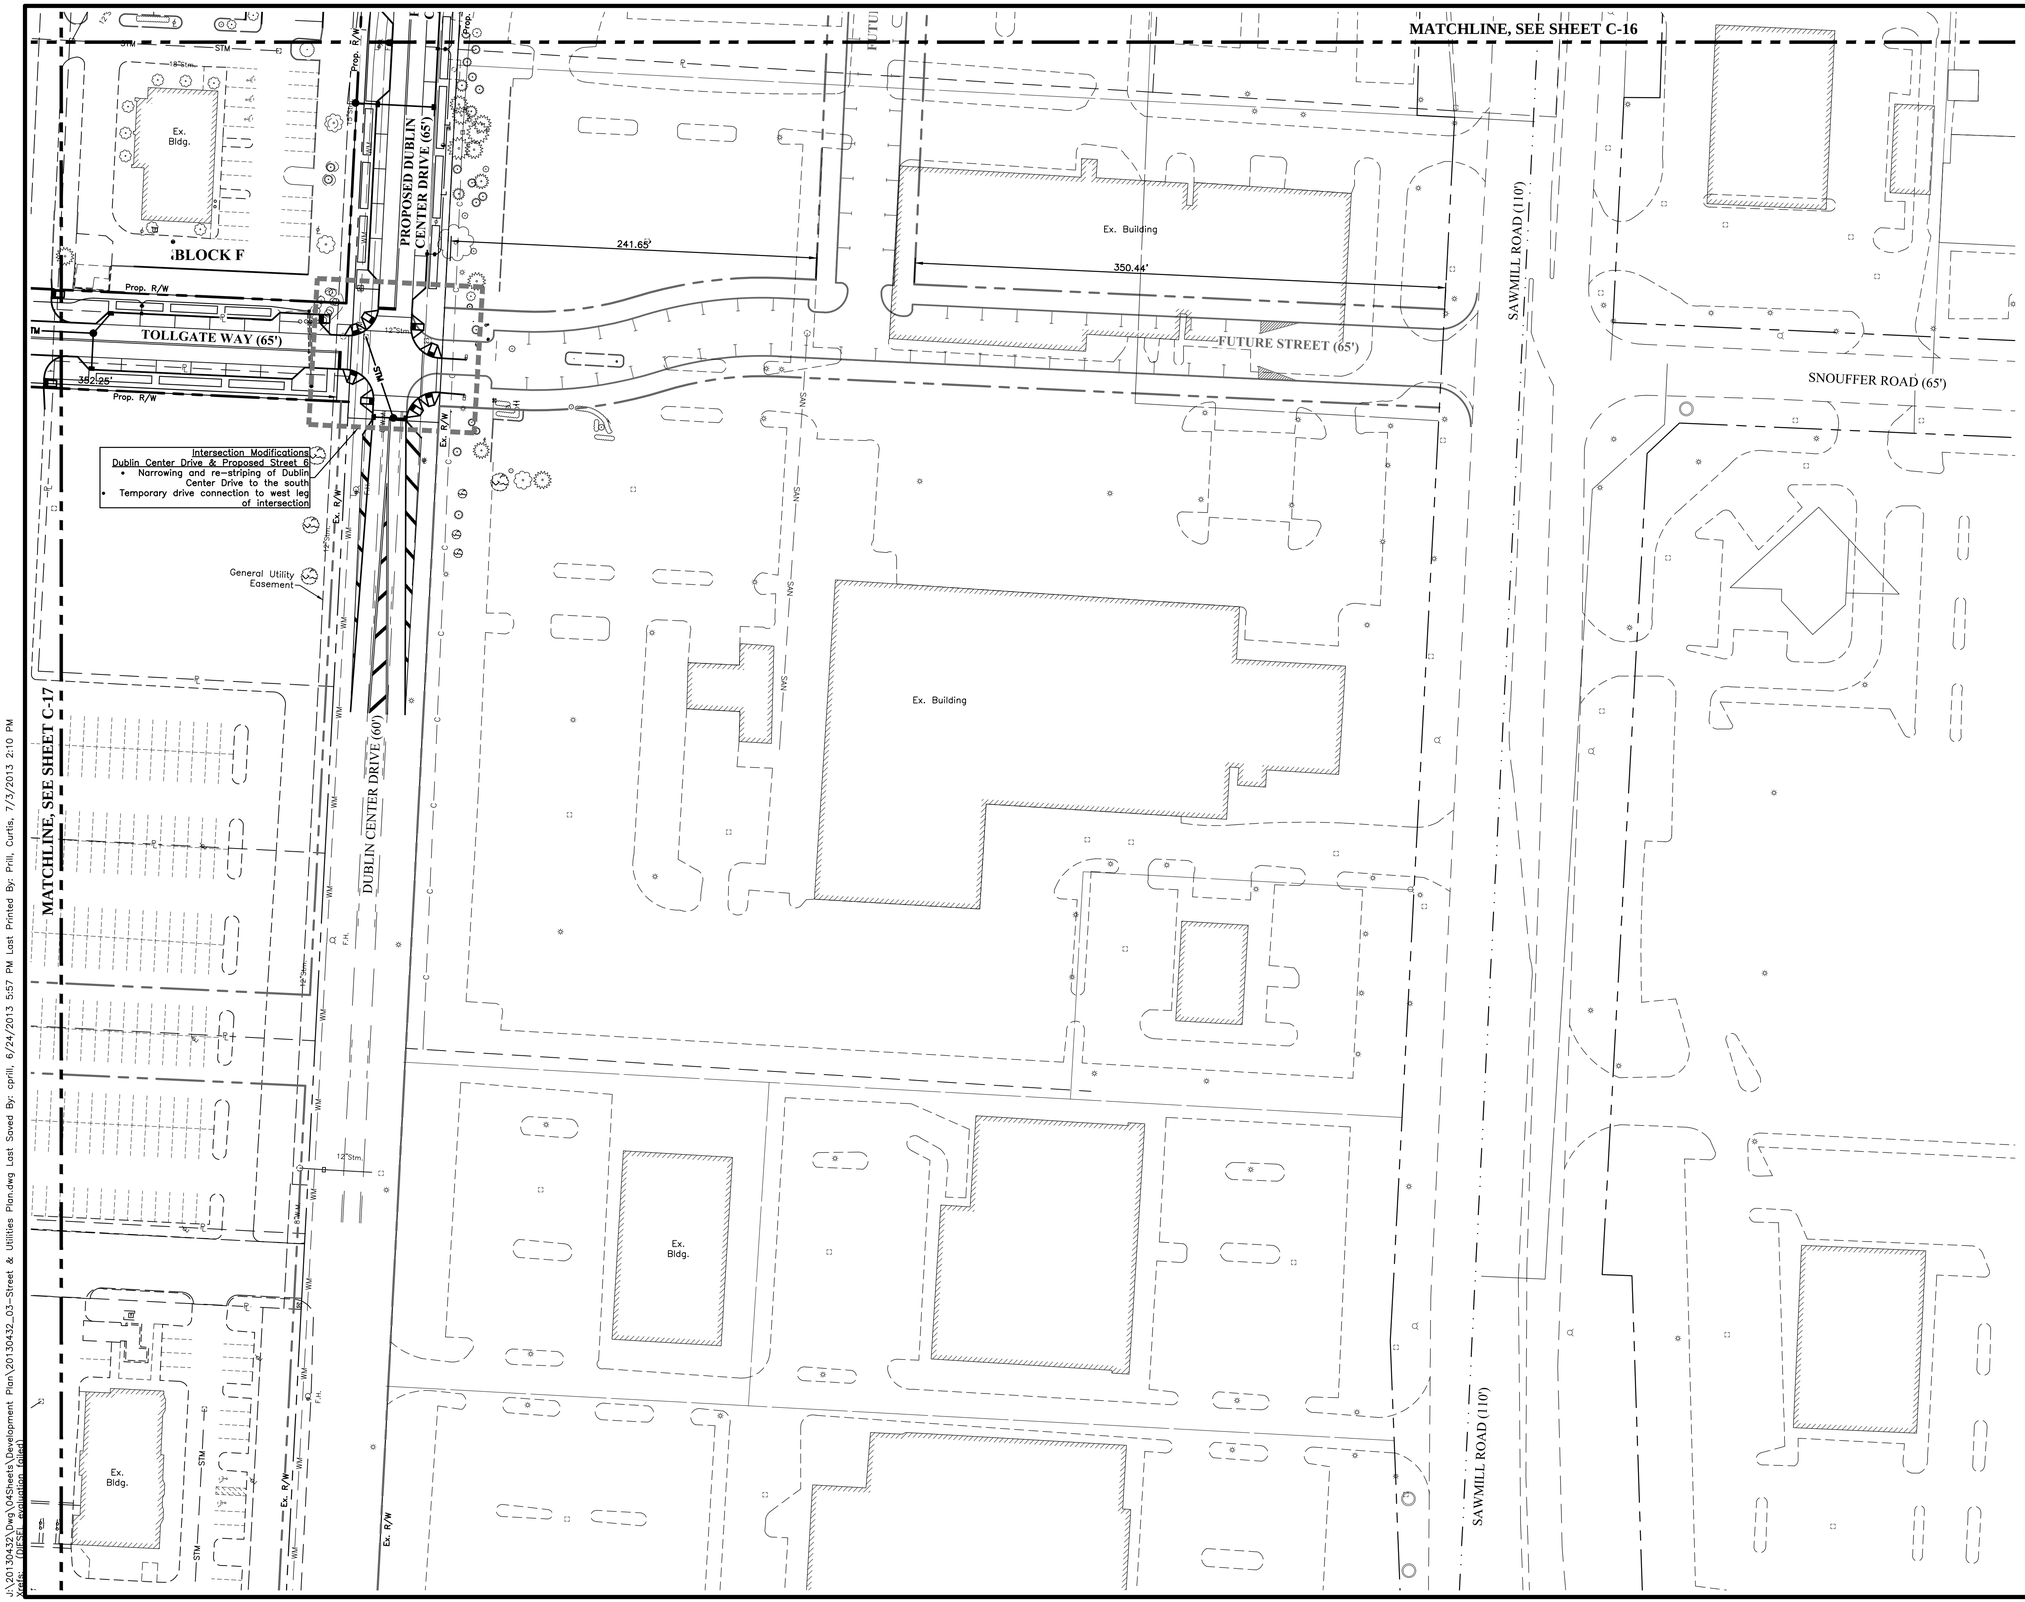

LEGEND

Existing

- Ex. R/W — Right of Way
- Boundary/Property Line
- Easement
- Setback
- Building
- Sidewalk
- Curb
- WV FH FDC — WM — Watermain
- CB CO STM MH CI — Storm
- CO SAN MH — Sanitary
- GV G GM — Gas Line
- OHE — Overhead Electric
- E — Underground Electric
- UGL — Underground Lighting
- C — Communications
- Commuications Manhole
- Transfomer
- HVAC Unit
- Sign
- Bollard
- Trees

Proposed

- Prop. R/W — Right of Way
- Boundary/Property Line
- Easement
- Setback
- Building
- Sidewalk
- Curb
- WV FH — WM — WM — Water Main
- WV — FWS — FWS — Fire Water Service
- WV — DWS — DWS — Domestic Water Service
- CB STM MH — STM — STM CI — Storm
- MH — SAN — SAN — Sanitary
- CO — SAS — SAS — Sanitary Service
- GM — GM — Gas Line
- OHE — OHE — Overhead Electric
- E — E — Underground Electric
- UGL — UGL — Underground Lighting
- C — C — Communications
- FO — FO — Fiber Optic
- Sign
- Bollard
- Traffic Arrows

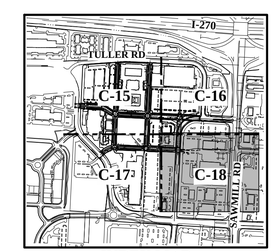

INDEX MAP
No Scale

GRAPHIC SCALE

0 25 50 100

1 inch = 50 feet

REVISIONS

MARK	DATE	DESCRIPTION

EDWARDS COMMUNITIES

CITY OF DUBLIN, FRANKLIN COUNTY, OHIO
DEVELOPMENT PLAN
FOR

DUBLIN VILLAGE CENTER APARTMENTS

STREET & UTILITIES PLAN

EMH&T
Evans, Mechwart, Hambleton & Tilton, Inc.
Engineers • Surveyors • Planners • Scientists
5500 New Albany Road, Columbus, OH 43054
Phone: 614.775.4500 Toll Free: 888.775.3648
emht.com

DATE
June 24, 2013

SCALE
1" = 100'

JOB NO.
2013-0432

SHEET
C-18

J:\20130432\Dwg\04Sheets\Development Plan\20130432_03-Street & Utilities Plan.dwg Last Saved By: cprill, 6/24/2013 5:57 PM Last Printed By: Prill, Curtis, 7/3/2013 2:10 PM
Xrefs: (NESI_evaluation_failed)

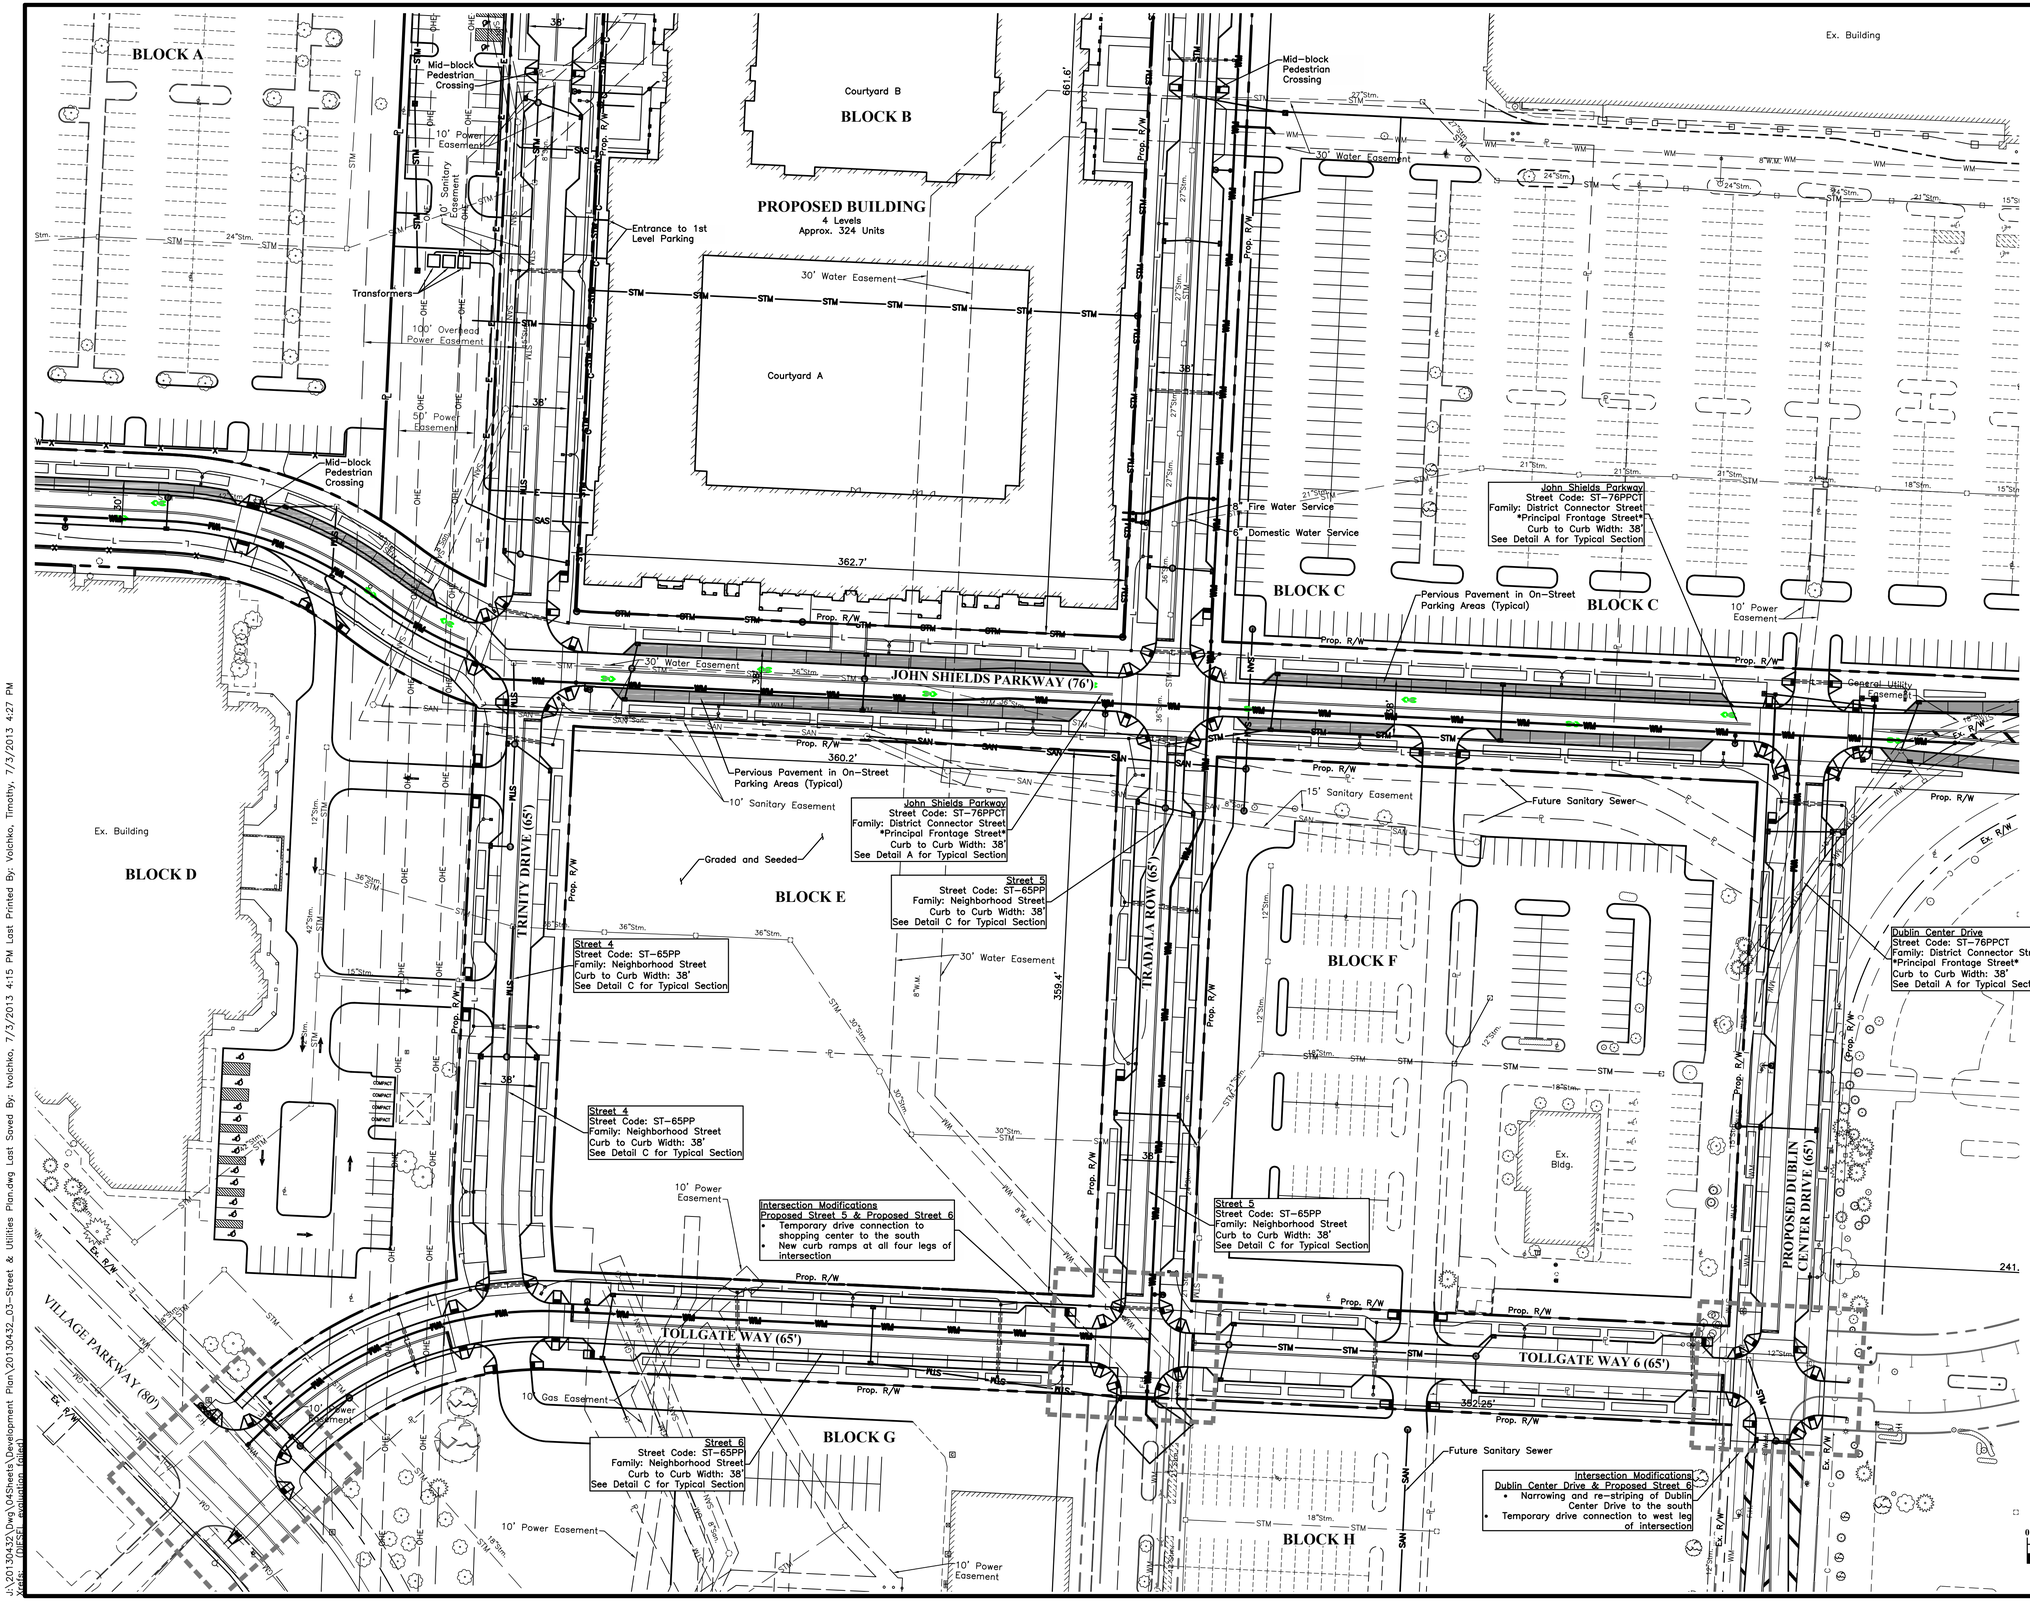

LEGEND

Existing

- Ex. R/W — Right of Way
- Boundary/Property Line
- Easement
- Setback
- Building
- Sidewalk
- Curb
- WV FH WM FDC — Watermain
- CB CO STM MH CI — Storm
- CO SAN MH — Sanitary
- GV G GM — Gas Line
- OHE — Overhead Electric
- E — Underground Electric
- UGL — Underground Lighting
- C — Communications
- Commuications Manhole
- Transfomer
- HVAC Unit
- Sign
- Bollard
- Trees

Proposed

- Prop. R/W — Right of Way
- Boundary/Property Line
- Easement
- Setback
- Building
- Sidewalk
- Curb
- WV FH WM — Water Main
- WV FWS FWS — Fire Water Service
- WV DWS DWS — Domestic Water Service
- CB STM MH STM CI — Storm
- SAN MH SAN — Sanitary
- CO SAS SAS — Sanitary Service
- GM GM — Gas Line
- OHE OHE — Overhead Electric
- E E — Underground Electric
- UGL UGL — Underground Lighting
- C C — Communications
- FO FO — Fiber Optic
- Sign
- Bollard
- Traffic Arrows

REVISIONS			
MARK	DATE	DESCRIPTION	

CITY OF DUBLIN, FRANKLIN COUNTY, OHIO
DEVELOPMENT PLAN
FOR

DUBLIN VILLAGE CENTER APARTMENTS

STREET & UTILITIES PLAN

EDWARDS COMMUNITIES

Evans, Mechwart, Hambleton & Tilton, Inc.
Engineers • Surveyors • Planners • Scientists
5500 New Albany Road, Columbus, OH 43054
phone: (614) 775.4500 Toll Free: 888.775.3648)
emht.com

DATE
June 24, 2013

SCALE
1" = 100'

JOB NO.
2013-0432

SHEET
C-19

J:\20130432\Dwg\04Sheets\Development Plan\20130432_03-Street & Utilities Plan.dwg Last Saved By: tvolchko, 7/3/2013 4:15 PM Last Printed By: Volchko, Timothy, 7/3/2013 4:27 PM
Xrefs: (BASE) evaluation (plan)