Proposed Layout

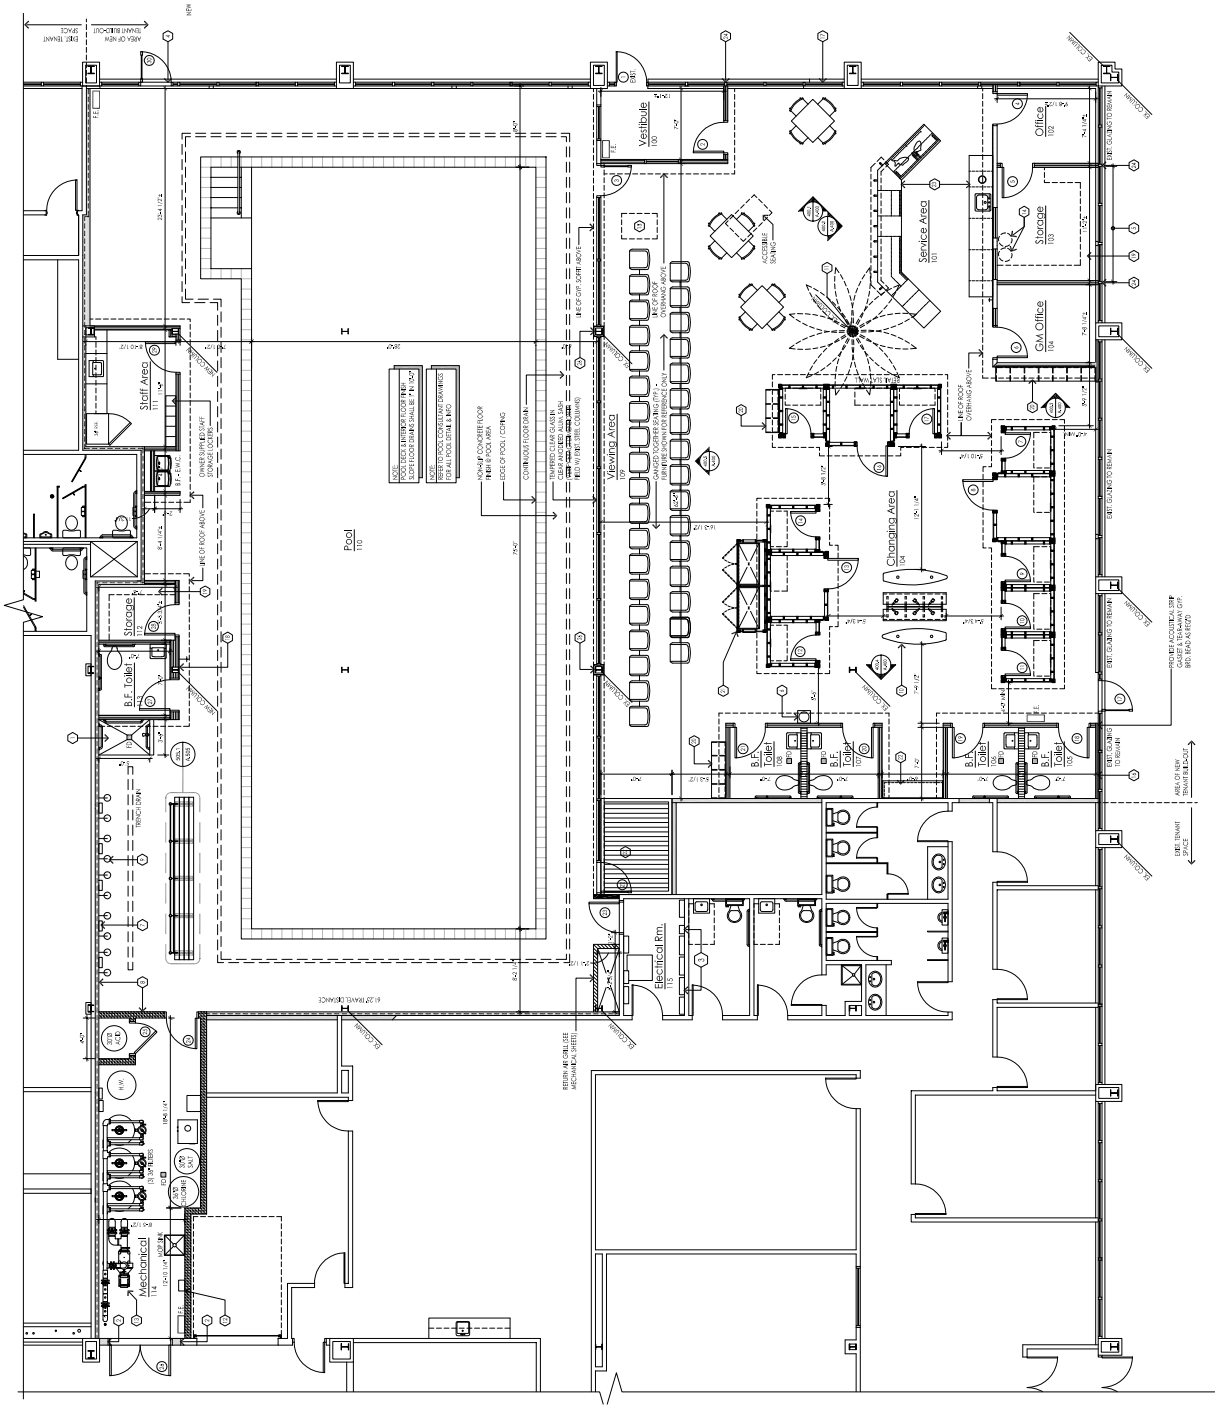

N