FAUX STONE & WATER TABLE

ALL EXTERIOR FIREPLACES IN STONE

ARCHITECTURAL DETAILS ON ALL ELEVATIONS

HARDBOARD SIDING

UPGRADE DOORS & SHAPED WOOD OR LIMESTONE TRIM @ ENTRIES

MUTED COLOR PALATTE

CONCEPTUAL FRONT ELEVATION
THE WOODLANDS AT BALLANTRAE

SCALE: 3/16" = 1'-0"

6/19/2014 11:08:43 AM

KONTOGIANNIS & ASSOCIATES

ARCHITECTURE
PLANNING
DESIGN

400 SOUTH FIFTH ST
SUITE 400
COLUMBUS, OHIO
43215-5492

PHONE: 614-224-2083
FAX: 614-224-4736
E-MAIL: architects@kontogiannis.com

PROJECT:

THE WOODLANDS AT BALLANTRAE

DUBLIN, OHIO

DRAWING TITLE:

DATE: JUNE 19, 2014
REVISED:

GEORGE J. KONTOGIANNIS, LICENSE #3784
EXPIRATION DATE 12/31/2015

COPYRIGHT © 2014 BY
GEORGE J. KONTOGIANNIS & ASSOCIATES

- ☐ ZONING SET
- ☐ BID SET
- ☐ PERMIT SET
- ☐ CONSTRUCTION SET

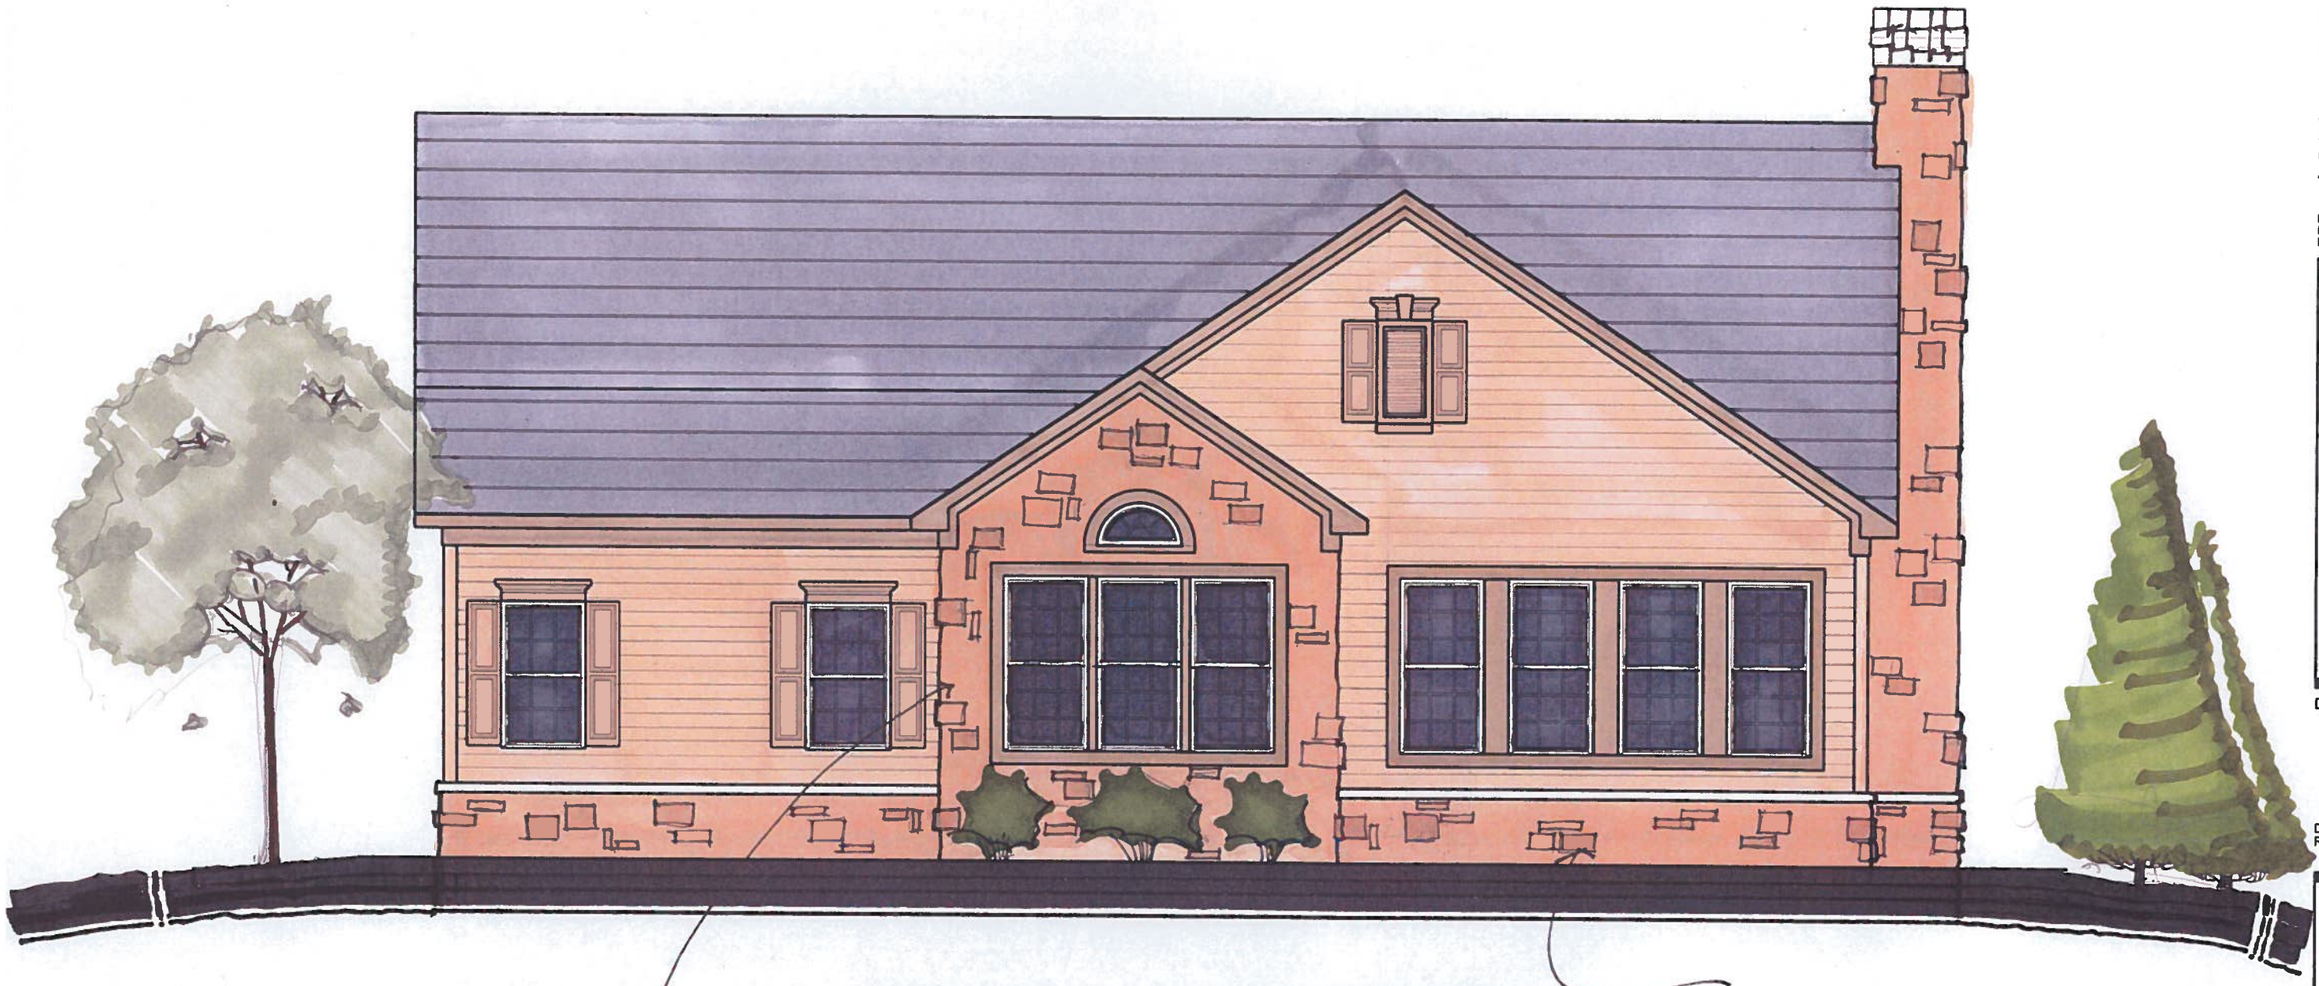

UPGRADED MATERIALS VER ALONG GOLF COURSE.

PATIO/DECKS TO BE DESIGNED IN CONTEXT WITH HOME ARCHITECTURE

CONCEPTUAL REAR ELEVATION
THE WOODLANDS AT BALLANTRAE

SCALE: 3/16" = 1'-0"

6/19/2014 5:20:50 PM

KONTOGIANNIS & ASSOCIATES

ARCHITECTURE
PLANNING
DESIGN

400 SOUTH FIFTH ST
SUITE 400
COLUMBUS, OHIO
43215-5492

PHONE: 614-224-2083
FAX: 614-224-4738
E-MAIL: architects@kontogiannis.com

PROJECT:

THE WOODLANDS AT BALLANTRAE

DUBLIN, OHIO

DRAWING TITLE:

DATE: JUNE 19, 2014
REVISED:

GEORGE J. KONTOGIANNIS, LICENSE #3784
EXPIRATION DATE 12/31/2015

COPYRIGHT © 2014 BY
GEORGE J. KONTOGIANNIS & ASSOCIATES

- ☐ ZONING SET
- ☐ BID SET
- ☐ PERMIT SET
- ☐ CONSTRUCTION SET

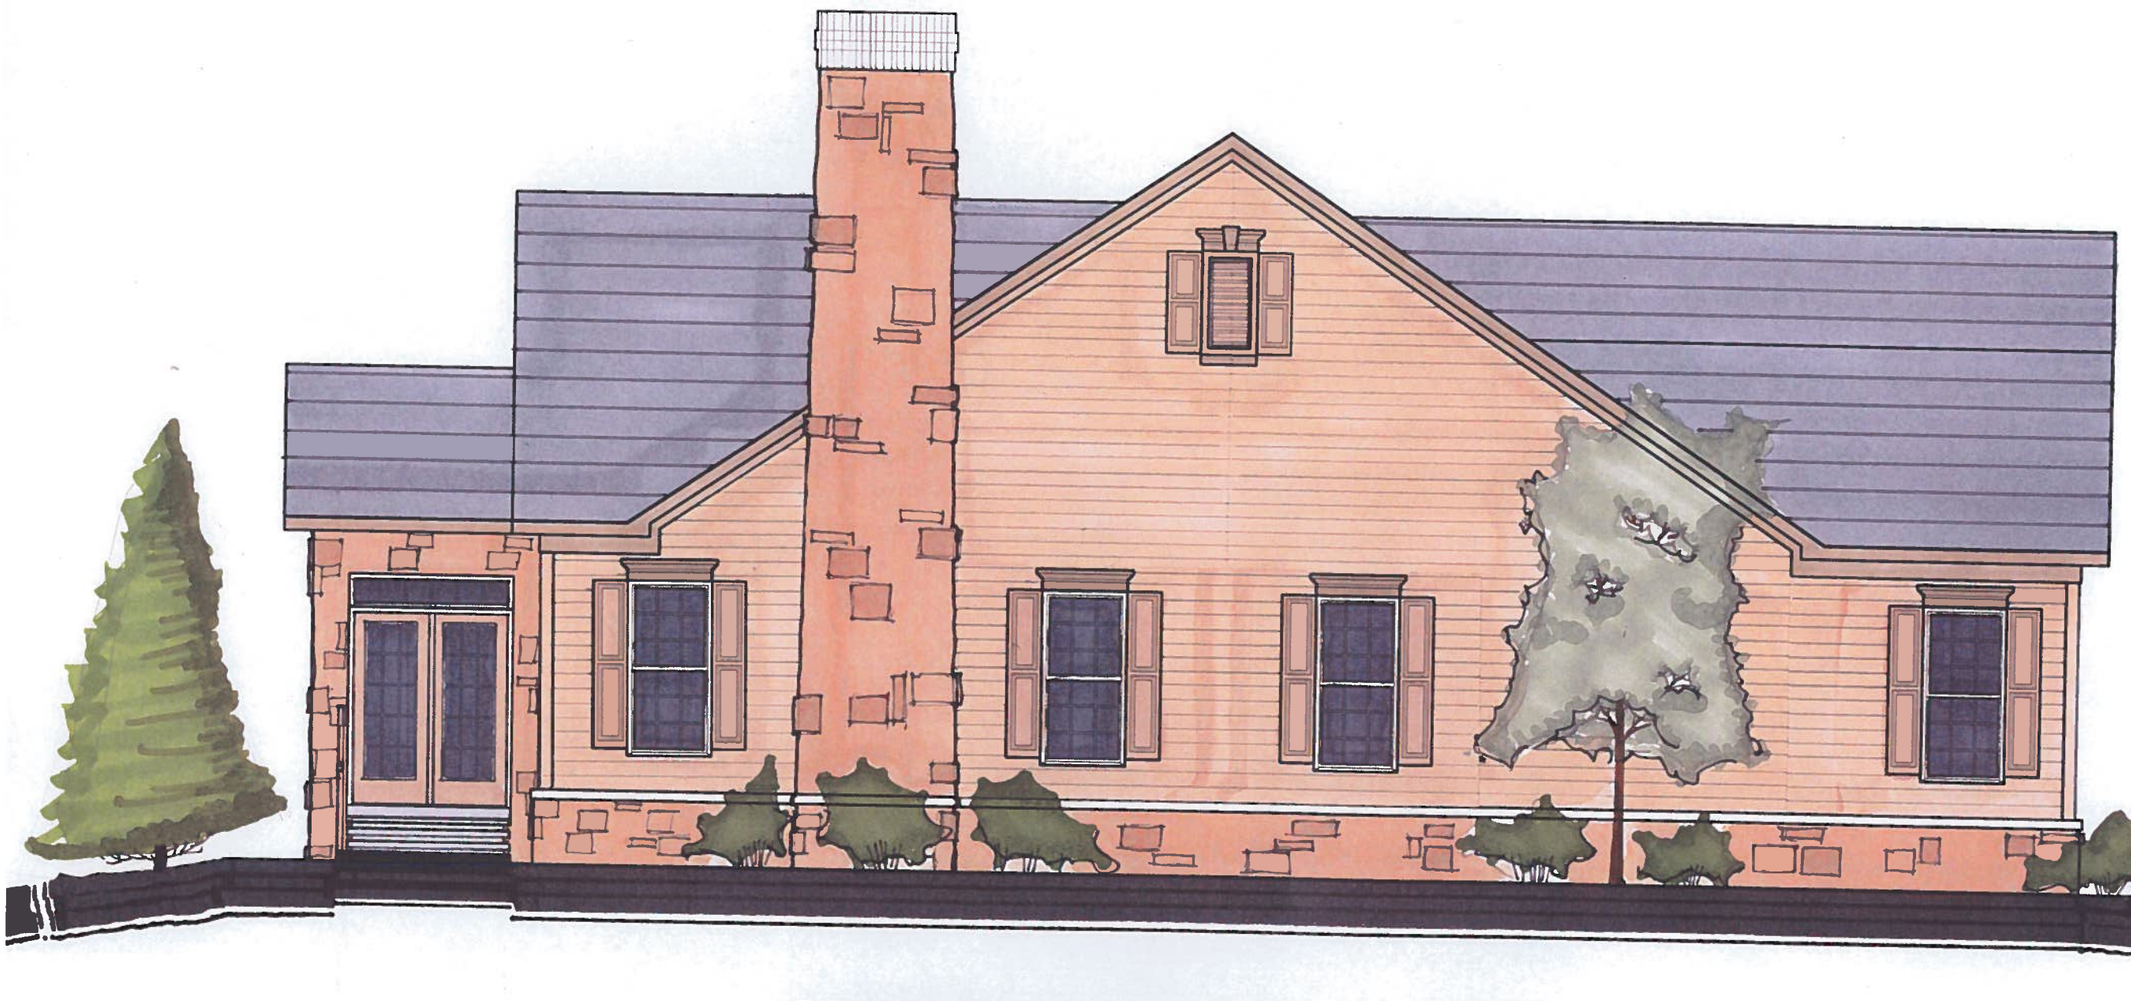

CONCEPTUAL LEFT SIDE ELEVATION
THE WOODLANDS AT BALLANTRAE

SCALE: 3/16" = 1'-0"

6/19/2014 5:20:56 PM

KONTOGIANNIS & ASSOCIATES

ARCHITECTURE
PLANNING
DESIGN

400 SOUTH FIFTH ST
SUITE 400
COLUMBUS, OHIO
43215-5492

PHONE: 614-224-2083
FAX: 614-224-4736
E-MAIL: architects@kontogiannis.com

PROJECT:

THE WOODLANDS
AT BALLANTRAE

DUBLIN, OHIO

DRAWING TITLE:

DATE: JUNE 19, 2014
REVISED:

GEORGE J. KONTOGIANNIS, LICENSE #3784
EXPIRATION DATE 12/31/2015

COPYRIGHT © 2014 BY
GEORGE J. KONTOGIANNIS & ASSOCIATES

- ☐ ZONING SET
- ☐ BID SET
- ☐ PERMIT SET
- ☐ CONSTRUCTION SET

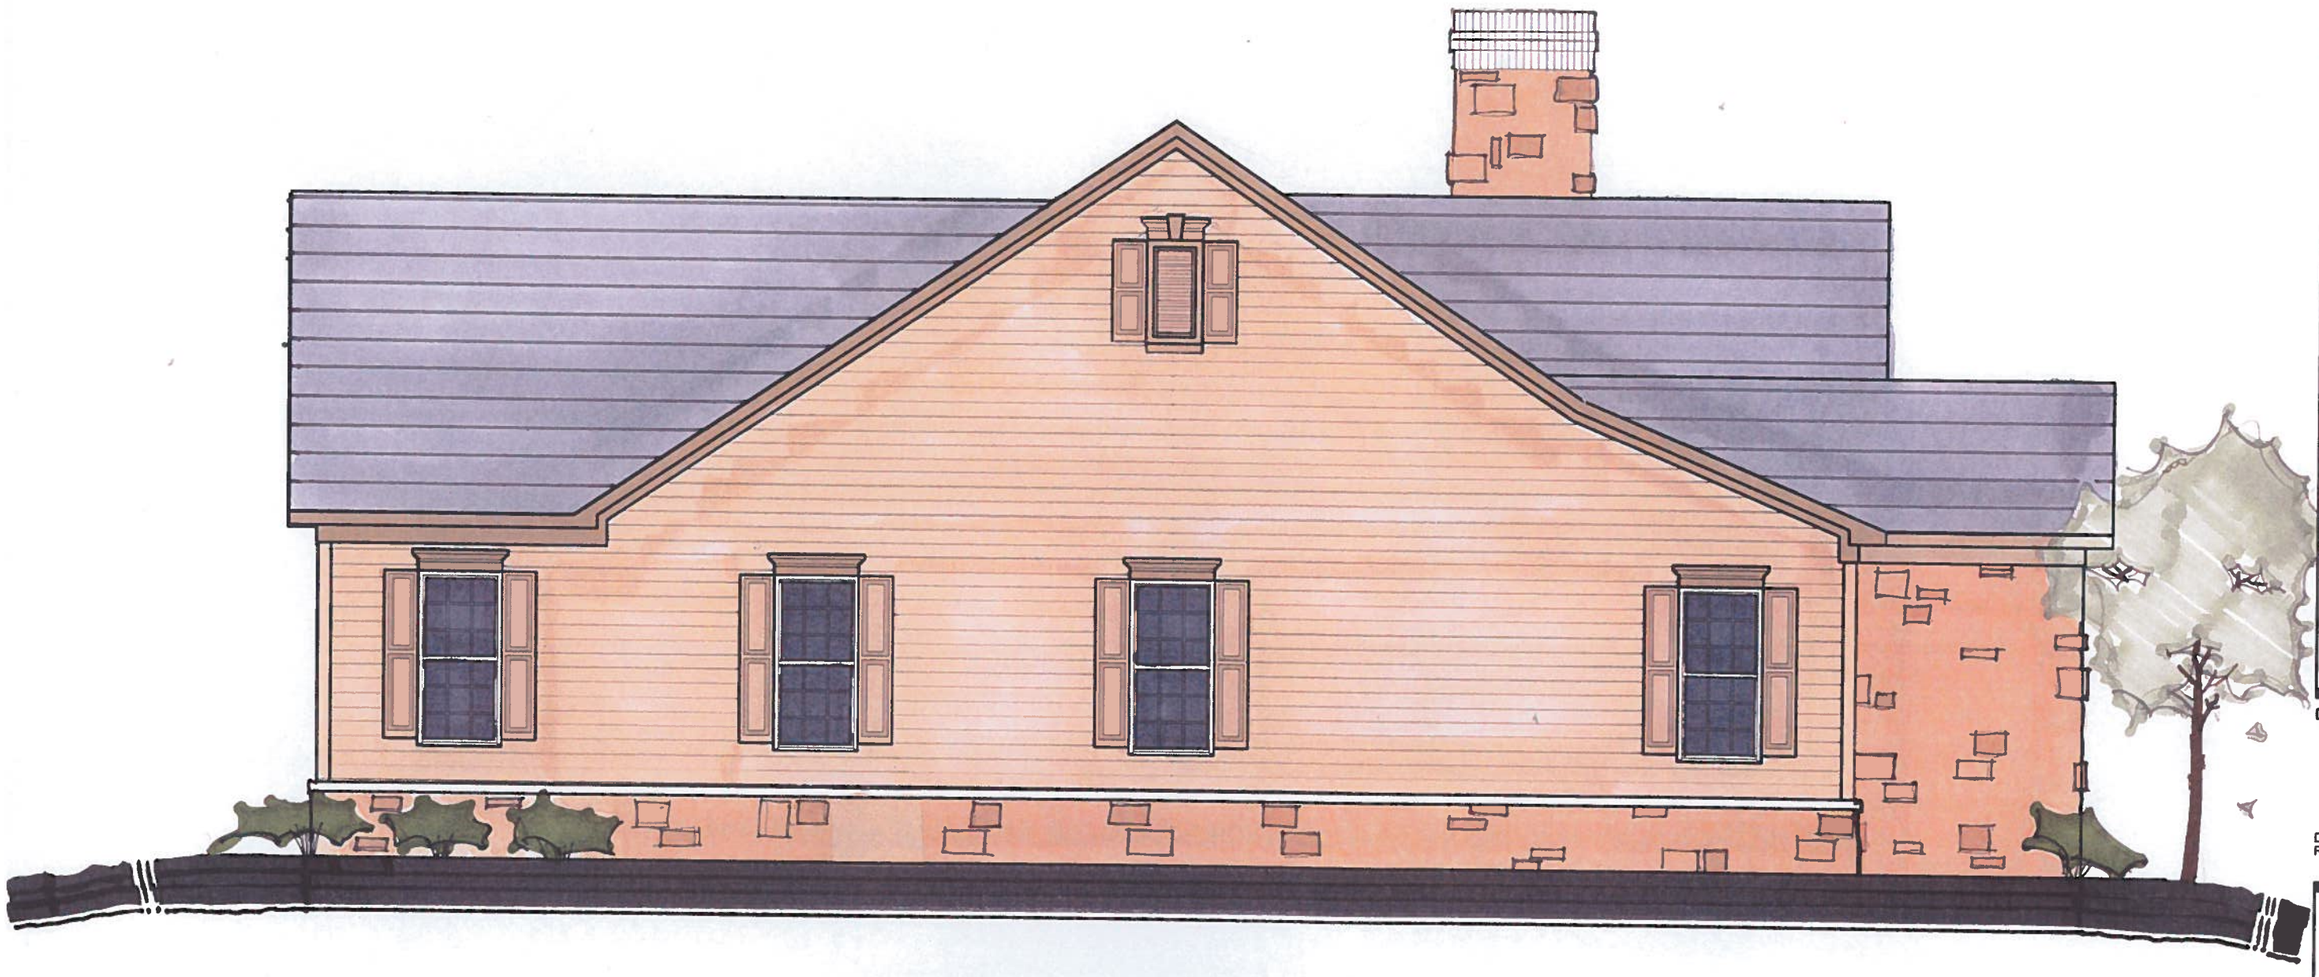

CONCEPTUAL RIGHT SIDE ELEVATION
THE WOODLANDS AT BALLANTRAE

SCALE: 3/16" = 1'-0"

KONTOGIANNIS
& ASSOCIATES

ARCHITECTURE
PLANNING
DESIGN

400 SOUTH FIFTH ST
SUITE 400
COLUMBUS, OHIO
43215-5492

PHONE: 614-224-2083
FAX: 614-224-4736
E-MAIL: architects@kontogiannis.com

PROJECT:

THE WOODLANDS
AT BALLANTRAE

DUBLIN, OHIO

DRAWING TITLE:

DATE: JUNE 19, 2014
REVISED:

GEORGE J. KONTOGIANNIS, LICENSE #3784
EXPIRATION DATE 12/31/2015

COPYRIGHT © 2014 BY
GEORGE J. KONTOGIANNIS & ASSOCIATES

- ☐ ZONING SET
- ☐ BID SET
- ☐ PERMIT SET
- ☐ CONSTRUCTION SET

6/19/2014 5:21:01 PM