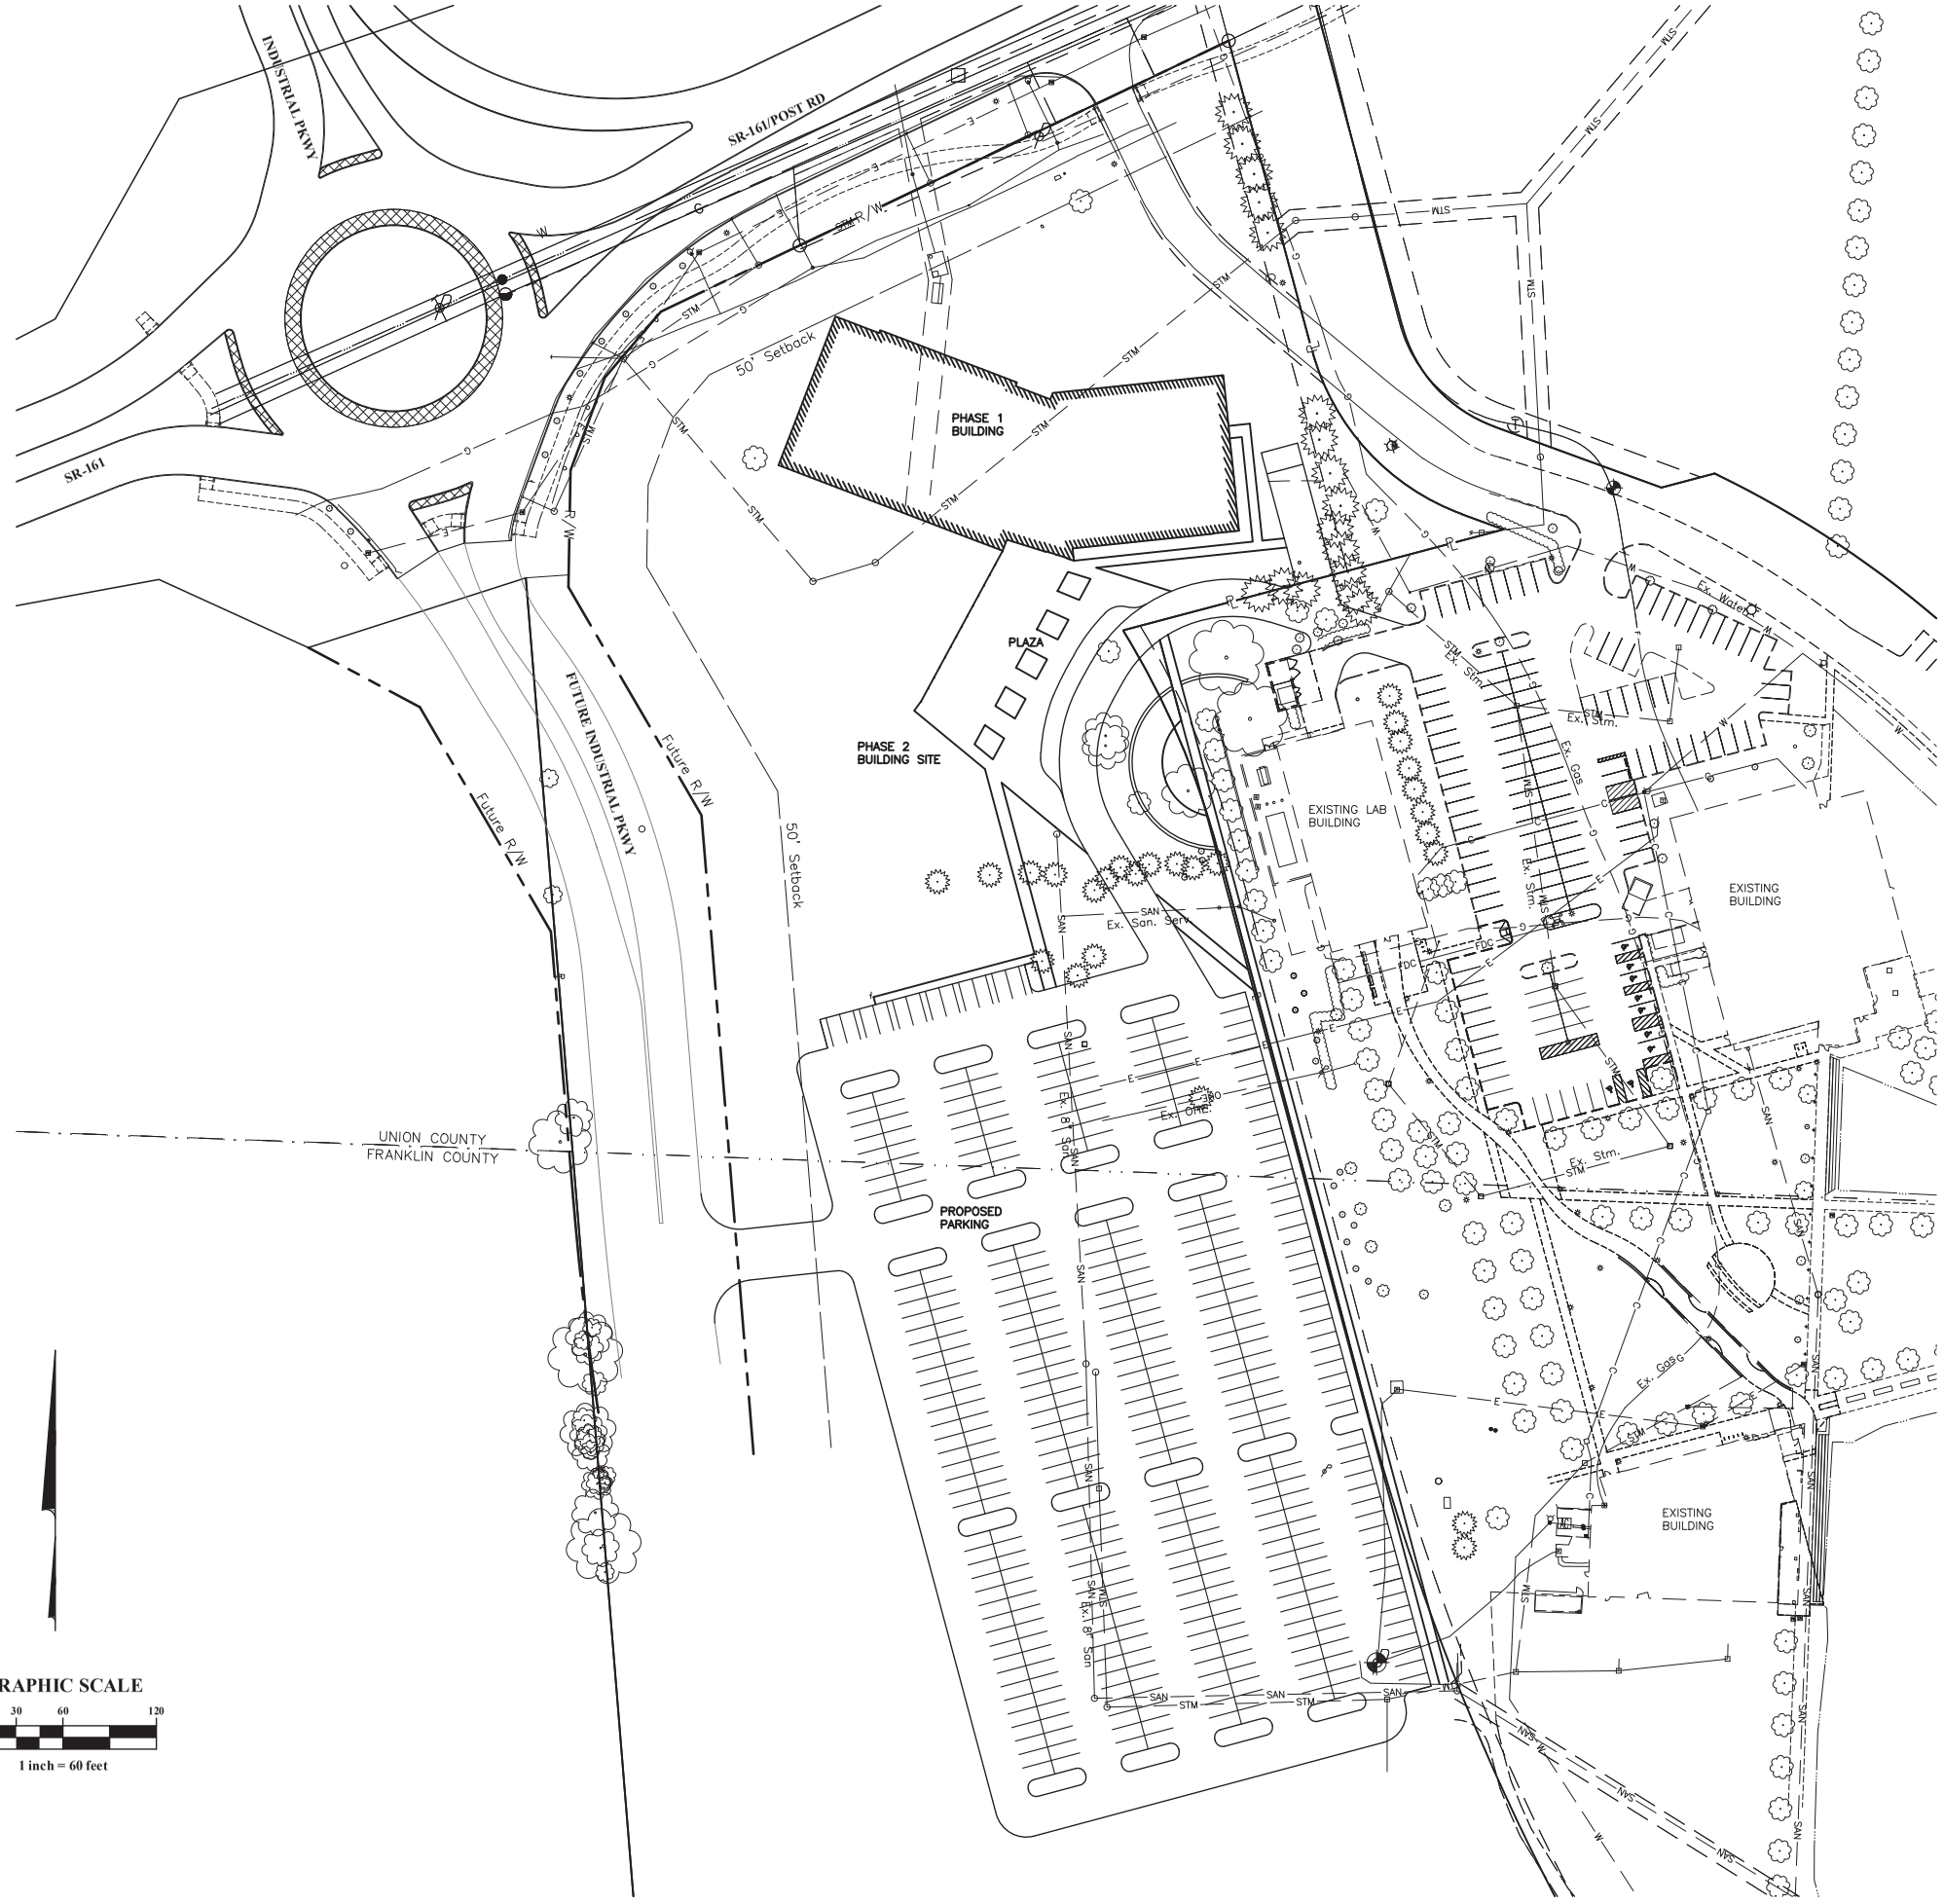

LEGEND

EXISTING

- Existing Right of Way
- Existing Boundary/Property Line
- Existing Lot/Parcel Line
- Existing Setback
- Existing Building
- Existing Sidewalk
- Existing Concrete Curb
- Existing Watermain
- Existing Storm
- Existing Sanitary
- Existing Gas Line
- Existing Overhead Electric
- Existing Underground Electric
- Existing Underground Lighting
- Existing Communications
- Existing Fiber Optic
- Existing Flag Pole
- Existing Flood Light
- Existing Mailbox
- Existing Parking Structures
- Existing Sign
- Existing Bollard
- Existing HVAC Unit
- Existing Trees

PRELIMINARY

NOT TO BE USED FOR CONSTRUCTION

PLAN SET DATE
November 20, 2013

REVISIONS

MARK	DATE	DESCRIPTION

OHIO UNIVERSITY

CITY OF DUBLIN, OHIO
DEVELOPMENT PLAN
FOR
OHIO UNIVERSITY COLLEGE OF HEALTH SCIENCES AND PROFESSIONS
SITE PLAN

EMH&T
Evans, Mechwart, Hambleton & Tilton, Inc.
Engineers • Surveyors • Planners • Scientists
5500 New Albany Road, Columbus, OH 43054
Phone: 614.775.4500 Toll free: 888.775.3648
emht.com

DATE
November 20, 2013

SCALE
1" = 60'

JOB NO.
2012-1731

SHEET
3/3

J:\20131731\Dwg\04Sheets\Development plan\3 Site Plan.dwg Last Saved By: dsamuelson, 11/21/2013 1:49 PM Last Printed By: Samuelson, Donald, 11/21/2013 2:14 PM
1 Xref: GS-REFE-E