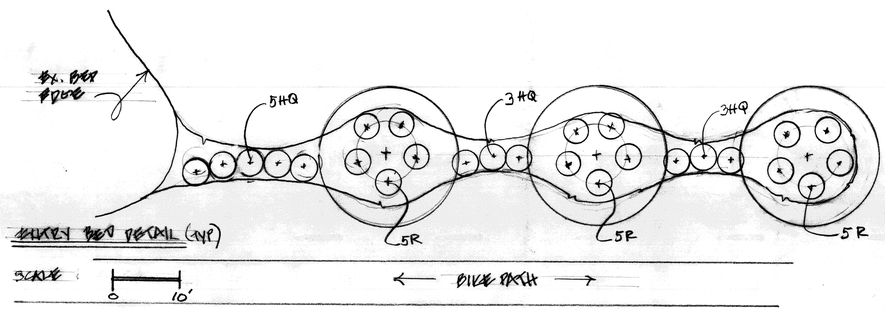

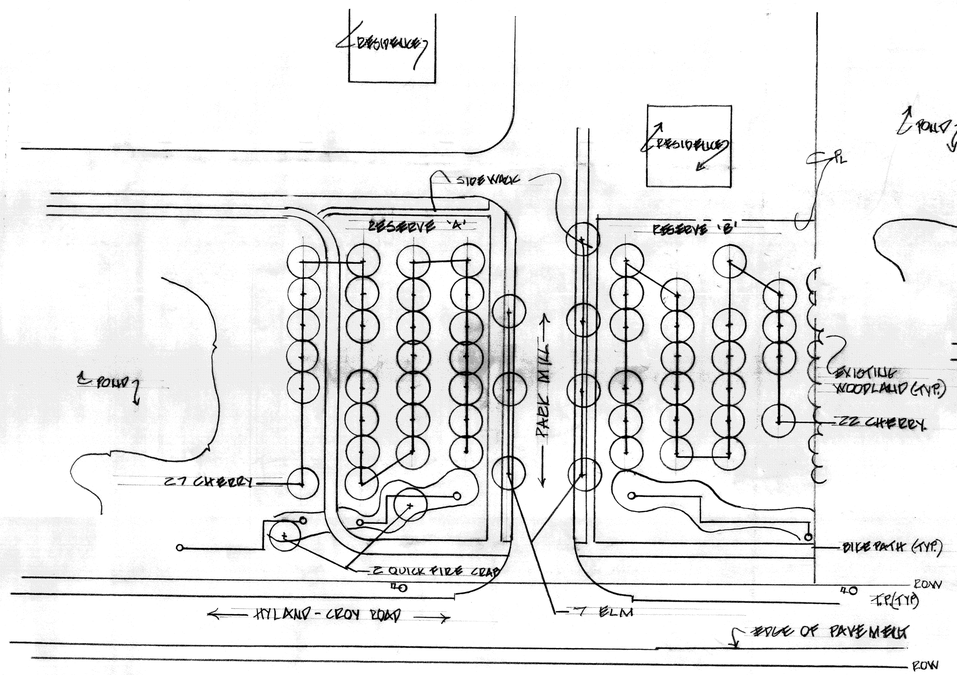

EXISTING TREE PLAN

49 CHERRY TREES TO BE REMOVED

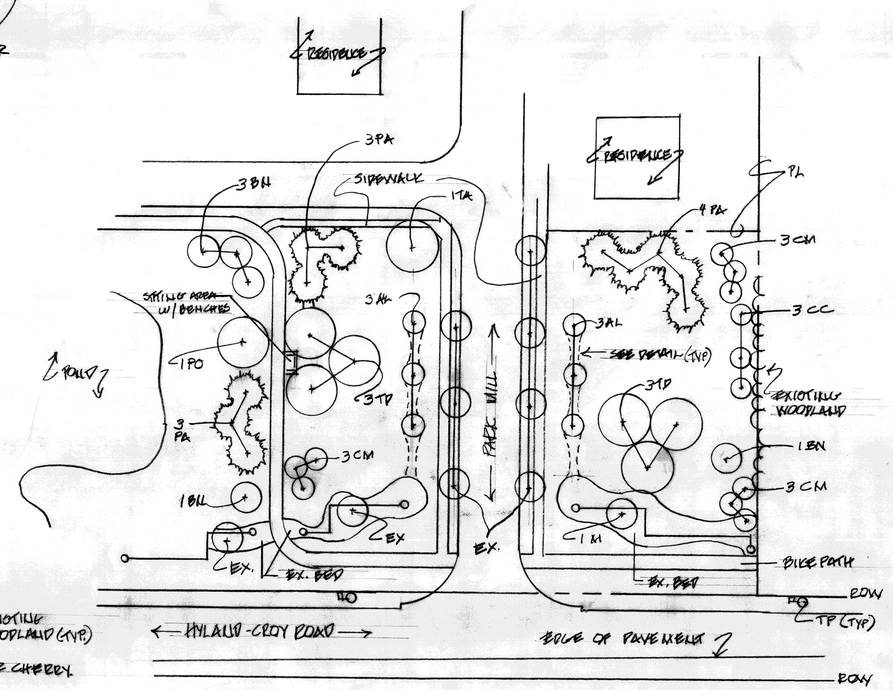

PROPOSED TREE PLAN

49 TREES TO BE PLANTED AND 52 SHRUBS

PROPOSED PLANTS

SYM	QT	SIZE	BOTANICAL	COMMON
AL	6	6-8'	AMELANCHIER LEAVIS (CLUMP)	SERVICEBERRY
BN	5	10-12'	BETULA NIGRA (CLUMP)	RIVER BIRCH
CC	3	6-8'	CERCIS CANADENSIS	REDBUD
CM	9	6-8'	CORNUS MAS	CORNELIAN CHERRY DOGWOOD
M	1	2½"	MALUS 'PRAIRIE FIRE'	PRAIRIE FIRE CRAB
PA	11	6-8'	PICEA ABIES	NORWAY SPRUCE
PO	1	2½"	PLATANUS OCCIDENTALIS	SYCAMORE
TD	6	2½"	TAXODIUM DISTICHUM	BALD CYPRESS
TA	1	2½"	TILIA AMERICANA	AMERICAN LINDEN
EX.			EXISTING	
HQ	22	#3	HYDRANGEA QUICKFIRE	QUICKFIRE HYDRANGEA
R	20	#3	ROSA 'KNOCK OUT'	KNOCK OUT ROSE

PLAN SCALE

0 20 40 80 100

NORTH

STATE OF OHIO
KATHLEEN HOLLS MORAN
492
REGISTERED LANDSCAPE ARCHITECT

Yardmaster SINCE 1971
LANDSCAPE ARCHITECTS AND CONTRACTORS
COLUMBUS • CLEVELAND • DETROIT • ERIE
WWW.YARDMASTER.COM

☐ - 1447 North Ridge Rd. Painesville, OH 44077 ☐ - 30850 Grand River Ave. New Hudson, MI 48165
(440) 352-9000 Fax (440) 352-9001 (248) 437-7777 Fax (248) 486-8411
☐ - 255 Walnut Street Blacklick, OH 43004 ☐ - 2016 Baer Lane Erie, PA 16502
(614) 863-4510 fax (614) 863-0941 (814) 455-1732 fax (814) 456-5665

THIS DRAWING & ANY & ALL IDEAS & DESIGNS CONTAINED HEREIN ARE THE SOLE PROPERTY OF YARDMASTER INC. & ARE NOT TO BE USED WITHOUT WRITTEN PERMISSION.

PARK PLACE
CITY OF DUBLIN

PLANTING PLAN

Scale: As noted
Date: 10/25/13
Design: [illegible]
Dwg: [illegible]
Rev:

Sheet:
Ref:

PLANT LIST

KEY	QTY	BOTANICAL NAME	COMMON NAME	SIZE	CONDITION
TREE REPLACEMENT TREES					
ROADSIDE WOODLAND					
AS	9	Acer saccharum 'October Glory'	Sugar Maple	2.5" cal.	B&B
AG	15	Amalenchier x grandifolia 'Autumn Brilliance'	Serviceberry	2.5" cal.	B&B
CC	15	Cercis canadensis (Tree Form)	Redbud	2.5" cal.	B&B
CP	16	Crataegus punctata	Dotted Hawthorn	2.5" cal.	B&B
GT	13	Salix alba 'Tristis'	White Willow	2.5" cal.	B&B
LS	12	Liquidambar styraciflua	Sweetgum	2.5" cal.	B&B
QB	28	Quercus muehlenbergii	Chinkapin Oak	2.5" cal.	B&B
QI	8	Quercus imbricaria	Shingle Oak	2.5" cal.	B&B
QR	4	Qiercus rubra	Red Oak	2.5" cal.	B&B
ORNAMENTAL BOSQUE					
PS	60	Prunus serrulata "Kwanzan'	Kwanzan Flowering Cherry	2.5" cal.	B&B
	180 TREES				
SHRUBS					
AA	19	Aronia arbutifolia 'Brilliantisima'	Red Chokecherry	24" HGT.	CONT. OR B&B
AM	36	Aronia melanocarpa	Black Chokecherry	24" HGT.	CONT. OR B&B
CS	39	Cornus sericea	Redtwig Dogwood	24" HGT.	CONT. OR B&B
EA	30	Euonymous alatas	Dwarf Burning Bush	24" HGT.	CONT. OR B&B
FI	32	Forsythia x intermedia 'Suspensa'	Weeping Forsythia	24" HGT.	CONT. OR B&B

ORNAMENTAL BOSQUE:

BOSQUE AREAS SHOULD BE FINE GRADED AND SEEDED TO ESTABLISH A SOLID LAWN AREA. GRASS IS TO BE MOWED AND MAINTAINED TO CREATE A PARK-LIKE SETTING FOR PEDESTRIAN STROLLS, PICNICS OR OTHER PASSIVE ACTIVITIES. ALL TREES AND LAWN SHOULD BE PROVIDED WITH STANDARD LANDSCAPING MAINTENANCE, INCLUDING MULCHING, FERTILIZING, PRUNING, MOWING AND WEEDING. (DUBLIN WOW GUIDELINES)

KEY	QTY	BOTANICAL NAME	COMMON NAME	SIZE	CONDITION
NURSEY STOCK FOR ENTRANCE					
CV	80	Coreopsis verticullata	Moonbeam Coreopsis	18" o.c.	CONT.
EP	33	Echinacea purpurea	Purple Coneflower	18" o.c.	CONT.
HS	432	Hemerocallis 'Stella D'Oro'	Daylily	18" o.c.	CONT.
MG	156	Sorghastrum nutans	Indian Grass	36" o.c.	CONT.
PA	218	Pennisetum alopecuroides 'Hamlin'	Fountain Grass	30" o.c.	CONT.
RF	201	Rudbeckia fulgida	Black Eyed Susan	18" o.c.	CONT.
WILDFLOWER SEED MIX					
	2431 S.F.	SPECIES: Smooth Aster, Wild Quinine, Black Eyed Susan, Blue False Indigo, Purple Coneflower, Smooth Penstemon, Butterflyweed, Stiff Goldenrod. Joe Pye Weed, Yellow Coneflower.			
GRASS & WILDFLOWER SEED MIX					
	7006 S.F.	SPECIES: Little Bluestem, Indian Grass, Side Oats Gramma, Smooth Aster, White False Indigo, Prairie Coneflower, Purple Coneflower, Heath Aster, Tall Coreopsis, Wild Bergamot, Rosinweed, Stiff Goldenrod.			
TALL GRASS SEED MIX					
	811 S.F.	SPECIES: Big Bluestem, Indian Grass, Switchgrass			
LOW GRASS SEED MIX					
	2161 S.F.	SPECIES: Little Bluestem, Canada Wild Rye, Prairie Drop Seed, Yellow Coneflower.			
EMERGENT PLANT MIX					
	5945 S.F.	SPECIES: Sweet Flag, Common Arrowhead, Softstem Bulrush, Lake Sedge, Wild Iris, Giant Burreed, Water Lily Species, Cardinal Flower.			

WILDFLOWERS & GRASSES:

AT PLANTING TIME, LOOSEN THE SOIL SURFACE TO ENHANCE SEED CONTACT. AT THE TIME DISTRIBUTE THE WILDFLOWER SEED EVENLY IN THE PLANTING AREA TO GIVE EACH SEED ADEQUATE SPACE AND RESOURCE FOR GERMINATION. AFTER SOWING, EITHER TAMP THE SOIL OR WATER THE AREA OT ENSURE GOOD SEED-SOIL CONTACT. A LIGHT, EVEN COVER OF SEED FREE MULCH, SUCH AS WHEAT STRAW, CAN BE USED FOR SEEDLING PROTECTION.

WILDFLOWER SEED CAN BE APPLIED USING A BROADCAST SEEDING METHOD OR A SOD SEEDER METHOD. WITH BROADCAST SEEDING, A CARRIER MATERIAL SUCH AS FERTILIZER OR VERMICULITE MAY BE NEEDED TO FACILITATE EVEN DISTRIBUTION OVER THE TARGET AREA. AFTER SEEDING IS COMPLETE, THE SOIL MUST BE CULPACKED OR HARROWED TO INCORPORATE THE SEED. SOD SEEDERS ARE UTILIZED FOR SUMMER ANNUALS AND CAN BE EFFECTIVE WITH GOOD SOIL MOISTURE AND PROPER PLANTING DEPTH. HYDROSEEDING IS PROHIBITED.

THE BEST TIME TO PLANT IS IN THE FALL BETWEEN SEPTEMBER 1ST AND OCTOBER 15TH.
IN THE FIRST TWO GROWING SEASONS, MOW SEEDED AREAS AT A HEIGHT OF FOUR-TO-SIX INCHES. DECORATED SIGNAGE CAN BE USED TO PREVENT ACCIDENTAL MOWING/TRIMMING OF WILDFLOWER/GRASS BEDS.
(DUBLIN WOW GUIDELINES)

NATURALIZED POND:

1. INSTALL WATERFOWL BARRIER FENCE.

2. HYDROLOGY MUST BE ESTABLISHED PRIOR TO PLANT INSTALLATION. SURROUNDING UPLANDS MUST BE STABILIZED WITH VEGETATION TO AVOID SILTATION.

3. OPTIMAL PERIODS FOR PLANT INSTALLATION IS APRIL-MAY, HOWEVER SUCCESSFUL INSTALLATION CAN OCCUR THROUGH JULY. FALL INSTALLATION IS NOT RECOMMENDED.

4. INSTALL SHALLOW WATER EMERGENT PLANTS ON ONE FOOT CENTERS IN LESS THAT SIX INCHES OF WATER. EMERGENT PLANTS MUST BE FIRMED INTO MUD SO THEY ARE NOT DISLODGED BY FLUCTUATING WATER LEVELS.

5. CREATE AN UNDULATING SHELF ONE-TO-THREE FEET BELOW THE SURFACE AND INSTALL A WATER LILY SPECIES.

6. SEED MIXES MUST BE SOWN ON SURFACE AND COVERED WITH STRAW EROSION BLANKET. PRIOR TO SEEDING, KILL EXISTING VEGETATION WITH GLYPHOSPHATE HERBICIDE.

7. DO NOT CUT EMERGENT PLUGS.

8. REMOVE WATERFOWL FENCE WHEN PLANTS ARE WELL ESTABLISHED, USUALLY AFTER THE FIRST GROWING SEASON.

(DUBLIN WOW GUIDELINES)

NATURALIZED POND WITH ESTABLISHED EMERGENT PLANT SPECIES.

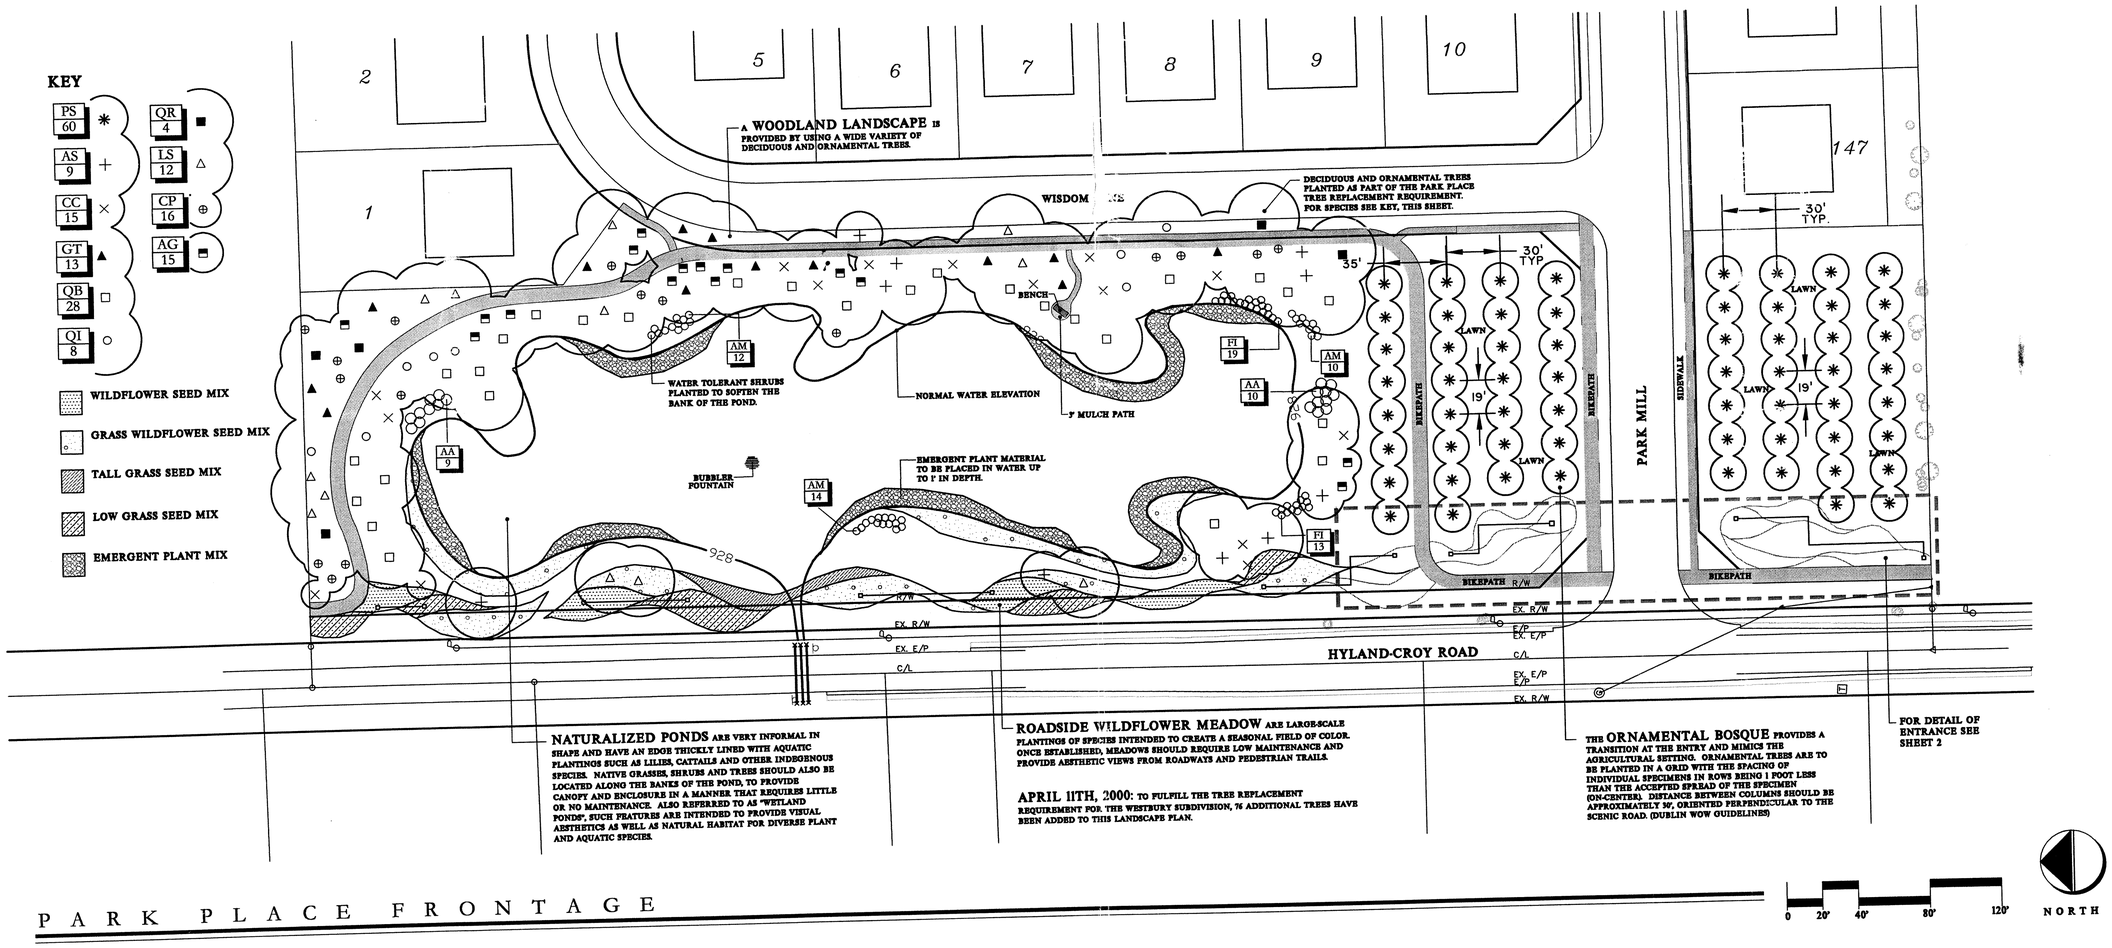

PARK PLACE FRONTAGE

PREPARED FOR:

M/I SCHOTTENSTEIN HOMES, INC.
3 EASTON OVAL, SUITE 540
COLUMBUS, OH 43219
PHONE 614.418.8623
FAX 614.418.8030

GREEN VISTA WATER GARDENS
SPRINGFIELD OH
1 800 311 - 6467

NICHOLS SEED

PARK PLACE
CITY OF DUBLIN
LANDSCAPE PLAN

PREPARED BY:

R.D.Zande & Associates
Landscape Architecture and Planning
1237 DUBLIN ROAD
COLUMBUS, OH 43215
614.486.4383
FAX: 614.486.4387

1/2/01
REV. 2/1/01
REV. 8/9/02

RDZJN: 5687
DRAWN BY: SAF

1/5

P:\5631\LARCH\5631-5687LA.dwg, TREE REPLACEMENT & LANDSCAPE, 08/09/02 12:59:59 PM, fish4
fish4 P:\5631\LARCH\5631-5687LA.dwg TREE REPLACEMENT & LANDSCAPE Layout JAN 30, 2001 10:09 AM