ANDREWS ARCHITECTS

Crowne Plaza Hotel
Exterior Improvements
Site Aerial

City of Dublin
PZC Application
12/23/2013

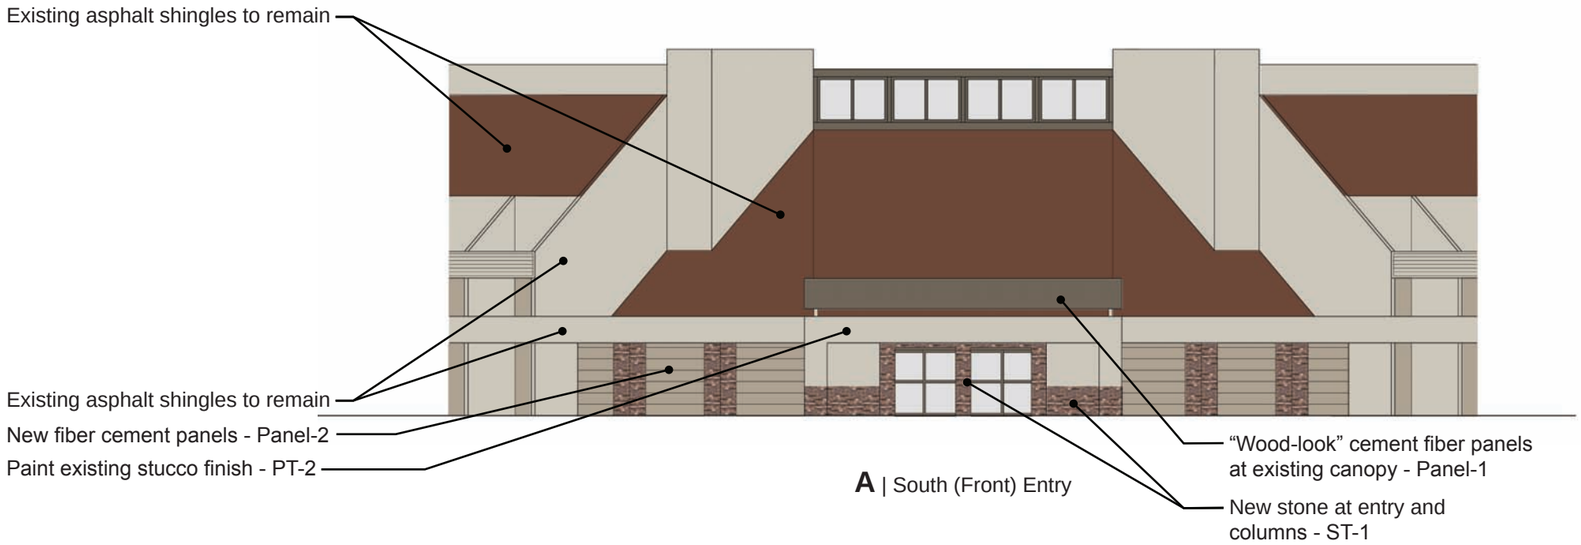

A | South (Front) Entry

B | West (Side) Elevation)

ANDREWS ARCHITECTS

Crowne Plaza Hotel
Exterior Improvements
Exterior Elevations

City of Dublin
PZC Application
12/23/2013

C | East (Side) Elevation

D | North (Rear) Elevation

ANDREWS ARCHITECTS

Crowne Plaza Hotel
Exterior Improvements
Exterior Elevations

City of Dublin
PZC Application
12/23/2013

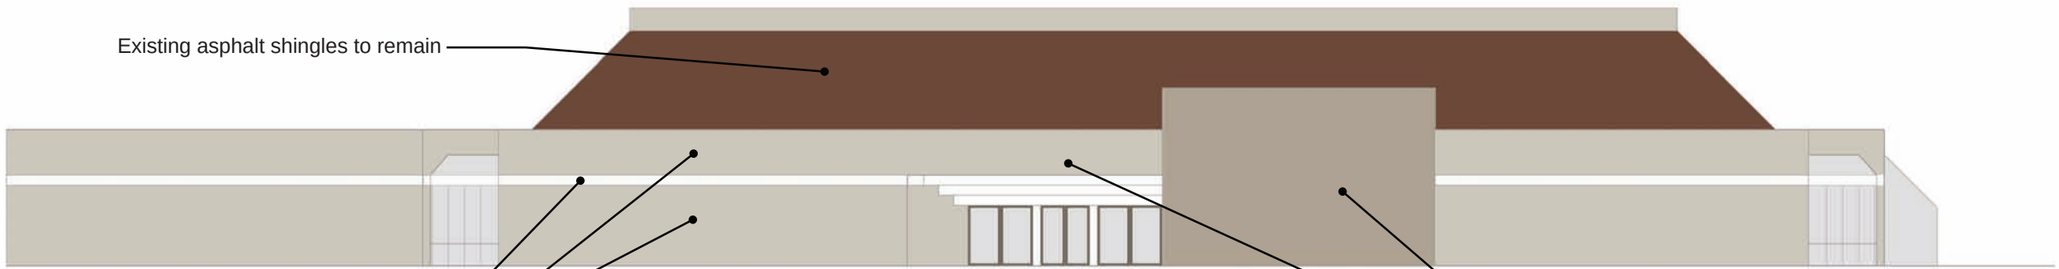

E | South (Front) Elevation

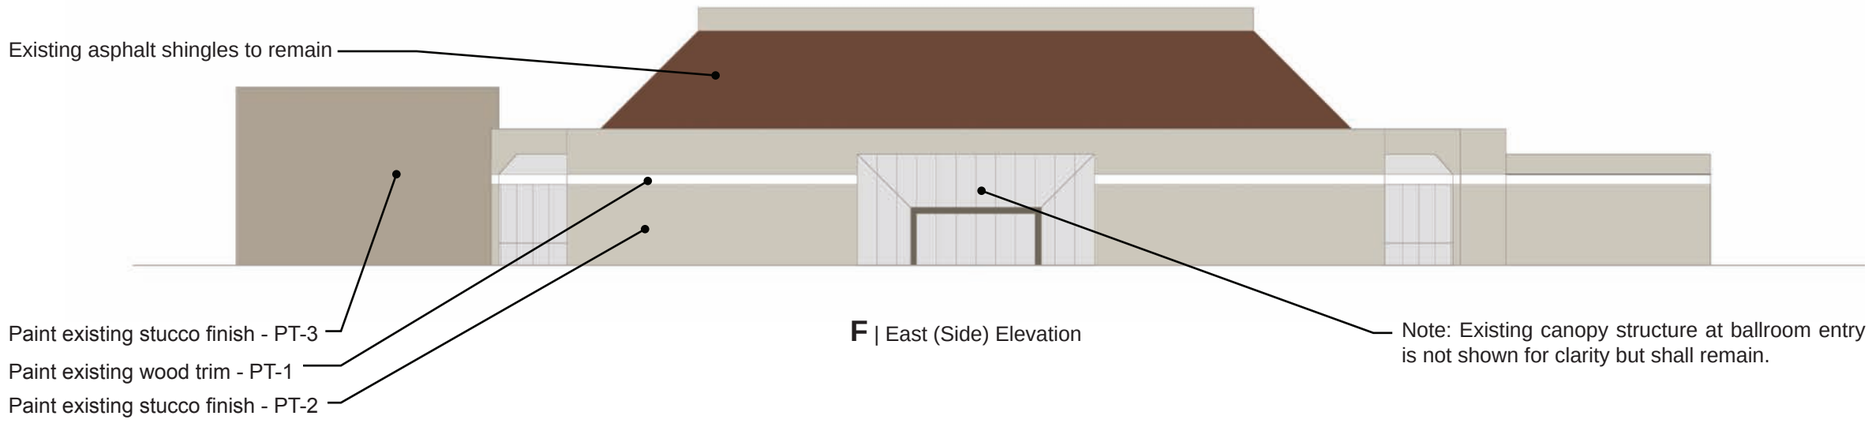

F | East (Side) Elevation

ANDREWS ARCHITECTS

Crowne Plaza Conference Center
Exterior Improvements
Exterior Elevations

City of Dublin
PZC Application
12/23/2013

ANDREWS ARCHITECTS

Crowne Plaza Hotel
Exterior Improvements
Front Canopy Rendering

City of Dublin
PZC Application
12/23/2013

New recessed lighting at entry.

Paint existing stucco finish - PT-2

Replace existing wall-mounted fixture with new decorative sconce.

Existing signage

New stone at entry and columns - ST-1

"Wood-look" cement fiber panels at existing canopy - Panel-1

Paint existing stucco finish - PT-2

Replace existing wall-mounted fixture with new decorative sconce.

Existing signage

ANDREWS ARCHITECTS

Crowne Plaza Hotel
Exterior Improvements
Front Entry Rendering

City of Dublin
PZC Application
12/23/2013