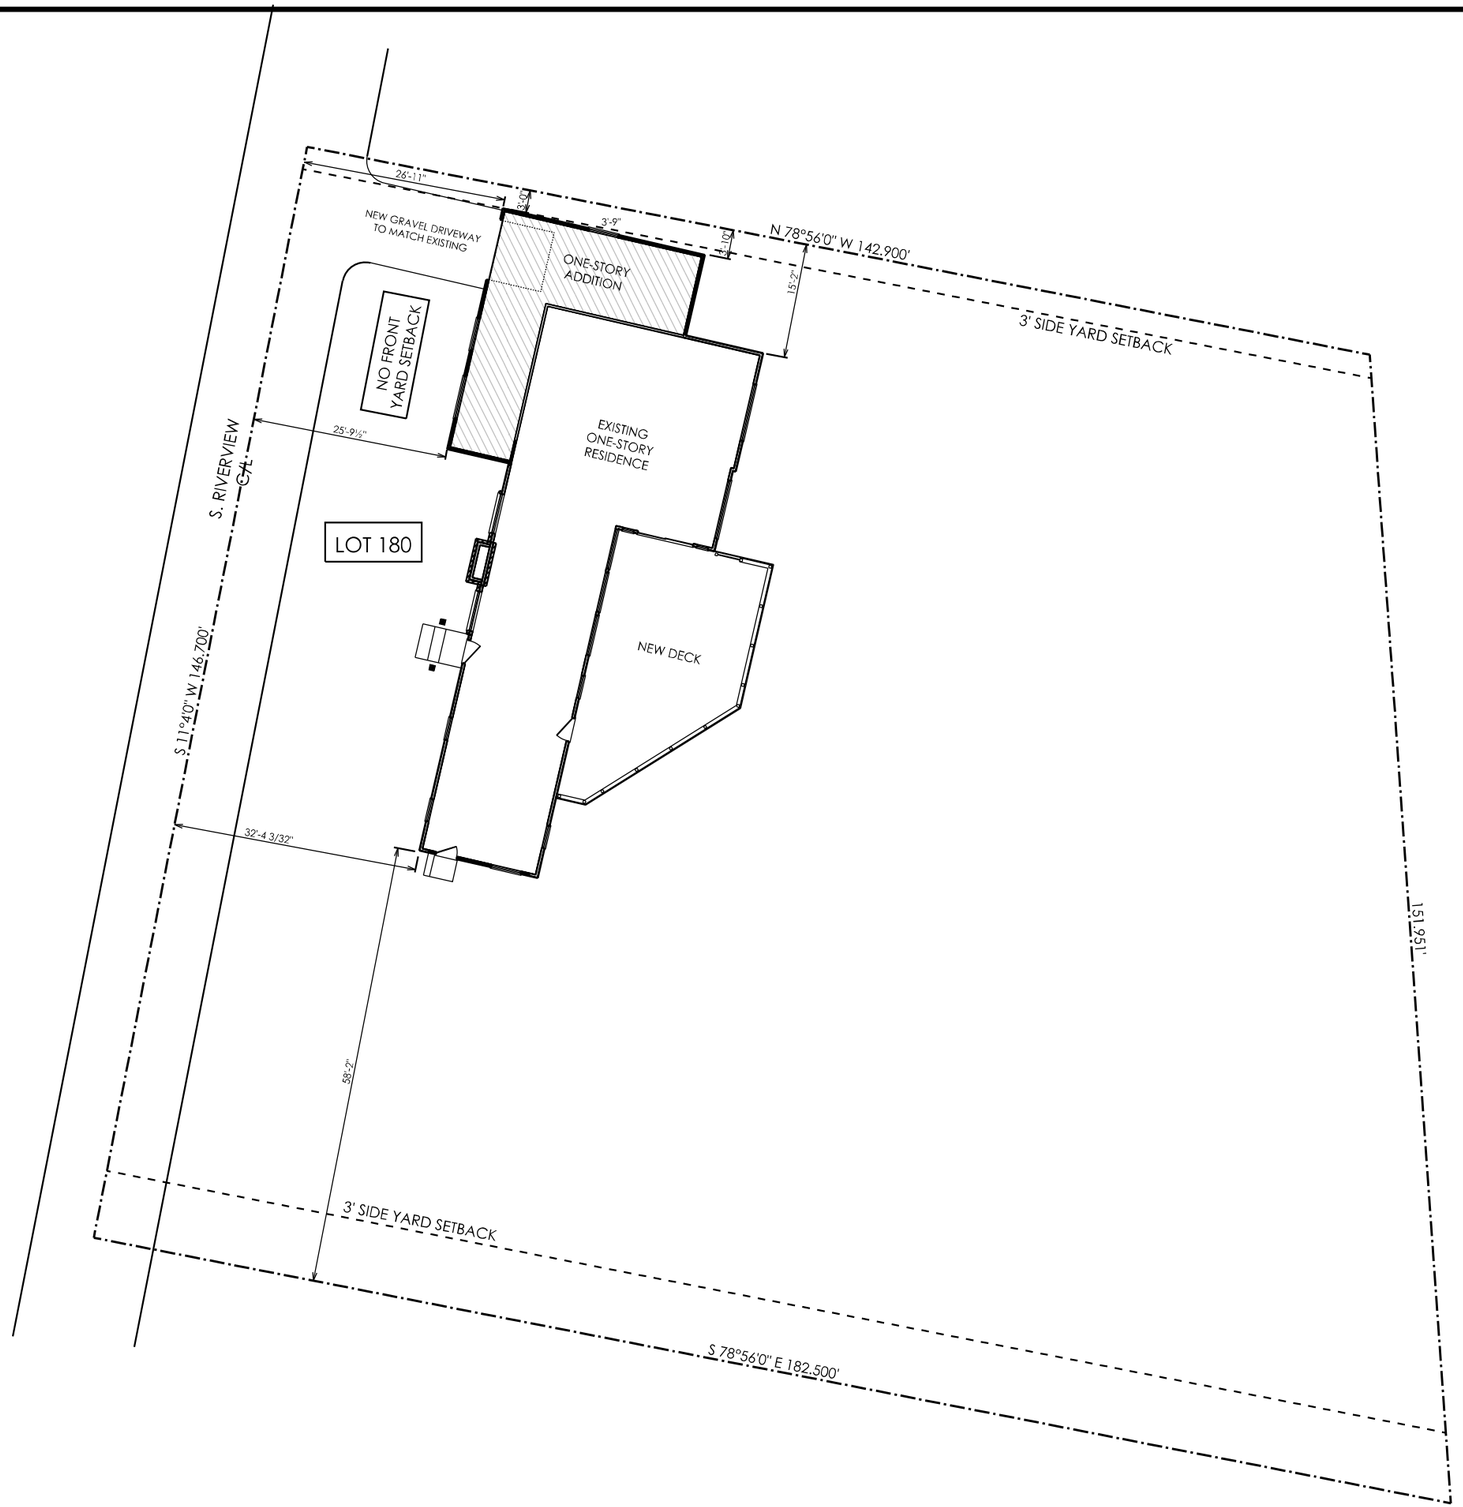


# SITE PLAN

SCALE: 1" = 20'-0"

NORTH

| | |
|---|---|
| 031614 | PRELIMINARY |
| 000000 | BIDDING |
| 000000 | CONSTRUCTION |
| 000000 | REVISIONS |

AN ADDITION PROJECT FOR THE

## Dyas Residence

BOB AND SUSAN DYAS
180 S. RIVERVIEW STREET
DUBLIN, OHIO 43017

BOLYARD ARCHITECTURE + DESIGN STUDIO

75 S. High Street . Suite 4
Dublin, Ohio 43017
614.774.2490 Phone
614.633.1053 Fax
www.bolyardstudio.com