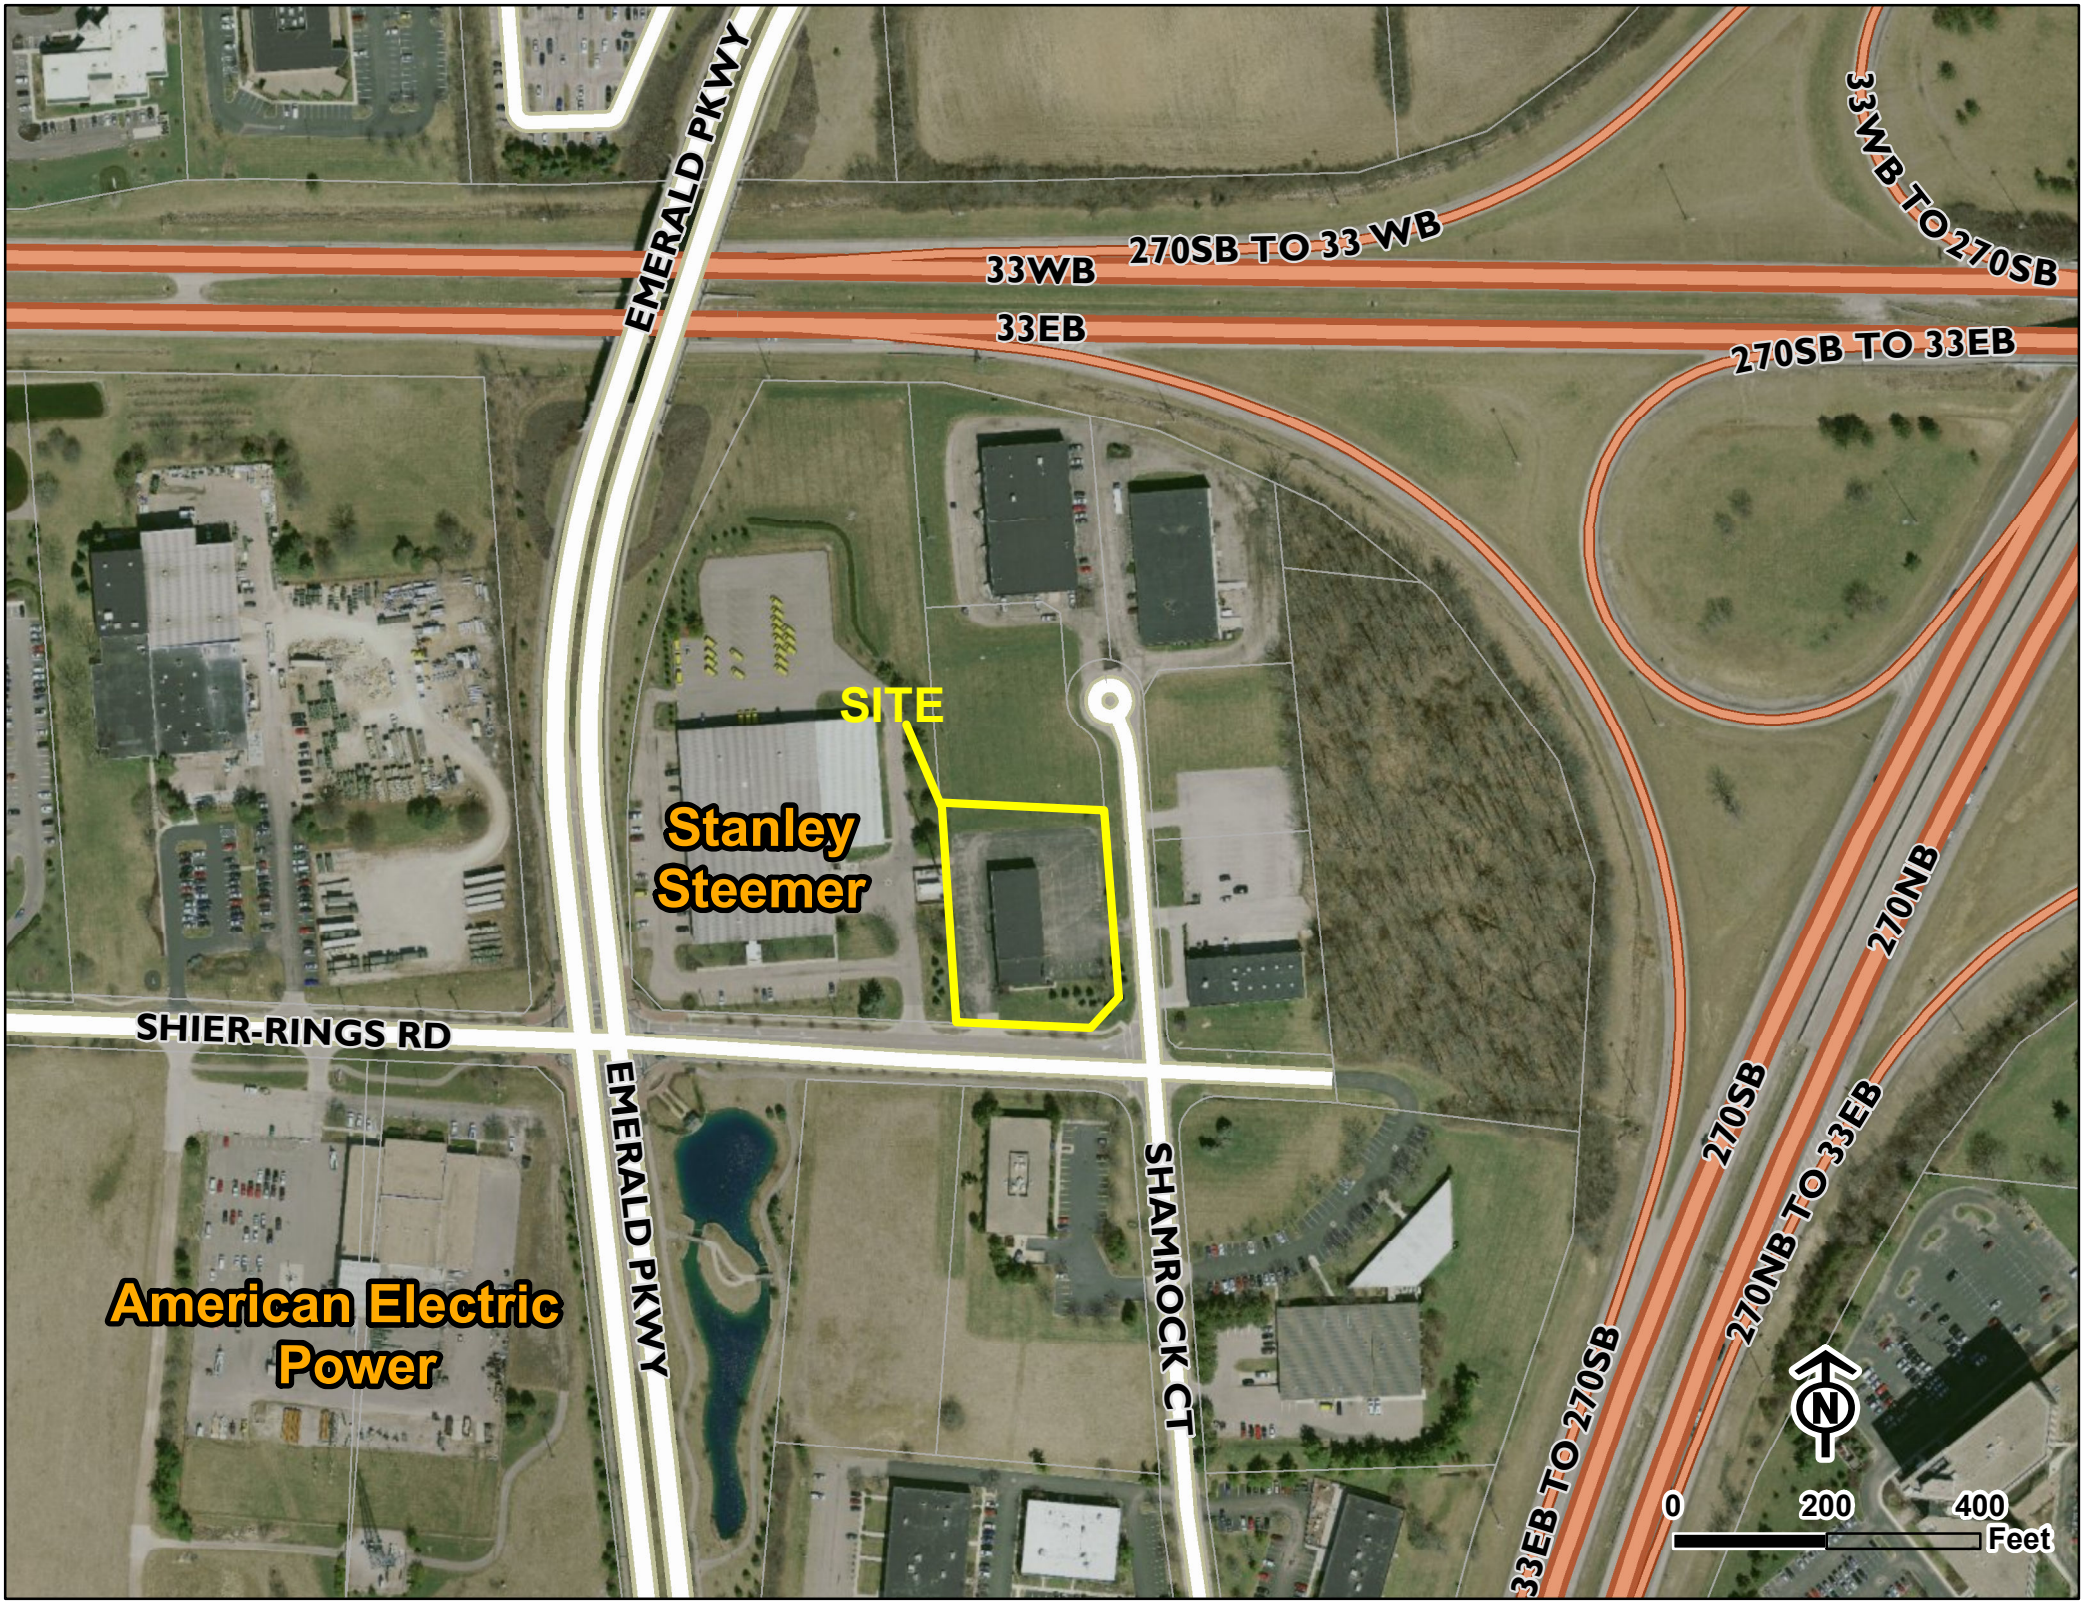
EMERALD PKWY
33WB
270SB TO 33 WB
33WB TO 270SB
33EB
270SB TO 33EB
SITE
Stanley Steemer
SHIER-RINGS RD
EMERALD PKWY
SHAMROCK CT
American Electric Power
270NB
270SB
270NB TO 33EB
33EB TO 270SB
N
0
200
400
Feet