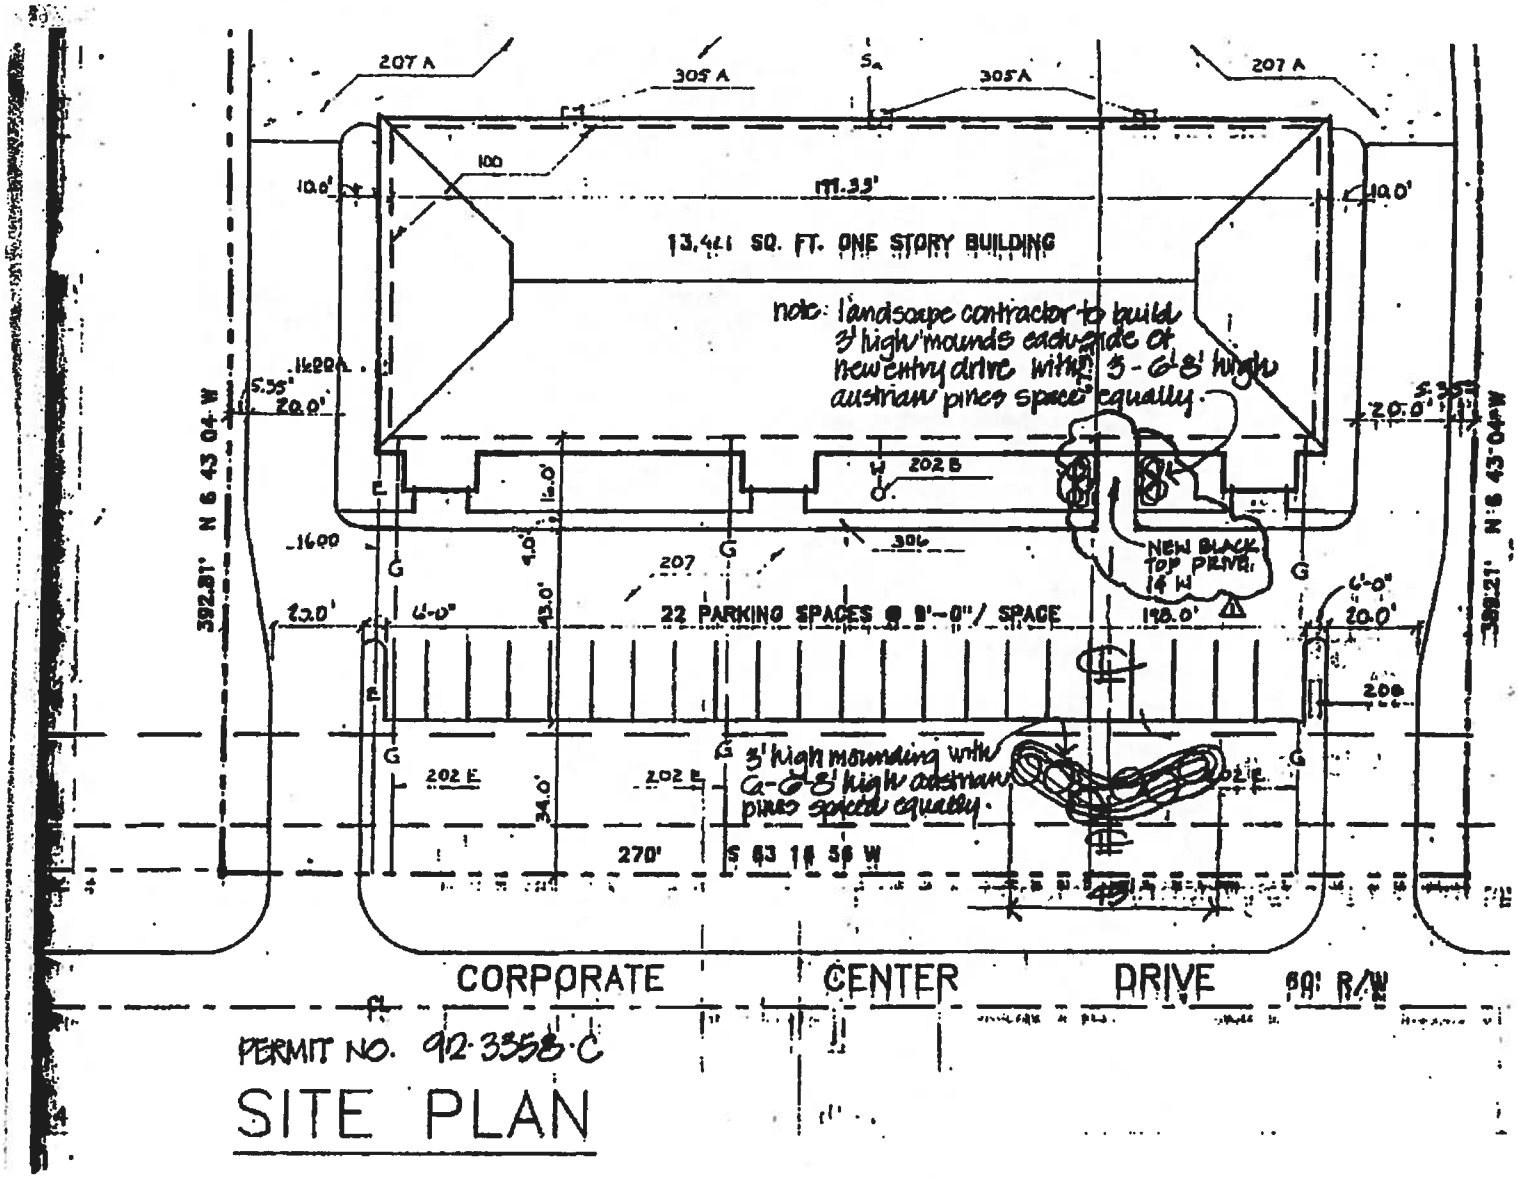

PERMIT NO. 92-3358-C

SITE PLAN

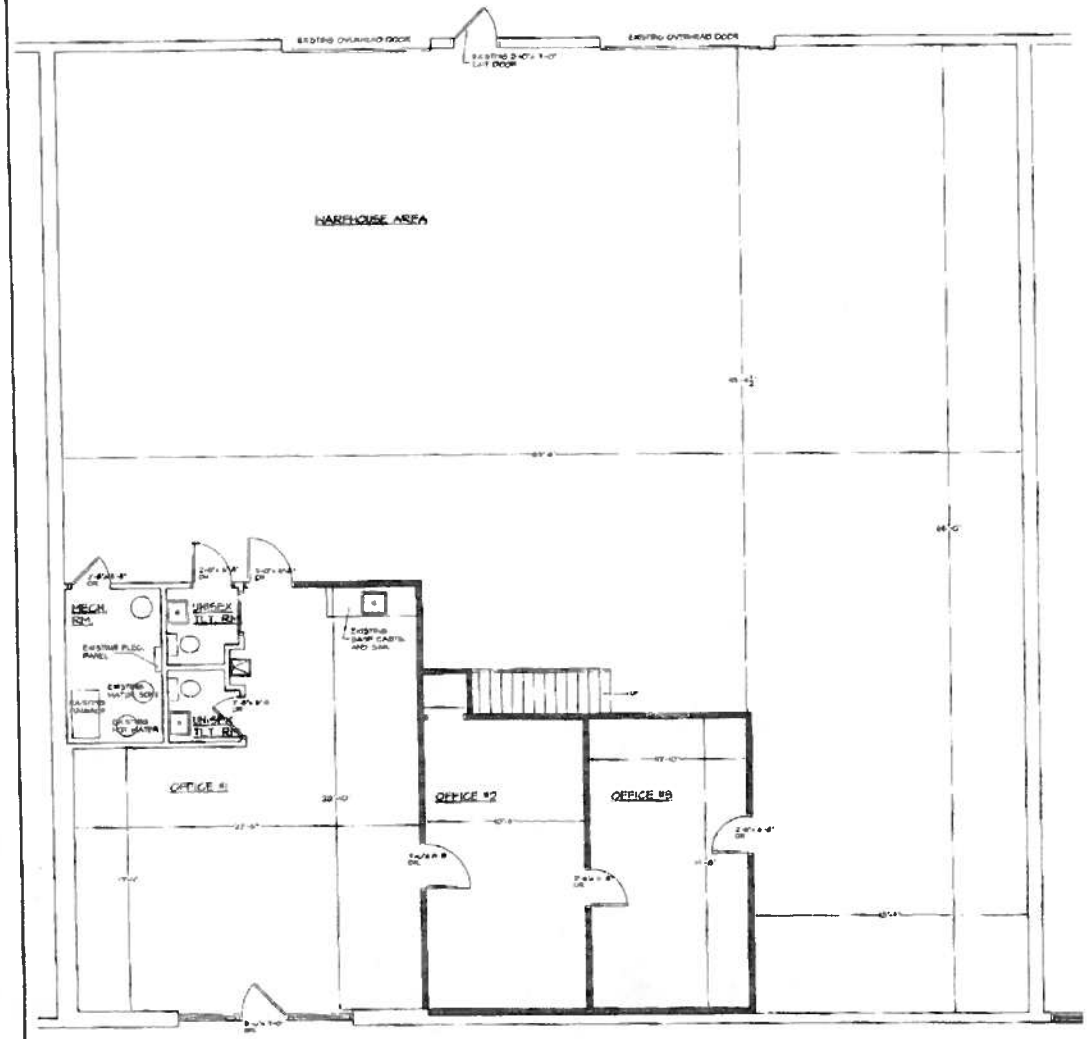

ENLARGED FLOOR PLAN UNIT "B"

LEGEND

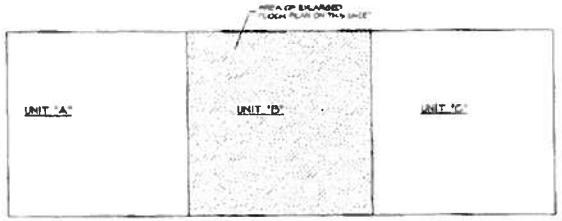

KEY PLAN

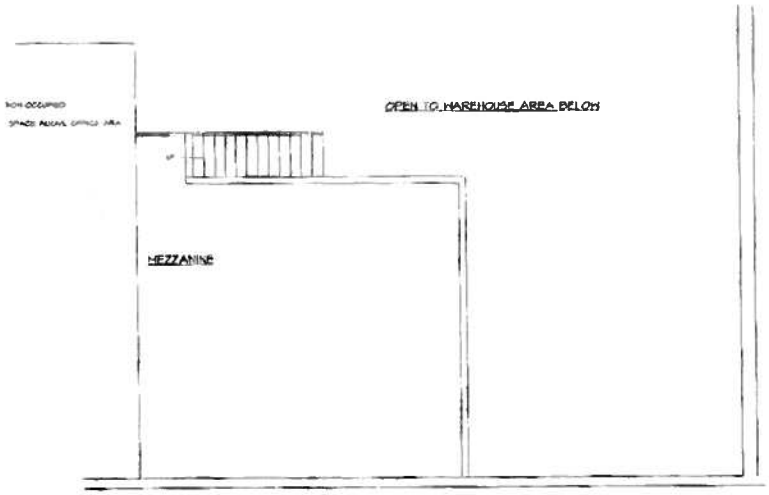

PARTIAL ENLARGED MEZZANINE PLAN

STATE OF OHIO
REGISTERED ARCHITECT

A-1.1

SITE STUDY FOR
CORPORATE CENTRE DRIVE LLC
6248 CORPORATE CENTRE DRIVE, DUBLIN OHIO

DAVID SABOL * ARCHITECT * LLC * 10065 Echo Hill Drive * Brecksville * Ohio * 44141 * (440) 821-7303 * email : Sabolarchitect@roadrunner.com