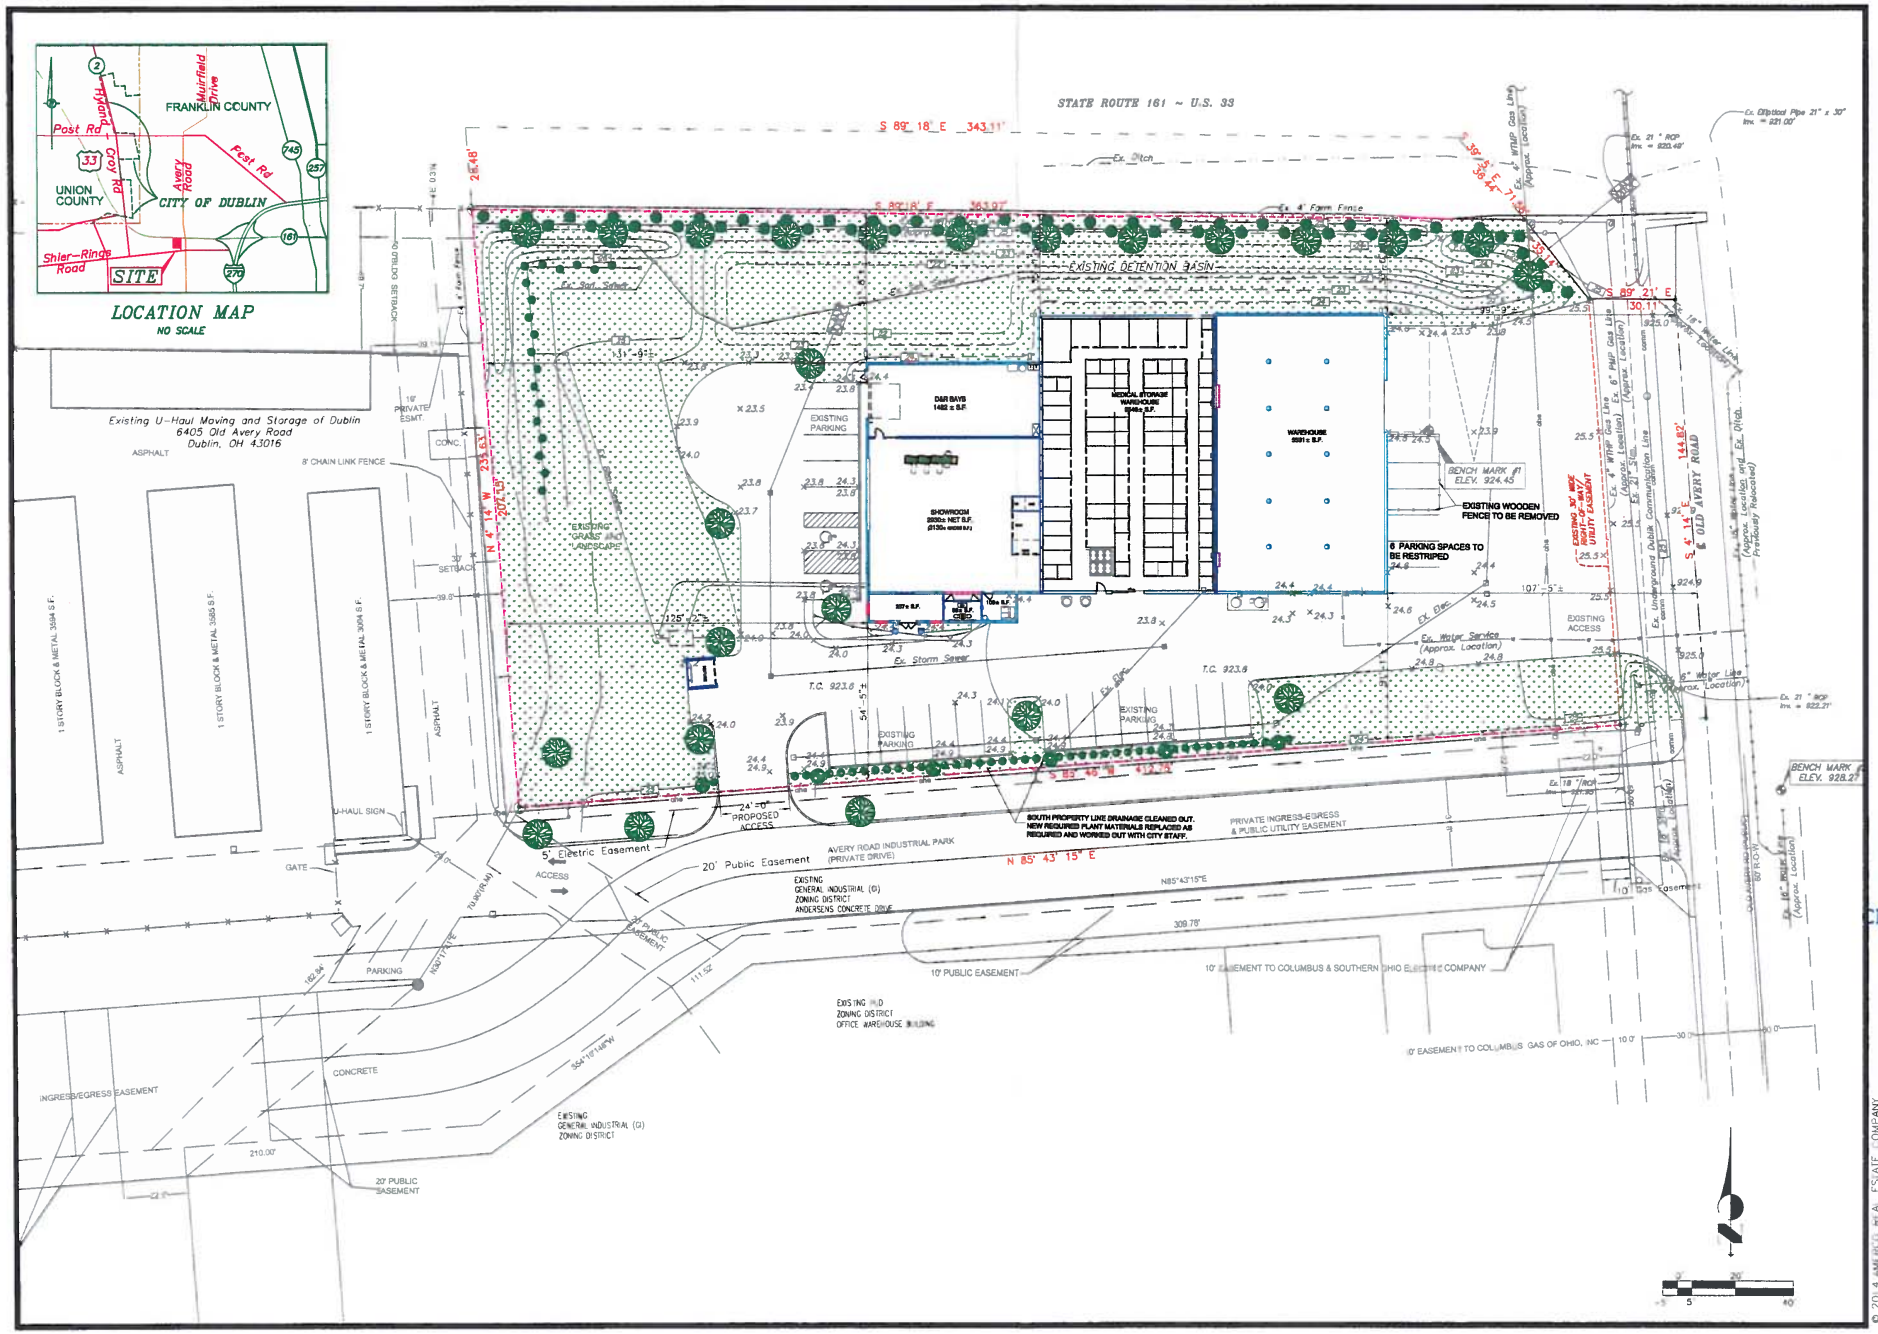

GENERAL NOTES:

REVISIONS:

NO.	DATE	REMARKS	NOTES
1			
2			
3			
4			
5			
6			
7			
8			

PROFESSIONAL SEAL

PROJECT REF.

RECEIVED
MAY 23 2014
14-038 CU
CITY OF DUBLIN
PLANNING

AMERCO
REAL ESTATE COMPANY

CONSTRUCTION DEPARTMENT
2727 NORTH CENTRAL AVENUE
PHOENIX, ARIZONA 85004

P: (602) 263-6502
F: (602) 277-1026

SITE ADDRESS:
U-HAUL
6419 OLD AVERY ROAD
DUBLIN, OH

SHEET CONTENTS:
SITE PLAN

DRAWN: JMB
CHECKED: PB
DATE: 05/22/2014
A1

6419 OldAvery Site Plan A1F.pdf

© 2014 AMERCO REAL ESTATE COMPANY

Detail N.T.S.

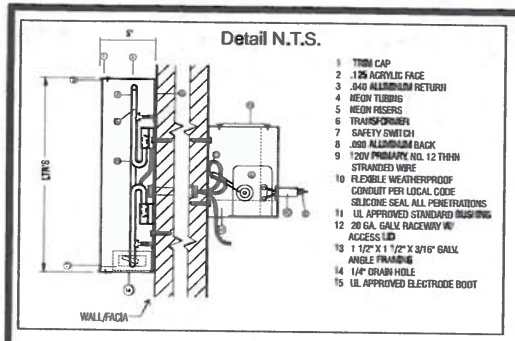

1 TRIM CAP
2 .125 ACRYLIC FACE
3 .040 ALUMINUM RETURN
4 NEON TUBING
5 NEON RISERS
6 TRANSFORMER
7 SAFETY SWITCH
8 .090 ALUMINUM BACK
9 120V PRIMARY NO. 12 THHN STRANDED WIRE
10 FLEXIBLE WEATHERPROOF CONDUIT PER LOCAL CODE SILICONE SEAL ALL PENETRATIONS
11 UL APPROVED STANDARD BUSHING
12 20 GA. GALV. RACEWAY W/ ACCESS LID
13 1 1/2" X 1 1/2" X 3/16" GALV. ANGLE FRAMING
14 1/4" DRAIN HOLE
15 UL APPROVED ELECTRODE BOOT

2 sets pan channel letters
- white 6500 neon internal illumination
- white SG acrylic faces
- black returns
- black trimcap

East Elevation

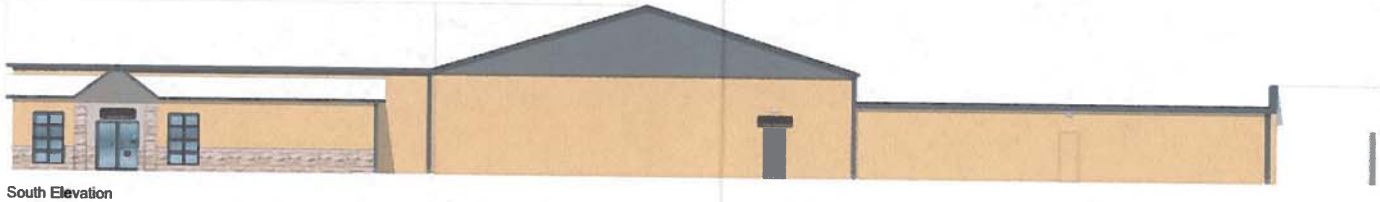

South Elevation

West Elevation

North Elevation

GENERAL NOTES:

PROFESSIONAL SEAL:

RECEIVED
MAY 23 2014
CITY OF DUBLIN
PLANNING

ARCHITECT LOGO:
14-038 CU

AMERCO
REAL ESTATE COMPANY
CONSTRUCTION & RENOVATION
2727 NORTH CENTRAL AVENUE
PHOENIX, ARIZONA 85004
P: (602) 263-6502
F: (602) 277-1025

REVISIONS:

NO.	DATE	INITIAL	NOTES
1			
2			
3			
4			
5			
6			

SITE ADDRESS:
U-Haul
6405 Old Avery Rd
Dublin, OH 43016

769029

DRAWN: JH
CHK'D BY:
DATE: 5-20-14

© AMERCO REAL ESTATE COMPANY

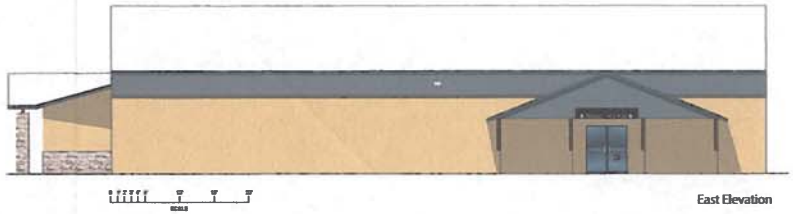

East Elevation

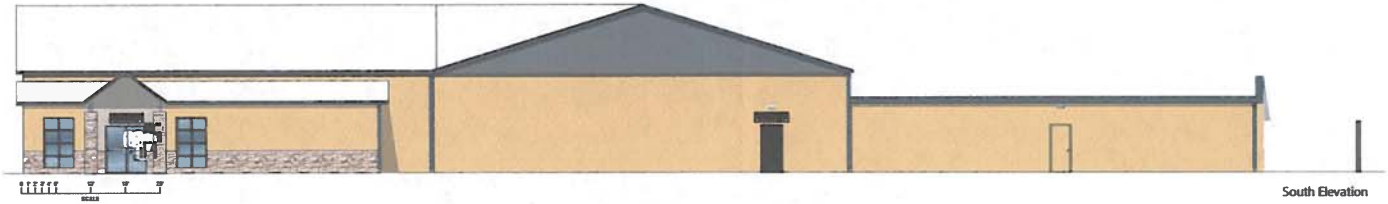

South Elevation

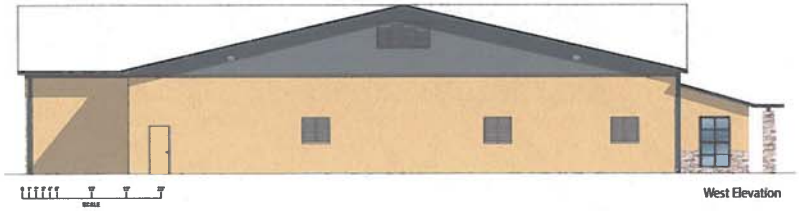

West Elevation

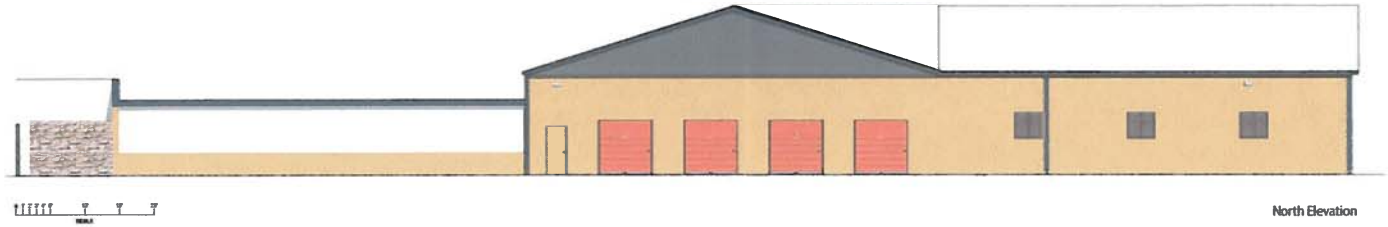

North Elevation

GENERAL NOTES:

REVISIONS:

NO.	DATE	DETAIL	NOTES
1			
2			
3			
4			
5			
6			
7			
8			

PROFESSIONAL SEAL:

RECEIVED
MAY 23 2014
14-038 CU
CITY OF DUBLIN
PLANNING

AMERCO
REAL ESTATE COMPANY
CONSTRUCTION DEPARTMENT
2727 NORTH CENTRAL AVENUE
PHOENIX, ARIZONA 85004
P: (602) 263-6502
F: (602) 277-1026

SITE ADDRESS:
U-HAUL OF DUBLIN
6405 OLD AVERY RD
DUBLIN, OH 43016

SHEET CONTENTS:
ELEVATIONS
W/ SIGNAGE

769029

DRAWN: HB
CHECKED: DI
DATE: 05.14.2014

EL1

769029_SITE ELEV 4.dwg

© 2014 AMERCO REAL ESTATE COMPANY