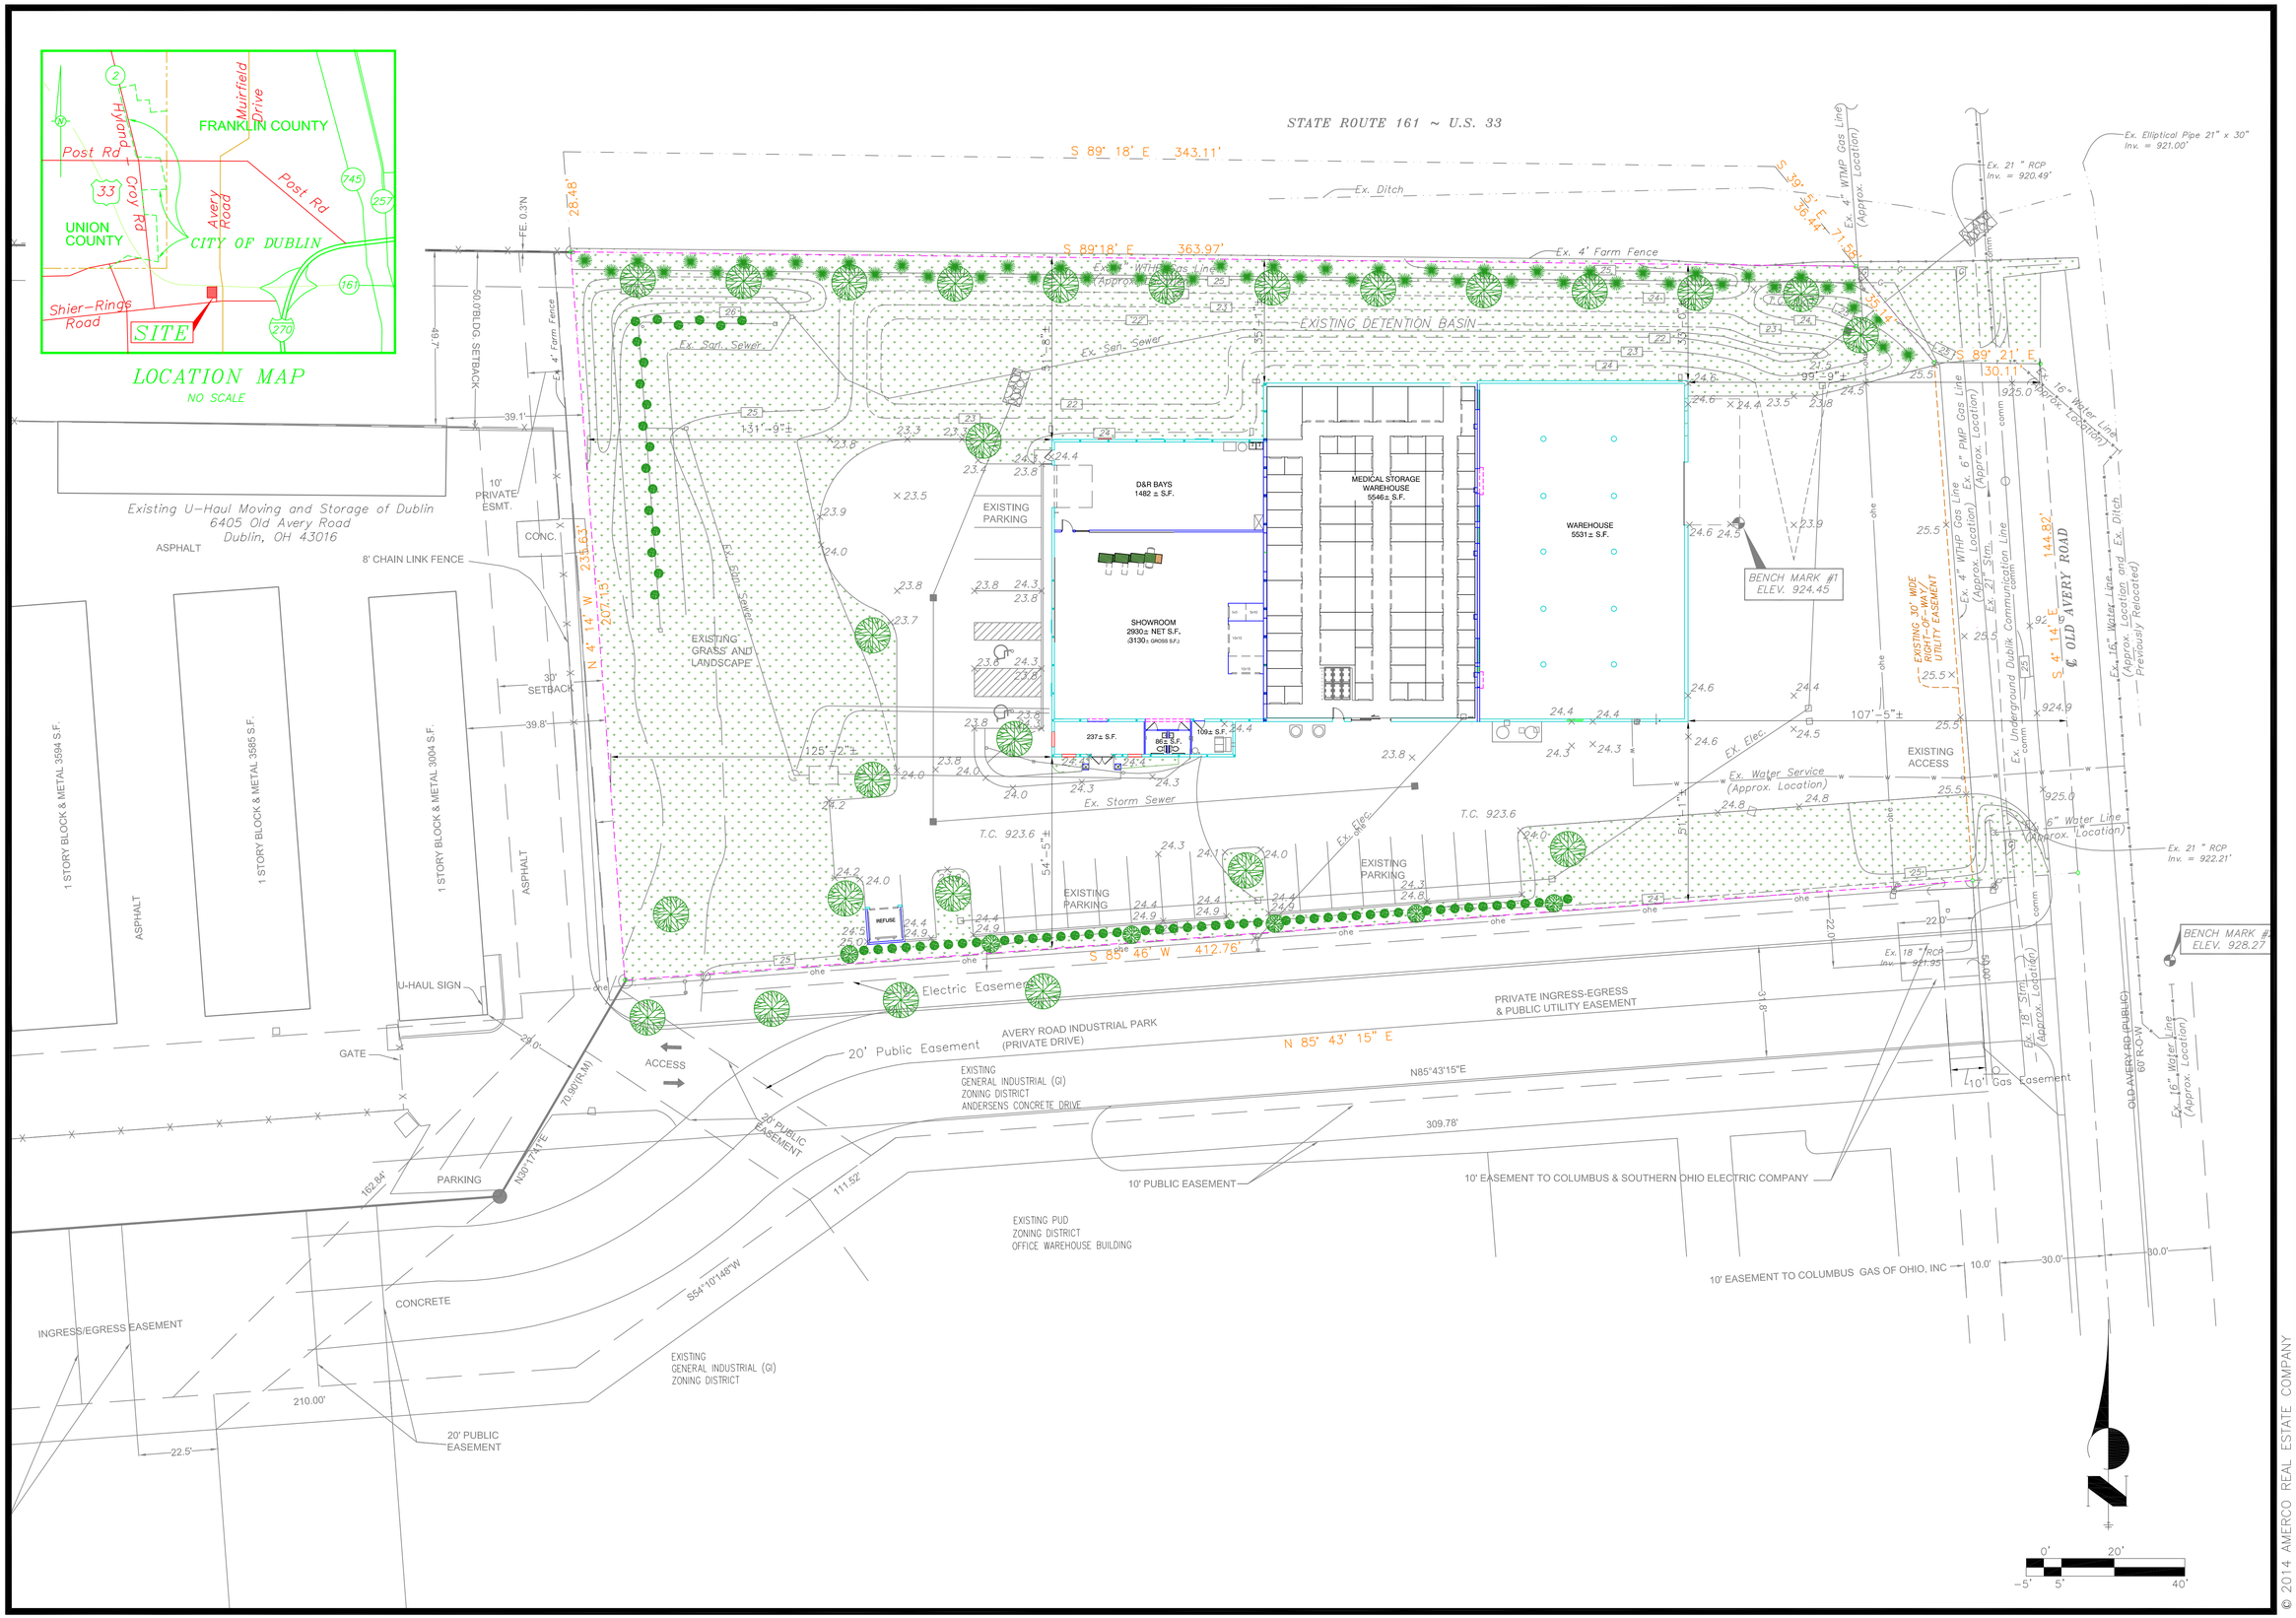

GENERAL NOTES:

REVISIONS:

NO.	DATE	INITIALS	NOTES
1			
2			
3			
4			
5			
6			
7			
8			

PROFESSIONAL SEAL:

ARCHITECT LOGO:

AMERCO REAL ESTATE COMPANY

CONSTRUCTION DEPARTMENT
2727 NORTH CENTRAL AVENUE
PHOENIX, ARIZONA 85004

P: (602) 263-6502
F: (602) 277-1026

SITE ADDRESS:

U-HAUL
6419 OLD AVERY ROAD
DUBLIN, OH

SHEET CONTENTS:

SITE PLAN

DRAWN:	JMB	A1
CHECKED:	XXX	
DATE:	04/16/14	

6419 OldAvery Site Plan A1F.pdf

© 2014 AMERCO REAL ESTATE COMPANY