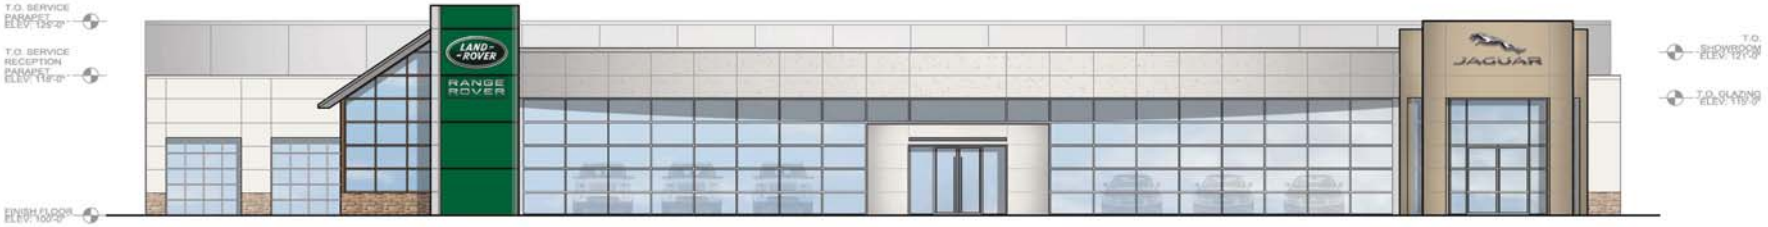

1 ELEVATION
SCALE 1/8" = 1'-0"

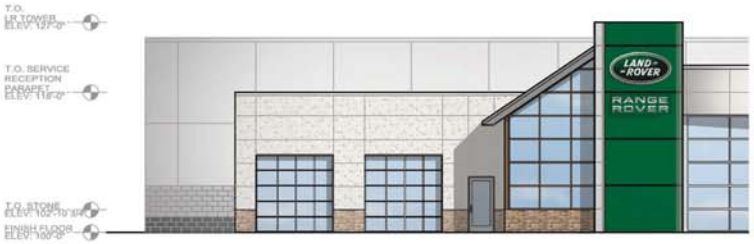

2 ELEVATION
SCALE 1/8" = 1'-0"

3 ELEVATION
SCALE 1/8" = 1'-0"

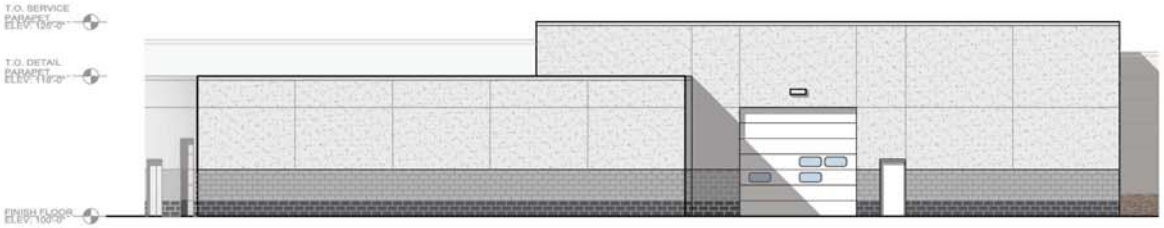

4 ELEVATION
SCALE 1/8" = 1'-0"

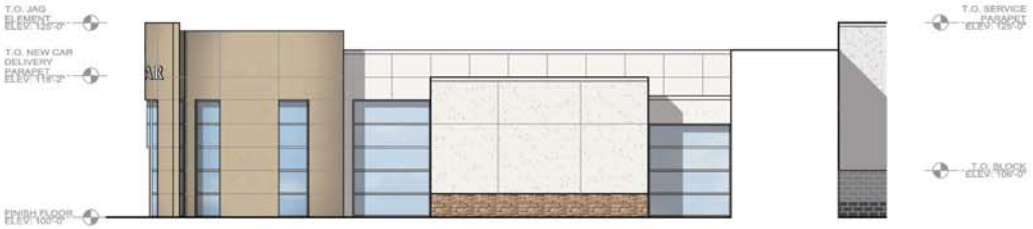

5 ELEVATION
SCALE 1/8" = 1'-0"

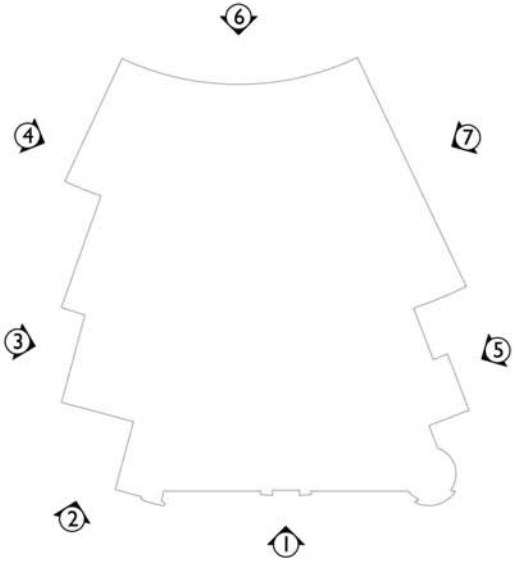

A KEY PLAN
NOT TO SCALE

MAG

MIDWESTERN AUTO GROUP
LAND ROVER | RANGE ROVER | JAGUAR
6325 PERIMETER LOOP RD

Drawings
- Preliminary 01/08/14
- PAD Submittal 05/12/14

ARCHITECTURAL ALLIANCE
100 NORTH FIFTH STREET | COLUMBUS OHIO 43215
614.228.1100 | F 614.228.1101 | WWW.ARCHALL.COM

Project Number
A13-104

Sheet Title
BUILDING ELEVATIONS

Sheet Number
4.01c

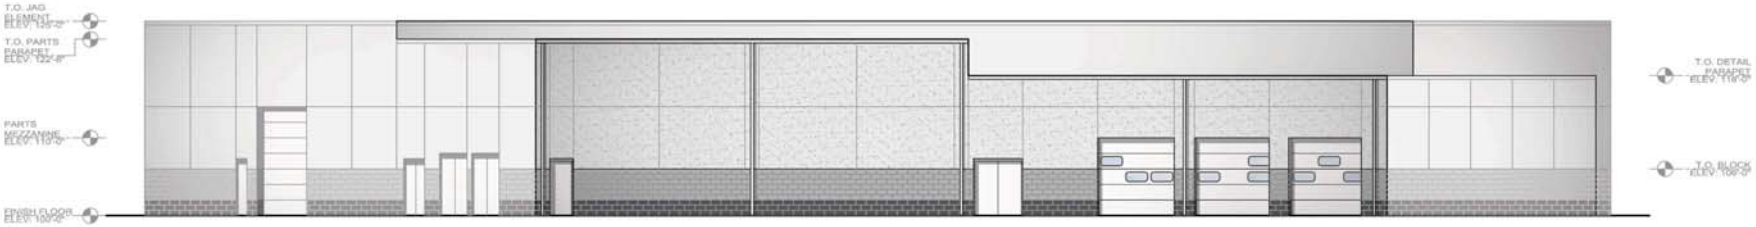

6 ELEVATION
SCALE 1/8" = 1'-0"

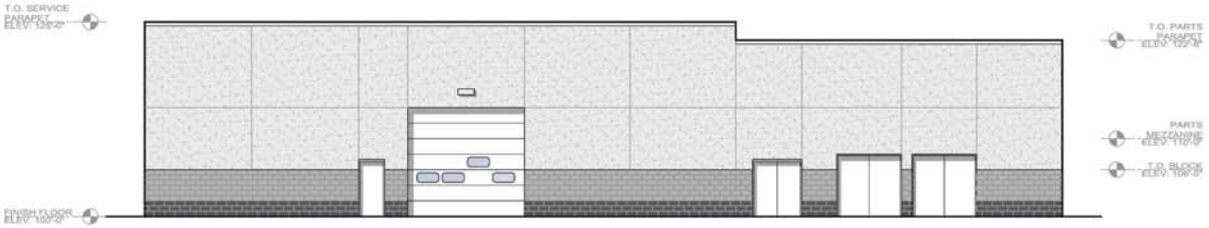

7 ELEVATION
SCALE 1/8" = 1'-0"

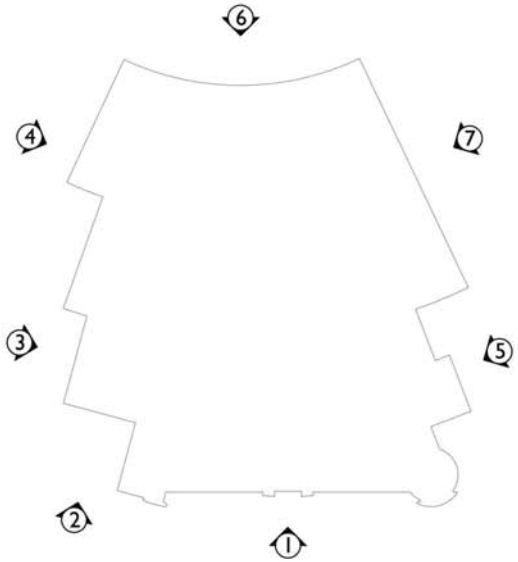

A KEY PLAN
NOT TO SCALE

MAG

MIDWESTERN AUTO GROUP
LAND ROVER | RANGE ROVER | JAGUAR
6325 PERIMETER LOOP RD

Drawings
- Preliminary 01/08/14
- F&Z Submittal 05/12/14

ARCHITECTURAL ALLIANCE
100 NORTH FIFTH STREET | COLUMBUS OHIO 43215
P. 614.469.7000 | F. 614.469.7001 | www.aaco.com

Project Number
A13-104

Sheet Title
BUILDING ELEVATIONS

Sheet Number
4.02c

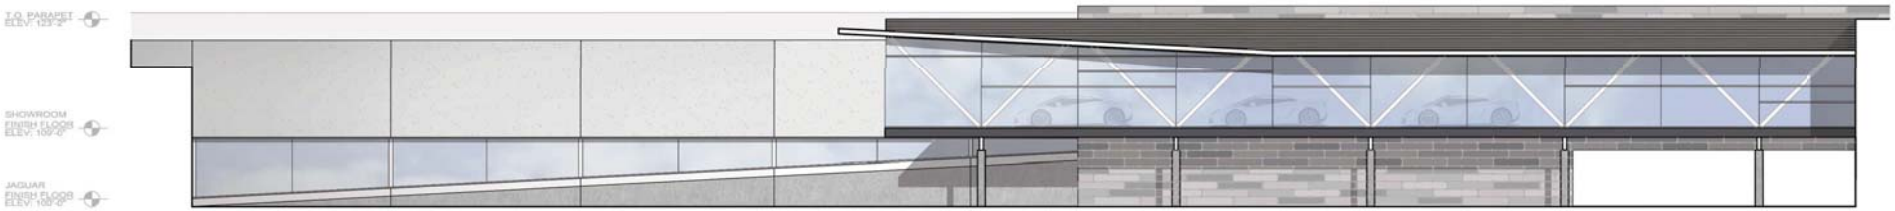

1 BUILDING ELEVATION
SCALE 1/8" = 1'-0"

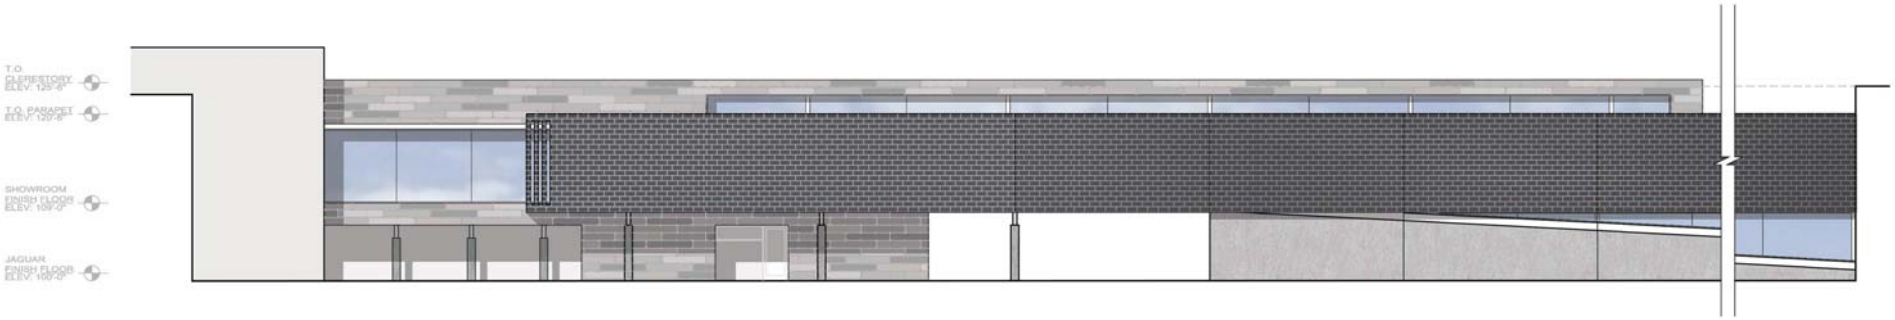

2 BUILDING ELEVATION
SCALE 1/8" = 1'-0"

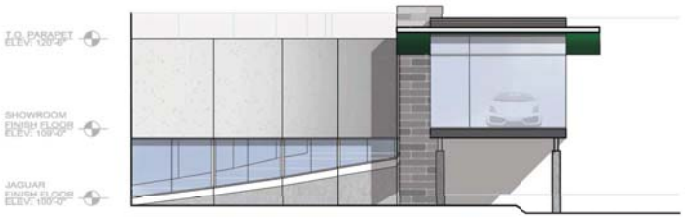

3 BUILDING ELEVATION
SCALE 1/8" = 1'-0"

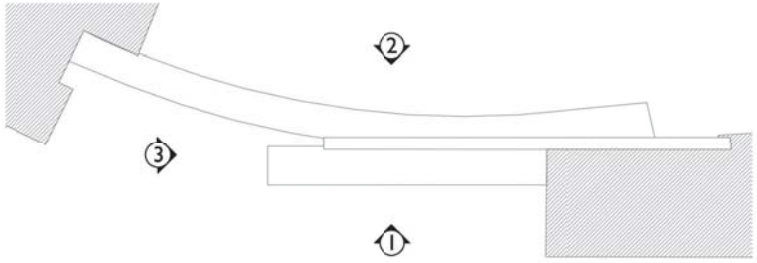

A KEY PLAN
NOT TO SCALE

MAG

MIDWESTERN AUTO GROUP
LAND ROVER | RANGE ROVER | JAGUAR
6325 PERIMETER LOOP RD

Drawings
- Preliminary 01 / 08 / 14
- P&Z Submittal 05 / 12 / 14

Project Number
A13-104

Sheet Title
BUILDING ELEVATIONS

Sheet Number
4.03c

ARCHITECTURAL ALLIANCE