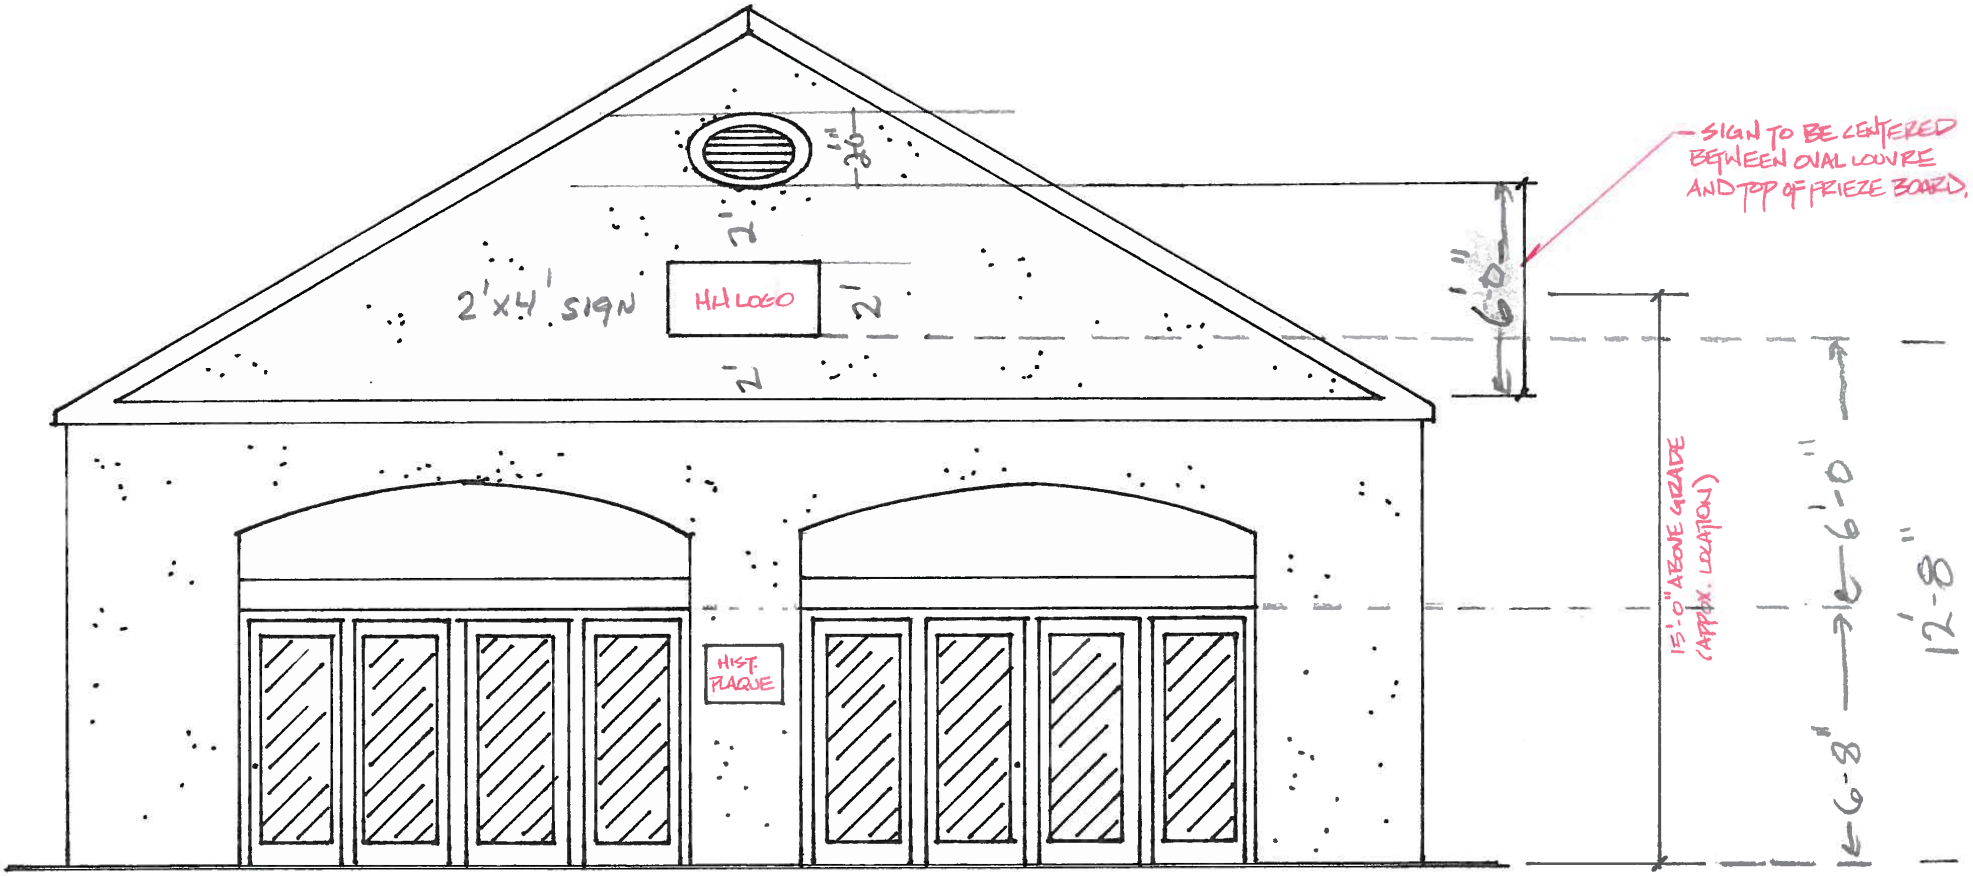

BUILDING PROFILE: 37 WEST BRIDGE STREET

SCALE: 1/4" = 1'-0"