SHADE ON MUIRFIELD

LOCATION MAP
NOT TO SCALE

PHASE 1: 950 SF PATIO (KEEP LANDSCAPE BEDS)

PHASE 2: 1,630 SF PATIO (NO PLANT BEDS± RAILING AND BOX PLANTERS)

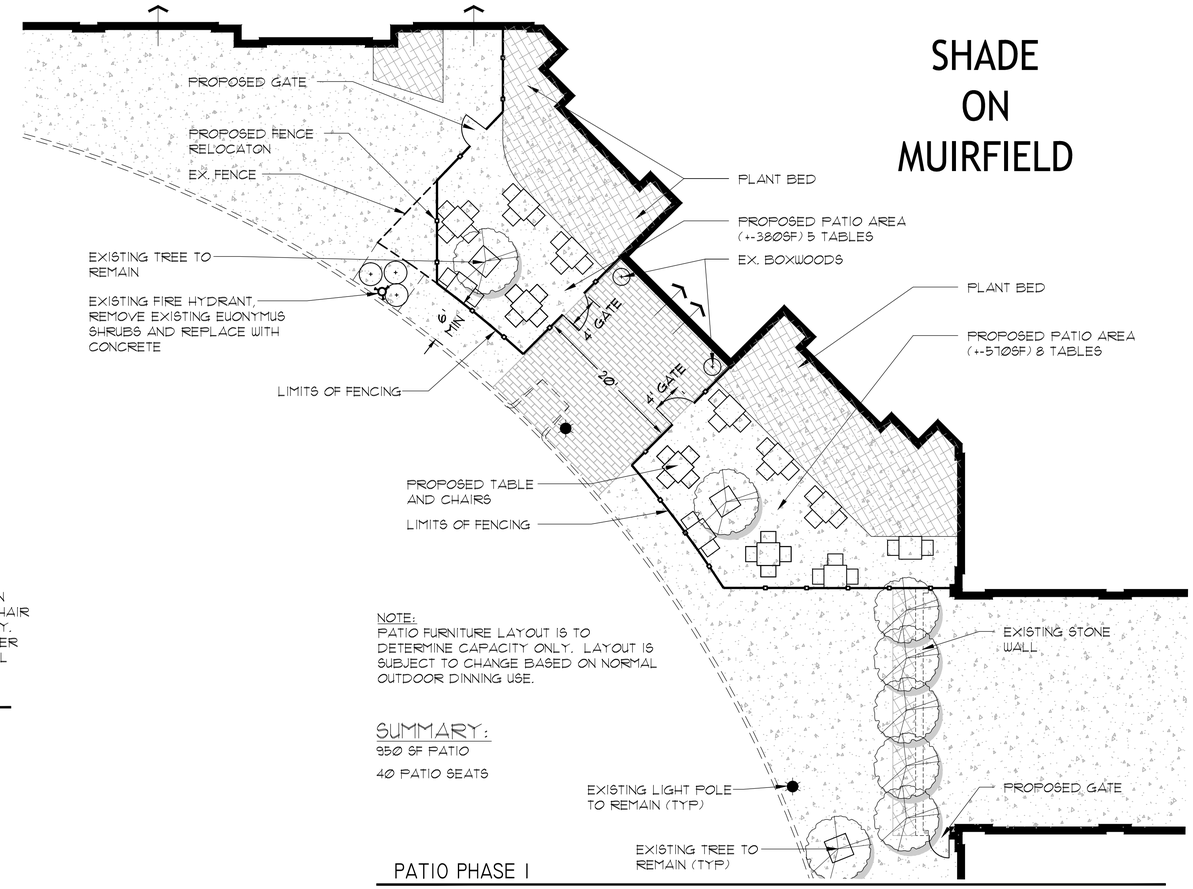

NOTE:
PATIO FURNITURE LAYOUT IS TO DETERMINE CAPACITY ONLY. LAYOUT IS SUBJECT TO CHANGE BASED ON NORMAL OUTDOOR DINNING USE.

SUMMARY:
950 SF PATIO
40 PATIO SEATS

PATIO PHASE 1
SCALE: 1"=10'-0"

NORTH

PATIO CHAIR TO BE WROUGHT IRON CAFE SERIES, ROCKPORT SLIDE CHAIR BY CONTRACT FURNITURE COMPANY. TUBULAR STEEL FRAME WITH POWDER COATED PAINT. COLOR: CHARCOAL BLACK

EXISTING CHAIR
NOT TO SCALE

FENCE TO MATCH PHOTO (TAKEN FROM MATT THE MILLER'S TAVERN, 6725 AVERY-MUIRFIELD DR.)

PATIO TABLE TO BE 36" SQUARE SOLO TABLETOP WITH BELMAR 4 TABLE BASE BY CONTRACT FURNITURE COMPANY. MELAMAINE TABLETOP WITH ALUMINUM BASE. COLOR: CHARCOAL BLACK.

EXISTING TABLE
NOT TO SCALE

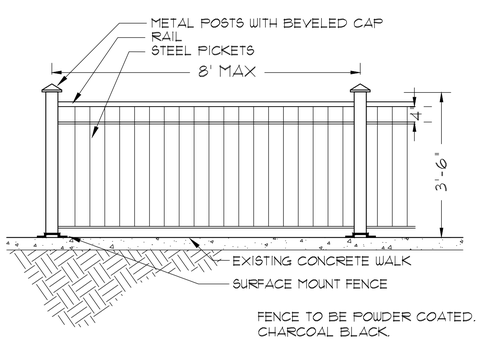

FENCE TO BE POWDER COATED. COLOR: CHARCOAL BLACK.

EXISTING FENCE
NOT TO SCALE

18"X18"X18"H FIBERGLASS BOX PLANTER (TYPICAL OF 8)

FENCE STYLE RAILING PLANTER (TYPICAL OF 12)

RAILING AND BOX PLANTERS (PHASE 2)
NOT TO SCALE

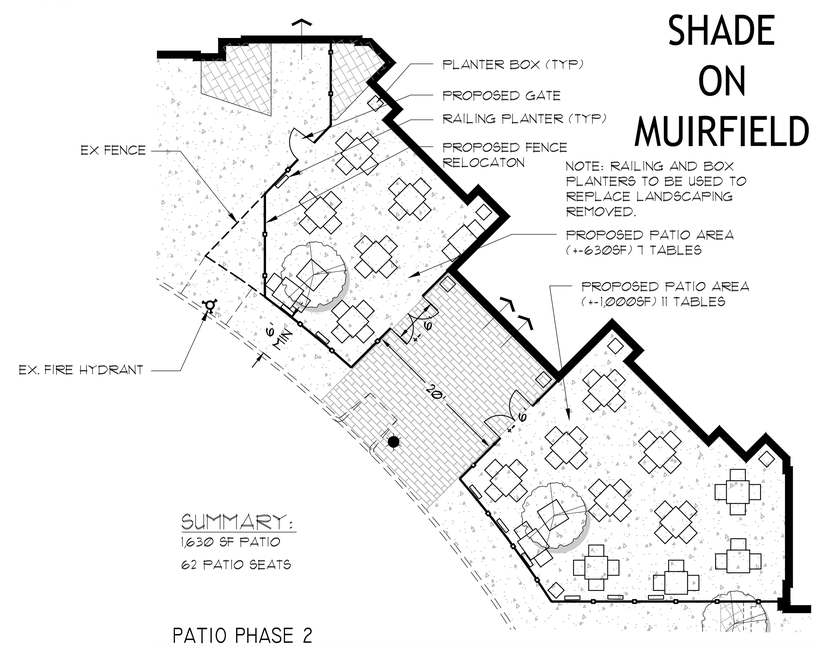

SUMMARY:
1,630 SF PATIO
62 PATIO SEATS

PATIO PHASE 2
SCALE: 1"=10'-0"

Floyd Browne Group
Central Ohio
740.363.6792
740.363.6536 fax
800.325.7647
Solutions for Your World
www.FloydBrowne.com

NORTH
0 10' 20'
GRAPHIC SCALE IN FEET

NO.	REVISION DATA	DATE	BY

PERMIT ☐ PROGRESS ☐ BID ☐ CONSTRUCTION ☐ RECORD

SHOPS ON MUIRFIELD

DONALD W. KELLEY & ASSOCIATES, INC.

PROJECT NO.:	12-00073-010
DESIGNED BY:	GS
DRAWN BY:	MBS
CHECKED BY:	GS
DATE ISSUED:	07.14.14

FINAL DEVELOPMENT PLAN

K:\PROJECTS\KELLEY\12-00073-01P (ATHENRY)\DESIGN\PLAN\SITE PLAN REVISIONS 7.14.14.DWG - 7/14/2014 3:18:00 PM