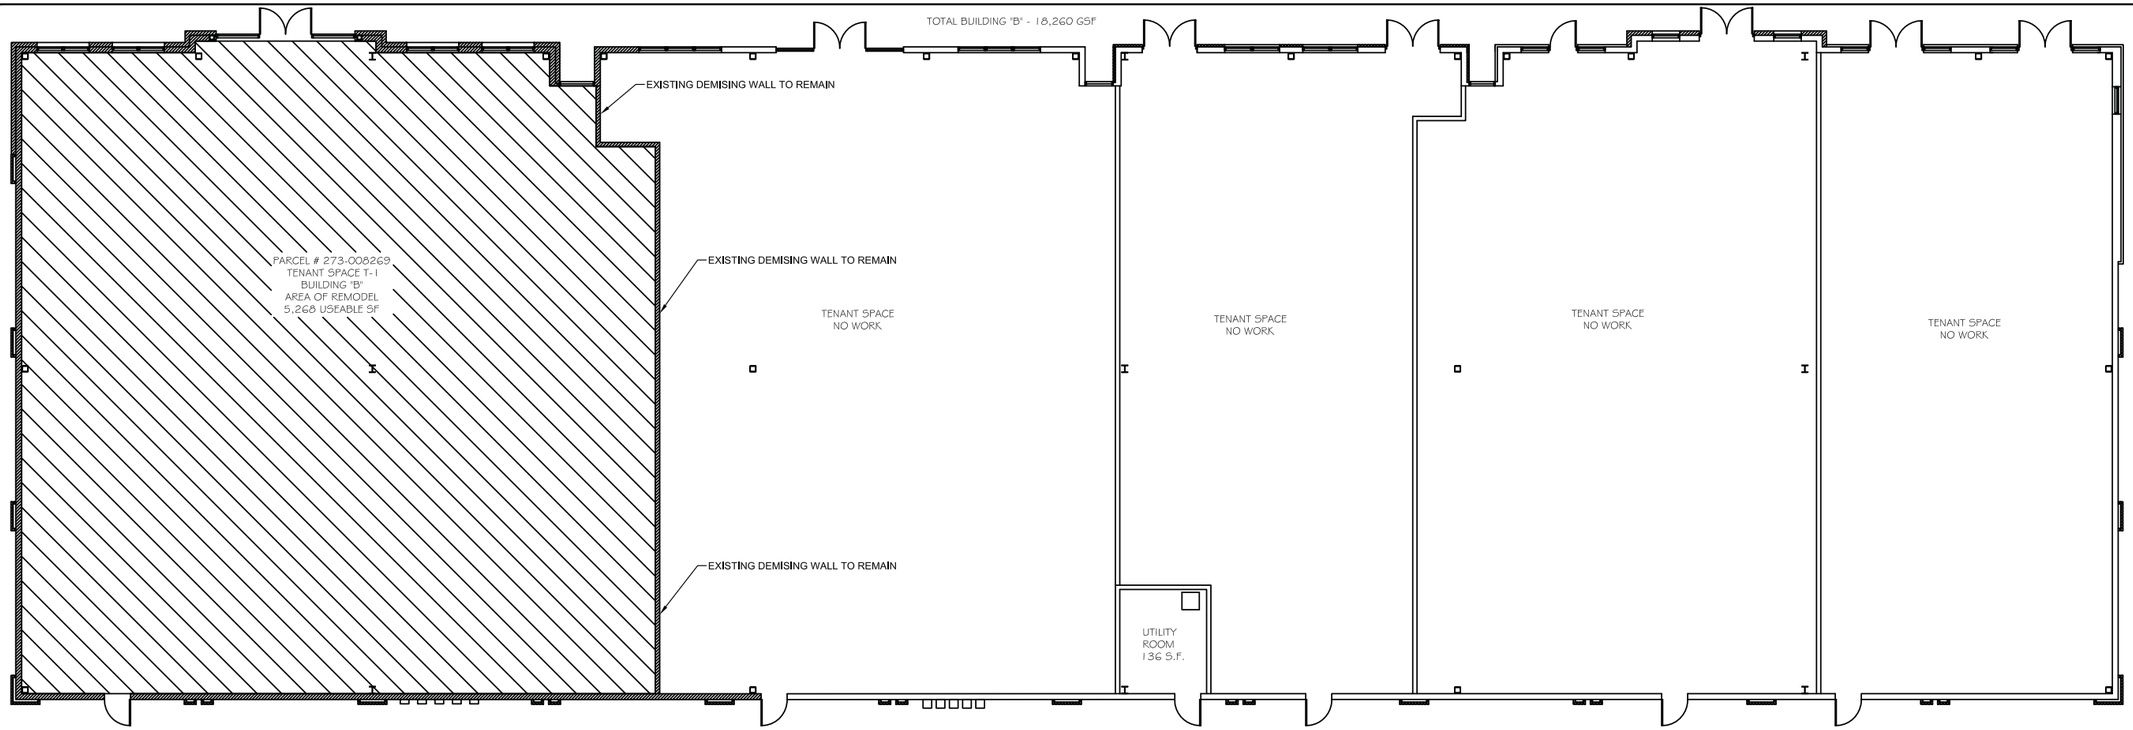

1 EXISTING BUILDING
SCALE: 1/8"= 1'-0"

MEANS OF EGRESS GENERAL NOTES:

1. CONTRACTOR TO ENSURE BUILDING IS PROPERLY ADDRESSED PER LOCAL GOVERNMENT STANDARDS.
2. ELECTRICAL CONTRACTOR TO ENSURE EXTERIOR EGRESS LIGHTING INSTALLED PER CODE OBC 1006.2.
3. NO THUMB TURN DEADBOLTS, SLIDE BOLTS, ETC. SHALL BE PERMITTED ON MARKED EXIT DOORS PER OBC 1008.1.9.

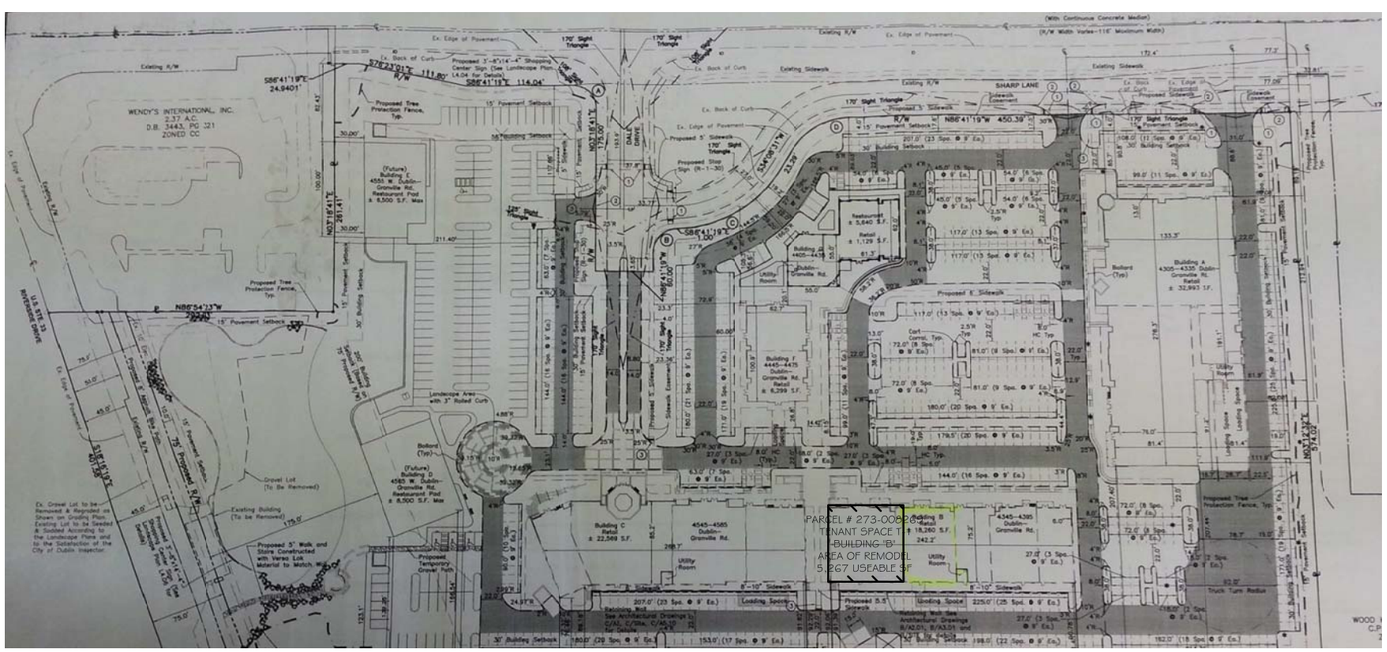

3 EXISTING SITE LAYOUT
SCALE: 1/8"= 1'-0"

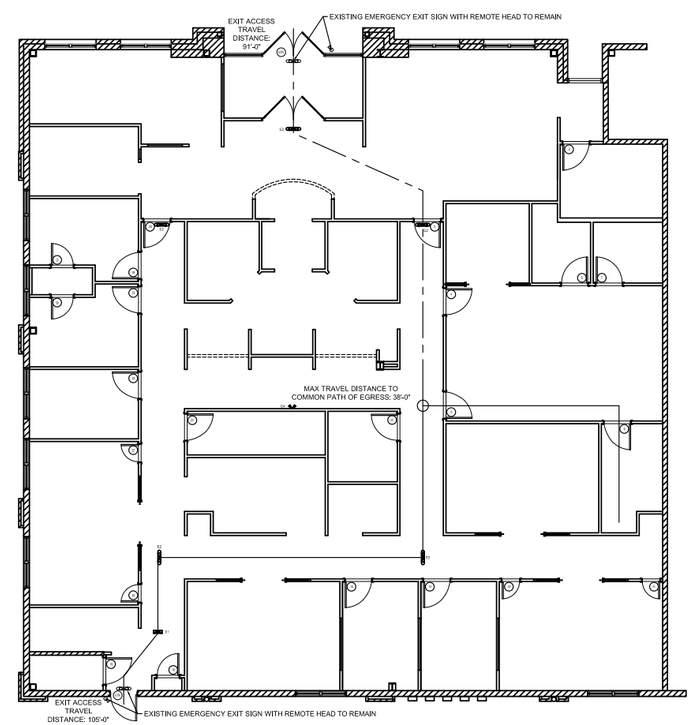

2 MAX TRAVEL DISTANCE
SCALE: 1/8"= 1'-0"

HASBROUCK ENGINEERING, INC.
CONSULTING ENGINEERS
6161 BUSCH BLVD - SUITE 87 - COLUMBUS, OHIO 43229
614-888-3918 Fax 614-888-3952

DENTAL EQUIPMENT SUPPLIER
EQUIPMENT SPECIALIST
DENTAL COMPANY

SCALES ONLY VALID WHEN PRINTED IN SIZE 24" X 36"

TENANT BUILD OUT/REMODEL FOR PROFESSIONAL OFFICE FACILITIES:

BOB HARING, DDS

4395 W. DUBLIN GRANVILLE ROAD, SPACE B/T-1, DUBLIN, OHIO 43016

DRAWN BY: CLE
CHECKED BY: JEH
TEAM DDS #:
3147

FIRST RELEASE:
MARCH 7, 2014

T-2
BUILDING LAYOUT