RECEIVED
AUG 22 2014
14-089MPR
CITY OF DUBLIN
PLANNING
FILE COPY

6655 SAWMILL ROAD

1'

~~346#~~

2x33=66#

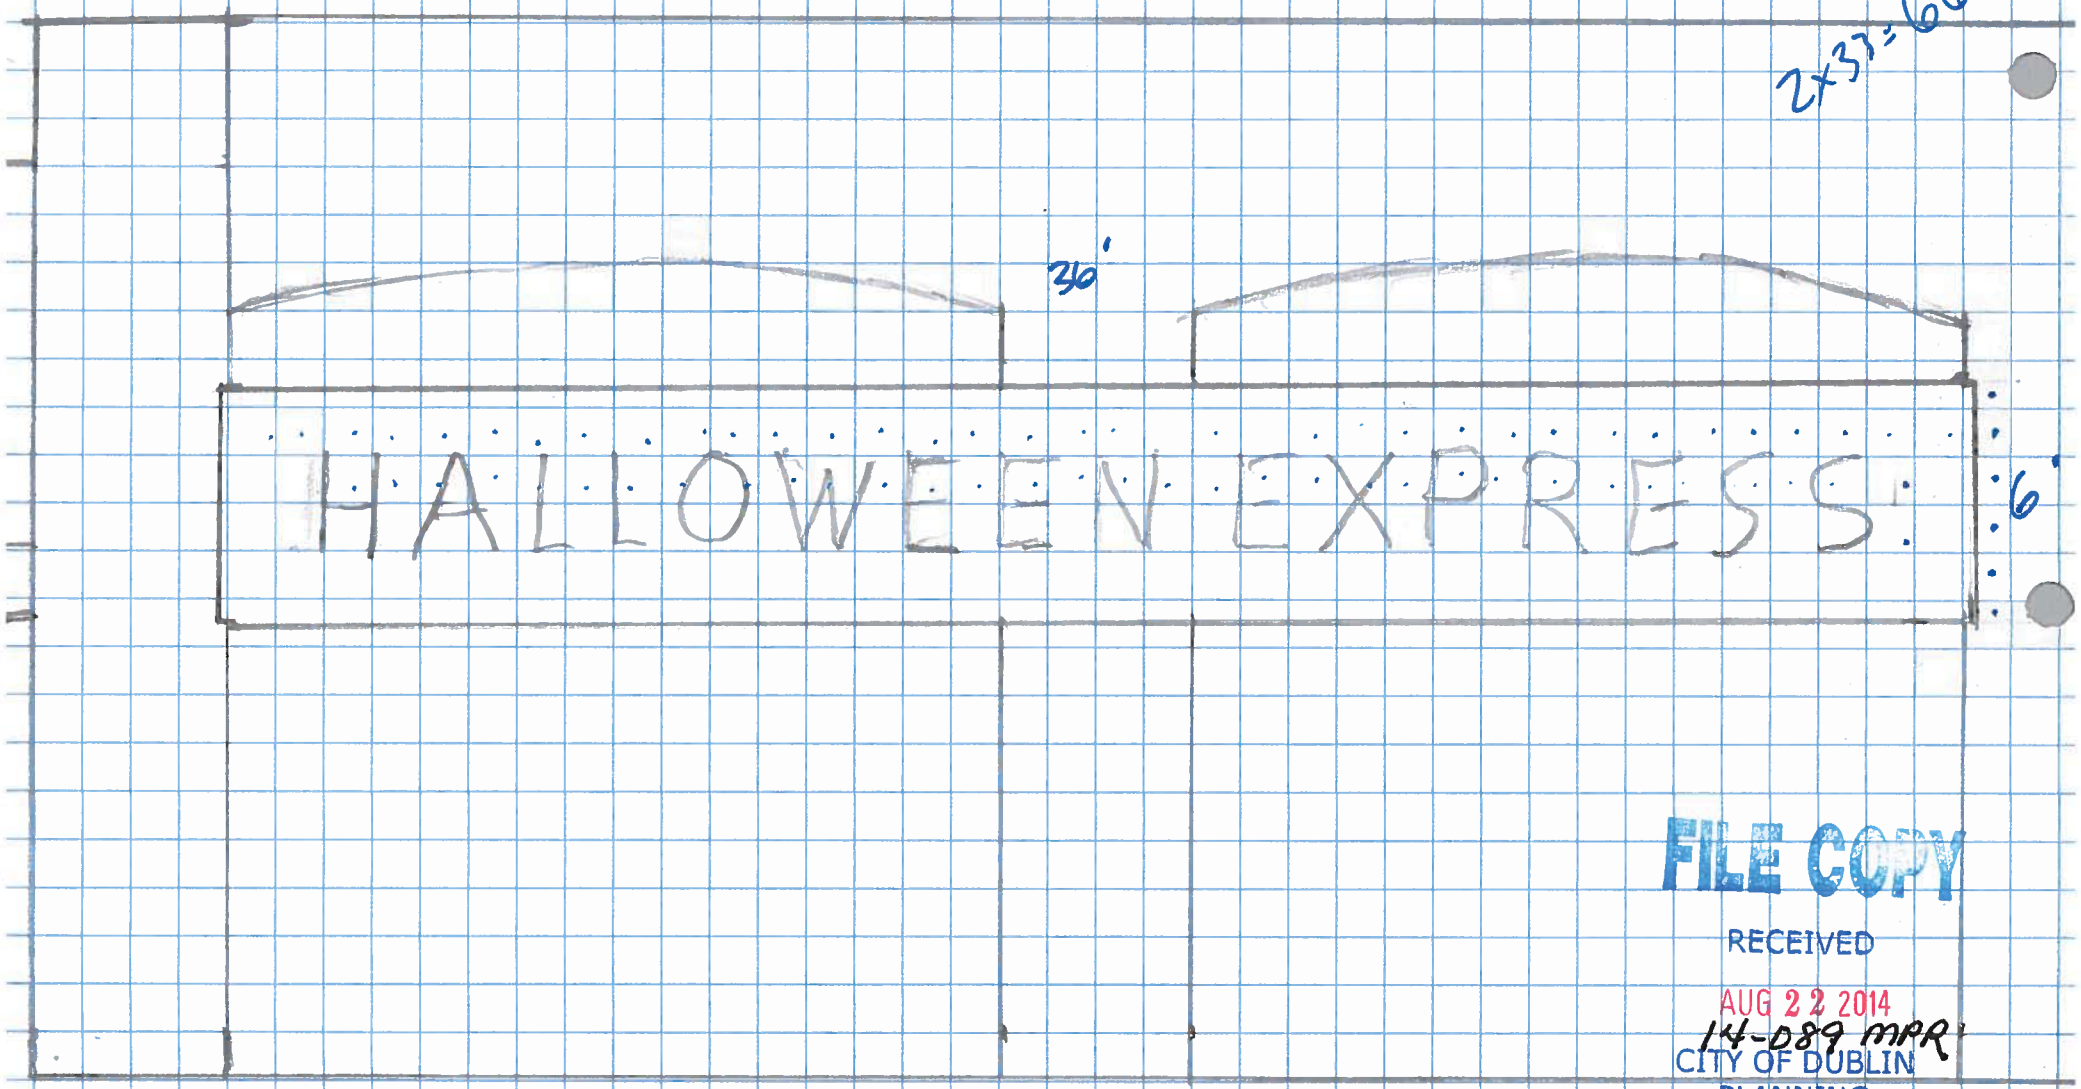

FILE COPY
RECEIVED
AUG 22 2014
14-089 MPR
CITY OF DUBLIN
PLANNING

Tri-State Signs
9077 Sutton Place
Hamilton, Ohio 45011
(513) 942-7446
Fax: (513) 682-2302
stevew@tri-statesigns.com

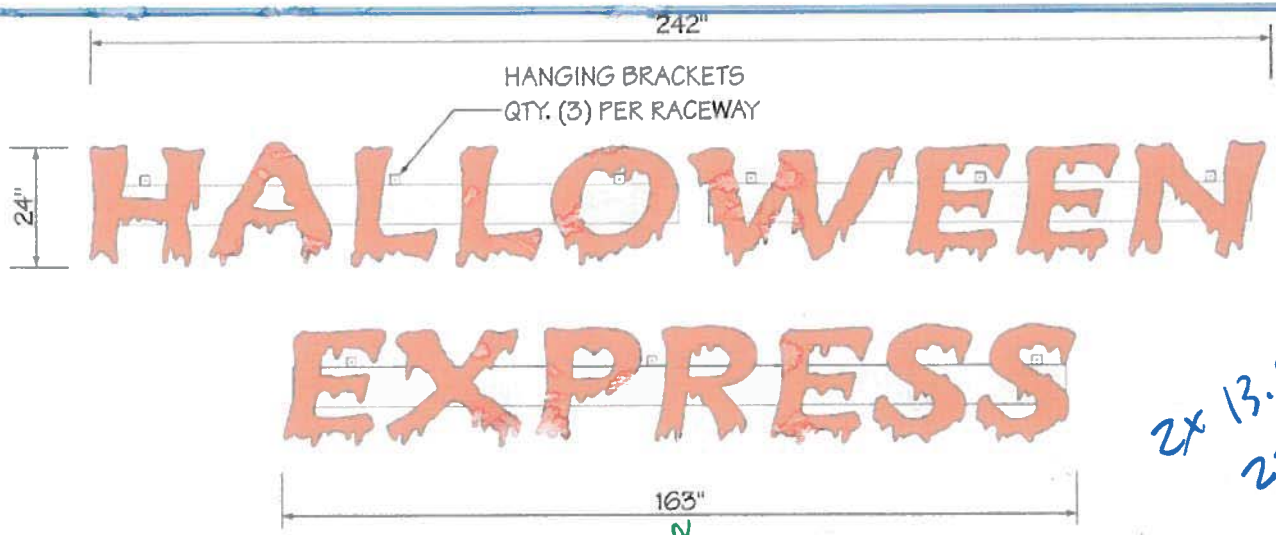

2x 13.5"
27#

White, black, orange

LETTER DETAIL / NOT TO SCALE

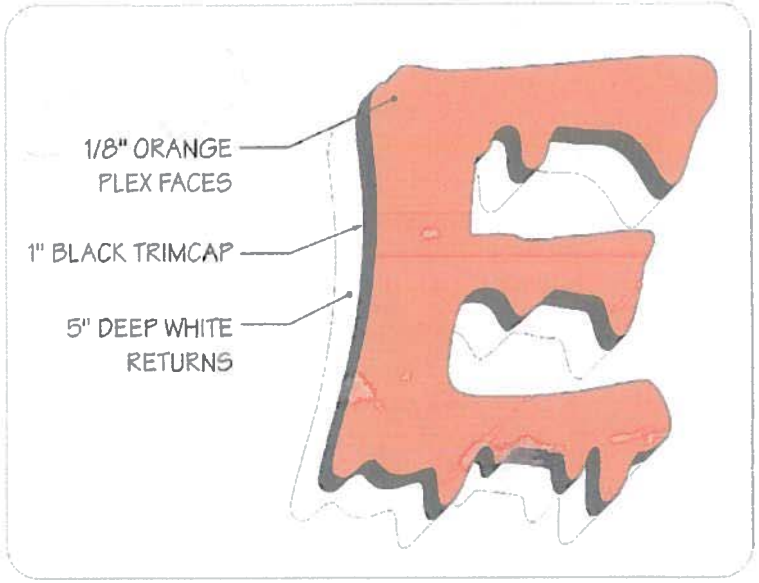

Customer	HALLOWEEN EXPRESS
Address	
Scale	NONE
Date	6-26-07
Drawn By	B. Adkins
Sales Rep.	S. Weeks

All ideas, plans, or arrangements indicated in this drawing are copyrighted and owned by Tri-State Signs, Unlimited and shall not be reproduced, used by or disclosed to any person, firm, or corporation for any purpose whatsoever without written permission of Tri-State Signs, Unlimited.

UL LISTED

FILE COPY
RECEIVED
AUG 22 2014
14-089MPR
CITY OF DUBLIN
PLANNING

QTY. (3) SETS OF CHANNEL LETTERS ON RACEWAYS;
LED ILLUMINATION; 2119 ORANGE FACES; BLACK TRIMCAP;
WHITE RETURNS; STANDARD BEIGE RACEWAYS

Approved Date

HALLOWEEN EXPRESS
CHANNEL LETTERS
ON A RACEWAY

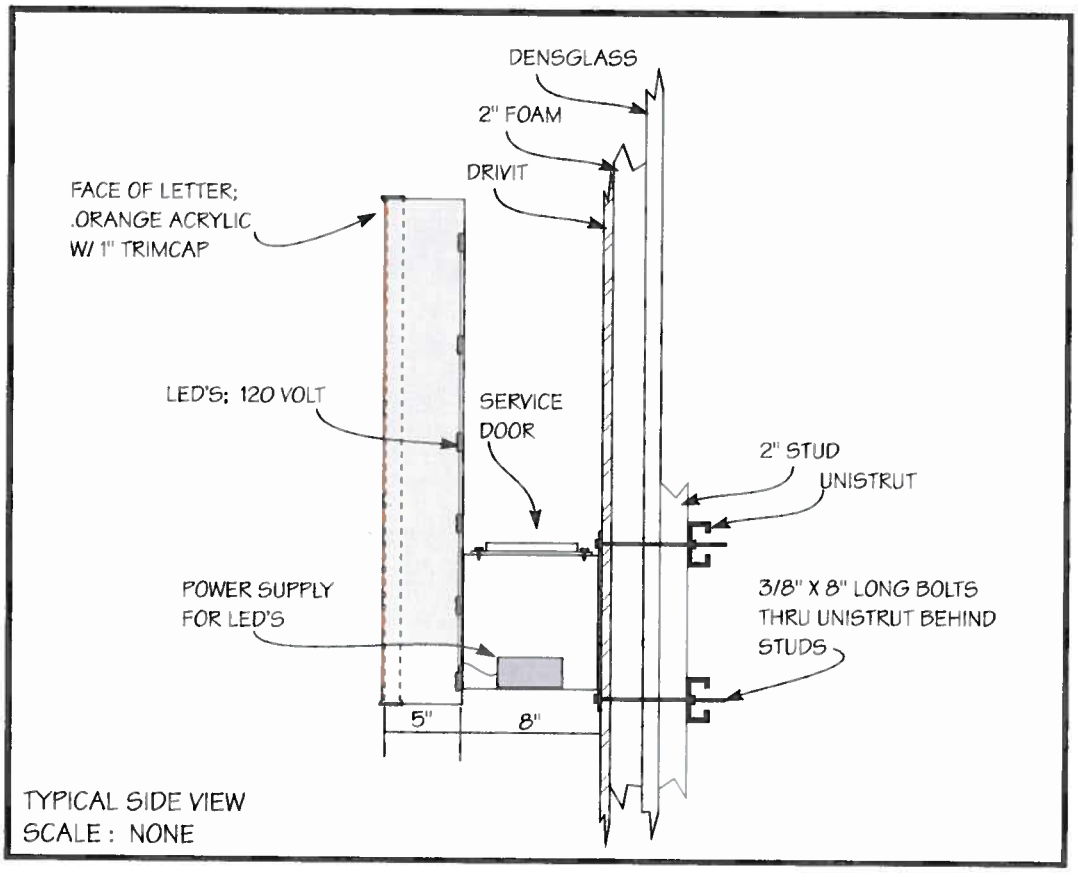

FILE COPY
RECEIVED
AUG 22 2014
14-089MPR
CITY OF DUBLIN
PLANNING