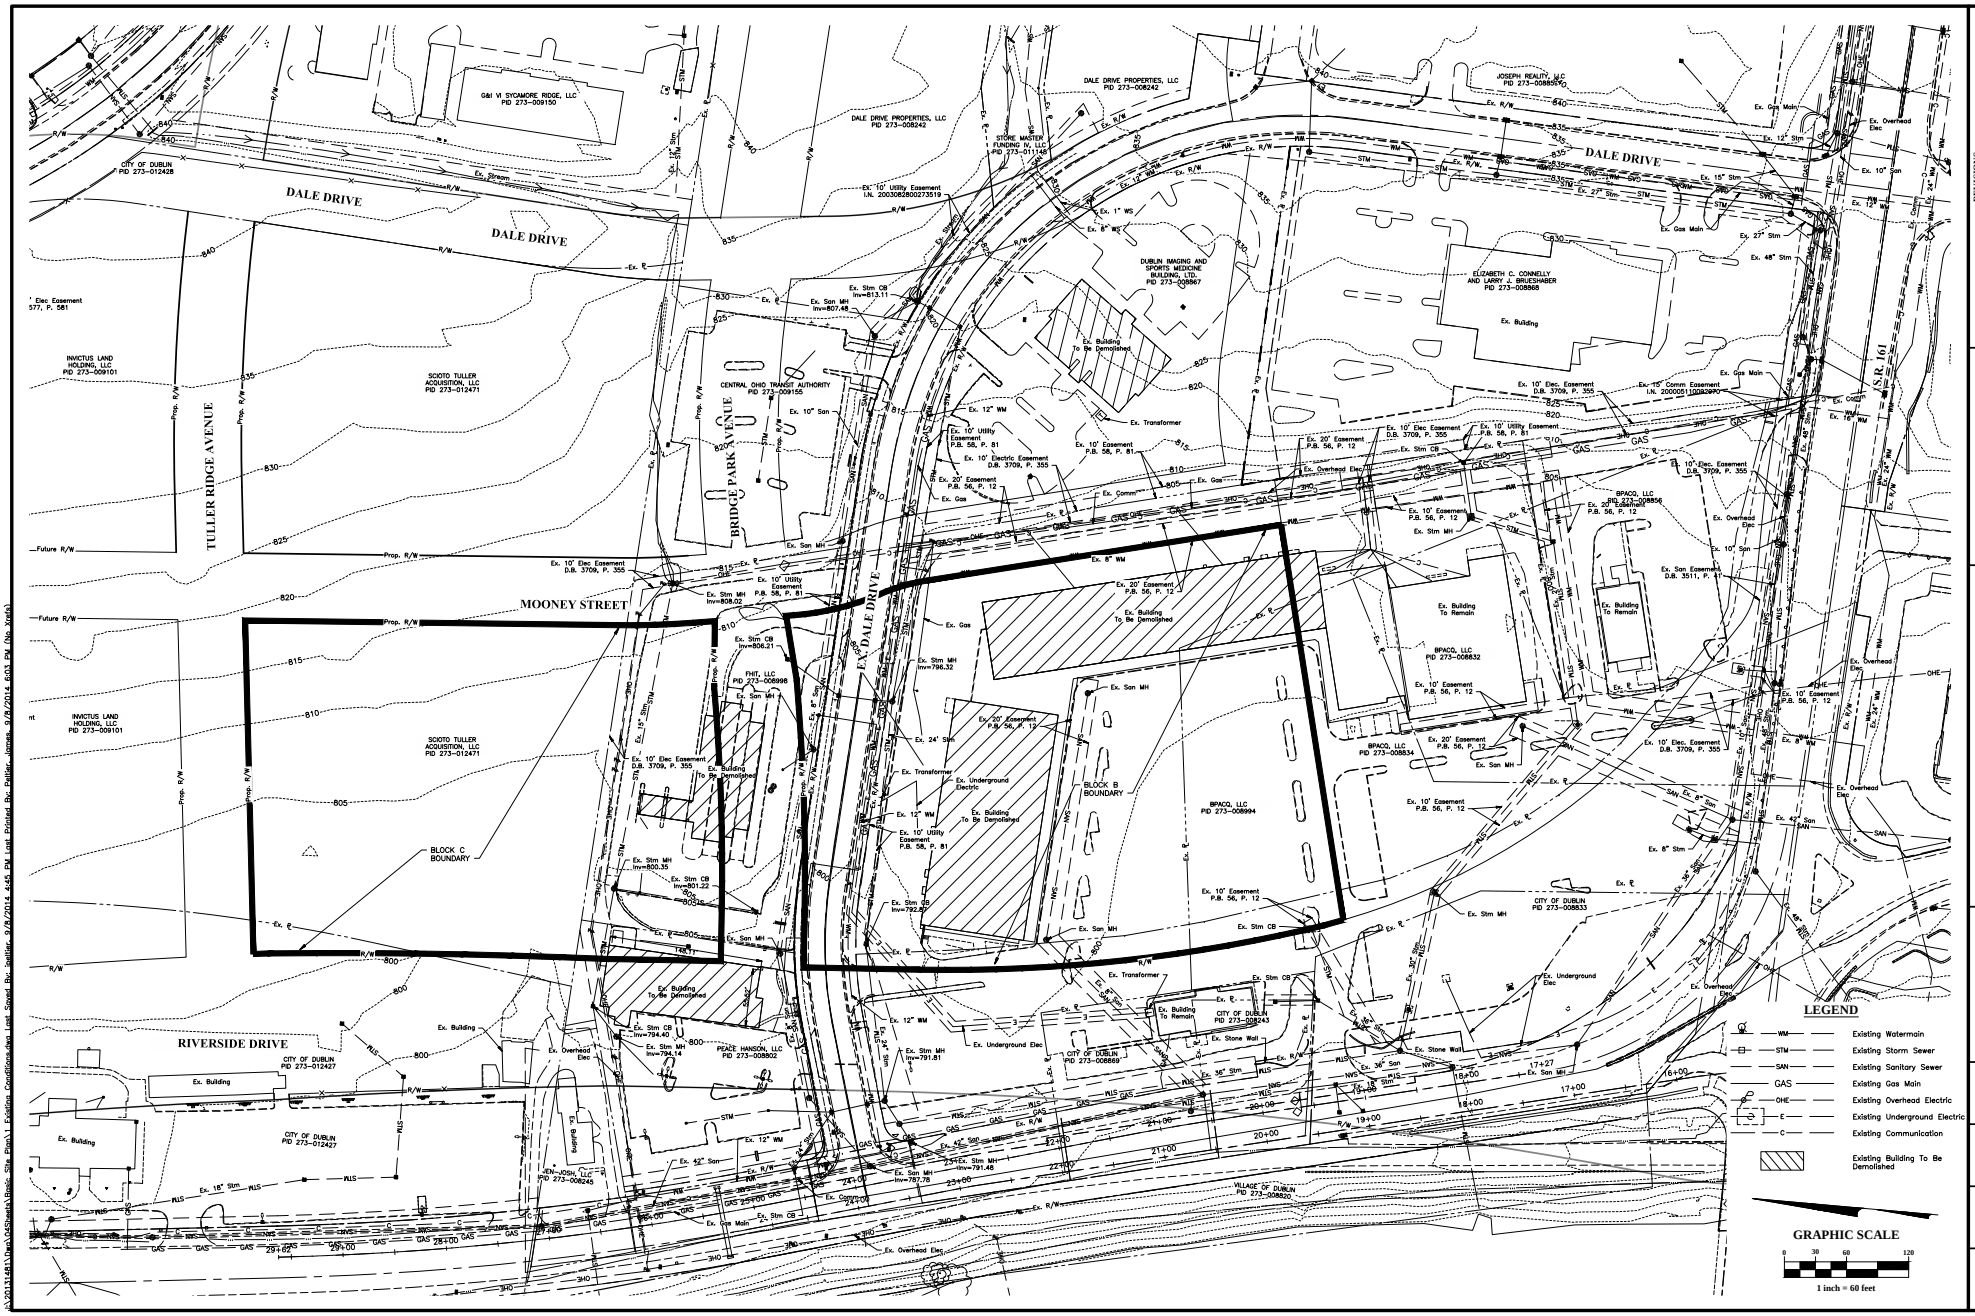

REVISIONS

MARK	DATE	DESCRIPTION

CRAWFORD HOYING development

CITY OF DUBLIN, FRANKLIN COUNTY, OHIO
BASIC SITE PLAN
FOR
BRIDGE PARK EAST
EXISTING CONDITIONS PLAN

EMH&T

DATE
September 9, 2014

SCALE
1" = 60'

JOB NO.
2013-1481

SHEET
1

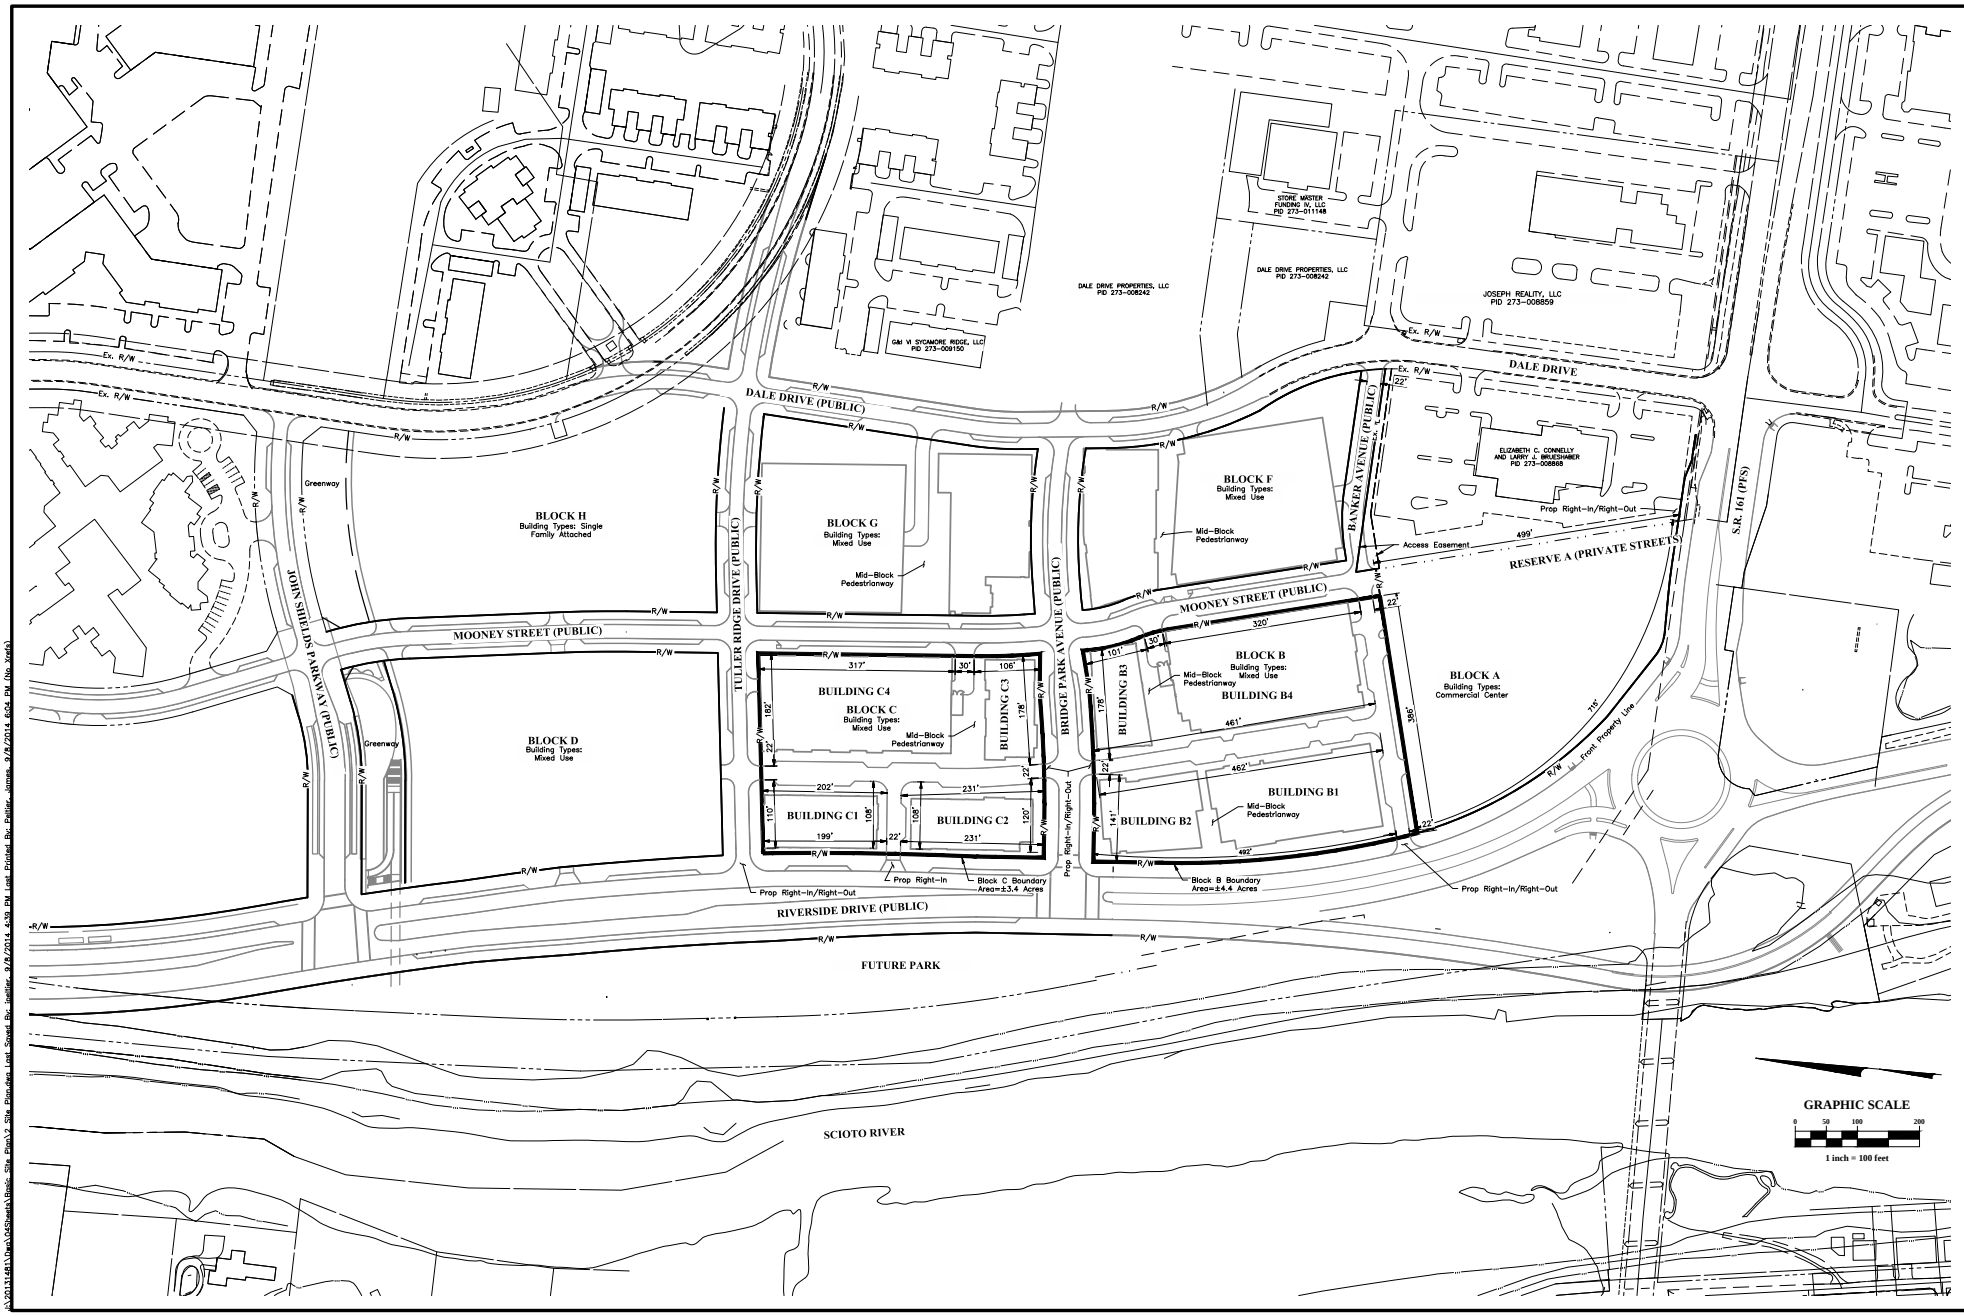

REVISIONS

MARK	DATE	DESCRIPTION

CRAWFORD HOYING development

CITY OF DUBLIN, FRANKLIN COUNTY, OHIO
BASIC SITE PLAN
FOR
BRIDGE PARK EAST
OVERALL SITE PLAN

EMH&T

DATE: September 9, 2014

SCALE: 1" = 100'

JOB NO.: 2013-1481

SHEET: 2

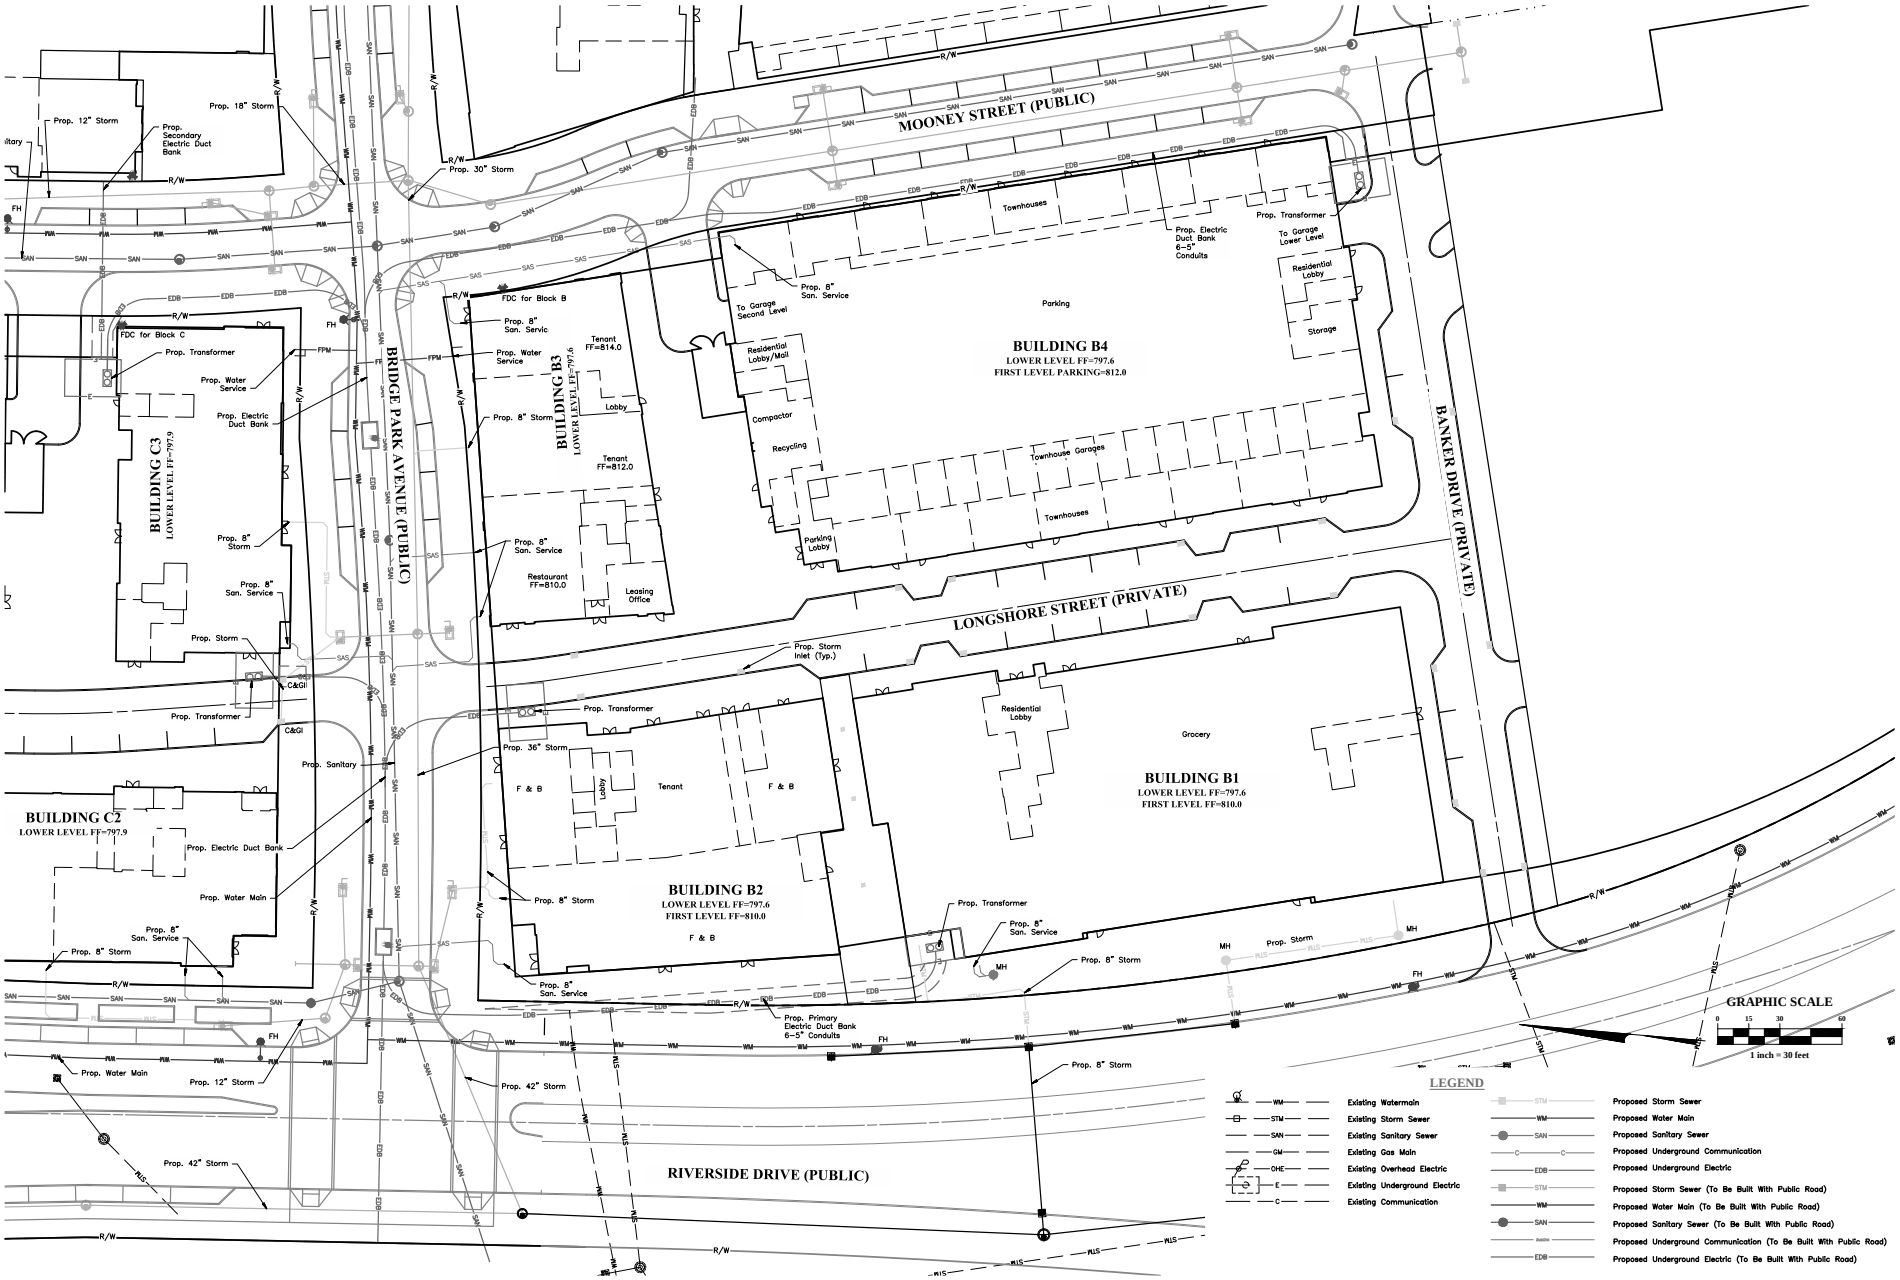

REVISIONS

MARK	DATE	DESCRIPTION

CRAWFORD HOYING development

CITY OF DUBLIN, FRANKLIN COUNTY, OHIO
BASIC SITE PLAN
FOR
BRIDGE PARK EAST
BLOCK B SITE PLAN

EMHT

DATE
September 9, 2014

SCALE
1" = 30'

JOB NO.
2013-1481

SHEET
3

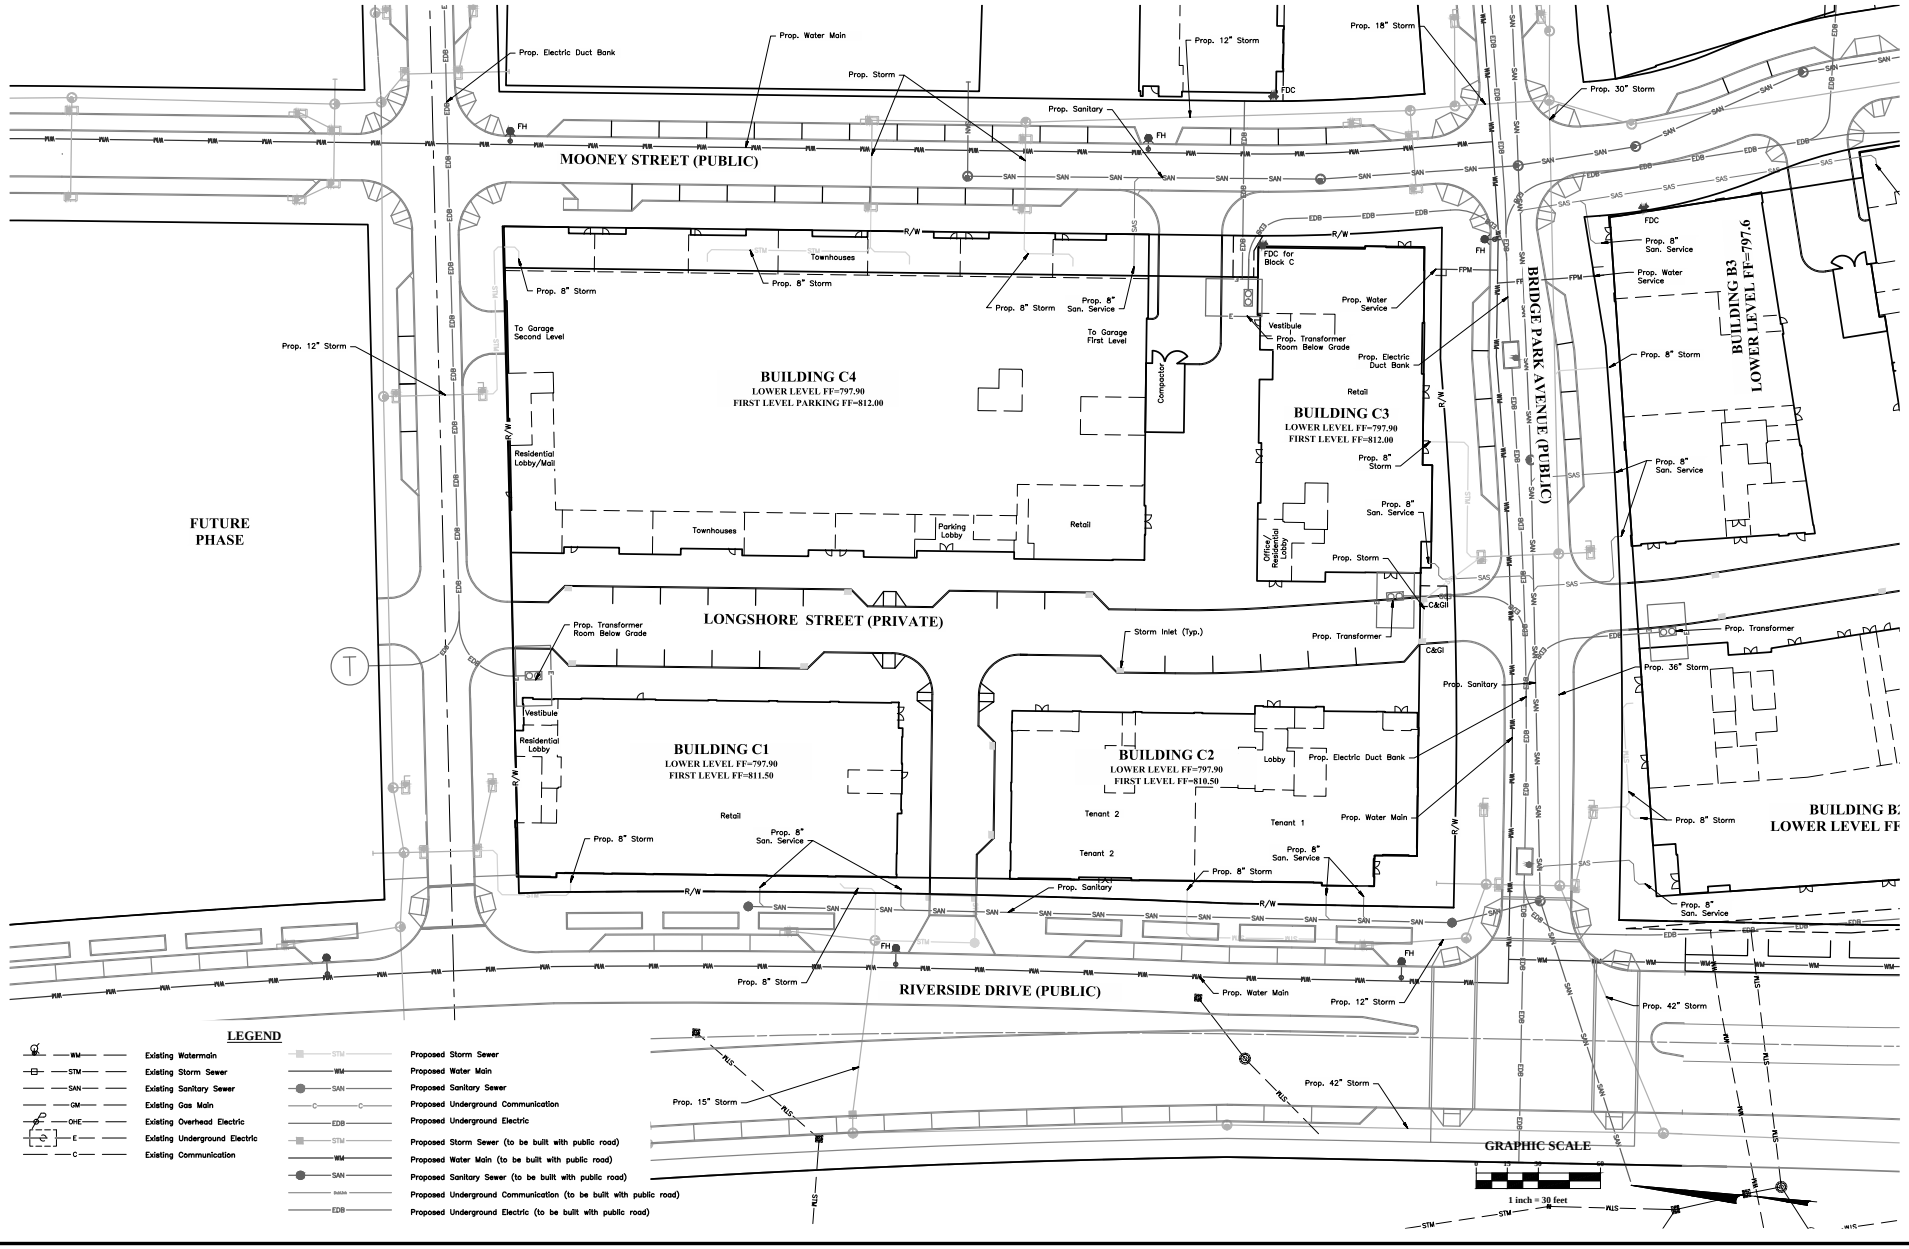

REVISIONS

MARK	DATE	DESCRIPTION

CRAWFORD HOYING development

CITY OF DUBLIN, FRANKLIN COUNTY, OHIO
BASIC SITE PLAN
FOR
BRIDGE PARK EAST
BLOCK C SITE PLAN

DRAFT

DATE
September 9, 2014

SCALE
1" = 30'

JOB NO.
2013-1481

SHEET
4