1 **Elevation South Building Scheme**
SCALE: 1/8" = 1'-0"

OHM
ARCHITECTS ENGINEERS PLANNERS
OHM-ADVISORS.COM

SEAL

REVISIONS:

No.	Description	Date

DATE PROJNUMBER ARCH PROJMGR CADD

Crawford Hoying Developers
Bridge Park West - Building Z
Dublin, Ohio

Elevation Schemes

SHEET A-Z3001

COPYRIGHT 2014 OHM ALL DRAWINGS AND WRITTEN MATERIALS APPEARING HEREIN CONSTITUTE THE ORIGINAL AND UNPUBLISHED WORK OF OHM AND THE SAME MAY NOT BE DUPLICATED, DISTRIBUTED, OR DISCLOSED WITHOUT PRIOR WRITTEN CONSENT OF OHM

FILE PATH: C:\Users\bluiz\Documents\2014 11 10Team22x34_bluiz.rvt

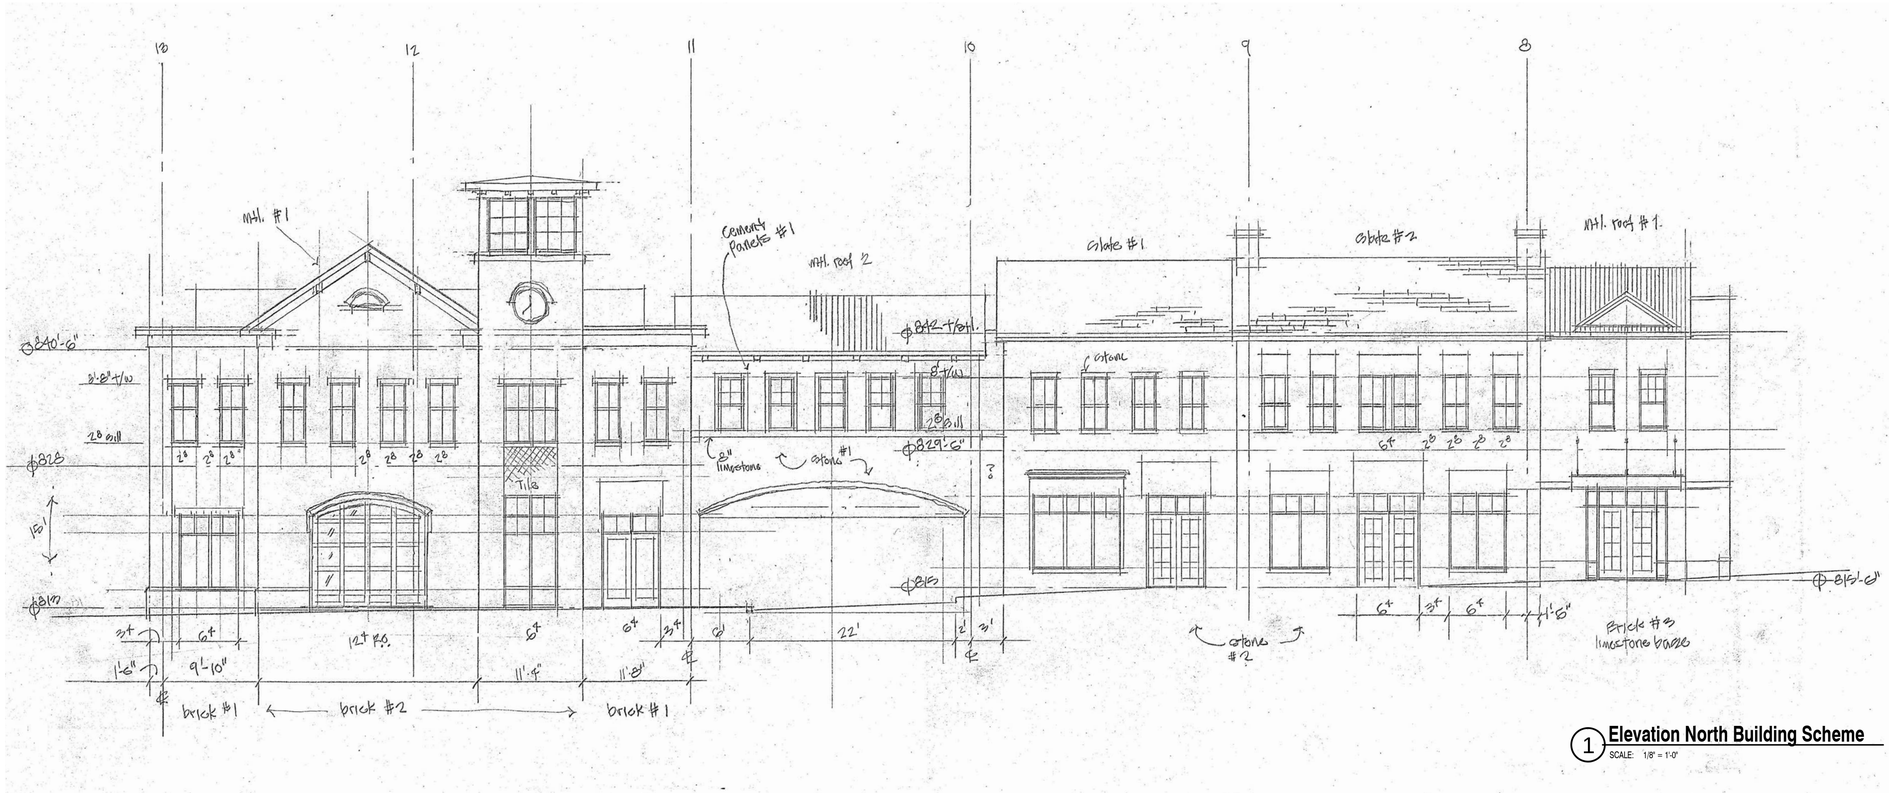

1 **Elevation North Building Scheme**
SCALE: 1/8" = 1'-0"

2 **Elevation North Building Scheme 2**
SCALE: 1/8" = 1'-0"

OHM
ARCHITECTS ENGINEERS PLANNERS
OHM-ADVISORS.COM

SEAL

REVISIONS:
No. Description Date

DATE PROJNUMBER ARCH PROJMGR CADD

Crawford Hoying Developers
Bridge Park West - Building Z
Dublin, Ohio

Elevation Schemes

SHEET A-Z3000

COPYRIGHT 2014 OHM ALL DRAWINGS AND WRITTEN MATERIALS APPEARING HEREIN CONSTITUTE THE ORIGINAL AND UNPUBLISHED WORK OF OHM AND THE SAME MAY NOT BE DUPLICATED, DISTRIBUTED, OR DISCLOSED WITHOUT PRIOR WRITTEN CONSENT OF OHM

FILE PATH: C:\Users\bluiz\Documents\2014 11 10Team22x34_bluiz.rvt