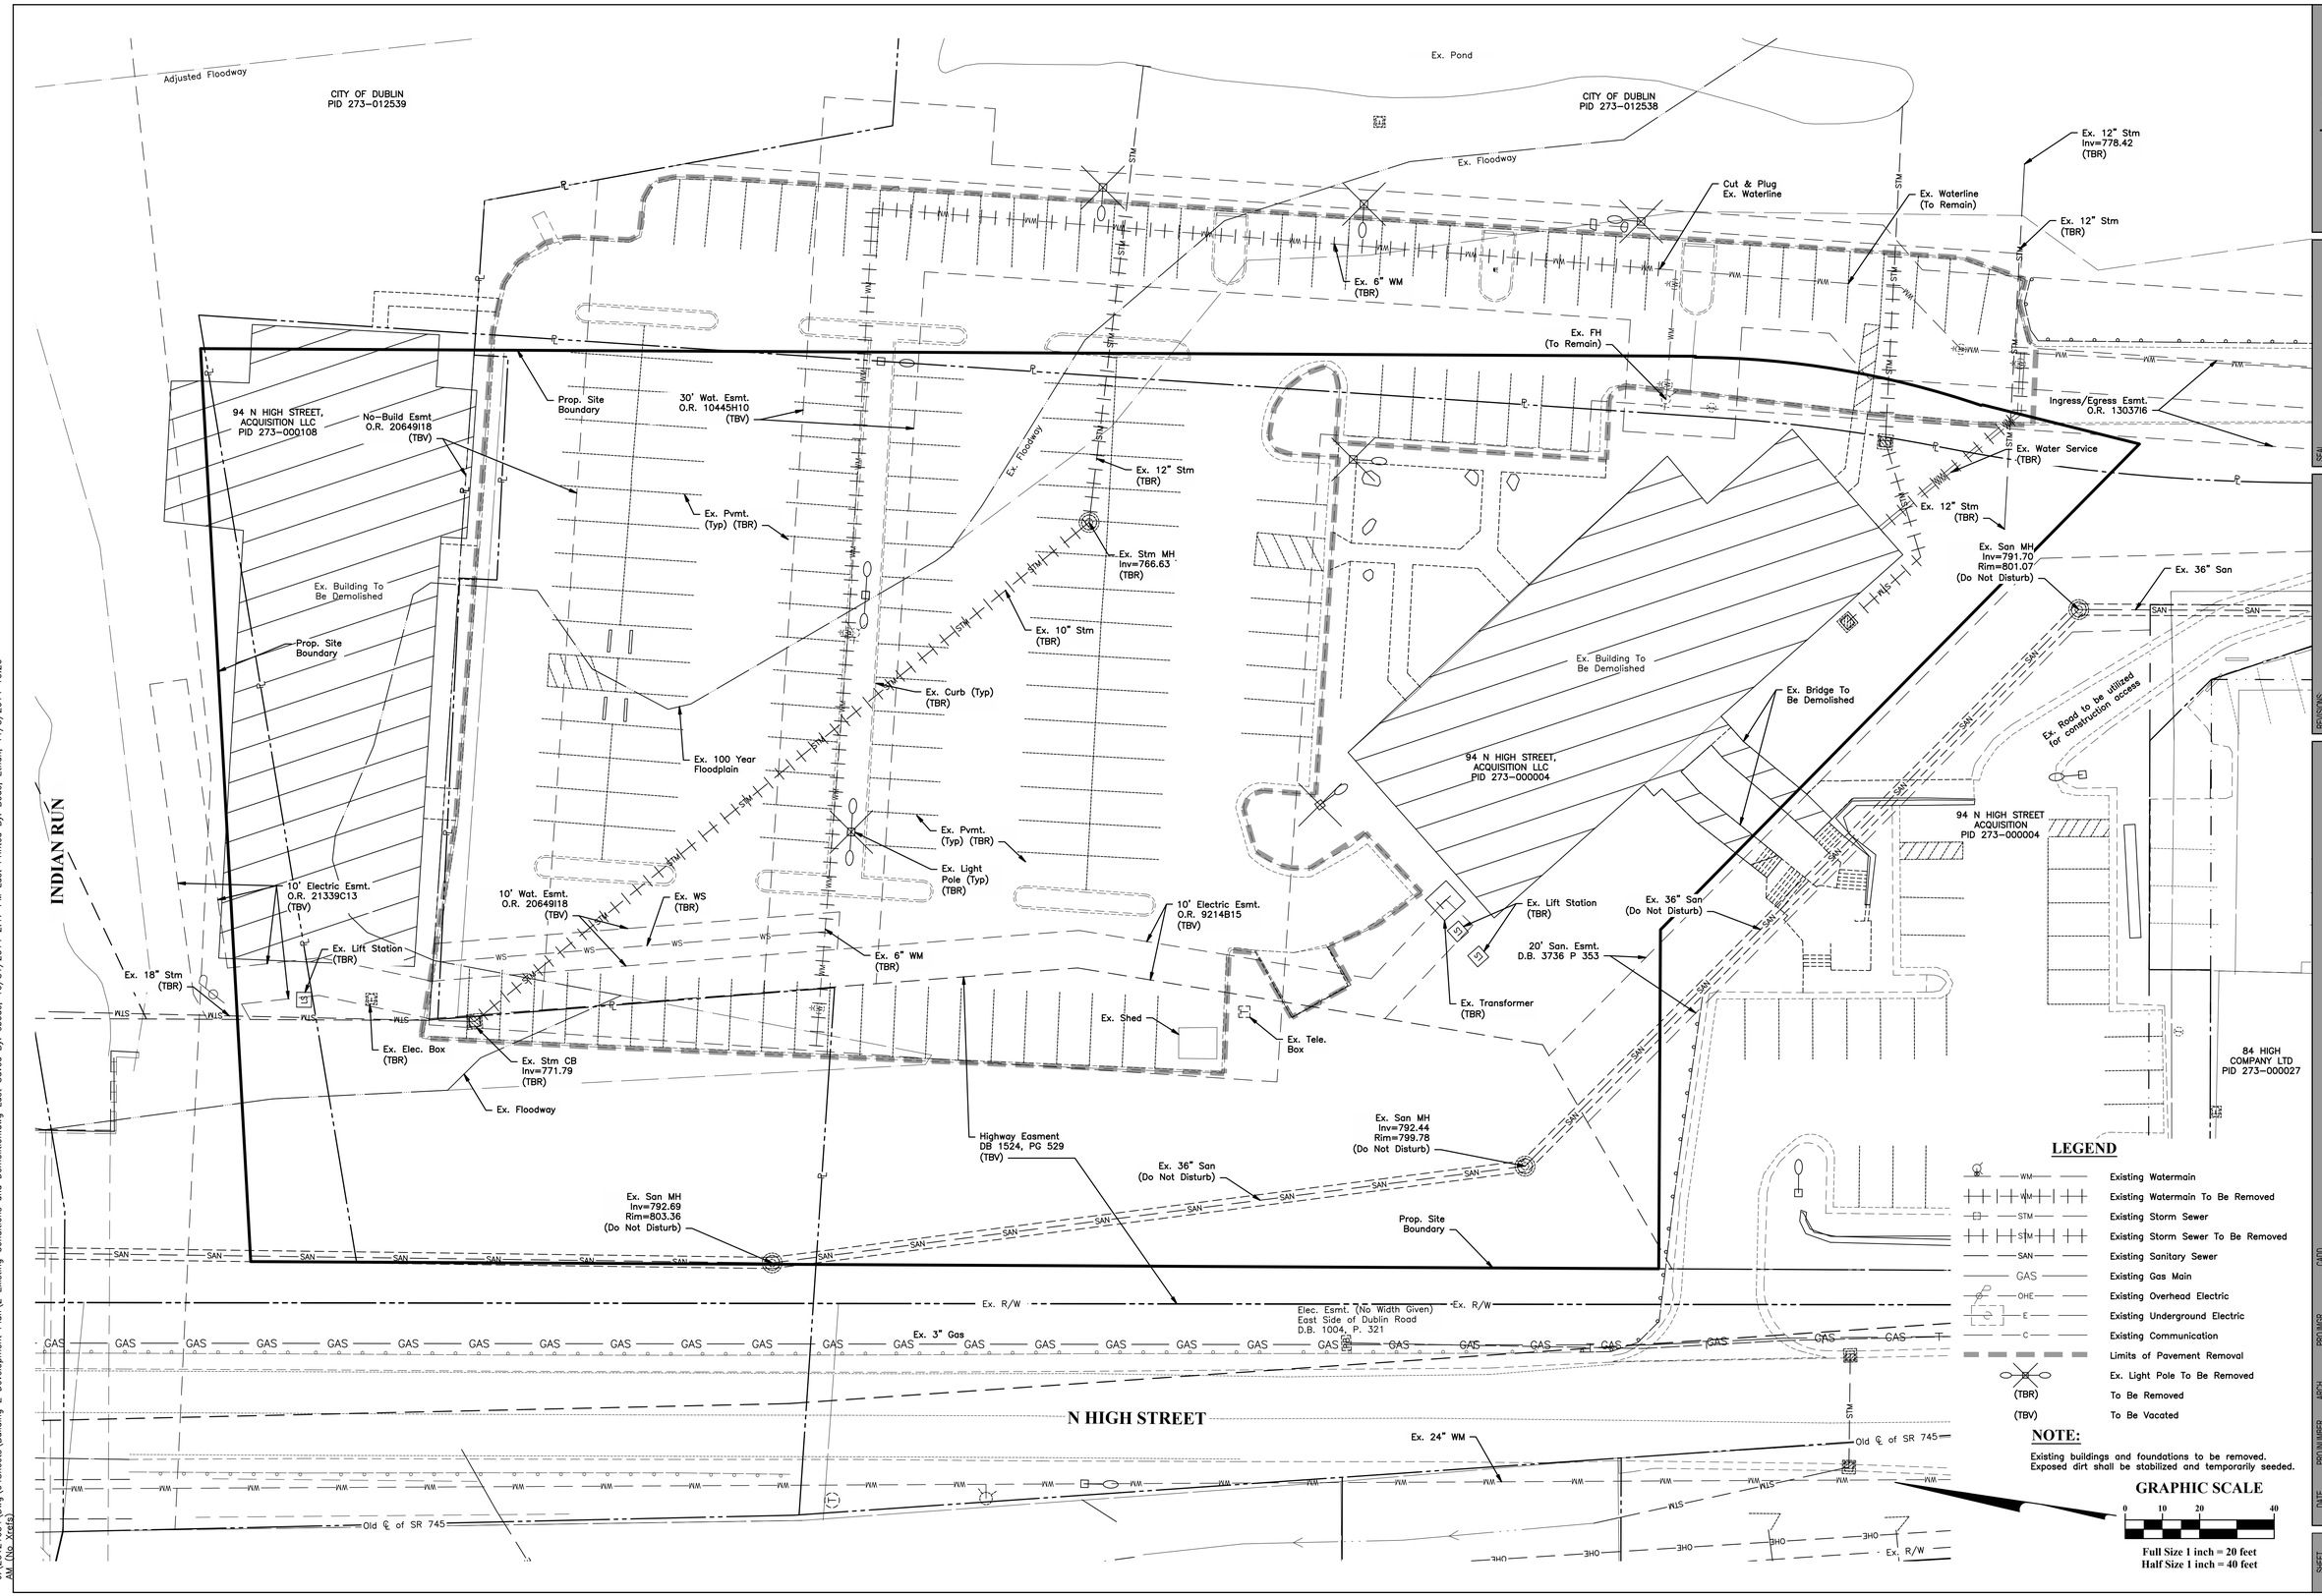

LEGEND

WM	Existing Watermain
WM	Existing Watermain To Be Removed
STM	Existing Storm Sewer
STM	Existing Storm Sewer To Be Removed
SAN	Existing Sanitary Sewer
GAS	Existing Gas Main
OHE	Existing Overhead Electric
E	Existing Underground Electric
C	Existing Communication
	Limits of Pavement Removal
	Ex. Light Pole To Be Removed
(TBR)	To Be Removed
(TBV)	To Be Vacated

NOTE:

Existing buildings and foundations to be removed.
Exposed dirt shall be stabilized and temporarily seeded.

GRAPHIC SCALE

0 10 20 40

Full Size 1 inch = 20 feet
Half Size 1 inch = 40 feet

OHM
ARCHITECTS ENGINEERS PLANNERS
OHM-ADVISORS.COM

BRIDGE PARK
DUBLIN, OH

CRAWFORD HOYING development

EMH&T
Evans, Mechwart, Hambleton & Tilton, Inc.
Engineers • Surveyors • Planners • Scientists
5500 New Albany Road, Columbus, OH 43054
Phone: 614.775.4500 Toll Free: 888.775.3648
emht.com

SEAL

REVISIONS:

No.	Description	Date

DATE PROJNUMBER ARCH PROJMGR CADD

Crawford Hoying Developers
Bridge Park West - Building Z
Dublin, Ohio

EXISTING CONDITIONS AND DEMOLITION PLAN

SHEET C2

COPYRIGHT 2014 OHM ALL DRAWINGS AND WRITTEN MATERIALS APPEARING HEREIN CONSTITUTE THE ORIGINAL AND UNPUBLISHED WORK OF OHM AND THE SAME MAY NOT BE DUPLICATED, DISTRIBUTED, OR DISCLOSED WITHOUT PRIOR WRITTEN CONSENT OF OHM

J:\20121634\Dwg\04Sheets\Building Z Development Plan\2 Existing Conditions and Demolition.dwg Last Saved By: ebode, 10/31/2014 2:47 PM Last Printed By: Bode, Ethan, 11/3/2014 10:26 AM (No Xrefs)