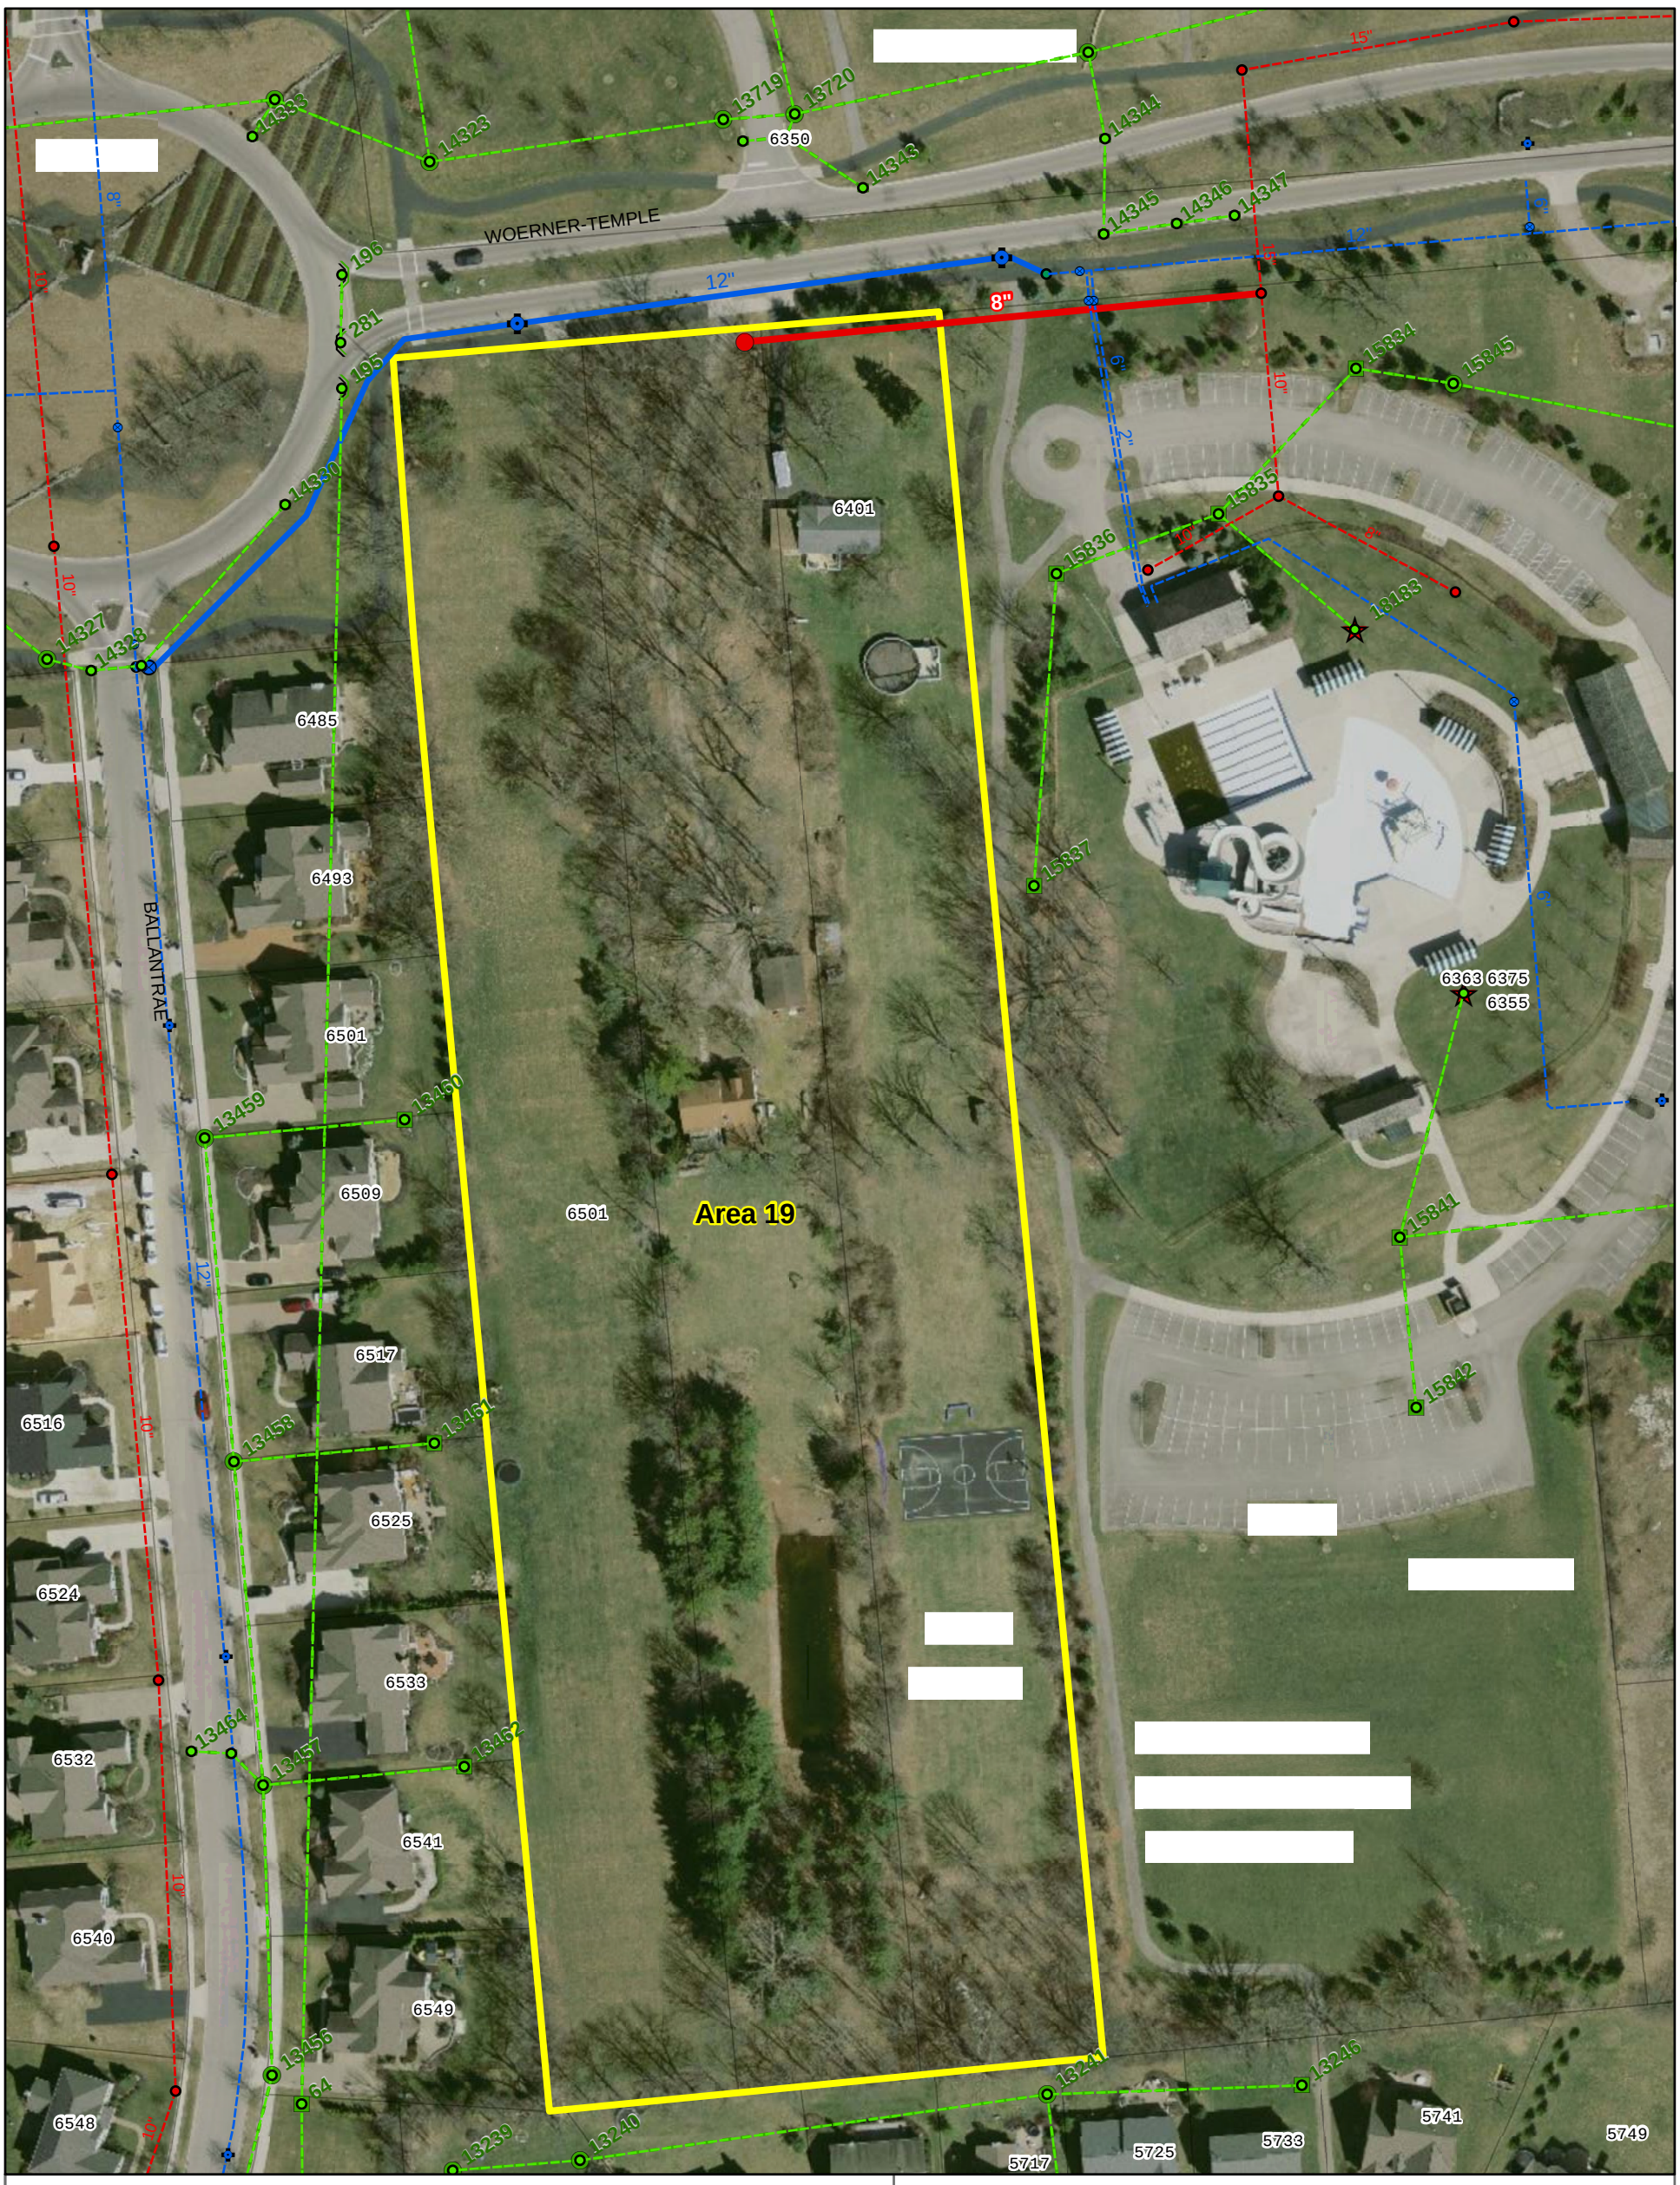

Water/Sewer Extension Study

AREA 19
Sanitary Sewer and Water Extension
1/20/2015

City of Dublin
ENGINEERING

N
W E
S

1 inch = 100 feet

Legend

- Ex. San. Manholes
- Prop. San. Manholes
- Ex. San. Lift Stations
- Prop. Lift Stations
- Ex. San. Mains
- Prop. San. Mains
- Ex. FH
- Prop. FH
- Ex. Valve
- Prop. Valve
- Ex. WM
- Prop. WM
- Ex. Stm. Structures
- Ex. Stm. Mains
- Ex. Open Channels