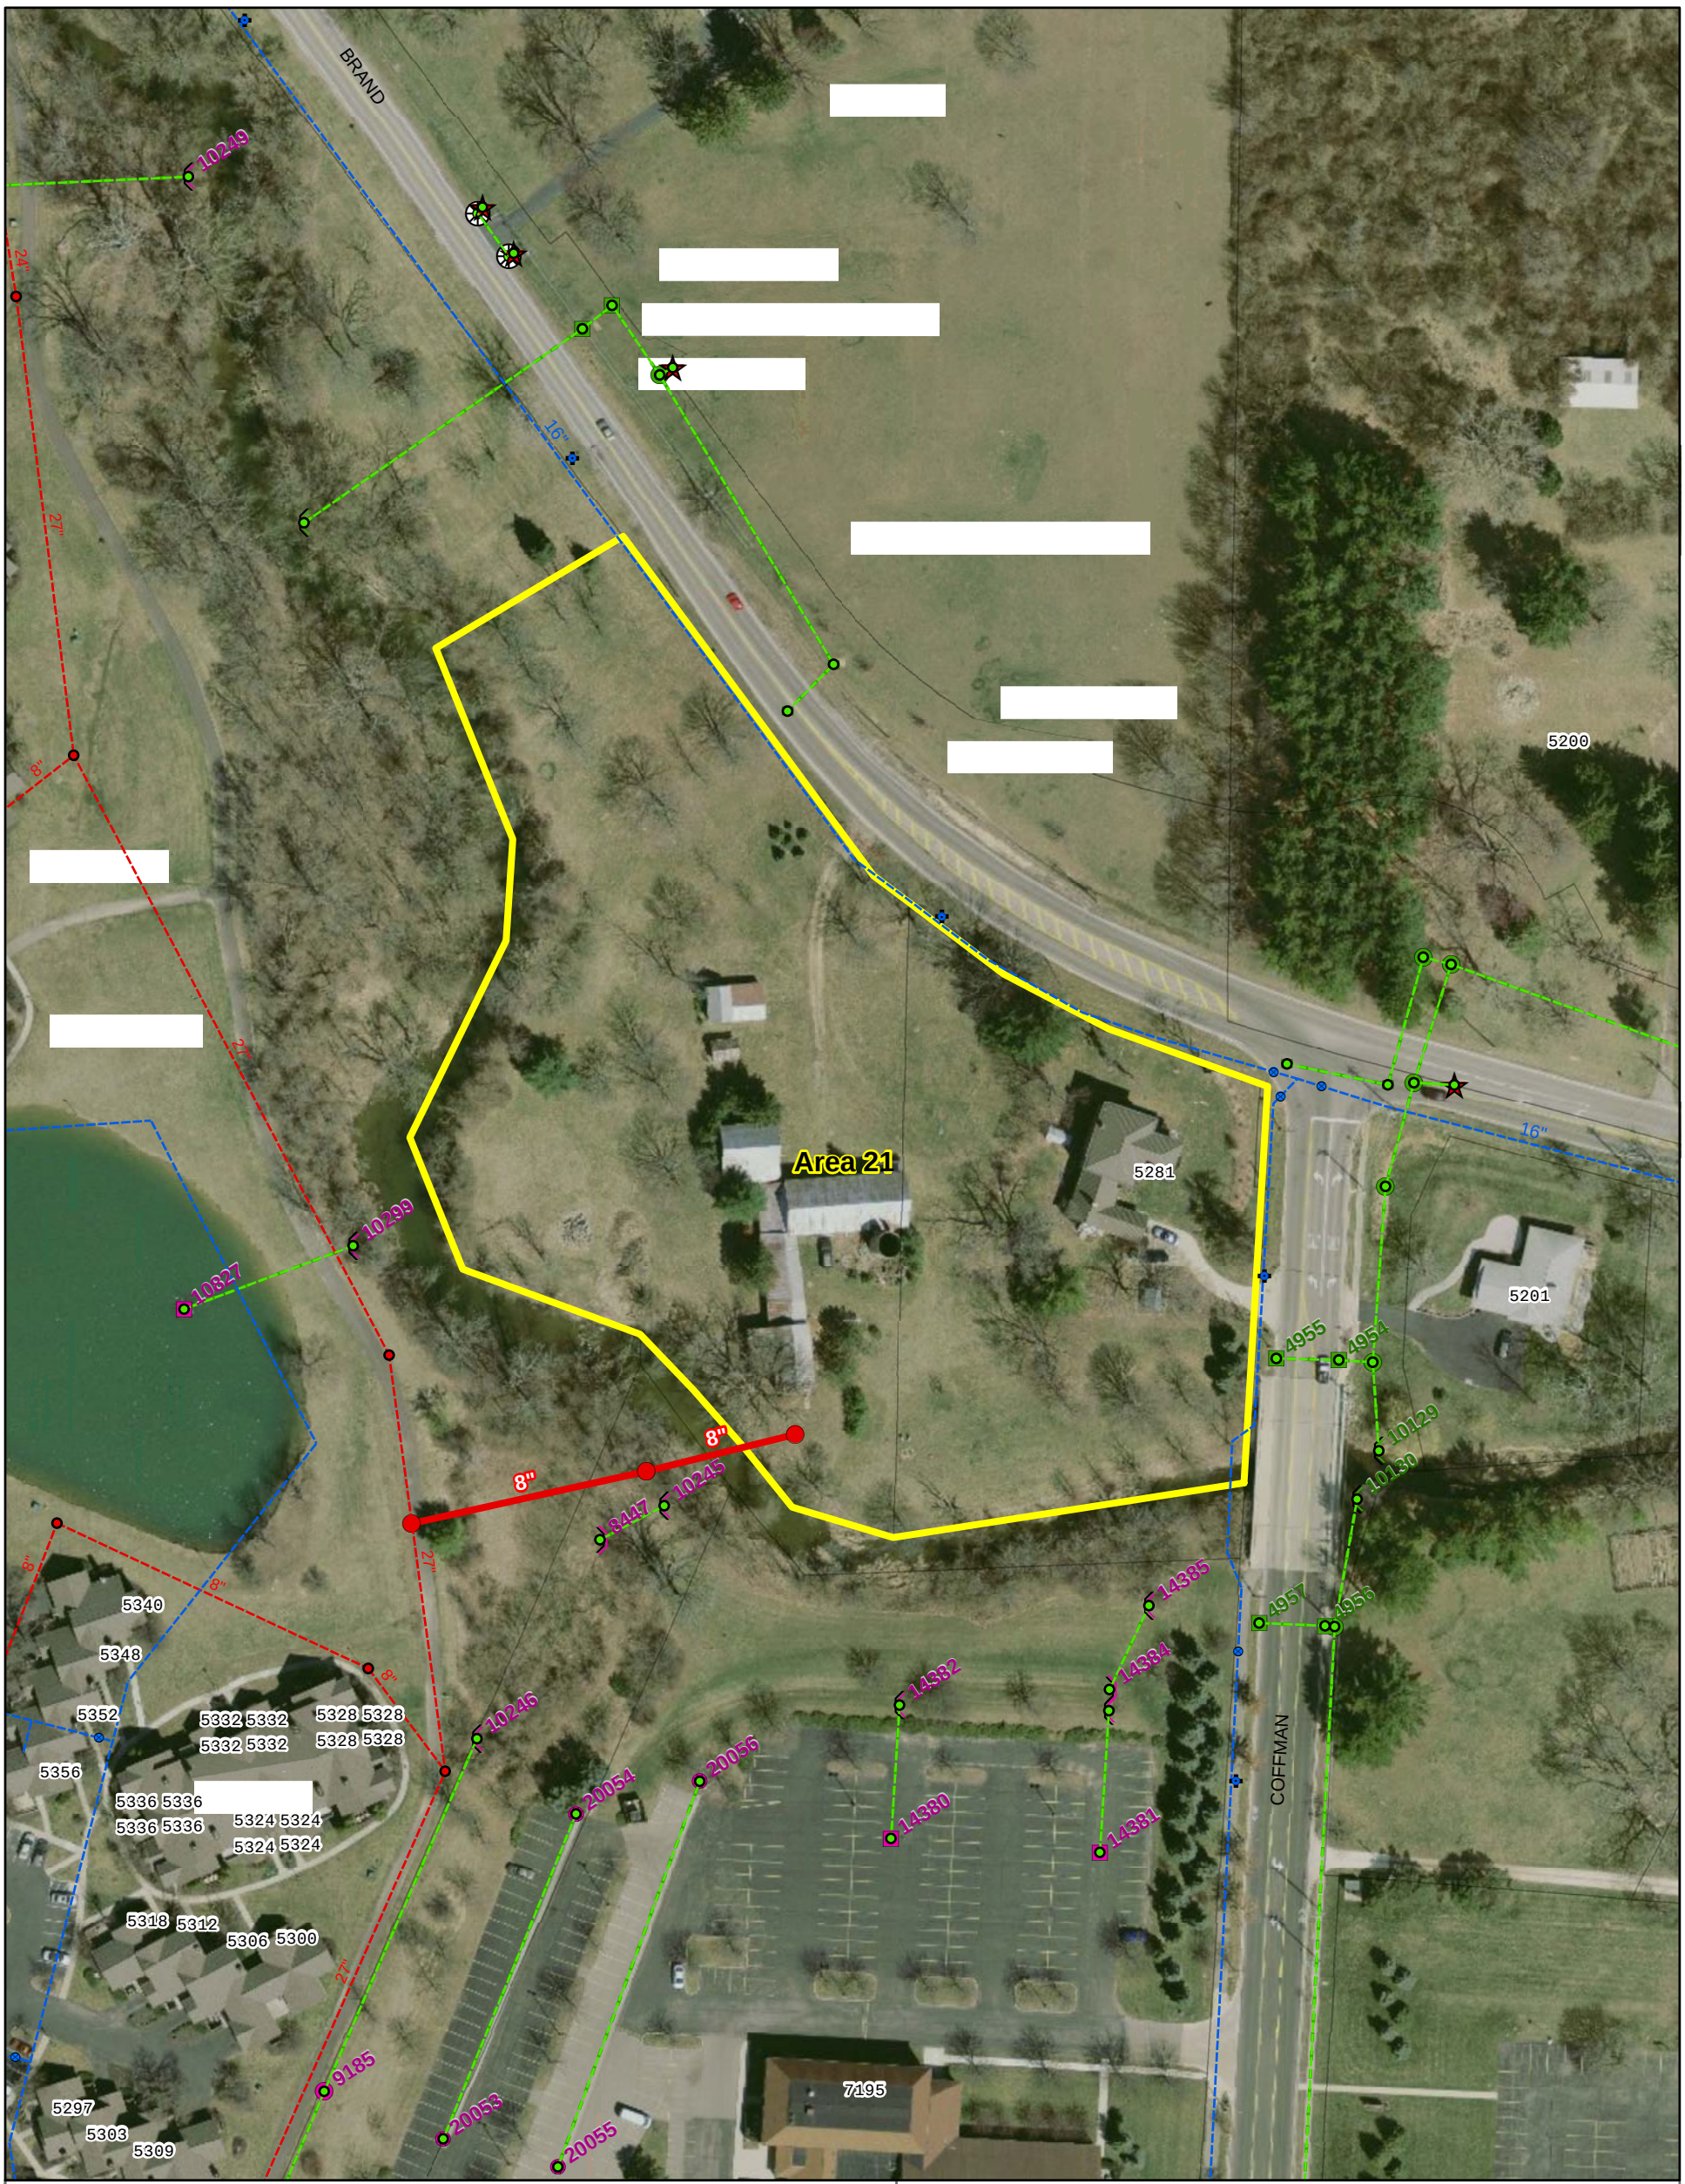

Water/ Sewer Extension Study

Area 21

Sanitary Sewer Extension

1/20/2015

City of Dublin
ENGINEERING

N
W E
S

1 inch = 100 feet

Legend

Ex. San. Manholes	Prop. San. Manholes
Ex. San. Lift Stations	Prop. Lift Stations
Ex. San. Mains	Prop. San. Mains
Ex. FH	Prop. FH
Ex. Valve	Prop. Valve
Ex. WM	Prop. WM
Ex. Stm. Structures	
Ex. Stm. Mains	
Ex. Open Channels	