BRIDGE PARK OPEN SPACE

ART SUBMITTAL // 04.23.15

MKSK

MKSKSTUDIOS.COM

OVERALL SITE PLAN

NTS

MKSK
MKSKSTUDIOS.COM

MATERIALS LEGEND

A Granite Pavement
Size: Varied, minimum 3'l
Color / Finish: Charcoal gray / thermal finish field

B Brick Pavement
Manufacturer: Endicott Clay Products
Size: 4"x 8"
Pattern: Herringbone
Color: Dark & Manganese Ironspot blend

C Cafe Enclosures
Modular metal post and rail system with decorative infill.

D Granite Seat Wall
18"h x 24"w x 20'l
Color / Finish: Charcoal gray / thermal finish

E Granite Treads
7"h x 15"w
Color / Finish: Charcoal gray / thermal finish

F Precast Concrete Seat Wall
18"h x 18"w x varied length

G Granite Planter Curb
Size: 4" x 18"
Color/Finish: Charcoal gray / honed face and thermal top

H Salvaged Boulders
Granite boulders salvaged from project site or imported.
Size: 30" min. diameter - 72" diameter

I Ornamental Plantings
Large masses of understory plants for seasonal interest
Height: +/- 18" above pavement elevation

J Architectural Planters
Fiberglass reinforced plastic planters with liners and integral drainage system

K Ornamental Planters
Precast concrete planters

L Artwork Opportunity Location
Area preserved for potential art work. No other provisions are included.

0' 10' 20' 40'

D

C

A

E

ENLARGEMENT A

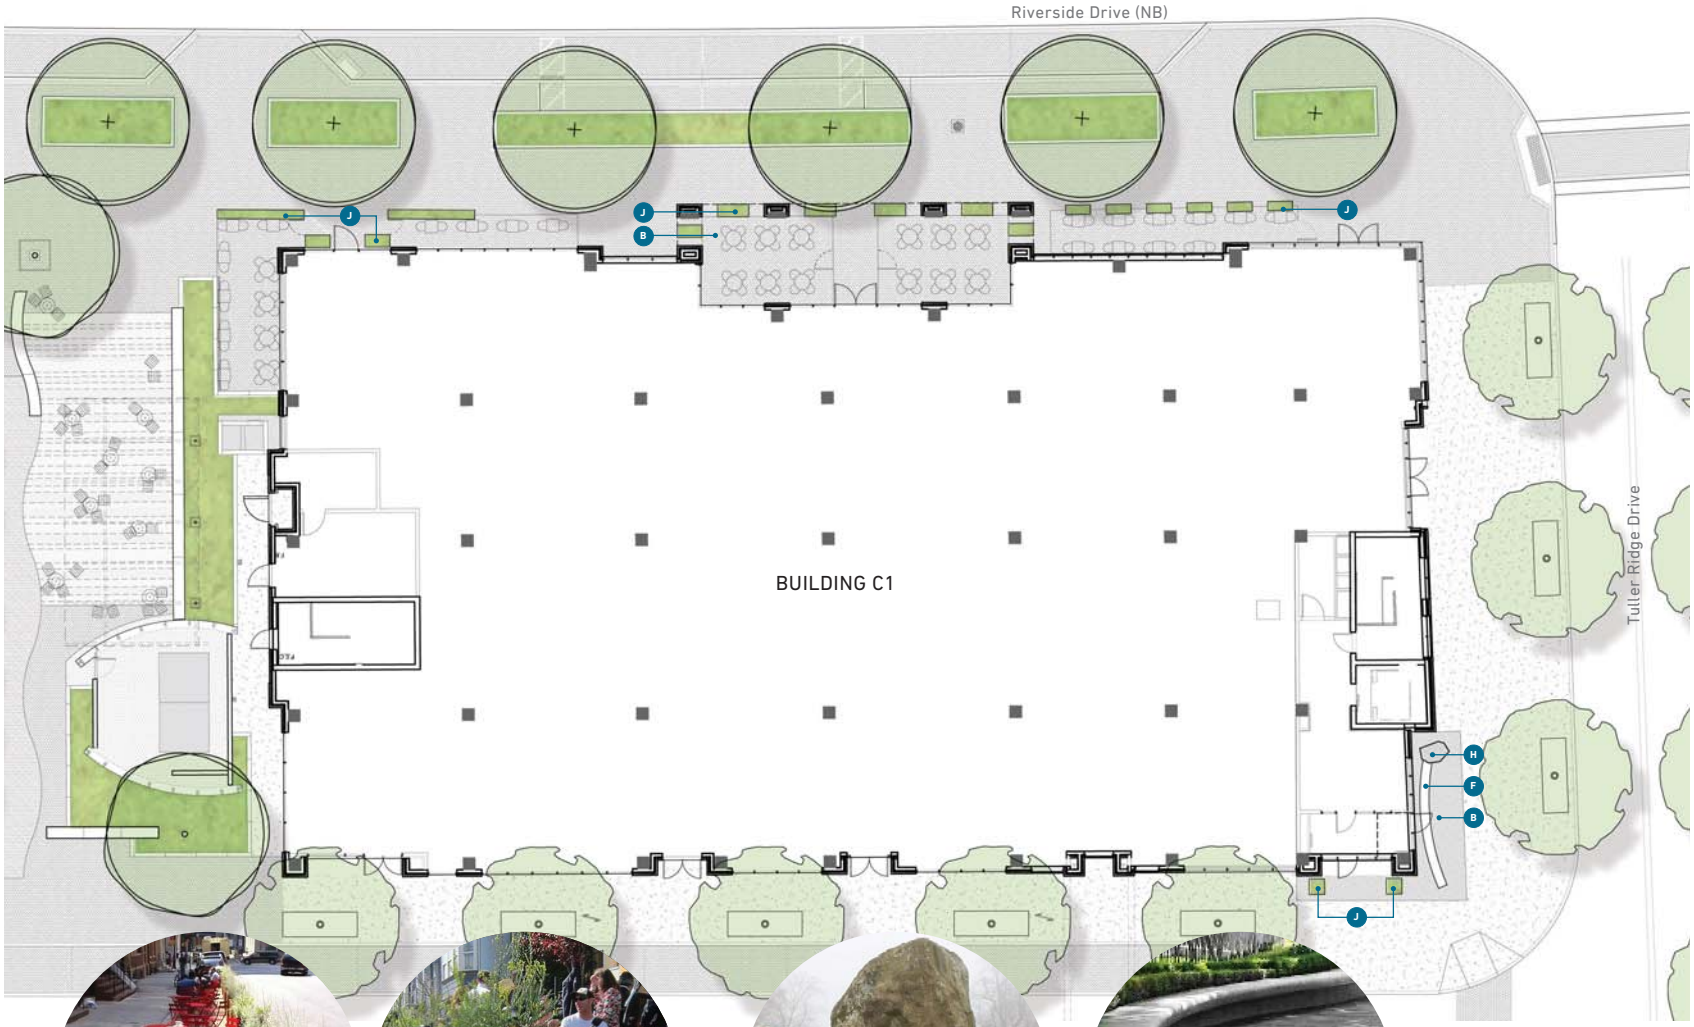

MATERIALS LEGEND

A Granite Pavement
Size: Varied, minimum 3'l
Color / Finish: Charcoal gray / thermal finish field

B Brick Pavement
Manufacturer: Endicott Clay Products
Size: 4"x 8"
Pattern: Herringbone
Color: Dark & Manganese Ironspot blend

C Cafe Enclosures
Modular metal post and rail system with decorative infill.

D Granite Seat Wall
18"h x 24"w x 20'l
Color / Finish: Charcoal gray / thermal finish

E Granite Treads
7"h x 15"w
Color / Finish: Charcoal gray / thermal finish

F Precast Concrete Seat Wall
18"h x 18"w x varied length

G Granite Planter Curb
Size: 4" x 18"
Color/Finish: Charcoal gray / honed face and thermal top

H Salvaged Boulders
Granite boulders salvaged from project site or imported.
Size: 30" min. diameter - 72" diameter

I Ornamental Plantings
Large masses of understory plants for seasonal interest
Height: +/- 18" above pavement elevation

J Architectural Planters
Fiberglass reinforced plastic planters with liners and integral drainage system

K Ornamental Planters
Precast concrete planters

L Artwork Opportunity Location
Area preserved for potential art work. No other provisions are included.

0' 10' 20' 40'

C

J

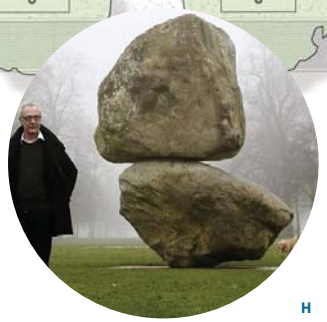
H

F

ENLARGEMENT B

C

H

G

D

MATERIALS LEGEND

A Granite Pavement
Size: Varied, minimum 3'l
Color / Finish: Charcoal gray / thermal finish field

B Brick Pavement
Manufacturer: Endicott Clay Products
Size: 4"x 8"
Pattern: Herringbone
Color: Dark & Manganese Ironspot blend

C Cafe Enclosures
Modular metal post and rail system with decorative infill.

D Granite Seat Wall
18"h x 24"w x 20'l
Color / Finish: Charcoal gray / thermal finish

E Granite Treads
7"h x 15"w
Color / Finish: Charcoal gray / thermal finish

F Precast Concrete Seat Wall
18"h x 18"w x varied length

G Granite Planter Curb
Size: 4" x 18"
Color/Finish: Charcoal gray / honed face and thermal top

H Salvaged Boulders
Granite boulders salvaged from project site or imported.
Size: 30" min. diameter - 72" diameter

I Ornamental Plantings
Large masses of understory plants for seasonal interest
Height: +/- 18" above pavement elevation

J Architectural Planters
Fiberglass reinforced plastic planters with liners and integral drainage system

K Ornamental Planters
Precast concrete planters

L Artwork Opportunity Location
Area preserved for potential art work. No other provisions are included.

0' 10' 20' 40'

ENLARGEMENT C

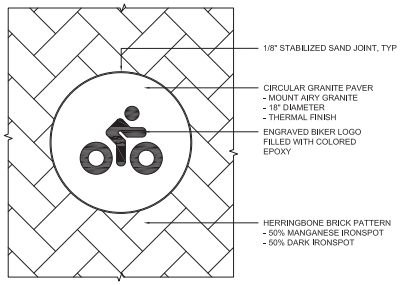

1 CYCLE TRACK DESIGNATION
SCALE: 1 1/2" = 1'-0"

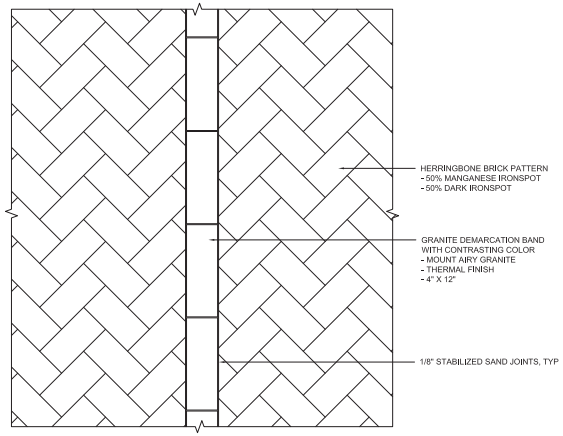

2 GRANITE CYCLE TRACK DEMARCATION BAND
SCALE: 1-1/2" = 1'-0"

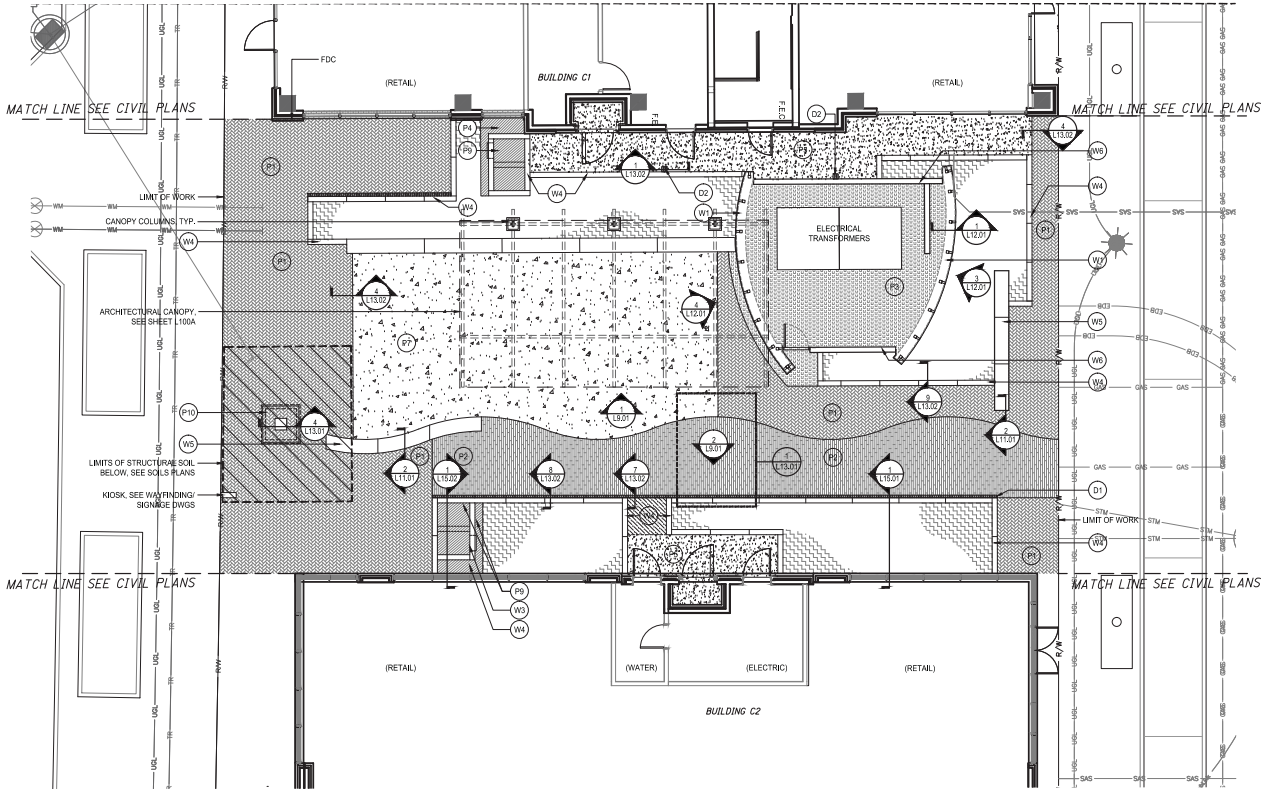

PERVIOUS TO IMPERVIOUS RATIO

THE PAVILION OPEN SPACE	
TOTAL AREA	6243.07 SF
PERVIOUS COVER	2208.66 SF
IMPERVIOUS COVER	4034.41 SF
PERCENT IMPERVIOUS	64.62%

LEGEND

- P1 BRICK PAVER WALK
- P2 BRICK PAVER WALK, EDGE SET
- P3 CRUSHED AGGREGATE PAVING
- P4 STORM STRUCTURE SURFACING
- P5 CONCRETE WALK
- P6 CONCRETE DRIVE
- P7 ARCHITECTURAL CONCRETE WALK
- P8 ARCHITECTURAL CONCRETE STAIR TREAD
- P9 STONE SURFACING
- P10 PAVER GRATE
- P11 SPECIALTY PAVING (GRANITE)
- P12 GRANITE STAIR TREAD
- W1 WEATHERING STEEL CLADDING
- W2 REMOVABLE WEATHERING STEEL SCREEN WALL
- W3 ARCHITECTURAL PRECAST CONCRETE WEIR
- W4 ARCHITECTURAL PRECAST CONCRETE CURB
- W5 ARCHITECTURAL PRECAST CONCRETE SEATWALL
- W6 ARCHITECTURAL CAST IN PLACE CONCRETE WALL
- W7 GRANITE SEAT WALL
- W8 GRANITE FEATURE WALL
- F1 SALVAGED STONE BOULDERS
- F6 STAINLESS STEEL HANDRAILS
- F7 STAINLESS STEEL ILLUMINATED HANDRAILS
- D1 TRENCH DRAIN
- D2 AREA DRAIN

N

0 8' 16'
SCALE IN FEET

CALCULATED MLB/KAO
CHECKED JW

MKSK
162 South Hubbard Alley
Columbus, Ohio 43215
p. 614 621 2796

MATERIALS PLAN - THE PAVILION
THE PAVILION OPEN SPACE

BRIDGE PARK
OPEN SPACE

L1.01

P:\2014\14707-Bridge Park\CAD\Current\Sheets\14707- Materials and Layout.dwg Last Saved By: mmossburn, 4/23/2015 9:34 AM Last Printed By: Matthew Blackburn, 4/23/2015 9:40 AM (No Xrefs)

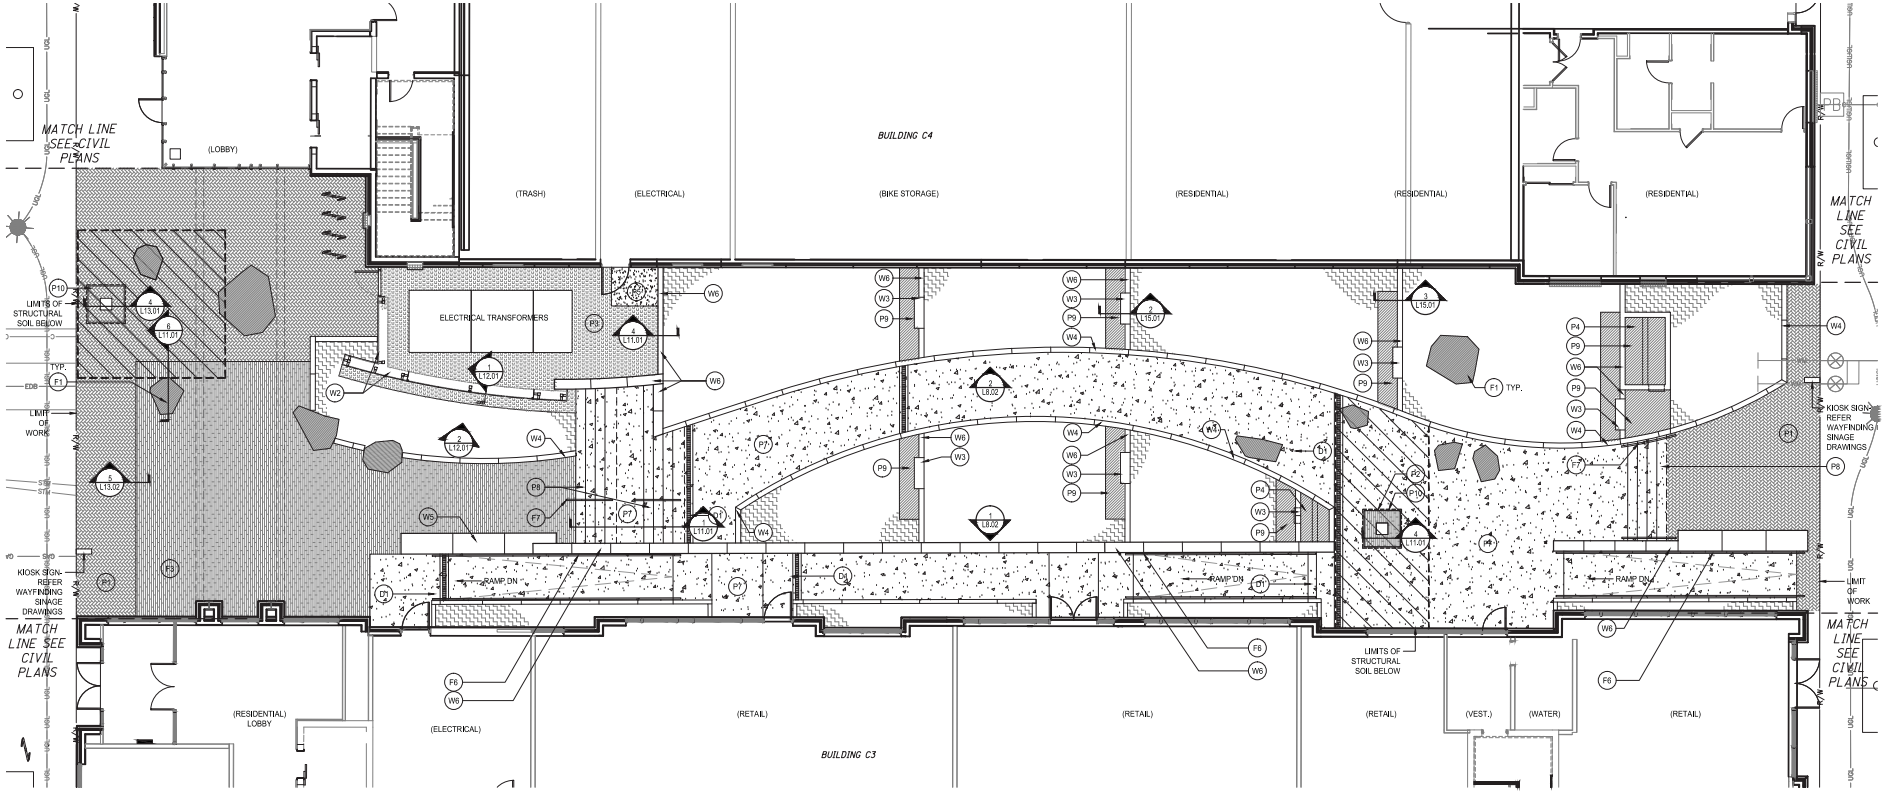

PERVIOUS TO IMPERVIOUS RATIO

THE MEWS OPEN SPACE	
TOTAL AREA	10548.86 SF
PERVIOUS COVER	3478.02 SF
IMPERVIOUS COVER	7070.84 SF
PERCENT IMPERVIOUS	67.01%

LEGEND

- P1 BRICK PAVER WALK
- P2 BRICK PAVER WALK, EDGE SET
- P3 CRUSHED AGGREGATE PAVING
- P4 STORM STRUCTURE SURFACING
- P5 CONCRETE WALK
- P6 CONCRETE DRIVE
- P7 ARCHITECTURAL CONCRETE WALK
- P8 ARCHITECTURAL CONCRETE STAIR TREAD
- P9 STONE SURFACING
- P10 PAVER GRATE
- P11 SPECIALTY PAVING (GRANITE)
- P12 GRANITE STAIR TREAD
- W1 WEATHERING STEEL CLADDING
- W2 REMOVABLE WEATHERING STEEL SCREEN WALL
- W3 ARCHITECTURAL PRECAST CONCRETE WEIR
- W4 ARCHITECTURAL PRECAST CONCRETE CURB
- W5 ARCHITECTURAL PRECAST CONCRETE SEATWALL
- W6 ARCHITECTURAL CAST IN PLACE CONCRETE WALL
- W7 GRANITE SEAT WALL
- W8 GRANITE FEATURE WALL
- F1 SALVAGED STONE BOULDERS
- F6 STAINLESS STEEL HANDRAILS
- F7 STAINLESS STEEL ILLUMINATED HANDRAILS
- D1 TRENCH DRAIN
- D2 AREA DRAIN

0 8' 16'
SCALE IN FEET

CALCULATED MLB/KAO
CHECKED JW

MKSK
462 South Ludlow Alley
Columbus, Ohio 43215
p. 614 621 2796

MATERIALS PLAN - THE MEWS
THE MEWS OPEN SPACE

BRIDGE PARK
OPEN SPACE

L1.02

P:\2014\c14707-Bridge Park\CAD\Current\Sheets\c14707- Materials and Layout.dwg Last Saved By: mblackburn, 4/23/2015 9:34 AM Last Printed By: Matthew Blackburn, 4/23/2015 9:50 AM (No Xrefs)

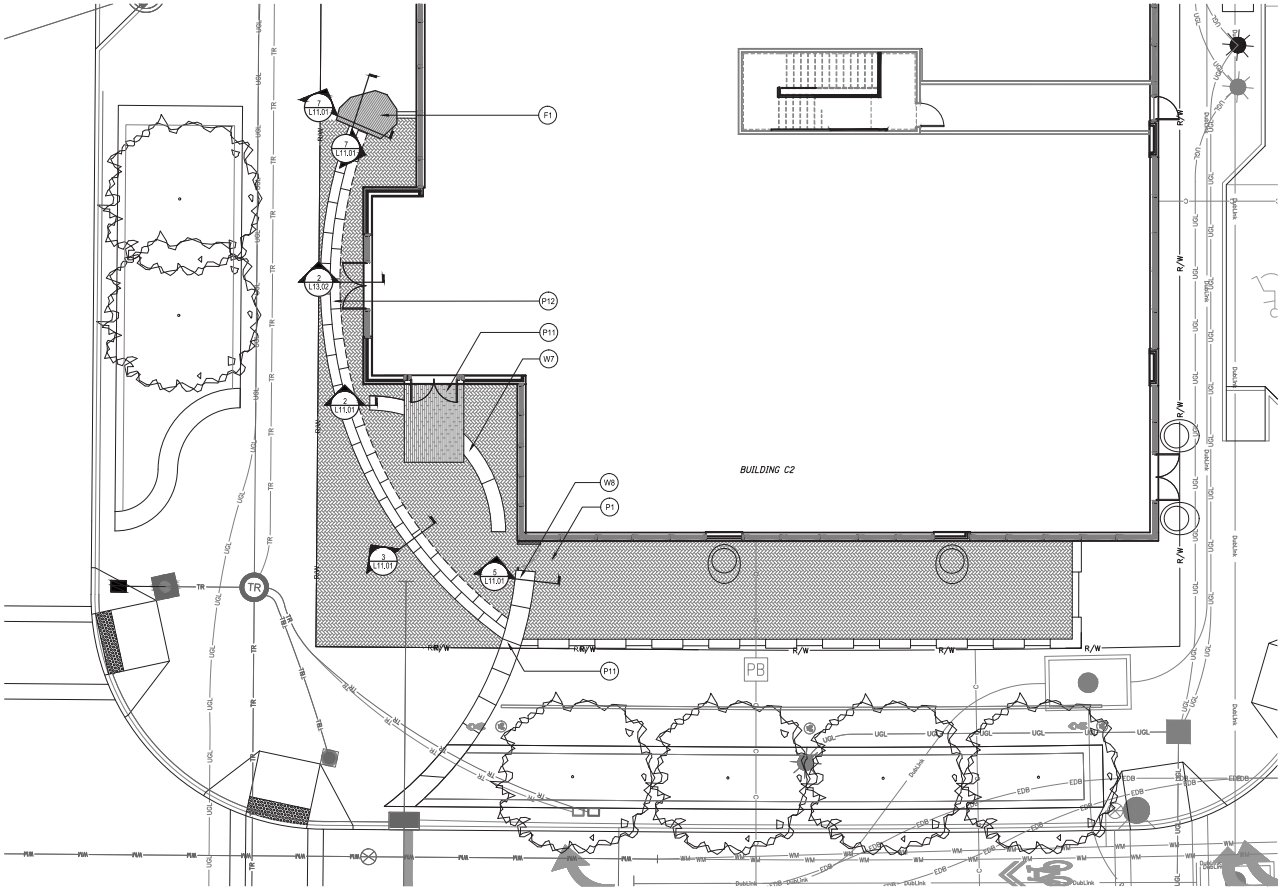
BUILDING C2
F1
P12
P11
W7
W8
P1
P11
PB
TR
R/W
UGL
EDB
WM
DubLink
DubLink
DubLink

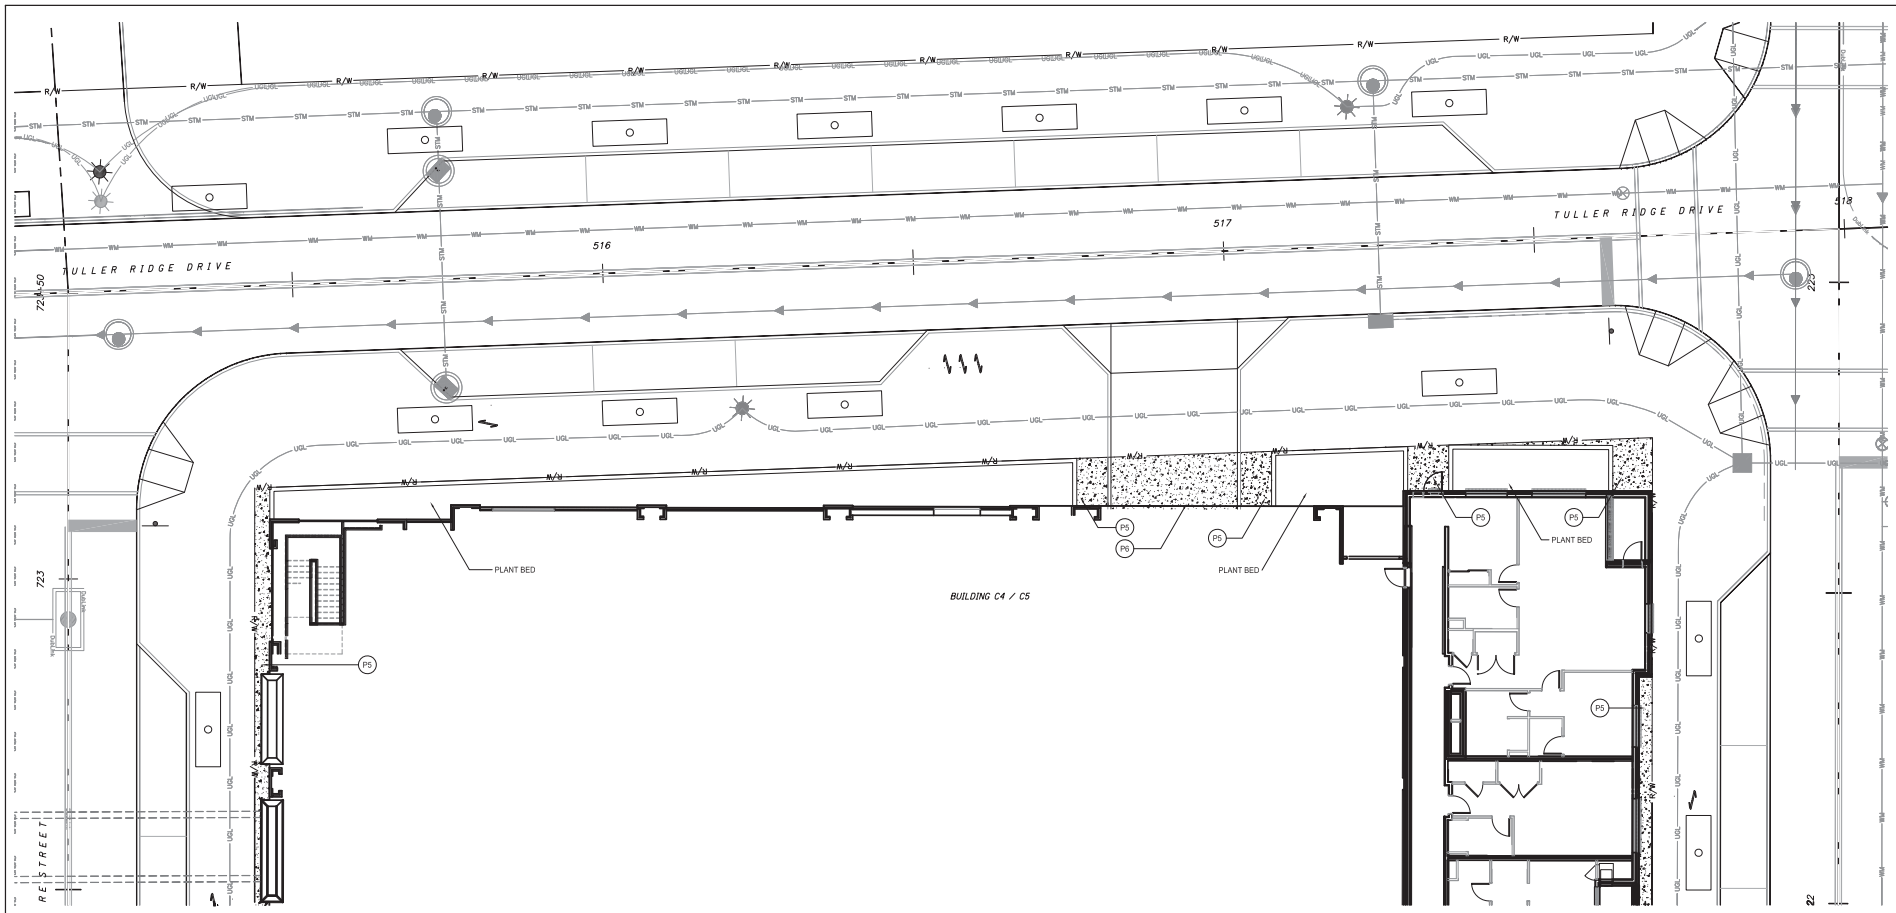

LEGEND

- P1 BRICK PAVER WALK
- P2 BRICK PAVER WALK, EDGE SET
- P3 CRUSHED AGGREGATE PAVING
- P4 STORM STRUCTURE SURFACING
- P5 CONCRETE WALK
- P6 CONCRETE DRIVE
- P7 ARCHITECTURAL CONCRETE WALK
- P8 ARCHITECTURAL CONCRETE STAIR TREAD
- P9 STONE SURFACING
- P10 PAVER GRATE
- P11 SPECIALTY PAVING (GRANITE)
- P12 GRANITE STAIR TREAD
- W1 WEATHERING STEEL CLADDING
- W2 REMOVABLE WEATHERING STEEL SCREEN WALL
- W3 ARCHITECTURAL PRECAST CONCRETE WEIR
- W4 ARCHITECTURAL PRECAST CONCRETE CURB
- W5 ARCHITECTURAL PRECAST CONCRETE SEATWALL
- W6 ARCHITECTURAL CAST IN PLACE CONCRETE WALL
- W7 GRANITE SEAT WALL
- W8 GRANITE FEATURE WALL
- F1 SALVAGED STONE BOULDERS
- F6 STAINLESS STEEL HANDRAILS
- F7 STAINLESS STEEL ILLUMINATED HANDRAILS
- D1 TRENCH DRAIN
- D2 AREA DRAIN

0 10' 20'
SCALE IN FEET

CALCULATED MLB/KAO
CHECKED JW

MKSK
462 South Ludlow Alley
Columbus, Ohio 43215
p. 614 621 2796

MATERIALS PLAN - C4,C5 AT TULLER RIDGE DRIVE
THE PAVILION OPEN SPACE

BRIDGE PARK
OPEN SPACE

L1.04

P:\2014\y14707--Bridge Park\CAD\Current\Sheets\y14707-- Materials and Layout.dwg Last Saved By: mblackburn, 4/23/2015 9:39 AM Last Plotted By: Matthew Blackburn, 4/23/2015 10:09 AM (No Xrefs)

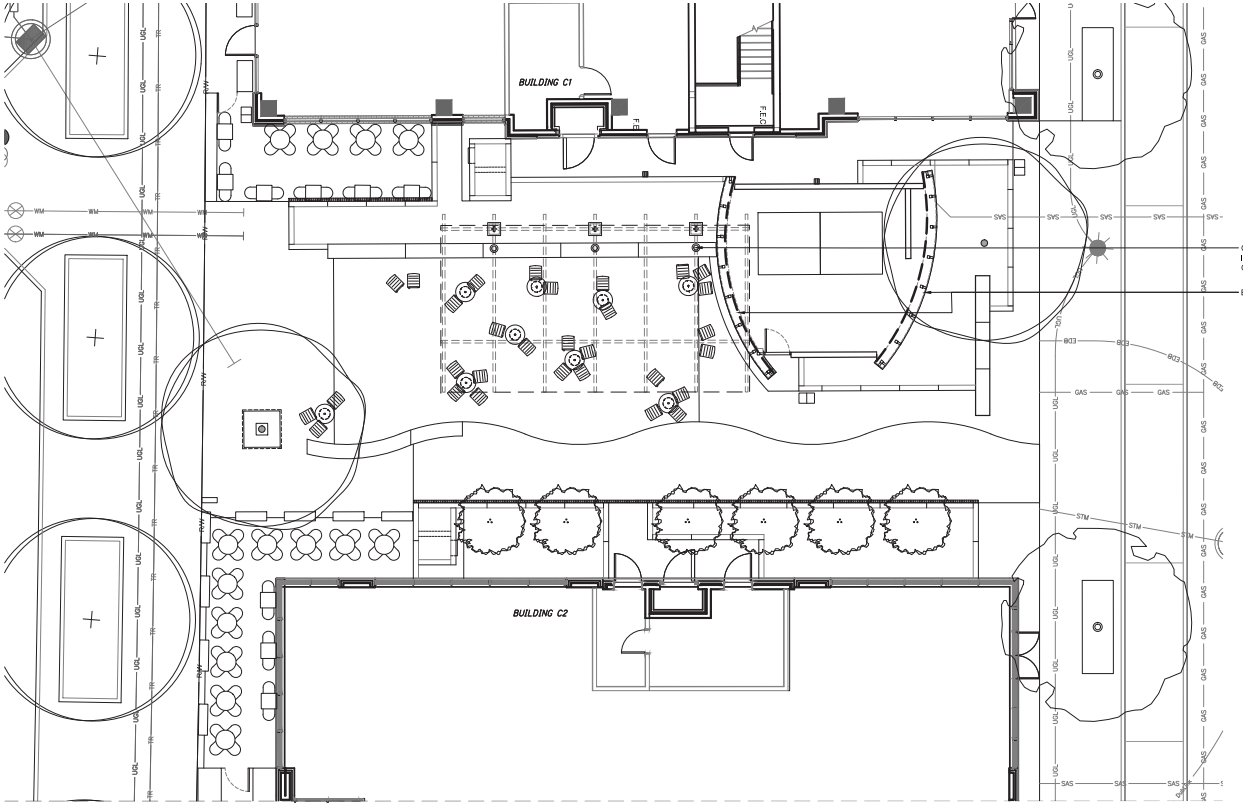

LANDSCAPEFORMS-PARC CENTRE CHAIR
Mounting Options: Movable
Resistances: Rusting, chiping, peeling, fading
Materials: Heavy Steel Wire, Powdercoated
Size: 21" x 19" x 33"
Weight: 67lbs.
Notes: Stackable

LANDSCAPEFORMS-PARC CENTRE Round Table 24"
Mounting Options: Movable
Resistances: Rusting, chiping, peeling, fading
Materials: Steel Plate and Tube, Powdercoated
Size: 28"dia x 30" H
Weight: 115lbs.
Notes: Stackable

LEGEND

- WALL BACK LIGHT
- CANOPY UPLIGHT
- TABLE TYPE 1; CHAIR TYPE 1
- CHAIR TYPE 2
- SIDE TABLE
- TRASH/RECYCLING RECEPTACLE

N

0 8' 16'
SCALE IN FEET

CALCULATED MLB/KAO
CHECKED JW

MKSK
462 South Ludlow Alley
Columbus, Ohio 43215
p. 614 621 2796

LANDSCAPE LIGHTING & FURNISHING PLAN
THE PAVILION OPEN SPACE

BRIDGE PARK
OPEN SPACE

L2.06

P:\2014\c14707-Bridge Park\CAD\Current\Sheets\c14707- Lighting.dwg Last Saved By: mblackburn, 4/23/2015 10:15 AM Last Printed By: Matthew Blackburn, 4/23/2015 10:16 AM (No Xrefs)

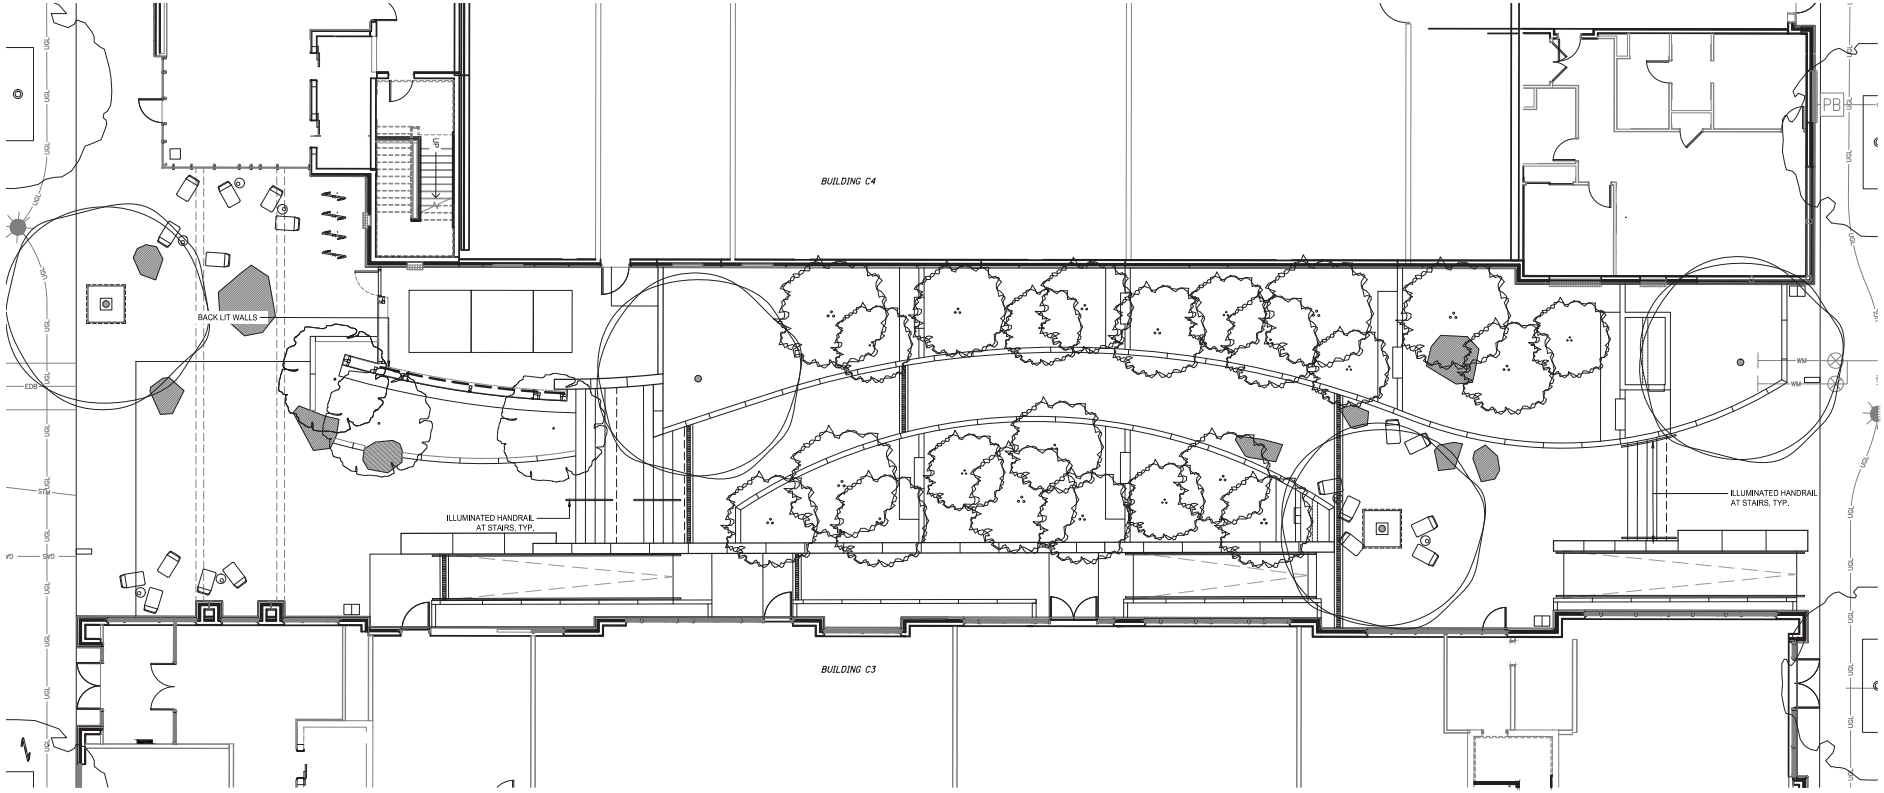

BINK-MOBILE MEDIA TABLE
Mounting Options: Movable
Resistances:
Materials: Aluminum, Steel
Size: 24" H x 19.25" W x 14.75" D
Weight: 23 lbs
Capacity: 25 lbs

QUINZE & MILAN- JELLYFISH SIDE CHAIR
Mounting Options: Movable
Resistances: UV Light, Water, Fade
Materials: Plastic
Size: 28.8" D x 20.9" W x 30.3" H
Weight: 27lbs
Capacity: 350 lbs

LEGEND

- WALL BACK LIGHT
- CANOPY UPLIGHT
- TABLE TYPE 1; CHAIR TYPE 1
- CHAIR TYPE 2
- SIDE TABLE
- TRASH/RECYCLING RECEPTACLE

N

0 8' 16'
SCALE IN FEET

CALCULATED MLB/KAO
CHECKED JW

MKSK
462 South Ludlow Alley
Columbus, Ohio 43215
p. 614 621 2796

LANDSCAPE LIGHTING & FURNISHING PLAN
THE MEWS OPEN SPACE

BRIDGE PARK
OPEN SPACE

L2.15

P:\2014\c14707-Bridge Park\CAD\Current\Sheets\c14707- Lighting.dwg Last Saved By: mblackburn, 4/23/2015 10:15 AM Last Printed By: Matthew Blackburn, 4/23/2015 10:16 AM (No Xrefs)

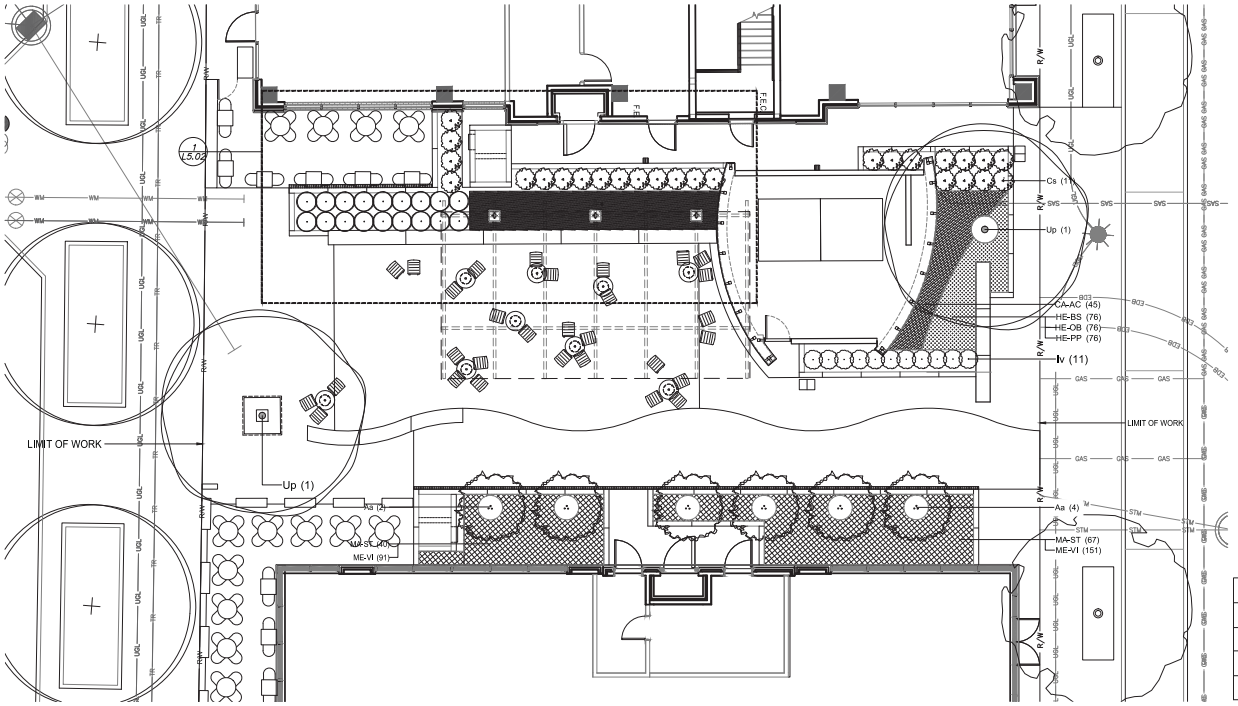

TREE REPLACEMENT CALIPER INCHES

THE PAVILION		
TREE TYPE	CALIPER	CALIPER INCHES
2 SHADE	4"	8"
6 MULTISTEM	4 1/2"	27"
TOTAL CALIPER INCHES		35"

PLANT SCHEDULE

KEY		UNIT	DESCRIPTION	COMMON NAME	SIZE	SPACING	CONDITION	NOTES
DECIDUOUS TREES								
Aa		EACH	AMELANCHIER X 'AUTUMN BRILLIANCE'	AUTUMN BRILLIANCE SERVICEBERRY	12-14' HT.	AS INDICATED	B&B 38" MIN.	3 STEM MIN.
Up		EACH	ULMUS PARVIFOLIA	LACEBARK ELM	4" CAL.	AS INDICATED	B&B 42" MIN.	18' MIN. HT.
SHRUBS								
Ca		EACH	CLETHRA ALINFOLIA	SUMMERSWEET SHRUB	24" MIN. HT.	30" O.C.	B&B	REFER PLAN ENLARGEMENT, L5.02
Cs		EACH	CORNUS SERICEA 'BAILEI'	REDOSIER DOGWOOD	30" MIN. HT.	30" O.C.	B&B	REFER PLAN ENLARGEMENT, L5.02
Iv		EACH	ITEA VIRGINICA 'SPRICH' P.P.	LITTLE HENRY VIRGINIA SWEETSPIRE	18" MIN. HT.	24" O.C.	B&B	
ORNAMENTAL GRASSES								
CA-AC		EACH	CALAMAGROSTIS ACUTIFLORA 'KARL FOERSTER'	KARL FOERSTER FEATHER REED GRASS	#3 GAL.	18" O.C.	CONT.	
PERENNIALS AND FERNS								
–		EACH	AMSONIA 'BLUE ICE'	BLUE STAR	#1 GAL.	12" O.C.	CONT.	REFER PLAN ENLARGEMENT, L5.02
–		EACH	ASTILBE 'DEUTSCHLAND'	WHITE ASTILBE	#1 GAL.	12" O.C.	CONT.	REFER PLAN ENLARGEMENT, L5.02
–		EACH	ATHYRIUM 'GHOST'	GHOST FERN	#1 GAL.	12" O.C.	CONT.	REFER PLAN ENLARGEMENT, L5.02
–		EACH	DRYOPTERIS ERYTHROSORA 'BRILLIANCE'	BRILLIANCE AUTUMN FERN	#1 GAL.	12" O.C.	CONT.	REFER PLAN ENLARGEMENT, L5.02
HE-BS		EACH	HEUCHERA 'BERRY SMOOTHIE'	CORAL BELLS	#1 QT.	8" O.C.	CONT.	GROUPS OF 3-9
HE-OB		EACH	HEUCHERA 'OBSIDIAN'	CORAL BELLS	#1 QT.	8" O.C.	CONT.	GROUPS OF 3-9
HE-PP		EACH	HEUCHERA 'PLUM PUDDING'	CORAL BELLS	#1 QT.	8" O.C.	CONT.	GROUPS OF 3-9
MA-ST		EACH	MATTEUCIA STRUTHIOPTERIS	OSTRICH FERN	#1 GAL.	18" O.C.	CONT.	EQUAL MIX IN PERENNIAL BED
ME-VI		EACH	MERTENSIA VIRGINICA	VIRGINIA BLUEBELLS	#1 GAL.	12" O.C.	CONT.	EQUAL MIX IN PERENNIAL BED
–		EACH	PULMONARIA 'SISSINGHURST WHITE'	LUNGWORT	#1 GAL.	12" O.C.	CONT.	REFER PLAN ENLARGEMENT, L5.02

0 8' 16'
SCALE IN FEET

CALCULATED MLB/KAO
CHECKED JW

MKSK
462 South Ludlow Alley
Columbus, Ohio 43215
p. 614 621 2796

PLANTING PLAN - THE PAVILION
THE PAVILION OPEN SPACE

BRIDGE PARK
OPEN SPACE

L5.01

P:\2014\c14707-Bridge Park\CAD\Current\Sheets\c14707- Planting.dwg Last Saved By: kaohanski, 4/23/2015 10:16 AM Last Printed By: Karl Oehanski, 4/23/2015 10:17 AM (No Xrefs)

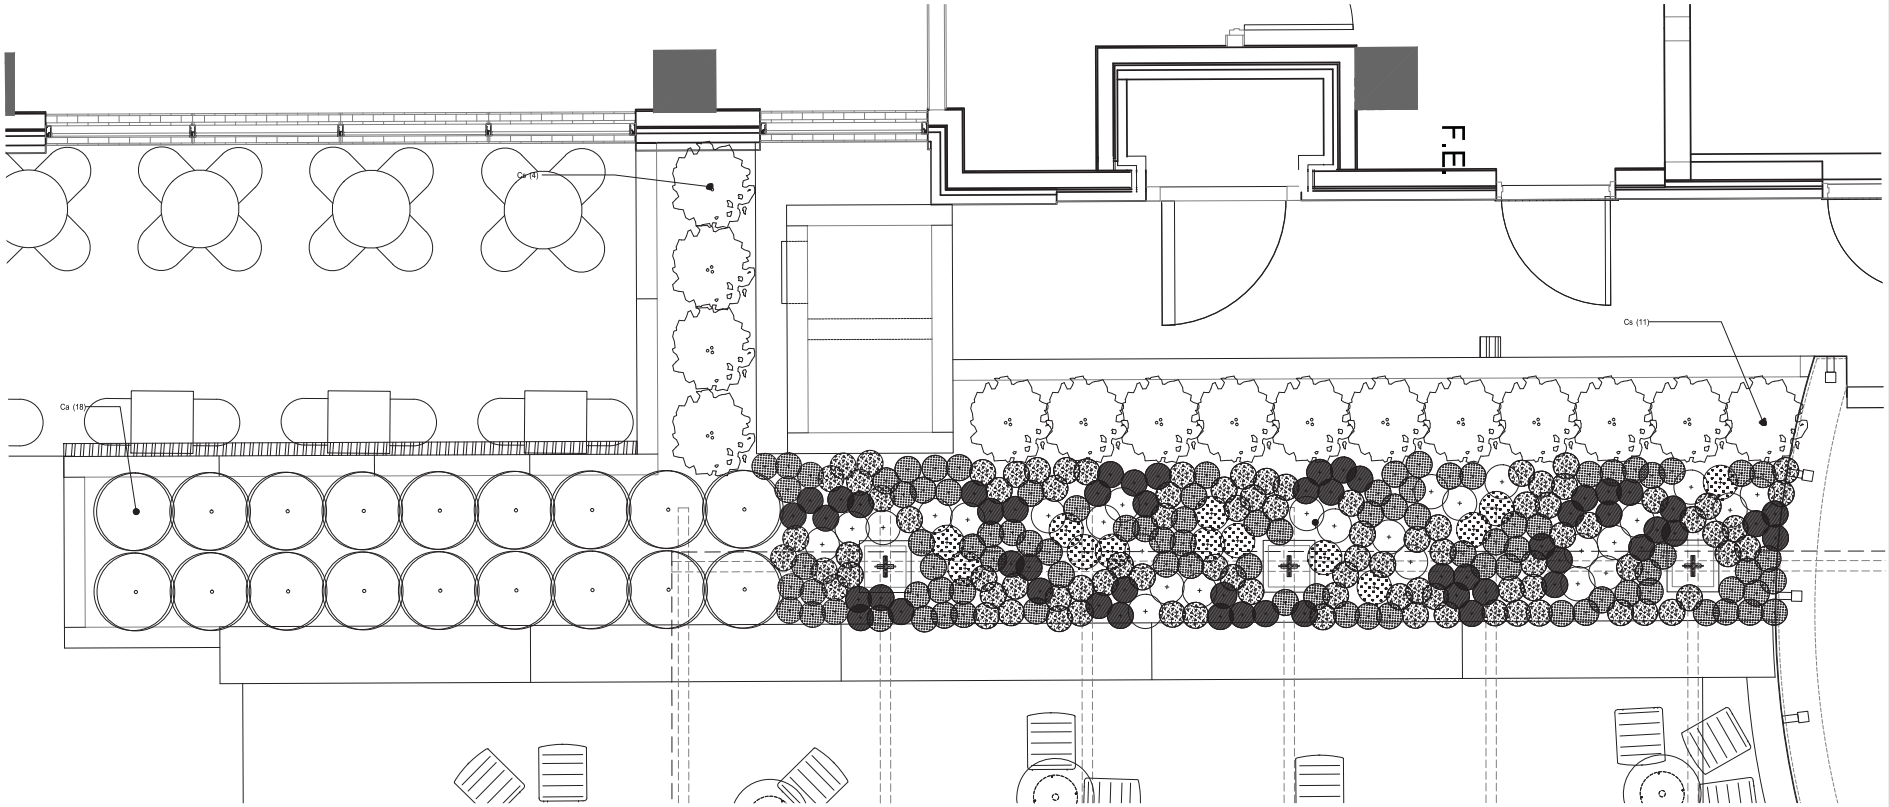

PLANT SCHEDULE

KEY	QTY.	UNIT	DESCRIPTION	COMMON NAME	SIZE	SPACING	CONDITION	NOTES
SHRUBS								
	18	EACH	CLETHRA ALINFOLIA	SUMMERSWEET SHRUB	24" MIN. HT.	30" O.C.	B&B	
	15	EACH	CORNUS SERICEA 'BAILEI'	REDOSIER DOGWOOD	30" MIN. HT.	30" O.C.	B&B	
PERENNIALS AND FERNS								
	101	EACH	AMSONIA 'BLUE ICE'	BLUE STAR	#1 GAL.	12" O.C.	CONT.	
	110	EACH	ASTILBE 'DEUTSCHLAND'	WHITE ASTILBE	#1 GAL.	12" O.C.	CONT.	
	19	EACH	ATHYRIUM 'GHOST'	GHOST FERN	#1 GAL.	12" O.C.	CONT.	
	34	EACH	DRYOPTERIS ERYTHROSORA 'BRILLIANCE'	BRILLIANCE AUTUMN FERN	#1 GAL.	12" O.C.	CONT.	
	64	EACH	PULMONARIA 'SISSINGHURST WHITE'	LUNGWORT	#1 GAL.	12" O.C.	CONT.	

N

0 2' 4'
SCALE IN FEET

CALCULATED MLB/KJO
CHECKED JW

MKSK
462 South Ludlow Alley
Columbus, Ohio 43215
p. 614 621 2796

PLANTING PLAN - THE PAVILION
THE PAVILION OPEN SPACE

BRIDGE PARK
OPEN SPACE

L5.02

P:\2014\c14707-Bridge Park\CAD\Current\Sheets\c14707-- Planting.dwg Last Saved By: kostrowski, 4/23/2015 10:18 AM Last Printed By: Kurt Ostrowski, 4/23/2015 10:17 AM (No Xrefs)

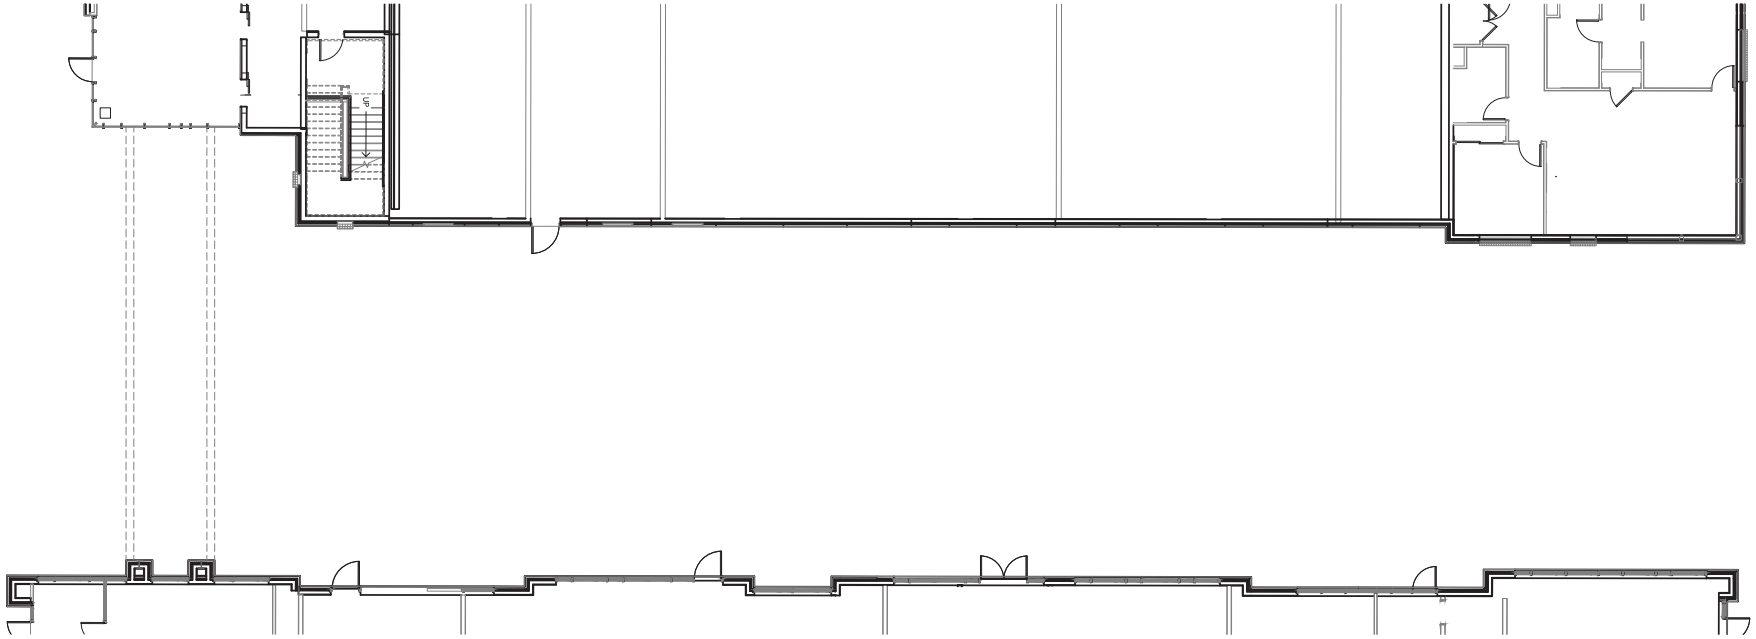

PLANT SCHEDULE

UNIT	DESCRIPTION	QTY.	KEY	COMMON NAME	SIZE	SPACING	CONDITION	NOTES
DECIDUOUS TREES								
EACH	ACER RUBRUM 'SOMERSET'	1	Ar	SOMERSET RED MAPLE	4" CAL.	AS INDICATED	B&B 42" MIN.	18' MIN. HT.
EACH	CERCIS CANADENSIS	3	Cc	EASTERN REDBUD	12'-14' HT.	AS INDICATED	B&B 38" MIN.	3 STEM MIN.
EACH	GLEDITSIA TRICANCHOS F.I. 'SKYLINE'	1	Gt	SKYLINE HONEYLOCUST	4" CAL.	AS INDICATED	B&B 42" MIN.	18' MIN. HT.
EACH	MAGNOLIA VIRGINIANA 'MOONGLOW'	23	Mv-10	MOONGLOW MAGNOLIA	10' HT.	AS INDICATED	B&B 32" MIN.	3 STEM MIN.
EACH	MAGNOLIA VIRGINIANA 'MOONGLOW'	23	Mv-12	MOONGLOW MAGNOLIA	12' HT.	AS INDICATED	B&B 38" MIN.	3 STEM MIN.
EACH	MAGNOLIA VIRGINIANA 'MOONGLOW'	23	Mv-14	MOONGLOW MAGNOLIA	14' HT.	AS INDICATED	B&B 44" MIN.	3 STEM MIN.
EACH	ULMUS X. 'FRONTIER'	1	Uf	FRONTIER ELM	4" CAL.	AS INDICATED	B&B 42" MIN.	18' MIN. HT.
EACH	ULMUS PARVIFOLIA	1	Up	LACEBARK	4" CAL.	AS INDICATED	B&B 42" MIN.	18' MIN. HT.

NOTE: SEE SHEET L5.04 FOR UNDERSTORY PLANTING PLAN

TREE REPLACEMENT CALIPER INCHES

THE MEWS		
TREE TYPE	CALIPER	CALIPER INCHES
4 SHADE	4"	16"
26 MULTISTEM	4 1/2"	117"
TOTAL CALIPER INCHES		133"

SCALE IN FEET 0 8' 16'

CALCULATED MLB/KJO CHECKED JW

MKSK
462 South Ludlow Alley
Columbus, Ohio 43215
p. 614 621 2796

TREE PLANTING PLAN - THE MEWS
THE MEWS OPEN SPACE

BRIDGE PARK
OPEN SPACE

L5.03

P:\2014\c14707-Bridge Park\CAD\Current\Sheets\c14707-- Planting.dwg Last Saved By: kostowski, 4/23/2015 10:18 AM Last Printed By: Kurt Ostowski, 4/23/2015 10:17 AM (No Xrefs)

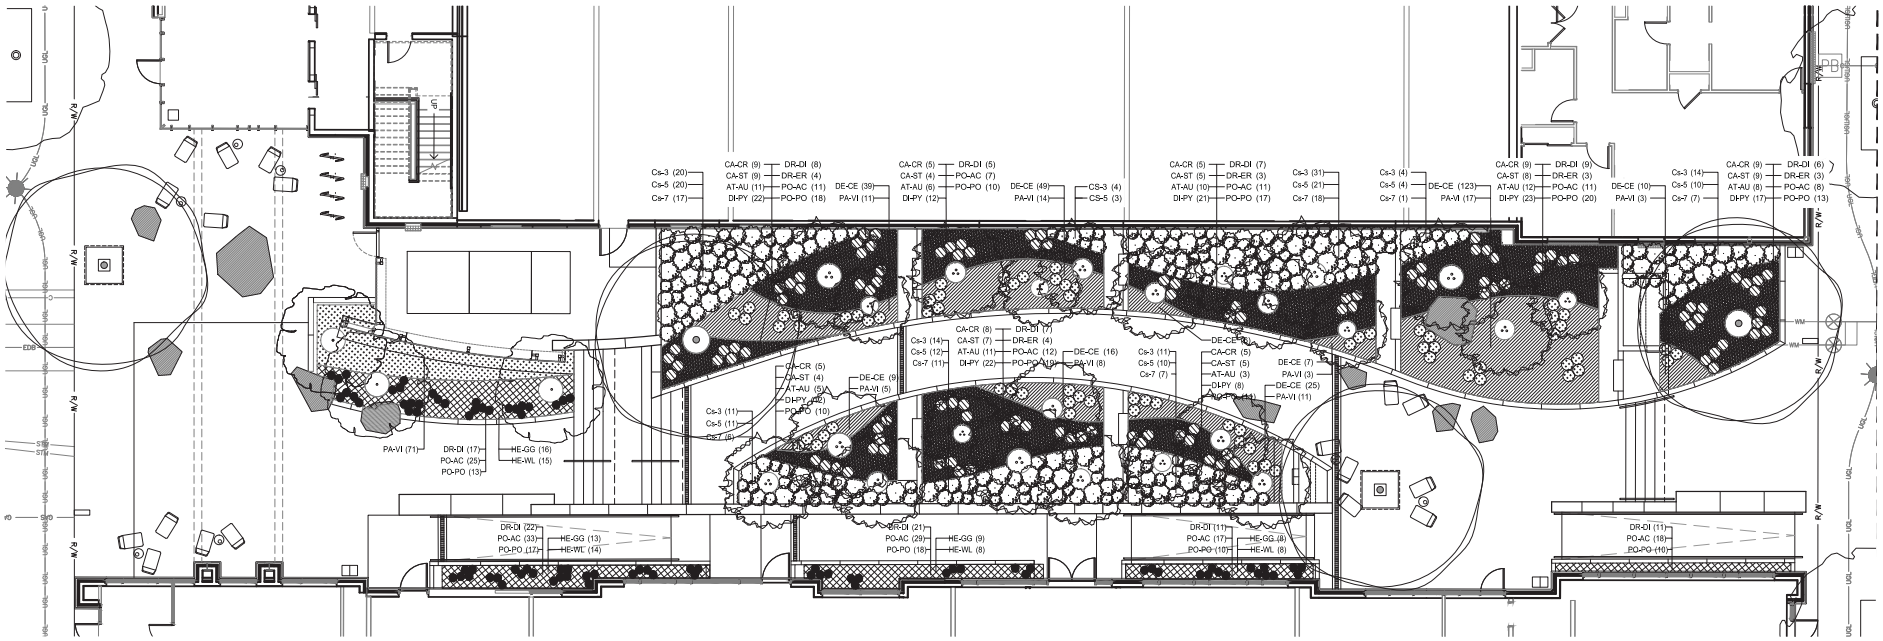

PLANT SCHEDULE

UNIT	DESCRIPTION	KEY		COMMON NAME	SIZE	SPACING	CONDITION	NOTES
SHRUBS								
EACH	CORNUS SERICEA 'BAILEI'	CS-3		REDOSIER DOGWOOD	#3 GAL.	30" O.C.	CONT.	18" MIN. HT.
EACH	CORNUS SERICEA 'BAILEI'	CS-5		REDOSIER DOGWOOD	#5 GAL.	24" O.C.	CONT.	24" MIN. HT.
EACH	CORNUS SERICEA 'BAILEI'	CS-7		REDOSIER DOGWOOD	#7 GAL.	30" O.C.	CONT.	30" MIN. HT.
PERENNIALS								
EACH	ATHYRIUM AUGUSTATUM FORMA RUBELLUM	AT-AU		LADY IN RED FERN	#1 GAL.	18" O.C.	CONT.	GROUPS OF 1-3
EACH	DIPLAZIUM PYCNOCARPON	DI-PY		GLADE FERN	#1 GAL.	18" O.C.	CONT.	GROUPS OF 1-3
EACH	DRYOPOTERIS DILATATA 'LESPIDOTA CRISTATA'	DR-DI		BROAD BUCKLER FERN	#1 GAL.	12" O.C.	CONT.	GROUPS OF 3-7
EACH	DRYOPOTERIS DILATATA 'LESPIDOTA CRISTATA'	DR-DI		BROAD BUCKLER FERN	#1 GAL.	18" O.C.	CONT.	GROUPS OF 3-7
EACH	DRYOPOTERIS ERYTHROSORA 'BRILLIANCE'	DR-ER		BRILLIANCE AUTUMN FERN	#1 GAL.	18" O.C.	CONT.	GROUPS OF 1-3
EACH	HELLEBORUS X HYBRIDUS 'GREEN GAMBLER'	HE-GG		HELLEBORE	#1 GAL.	12" O.C.	CONT.	EQUAL MIX IN GROUPS OF 3-5
EACH	HELLEBORUS X HYBRIDUS 'WHITE LADY'	HE-WL		HELLEBORE	#1 GAL.	12" O.C.	CONT.	
EACH	POLYSTICHUM ACROSTICHOIDES	PO-AC		CHRISTMAS FERN	#1 GAL.	12" O.C.	CONT.	GROUPS OF 3-7
EACH	POLYSTICHUM ACROSTICHOIDES	PO-AC		CHRISTMAS FERN	#1 GAL.	18" O.C.	CONT.	GROUPS OF 3-7
EACH	POLYSTICHUM POLYBLEPHARUM	PO-PO		TASSEL FERN	#1 GAL.	12" O.C.	CONT.	GROUPS OF 1-3
EACH	POLYSTICHUM POLYBLEPHARUM	PO-PO		TASSEL FERN	#1 GAL.	18" O.C.	CONT.	GROUPS OF 1-3
GRASSES AND SEDGES								
EACH	CAREX CRINITA	CA-CR		FRINGED SEDGE	#1 GAL.	18" O.C.	CONT.	EQUAL MIX IN GROUPS OF 3-5
EACH	CAREX STRICTA	CA-ST		TUSSOCK SEDGE	#1 GAL.	18" O.C.	CONT.	
EACH	DESCHAMPSIA CESPITOSA 'GOLDTAU'	DE-CE		GOLD DEW TUFTED HAIR GRASS	#1 GAL.	18" O.C.	CONT.	
EACH	PANICUM VIRGATUM 'HEAVY METAL'	PA-VI		HEAVY METAL SWITCHGRASS	#1 GAL.	18" O.C.	CONT.	GROUPS OF 3-5

N

0 8' 16'
SCALE IN FEET

CALCULATED MLB/KJO
CHECKED JW

MKSK
162 South Hubbard Way
Columbus, Ohio 43215
p. 614 621 2796

UNDERSTORY PLANTING PLAN- THE MEWS
THE MEWS OPEN SPACE

BRIDGE PARK
OPEN SPACE

L5.04

P:\2014\c14707-Bridge Park\CAD\Current\Sheets\c14707-- Planting.dwg Last Saved By: kostrowski, 4/23/2015 10:18 AM Last Printed By: Kurt Ostrowski, 4/23/2015 10:17 AM (No Xrefs)

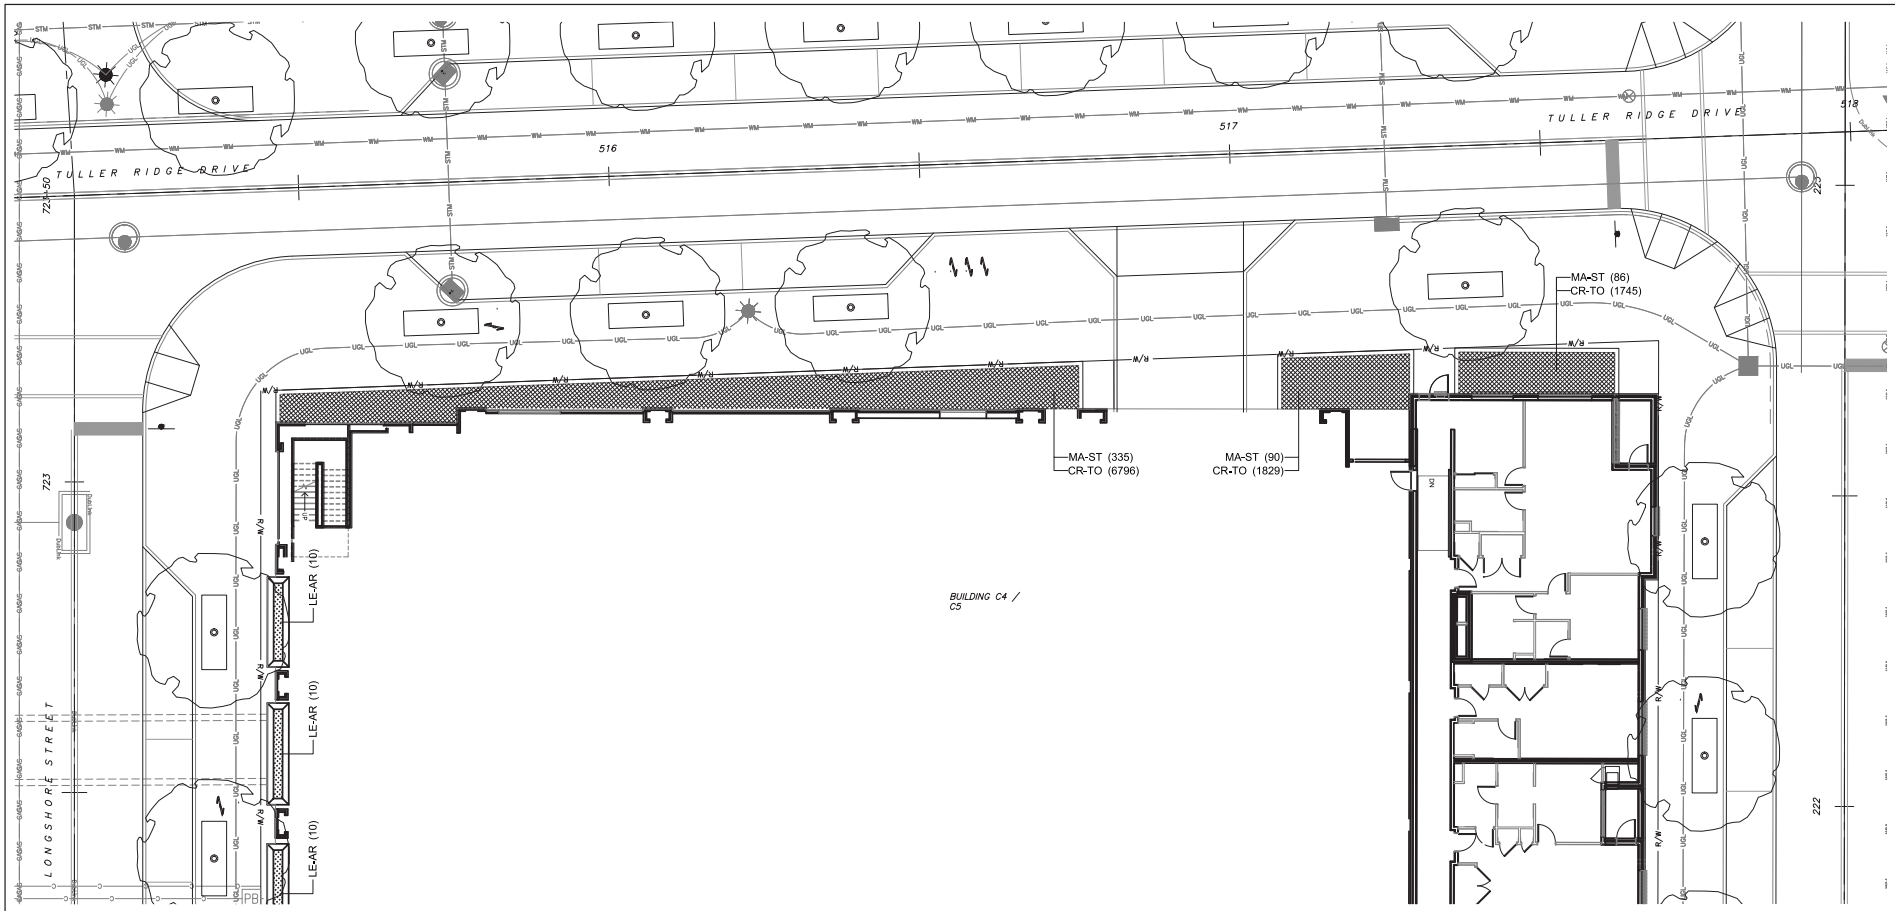

PLANT SCHEDULE

KEY		UNIT	DESCRIPTION	COMMON NAME	SIZE	SPACING	CONDITION	NOTES
PERENNIALS AND FERNS								
MA-ST		EACH	MATTEUCIA STRUTHIOPTERIS	OSTRICH FERN	#1 GAL.	18" O.C.	CONT.	
CR-TO		EACH	CROCUS TOMMASINIANUS 'RUSTY GIANT'	SNOW CROCUS	BULB	4" O.C.	BULB	INTERPLANTED AMONG FERNS

N

0 10' 20'
SCALE IN FEET

CALCULATED MLB/KJO
CHECKED JW

MKSK
162 South Hubbard Way
Columbus, Ohio 43215
p. 614 621 2796

PLANTING PLAN - C4,C5 AT LONGSHORE
THE PAVILION OPEN SPACE

BRIDGE PARK
OPEN SPACE

L5.05

P:\2014\c14707-Bridge Park\CAD\Current\Sheets\c14707-- Planting.dwg Last Saved By: kostrowski, 4/23/2015 10:18 AM Last Printed By: Kurt Ostrowski, 4/23/2015 10:17 AM (No Xrefs)

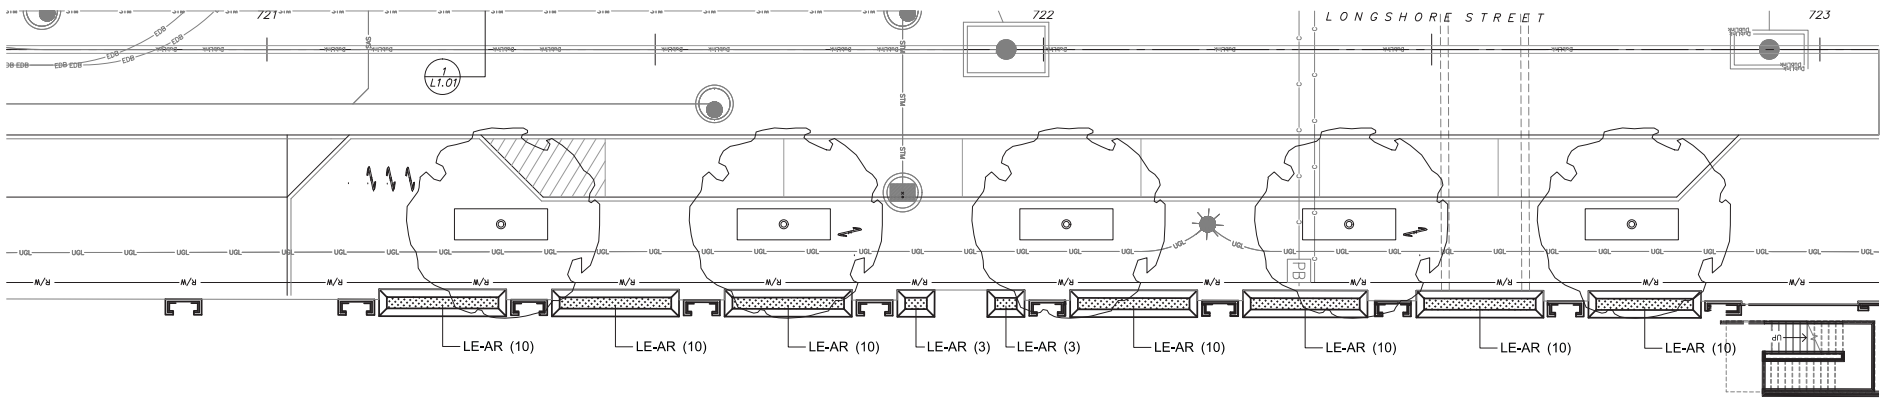

BUILDING C4 / C5

PLANT SCHEDULE

KEY		UNIT	DESCRIPTION	COMMON NAME	SIZE	SPACING	CONDITION	NOTES
GRASSES								
LE-AR		EACH	LEYMUS ARENARIUS 'BLUE DUNE'	BLUE LYME GRASS	#2 GAL.	18" O.C.	CONT.	

N

0 8' 16'
SCALE IN FEET

CALCULATED MLB/KAO
CHECKED JW

MKSK
462 South Ludlow Alley
Columbus, Ohio 43215
p. 614 621 2796

PLANTING PLAN - C4,C5 AT TULLER RIDGE DRIVE
THE PAVILION OPEN SPACE

BRIDGE PARK
OPEN SPACE

L5.06

P:\2014\c14707-Bridge Park\CAD\Current\Sheets\c14707-- Planting.dwg Last Saved By: kostrowski, 4/23/2015 10:18 AM Last Printed By: Kurt Ostrowski, 4/23/2015 10:17 AM (No Xrefs)

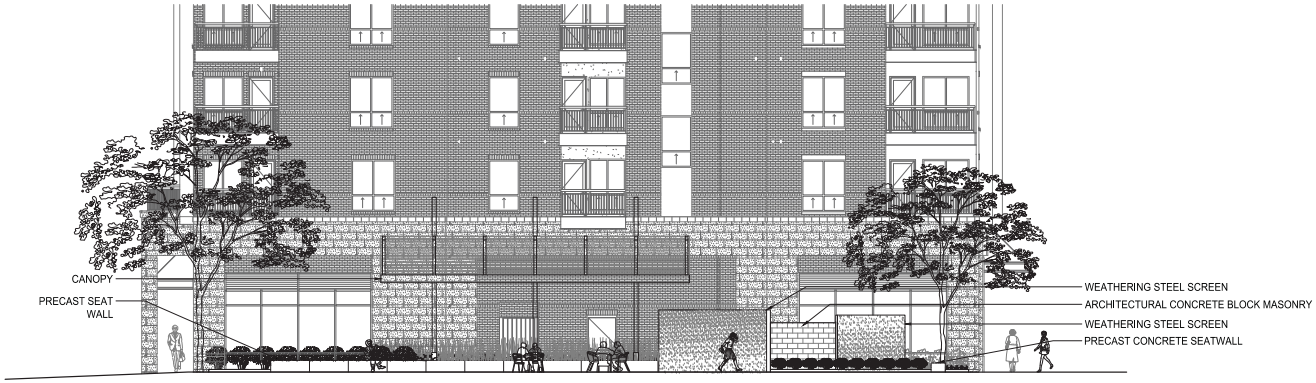

1 THE PAVILION - ELEVATION LOOKING SOUTH
SCALE: 1/4" = 1'-0"

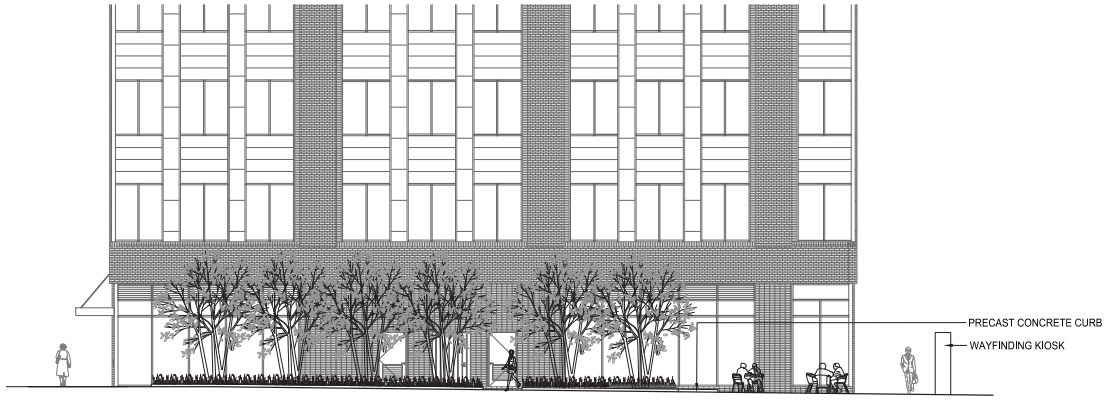

2 THE PAVILION - ELEVATION LOOKING NORTH
SCALE: 1/4" = 1'-0"

MKSK
462 South Ludlow Alley
Columbus, Ohio 43215
p. 614 621 2796

CALCULATED MLB/KAO
CHECKED JW

SITE SECTIONS
THE PAVILION OPEN SPACE

BRIDGE PARK
OPEN SPACE

L8.01

P:\2014\14707-Bridge Park\CAD\Current\Sheets\14707- Sections-Elevations.dwg Last Saved By: mblackburn, 4/22/2015 7:57 PM Last Printed By: Matthew Blackburn, 4/23/2015 9:53 AM (No layoo)

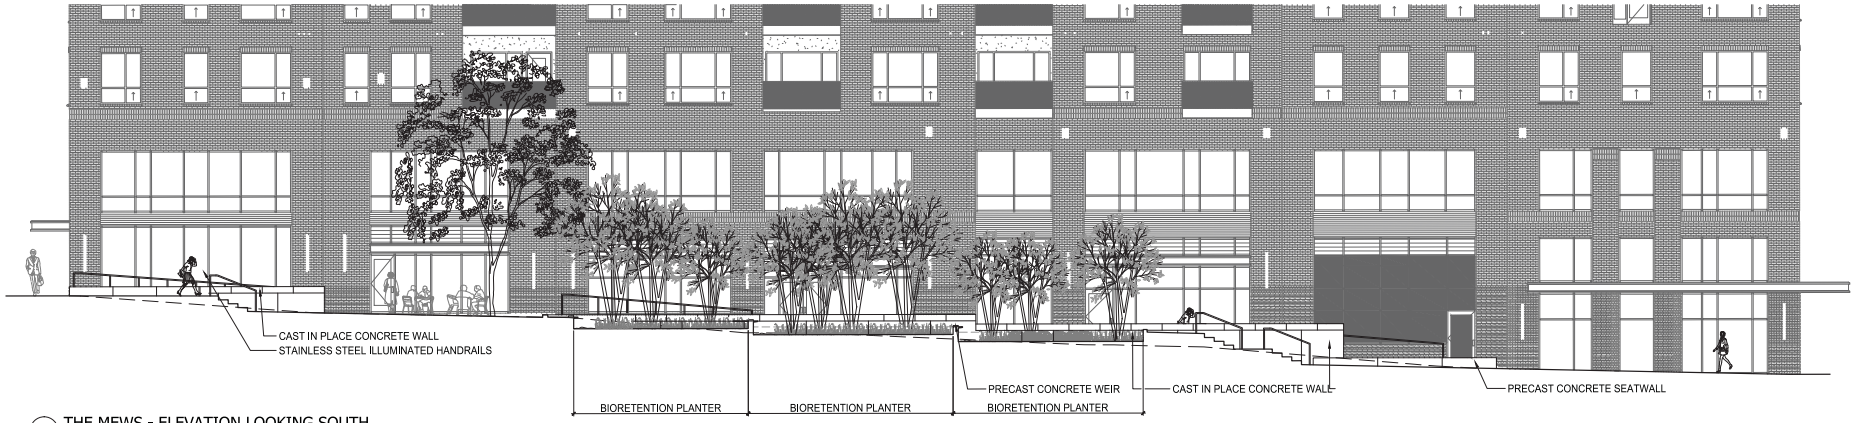

1 THE MEWS - ELEVATION LOOKING SOUTH
SCALE: 1/8" = 1'-0"

2 THE MEWS - ELEVATION LOOKING NORTH
SCALE: 1/8" = 1'-0"

3 THE MEWS - ELEVATION LOOKING NORTH AT RAMP
SCALE: 1/8" = 1'-0"

P:\2014\c14707-Bridge Park\CAD\Current\Sheets\c14707- Sections-Elevations.dwg Last Saved By: mblackburn, 4/22/2015 7:57 PM Last Printed By: Matthew Blackburn, 4/23/2015 9:54 AM (No Xrefs)

CALCULATED MLB/KAO
CHECKED JW

MKSK
462 South Ludlow Alley
Columbus, Ohio 43215
p. 614 621 2796

SITE SECTIONS 2
THE PAVILION OPEN SPACE

BRIDGE PARK
OPEN SPACE

L8.02

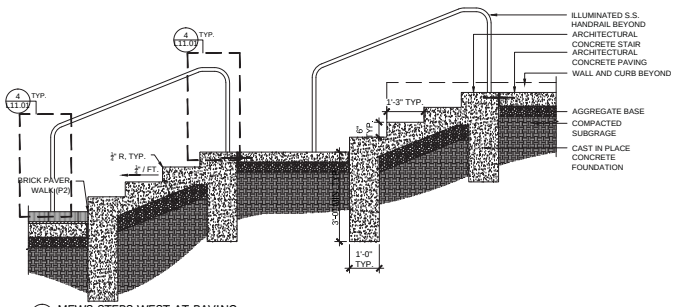

1 MEWS STEPS WEST AT PAVING
SCALE: 1/2" = 1'-0"

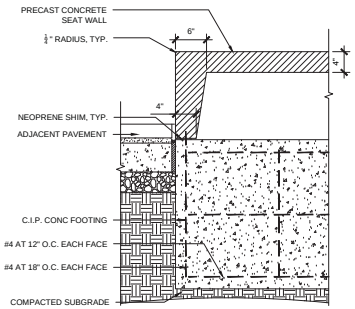

2 PRECAST CONCRETE SEAT WALL END, TYPICAL
SCALE: 1" = 1'-0"

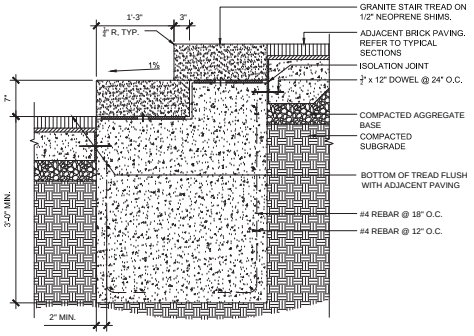

3 GRANITE STAIR TREAD
1" = 1'-0"

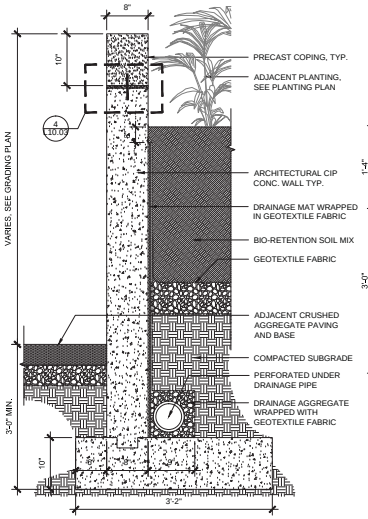

4 CONCRETE RETAINING WALL 8"
SCALE: 1" = 1'

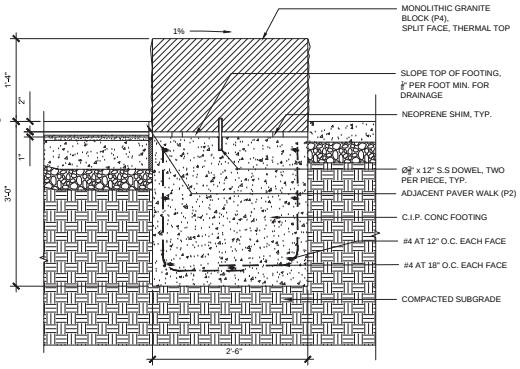

5 GRANITE SEAT WALL, AS PER PLAN
SCALE: 1" = 1'-0"

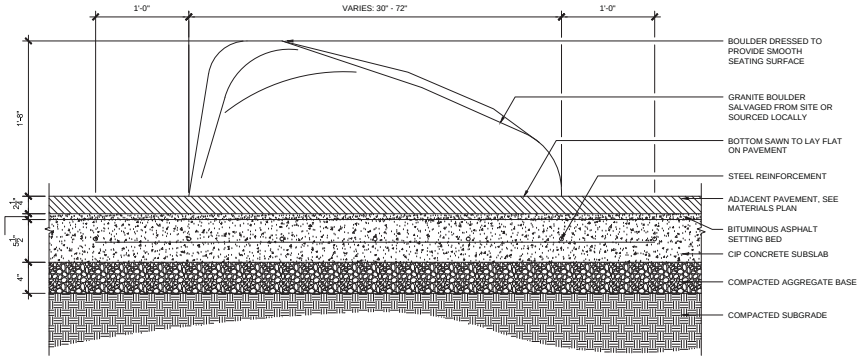

6 BOULDER ON PAVEMENT
SCALE: 1-1/2" = 1'-0"

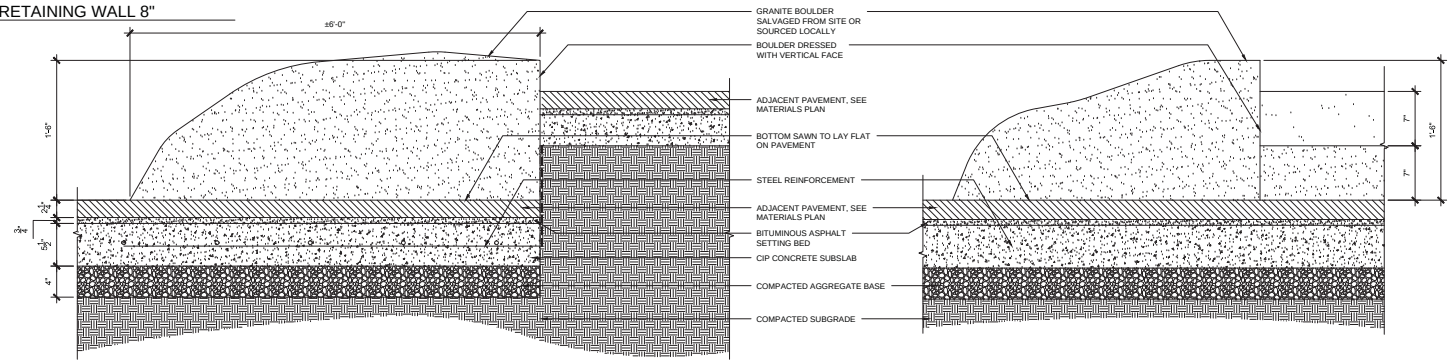

7 BOULDER AT TERRACE
SCALE: 1-1/2" = 1'-0"

CALCULATED MLB/KAO
CHECKED JW

MKSK
462 South Ludlow Alley
Columbus, Ohio 43215
p. 614 621 2796

LANDSCAPE DETAILS - WALLS AND STAIRS

BRIDGE PARK
OPEN SPACE

L11.01

P:\2014\14707-Bridge Park\CAD\Current\Sheets\14707- Details AM.dwg Last Saved By: mbosburn, 4/23/2015 9:31 AM Last Printed By: Matthew Bosburn, 4/23/2015 9:37 AM (No Xrefs)

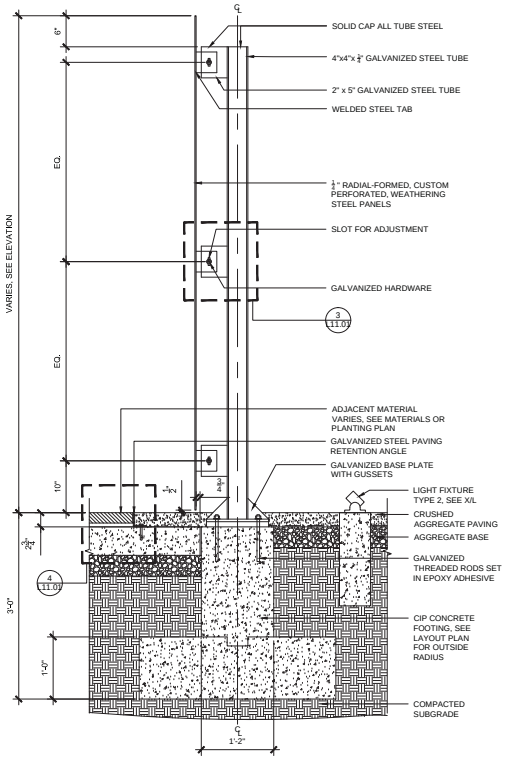

1 SCREEN WALL SECTION
SCALE: 1" = 1'-0"

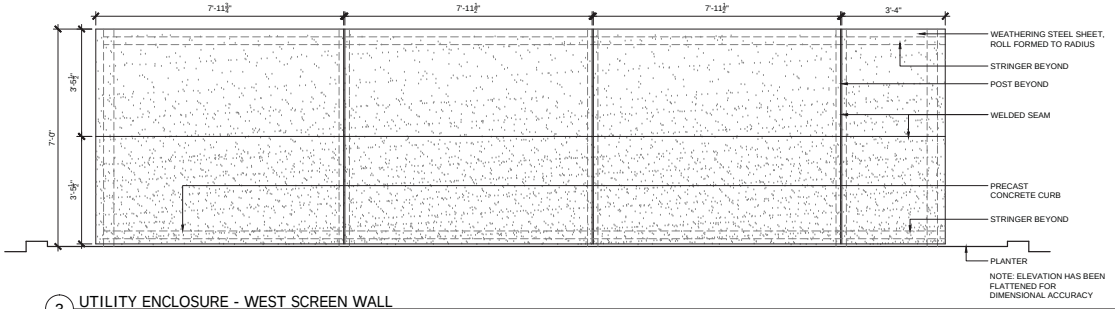

3 UTILITY ENCLOSURE - WEST SCREEN WALL
SCALE: 1/2" = 1'-0"

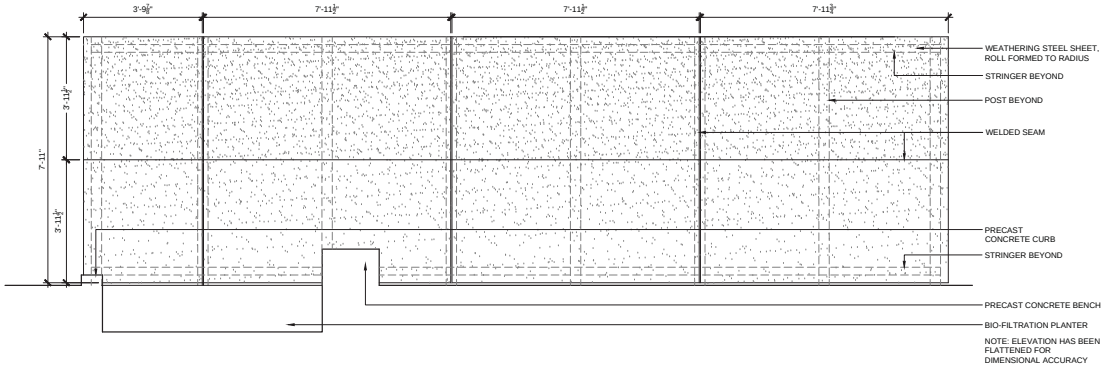

4 UTILITY ENCLOSURE - EAST SCREEN WALL
SCALE: 1/2" = 1'-0"

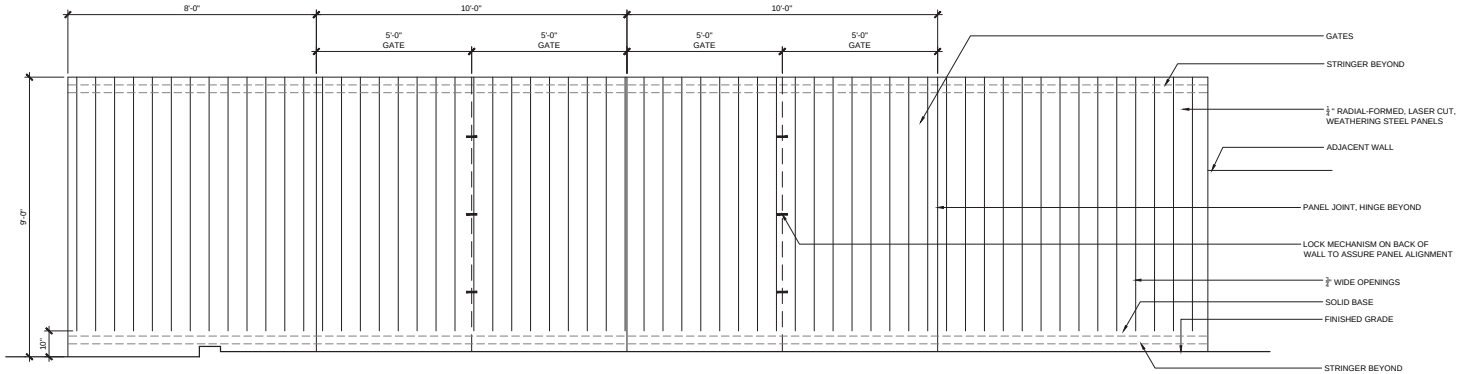

2 THE MEWS - ELEVATION WEST SCREEN WALL
SCALE: 1/2" = 1'-0"

CALCULATED MLB/KAO
CHECKED JW

MKSK
462 South Ludlow Alley
Columbus, Ohio 43215
p. 614 621 2796

LANDSCAPE DETAILS - SCREEN WALLS

BRIDGE PARK
OPEN SPACE

L12.01

P:\2014\c14707-Bridge Park\CAD\Current\Sheets\c14707- Details ART.dwg Last Saved By: mbrookburn, 4/23/2015 9:31 AM Last Printed By: Matthew Brookburn, 4/23/2015 9:58 AM (No Xrefs)

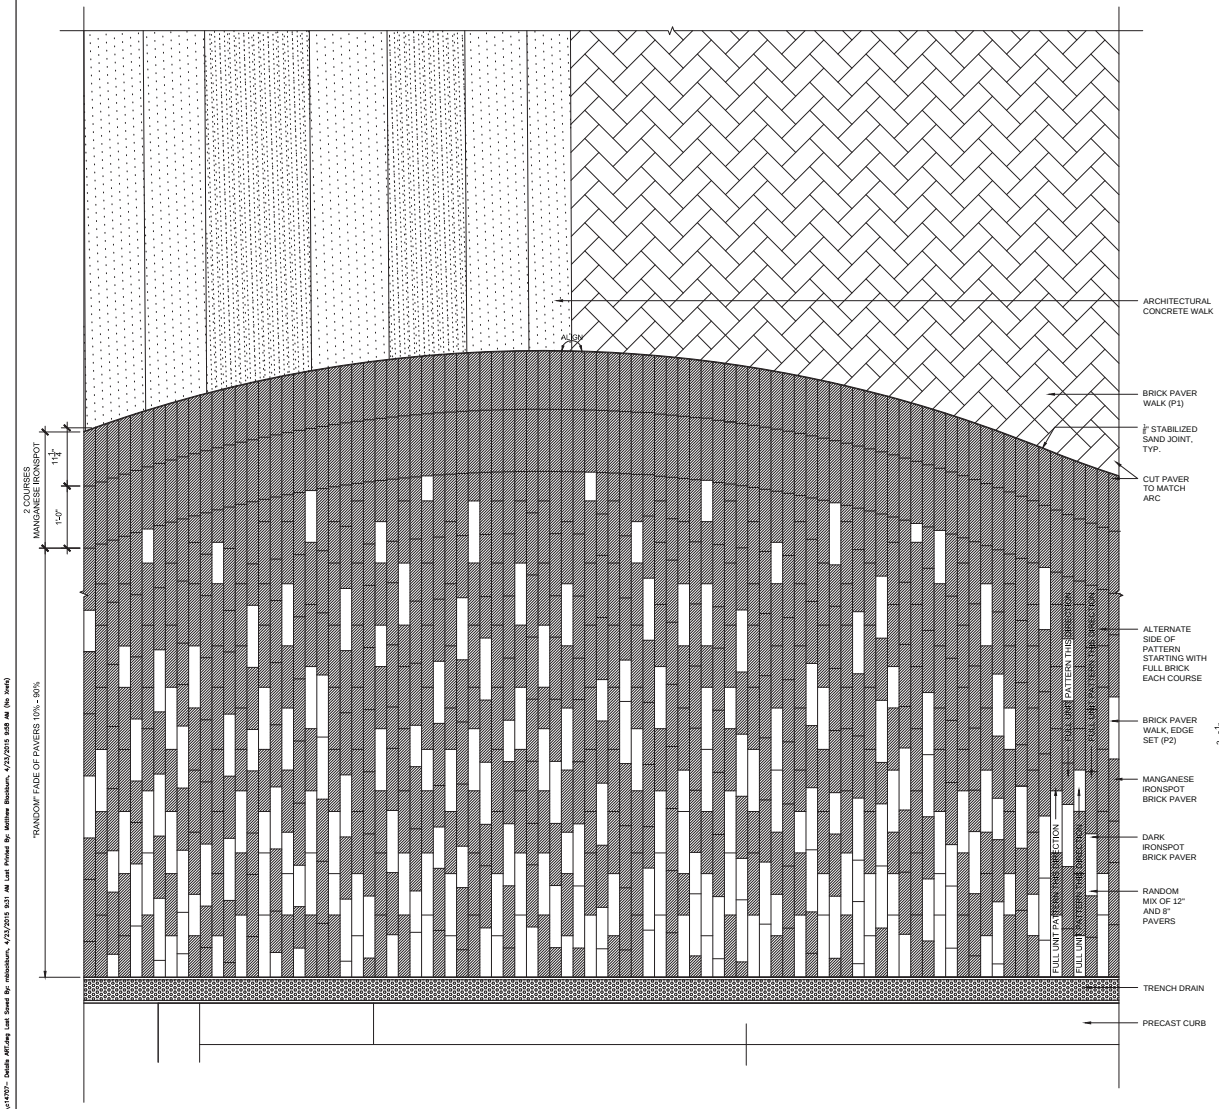

1 THE PAVILION - PAVEMENT ENLARGEMENT
SCALE: 1" = 1'-0"

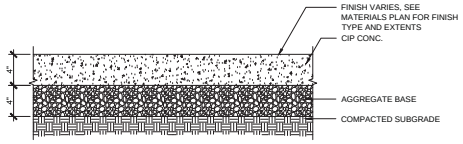

2 CONCRETE WALK (P5), TYPICAL
SCALE: 1-1/2" = 1'

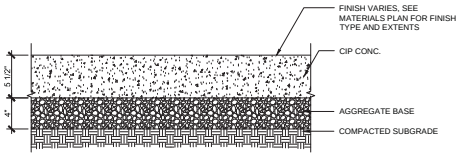

3 ARCHITECTURAL CONCRETE WALK (P7), TYPICAL
SCALE: 1-1/2" = 1'

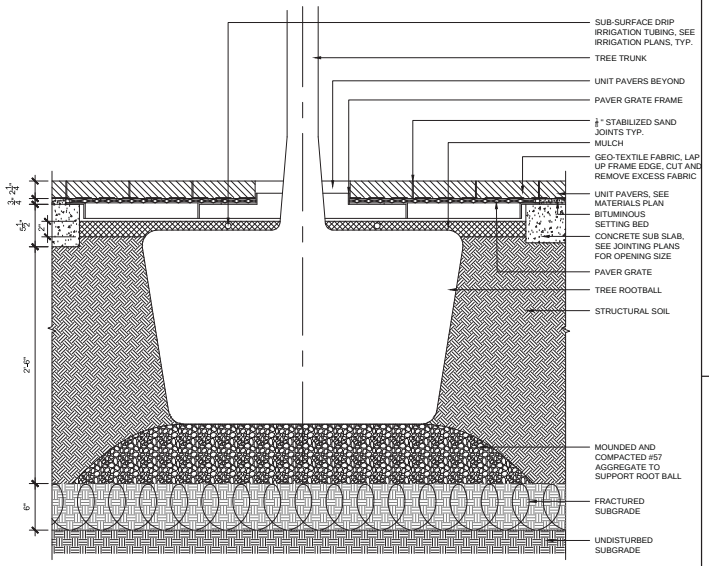

4 PAVER GRATE
SCALE: 1-1/2" = 1'-0"

MKSK
Planners Landscape Architects
Columbus, Ohio 43215
p. 614 621 2796

CALCULATED MLB/KAO
CHECKED JW

LANDSCAPE DETAILS - PAVEMENT

BRIDGE PARK
OPEN SPACE

L13.01

P:\2014\14707-Bridge Park\CAD\Current\Sheets\14707-- Details AM.dwg Last Saved By: mbosshorn, 4/23/2015 9:31 AM Last Printed By: Matthew Bosshorn, 4/23/2015 9:58 AM (No Xrefs)

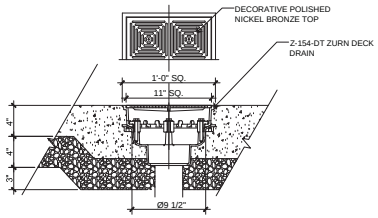

1 12" PLAZA DRAIN (D2)
SCALE: 1 1/2" = 1'-0"

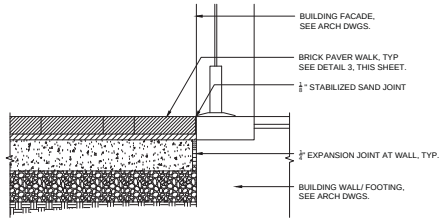

2 BRICK PAVER WALK AT BUILDING ENTRY, TYP.
SCALE: 1" = 1'

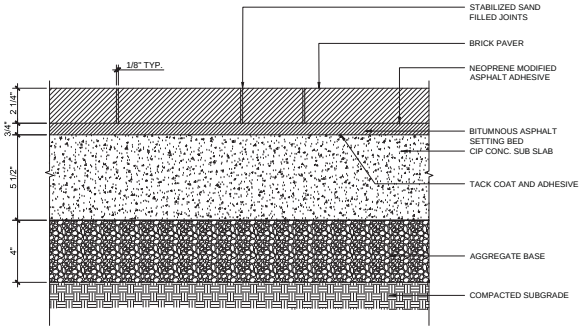

3 BRICK PAVER WALK (P1), TYPICAL
SCALE: 3" = 1'-0"

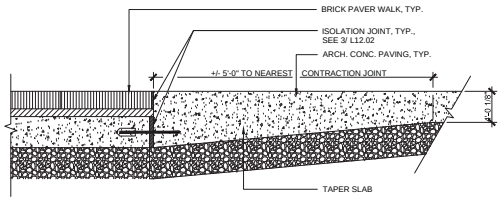

4 BRICK PAVER WALK AT CONCRETE PAVEMENT, TYP.
SCALE: 1" = 1'

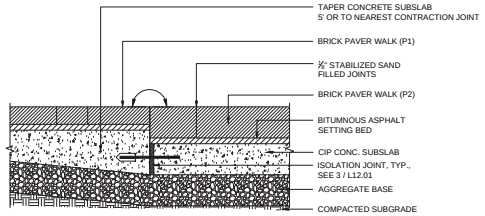

5 BRICK PAVER WALK (P1)
AT BRICK PAVER WALK (P2)
SCALE: 1-1/2" = 1'

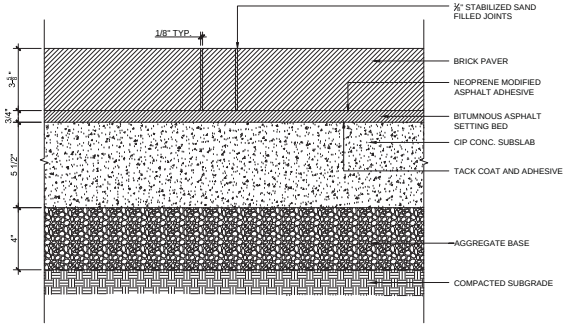

6 BRICK PAVER WALK (P2), TYPICAL
SCALE: 3" = 1'-0"

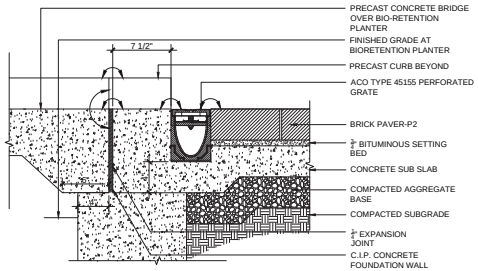

7 TRENCH DRAIN AT CONCRETE BRIDGE
SCALE: 1 1/2" = 1'-0"

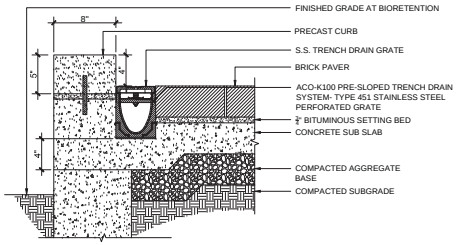

8 TRENCH DRAIN AT CURB
SCALE: 1 1/2" = 1'-0"

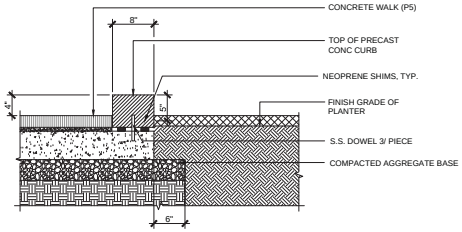

9 PRECAST CONCRETE CURB AT PLANTER AND BRICK WALK
SCALE: 1" = 1'-0"

CALCULATED MLB/KAO
CHECKED JW

MKSK
462 South Ludlow Alley
Columbus, Ohio 43215
p. 614 621 2796

LANDSCAPE DETAILS - PAVEMENT

BRIDGE PARK
OPEN SPACE

L13.02

P:\2014\v14707-Bridge Park\CAD\Current\Sheets\v14707-- Details AM.dwg Last Saved By: rebosburn, 4/23/2015 9:31 AM Last Printed By: Matthew Bosburn, 4/23/2015 9:58 AM (No Xrefs)

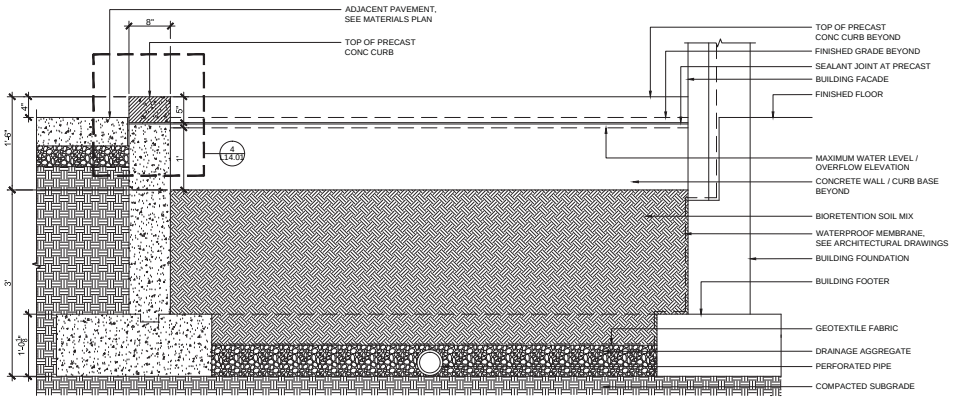

1 BIO-RETENTION PLANTER CURB AT BLDG C2
SCALE: 1" = 1'-0"

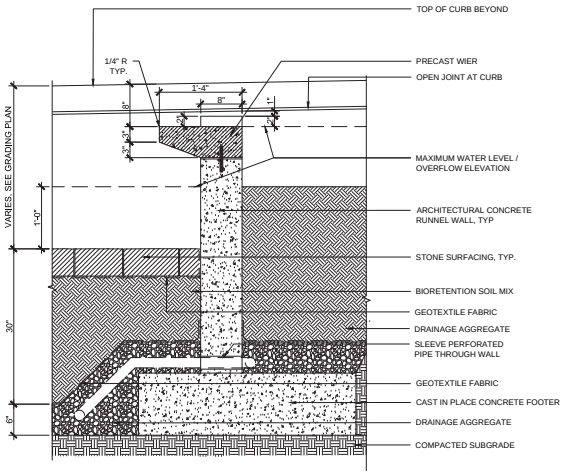

2 PRECAST STORMWATER WEIR, TYPICAL
SCALE: 1" = 1'-0"

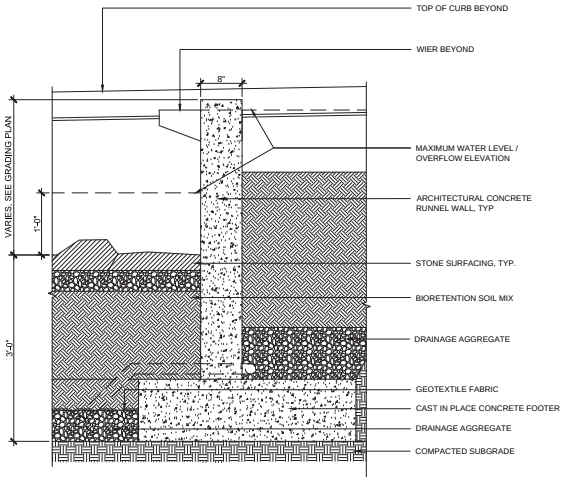

3 PRECAST STORMWATER WEIR, TYPICAL
SCALE: 1" = 1'-0"

CALCULATED MLB/KAO
CHECKED JW

MKSK
462 South Ludlow Alley
Columbus, Ohio 43215
p. 614 621 2796

LANDSCAPE DETAILS - BIO-RETENTION

BRIDGE PARK
OPEN SPACE

L15.01

P:\2014\c14707-Bridge Park\CAD\Current\Sheets\c14707- Details ART.dwg Last Saved By: mbloxburn, 4/23/2015 9:31 AM Last Printed By: Matthew Bloxburn, 4/23/2015 9:58 AM (No Xrefs)

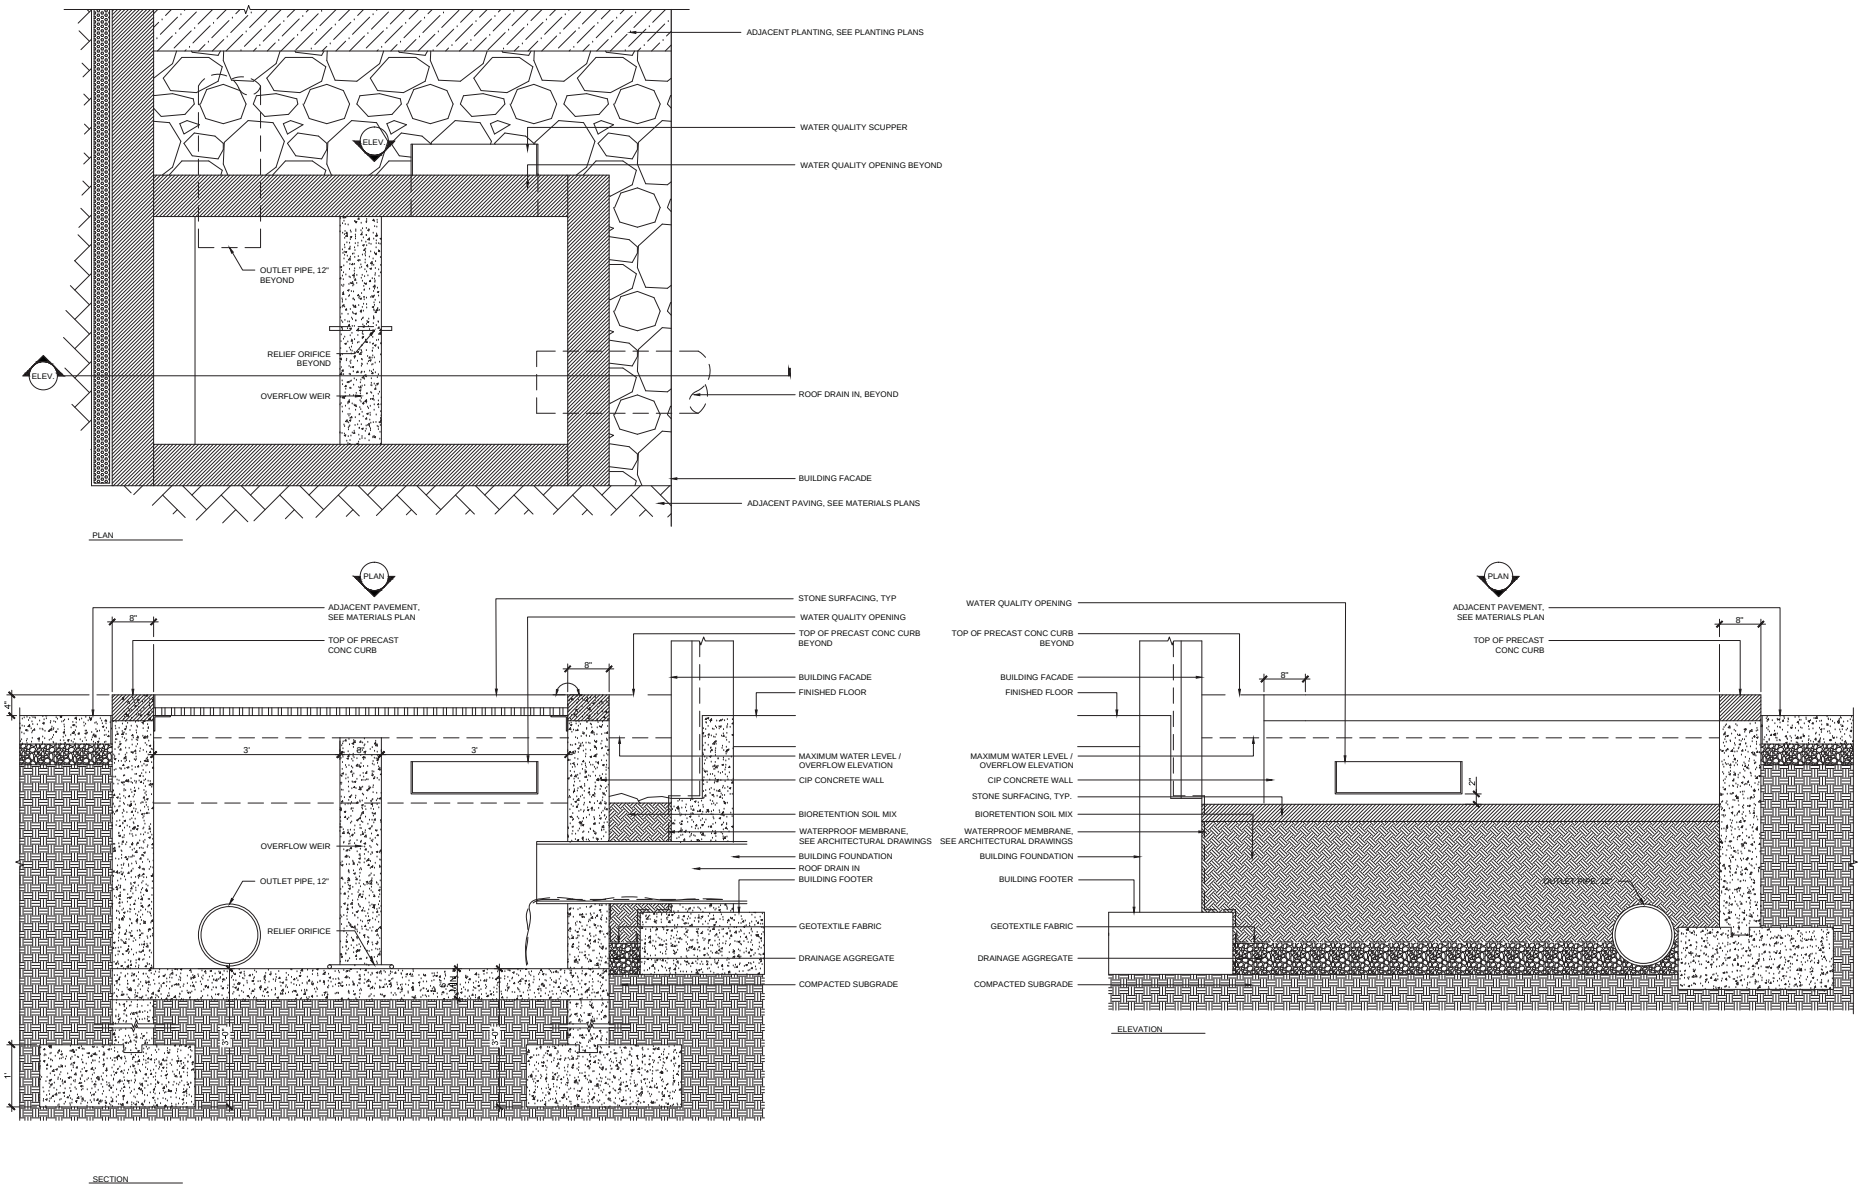

1 BIORETENTION OVERFLOW WEIR- THE MEWS, TYPICAL
SCALE: 1" = 1'-0"

P:\2014\c14707-Bridge Park\CAD\Current\Sheets\c14707- Details ART.dwg Last Saved By: mbloxbaum, 4/23/2015 9:31 AM Last Printed By: Matthew Bloxbaum, 4/23/2015 9:58 AM (No Xrefs)

CALCULATED MLB/KAO
CHECKED JW

MKSK
462 South Ludlow Alley
Columbus, Ohio 43215
p. 614 621 2796

LANDSCAPE DETAILS - BIO-RETENTION

BRIDGE PARK
OPEN SPACE

L15.02

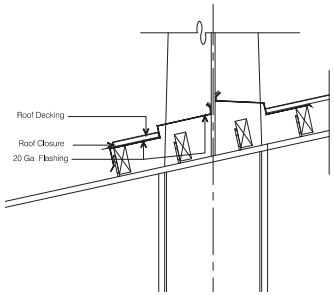

D FLASHING DETAIL
SCALE: 1-1/2" = 1'-0"

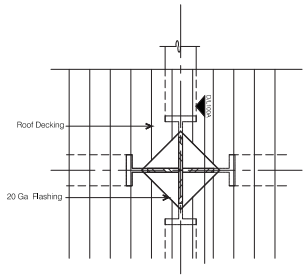

C FLASHING PLAN
SCALE: 1-1/2" = 1'-0"

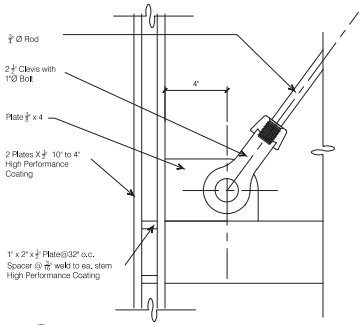

E Cross Bracing Connection
SCALE: 1-1/2" = 1'-0"

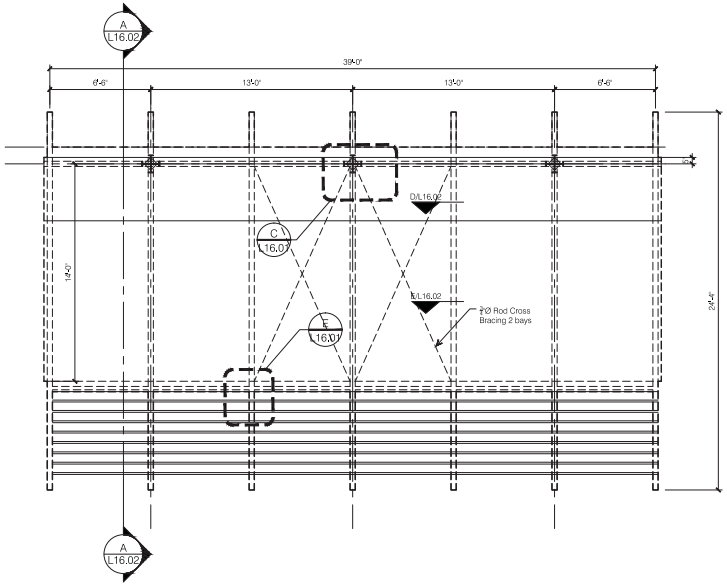

B ROOF PLAN
SCALE: 1/8" = 1'-0"

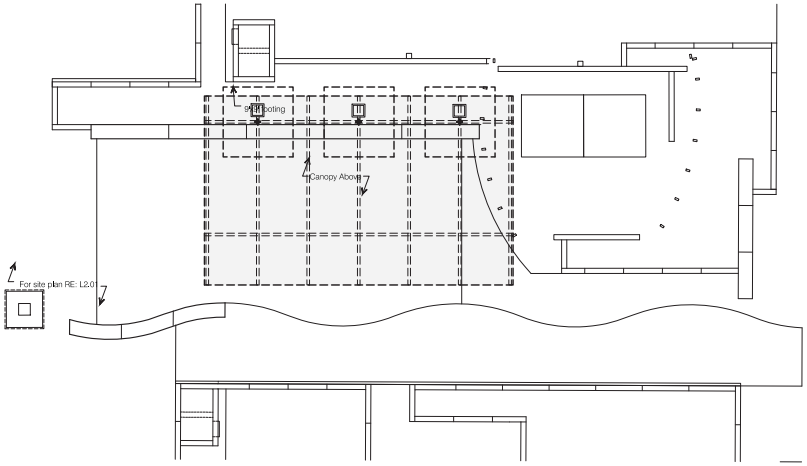

A SITE PLAN
SCALE: 1/8" = 1'-0"

CHECK SET
NOT FOR BIDDING
NOT FOR CONSTRUCTION

0 4' 8'
SCALE IN FEET

CALCULATED --
CHECKED --

MKSK
462 South Ludlow Alley
Columbus, Ohio 43215
p. 614 621 2796

CANOPY PLAN
THE PAVILION

BRIDGE PARK
OPEN SPACE

L16.01

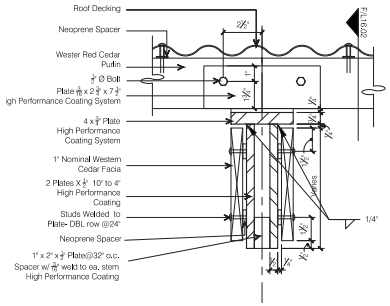

D Roof Detail
SCALE: 3" = 1'-0"

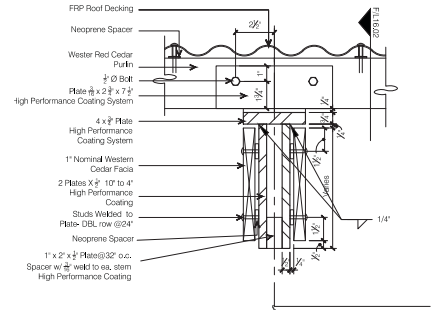

E Roof Detail
SCALE: 3" = 1'-0"

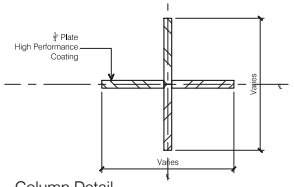

G Column Detail
SCALE: 3" = 1'-0"

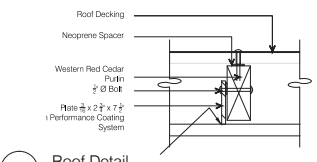

F Roof Detail
SCALE: 3" = 1'-0"

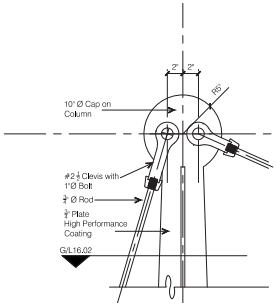

C Canopy Detail
SCALE: 3" = 1'-0"

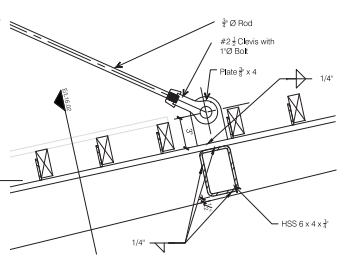

B Canopy Detail
SCALE: 3" = 1'-0"

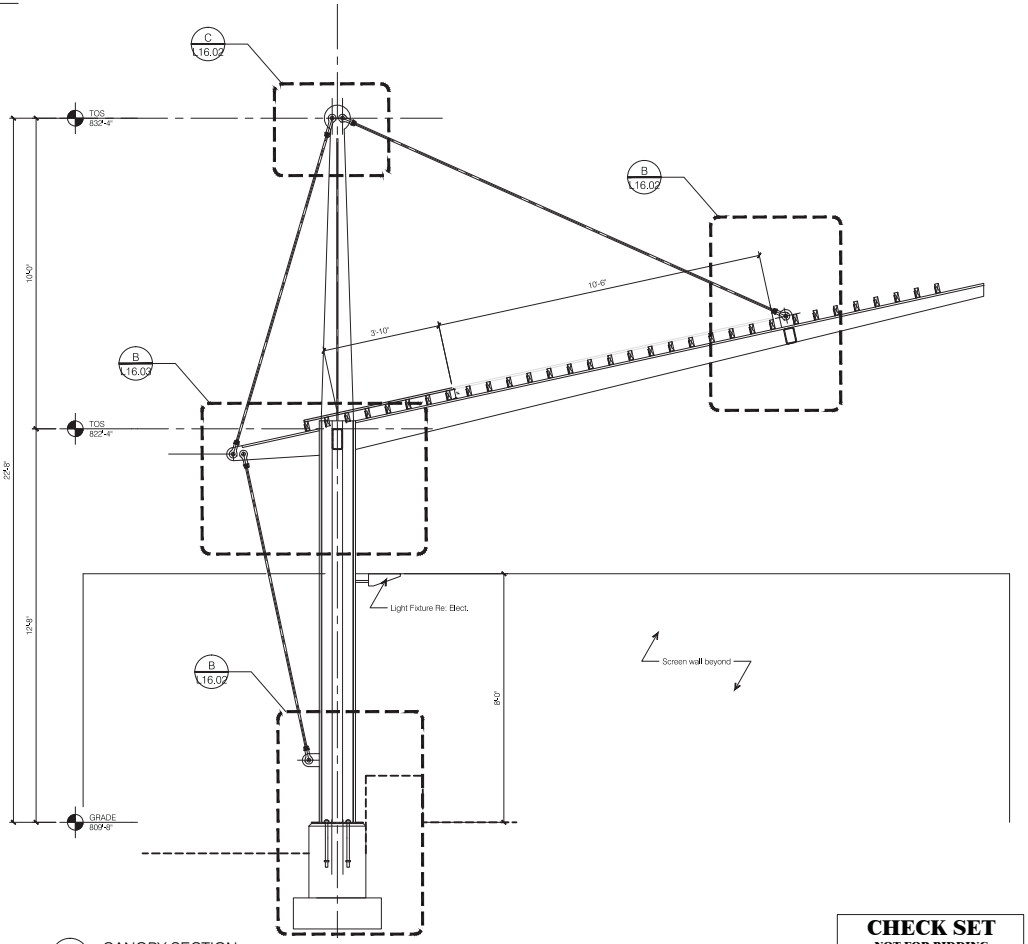

A CANOPY SECTION
SCALE: 1/2" = 1'-0"

CHECK SET
NOT FOR BIDDING
NOT FOR CONSTRUCTION

CALCULATED --
CHECKED --

MKSK
462 South Ludlow Alley
Columbus, Ohio 43215
p. 614 621 2796

CANOPY SECTION
THE PAVILION

BRIDGE PARK
OPEN SPACE

L16.02

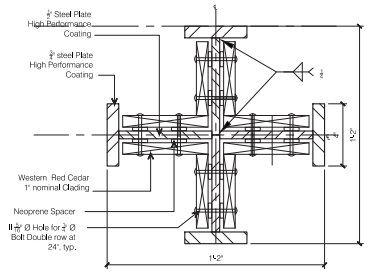

D Column Detail

SCALE: 3" = 1'-0"

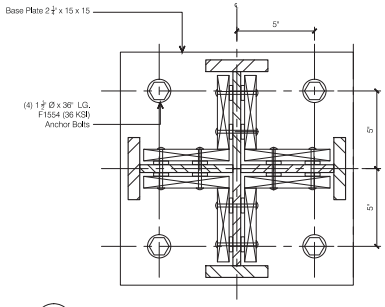

C Base Plate Detail

SCALE: 3" = 1'-0"

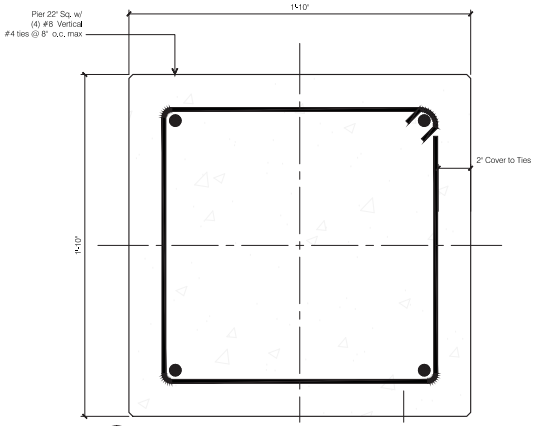

B Pier Detail

SCALE: 3" = 1'-0"

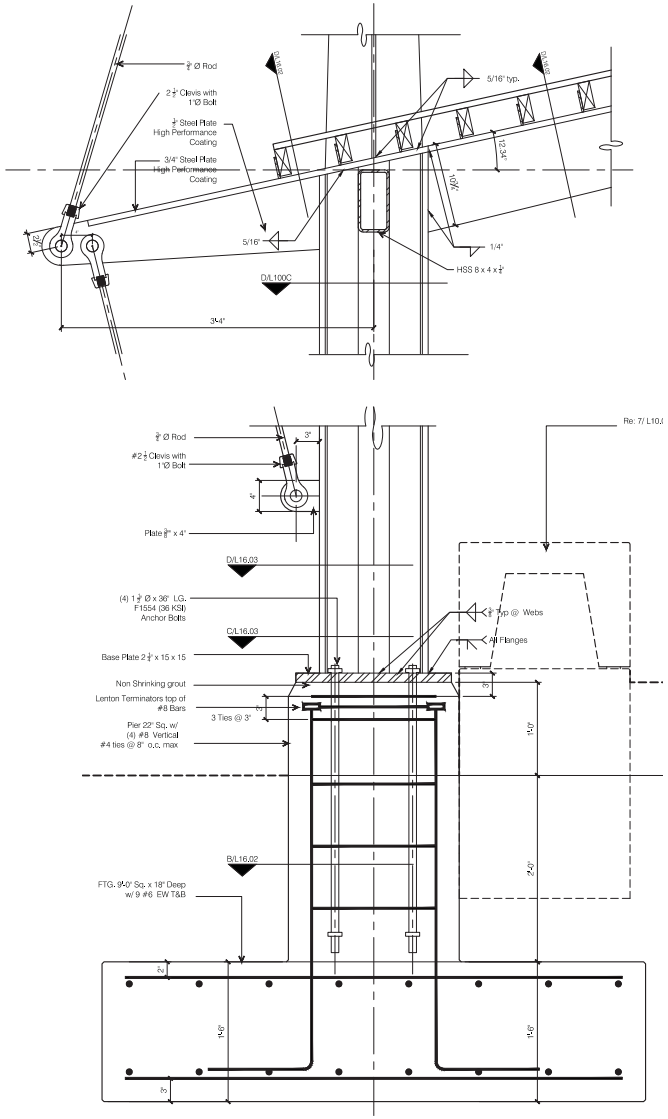

A Footing Detail

SCALE: 1-1/2" = 1'-0"

CHECK SET
NOT FOR BIDDING
NOT FOR CONSTRUCTION

CALCULATED — CHECKED —

MKSK
462 South Ludlow Alley
Columbus, Ohio 43215
p. 614.621.2796

CANOPY SECTION
THE PAVILION

BRIDGE PARK
OPEN SPACE

16.03

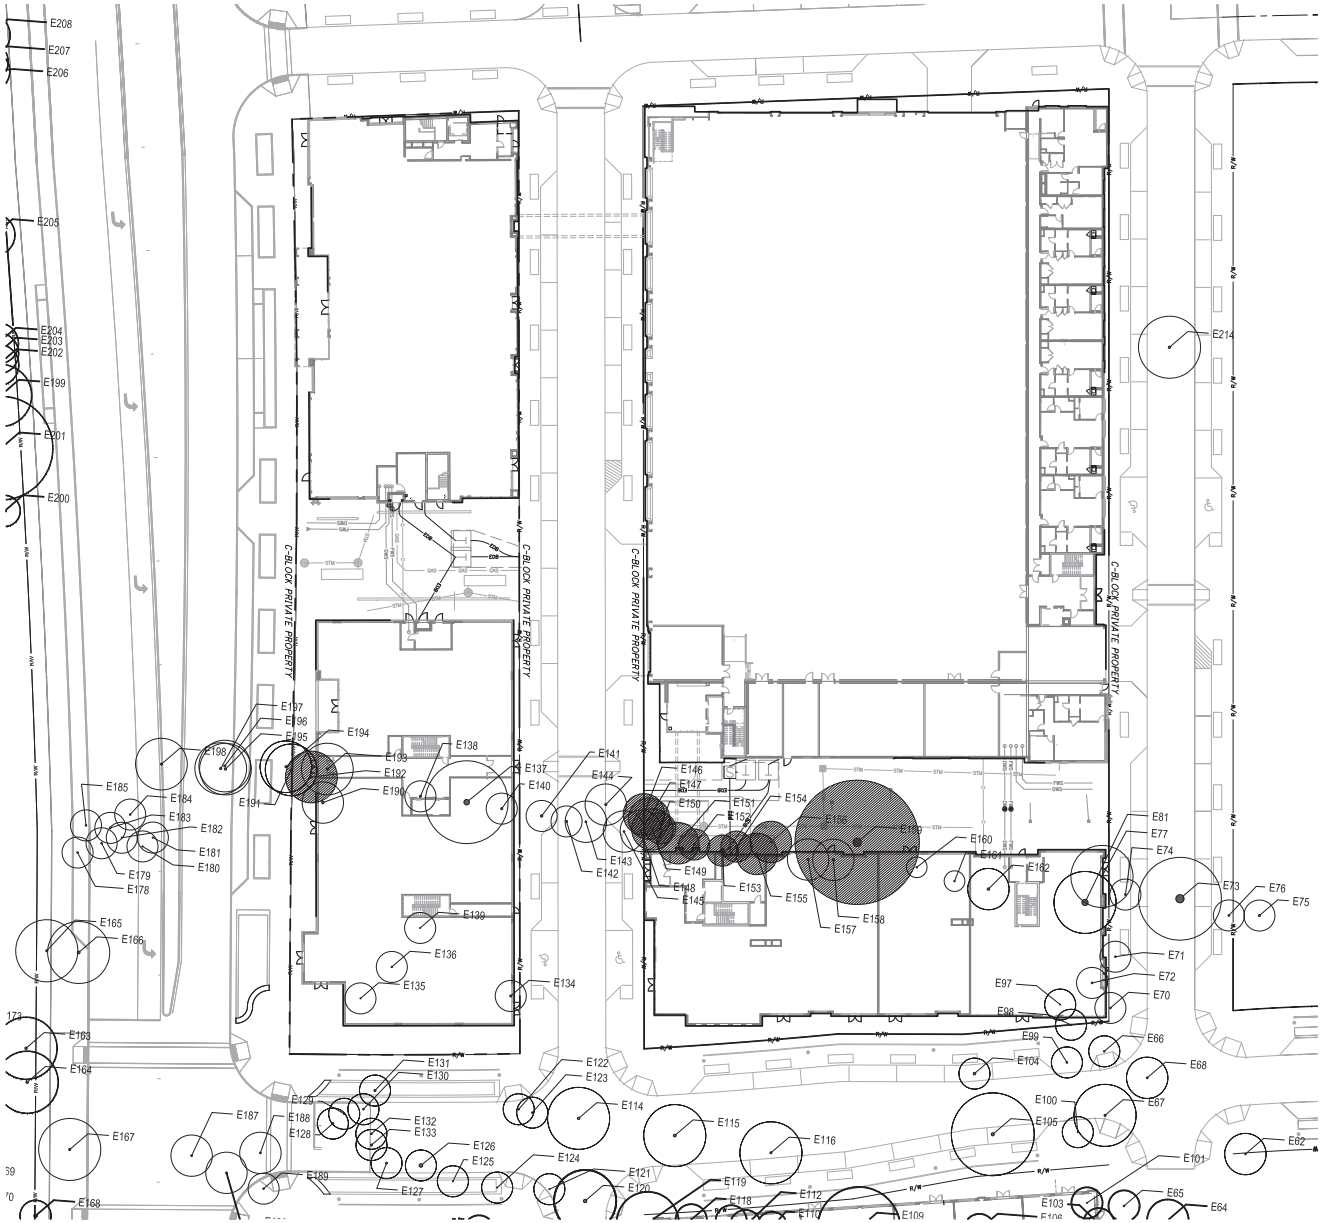

LEGEND:

EXISTING TREE TO BE REPLACED

EXISTING TREE NOT COUNTED

EXISTING TREE UNDER 6" DBH

Tree Survey Chart - Within C-Block Private Property

ID	Species	DBH	Condition	Notes
E146	Hackberry	10.0	Poor	Not included due to condition
E147	Hackberry	10.0	Poor	Not included due to condition
E149	Hackberry	10.0	Poor	Not included due to condition
E150	Boxelder	10.0	Poor	Not included due to condition
E151	Hackberry	7.0	Poor	Not included due to condition
E152	Boxelder	12.0	Poor	Not included due to condition
E153	Boxelder	24.0	Poor	Not included due to condition
E154	Boxelder	12.0	Poor	Not included due to condition
E155	Hackberry	12.0	Poor	Not included due to condition
E156	Hackberry	8.0	Poor	Not included due to condition
E159	Hackberry	48.0	Fair	
E192	Hackberry	12.0	Fair	

C-Block caliper inches to be mitigated: 60

C-Block Open Space caliper inches provided: 168.0
(Refer Planting Plans)

0 40' 80'
SCALE IN FEET

CALCULATED MLB/KAO
CHECKED JW

MKSK
462 South Ludlow Alley
Columbus, Ohio 43215
p. 614.621.2796

LANDSCAPE TREE SURVEY

BRIDGE PARK
OPEN SPACE

L17.01