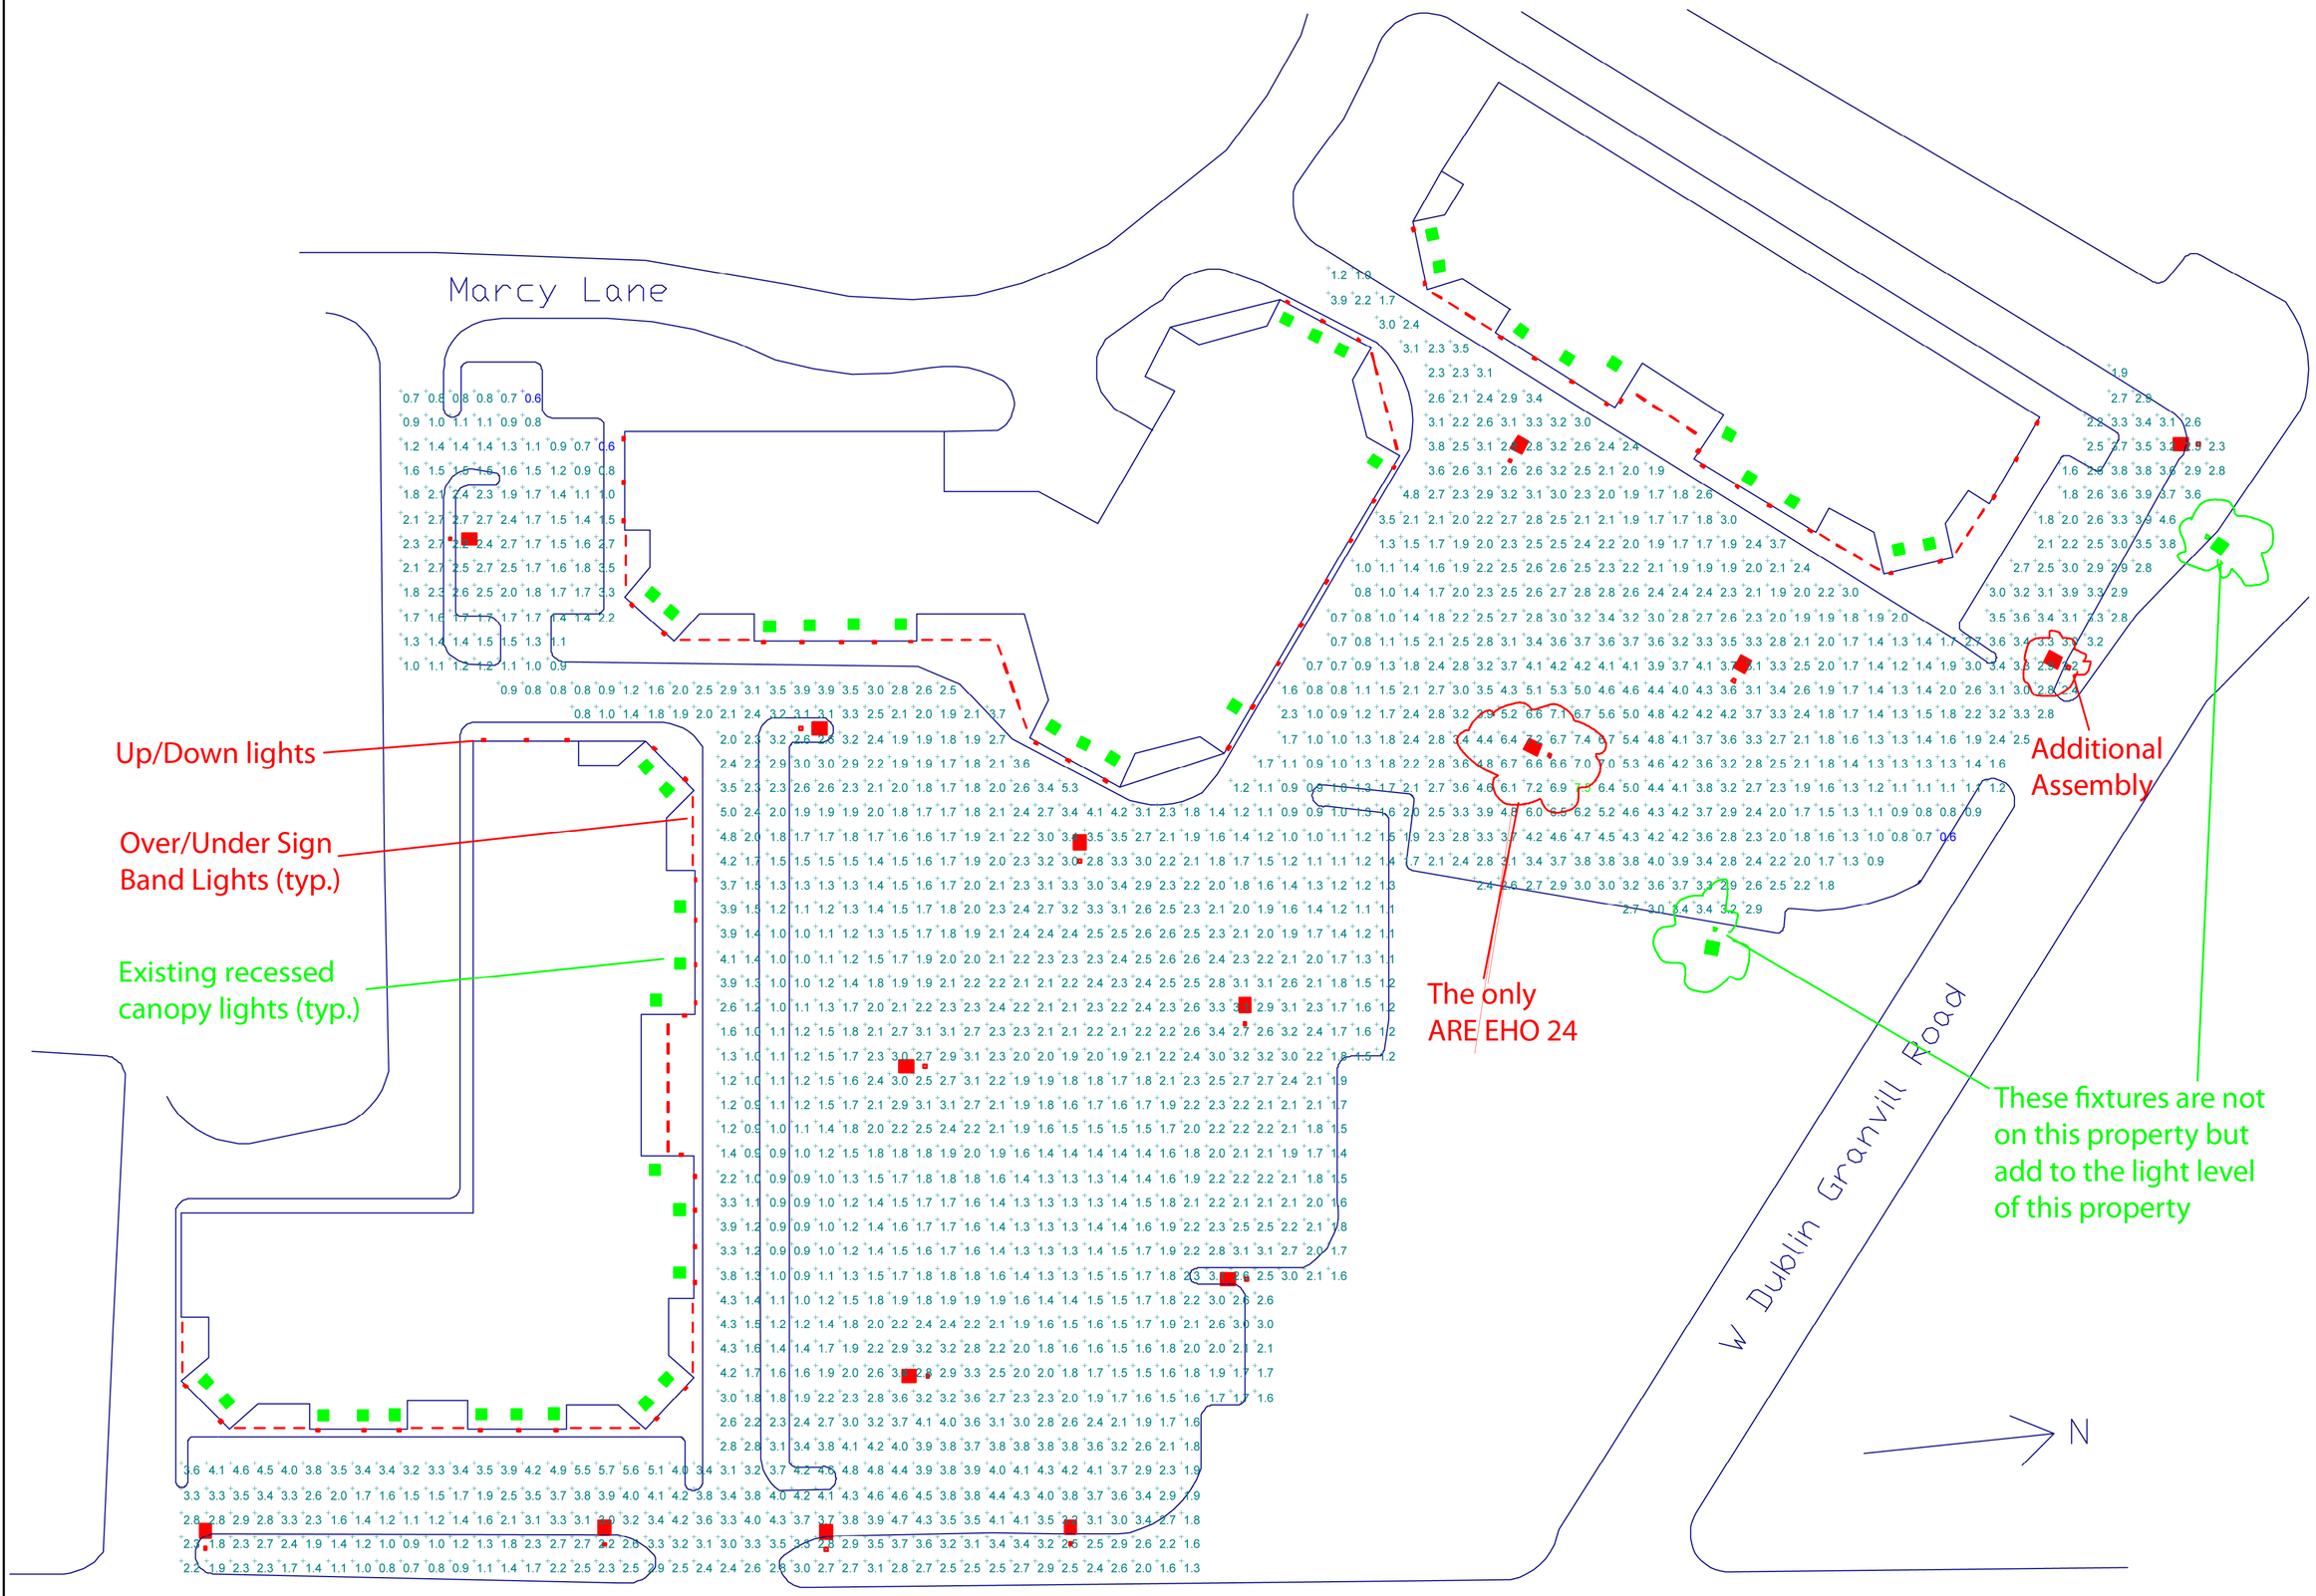

Plan View
Scale 1" = 45'

RIVERSIDE
Full Service Electrical Contractor

Trader Joe's Center

Proposed - LED
Phillips Edison

Designer
AMP

Date
Apr 27 2015

Scale

Drawing No.