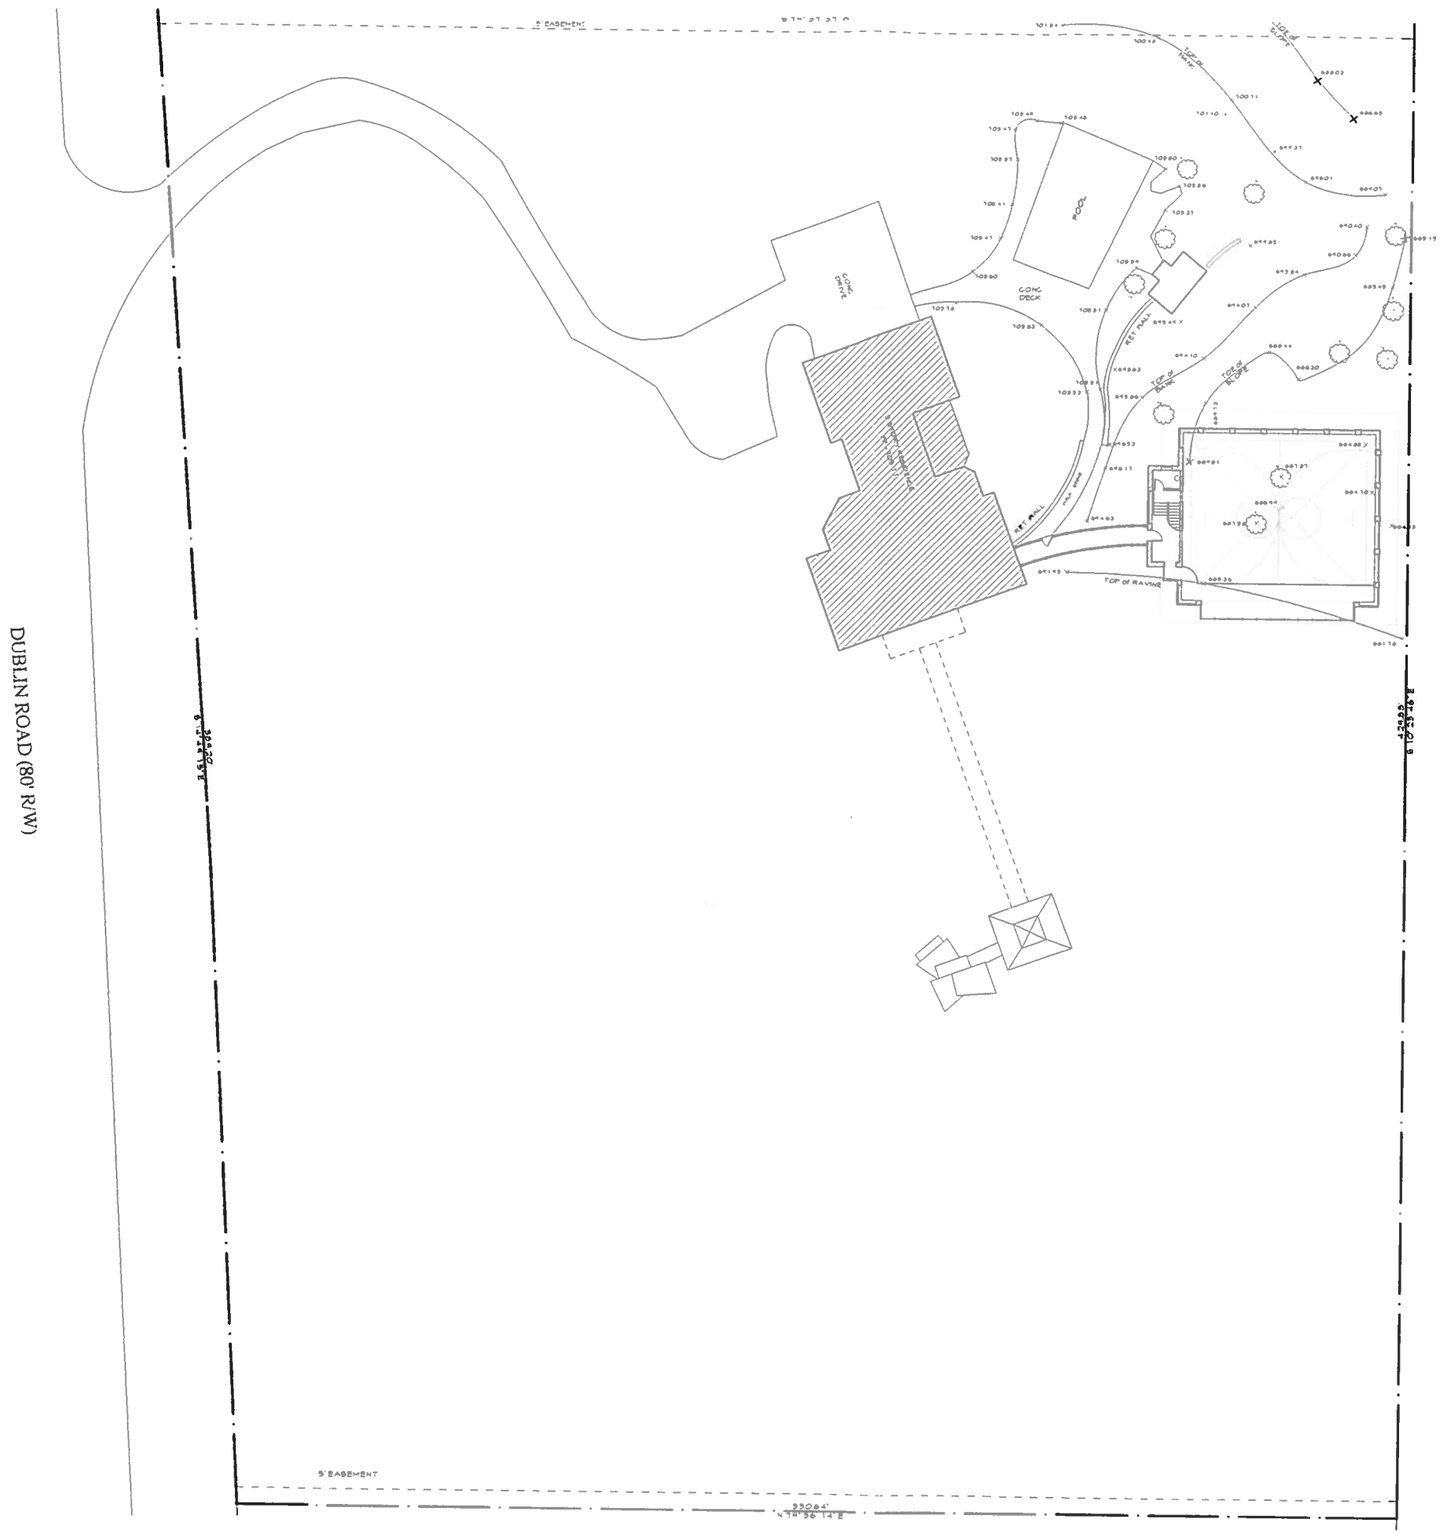

SITE PLAN
SCALE: 1" = 20'-0"

NORTH

© copyright 2015
ALL DRAWINGS ARE AND SHALL REMAIN THE PROPERTY OF STOCK & STONE ARCHITECTS LLC AND MAY NOT BE USED, DUPLICATED, OR ALTERED WITHOUT THE WRITTEN CONSENT OF THE ARCHITECTS

STOCK & STONE
ARCHITECTS · LLC
3686 North High Street Columbus, Ohio 43214 614-261-5810

THE CRANE SPORTS BUILDING

5600 DUBLIN ROAD
DUBLIN, OHIO

DATE 5/12/15

1

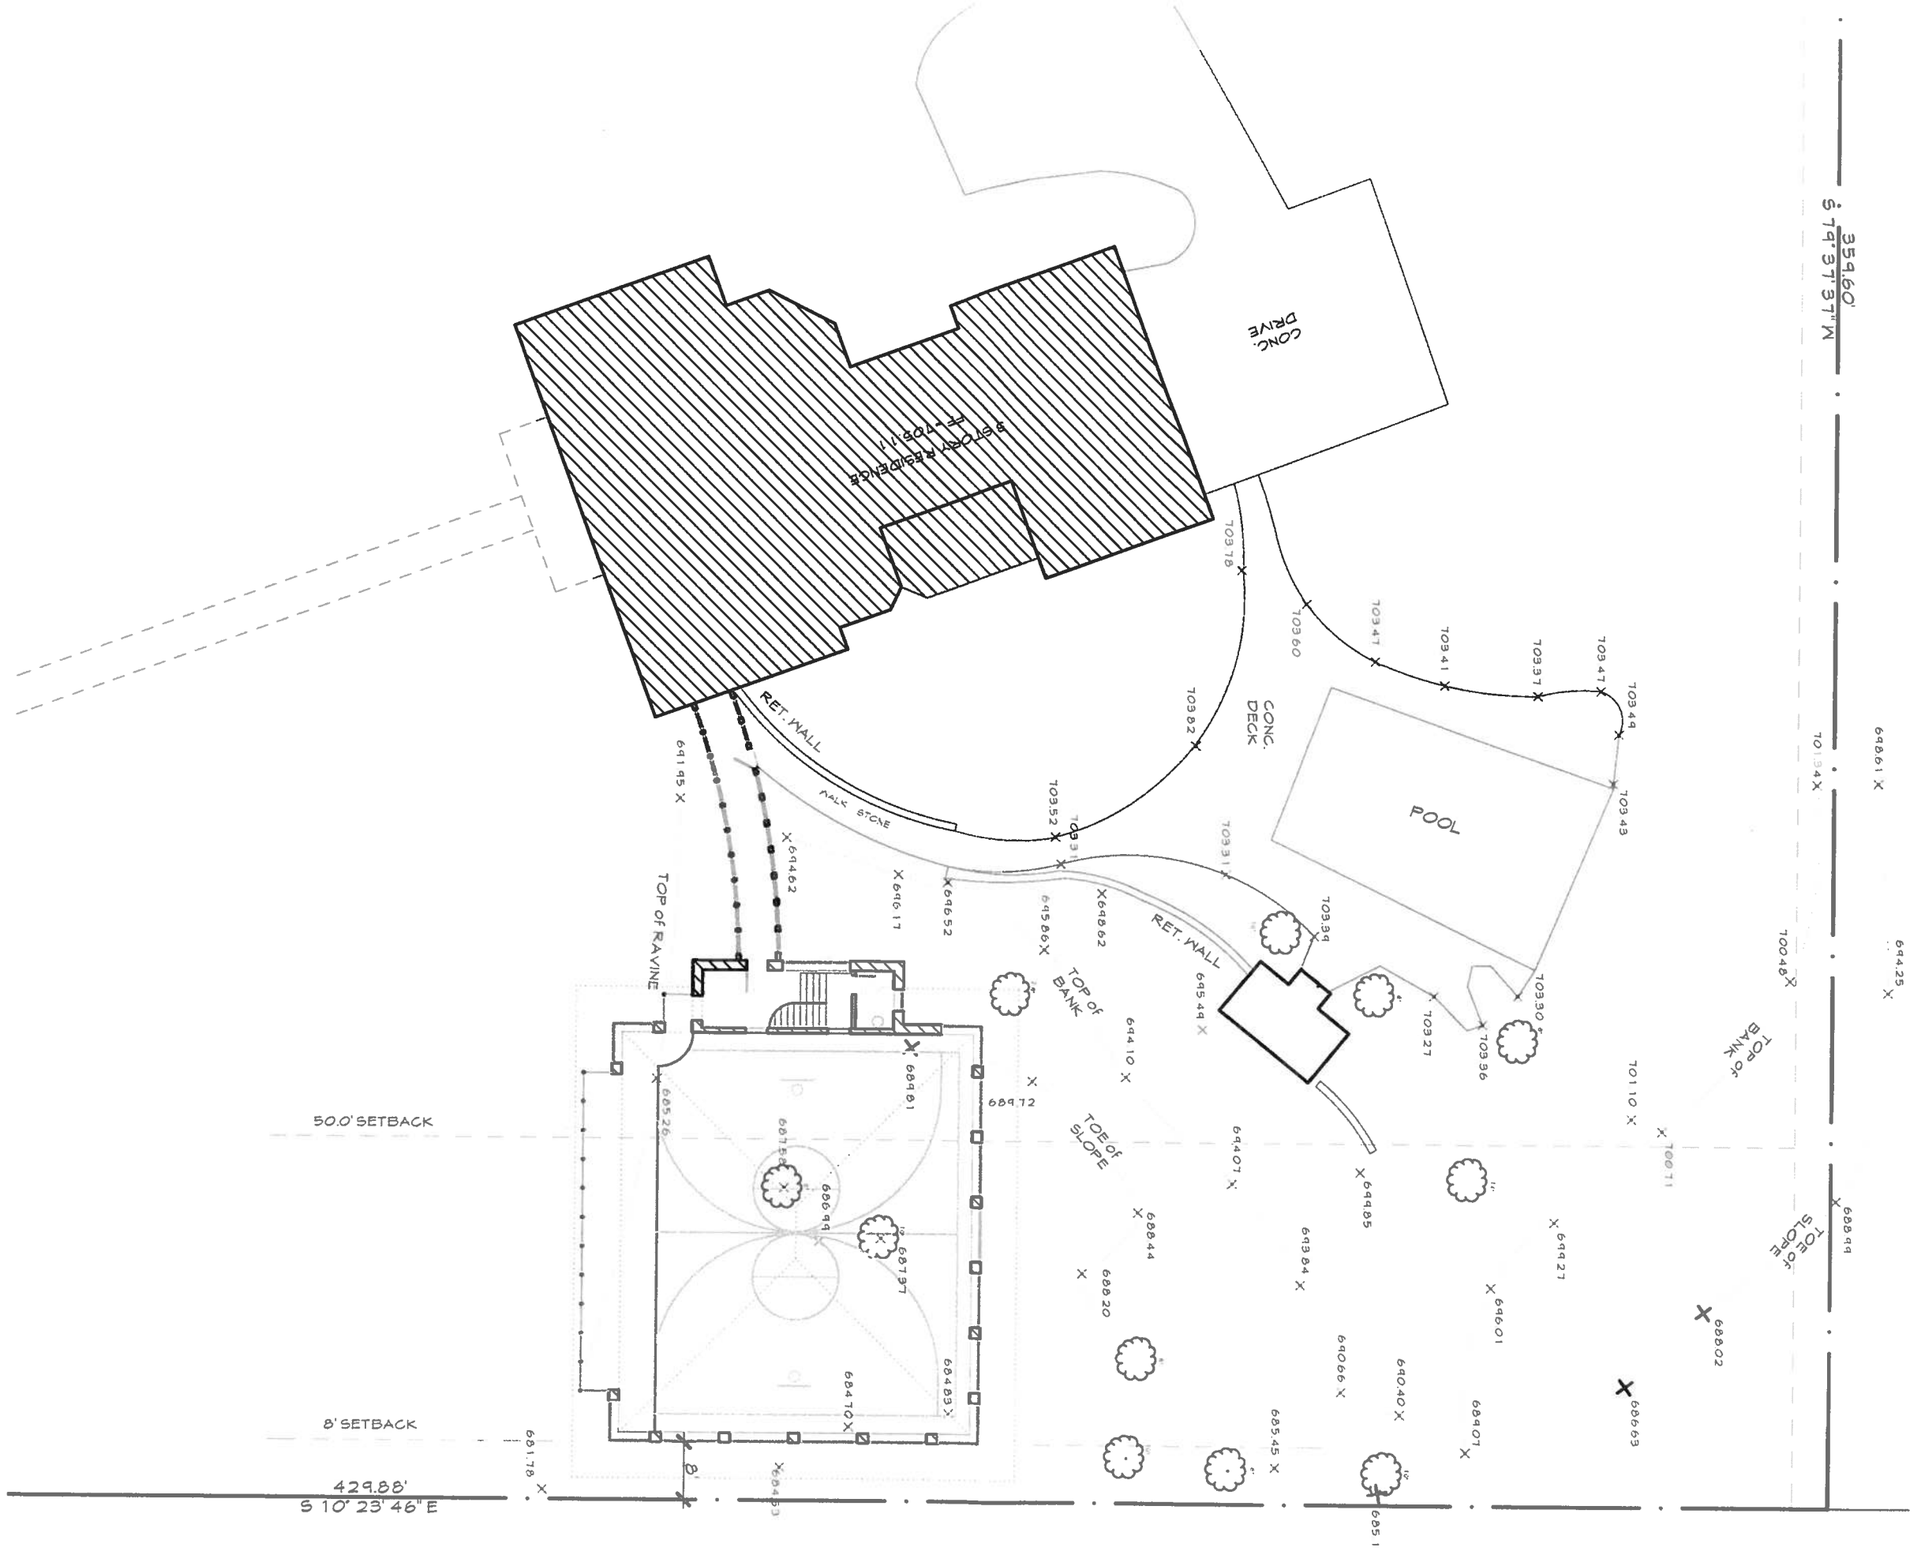
359.60'
S 79° 37' 37" W
CONC. DRIVE
3 STORY RESIDENCE
FF-705.11
RET. WALL
WALK STONE
CONC. DECK
POOL
TOP of RAVINE
TOP of BANK
TOE of SLOPE
50.0' SETBACK
8' SETBACK
429.88'
S 10° 23' 46" E

© copyright 2015
ALL DRAWINGS ARE AND SHALL REMAIN THE PROPERTY OF STOCK & STONE ARCHITECTS LLC AND MAY NOT BE USED, DUPLICATED OR ALTERED WITHOUT THE WRITTEN CONSENT OF THE ARCHITECTS.

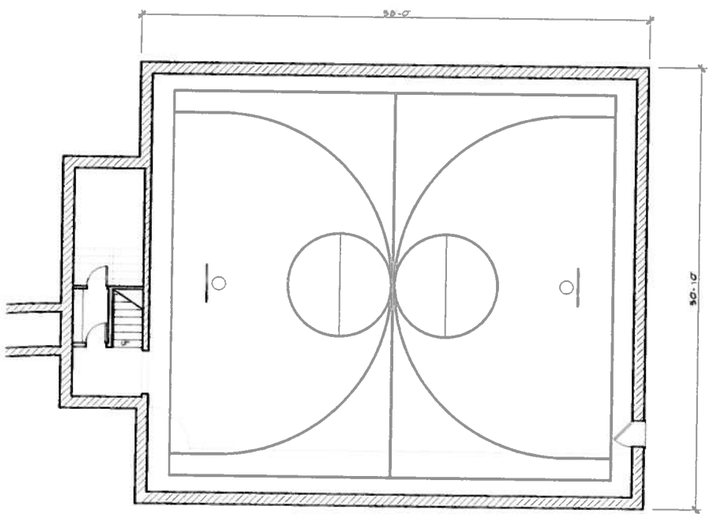

HIPPED VERSION
LOWER LEVEL PLAN
SCALE: 1/8" = 1'-0"
NORTH

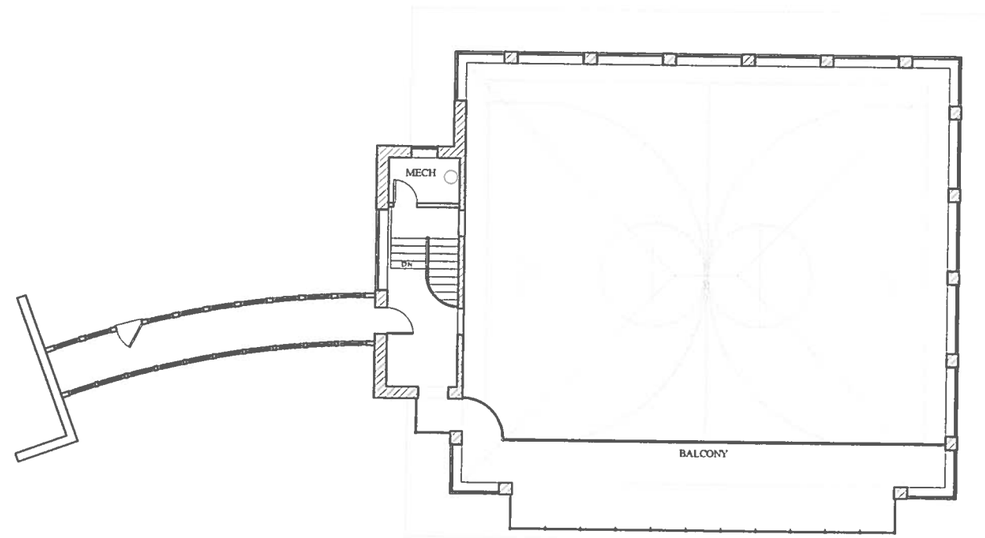

HIPPED VERSION
FIRST FLOOR PLAN
SCALE: 1/8" = 1'-0"
NORTH

STOCK & STONE
ARCHITECTS · LLC
3688 North High Street Columbus, Ohio 43214 614-261-5810

THE CRANE SPORTS BUILDING
5600 DUBLIN ROAD
DUBLIN, OHIO

DATE 5/12/15

© copyright 2015
ALL DRAWINGS ARE AND SHALL REMAIN THE PROPERTY OF STOCK & STONE ARCHITECTS LLC AND MAY NOT BE USED, DUPLICATED, OR ALTERED WITHOUT THE WRITTEN CONSENT OF THE ARCHITECTS

HIPPED VERSION
SOUTH ELEVATION
SCALE 1/8" = 1'-0"

STOCK & STONE
ARCHITECTS · L L C
3688 North High Street Columbus, Ohio 43214 614-261-3610

THE CRANE SPORTS BUILDING
5600 DUBLIN ROAD
DUBLIN, OHIO

DATE 5/12/15

3

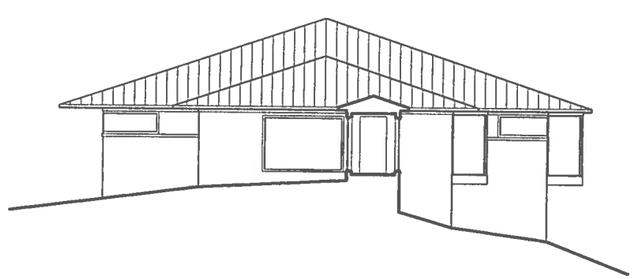

HIPPED VERSION
WEST ELEVATION
SCALE: 1/8" = 1'-0"

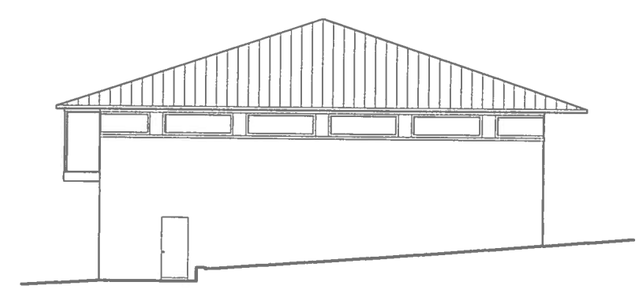

HIPPED VERSION
EAST ELEVATION
SCALE: 1/8" = 1'-0"

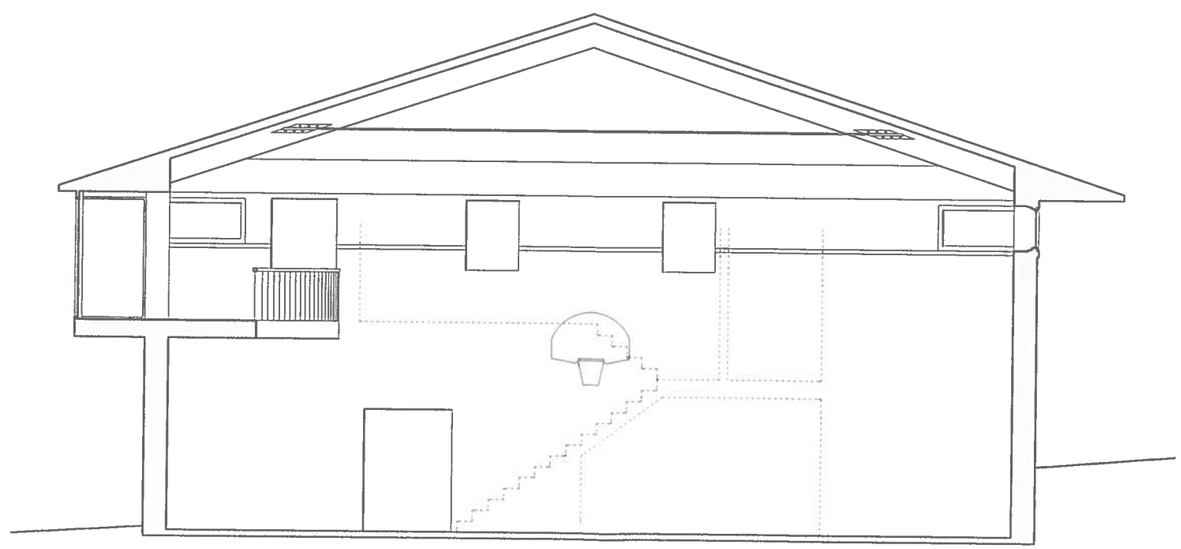

HIPPED VERSION
SECTION
SCALE: 1/4" = 1'-0"

© copyright 2015
ALL DRAWINGS ARE AND SHALL REMAIN THE PROPERTY OF STOCK & STONE ARCHITECTS LLC AND MAY NOT BE USED, DUPLICATED OR ALTERED WITHOUT THE WRITTEN CONSENT OF THE ARCHITECTS.

STOCK & STONE
ARCHITECTS · LLC
3686 North High Street Columbus, Ohio 43214 614-261-5810

THE CRANE SPORTS BUILDING
5600 DUBLIN ROAD
DUBLIN, OHIO

DATE: 5/12/15