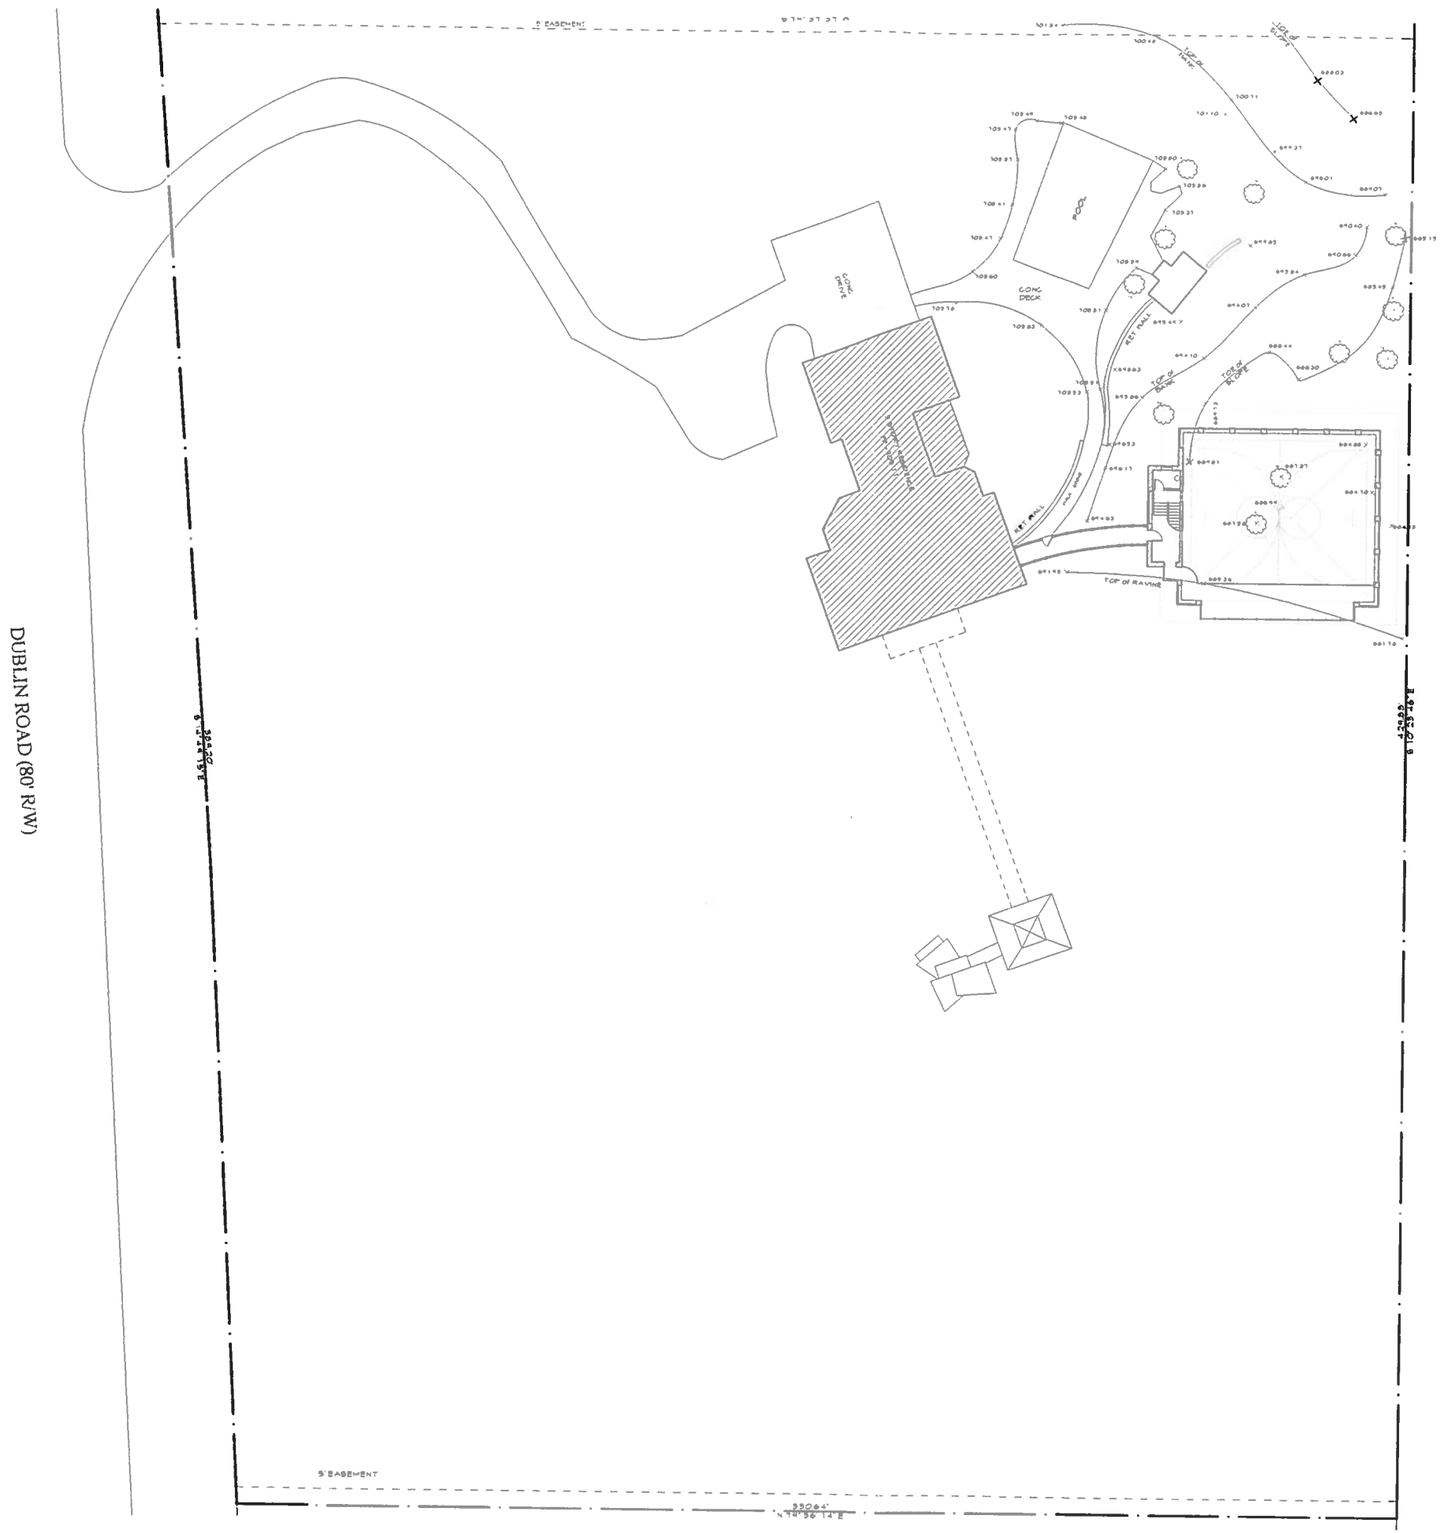

SITE PLAN
SCALE: 1" = 20'-0"

NORTH

© copyright 2015
ALL DRAWINGS ARE AND SHALL REMAIN THE PROPERTY OF STOCK & STONE ARCHITECTS LLC AND MAY NOT BE USED, DUPLICATED, OR ALTERED WITHOUT THE WRITTEN CONSENT OF THE ARCHITECTS

STOCK & STONE
ARCHITECTS · LLC
3686 North High Street Columbus, Ohio 43214 614-261-5810

THE CRANE SPORTS BUILDING

5600 DUBLIN ROAD
DUBLIN, OHIO

DATE 5/12/15

1