BRIDGE PARK OPEN SPACE . B-BLOCK

ART SUBMITTAL // 06.03.15

MKSK

MKSKSTUDIOS.COM

BRIDGE PARK DESIGN REVIEW OVERALL PLAN

03 June 2015

L1

NTS

MKSK

MKSKSTUDIOS.COM

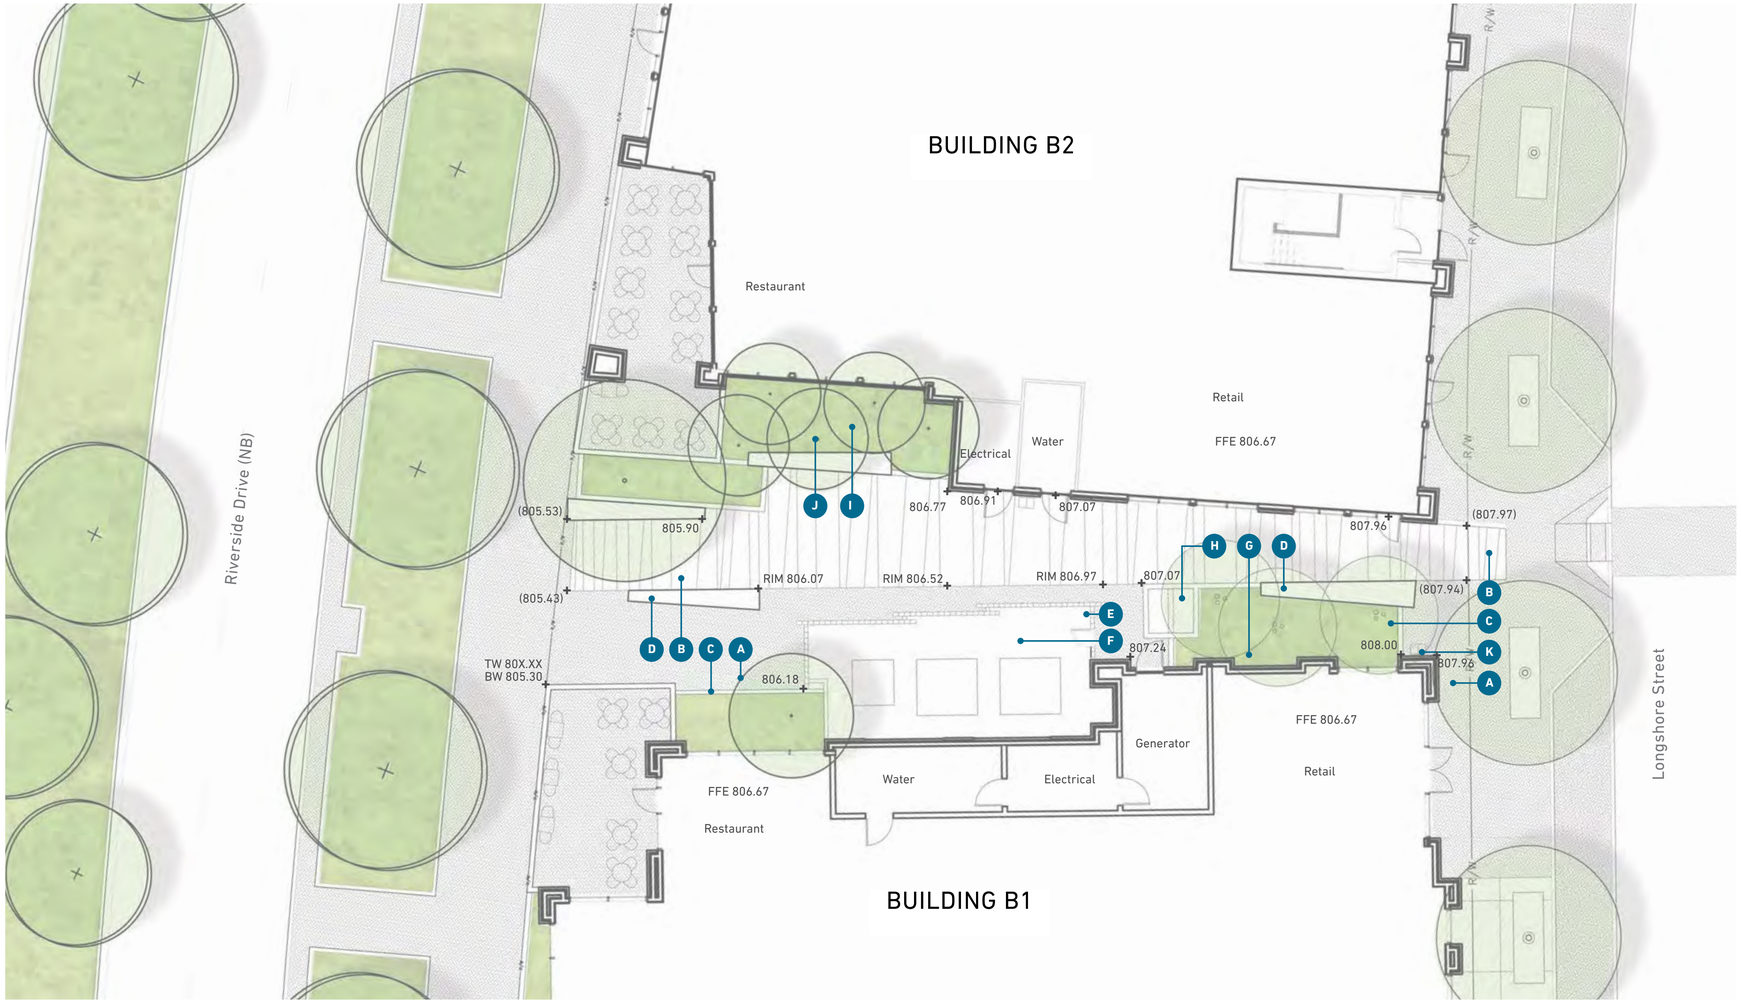

MATERIALS LEGEND

A Brick Pavement
Manufacturer: Endicott Clay Products
Size: 4"x 8"
Pattern: Herringbone
Color: Dark & Manganese Ironspot blend

B Bluestone Pavers
Taper-cut pavers with thermal finish
18"w x varied length

C Precast Concrete Curb
4"h x 8"w x 5'l

D Precast Concrete Bench
18"h x varied length x varied width

E Transformer Enclosure
Red Cedar vertical slat of 7' height

F Crushed Aggregate Paving
Buff colored crushed stone paving

G Bio Retention Planter
Water quality treatment with ornamental plantings and trees

H Stormwater Structure

I Ornamental Plantings
Large masses of understory plants for seasonal interest
Height: +/- 18" above pavement elevation

J Deciduous Shade Trees
See planting sheet for details.

K Litter & Recycling Receptacle
ID Metalco Box Iron
Color: Charcoal

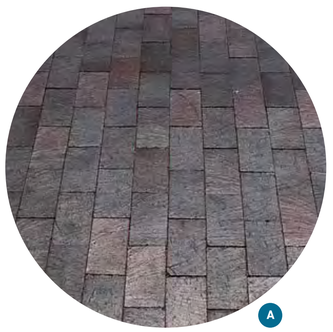
A

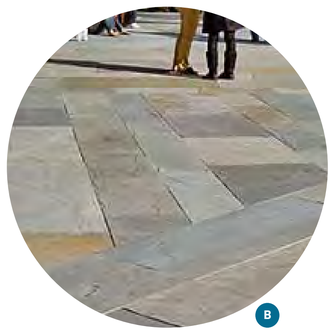
B

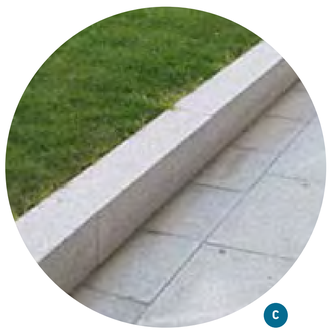
C

D

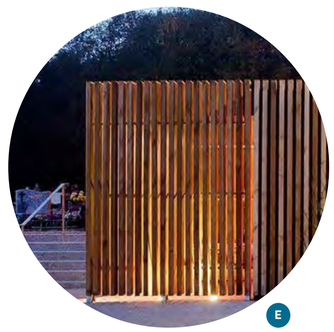
E

PLANTING LEGEND

A Deciduous Shade Trees

Nyssa sylvatica- Black Tupelo

B Deciduous Ornamental Trees

Cercis canadensis- Eastern Redbud

Chionanthus virginicus- Fringe Tree

Maackia amurensis- Amur Maackia

C Stormwater Bioretention Plantings

Astilbe 'Bridal Veil'- False Spirea

Carex stricta- Tussock Sedge

D Ornamental Plantings

Allium- Ornamental Onion
'Globemaster'
karataviense
'Mount Everest'

Amsonia 'Blue Ice'- Blue Ice Blue Star

Amsonia hubrichtii- Blue Star

Hydrangea 'Bobo'- Bobo Hydrangea

A

D

D

D

C

B

MATERIALS LEGEND

A Bluestone Flagging
Random-cut 24" - 60" diameter
Thermal finish with 1/2" stabalized joints

B Brick Pavement
Manufacturer: Endicott Clay Products
Size: 4"x 8"
Pattern: Herringbone
Color: Dark & Manganese Ironspot blend

C Architectural Concrete Paving
Natural color; light sandblast finish and varied joints

D Precast Concrete Curb
18"h x 18"w x varied length

E Precast Concrete Bench
18"h x 18"w x varied length

F Architectural Concrete Wall with Precast Concrete Cap
18"h x 18"w x varied length

G Transformer Enclosure
Red Cedar vertical slat of 7' height

H Crushed Aggregate Paving
Buff colored crushed stone paving

I Bio Retention Planter
Water quality treatment with ornamental plantings and trees

J Stormwater Structure

K Site Furnishings
Mulit-colored Adirondack Chairs placed on bluestone paving

L Litter & Recycling Receptacle
ID Metalco Box Iron
Color: Charcoal

M Ornamental Plantings
Large masses of understory plants for seasonal interest
Height: +/- 18" above pavement elevation

N Deciduous Shade Trees
See planting sheet for details.

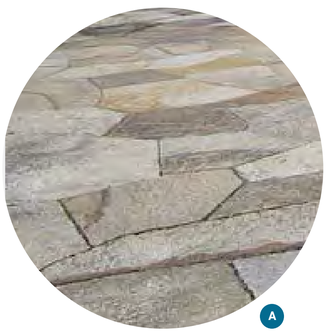
A

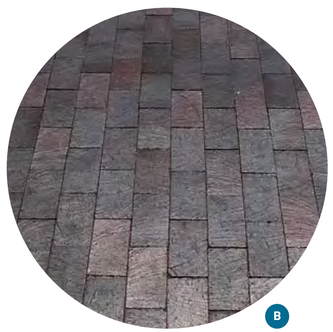
B

C

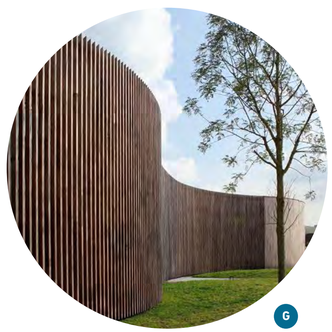
G

F

K

PLANTING LEGEND

A Deciduous Shade Trees
Larix laricina- American Larch

Cerciphyllum japonicum- Katsura tree

B Deciduous Ornamental Trees

C Stormwater Bioretention Plantings

Polystichum polybelpharum- Tassel Fern

D Ornamental Plantings

Athyrium 'Ghost'-Ghost Fern

Calamagrostis x 'Karl Foerster'- Karl Foerster Feather Reed Grass

Equisetum hymemale- Horsetail rush

Festuca glauca 'Elijiah Blue'- Blue Fescue

Hakonechloa macra 'All Gold'- All Gold Hakone Grass

Sanguisorba officinalis 'Tanna'- Tanna Burnet

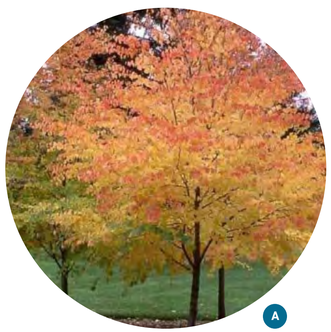
A

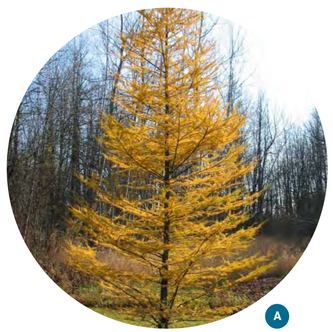
A

C

D

D

D

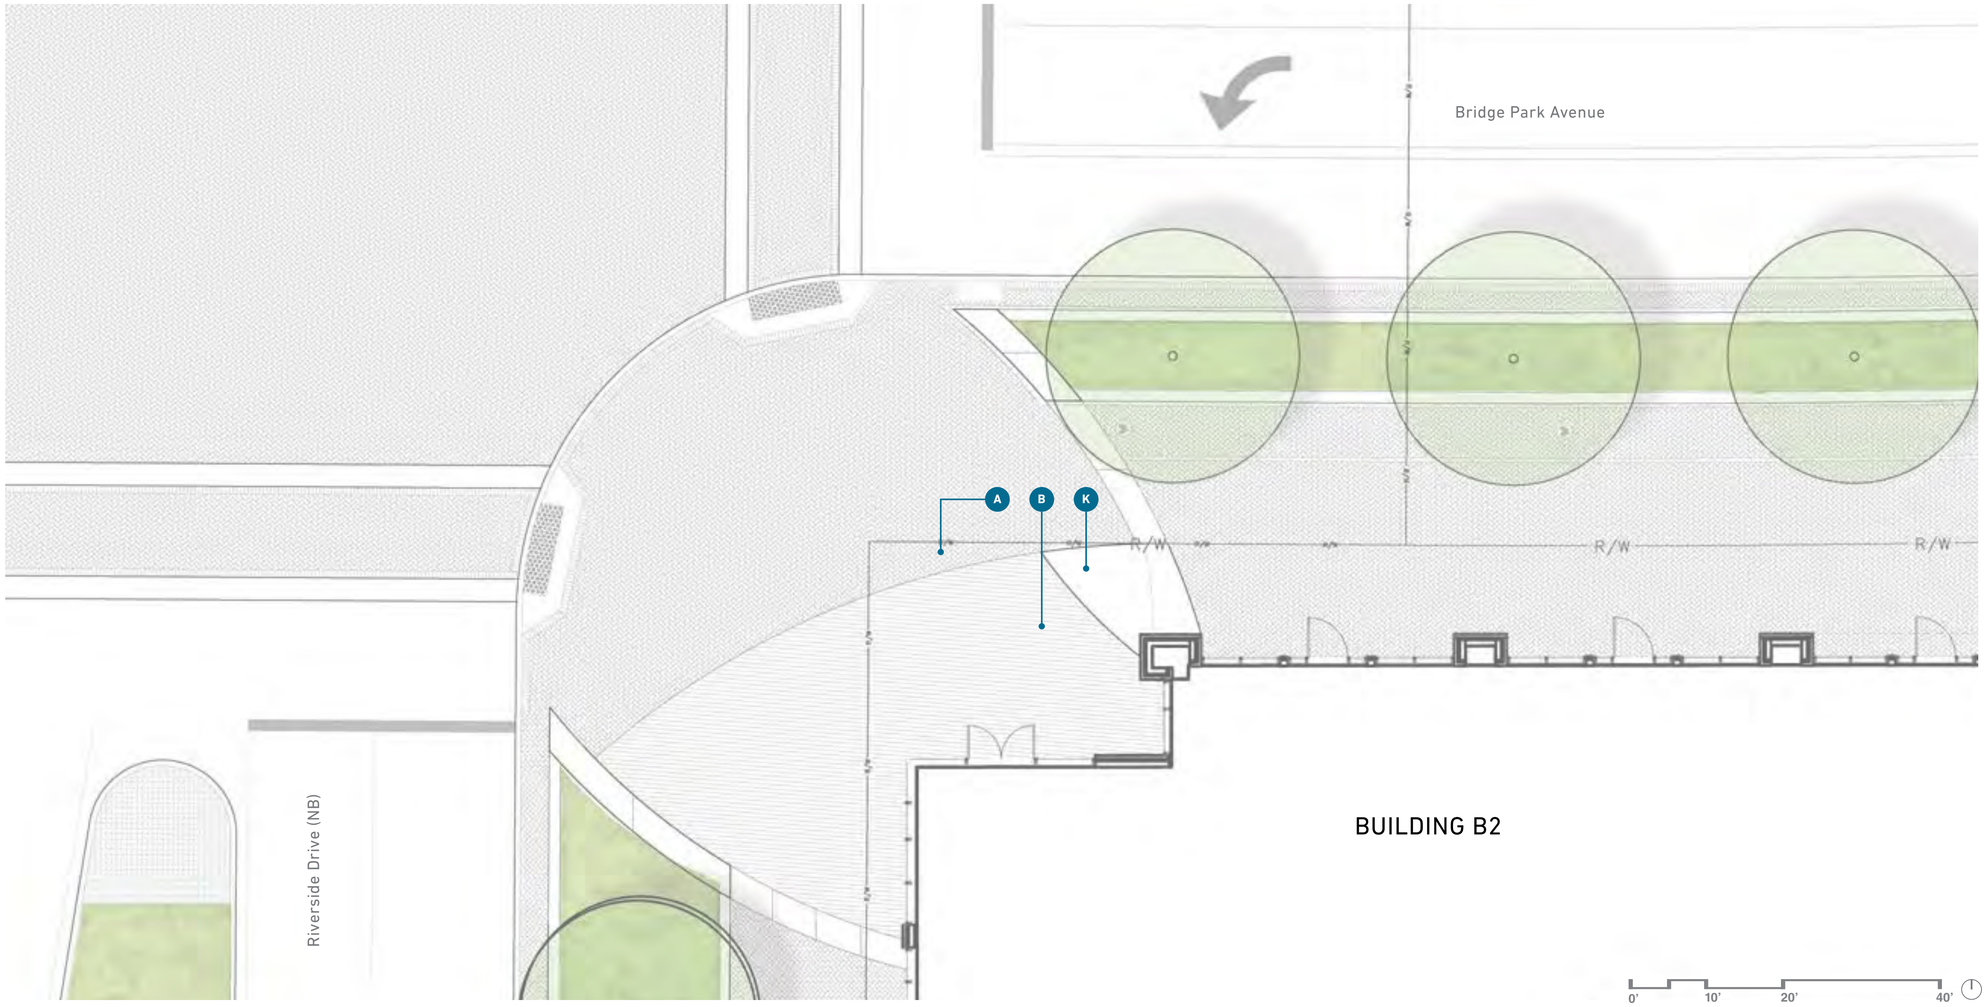

MATERIALS LEGEND

A Brick Pavement
Manufacturer: Endicott Clay Products
Size: 4"x 8"
Pattern: Herringbone
Color: Dark & Manganese Ironspot blend

B Granite Pavement
Size: Varied, minimum 3'l
Color / Finish: Charcoal gray / thermal finish field

C Granite Seat Wall
18"h x 24"w x 20'l
Color / Finish: Charcoal gray / thermal finish

D Granite Treads
7"h x 15"w
Color / Finish: Charcoal gray / thermal finish

E Precast Concrete Seat Wall
18"h x 18"w x varied length

F Granite Planter Curb
Size: 4" x 18"
Color/Finish: Charcoal gray / honed face and thermal top

G Ornamental Plantings
Large masses of understory plants for seasonal interest
Height: +/- 18" above pavement elevation

H Architectural Planters
Fiberglass reinforced plastic planters with liners and integral drainage system

I Ornamental Planters
Precast concrete planters

J Artwork Opportunity Location
Area preserved for potential art work. No other provisions are included.

K Granite Plinth
18"h x 24"w
Color / Finish: Charcoal gray / thermal finish

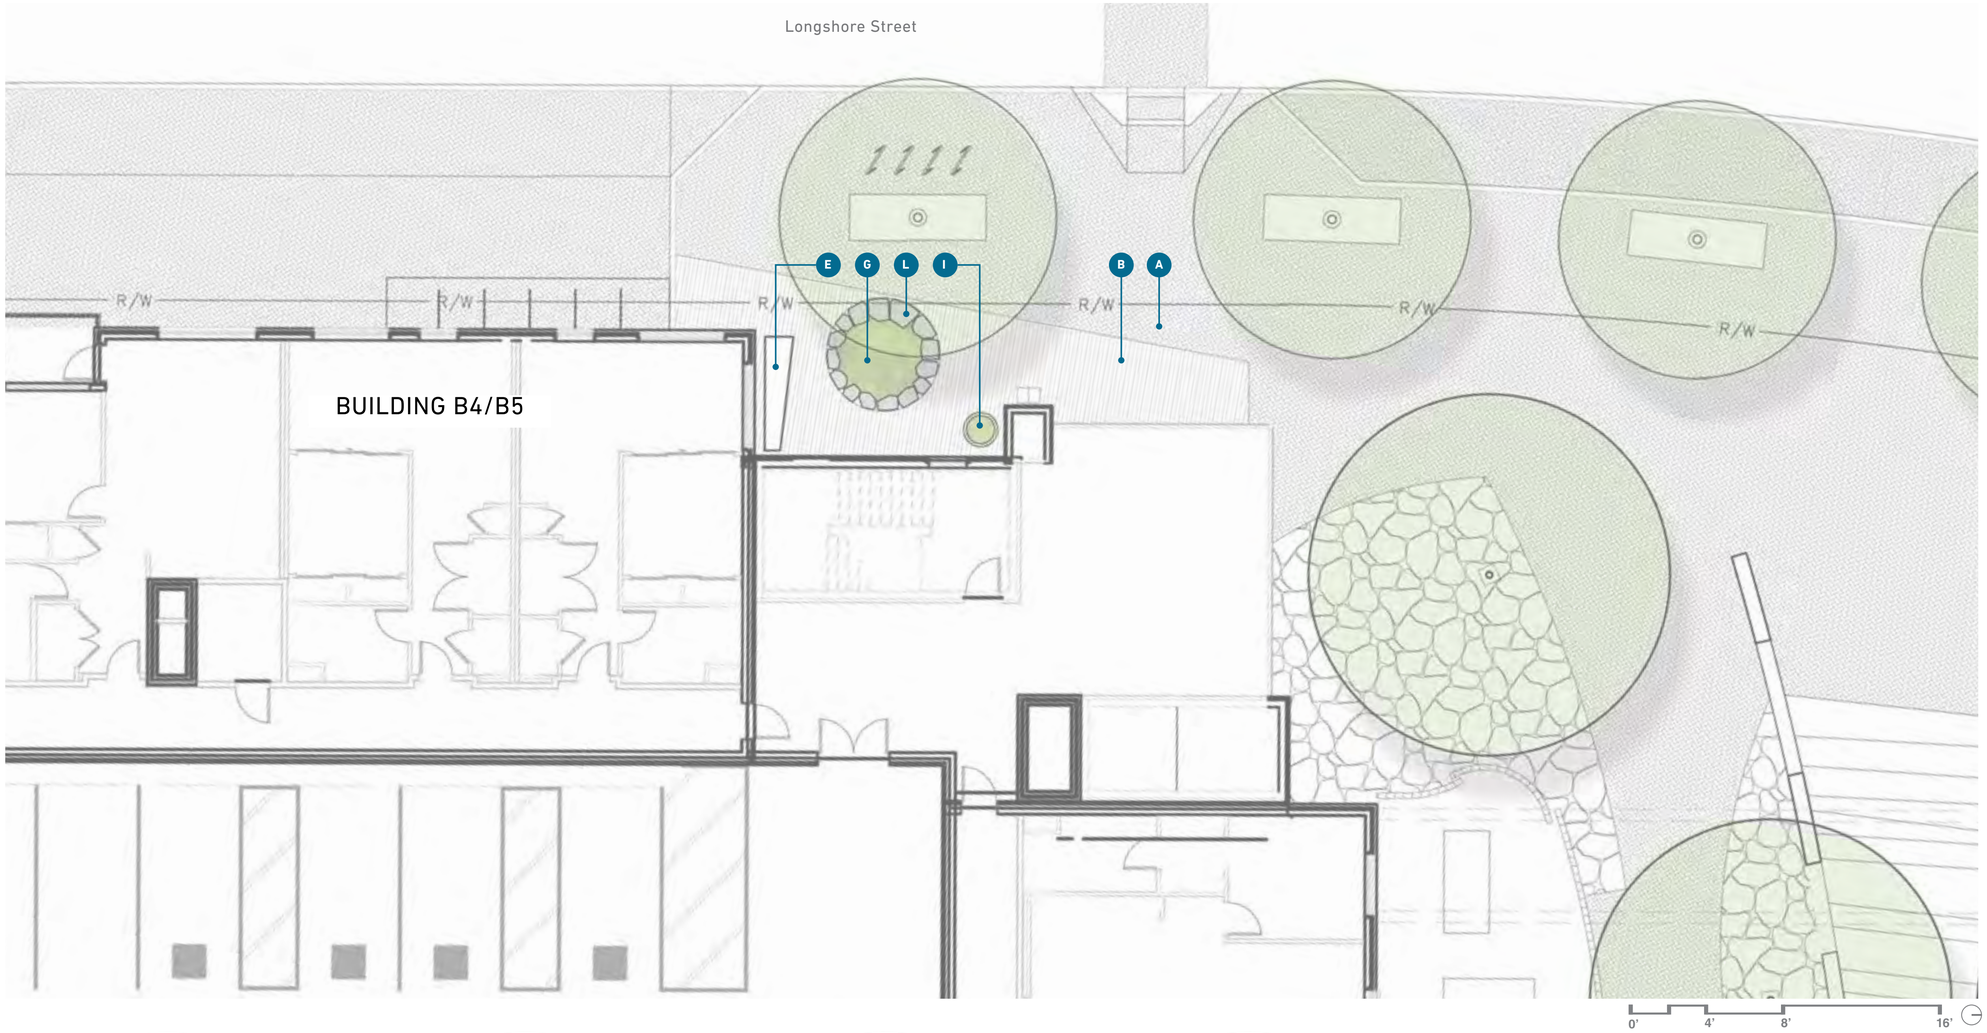

MATERIALS LEGEND

A Brick Pavement
Manufacturer: Endicott Clay Products
Size: 4"x 8"
Pattern: Herringbone
Color: Dark & Manganese Ironspot blend

B Granite Pavement
Size: Varied, minimum 3'l
Color / Finish: Charcoal gray / thermal finish field

C Granite Seat Wall
18"h x 24"w x 20'l
Color / Finish: Charcoal gray / thermal finish

D Granite Treads
7"h x 15"w
Color / Finish: Charcoal gray / thermal finish

E Precast Concrete Seat Wall
18"h x 18"w x varied length

F Granite Planter Curb
Size: 4" x 18"
Color/Finish: Charcoal gray / honed face and thermal top

G Ornamental Plantings
Large masses of understory plants for seasonal interest
Height: +/- 18" above pavement elevation

H Architectural Planters
Fiberglass reinforced plastic planters with liners and integral drainage system

I Ornamental Planters
Precast concrete planters

J Artwork Opportunity Location
Area preserved for potential art work. No other provisions are included.

K Granite Plinth
18"h x 24"w
Color / Finish: Charcoal gray / thermal finish

L Salvaged Boulders
Granite boulders salvaged from project site or imported.
Size: 30" min. diameter - 72" diameter

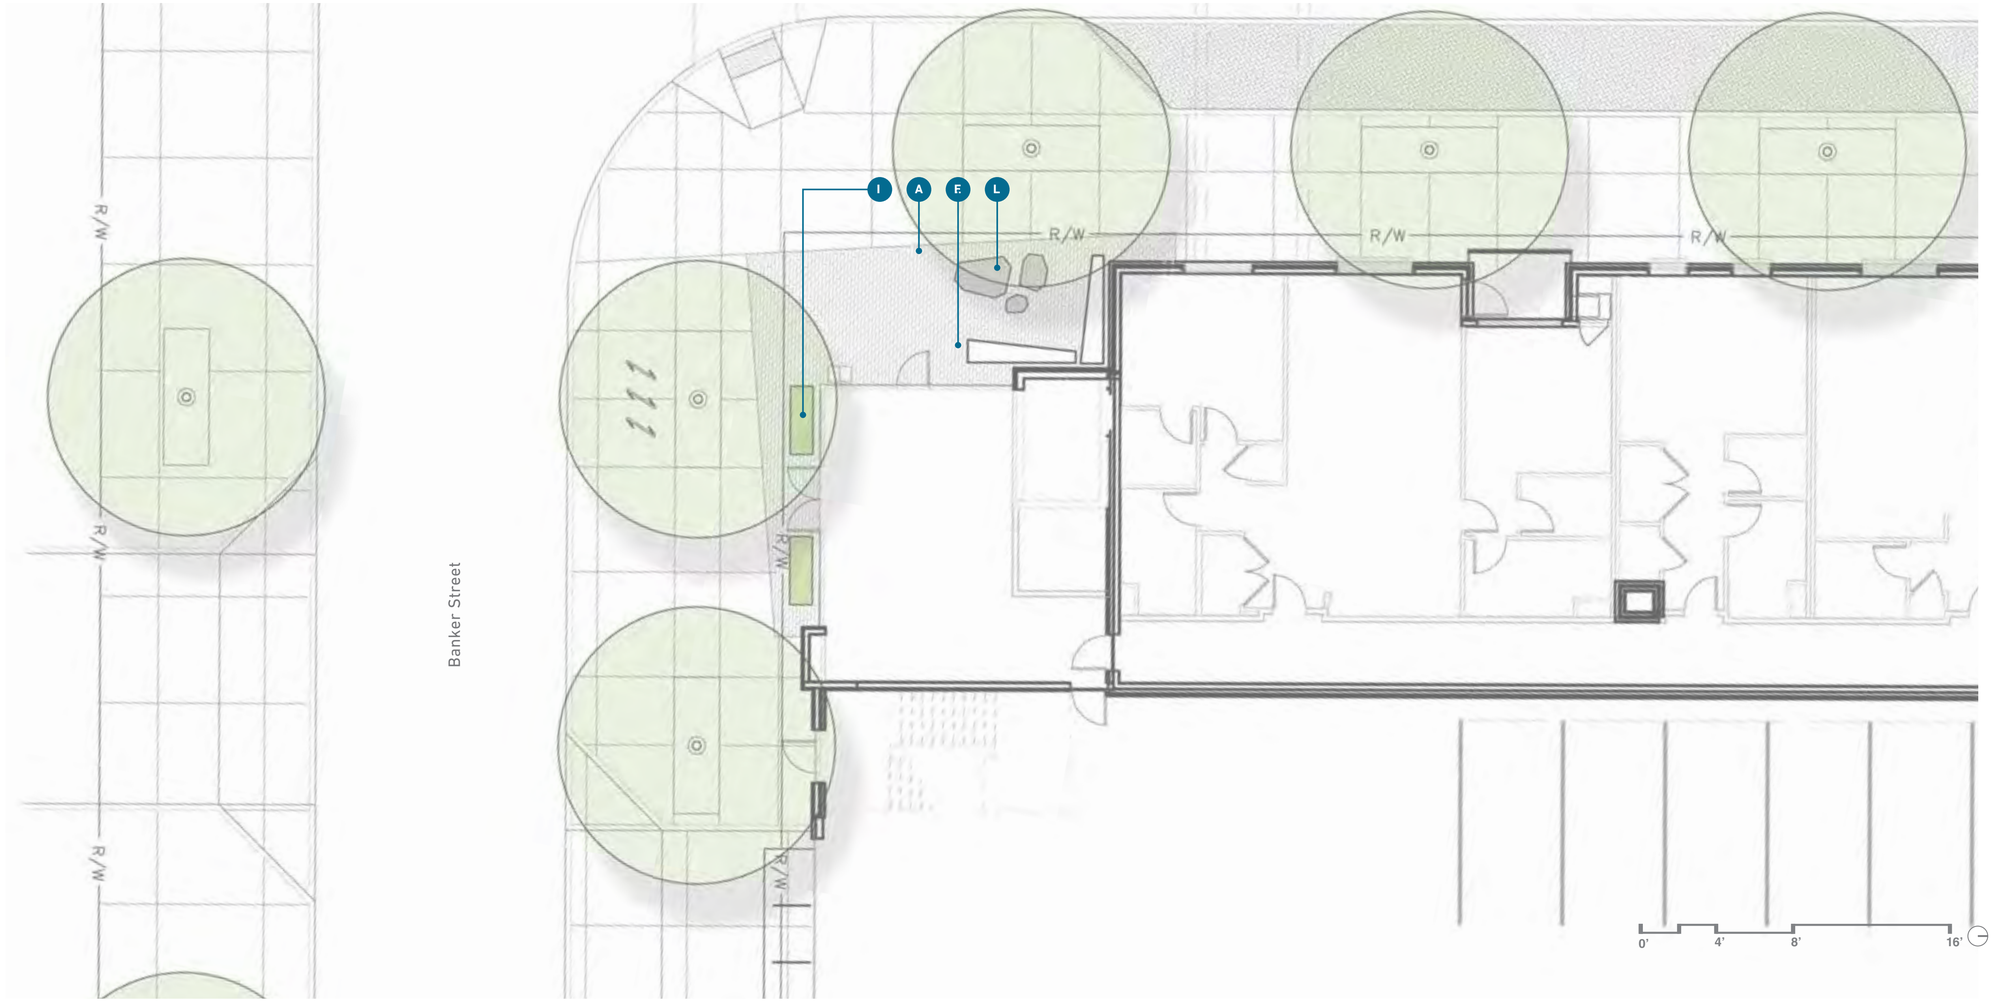

MATERIALS LEGEND

A Brick Pavement
Manufacturer: Endicott Clay Products
Size: 4"x 8"
Pattern: Herringbone
Color: Dark & Manganese Ironspot blend

B Granite Pavement
Size: Varied, minimum 3'l
Color / Finish: Charcoal gray / thermal finish field

C Granite Seat Wall
18"h x 24"w x 20'l
Color / Finish: Charcoal gray / thermal finish

D Granite Treads
7"h x 15"w
Color / Finish: Charcoal gray / thermal finish

E Precast Concrete Seat Wall
18"h x 18"w x varied length

F Granite Planter Curb
Size: 4" x 18"
Color/Finish: Charcoal gray / honed face and thermal top

G Ornamental Plantings
Large masses of understory plants for seasonal interest
Height: +/- 18" above pavement elevation

H Architectural Planters
Fiberglass reinforced plastic planters with liners and integral drainage system

I Ornamental Planters
Precast concrete planters

J Artwork Opportunity Location
Area preserved for potential art work. No other provisions are included.

K Granite Plinth
18"h x 24"w
Color / Finish: Charcoal gray / thermal finish

L Salvaged Boulders
Granite boulders salvaged from project site or imported.
Size: 30" min. diameter - 72" diameter

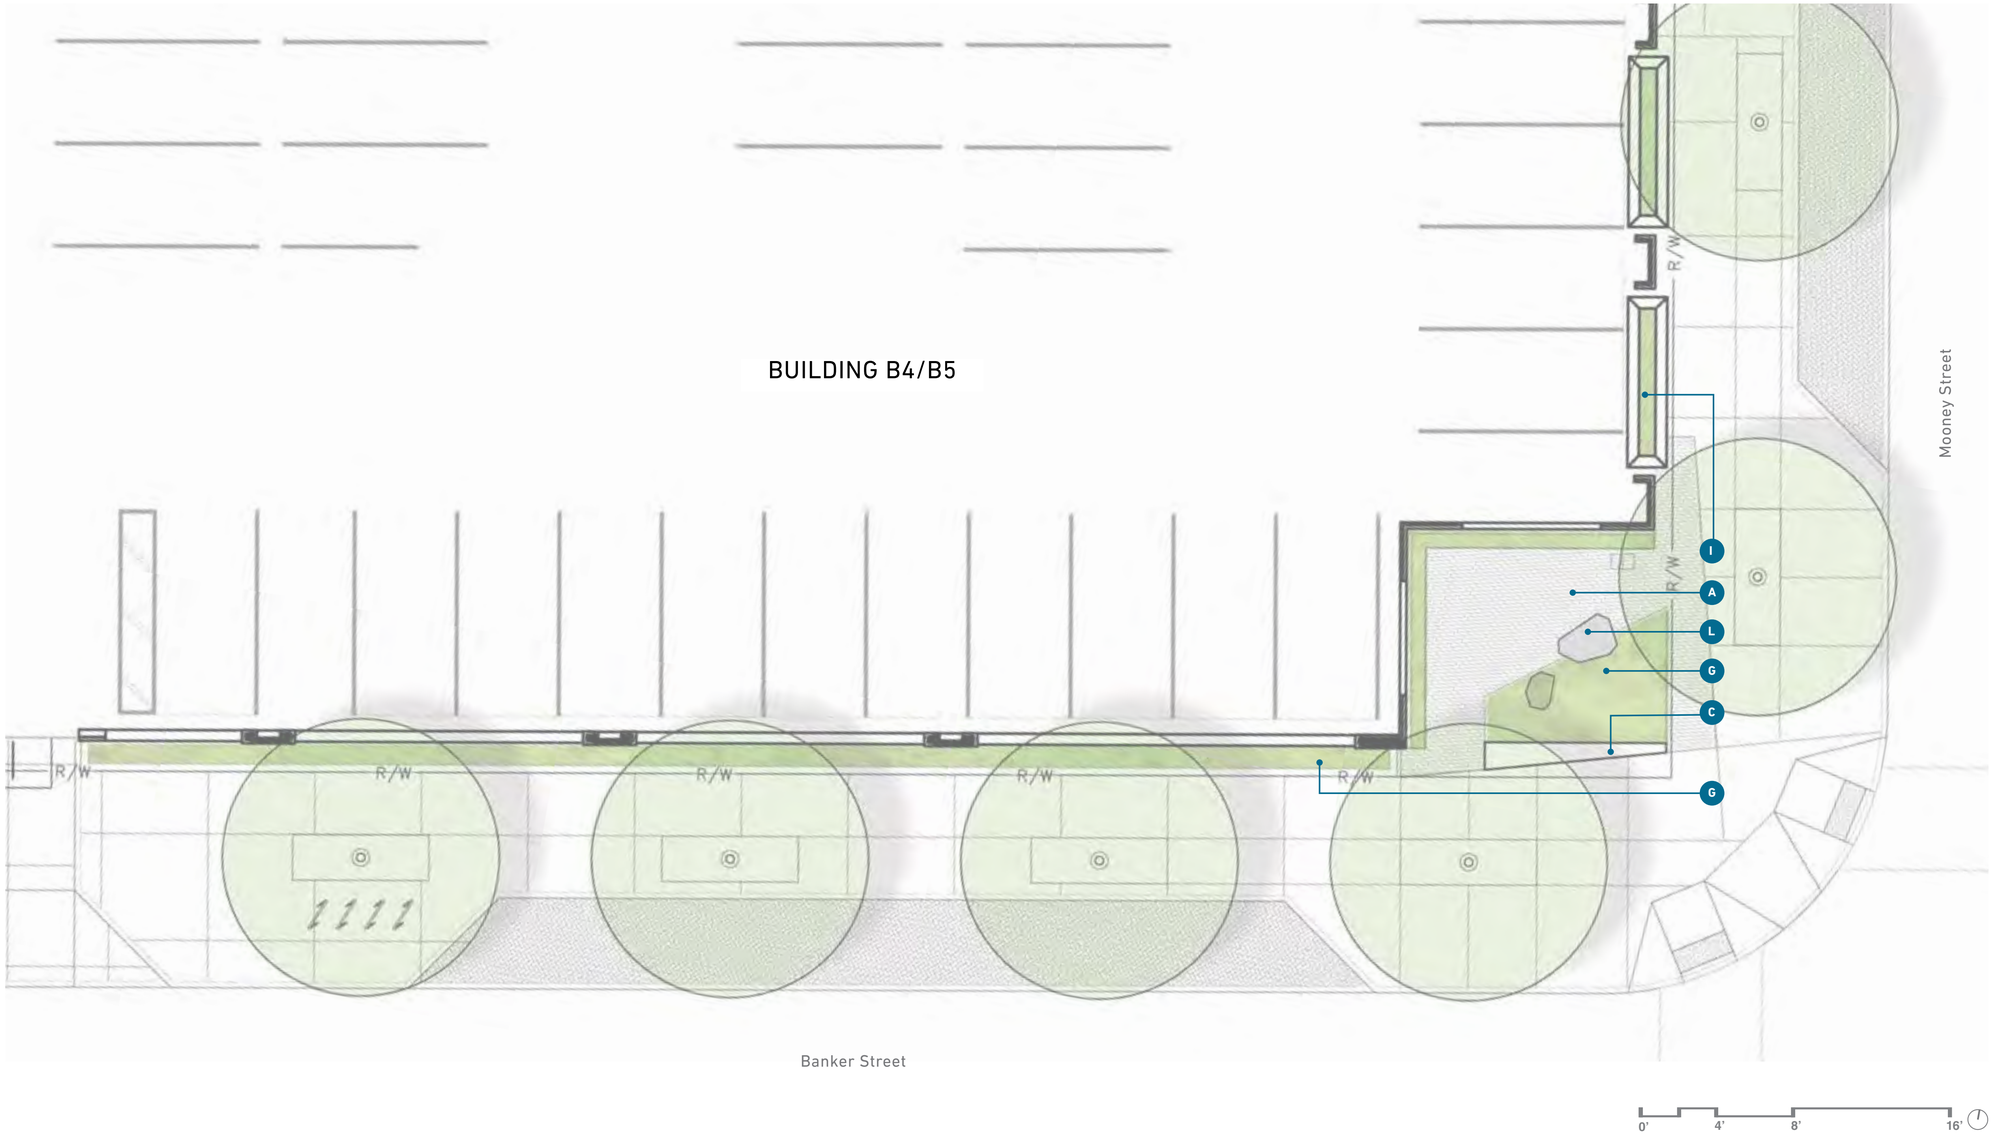

MATERIALS LEGEND

A Brick Pavement
Manufacturer: Endicott Clay Products
Size: 4"x 8"
Pattern: Herringbone
Color: Dark & Manganese Ironspot blend

B Granite Pavement
Size: Varied, minimum 3'l
Color / Finish: Charcoal gray / thermal finish field

C Granite Seat Wall
18"h x 24"w x 20'l
Color / Finish: Charcoal gray / thermal finish

D Granite Treads
7"h x 15"w
Color / Finish: Charcoal gray / thermal finish

E Precast Concrete Seat Wall
18"h x 18"w x varied length

F Granite Planter Curb
Size: 4" x 18"
Color/Finish: Charcoal gray / honed face and thermal top

G Ornamental Plantings
Large masses of understory plants for seasonal interest
Height: +/- 18" above pavement elevation

H Architectural Planters
Fiberglass reinforced plastic planters with liners and integral drainage system

I Ornamental Planters
Precast concrete planters

J Artwork Opportunity Location
Area preserved for potential art work. No other provisions are included.

K Granite Plinth
18"h x 24"w
Color / Finish: Charcoal gray / thermal finish

L Salvaged Boulders
Granite boulders salvaged from project site or imported.
Size: 30" min. diameter - 72" diameter

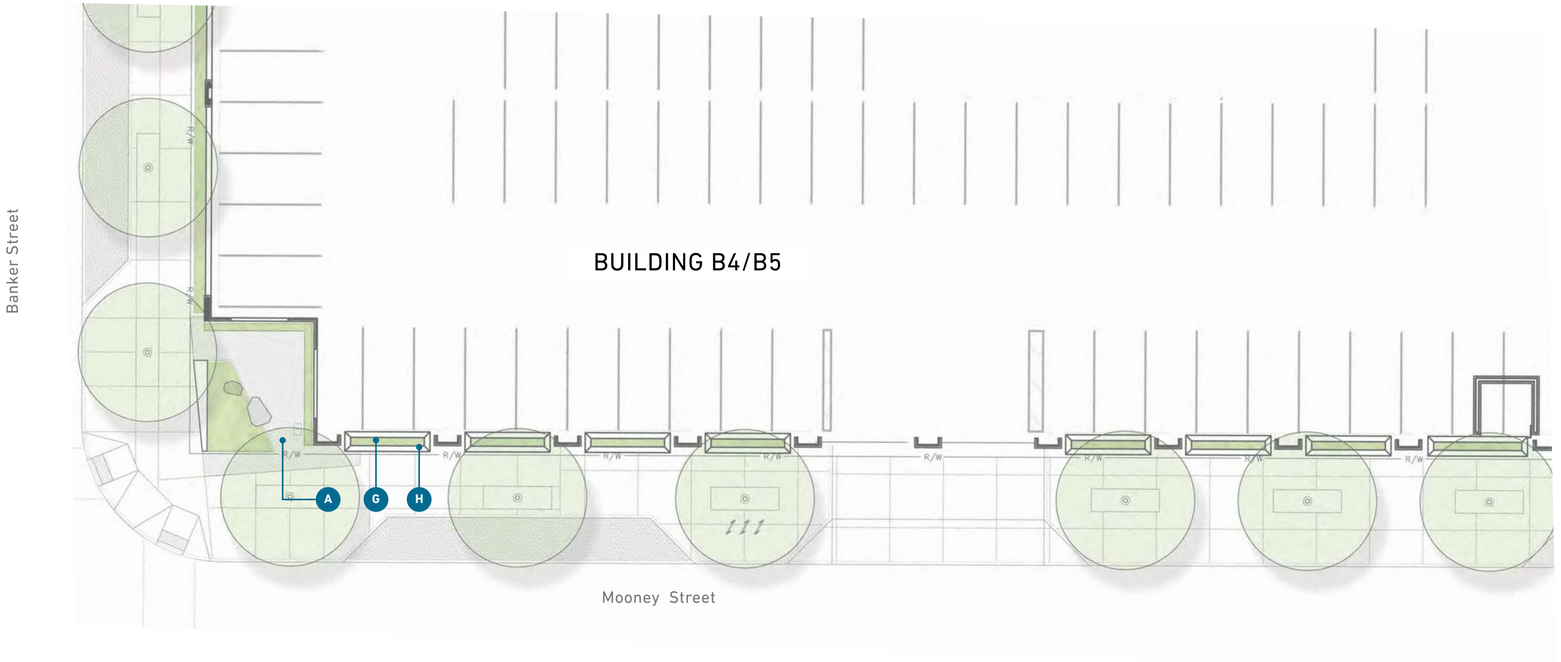

MATERIALS LEGEND

A Brick Pavement
Manufacturer: Endicott Clay Products
Size: 4"x 8"
Pattern: Herringbone
Color: Dark & Manganese Ironspot blend

B Granite Pavement
Size: Varied, minimum 3'l
Color / Finish: Charcoal gray / thermal finish field

C Granite Seat Wall
18"h x 24"w x 20'l
Color / Finish: Charcoal gray / thermal finish

D Granite Treads
7"h x 15"w
Color / Finish: Charcoal gray / thermal finish

E Precast Concrete Seat Wall
18"h x 18"w x varied length

F Granite Planter Curb
Size: 4" x 18"
Color/Finish: Charcoal gray / honed face and thermal top

G Ornamental Plantings
Large masses of understory plants for seasonal interest
Height: +/- 18" above pavement elevation

H Architectural Planters
Fiberglass reinforced plastic planters with liners and integral drainage system

I Ornamental Planters
Precast concrete planters

J Artwork Opportunity Location
Area preserved for potential art work. No other provisions are included.

K Granite Plinth
18"h x 24"w
Color / Finish: Charcoal gray / thermal finish

L Salvaged Boulders
Granite boulders salvaged from project site or imported.
Size: 30" min. diameter - 72" diameter

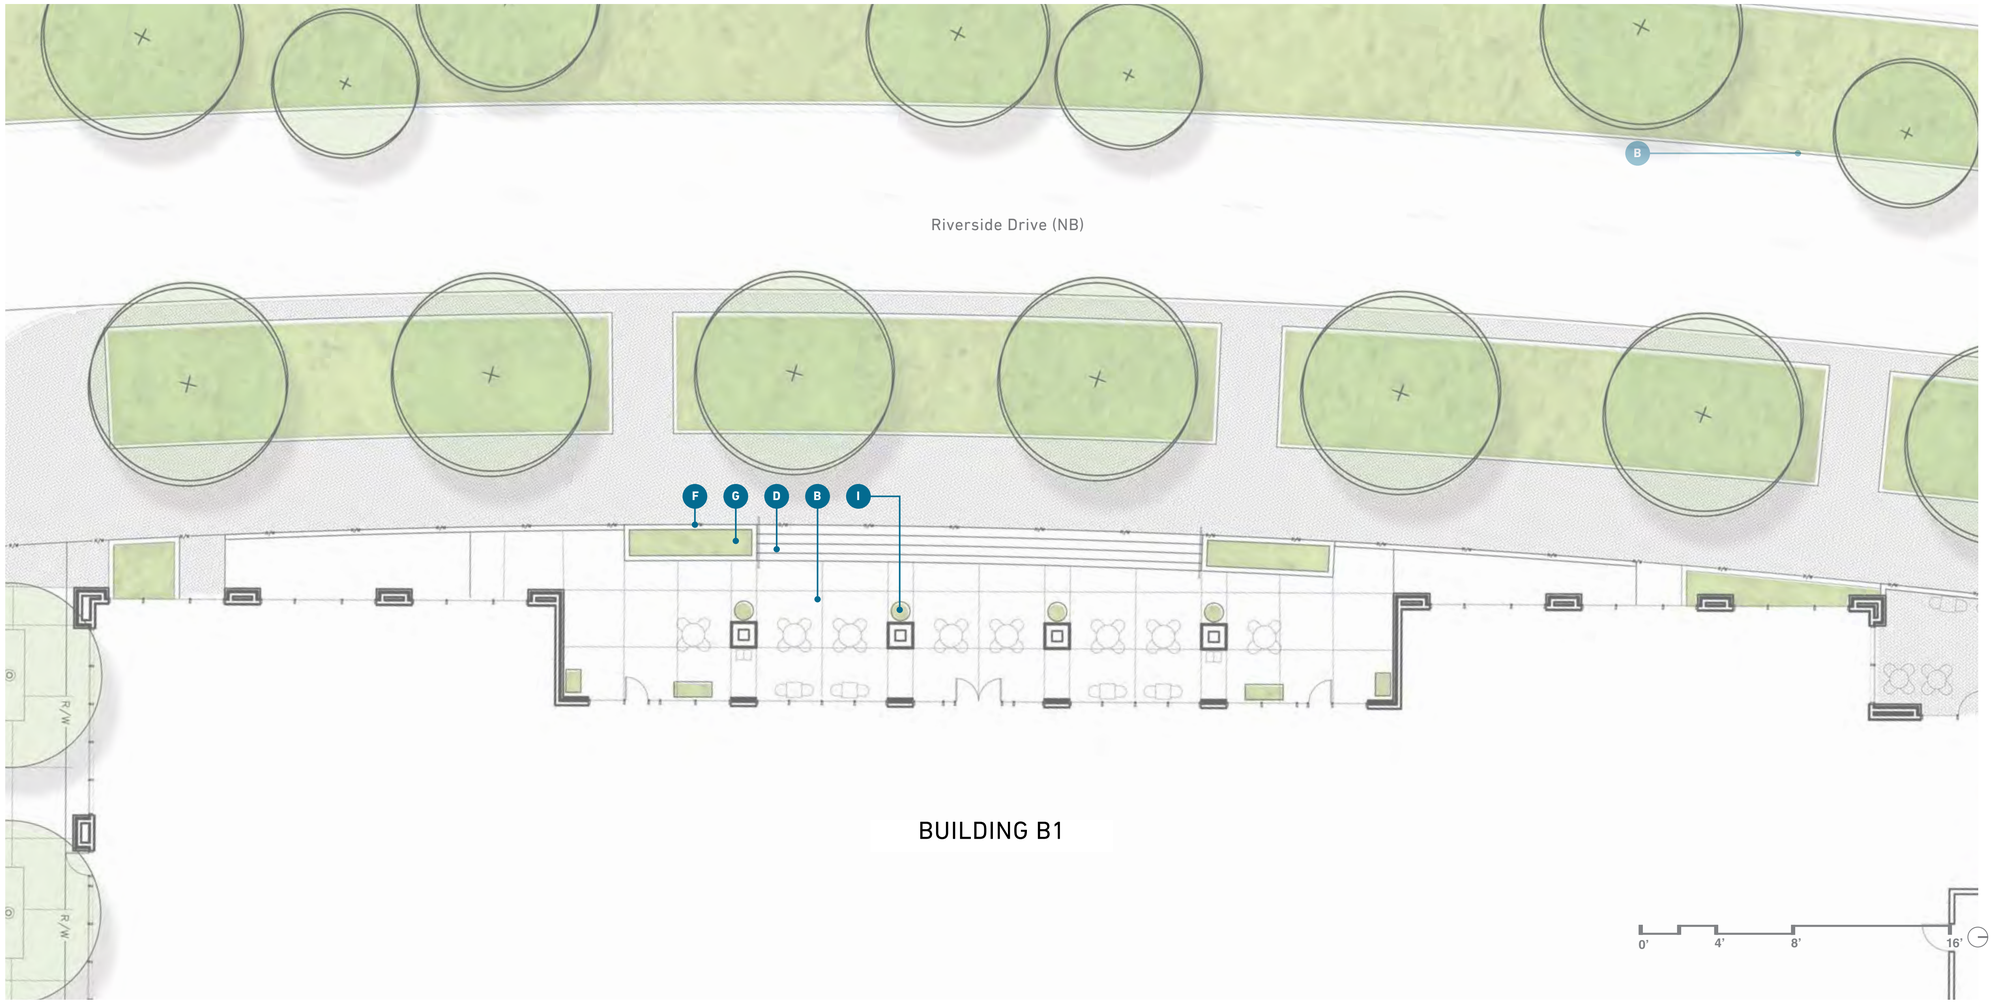

MATERIALS LEGEND

A Brick Pavement
Manufacturer: Endicott Clay Products
Size: 4"x 8"
Pattern: Herringbone
Color: Dark & Manganese Ironspot blend

B Architectural Concrete Paving
Natural color; light sandblast finish and varied joints

C Granite Seat Wall
18"h x 24"w x 20'l
Color / Finish: Charcoal gray / thermal finish

D Granite Treads
7"h x 15"w
Color / Finish: Charcoal gray / thermal finish

E Precast Concrete Seat Wall
18"h x 18"w x varied length

F Granite Planter Curb
Size: 4" x 18"
Color/Finish: Charcoal gray / honed face and thermal top

G Ornamental Plantings
Large masses of understory plants for seasonal interest
Height: +/- 18" above pavement elevation

H Architectural Planters
Fiberglass reinforced plastic planters with liners and integral drainage system

I Ornamental Planters
Precast concrete planters

J Artwork Opportunity Location
Area preserved for potential art work. No other provisions are included.

K Granite Plinth
18"h x 24"w
Color / Finish: Charcoal gray / thermal finish

L Salvaged Boulders
Granite boulders salvaged from project site or imported.
Size: 30" min. diameter - 72" diameter

LEGEND:

- *EXISTING TREE TO BE REPLACED*
- *EXISTING TREE NOT COUNTED*
- *EXISTING TREE UNDER 6" DBH*

Tree Survey Chart – Within B–Block Private Property

ID	Species	DBH	Condition	Notes
E38	Austrian Pine	12.0	Fair	
E39	Austrian Pine	10.0	Fair	
E40	Austrian Pine	8.0	Fair	
E41	Austrian Pine	8.0	Fair	
E42	Hawthorn	15.0	Fair	
E217	Boxelder	6.0	Poor	Not included due to condition

B–Block caliper inches to be mitigated: 53

B–Block Open Space caliper inches provided: 168.0 (Refer Planting Plans)

JUNE 2, 2015

1 THE PLAZA - B1 NORTH ELEVATION
SCALE: 1/8" = 1'-0"

1 THE PLAZA - B2 SOUTH ELEVATION
SCALE: 1/8" = 1'-0"

1 THE PASSAGE - B3 SOUTH ELEVATION
SCALE: 1/8" = 1'-0"

1 THE PASSAGE - B4 NORTH ELEVATION
SCALE: 1/8" = 1'-0"