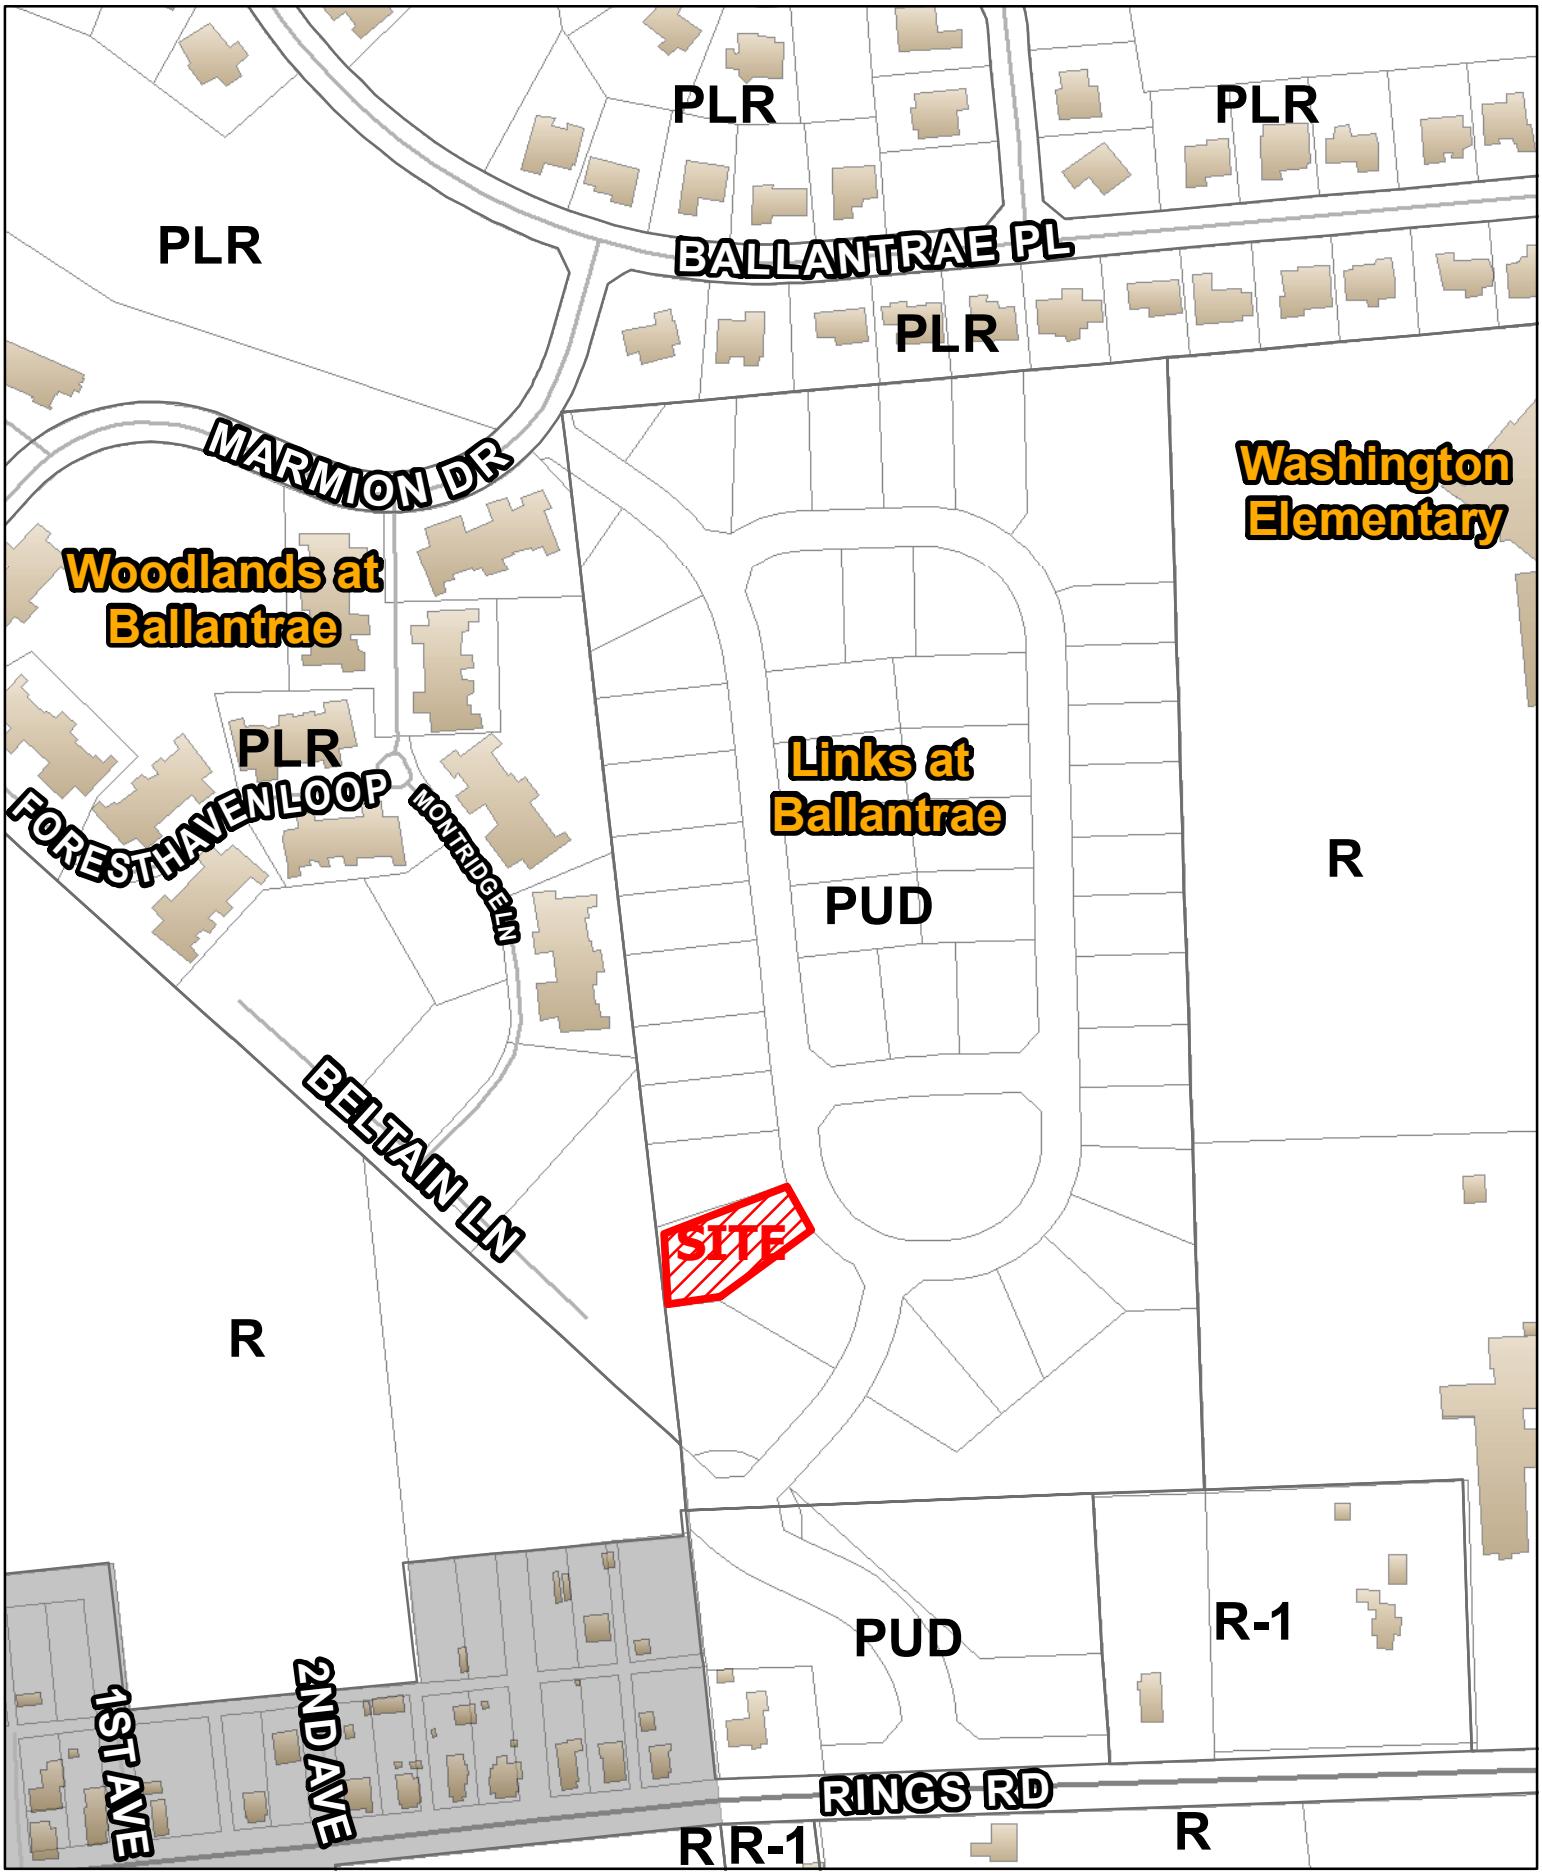

City of Dublin

15-042SP
Special Permit
Links at Ballantrae
5649/5571 Eden Bridge Drive

0 150 300
Feet

N