BRIDGE PARK OPEN SPACE . B-BLOCK

ART SUBMITTAL // 06.23.15

MKSK

MKSKSTUDIOS.COM

BRIDGE PARK ART SUBMITTAL OVERALL PLAN

23 June 2015

L1

NTS

MKSK
MKSKSTUDIOS.COM

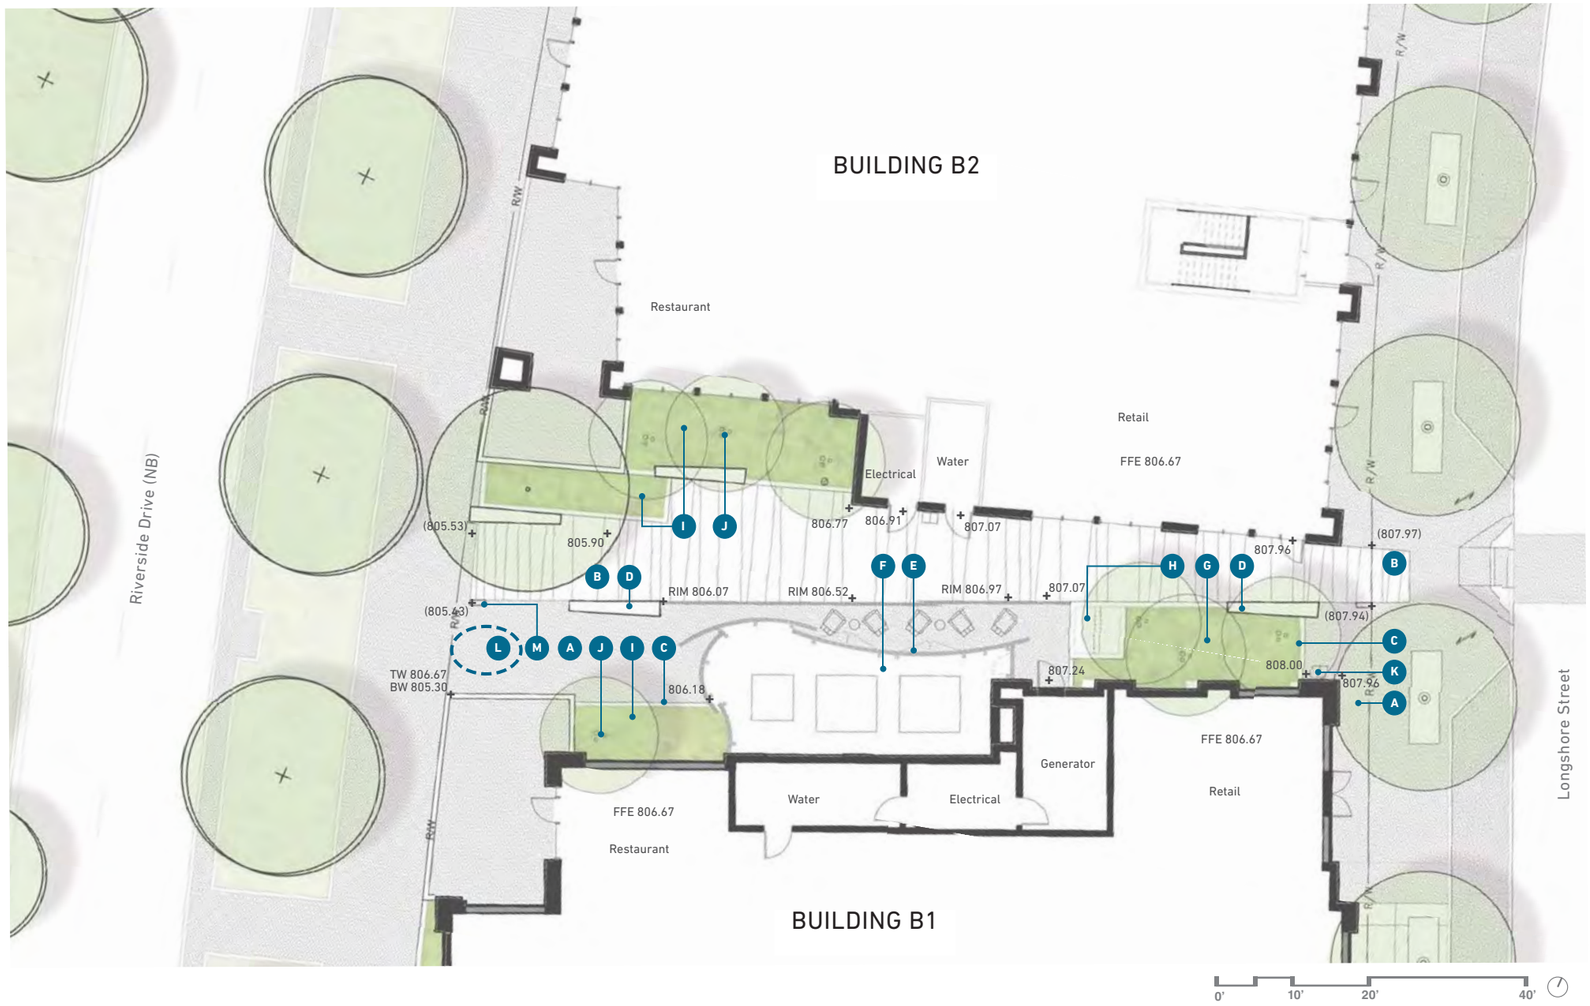

MATERIALS LEGEND

A Brick Pavement
Manufacturer: Endicott Clay Products
Size: 4"x 8"
Pattern: Herringbone
Color: Dark & Manganese Ironspot blend

B Bluestone Pavers
Taper-cut pavers with thermal finish
18"min. w x varied length

C Precast Concrete Curb
4"h x 8"w x 5'l

D Precast Concrete Bench
18"h x varied length x varied width integral skateboard deterrent notches

E Transformer Enclosure
Red Cedar vertical slat of 7' height

F Crushed Aggregate Paving
Buff colored crushed stone paving

G Bio Retention Planter
Water quality treatment with ornamental plantings and trees

H Stormwater Structure

I Ornamental Plantings
Large masses of understory plants for seasonal interest
Height: +/- 18" above pavement elevation

J Deciduous Ornamental Trees
See planting sheet for details.

K Litter & Recycling Receptacle
ID Metalco Box Line- (SEE L4)
Color: Natural

L Artwork Opportunity Location
Area preserved for potential art work. No other provisions are included.

M Kiosk Sign

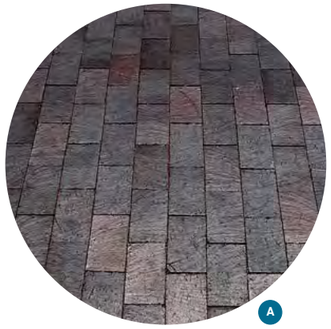
A

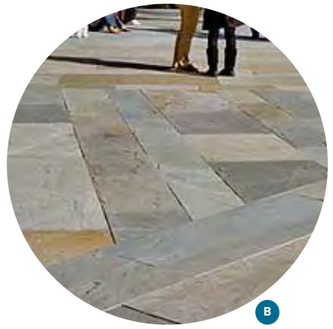
B

D

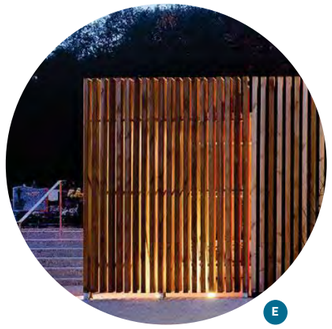
E

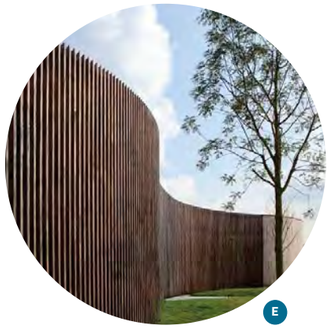
E

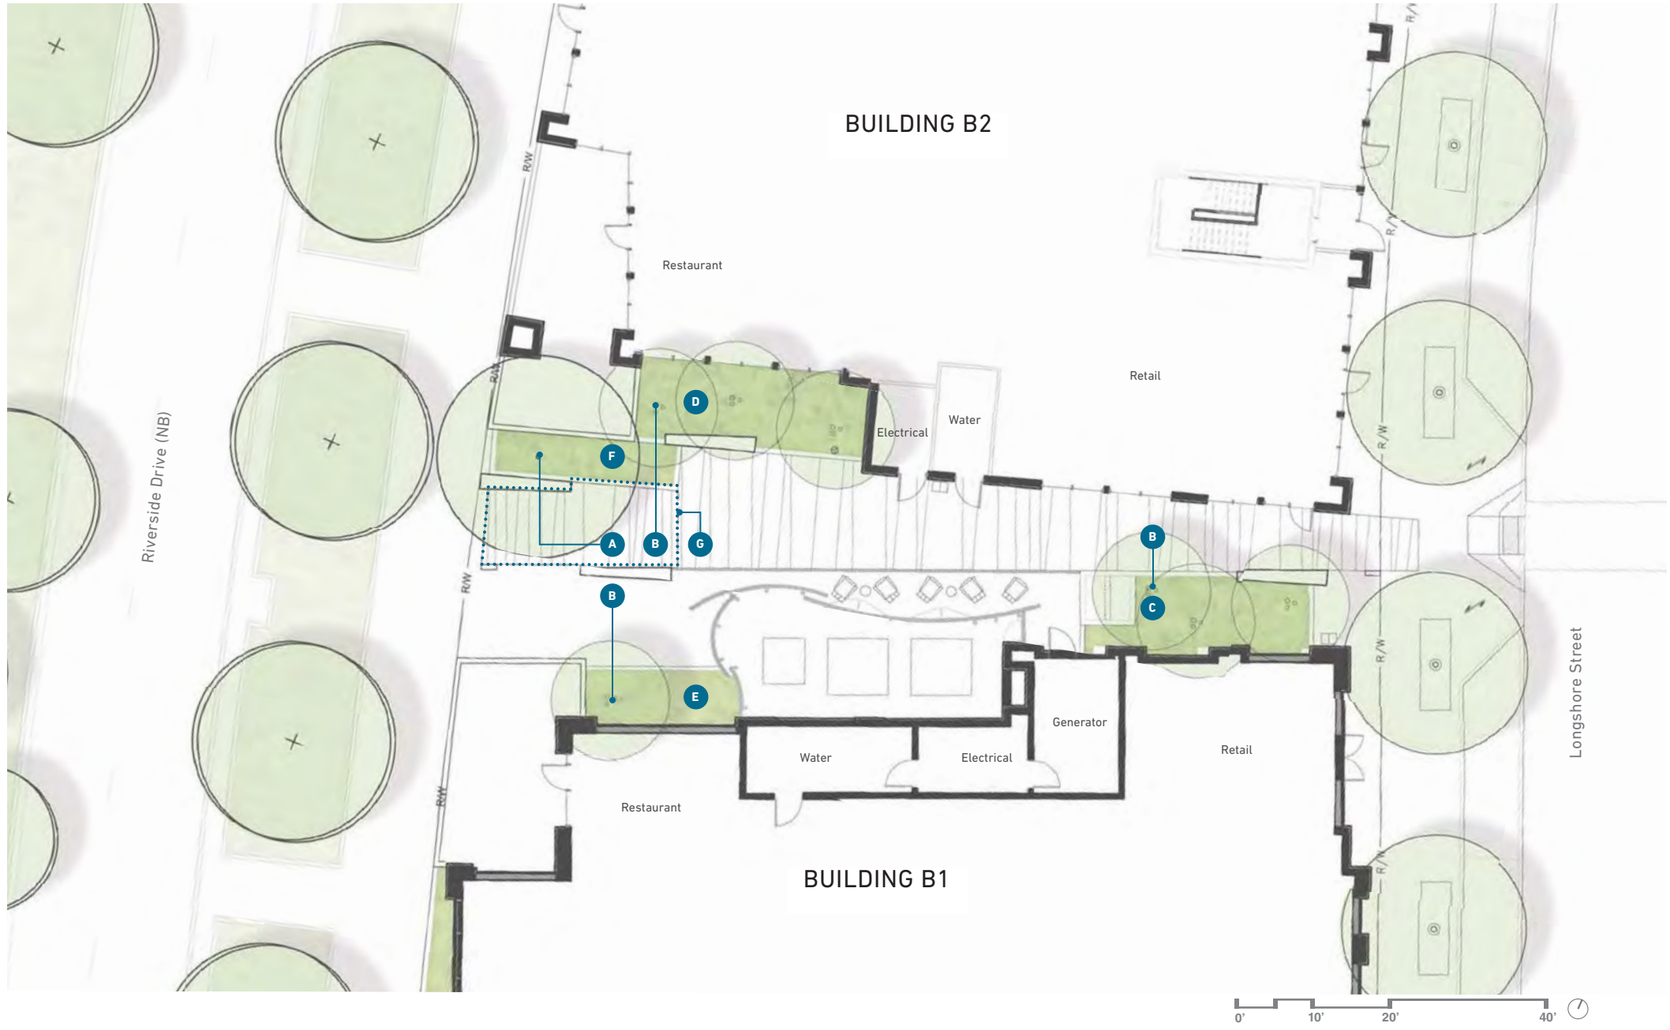

PLANTING LEGEND

A Deciduous Shade Trees
Nyssa sylvatica- Black Tupelo

B Deciduous Ornamental Trees
Cercis canadensis- Eastern Redbud

C Stormwater Bioretention Plantings
Mix of shade-loving perennials and sedges
Height: 12-18" above pavement elevation

45% Astilbe 'Bridal Veil'- False Spirea
45% Carex stricta- Tussock Sedge
10% Polystichum polyblepharum- Tassel Fern

D Ornamental Plantings
Low flowering perennials and groundcovers
Height: +/- 12" above pavement elevation

35% Allium- Ornamental Onion Mix
Ambassador- June/July bloom
Early Emperor- May bloom
Globemaster- June bloom
Gladiator- May/June bloom
65%-Amsonia hubrichtii- Blue Star

E Ornamental Plantings
Deciduous flowering hedgerow
Height: +/- 36"
Hydrangea p. 'Bobo'- Bobo Hydrangea

F Ornamental Plantings
Deciduous flowering hedgerow
Height: +/- 36"

85%-Alchemilla mollis- Lady's Mantle
15%- Allium- Ornamental Onion Mix
Ambassador
Gladiator

G Limits of Structural Soil
+/- 800 Cubic Feet

IRRIGATION NOTE:
All landscape beds will be subsurface drip irrigation.

A

E

D

D

C

B

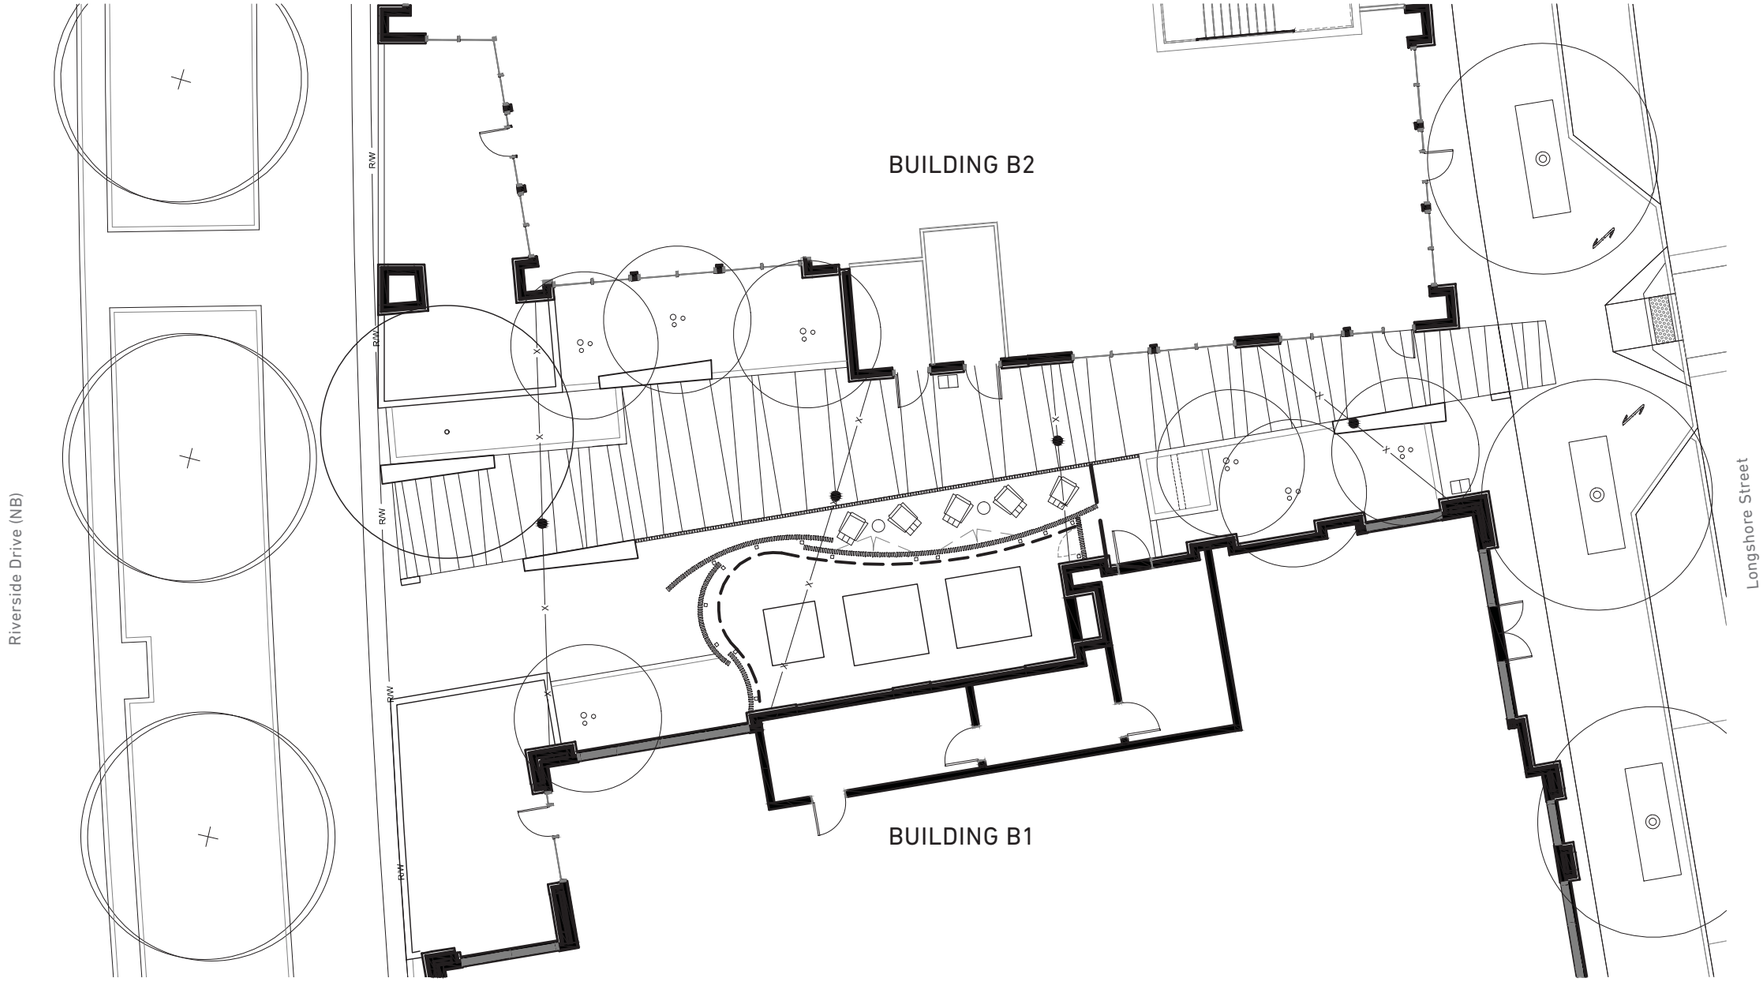

LEGEND

- FEATURE WALL BACK LIGHT: iNSIGHT LIGHTING #MVW11-6X-100-SMS-48-INT-X-SF
- CATENARY LIGHT SYSTEM: HESS AMERICA - PENDO
- LOLL ADIRONDACK CHAIR
- SIDE TABLE
- TRASH/RECYCLING RECEPTACLE: idmetalco Box line
- BIKE RACK: LANDSCAPE FORMS - 35: LOOP, LOCATED IN STREETSCAPE

MATERIALS LEGEND

A Bluestone Flagging
Random-cut 24" - 60" diameter
Thermal finish with 1/2" stabilized joints

B Brick Pavement
Manufacturer: Endicott Clay Products
Size: 4"x 8"
Pattern: Herringbone
Color: Dark & Manganese Ironspot blend

C Architectural Concrete Paving & Stairs
Natural color; light and medium sandblast finish and varied joints

D Precast Concrete Curb
4"h x 8" w and varied length

E Architectural Concrete Wall with Precast Concrete Cap
varied length and height

F Transformer Enclosure
Red Cedar vertical slats 7' height with swing gates for transformer access

G Crushed Aggregate Paving
Buff colored crushed stone paving

H Bio Retention Planter
Water quality treatment with ornamental plantings and trees

I Stormwater Structure

J Site Furnishings
Mulit-colored Adirondack Chairs placed on bluestone paving

K Litter & Recycling Receptacle
ID Metalco Box Line
Color: Natural

L Ornamental Plantings
Large masses of understory plants for seasonal interest
Height: +/- 18" above pavement elevation

M Deciduous Shade Trees
See planting sheet for details.

N Precast Concrete Bench
18"h x varied length x varied width integral skateboard deterrent notches

O Public Bike Storage Access

P Kiosk Sign

Q Stainless Steel Handrails

R Artwork Opportunity Location

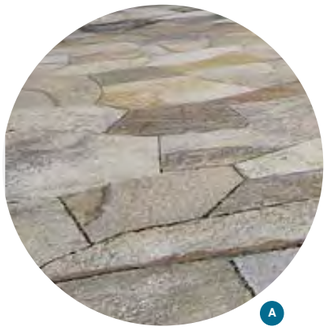
A

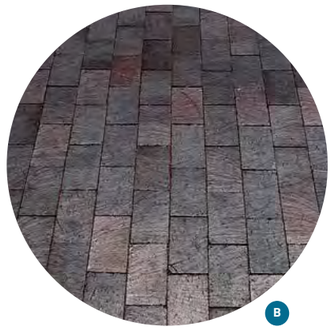
B

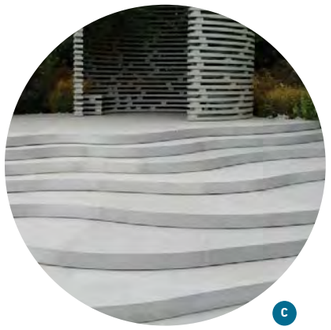
C

F

N

J

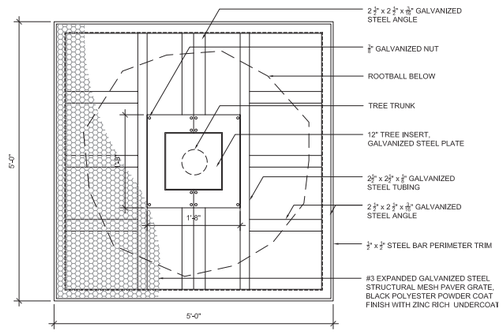

PAVER GRATE, TYPICAL
1" = 1'

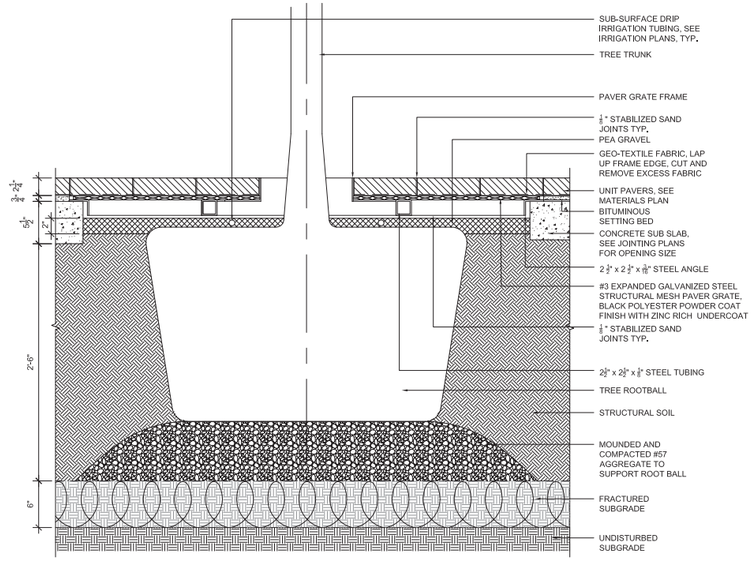

PAVER GRATE
SCALE: 1-1/2" = 1'-0"

PLANTING LEGEND

A Deciduous Shade Trees
Cerciphyllum japonicum- Katsura tree

B Deciduous Shade Trees
Larix deciduas- European Larch

C Stormwater Bioretention Plantings
Athyrium 'Ghost'-Ghost Fern
Astilbe 'Amethyst'- False Spirea
Carex muskingumensis- Muskingum Sedge
Polygonatum o. 'Variegatum'- Solomon's Seal
Polystichum polybelpharum- Tassel Fern

D Ornamental Plantings
Polygonatum o. 'Variegatum'- Solomon's Seal

E Ornamental Plantings
Astilbe 'Deutschland'- False Spirea
Carex muskingumensis- Muskingum Sedge
Polygonatum o. 'Variegatum'- Solomon's Seal

F Ornamental Plantings
Bouteloua gracilis 'Blonde Ambition'- Blue Grama Grass
Sanguisorba officinalis 'Tanna'- Tanna Burne
Festuca glauca 'Elijiah Blue'- Blue Fescue

G Ornamental Plantings
60% Bouteloua gracilis 'Blonde Ambition'- Blue Grama Grass
40% Sanguisorba officinalis 'Tanna'- Tanna Burnet

H Ornamental Plantings
Astilbe 'Amethyst'- False Spirea
Sesleria autumnalis- Autumn Moor Grass

I Limits of Structural Soil
+/- 1,000 Cubic Feet per tree

IRRIGATION NOTE:
All landscape beds will be subsurface drip irrigation. All trees will be rootwatering system.

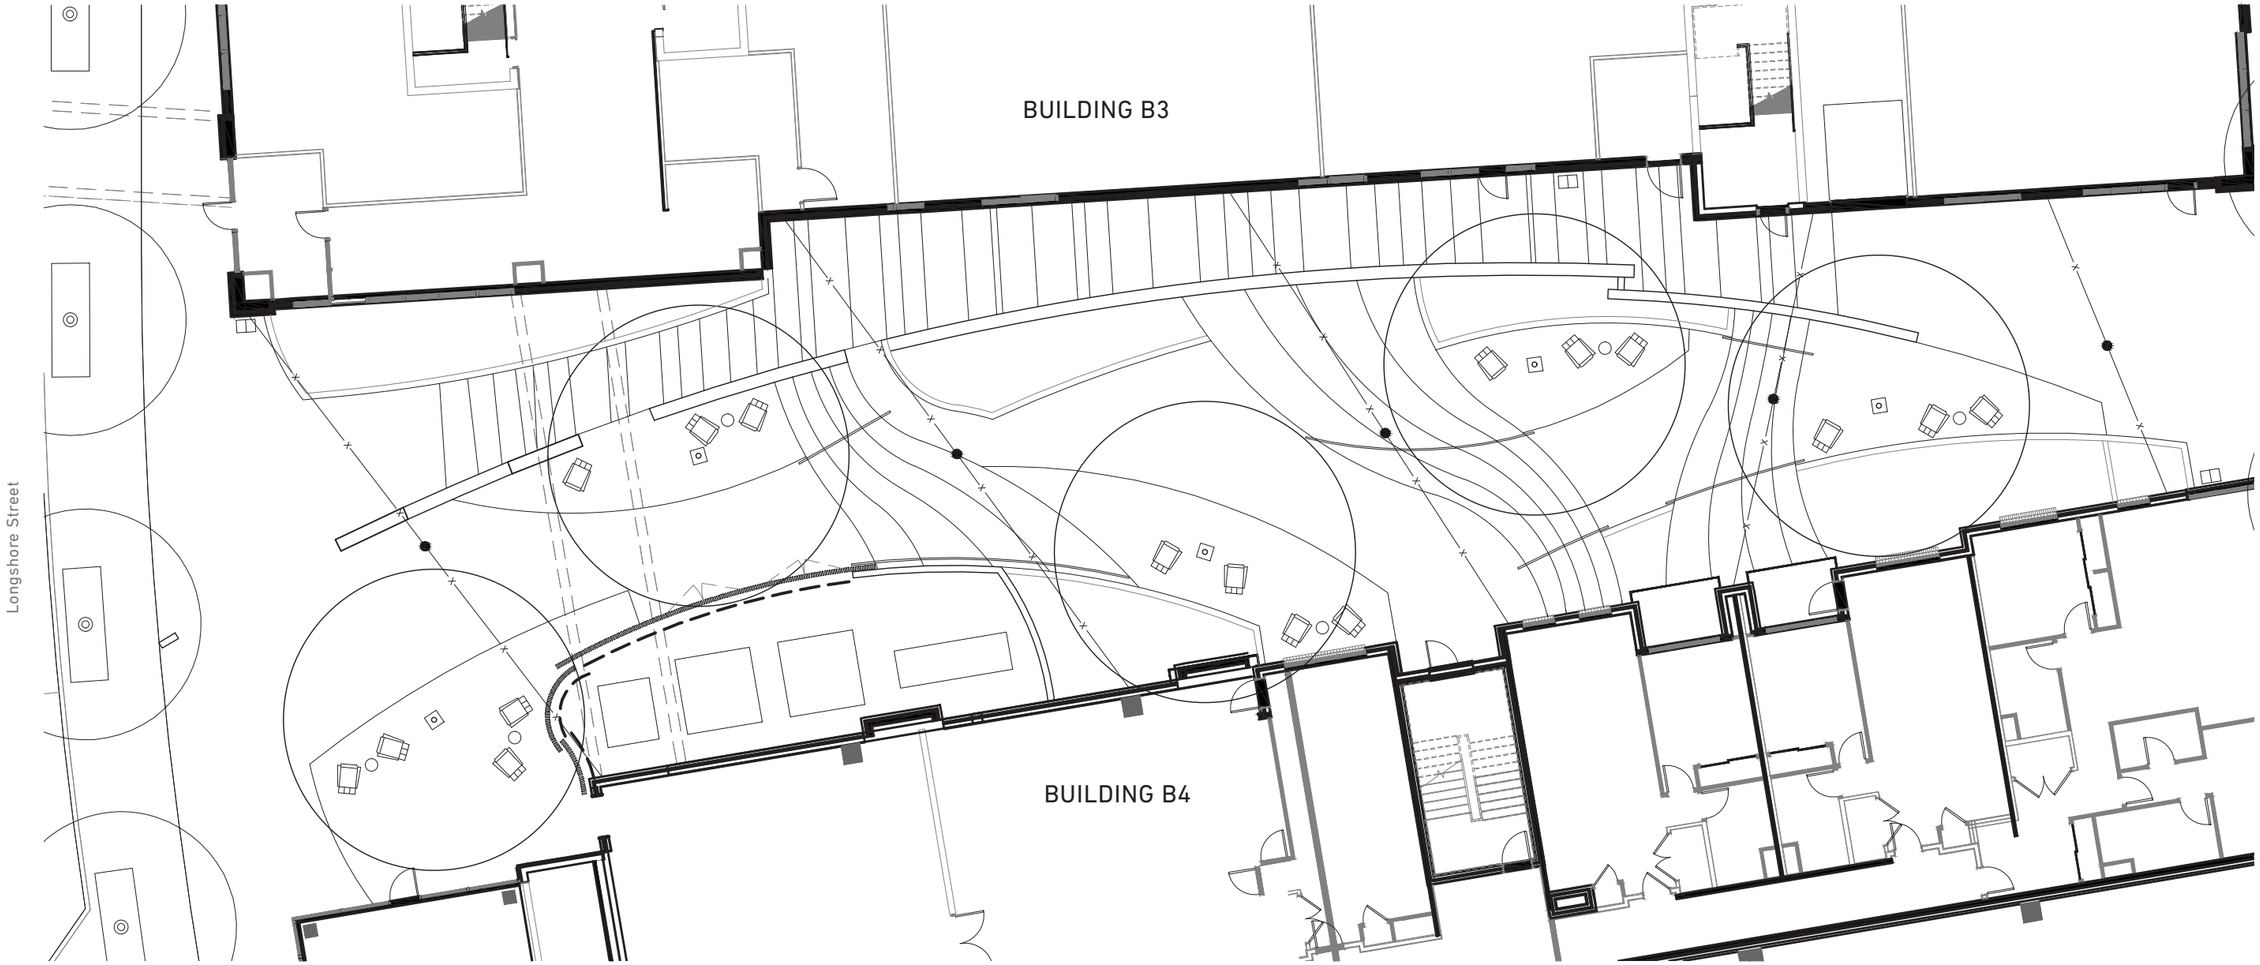

LEGEND

- FEATURE WALL BACK LIGHT: iNSIGHT LIGHTING #MVW11-6X-100-SMS-48-INT-X-SF
- CATENARY LIGHT SYSTEM: HESS AMERICA - PENDO
- LOLL ADIRONDACK CHAIR
- SIDE TABLE
- TRASH/RECYCLING RECEPTACLE: idmetalco Box line
- BIKE RACK: LANDSCAPE FORMS - 35: LOOP, LOCATED IN STREETSCAPE

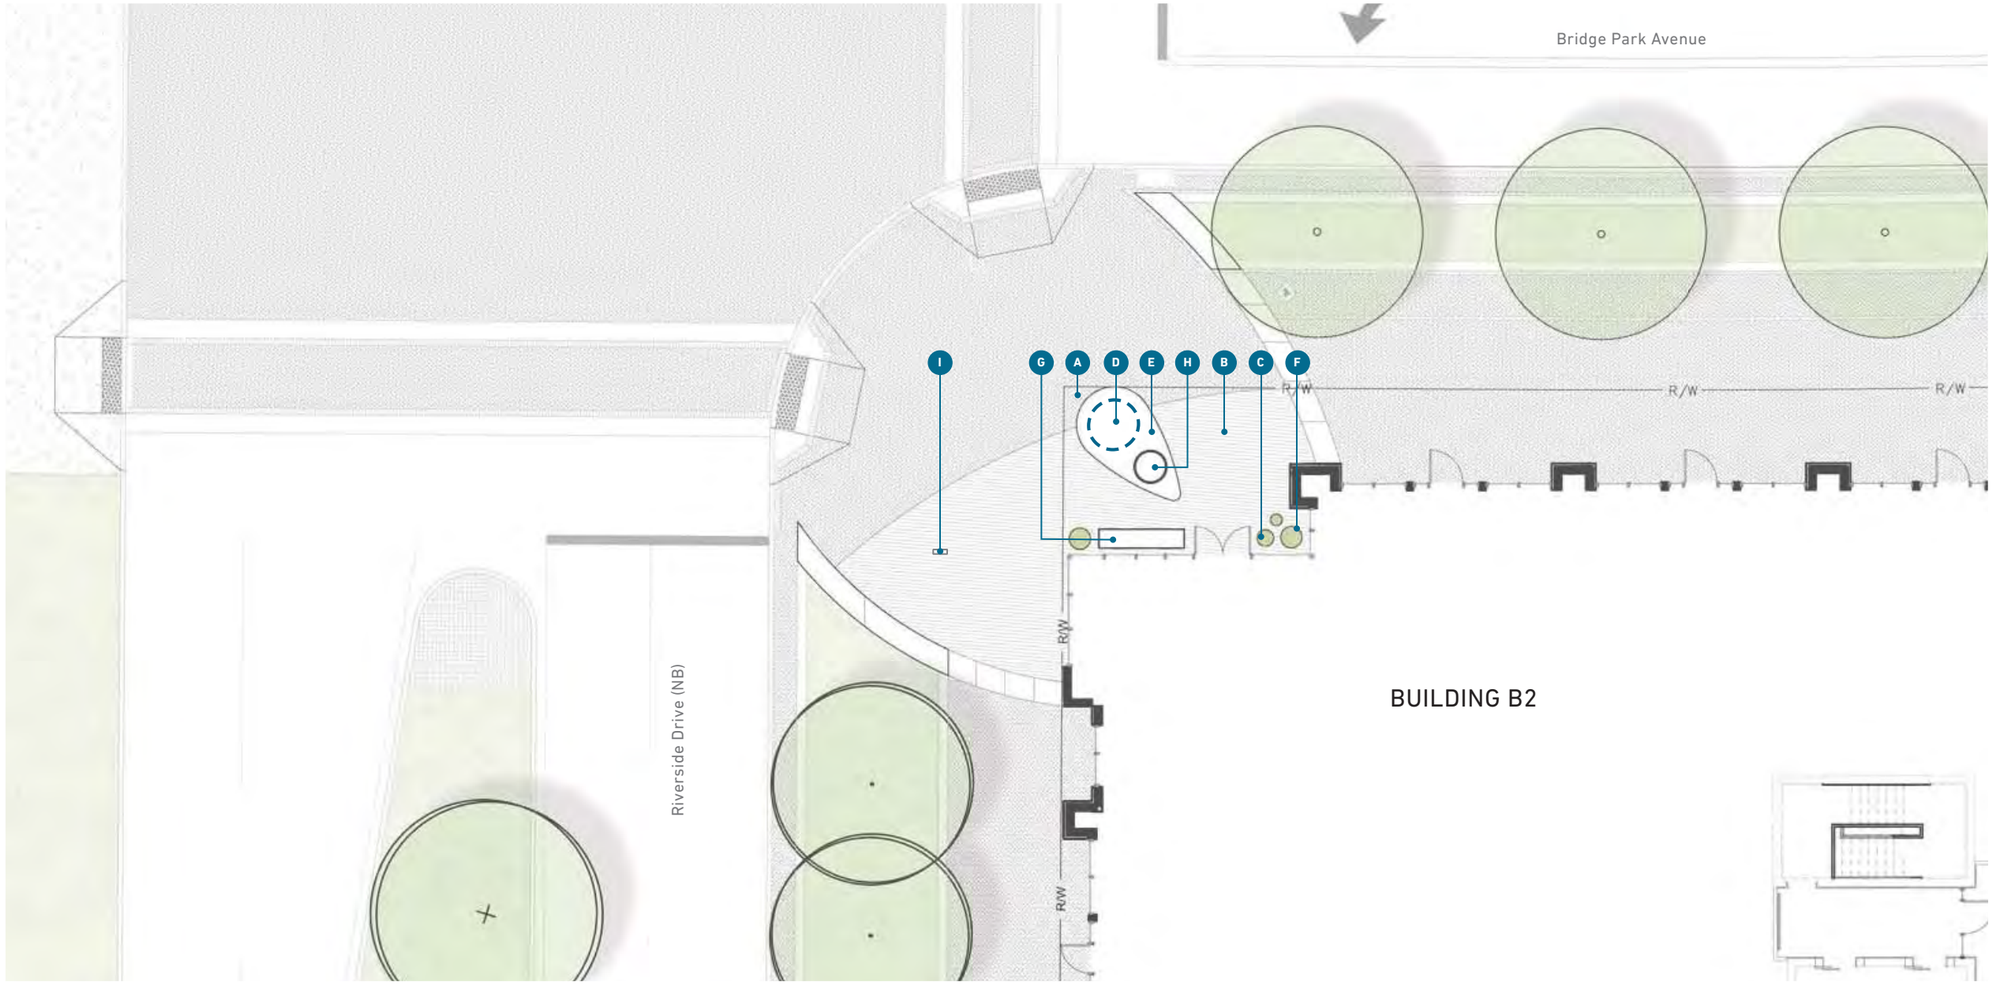

BUILDING B2

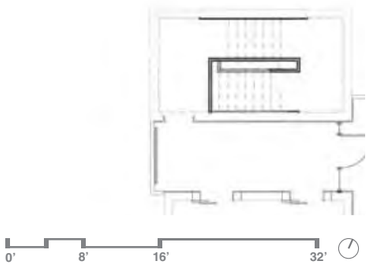

MATERIALS LEGEND

A Brick Pavement
Manufacturer: Endicott Clay Products
Size: 4"x 8"
Pattern: Herringbone
Color: Dark & Manganese Ironspot blend

B Granite Pavement
Size: 4"w x 12",18"24"l
Color / Finish: Charcoal gray / thermal finish field

C Ornamental Plantings
Large masses of understory plants for seasonal interest
Height: +/- 18"
Plant: Hakonechloa macra 'Aureola'- Hakone Grass
Heuchera 'Firefly'- Firefly Coral Bells

D Artwork Opportunity Location
Area preserved for potential art work. No other provisions are included.

E Granite Seatwall/Plinth
18"h with integral skateboard deterrent notches
Color / Finish: Charcoal gray / thermal finish

F Ornamental Planters
Precast concrete planters

G Wooden Bench
18"h x 18"w x varied width

H Building Column

I Kiosk Sign

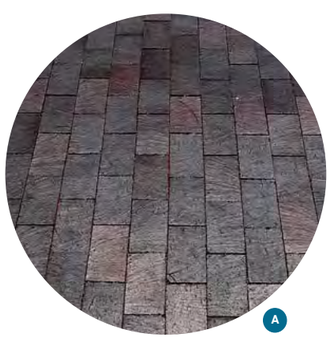
A

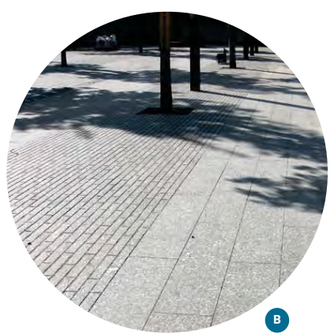
B

C

F

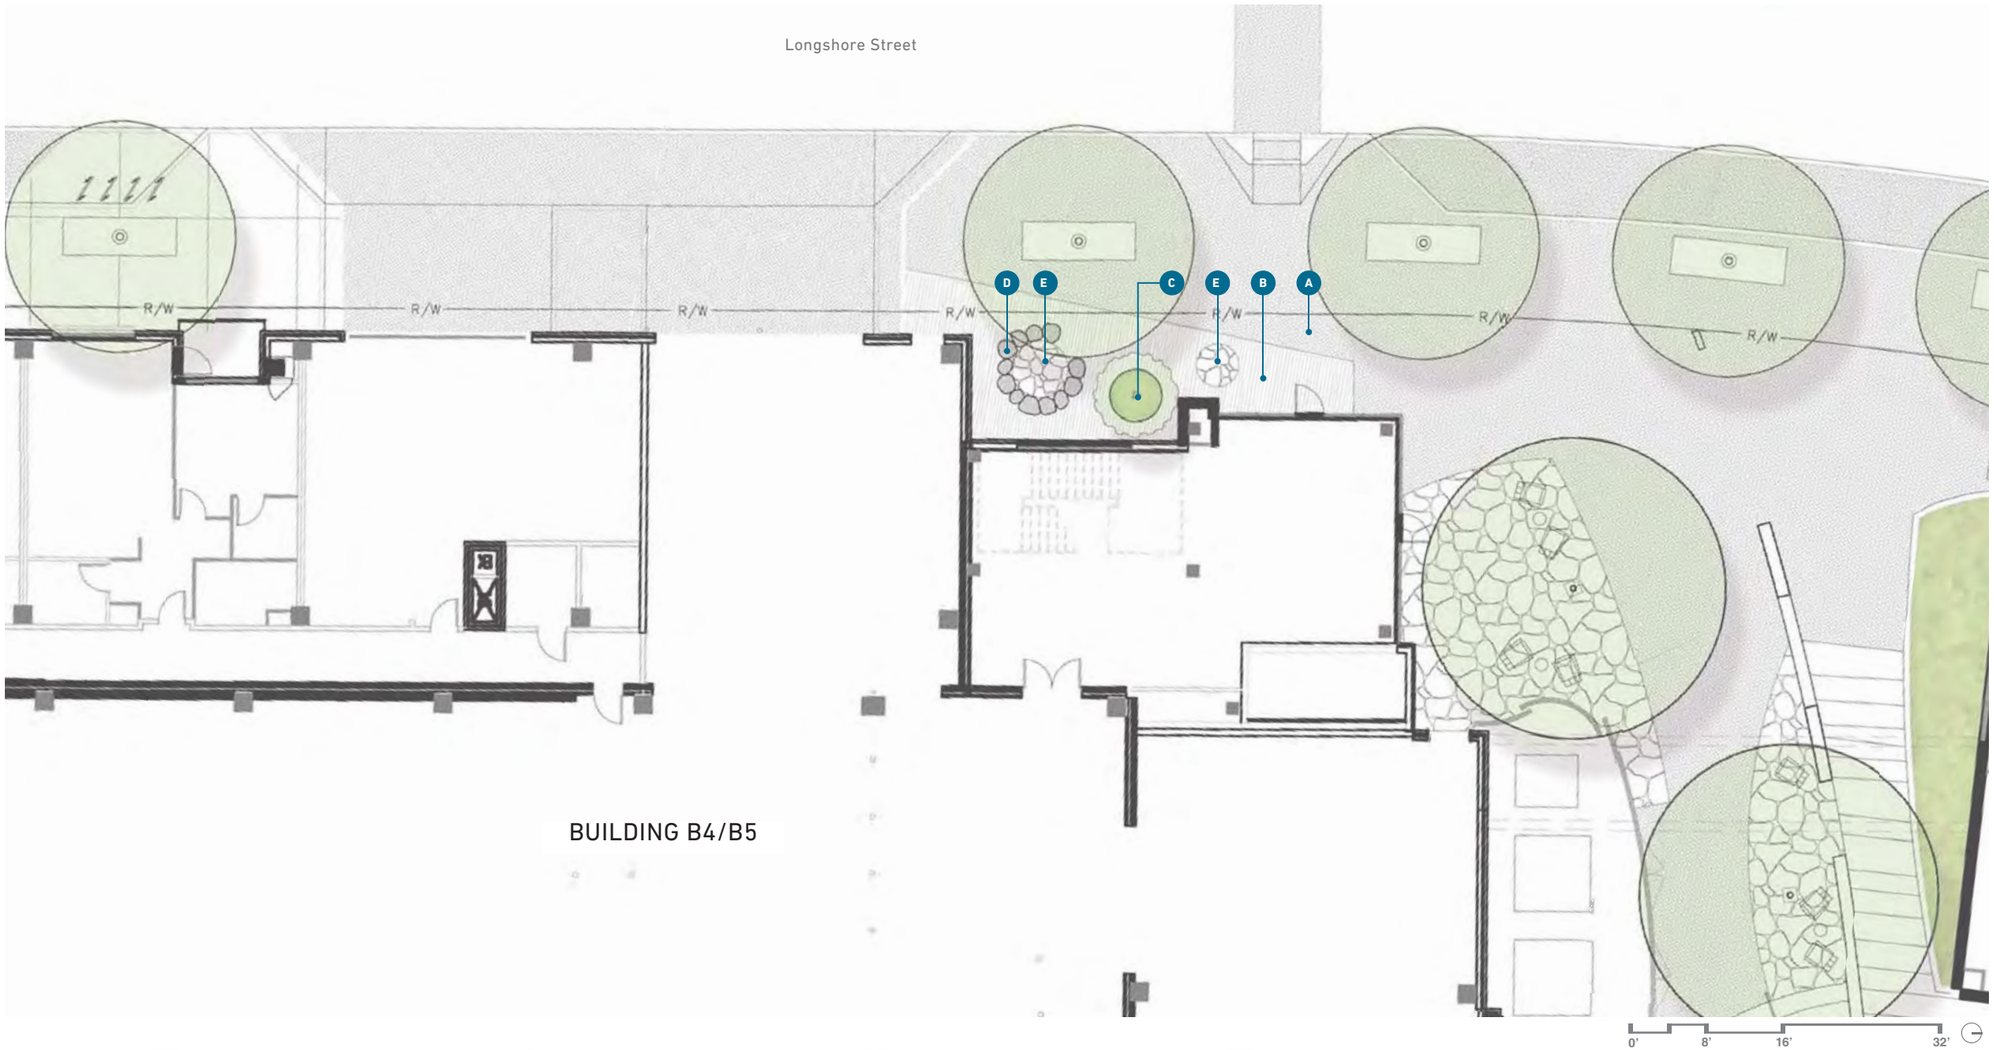

MATERIALS LEGEND

A Brick Pavement
Manufacturer: Endicott Clay Products
Size: 4"x 8"
Pattern: Herringbone
Color: Dark & Manganese Ironspot blend

B Granite Pavement
Size: 3" w 12" l
Color / Finish: Charcoal gray / thermal finish field

C Ornamental Plantings
Understory plants for seasonal interest
Magnolia x 'Yellowbird'
Buxus x 'Green Velvet'

D Salvaged Boulders
Granite boulders salvaged from project site or imported.
Size: 30" min. diameter - 72" diameter

E Bluestone Flagging
Random-cut 24" - 48" diameter
Thermal finish with 1/2" stabilized joints

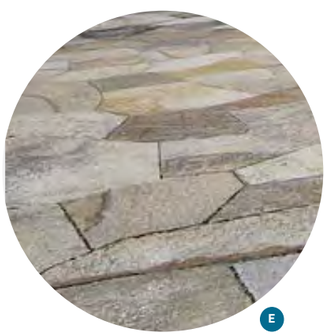
E

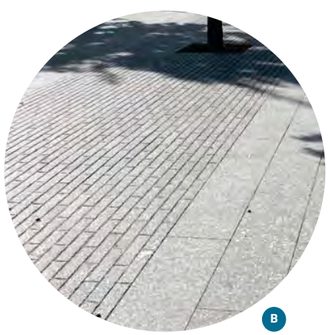
B

C

D

D

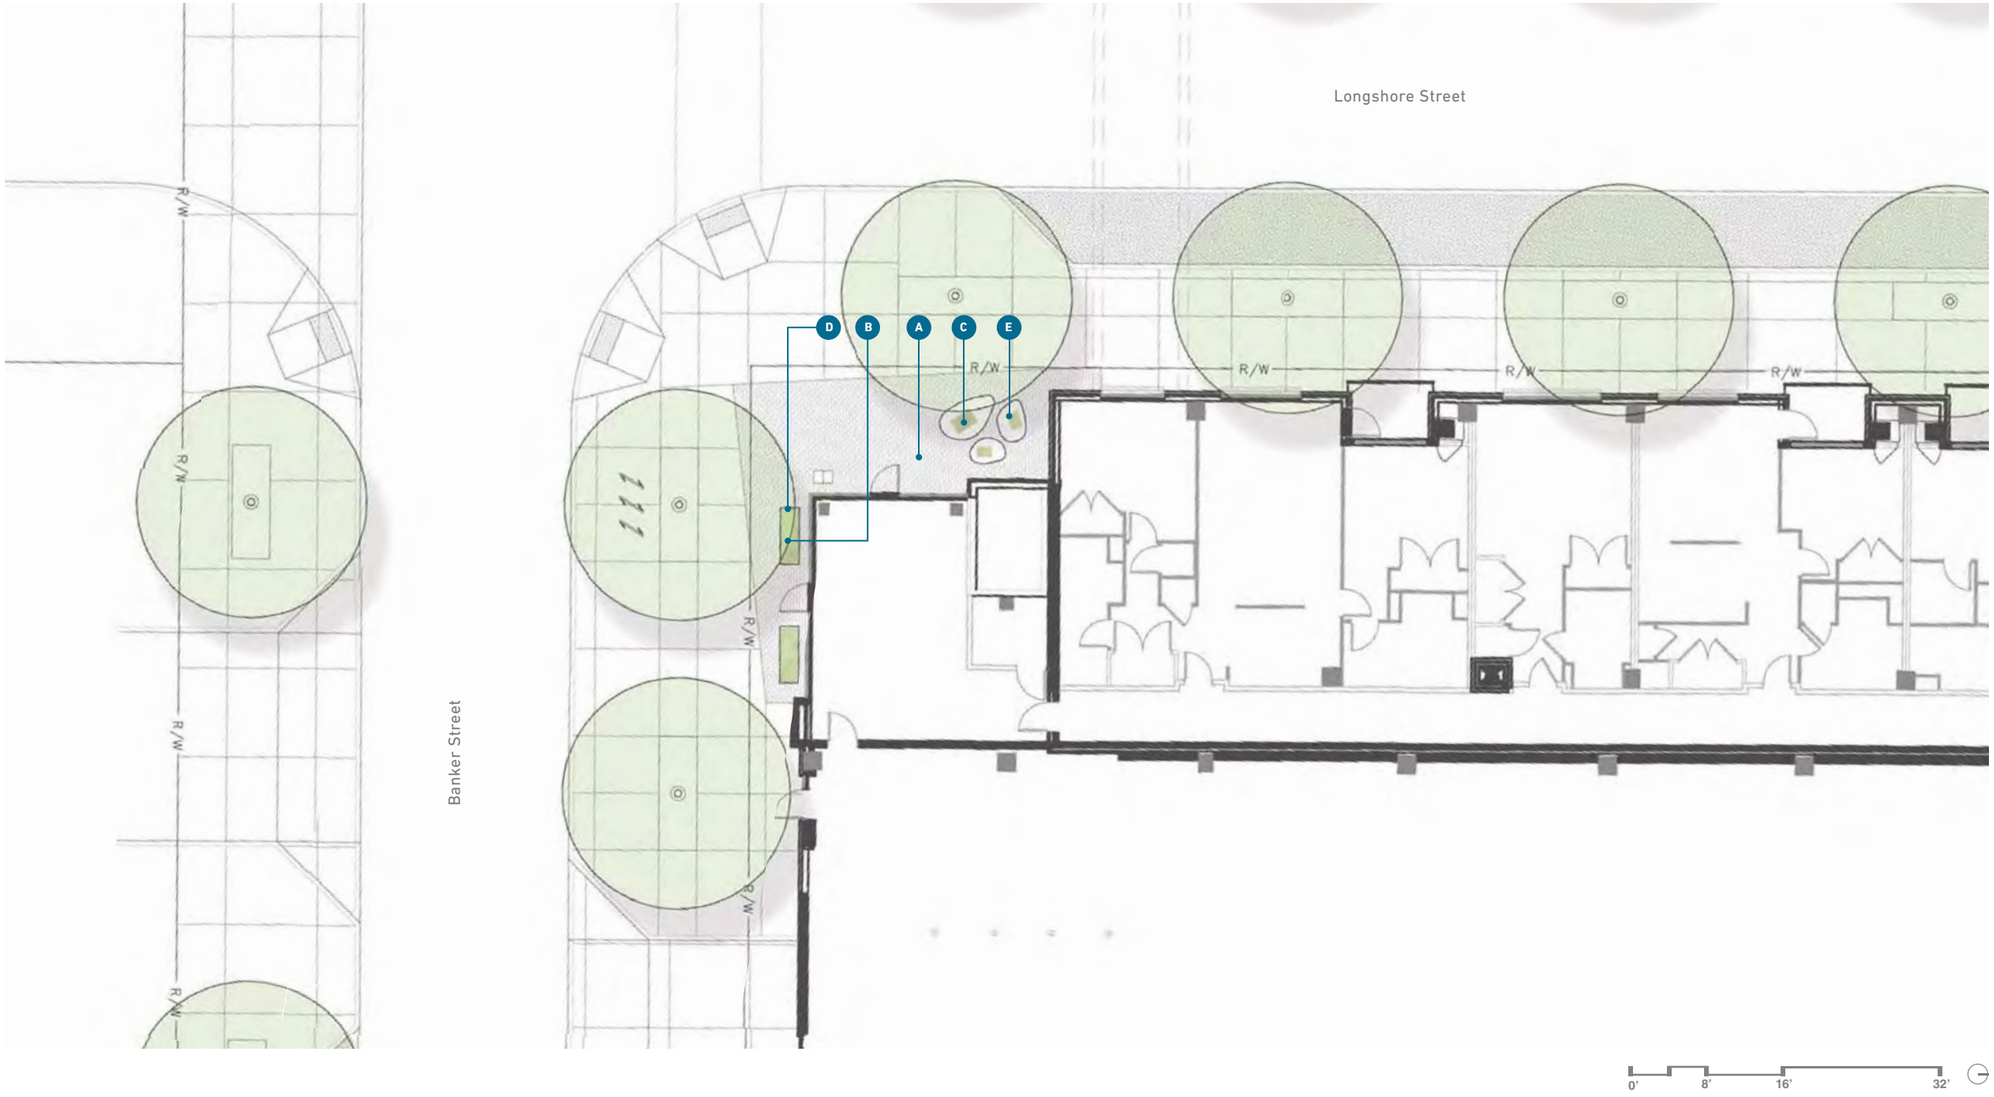

MATERIALS LEGEND

A Brick Pavement
Manufacturer: Endicott Clay Products
Size: 4"x 8"
Pattern: Running bond
Color: Dark & Manganese Ironspot blend

B Ornamental Plantings
Understory plants for seasonal interest
Allium Purple Sensation- Ornamental Onion
Hakonechloa macra 'Aureola'- Hakone Grass

C Ornamental Plantings
Elymus arenarius 'Blue Dune'- Lyme Grass
Hakonechloa macra 'Aureola'- Hakone Grass
Sanguisorba officinalis 'Tanna'- Tanna Burnet
Sedum acre- Stonecrop

D Architectural Planters
Fiberglass reinforced polymer planters with liners and integral drainage system

E Salvaged Boulders
Granite boulders salvaged from project site or imported. Milled to form planters.
Size: 30" min. diameter - 72" diameter

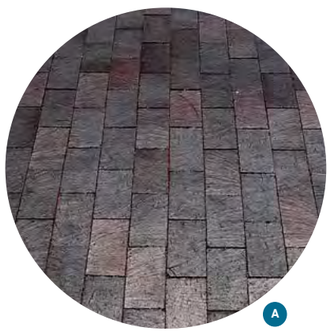
A

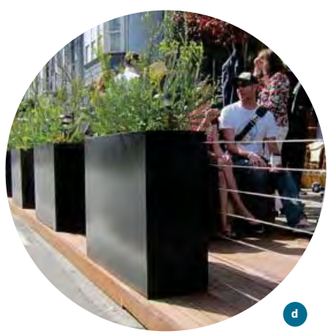
d

E

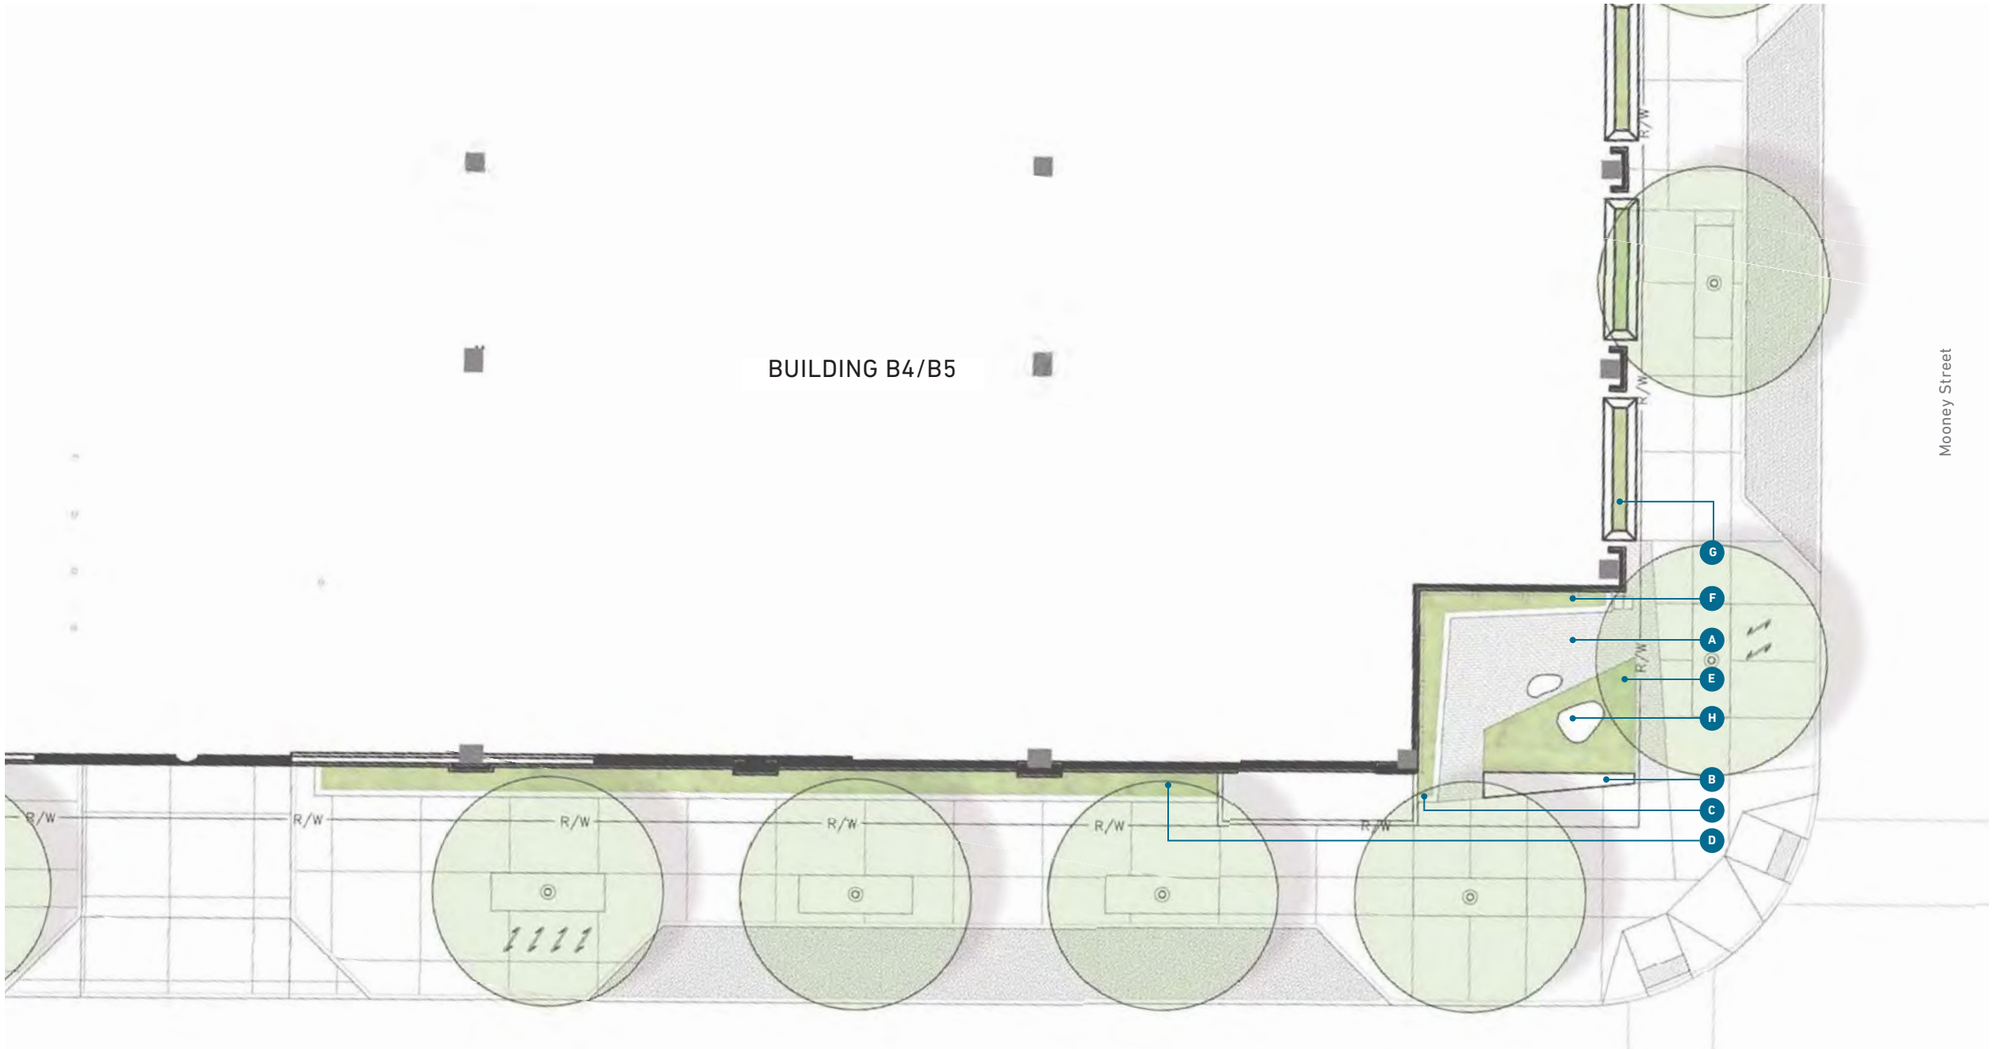

MATERIALS LEGEND

A Brick Pavement
Manufacturer: Endicott Clay Products
Size: 4"x 8"
Pattern: Running bond
Color: Dark & Manganese Ironspot blend

B Precast Concrete Seat Wall
18"h x 18"w x varied length

C Granite Planter Curb
Size: 4" x 18"
Color/Finish: Charcoal gray / honed face and thermal top

D Ornamental Plantings
Panicum 'Heavy Metal'- Heavy Metal Switchgrass
Height: 36-48'

E Ornamental Plantings
Rhus aromatica 'Gro-low'- Gro-low Sumac

F Ornamental Plantings
Climbing Vine Plants
Clematis 'Pink Champagne'- Clematis
Humulus lupulus 'Cascade'- Cascade Hops
Parthenocissus quinquefolia-Virginia Creeper

G Ornamental Plantings
Large masses of understory plants for seasonal interest
Miscanthus 'Yaku-Jima'- Dwarf Maiden Grass
Height: +/- 24-36"

H Salvaged Boulders
Granite boulders salvaged from project site or imported.
Size: 30" min. diameter - 72" diameter

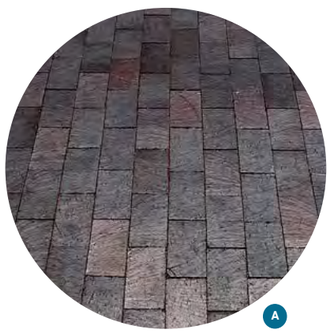
A

B

E

H

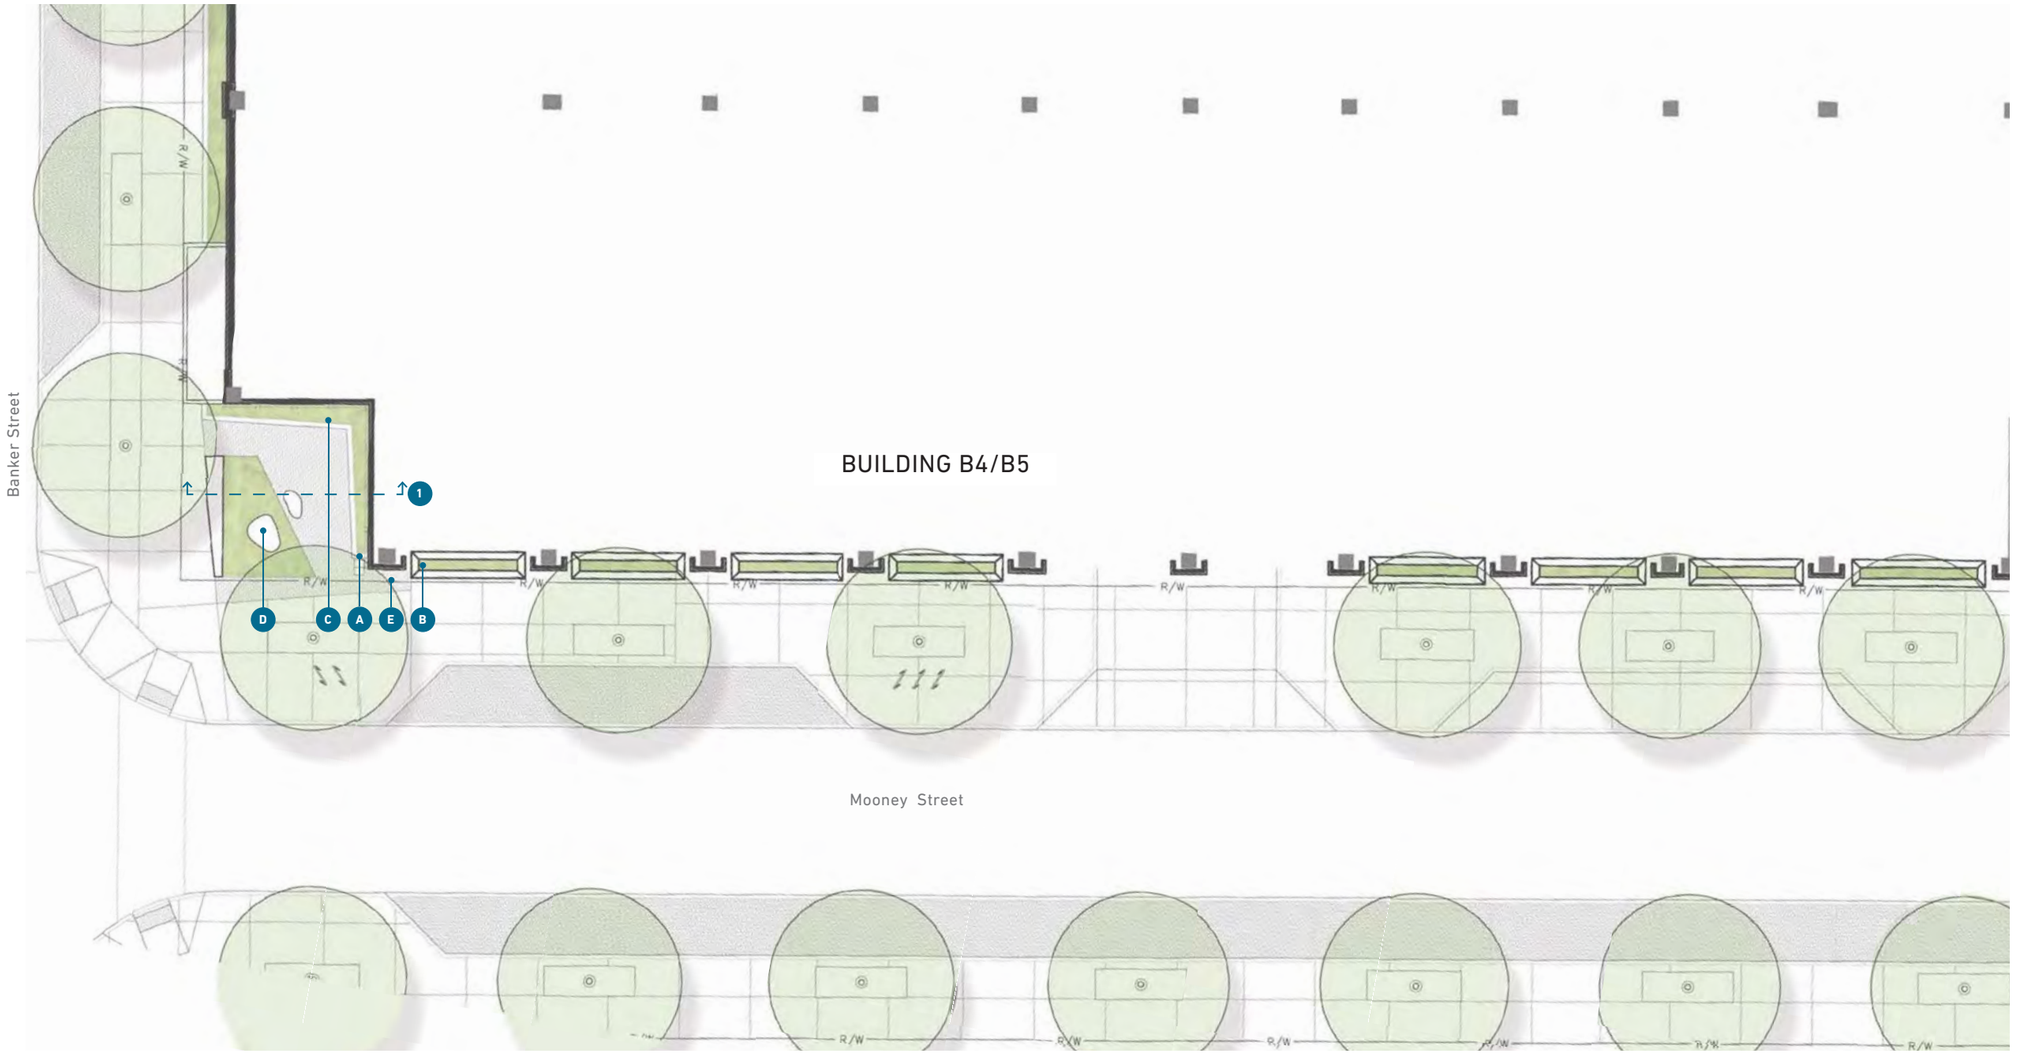

MATERIALS LEGEND

A Granite Planter Curb
Size: 4" x 18"
Color/Finish: Charcoal gray / honed face and thermal top

B Ornamental Plantings
Large masses of understory plants for seasonal interest
Miscanthus 'Yaku-Jima'- Dwarf Maiden Grass
Height: +/- 24-36"

C Ornamental Plantings
Climbing Vine Plants
Parthenocissus quinquefolia-Virginia Creeper
Clematis 'Pink Champagne'- Clematis
Humulus lupulus 'Cascade'- Cascade Hops

D Salvaged Boulders
Granite boulders salvaged from project site or imported.
Size: 30" min. diameter - 72" diameter

E Brick Pavement
Manufacturer: Endicott Clay Products
Size: 4"x 8"
Pattern: Running bond
Color: Dark & Manganese Ironspot blend

B

C

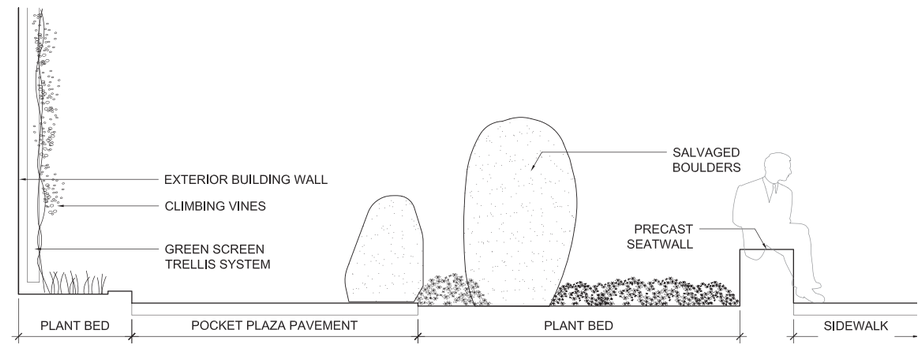

1 GREEN WALL @ SE B5
1/2" = 1'

PLANTING LEGEND

A Ornamental Plantings
Climbing Vine Plants

Parthenocissus quinquefolia-Virginia Creeper
Clematis 'Pink Champagne'- Clematis

B Architectural Planter
FRP: 24" w x 24" h x varied length

0' 1' 2' 4'

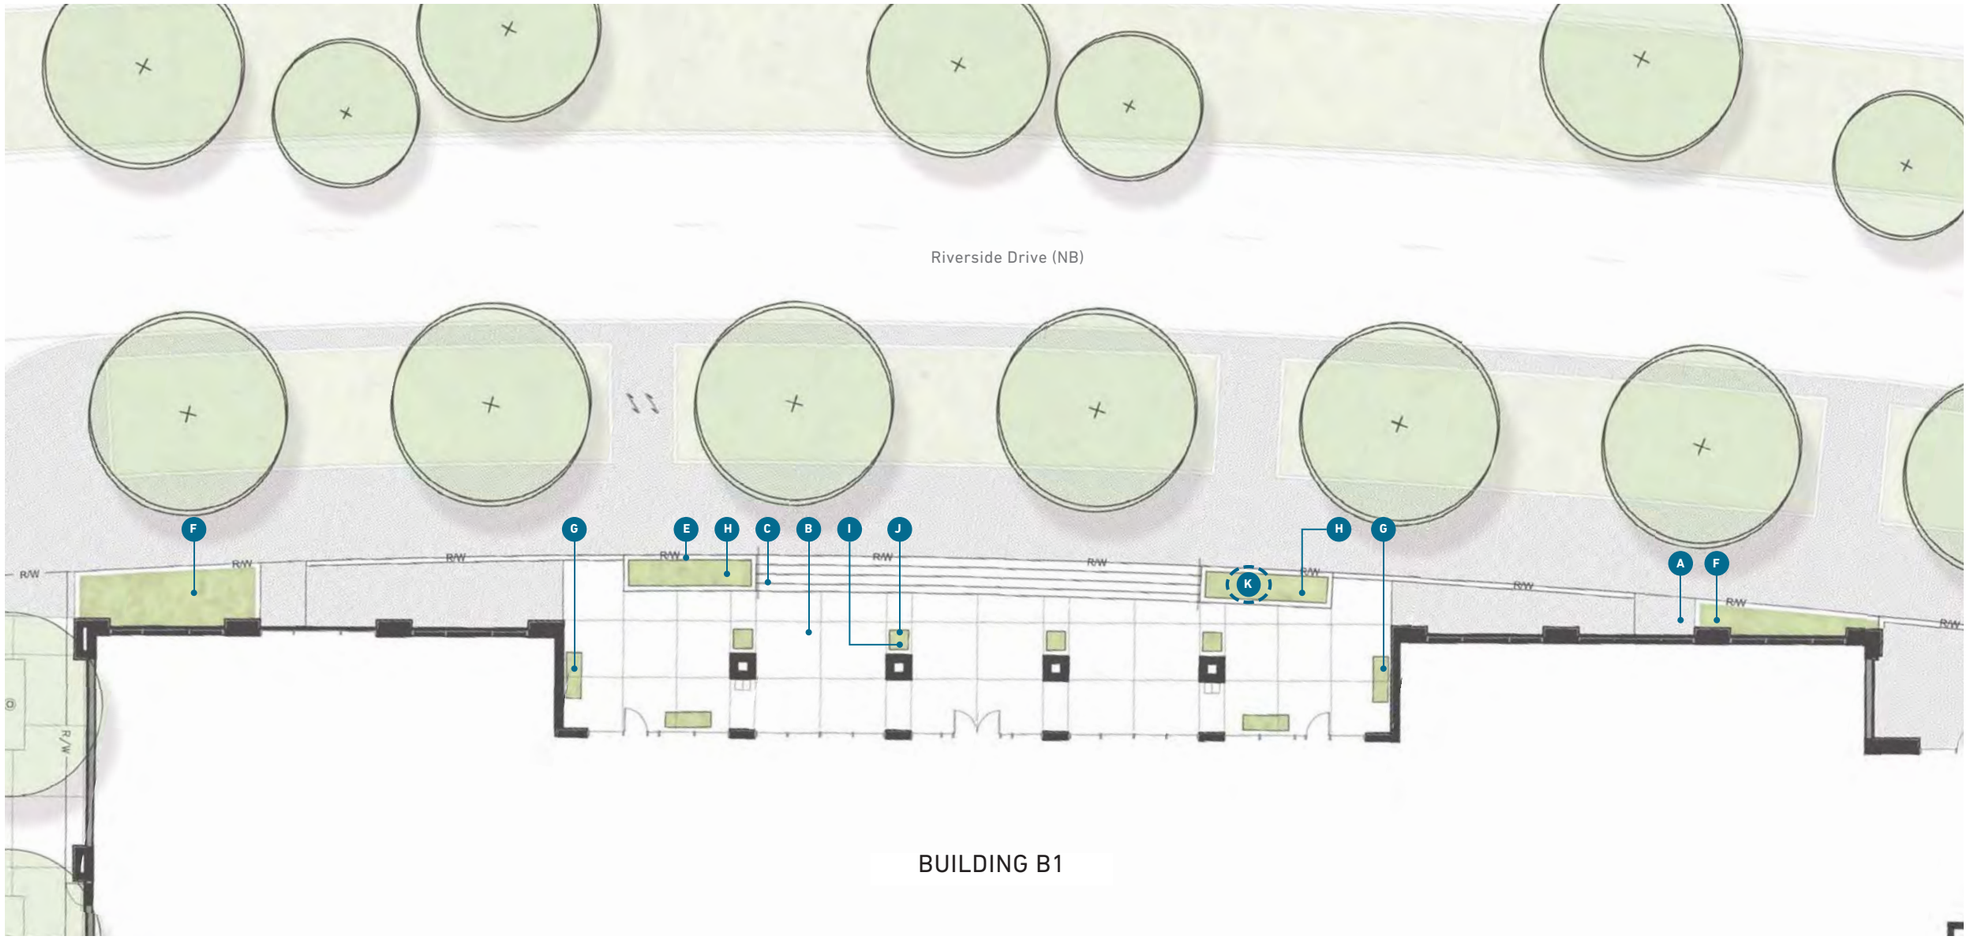

MATERIALS LEGEND

A Brick Pavement
Manufacturer: Endicott Clay Products
Size: 4"x 8"
Pattern: Herringbone
Color: Dark & Manganese Ironspot blend

B Architectural Concrete Paving
Natural color; light sandblast finish and varied joints

C Granite Treads
7"h x 15"w
Color / Finish: Charcoal gray / thermal finish

D Precast Concrete Seat Wall
18"h x 18"w x varied length

E Granite Planter Curb
Size: 4" x 18"
Color/Finish: Charcoal gray / honed face and thermal top

F Ornamental Plantings
Large masses of understory plants for seasonal interest
Height: +/-18" above pavement elevation
Buxus x 'Green Velvet'
Stipa gigantea- Feather Grass
Lavandula a. 'Munstead'- Sweet Lavender

G Ornamental Plantings
Large masses of understory plants for seasonal interest
Height: +/- 36" above pavement elevation
Rhamnus 'Fine Line'- Fern Leaf Buckthorn

H Ornamental Plantings
Large masses of understory plants for seasonal interest
Height: +/- 24" above pavement elevation
Stipa gigantea- Feather Grass
Lavandula a. 'Munstead'- Sweet Lavender

I Ornamental Plantings
Large masses of understory plants for seasonal interest
Height: +/- 48" above pavement elevation
Miscanthus 'Yaku-jima'- Dwarf Maiden Grass

J Architectural Planters
Fiberglass reinforced plastic planters with liners and integral drainage system

K Artwork Opportunity Location
Area preserved for potential art work. No other provisions are included.

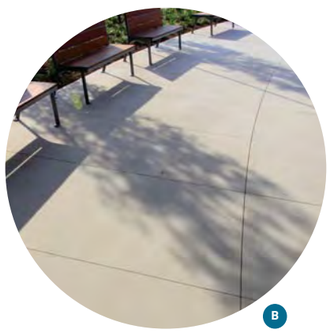
B

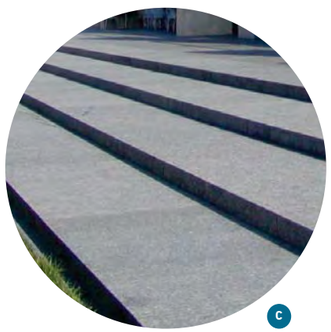
C

I

H

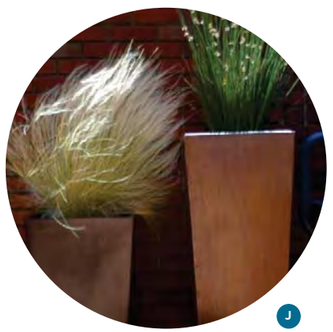
J

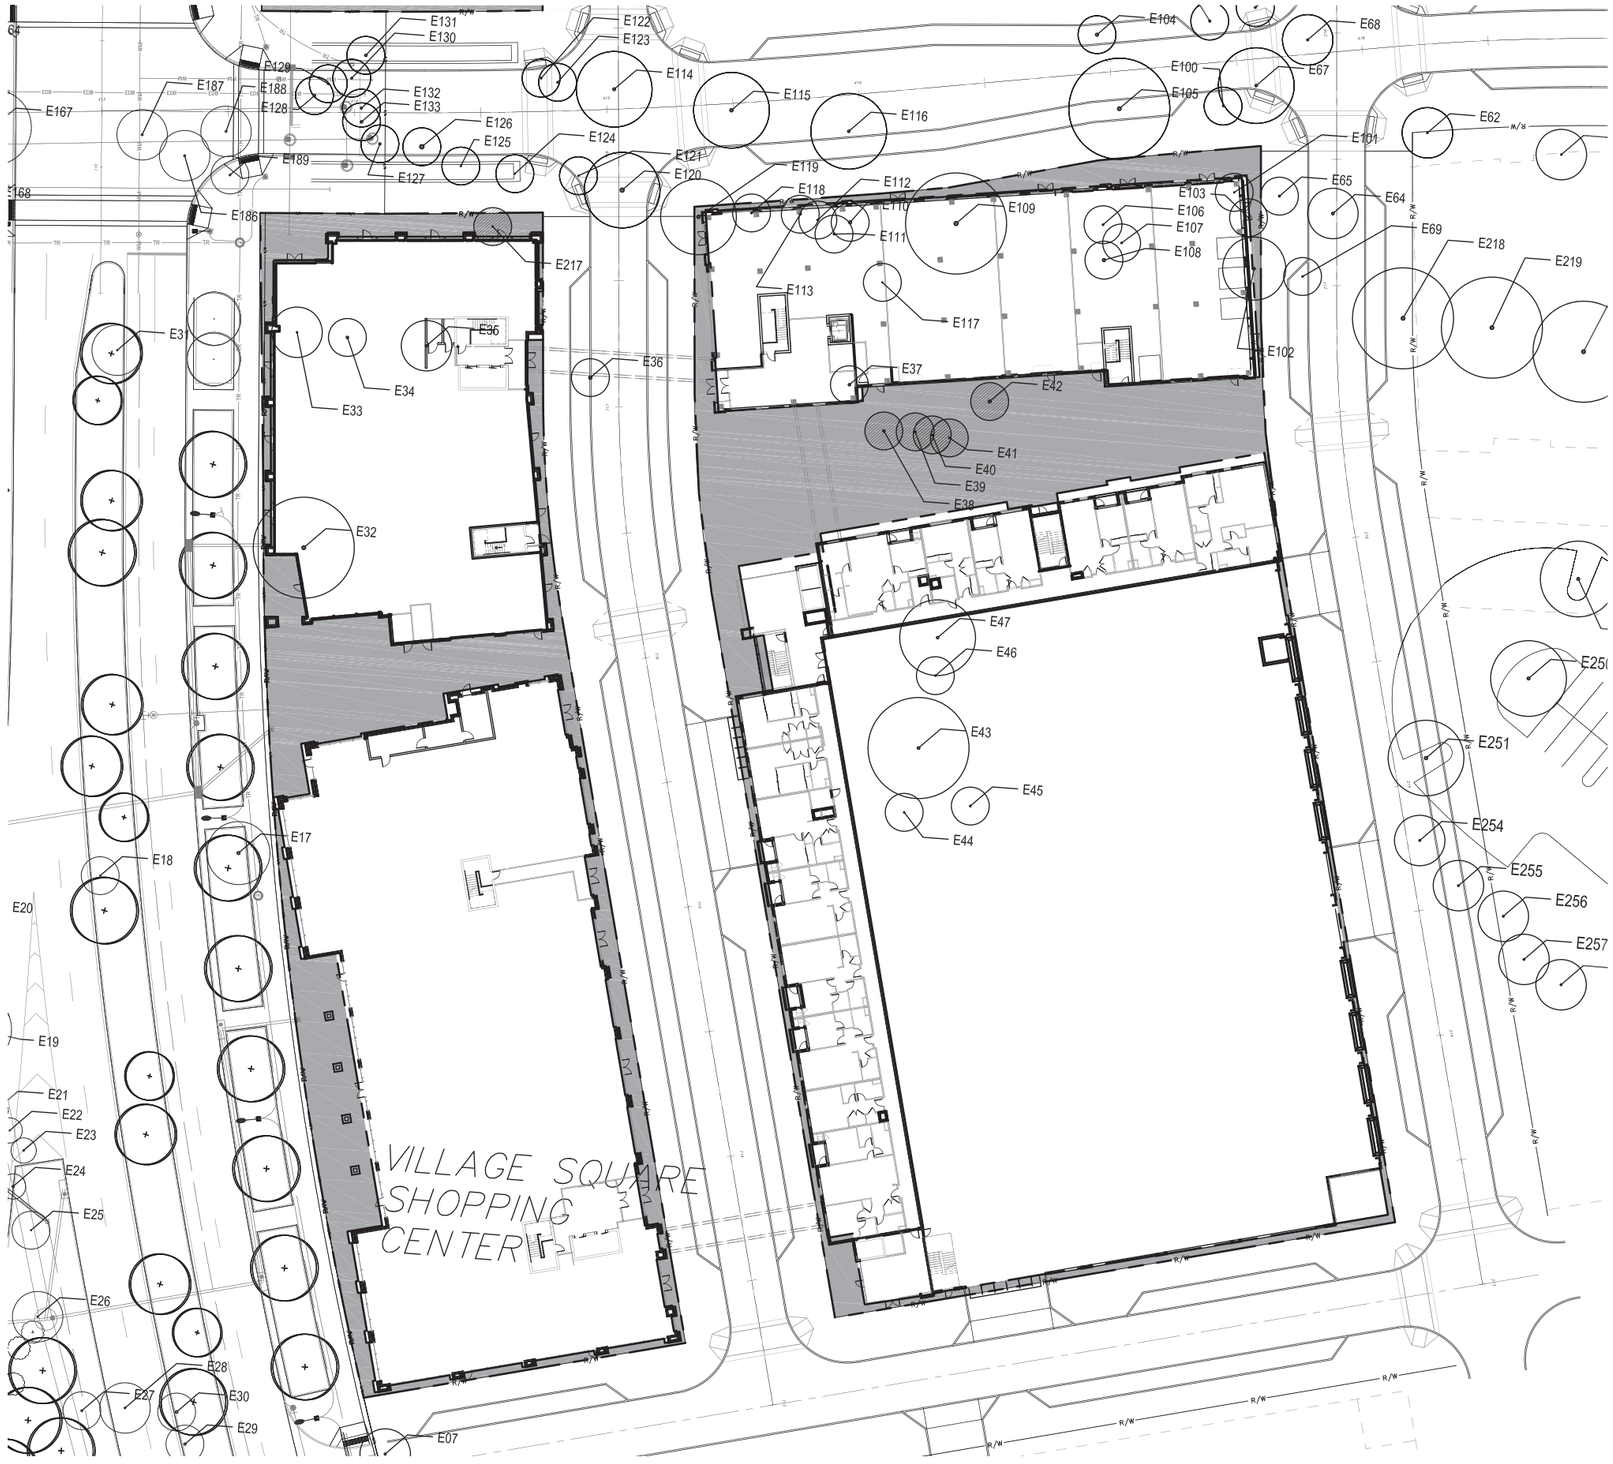

LEGEND:

- *EXISTING TREE TO BE REPLACED*
- *EXISTING TREE NOT COUNTED*
- *EXISTING TREE UNDER 6" DBH*

Tree Survey Chart – Within B–Block Private Property

ID	Species	DBH	Condition	Notes
E38	Austrian Pine	12.0	Fair	
E39	Austrian Pine	10.0	Fair	
E40	Austrian Pine	8.0	Fair	
E41	Austrian Pine	8.0	Fair	
E42	Hawthorn	15.0	Fair	
E217	Boxelder	6.0	Poor	Not included due to condition

B–Block caliper inches to be mitigated: 53

B–Block Open Space caliper inches provided: 168.0 (Refer Planting Plans)

JUNE 2, 2015

1 THE PLAZA - B1 NORTH ELEVATION
SCALE: 1/8" = 1'-0"

1 THE PLAZA - B2 SOUTH ELEVATION
SCALE: 1/8" = 1'-0"

1 THE PASSAGE - B3 SOUTH ELEVATION
SCALE: 1/8" = 1'-0"

1 THE PASSAGE - B4 NORTH ELEVATION
SCALE: 1/8" = 1'-0"