FINAL DEVELOPMENT/
FINAL SITE SUBMISSION
HOME 2 HOTEL

FRANTZ ROAD & STATE ROUTE 161

Exterior Finish Selections

SEPTEMBER 8, 2015

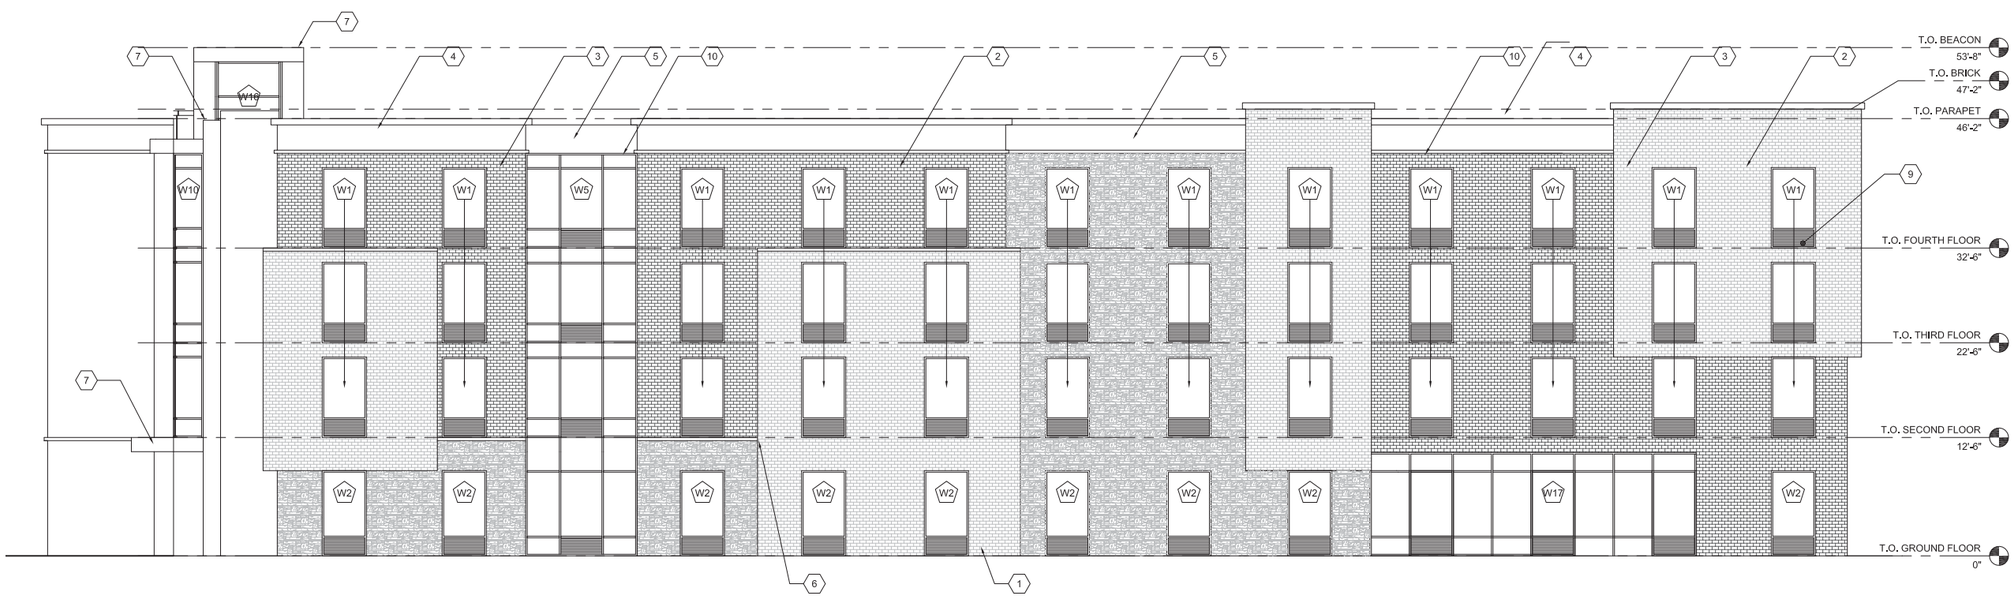

ORTH ELEVATION

ALE: 1/8" = 1'-0"

CODED NOTES: XX

1. STONE VENEER
2. LIGHT BRICK VENEER
3. DARK BRICK VENEER
4. EIFS CORNICE
5. EIFS BANDING
6. STONE BANDING
7. FIBER CEMENT BOARD - DARK
8. FIBER CEMENT BOARD - LIGHT
9. LOUVER - TYP.
10. ALUM. WINDOW SYSTEM
11. AUTO SLIDING ALUM. ENTRY SYSTEM
12. ALUM. ENTRY SYSTEM
13. HOLLOW METAL DOOR + FRAME - PAINTED

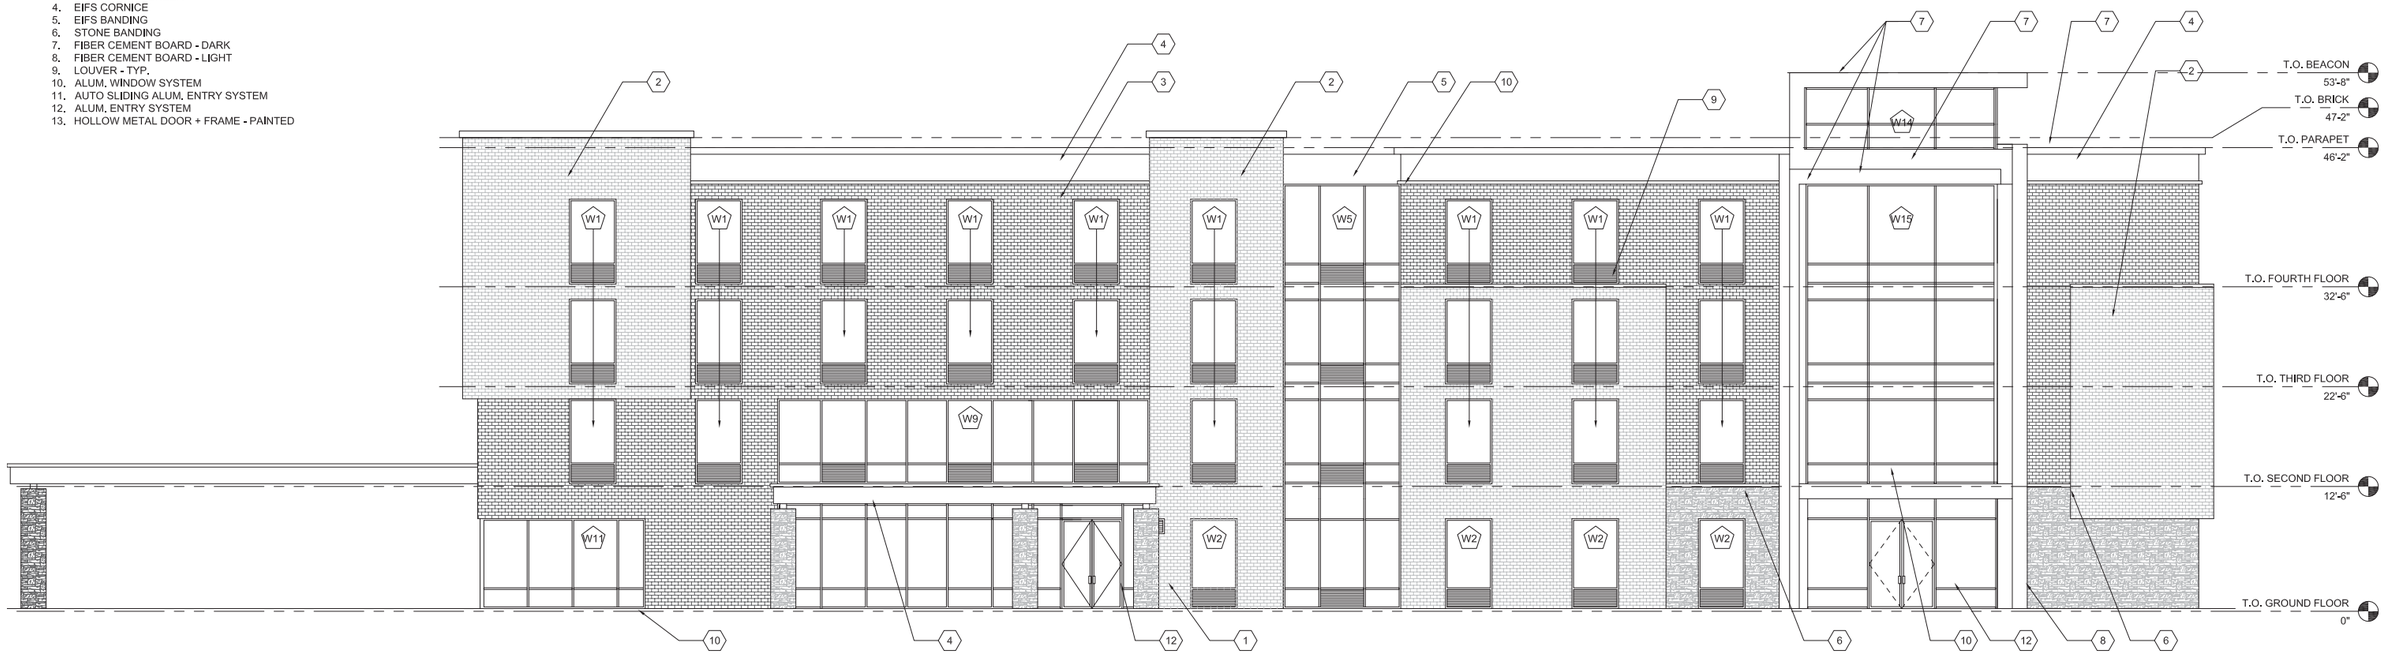

2 EAST ELEVATION

SCALE: 1/8" = 1'-0"

NOT TO SCALE

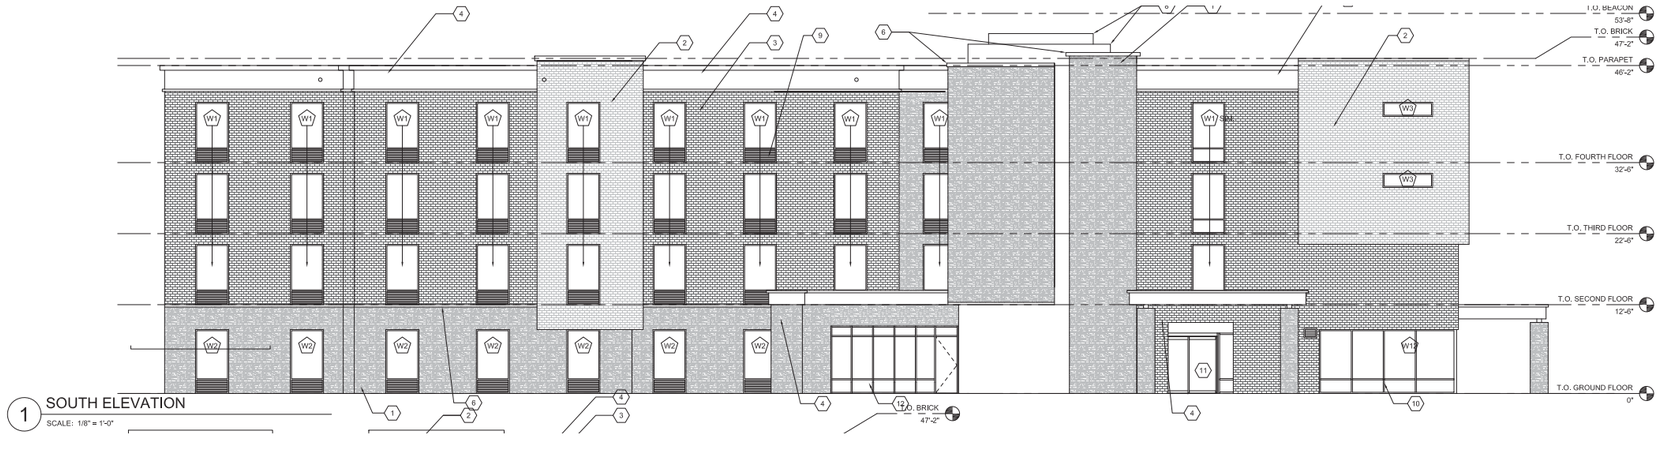

1 SOUTH ELEVATION

SCALE: 1/8" = 1'-0"

CODED NOTES: (XX)

1. STONE VENEER
2. THIN BRICK VENEER (LIGHT)
3. THIN BRICK VENEER (DARK)
4. EIFS CORNICE
5. EIFS BANDING
6. STONE BANDING
7. FIBER CEMENT BOARD - DARK
8. FIBER CEMENT BOARD - LIGHT
9. LOUVER - TYP.
10. ALUM. WINDOW SYSTEM
11. AUTO SLIDING ALUM. ENTRY SYSTEM
12. ALUM. ENTRY SYSTEM
13. HOLLOW METAL DOOR + FRAME - PAINTED
14. SIGNAGE BY OWNER - PROVIDE SOLID BLOCKING IN WALL AS REQUIRED.
15. MECHANICAL LOUVER - REFER TO MECHANICAL DRAWINGS
16. 6" Ø OVERFLOW SPOUT

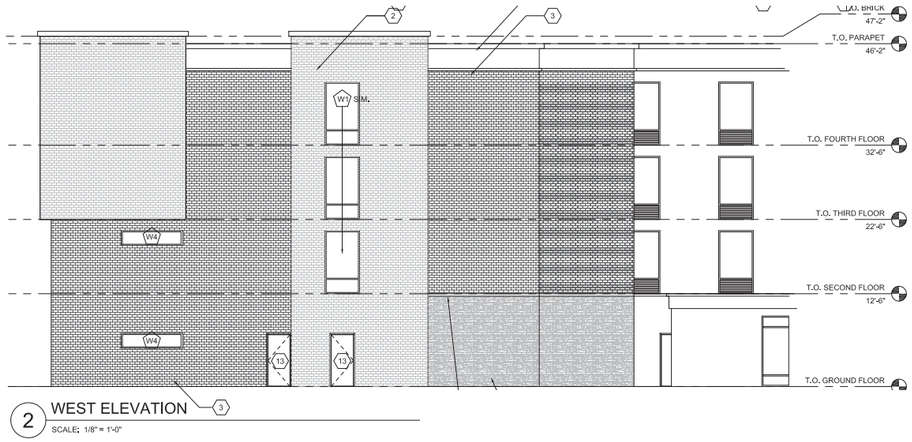

2 WEST ELEVATION

SCALE: 1/8" = 1'-0"

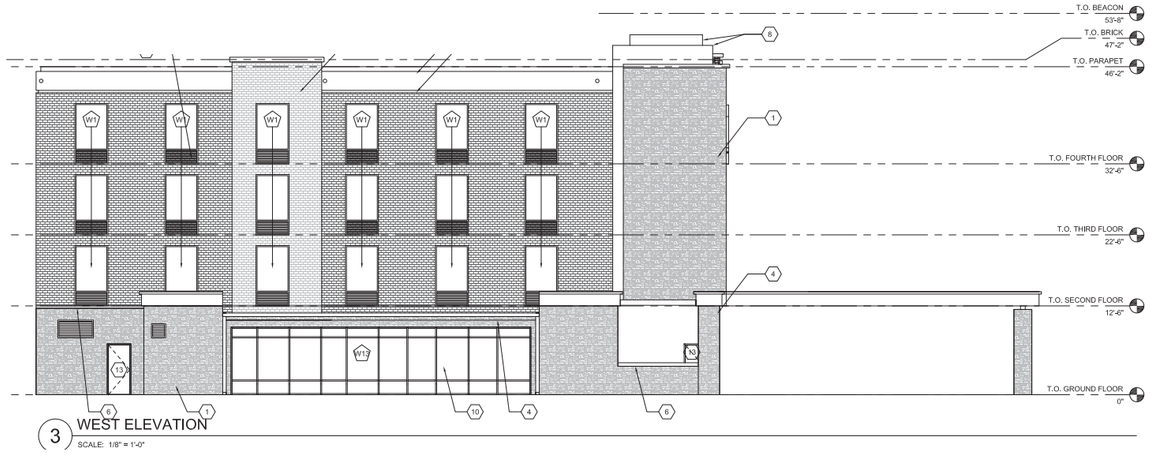

3 WEST ELEVATION

SCALE: 1/8" = 1'-0"

NOT TO SCALE

PRO-FIT LEDGESTONE-AUTUMN

SUMMITVILLE THIN BRICK-NEW BEDFORD

SUMMITVILLE THIN BRICK-ALEXANDRIA

EIFS CORNICE-SW 6148 WOOL SKEIN

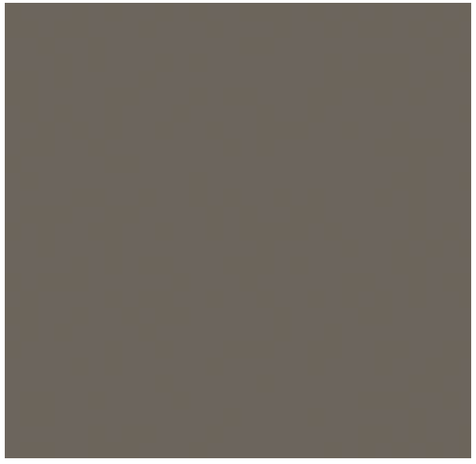

FIBER CEMENT BOARD-SW 7047 PORPOISE

FIBER CEMENT BOARD-SW 7002 DOWNY

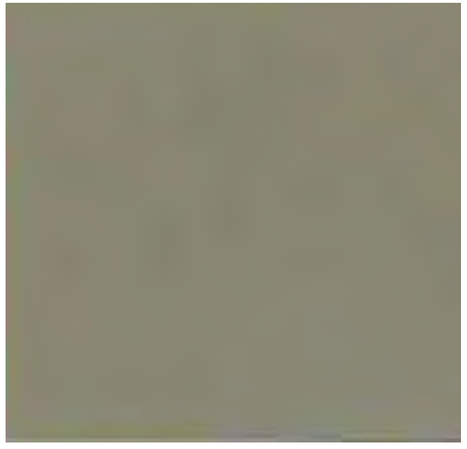

WINDOW FRAME - TUBELITE ANTIQUE

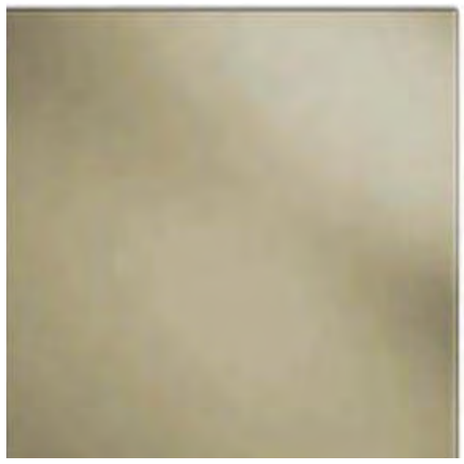

WINDOW GLAZING - BRONZE
(GLAZING AT ENTRANCES, GLASS TOWER, PATIO AND FITNESS CENTER TO BE CLEAR)

ROOF - TPO - GRAY