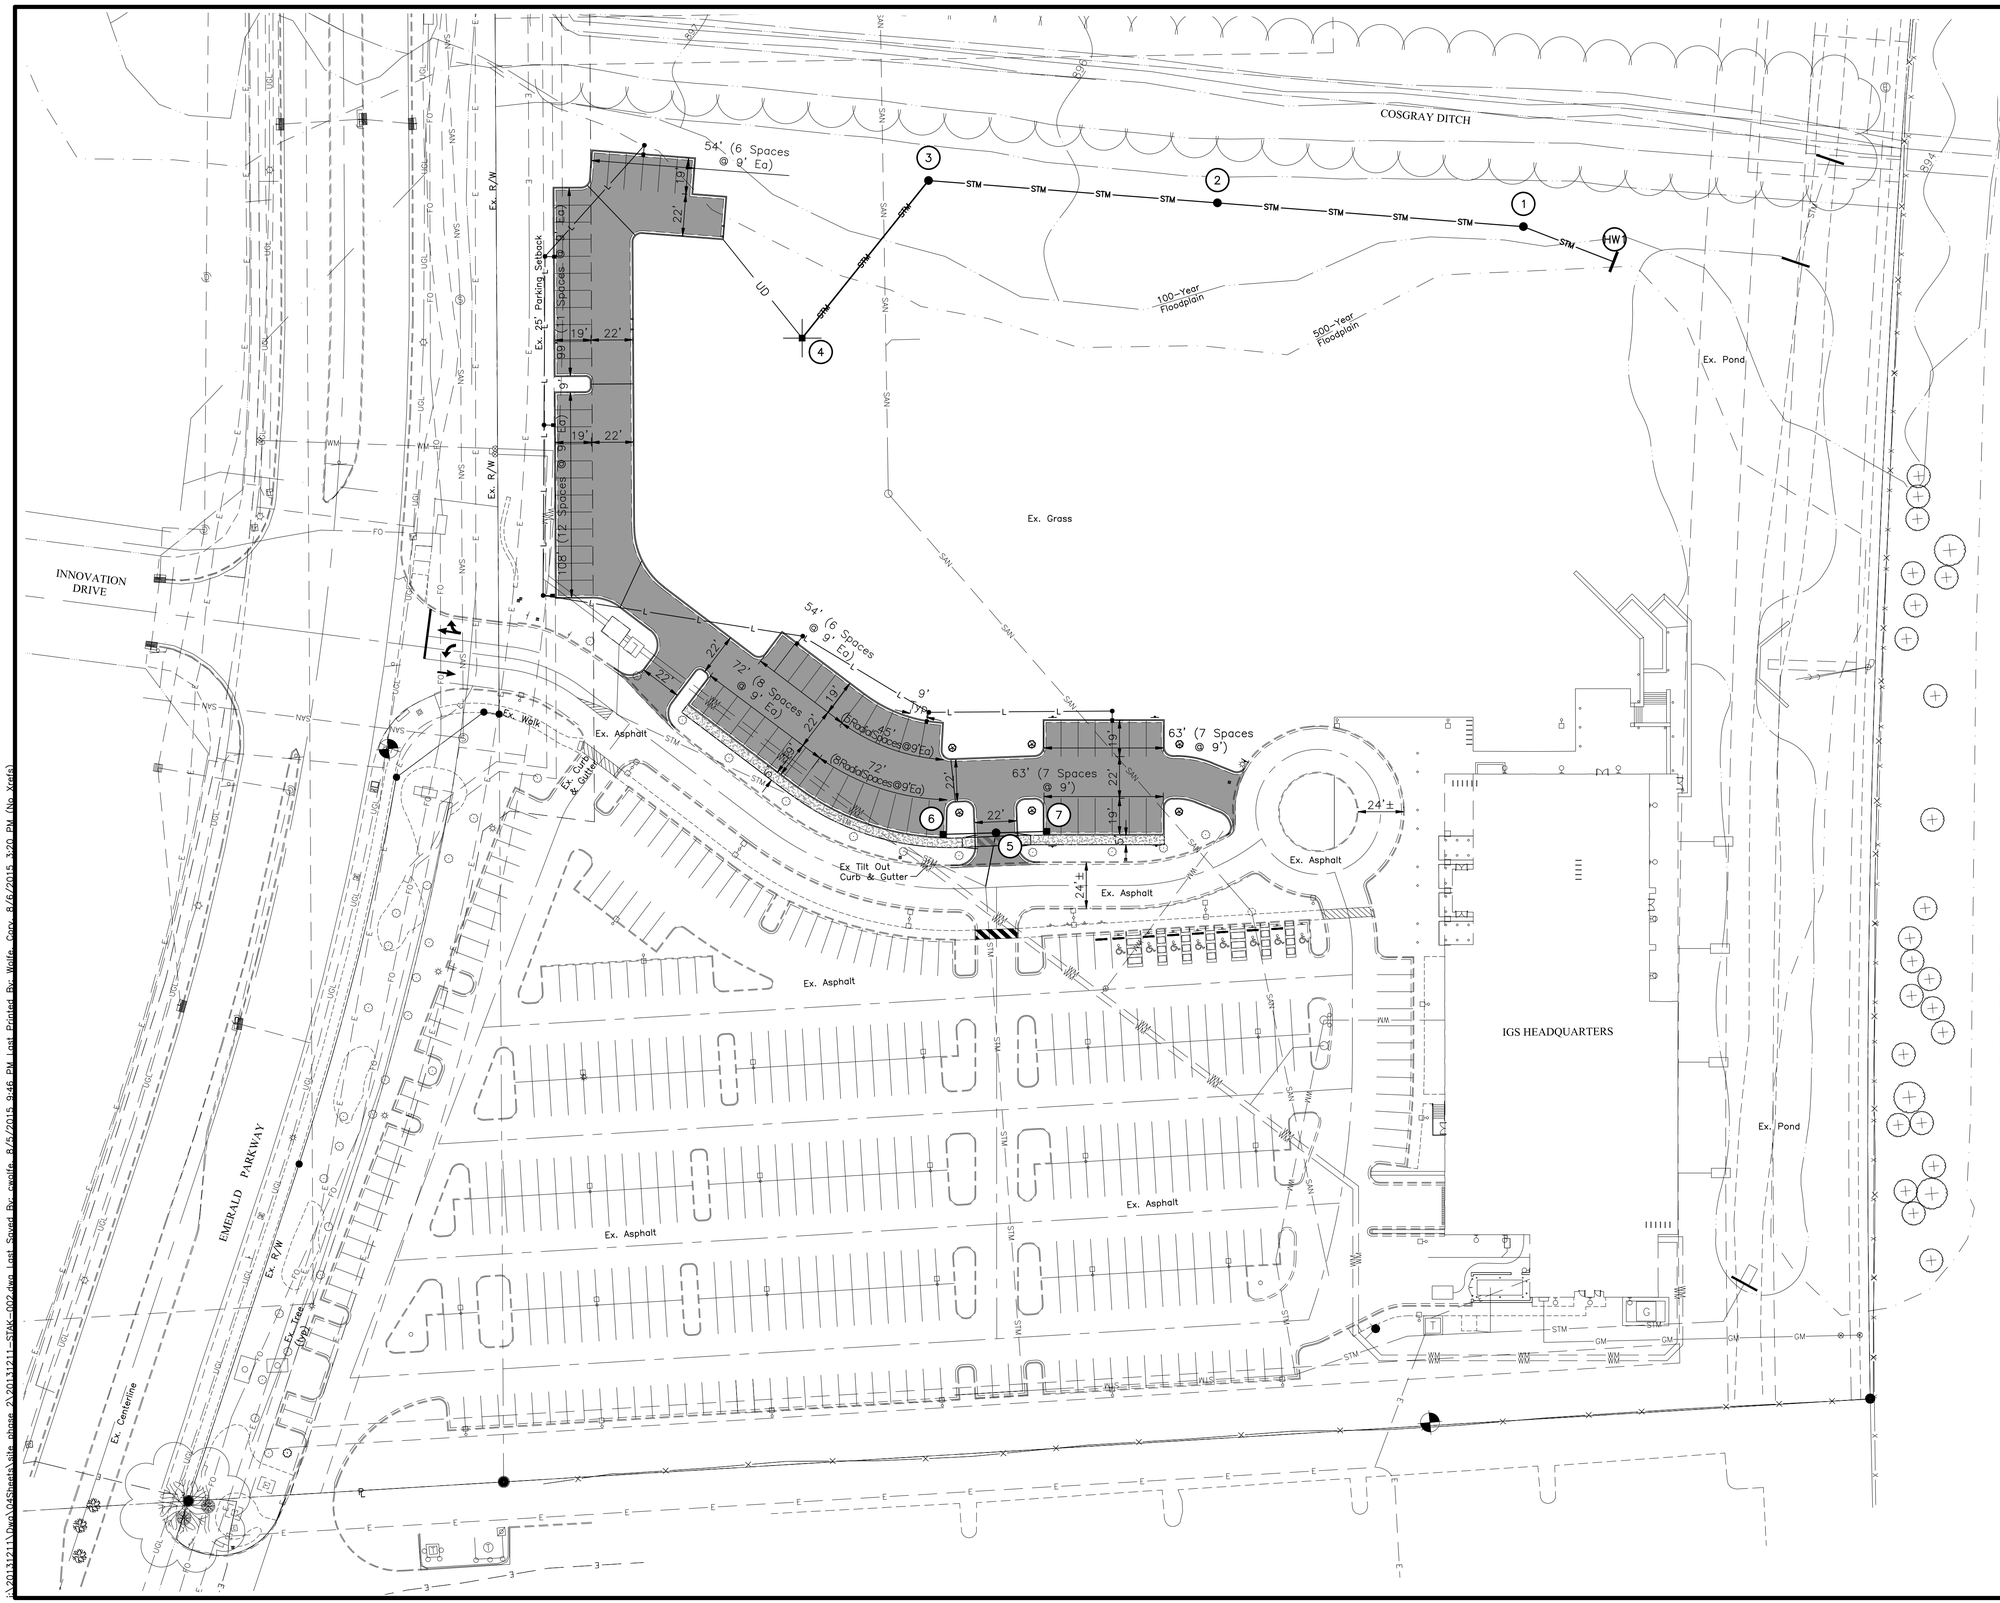

LEGEND

PROPOSED

- Curb & Gutter per G,I/3
- Edge of Pavement
- Asphalt Pavement per E/3
- Light Pole
- Concrete Walk per J/3

EXISTING

- Curb and Gutter (Remove)
- Curb and Gutter
- Sidewalk or Path
- Tree

GRAPHIC SCALE

0 20 40 80

1 inch = 40 feet

REVISIONS

MARK	DATE	DESCRIPTION

CITY OF DUBLIN, FRANKLIN COUNTY, OHIO
PRIVATE SITE IMPROVEMENT
FOR
IGS HEADQUARTERS
6100 EMERALD PARKWAY
PARKING EXPANSION
OVERALL SITE PLAN

EMH&T
Evans, Mechwart, Hambleton & Tilton, Inc.
Engineers • Surveyors • Planners • Scientists
5500 New Albany Road, Columbus, OH 43054
Phone: 614.775.4500 Toll Free: 888.775.3648
emht.com

DATE
August 5, 2015

SCALE
1" = 40'

JOB NO.
2013-1211

SHEET
4/11

i:\20131211\Dwg\04Sheets\site_phase_2\20131211-STAK-002.dwg Last Saved By: cwolfe, 8/5/2015 9:46 PM Last Printed By: Wolfe, Cory, 8/6/2015 3:20 PM (No Xrefs)