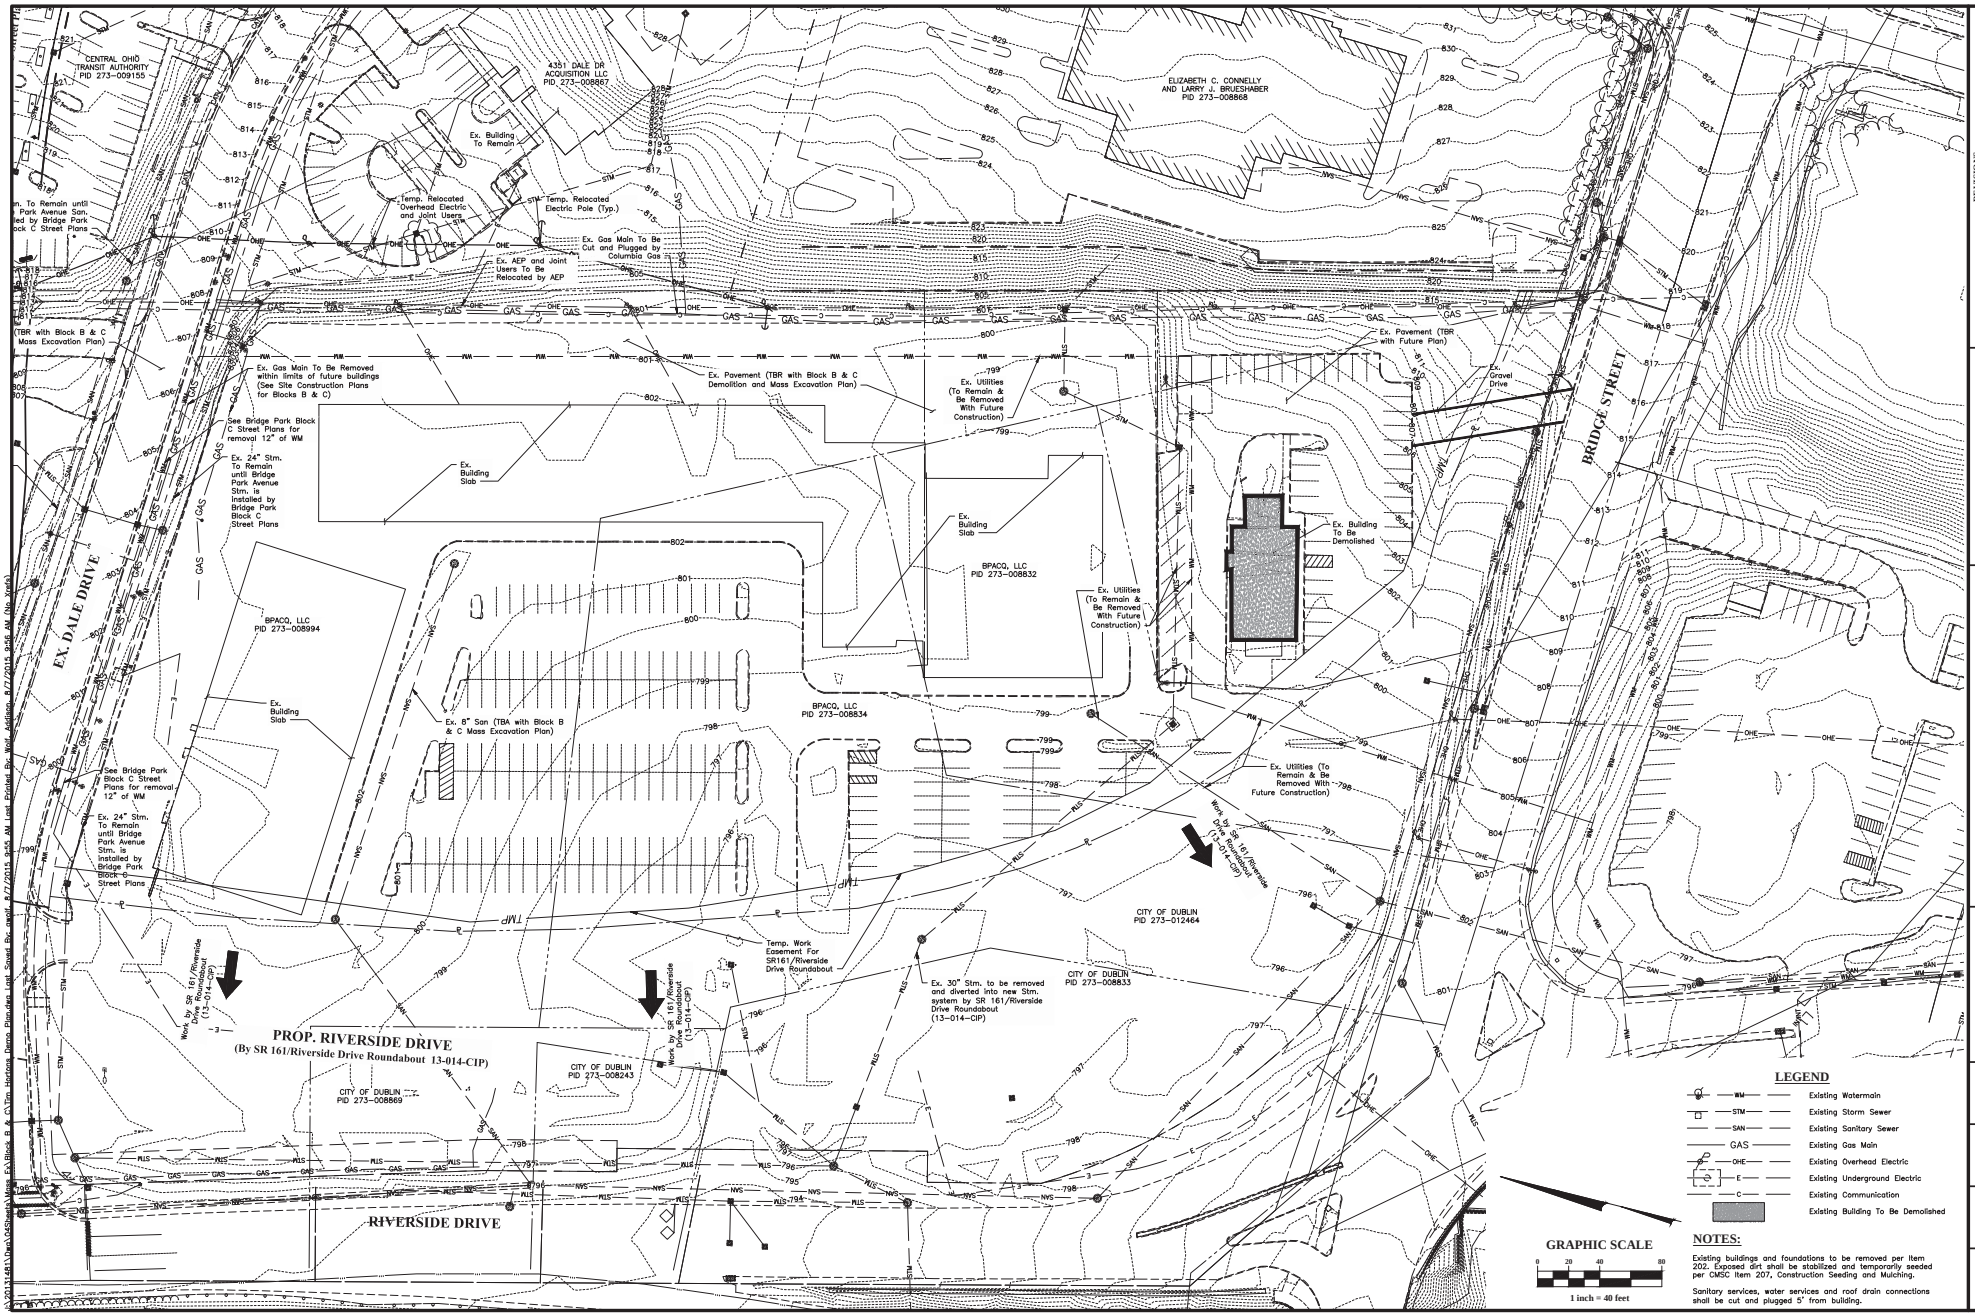

LEGEND

WM	Existing Watermain
STM	Existing Storm Sewer
SAN	Existing Sanitary Sewer
GAS	Existing Gas Main
OHE	Existing Overhead Electric
E	Existing Underground Electric
C	Existing Communication
	Existing Building To Be Demolished

NOTES:

Existing buildings and foundations to be removed per Item 202. Exposed dirt shall be stabilized and temporarily seeded per CMSC Item 207, Construction Seeding and Mulching.

Sanitary services, water services and roof drain connections shall be cut and plugged 5' from building.

REVISIONS

MARK	DATE	DESCRIPTION

CRAWFORD HOYING development

CITY OF DUBLIN, FRANKLIN COUNTY, OHIO
BUILDING DEMOLITION PLAN
FOR
BRIDGE PARK

EMH&T

DATE: August 7, 2015

SCALE: 1" = 40'

JOB NO.: 2013-1481

SHEET: 1/1