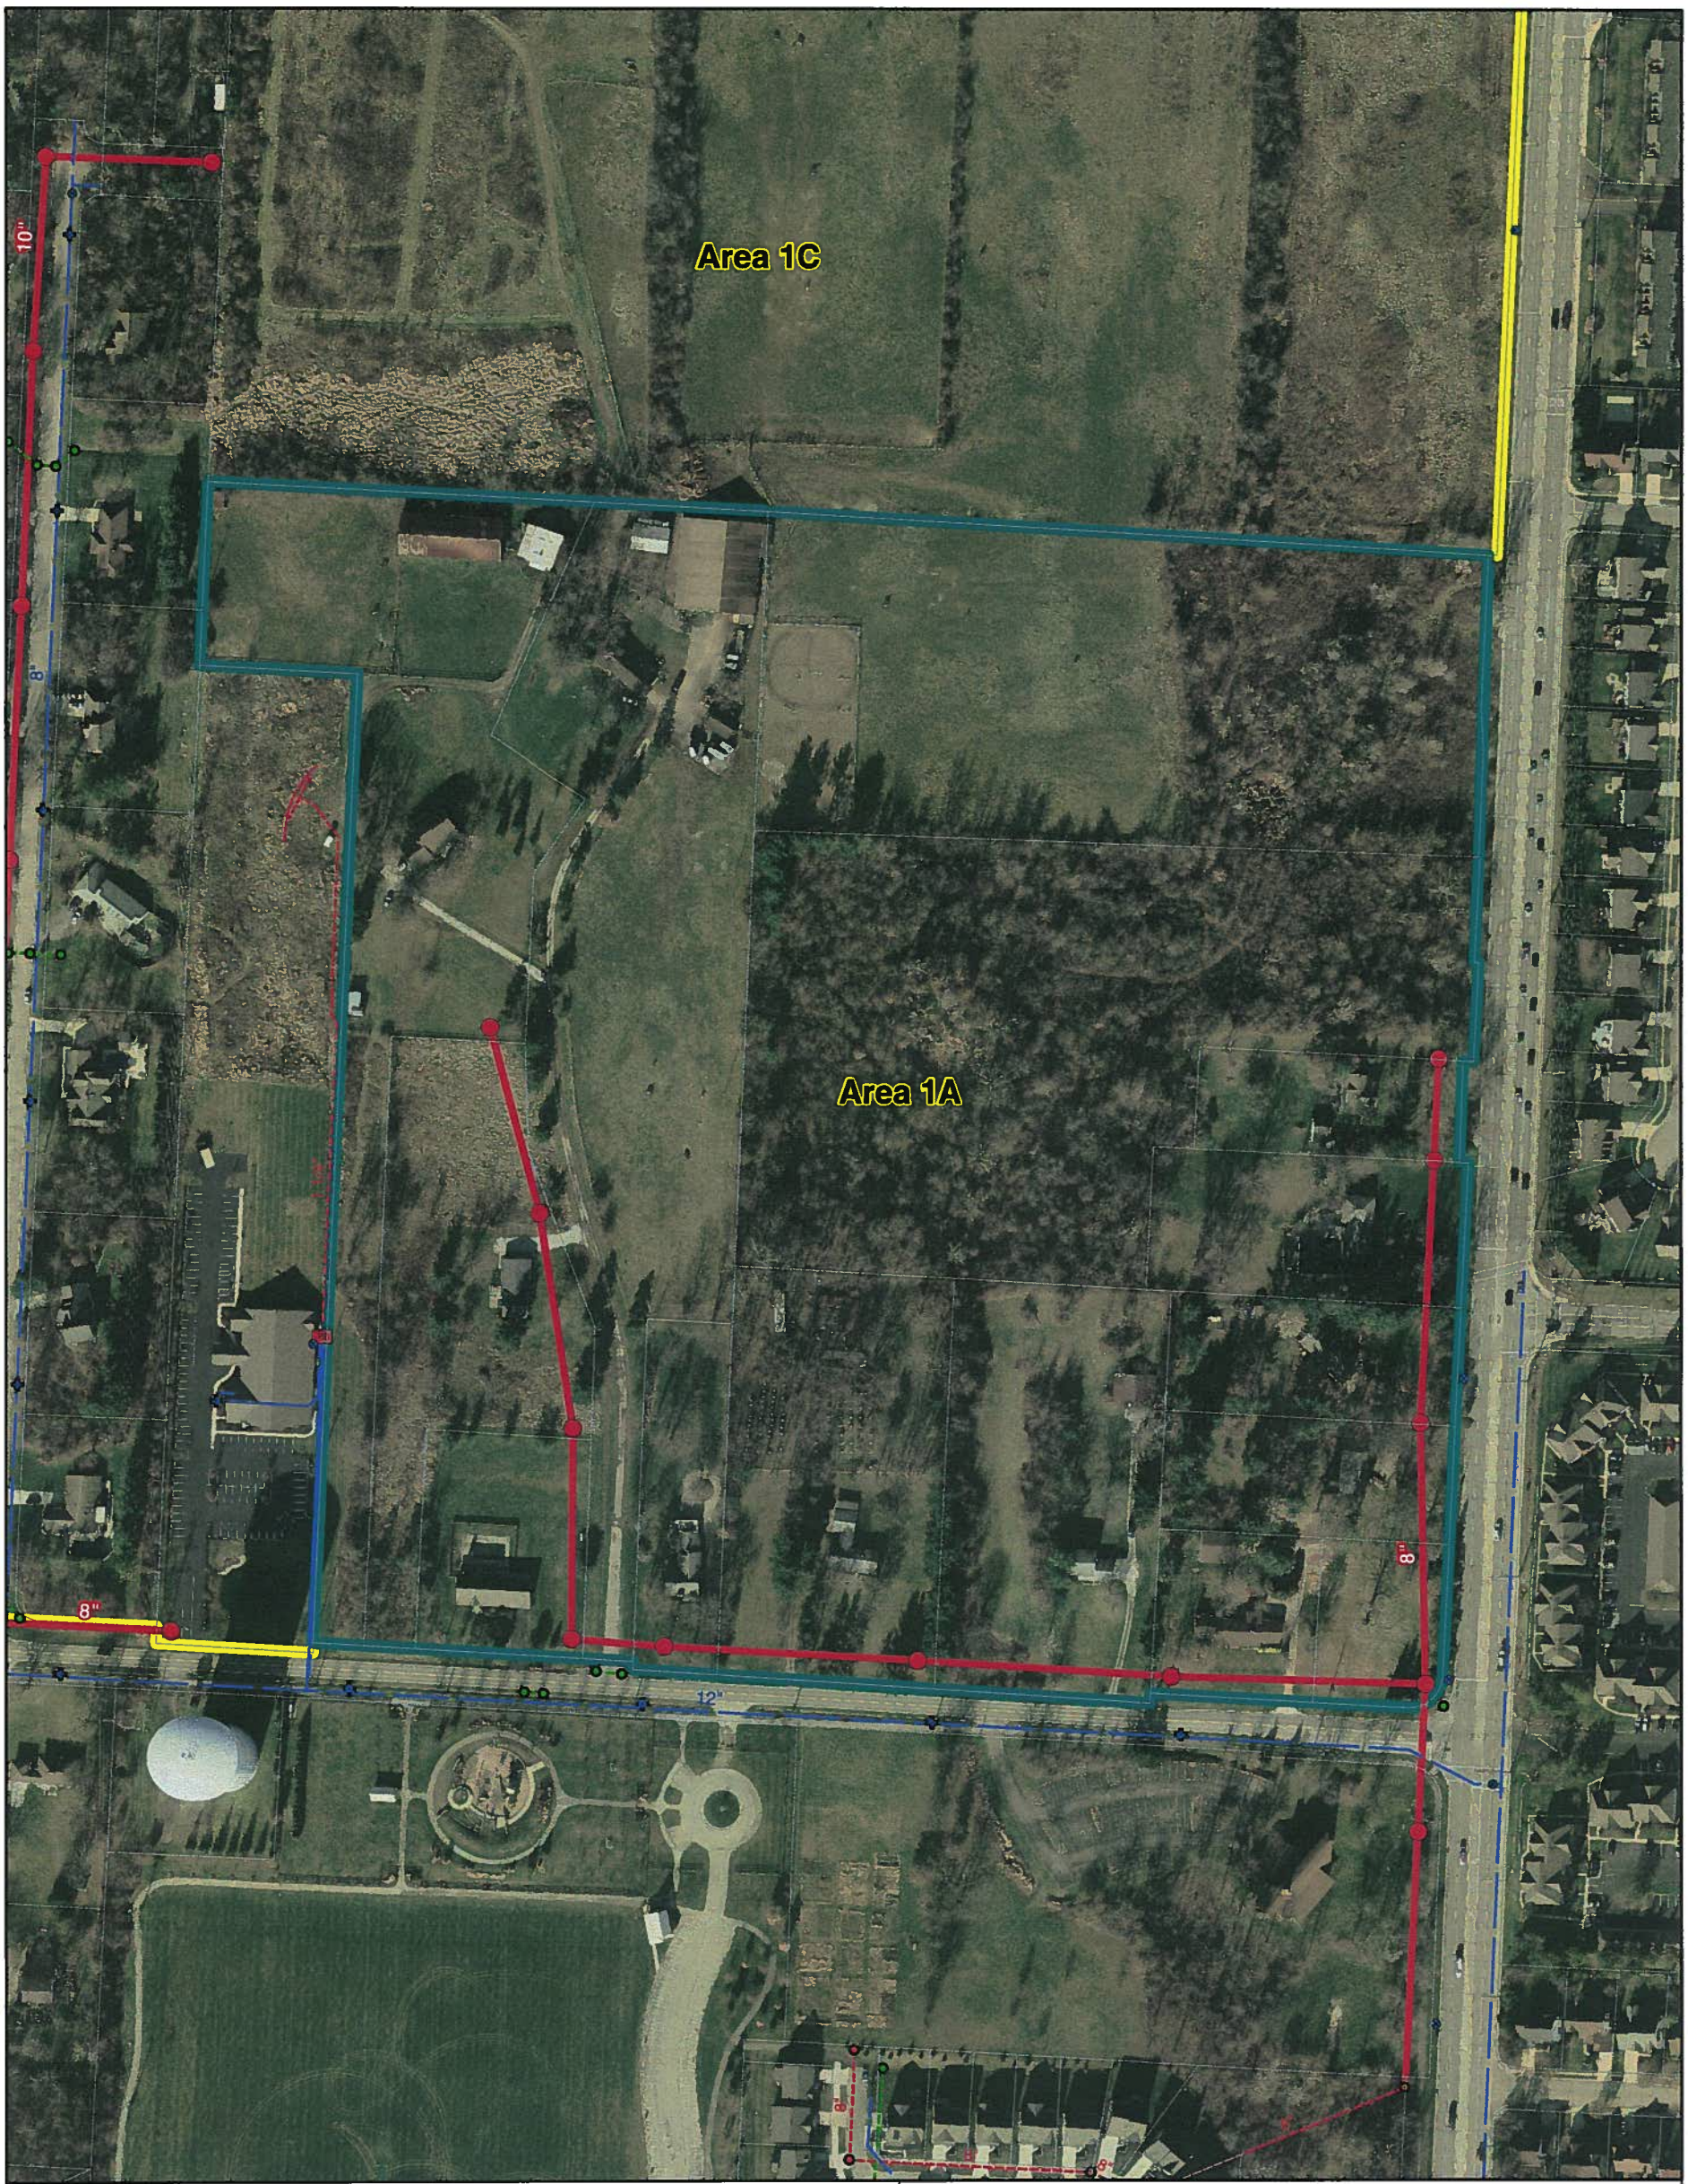

Water/Sewer Extension Study

Area 1A
Sewer Only
8/18/2015

City of Dublin
ENGINEERING

N W E S

1 inch = 198 feet

Legend

- Ex. San. Manholes
- Prop. San. Manholes
- Ex. San. Lift Stations
- Prop. Lift Stations
- Ex. San. Mains
- Prop. San. Mains
- Ex. FH
- Prop. FH
- Ex. Valve
- Prop. Valve
- Ex. WM
- Prop. WM
- Ex. Stm. Structures
- Ex. Stm. Mains

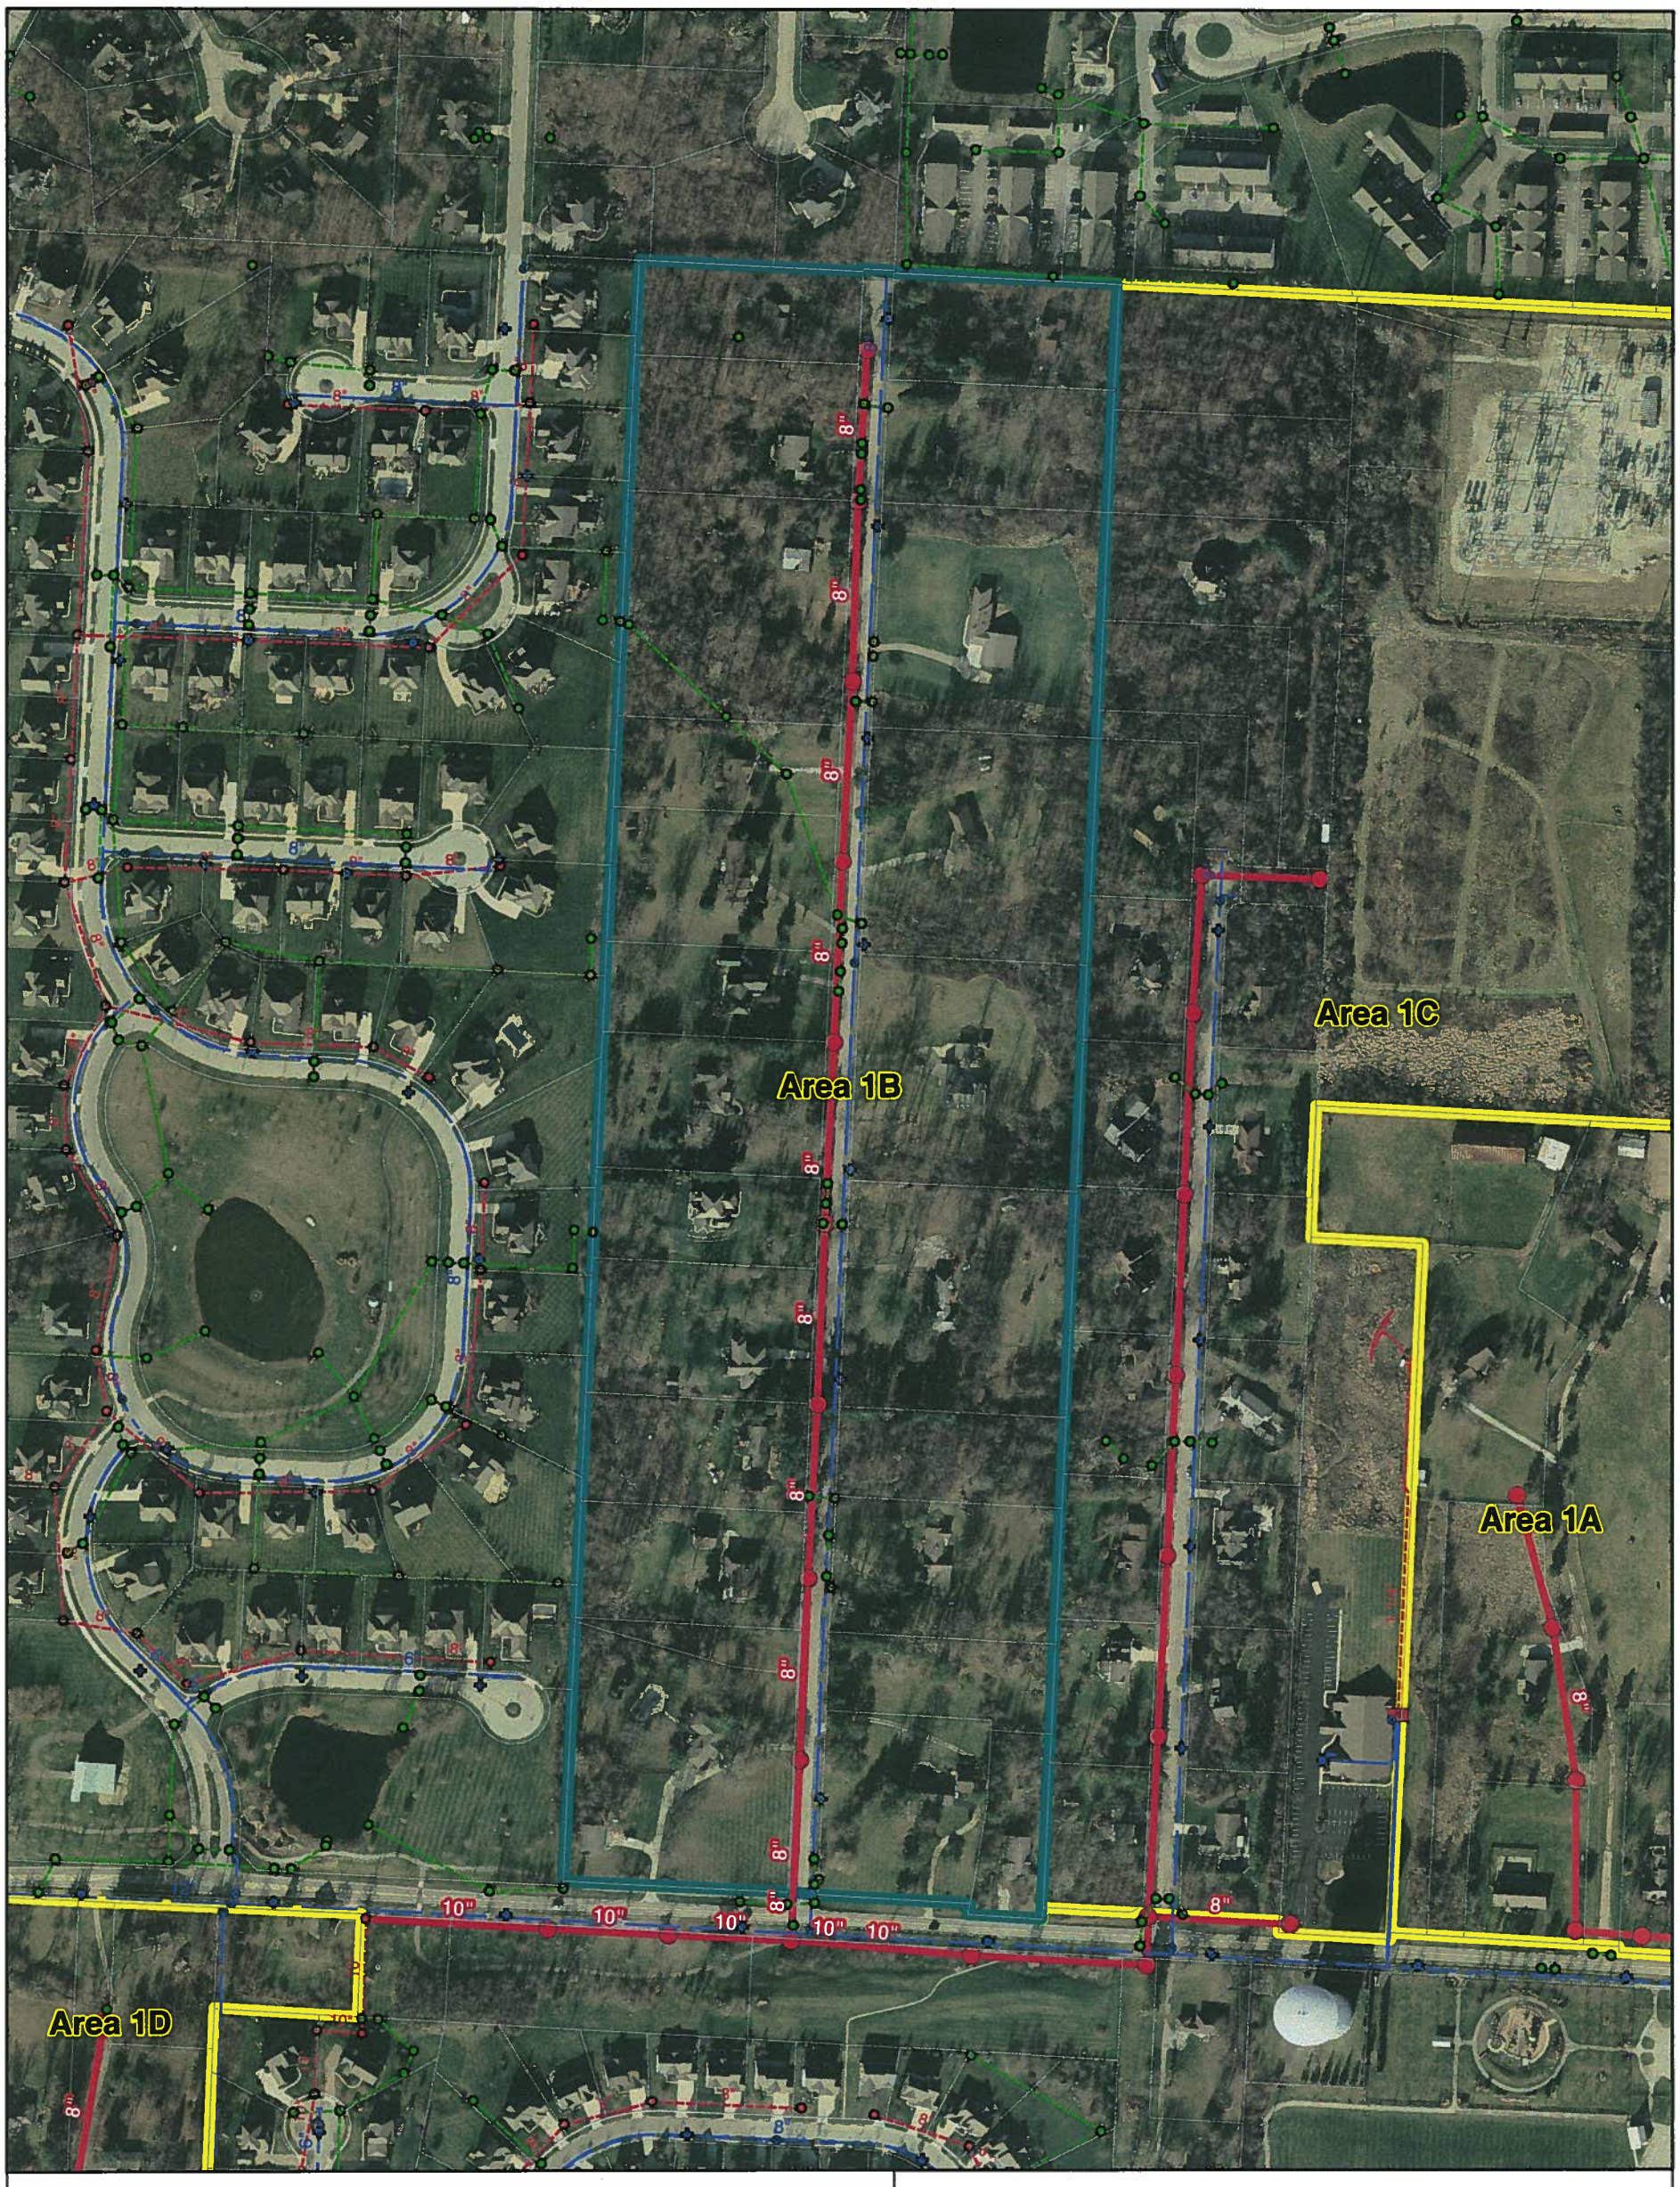

Water/Sewer Extension Study

Area 1B
Sewer Only
8/18/2015

City of Dublin
ENGINEERING

N W E S

1 inch = 275 feet

Legend

- Ex. San. Manholes
- Ex. San. Lift Stations
- Ex. San. Mains
- Ex. FH
- Ex. Valve
- Ex. WM
- Ex. Stm. Structures
- Ex. Stm. Mains
- Prop. San. Manholes
- Prop. Lift Stations
- Prop. San. Mains
- Prop. FH
- Prop. Valve
- Prop. WM

Water/Sewer Extension Study

Area 1C
Sewer Only
8/18/2015

City of Dublin
ENGINEERING

N W E S

1 inch = 275 feet

Legend

- Ex. San. Manholes
- Ex. San. Lift Stations
- Ex. San. Mains
- Ex. FH
- Ex. Valve
- Ex. WM
- Ex. Stm. Structures
- Ex. Stm. Mains
- Prop. San. Manholes
- Prop. Lift Stations
- Prop. San. Mains
- Prop. FH
- Prop. Valve
- Prop. WM

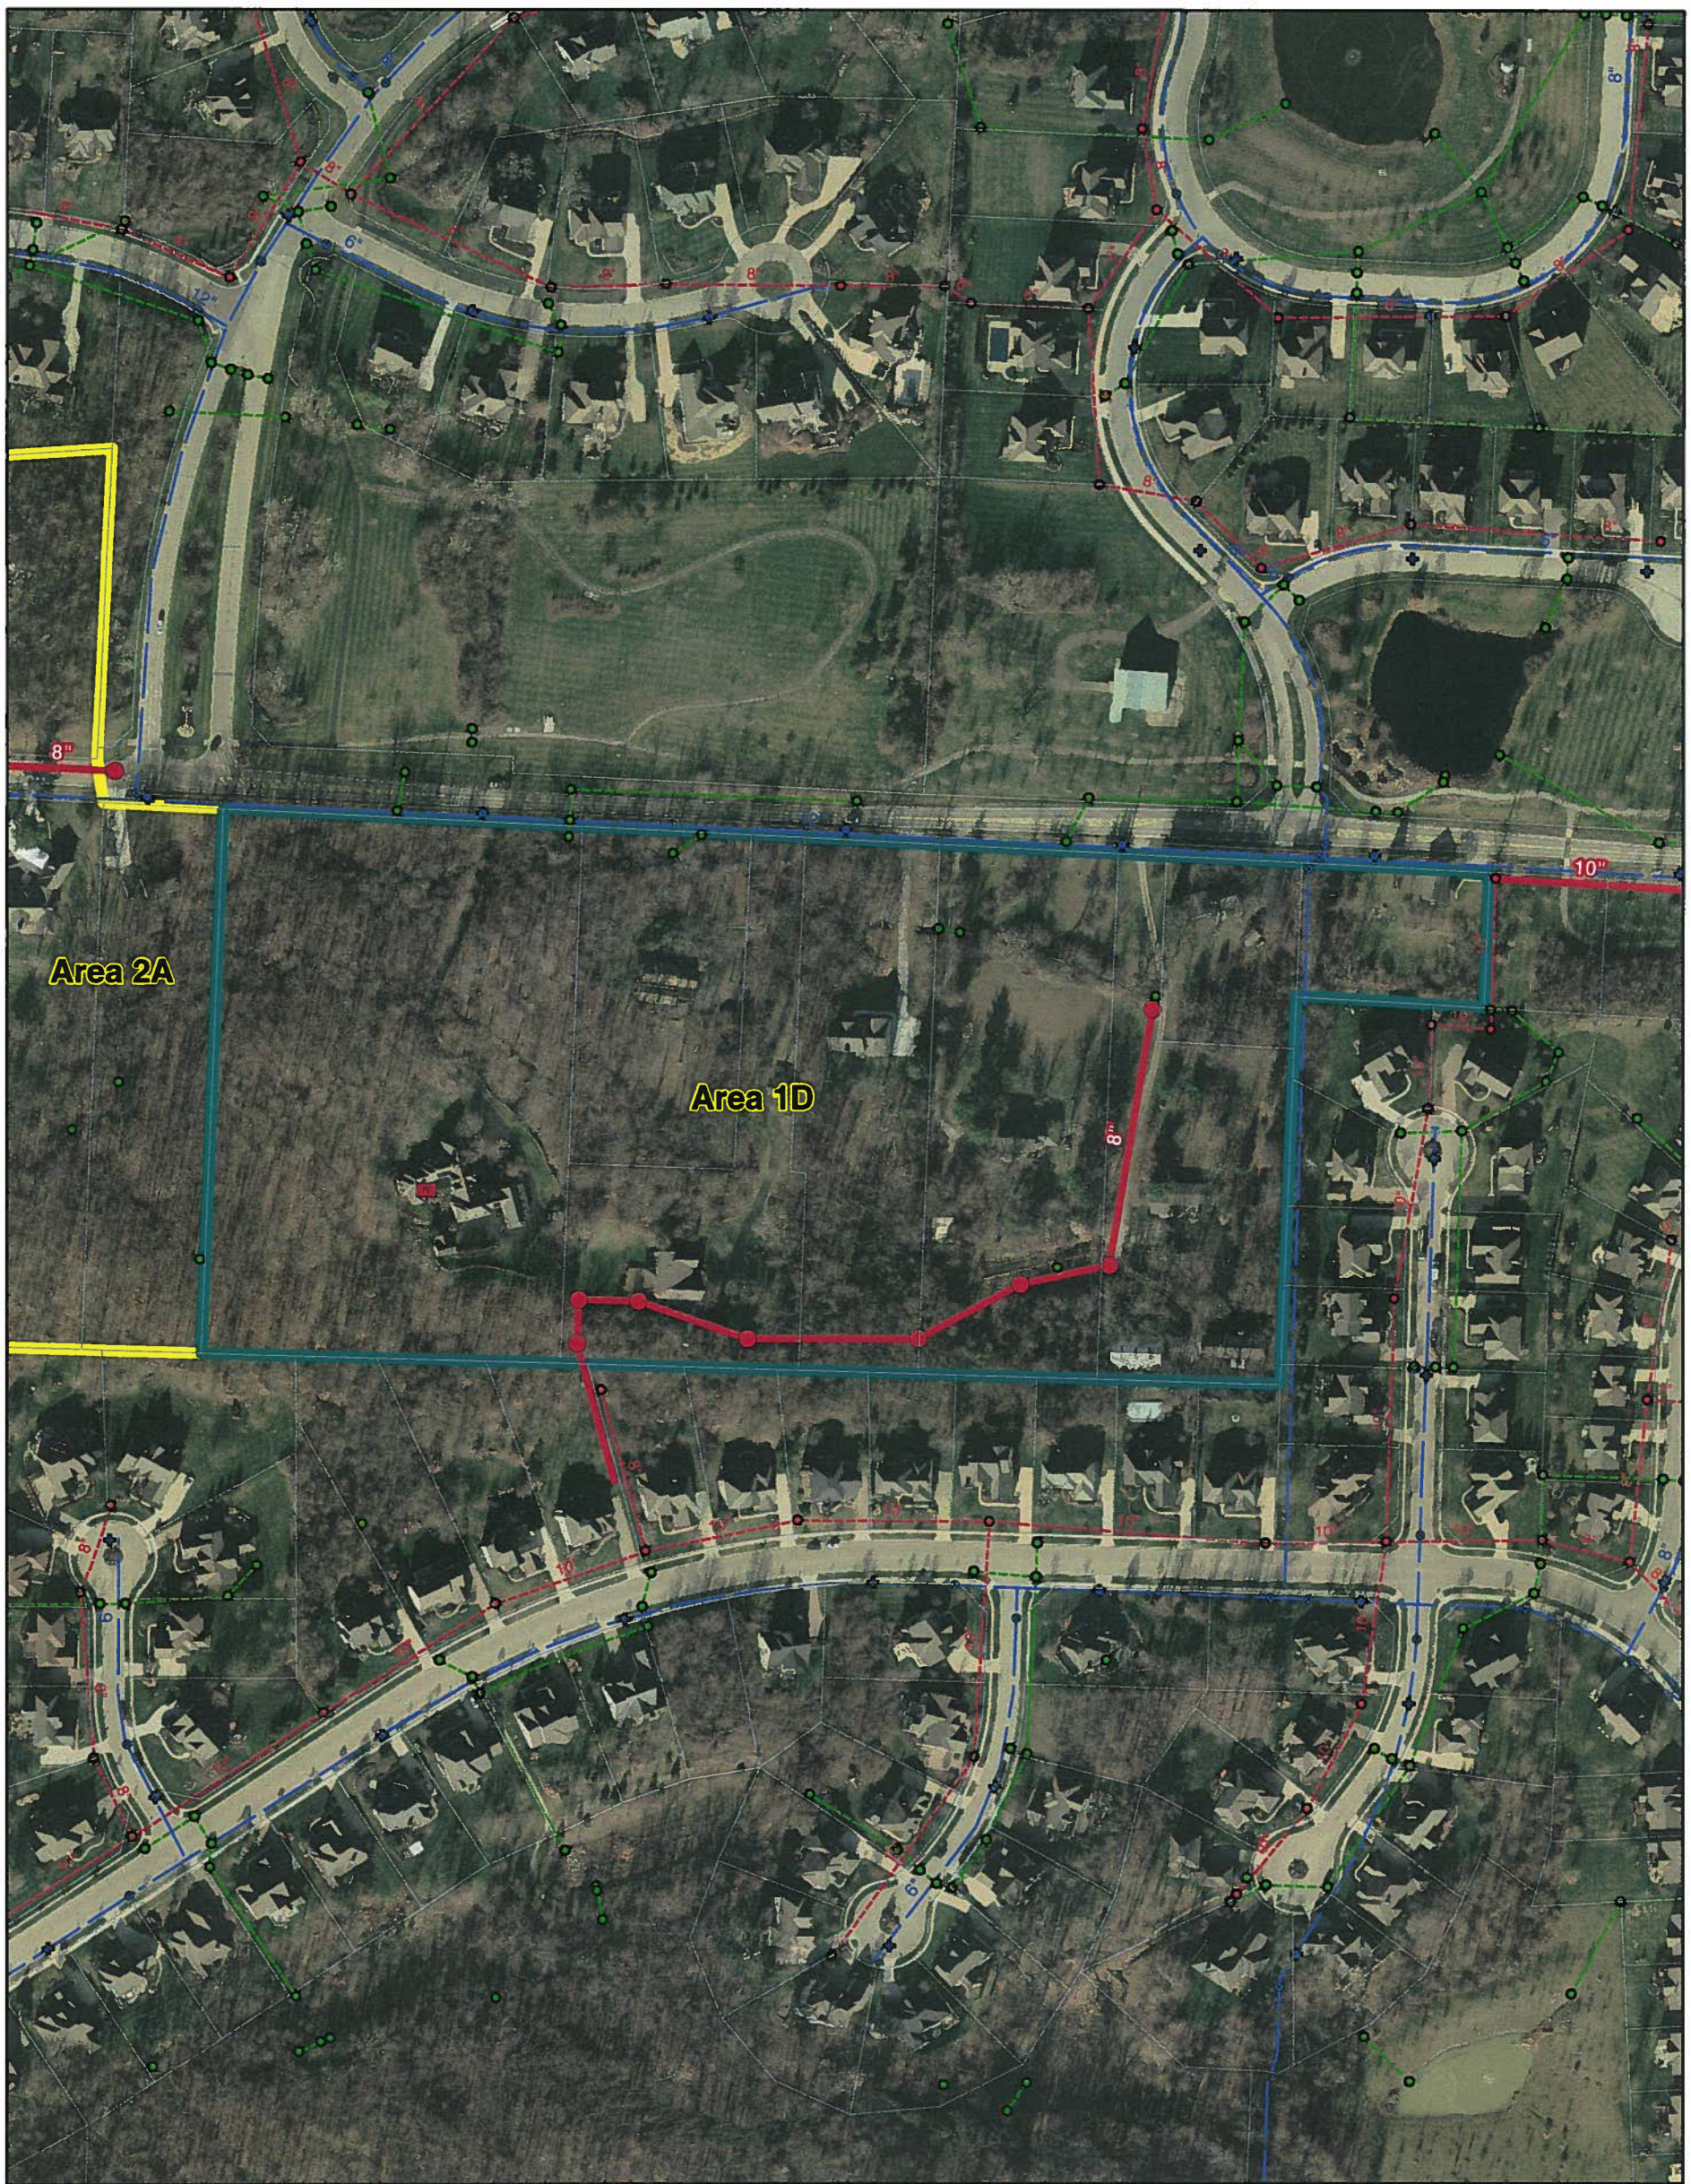

Water/Sewer Extension Study

Area 1D
Sewer Only
8/18/2015

City of Dublin
ENGINEERING

N
W E
S

1 inch = 210 feet

Legend

- Ex. San. Manholes
- Ex. San. Lift Stations
- Ex. San. Mains
- Ex. FH
- Ex. Valve
- Ex. WM
- Ex. Stm. Structures
- Ex. Stm. Mains
- Prop. San. Manholes
- Prop. Lift Stations
- Prop. San. Mains
- Prop. FH
- Prop. Valve
- Prop. WM