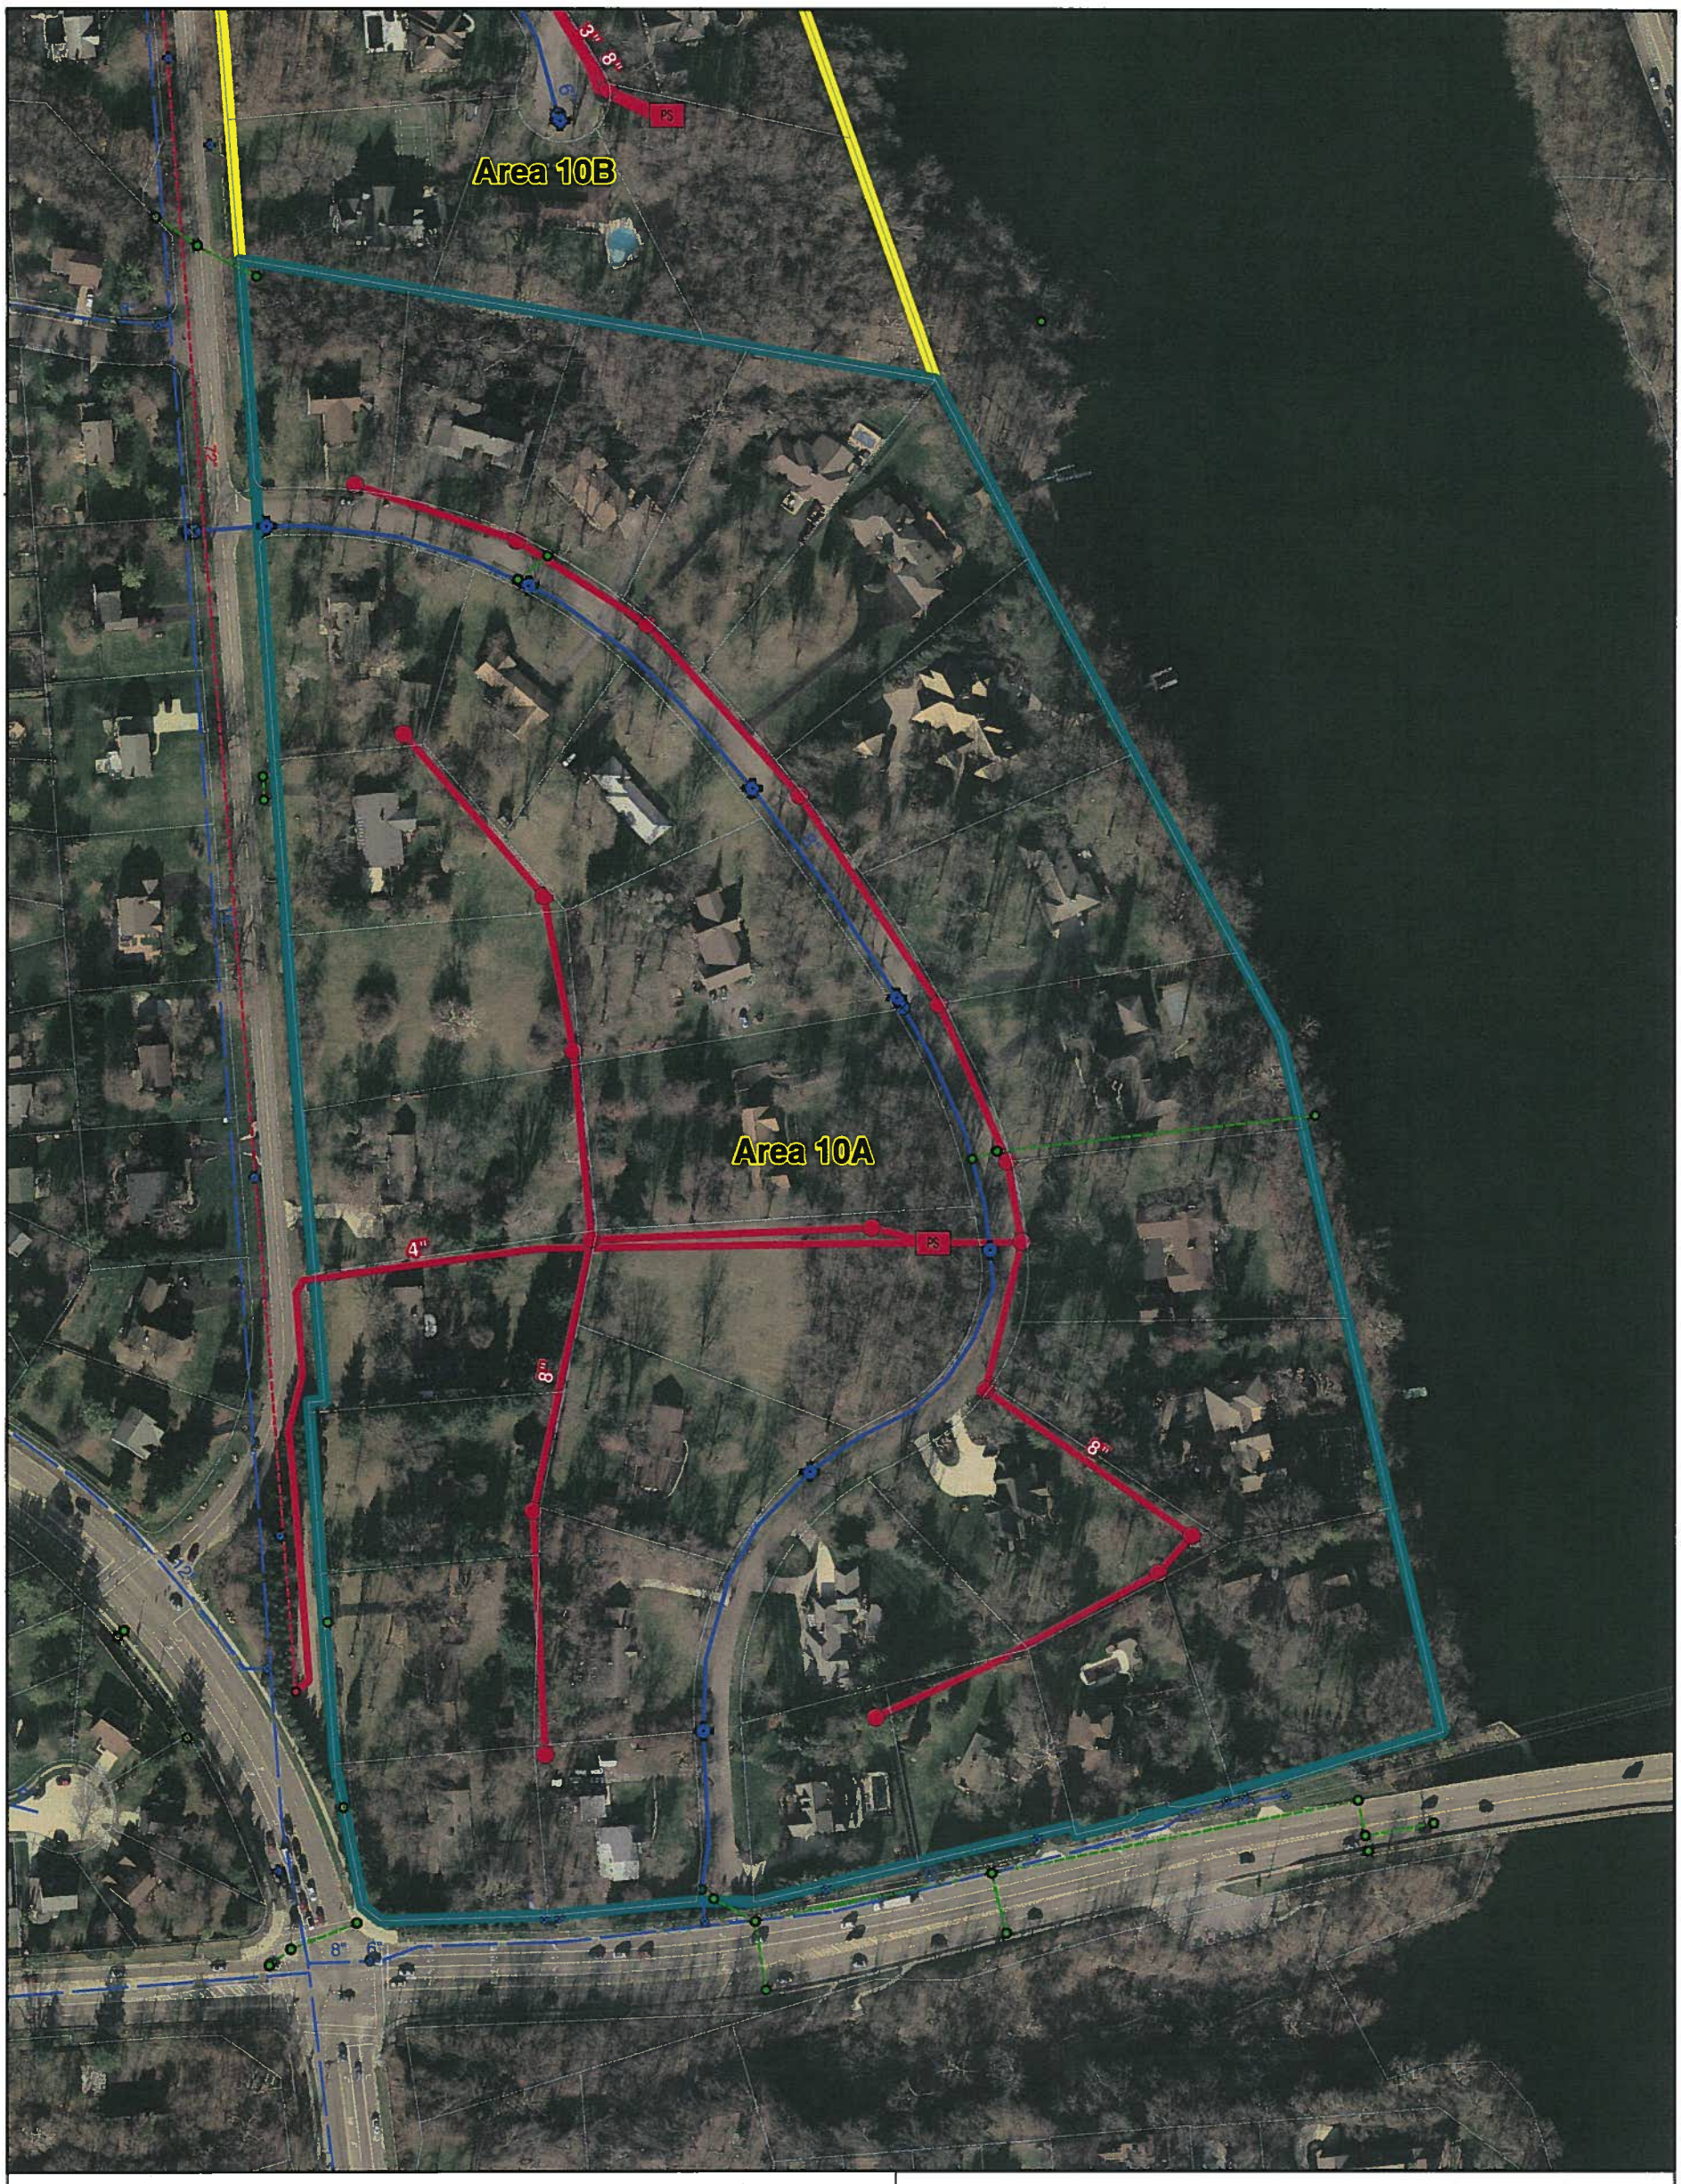

Water/Sewer Extension Study

Area 10A
Sewer and Water
8/18/2015

City of Dublin
ENGINEERING

N
W E
S

1 inch = 179 feet

Legend

Ex. San. Manholes	Prop. San. Manholes
Ex. San. Lift Stations	Prop. Lift Stations
Ex. San. Mains	Prop. San. Mains
Ex. FH	Prop. FH
Ex. Valve	Prop. Valve
Ex. WM	Prop. WM
Ex. Stm. Structures	
Ex. Stm. Mains	

Water/Sewer Extension Study

Area 10B
Sewer and Water
8/18/2015

City of Dublin
ENGINEERING

N
W
E
S

1 inch = 133 feet

Legend

- Ex. San. Manholes
- Prop. San. Manholes
- Ex. San. Lift Stations
- Prop. Lift Stations
- Ex. San. Mains
- Prop. San. Mains
- Ex. FH
- Prop. FH
- Ex. Valve
- Prop. Valve
- Ex. WM
- Prop. WM
- Ex. Stm. Structures
- Ex. Stm. Mains

Water/Sewer Extension Study

Area 10C
Sewer Only
8/18/2015

City of Dublin
ENGINEERING

N
W E
S

1 inch = 123 feet

Legend

- Ex. San. Manholes
- Prop. San. Manholes
- Ex. San. Lift Stations
- Prop. Lift Stations (PS)
- Ex. San. Mains
- Prop. San. Mains
- Ex. FH
- Prop. FH
- Ex. Valve
- Prop. Valve
- Ex. WM
- Prop. WM
- Ex. Stm. Structures
- Ex. Stm. Mains

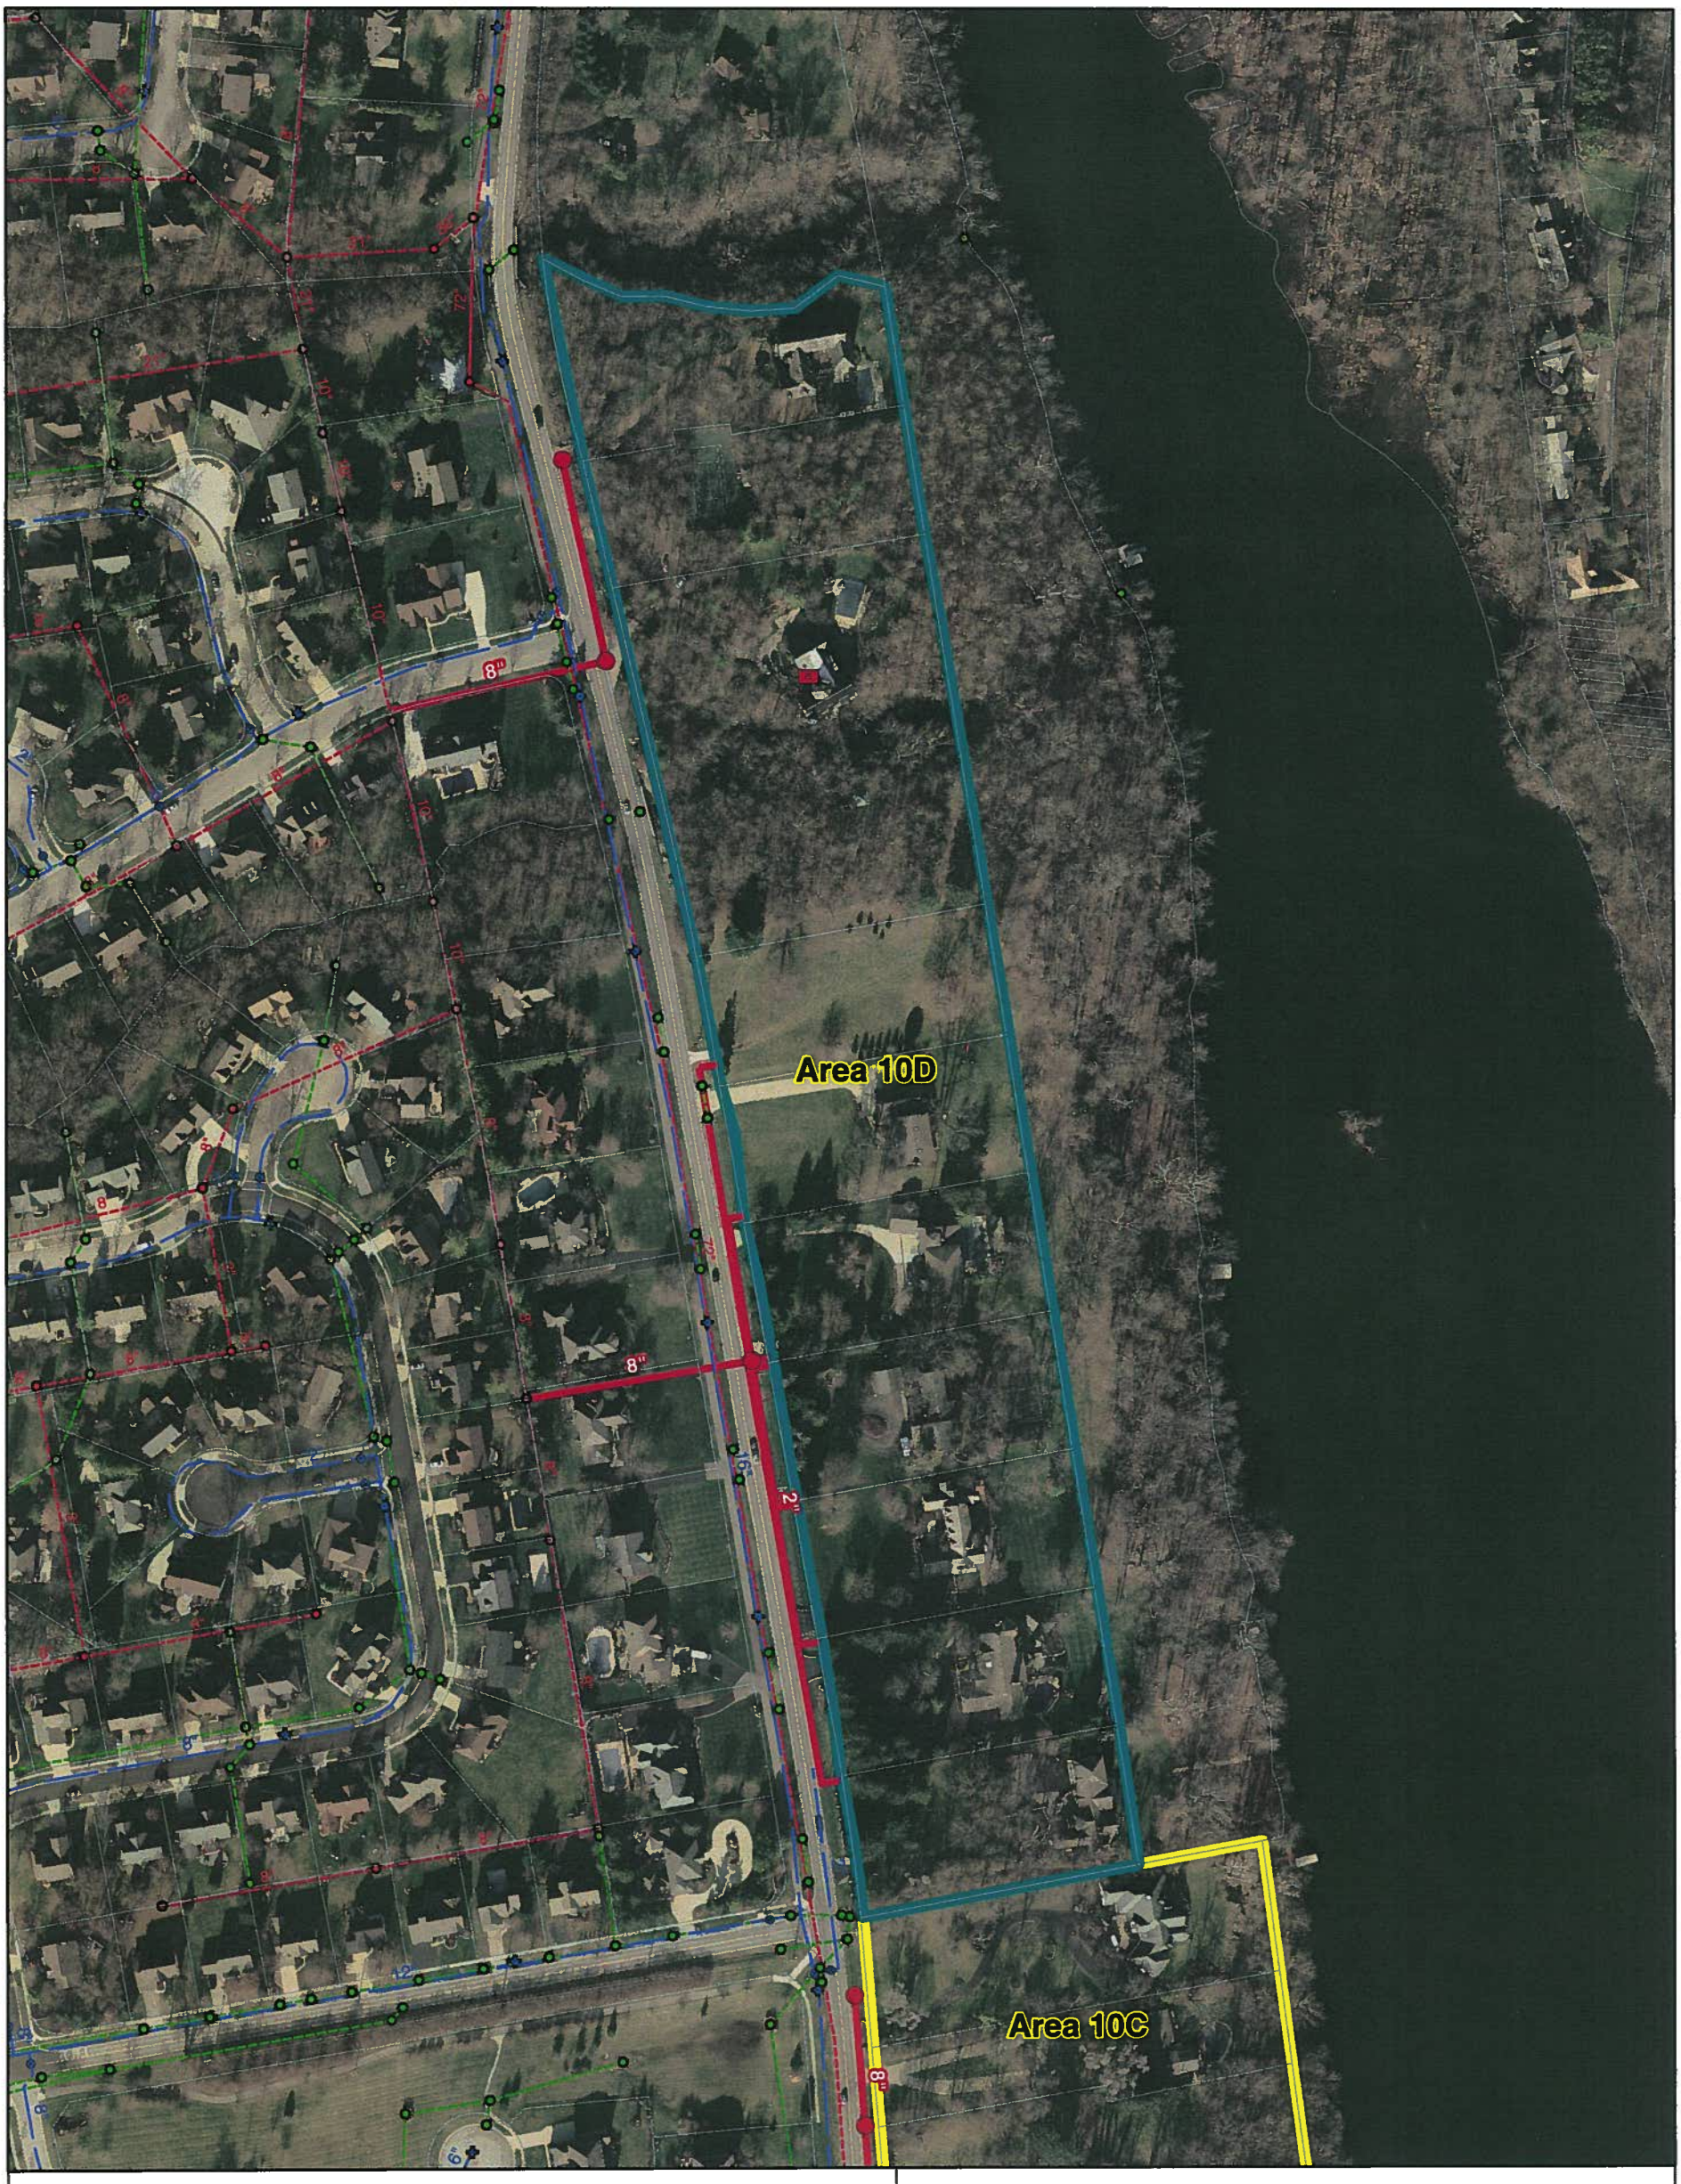

Water/Sewer Extension Study

Area 10D
Sewer Only
8/18/2015

City of Dublin
ENGINEERING

N
W E
S

1 inch = 190 feet

Legend

Ex. San. Manholes	Prop. San. Manholes
Ex. San. Lift Stations	Prop. Lift Stations
Ex. San. Mains	Prop. San. Mains
Ex. FH	Prop. FH
Ex. Valve	Prop. Valve
Ex. WM	Prop. WM
Ex. Stm. Structures	
Ex. Stm. Mains	