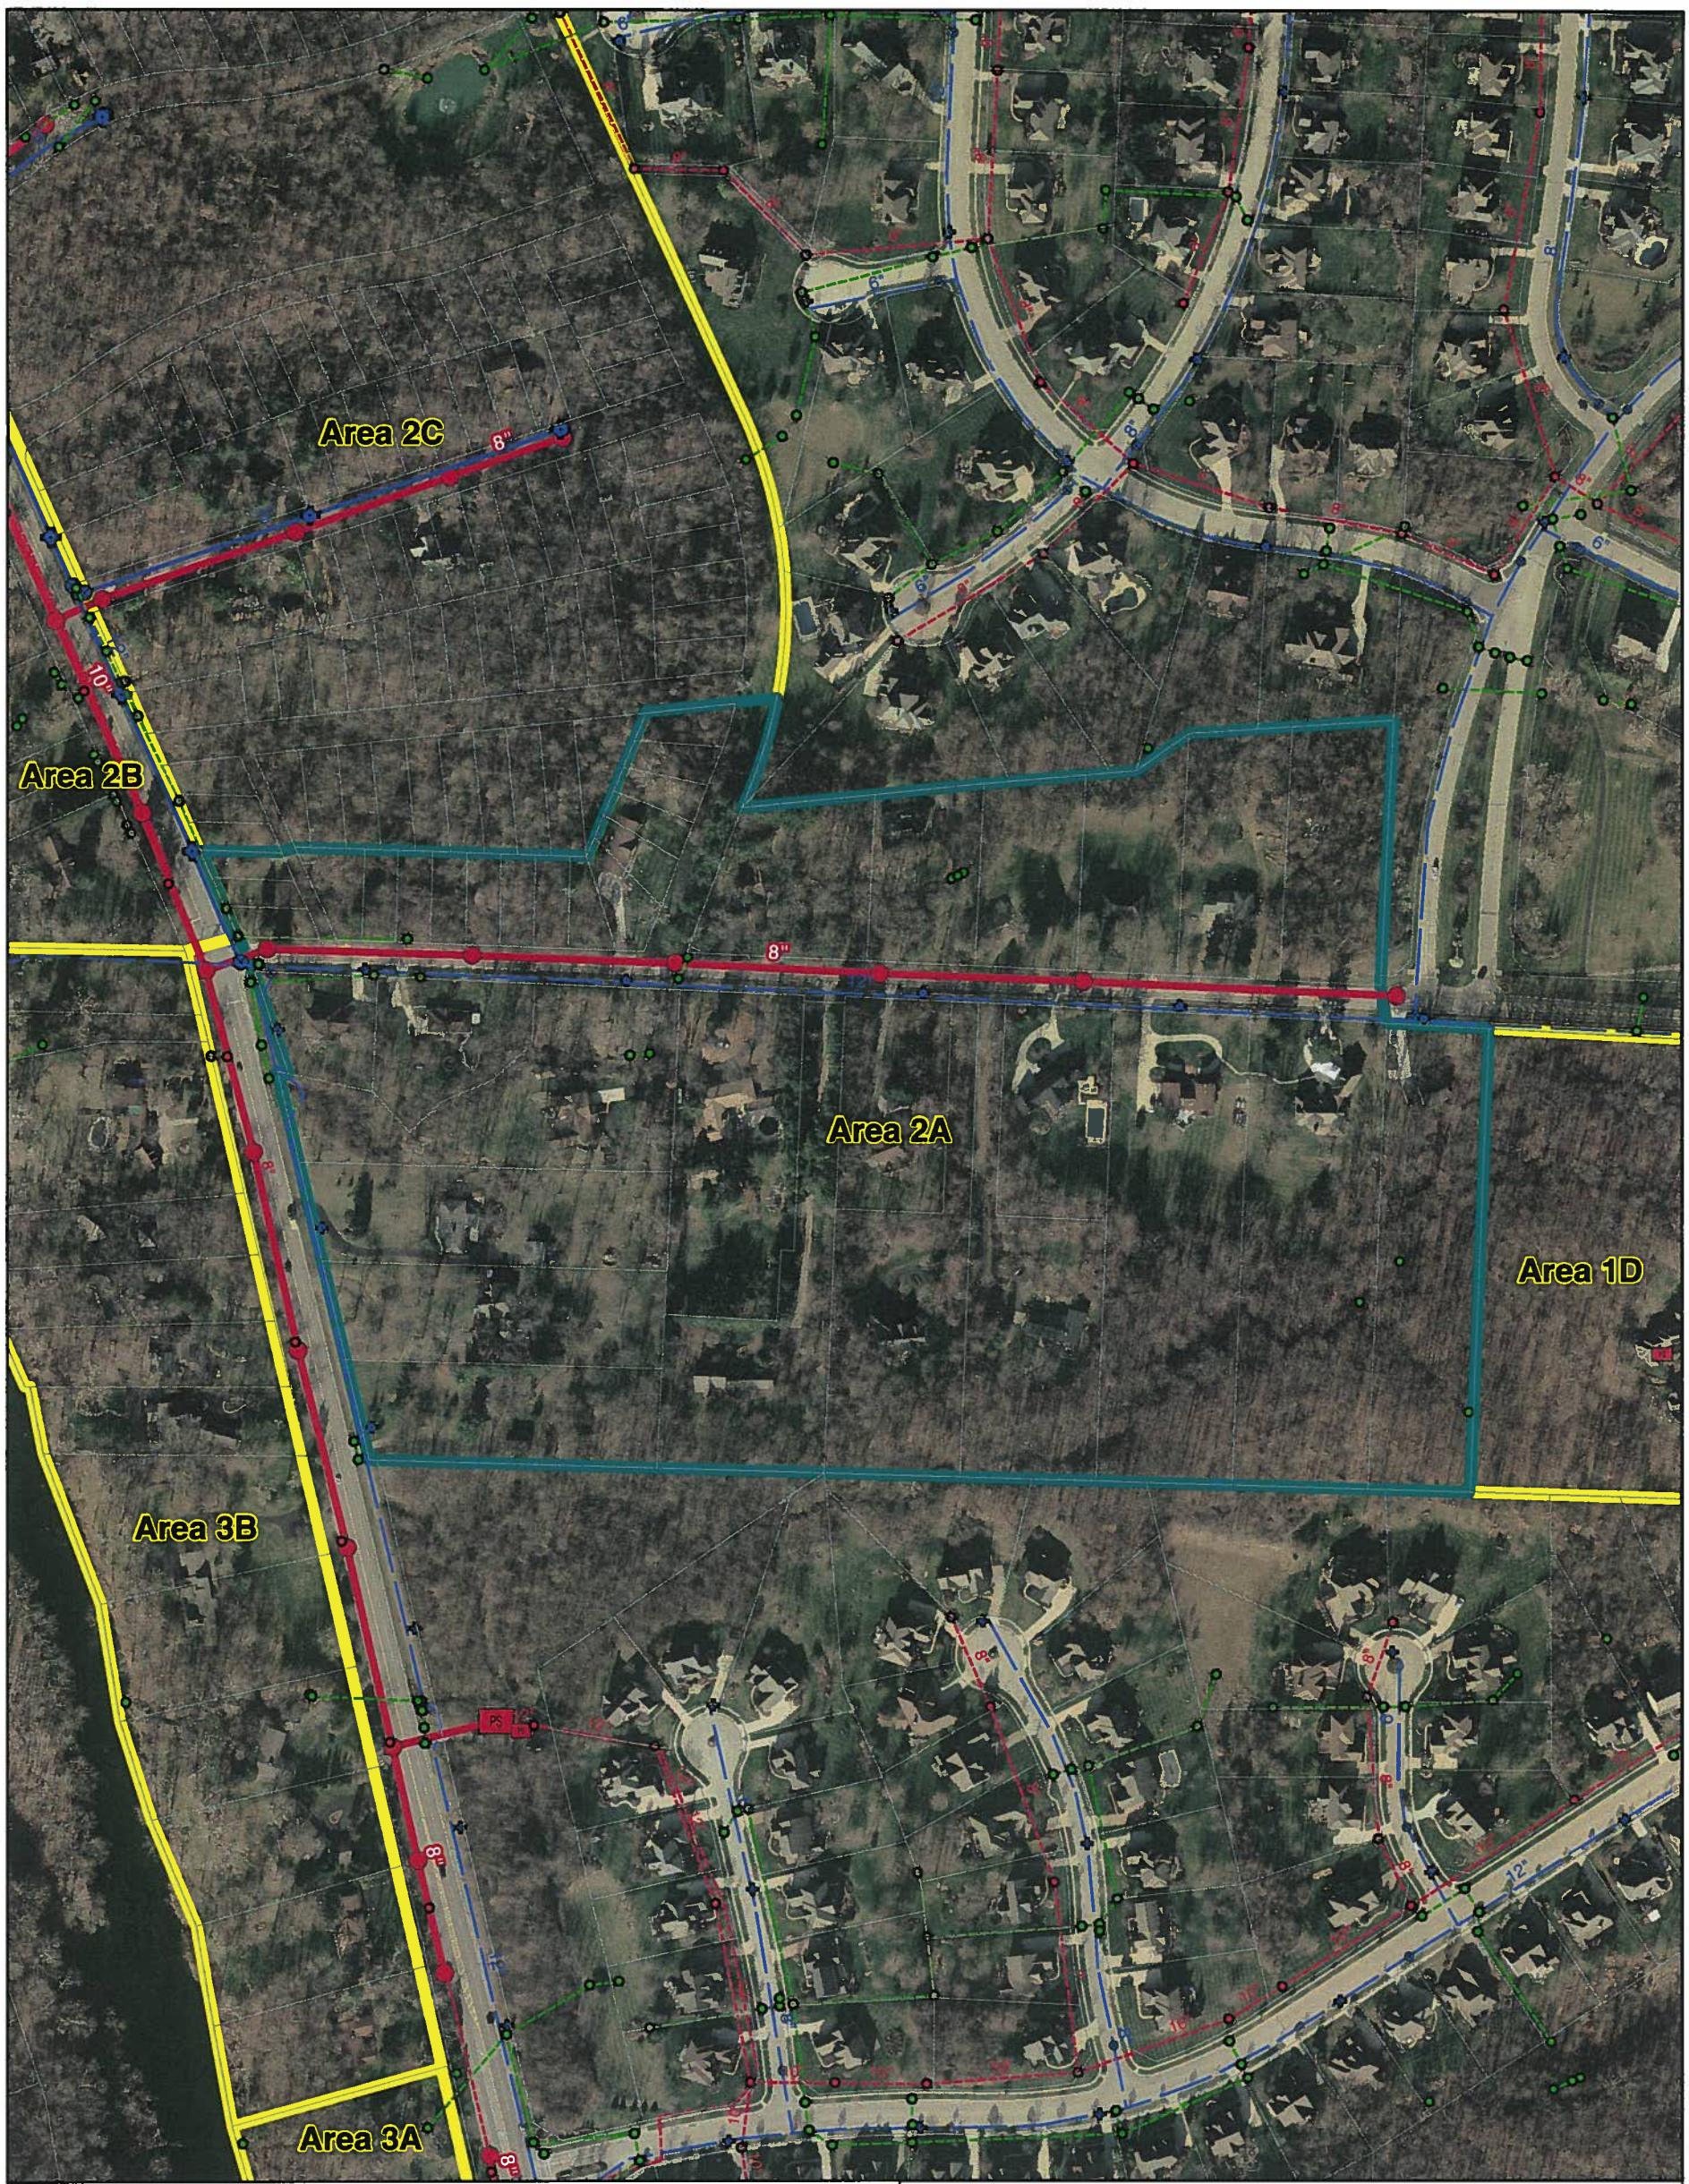

Water/Sewer Extension Study

Area 2A
Sewer and Water
8/18/2015

City of Dublin
ENGINEERING

N W E S

1 inch = 246 feet

Legend

- Ex. San. Manholes
- Ex. San. Lift Stations
- Ex. San. Mains
- Ex. FH
- Ex. Valve
- Ex. WM
- Ex. Stm. Structures
- Ex. Stm. Mains
- Prop. San. Manholes
- Prop. Lift Stations
- Prop. San. Mains
- Prop. FH
- Prop. Valve
- Prop. WM

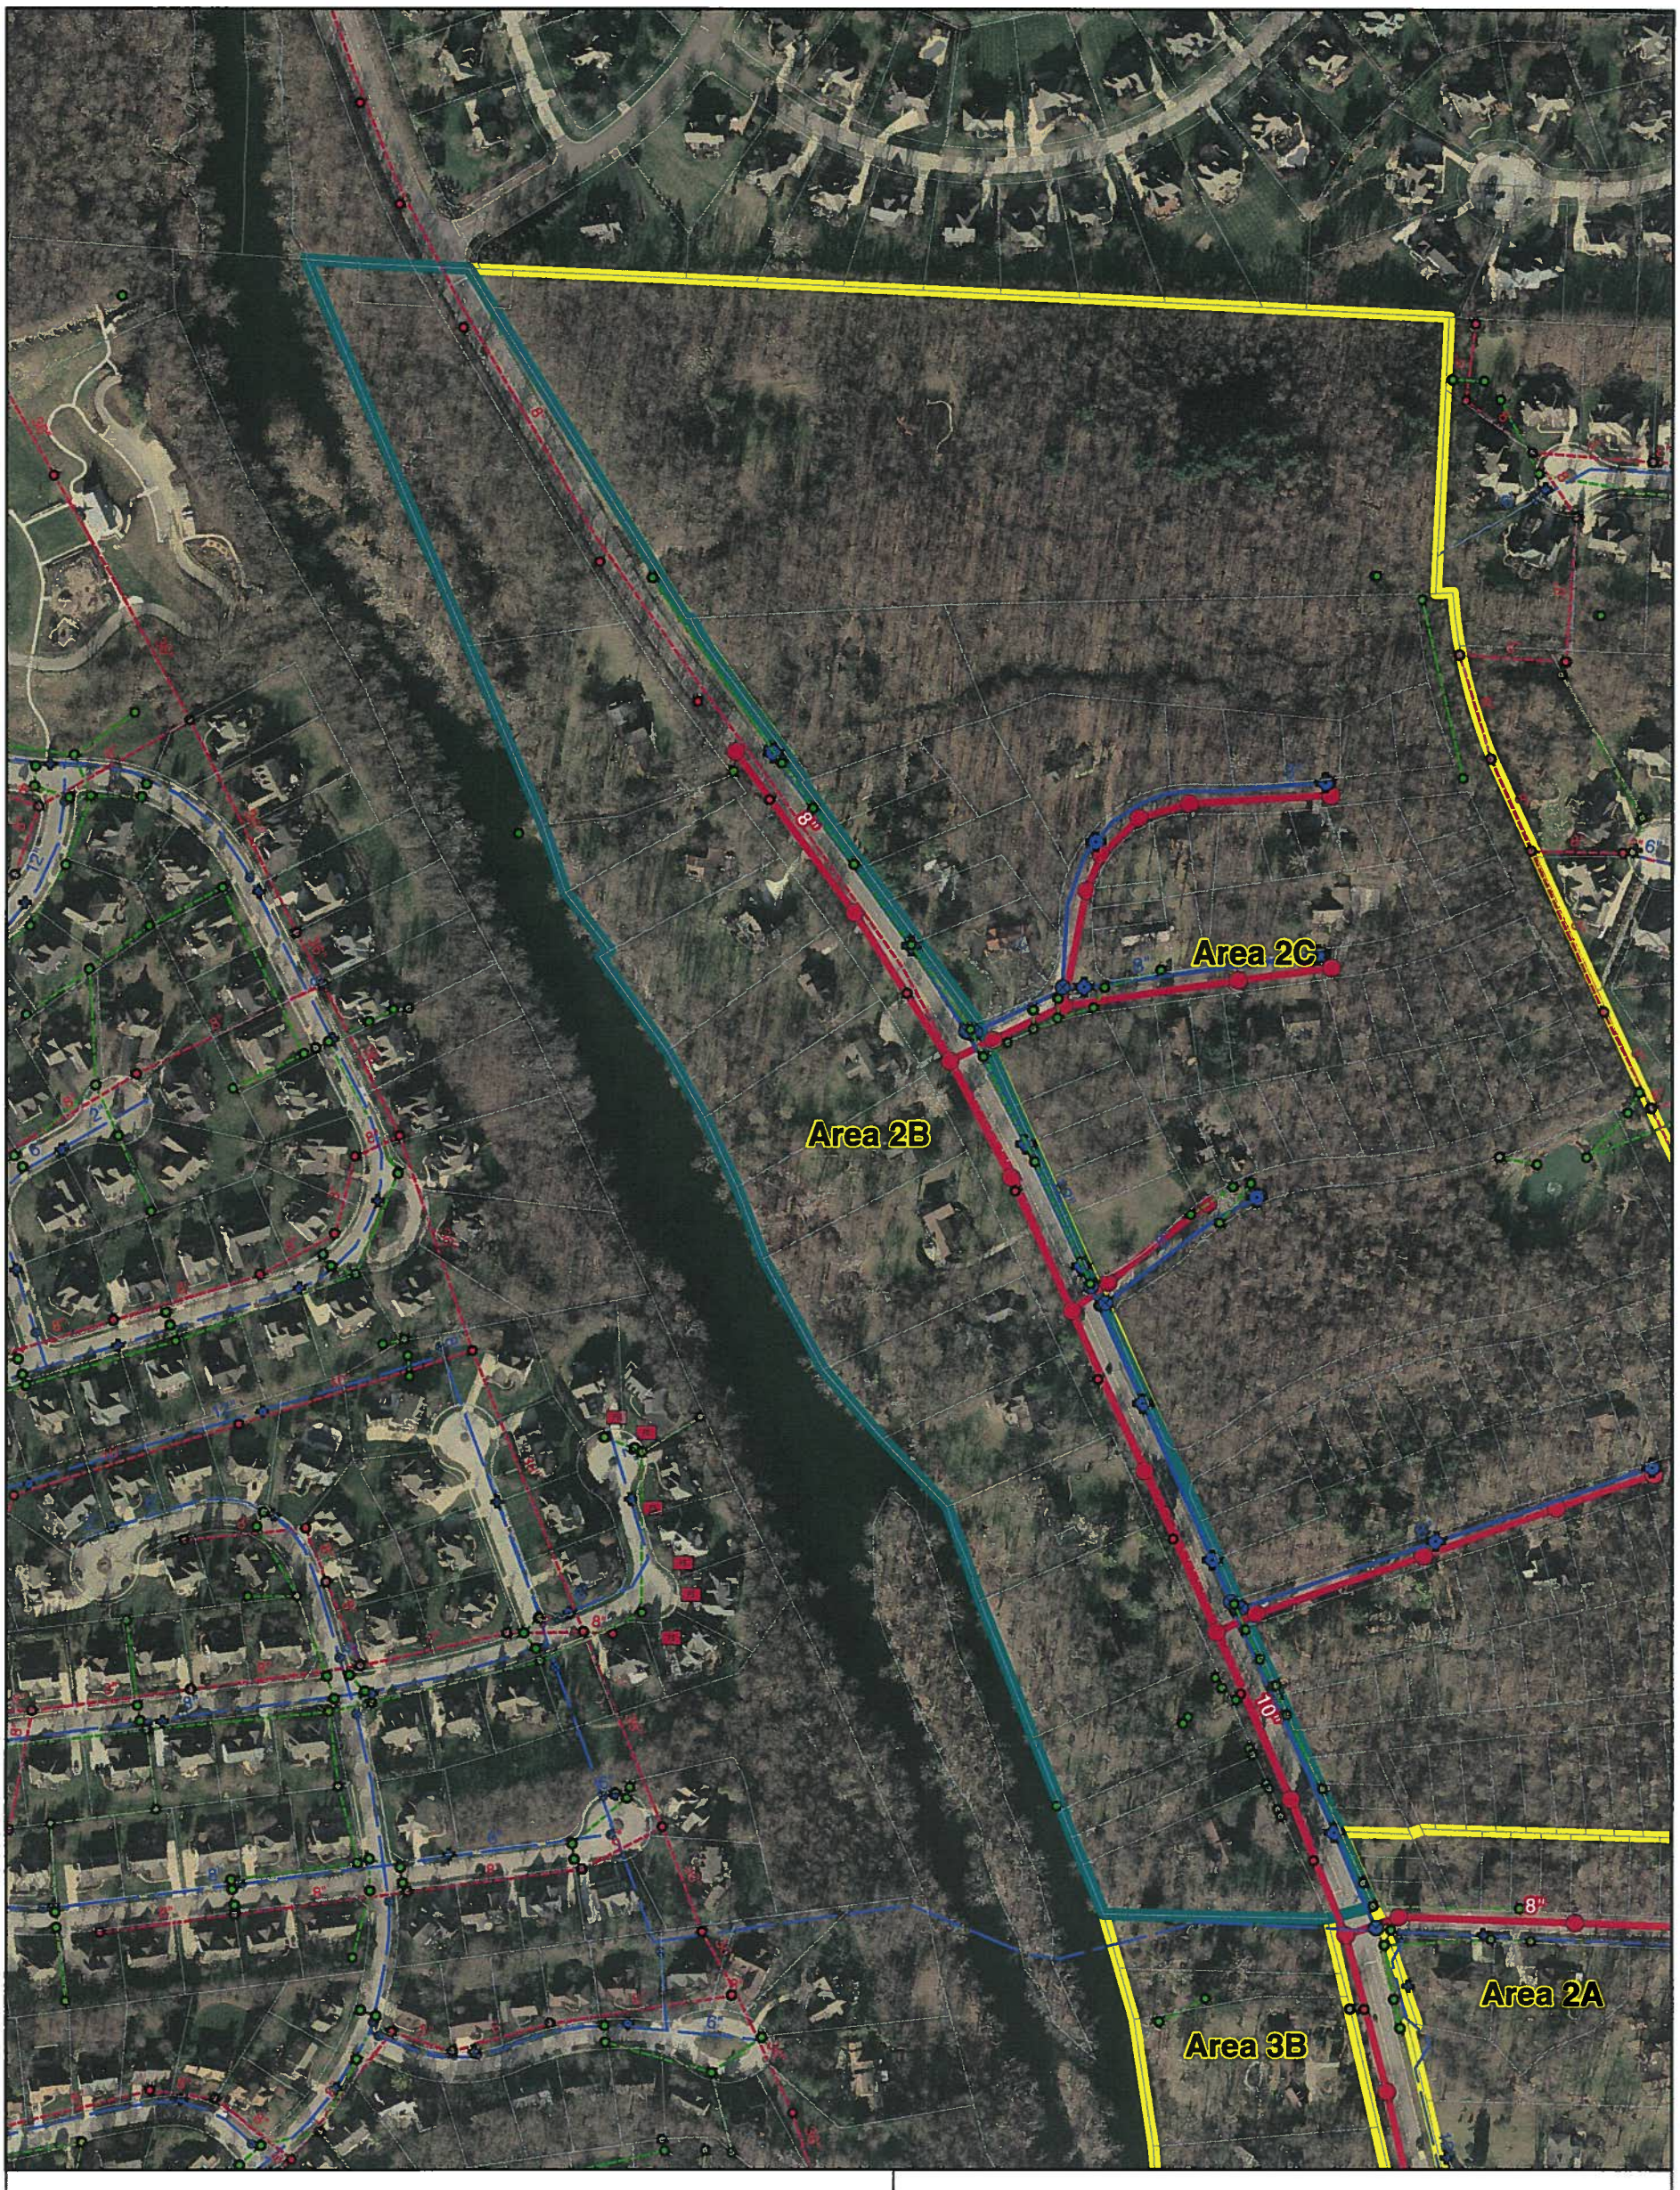

Water/Sewer Extension Study

Area 2B
Sewer and Water
8/18/2015

City of Dublin
ENGINEERING

N
W E
S

1 inch = 283 feet

Legend

- Ex. San. Manholes
- Prop. San. Manholes
- Ex. San. Lift Stations
- Prop. Lift Stations
- Ex. San. Mains
- Prop. San. Mains
- Ex. FH
- Prop. FH
- Ex. Valve
- Prop. Valve
- Ex. WM
- Prop. WM
- Ex. Stm. Structures
- Ex. Stm. Mains

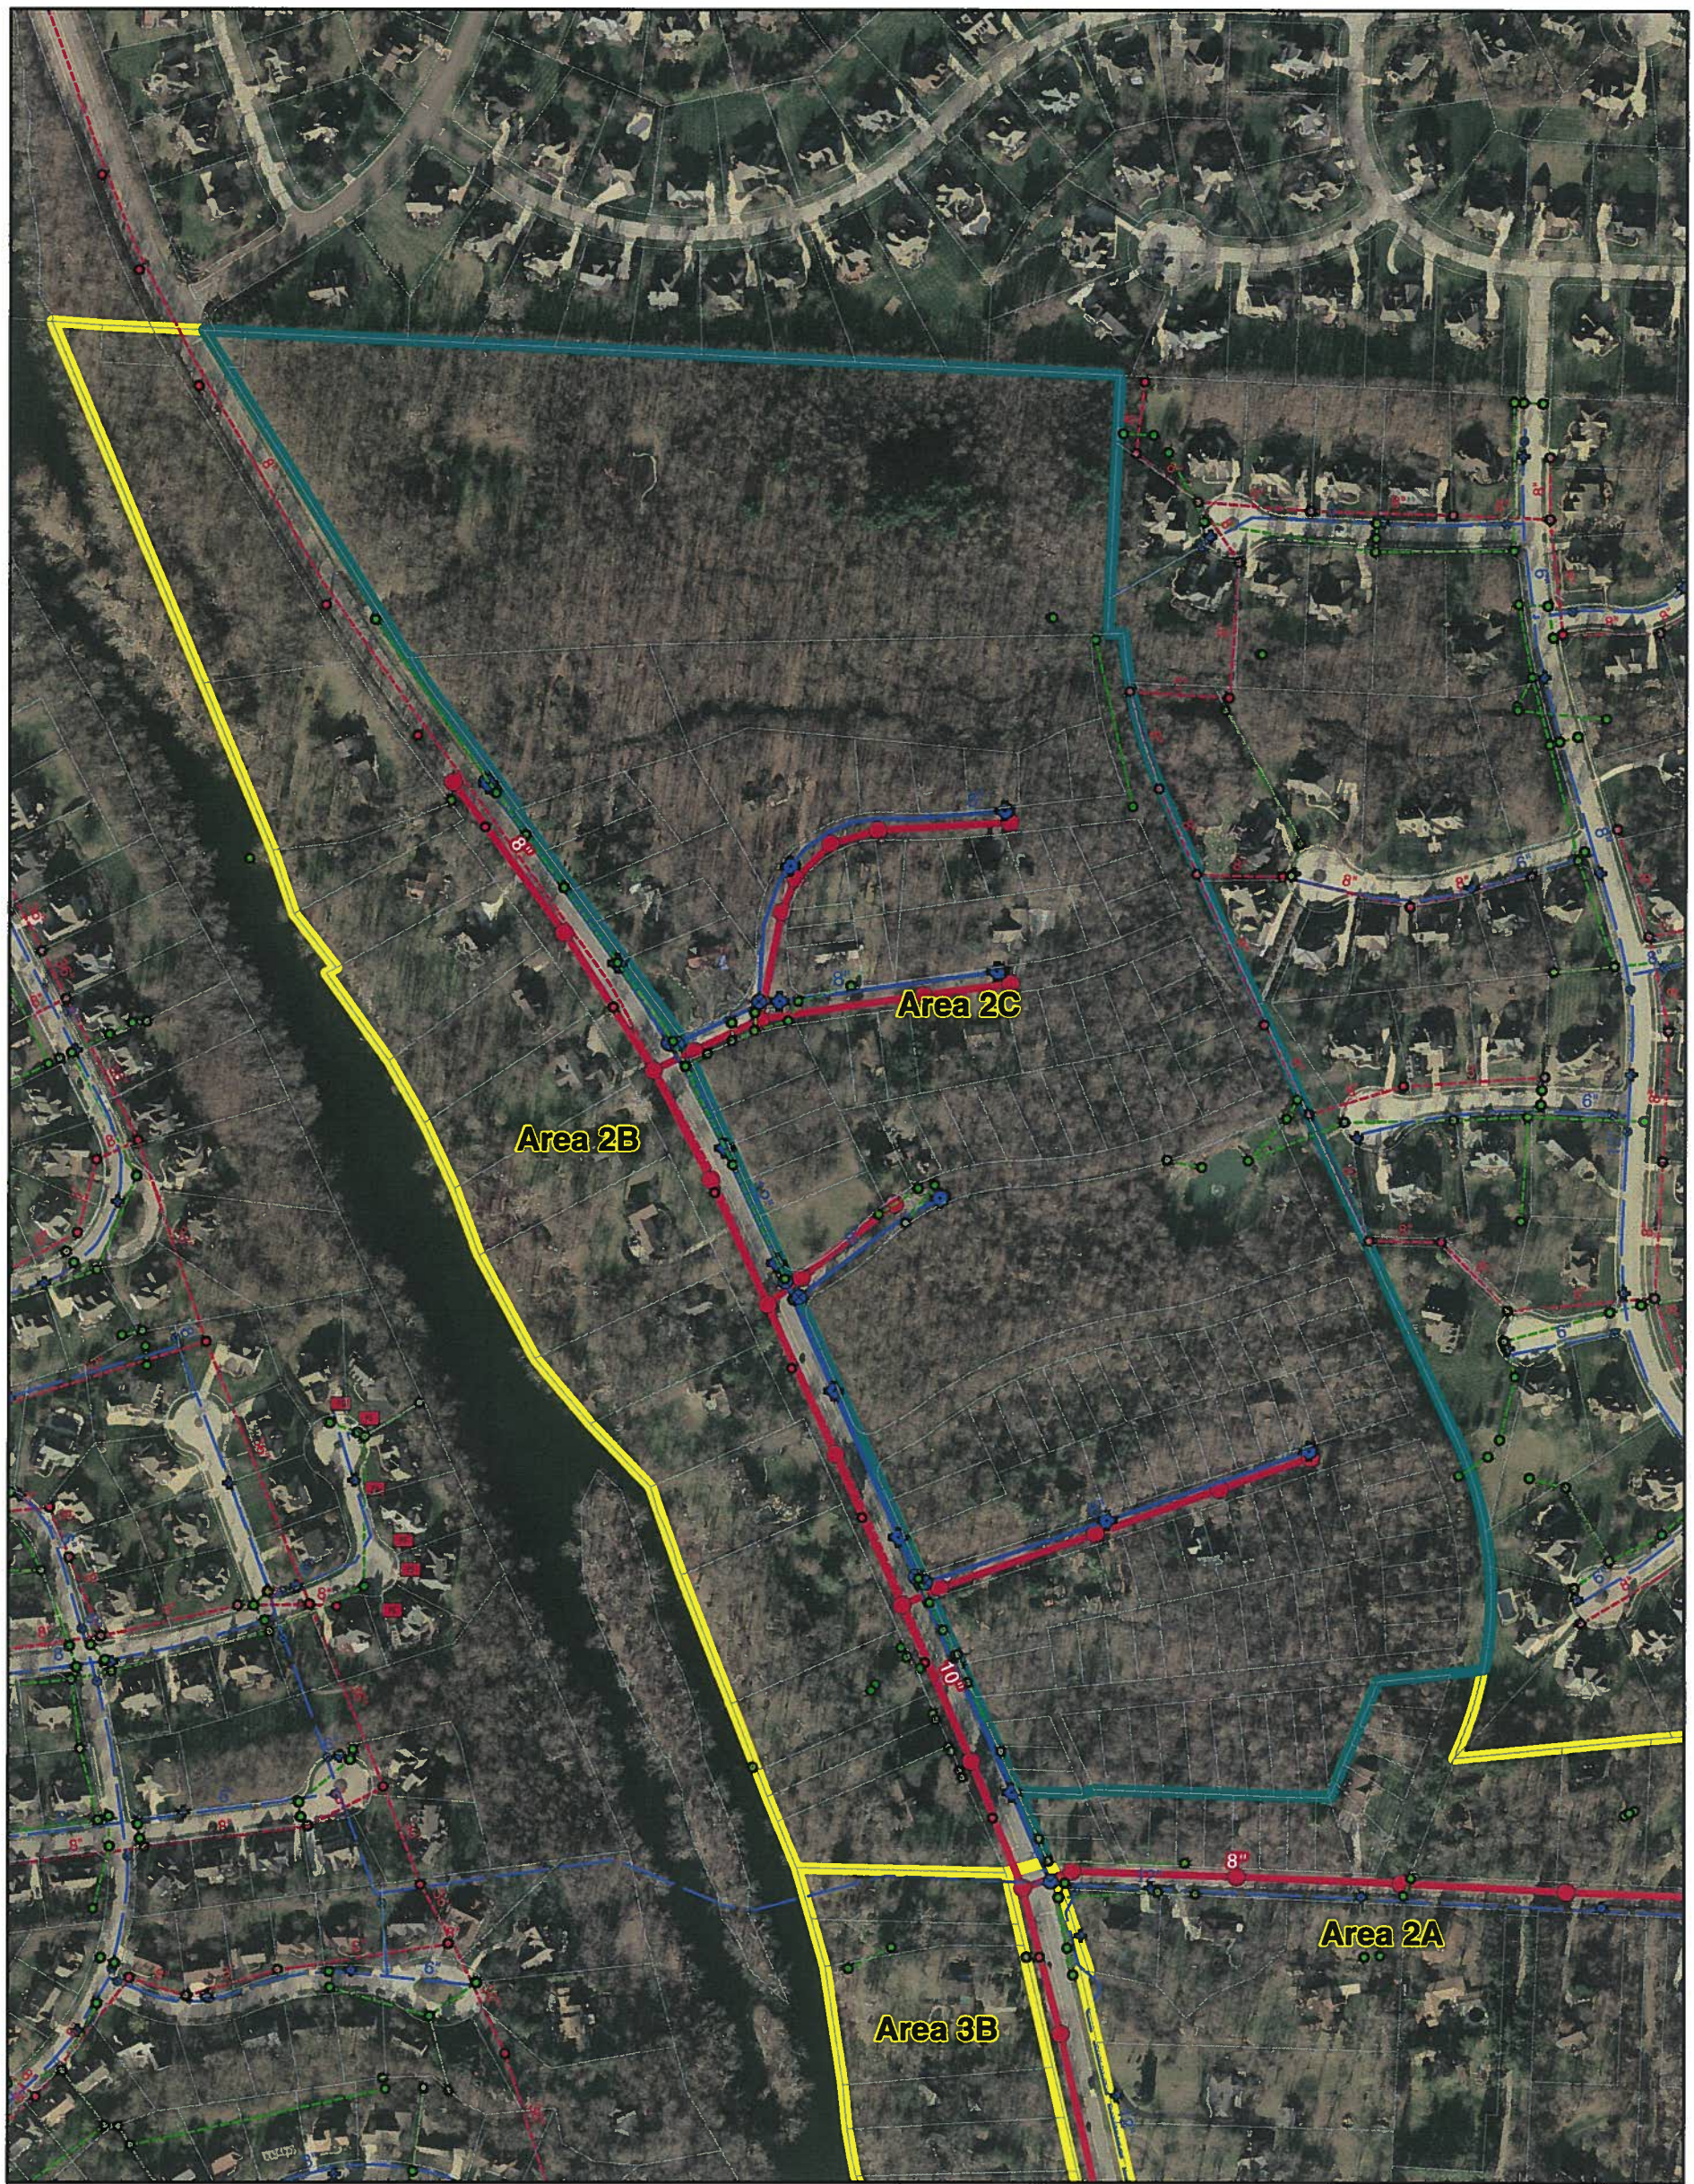

Water/Sewer Extension Study

Area 2C
Sewer and Water
8/18/2015

City of Dublin
ENGINEERING

N
W E
S

1 inch = 305 feet

Legend

- Ex. San. Manholes
- Ex. San. Lift Stations
- Ex. San. Mains
- Ex. FH
- Ex. Valve
- Ex. WM
- Ex. Stm. Structures
- Ex. Stm. Mains
- Prop. San. Manholes
- Prop. Lift Stations
- Prop. San. Mains
- Prop. FH
- Prop. Valve
- Prop. WM