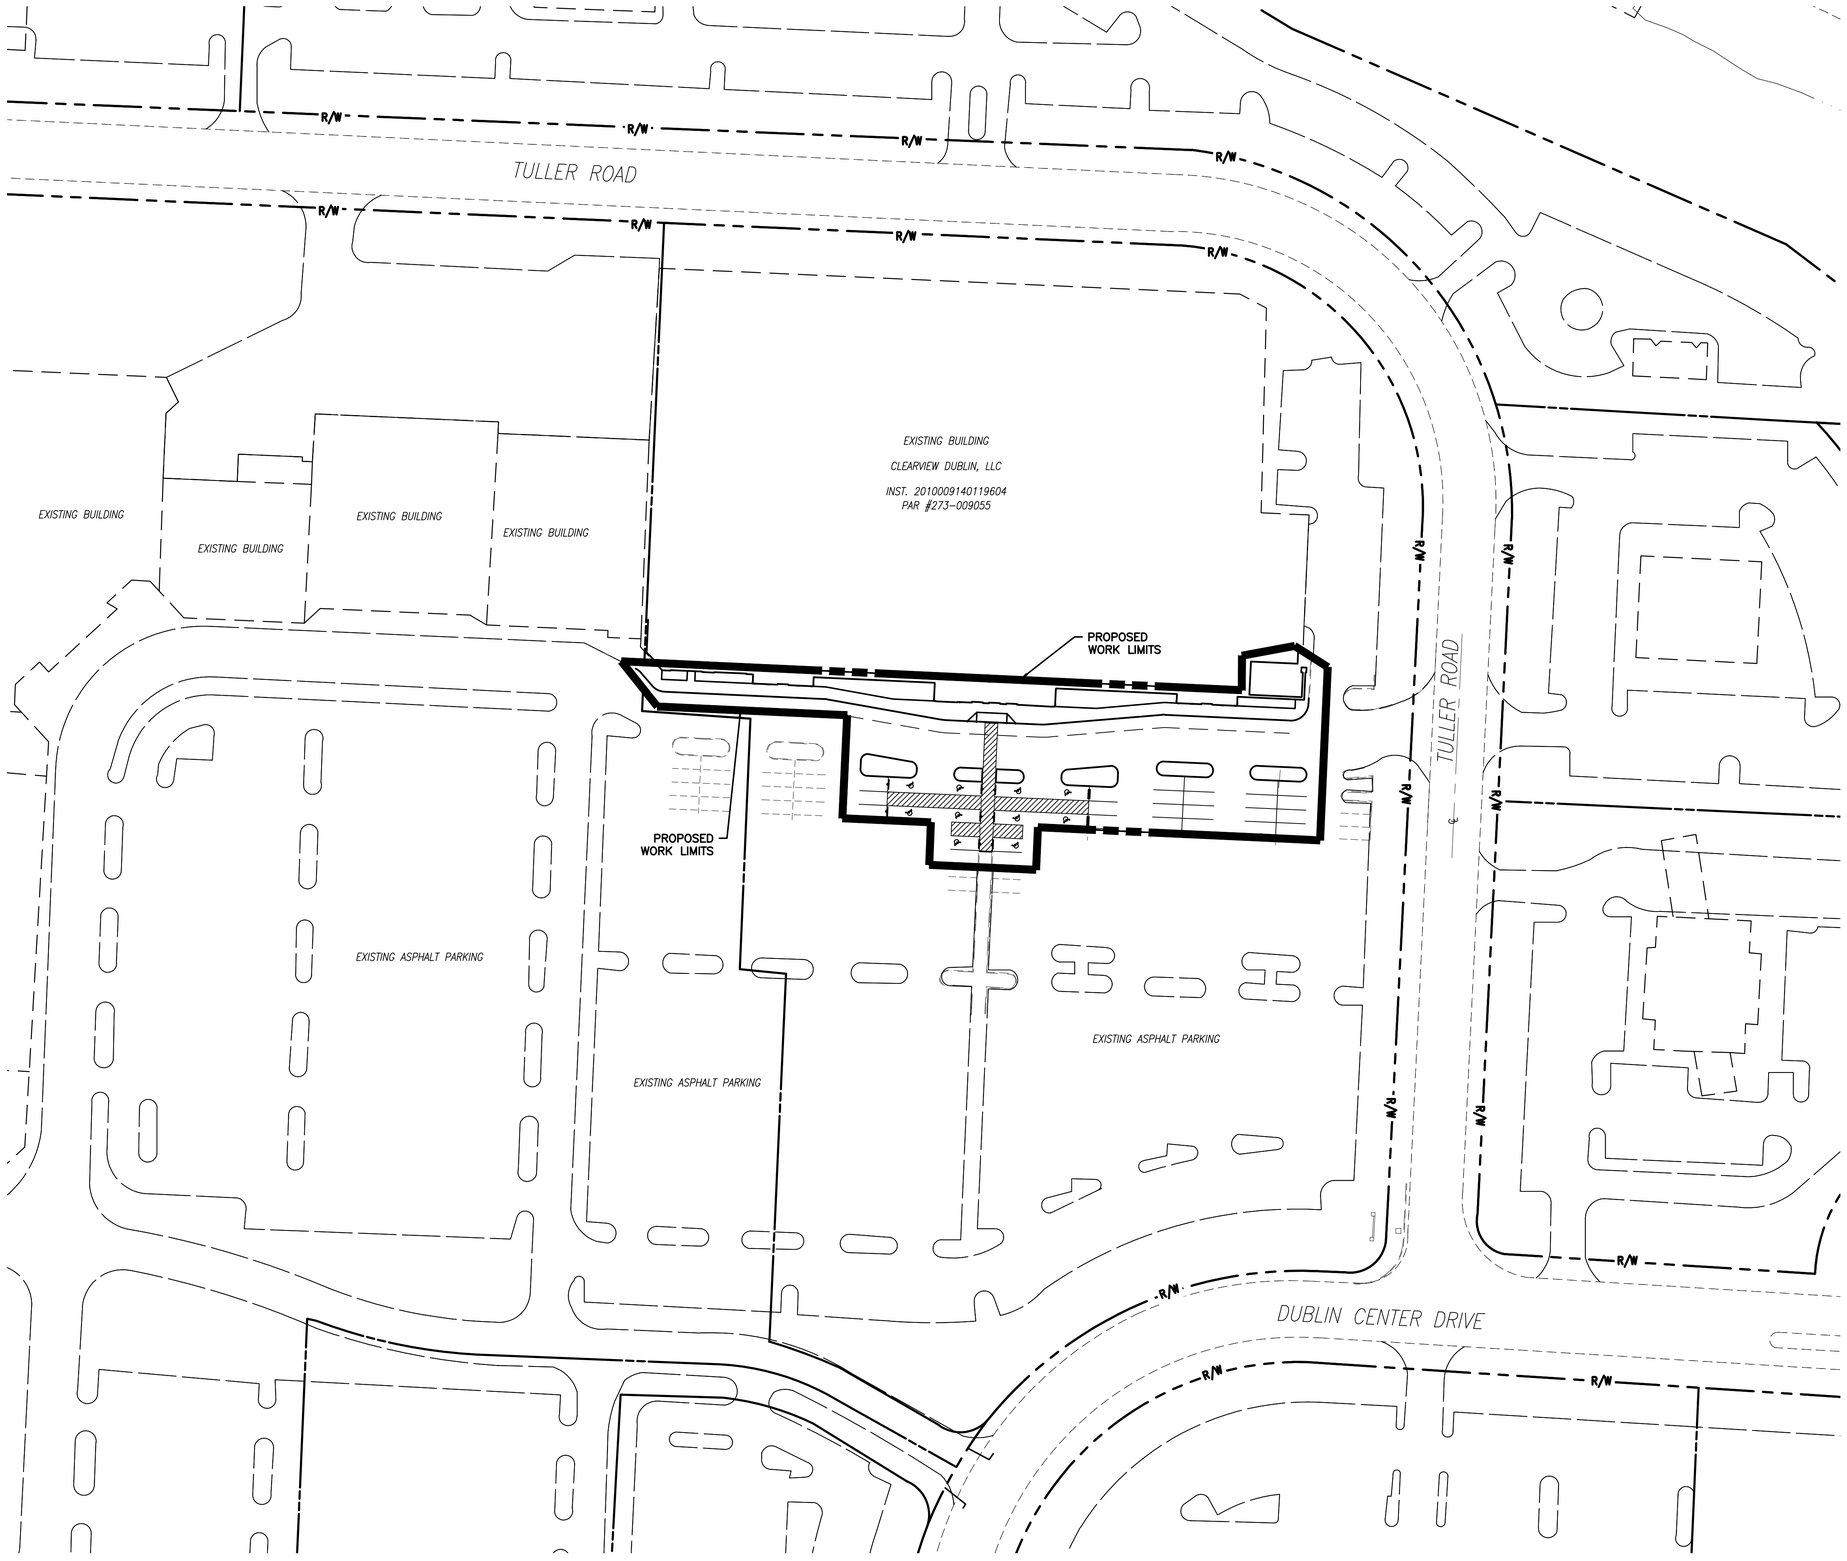

NO.	DATE	BY	DESCRIPTION

DATE: 09/01/2015
JOB#: B3820002
DRAWN BY: CLD
CHECKED BY: RLV

Mannik Smith GROUP
TECHNICAL SKILL. CREATIVE SPIRIT.
www.MannikSmithGroup.com

BIG SANDY SUPERSTORES
DUBLIN VILLAGE CENTER
CITY OF DUBLIN, OHIO

OVERALL SITE PLAN

C200

W:\Projects\Projects A-E\B3820002\CAD\PLANS\C200 SITE PLAN.dwg - Last printed 9/1/2015 4:11 PM