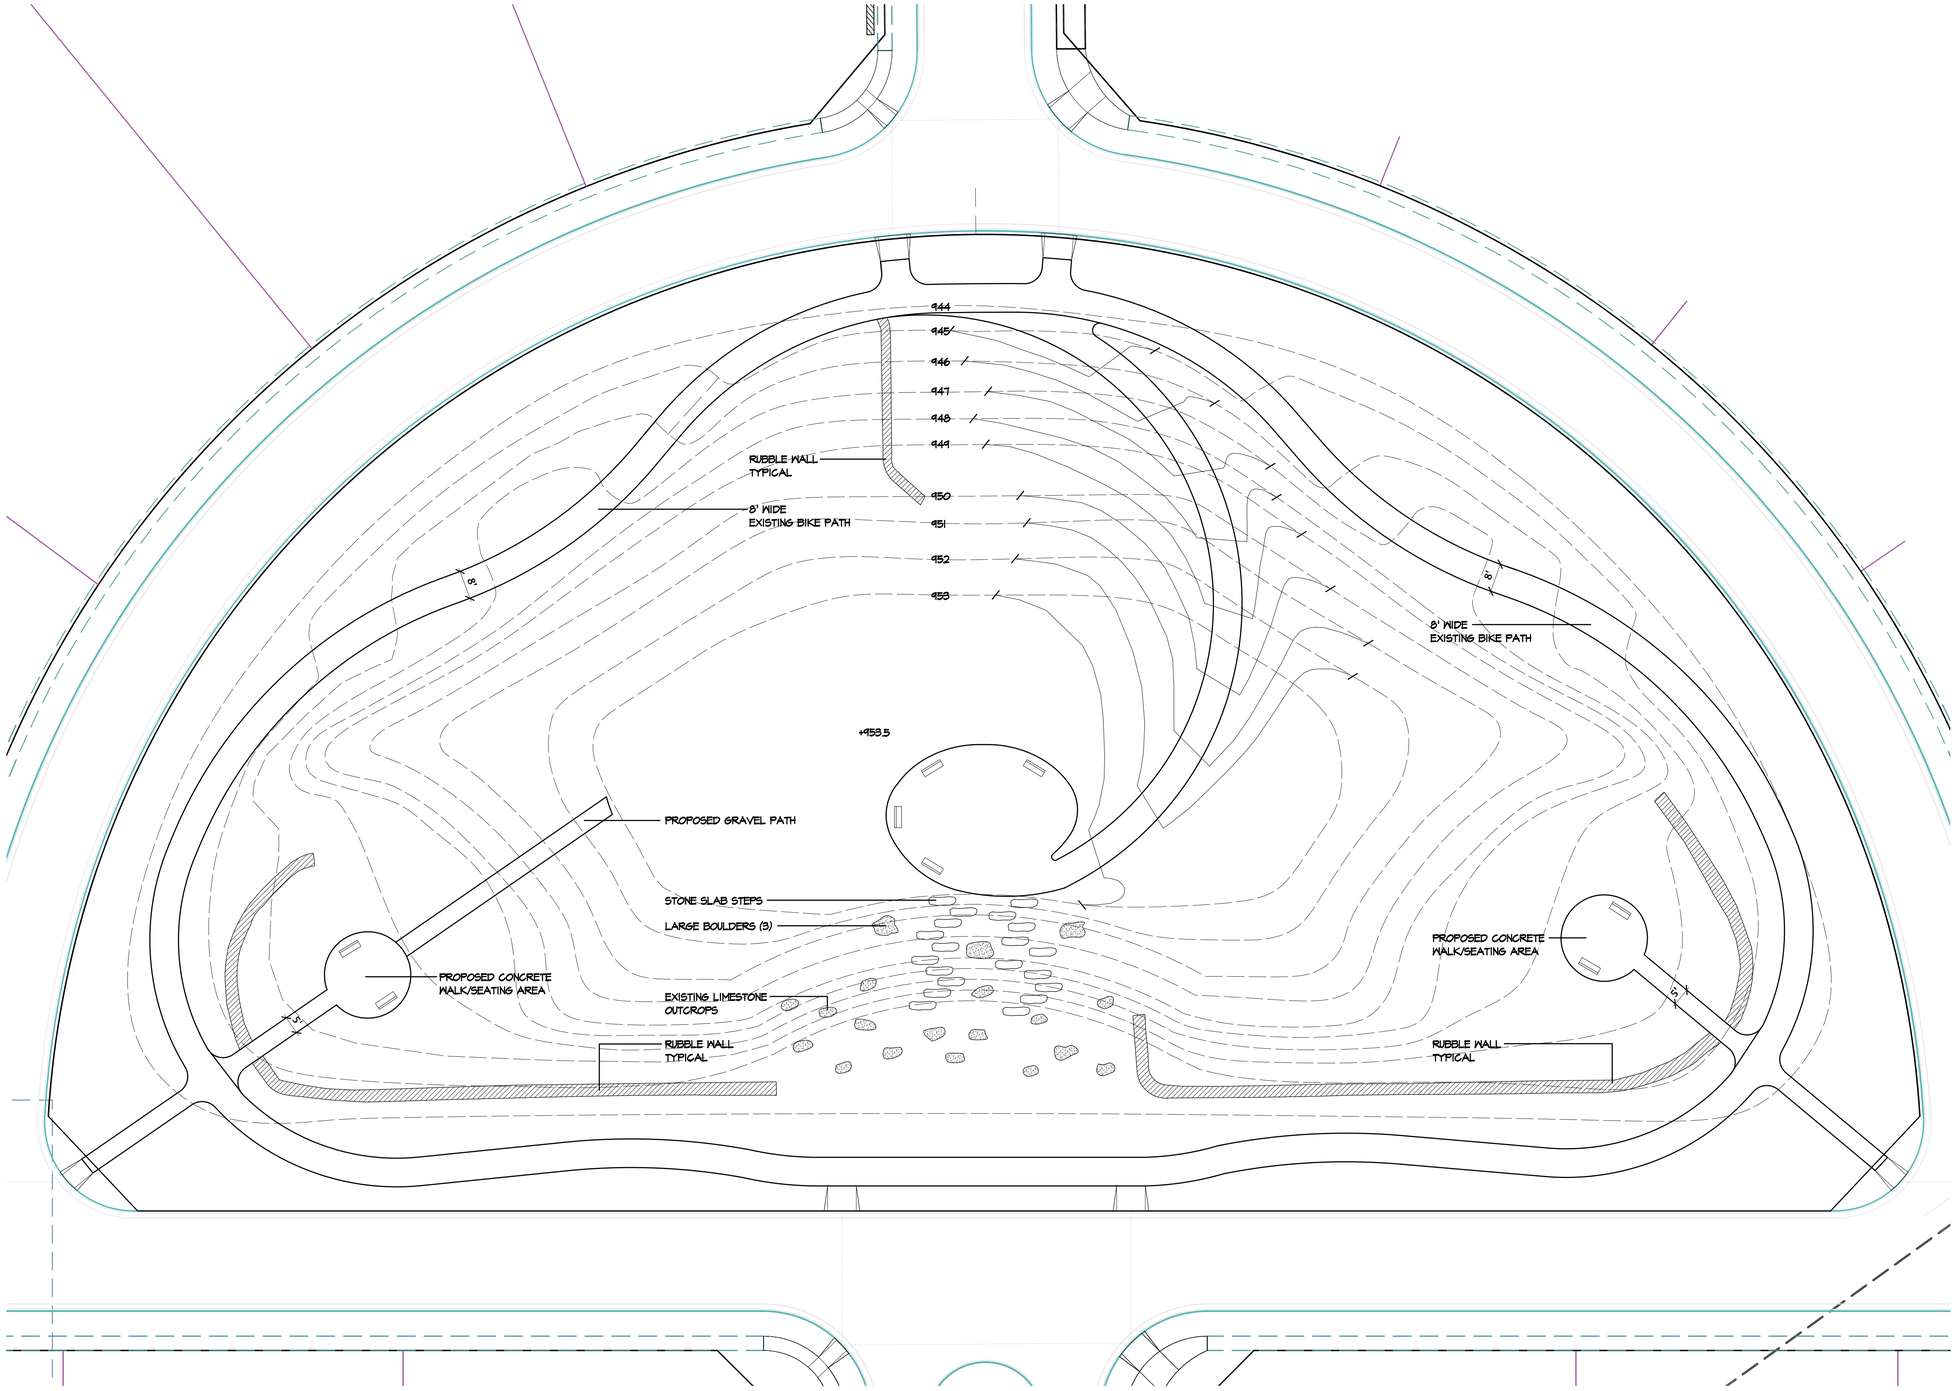

NOTE:
THE PROPOSED BENCHES ARE THE BLACK UF4106 BY GAMETIME. THESE ARE THE SAME BENCHES THAT HAVE BEEN INSTALLED AT THE OTHER PARKS IN BALLANTRAE.

1 LAYOUT PLAN

0' 10' 20' 40'

NORTH

THE EDGE GROUP
PLANNING • LANDSCAPE ARCHITECTURE • URBAN DESIGN
330 W. Spring St., Ste. 350
Columbus, OH 43215
P 614-486-3343

CONSULTANTS

SEAL

PRELIMINARY
NOT FOR CONSTRUCTION

PROJECT TITLE

BARRONSMORE PARK

DUBLIN, OHIO

CLIENT

BALLENTRAE HOMEOWNERS ASSOCIATION

PROJECT NO.	14168
Date	02/04/15
Revisions	

Sheet Title

HARDSCAPE/ GRADING PLAN

Sheet Number

L1.01