SUMMARY

1 BEDROOM UNITS	18
2 BEDROOM UNITS	45
2+ BEDROOM UNITS	23
TOTAL UNITS	86
GARAGE PARKING	154
APRON PARKING	154
APRON + STREET PARKING	172
SITE AREA (ACRE)	13

PERVIOUS PAVING

UNDERGROUND STORM STORAGE

SIDEWALK

JL BENDER, INC. ARCHITECTS AND PLANNERS A.I.A.
3040 Riverside Drive, Suite 132, Columbus, Ohio 43221
PH 614/488.8814 FX 614/488.7224 E-MAIL Jlbinc@JLBender.Com

A NEW RENTAL HOUSING DEVELOPMENT FOR

HAWTHORNE COMMONS

WYANDOTTE WOODS BOULEVARD, DUBLIN, OHIO

TREPLUS COMMUNITIES OWNER - DEVELOPER

1515 LAKESHORE DRIVE, COLUMBUS, OHIO 43204

REV.	ISSUE	DATE

DATE
16 NOVEMBER 2015

DRAWING

SHEET NUMBER

JLB PROJECT #15007

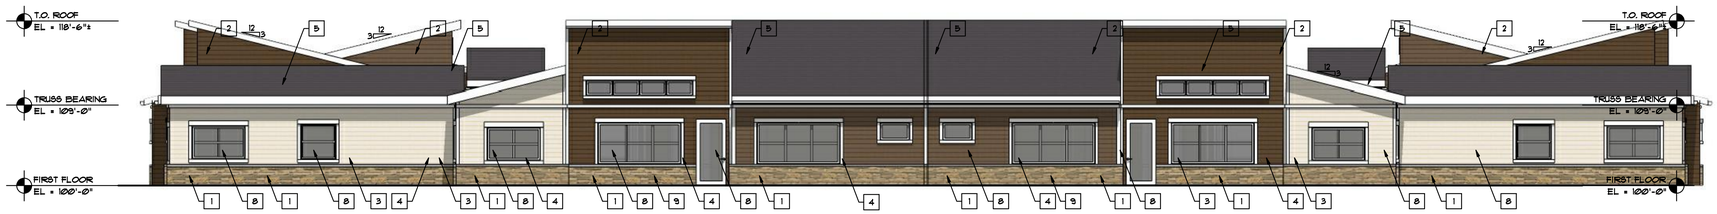

A / A1-1 EAST ELEVATION
SCALE: 1/8" = 1'-0"

B / A1-1 NORTH ELEVATION
SCALE: 1/8" = 1'-0"

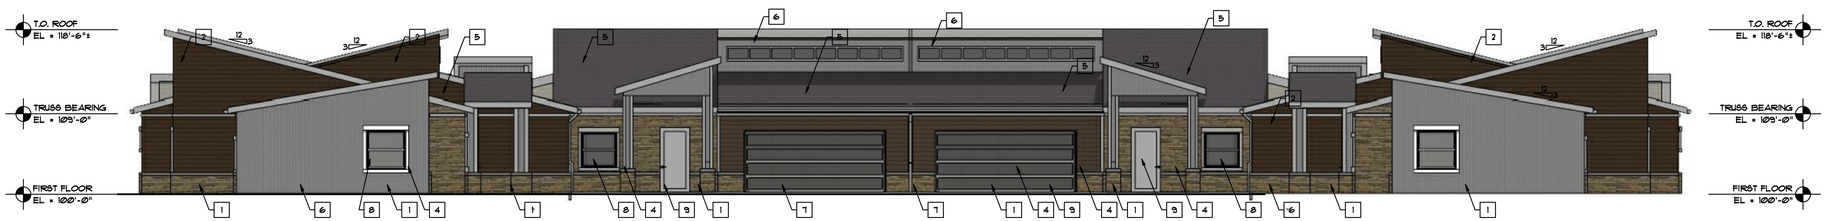

C / A1-1 WEST ELEVATION
SCALE: 1/8" = 1'-0"

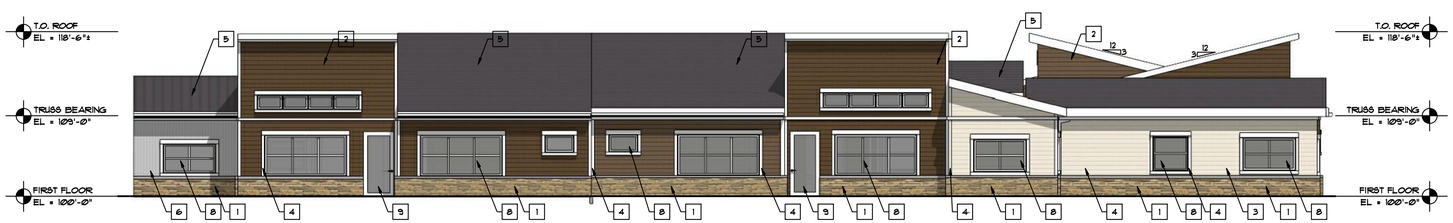

D / A1-1 SOUTH ELEVATION
SCALE: 1/8" = 1'-0"

CODED NOTES

1.	SYNTHETIC STONE.
2.	BROWN CEMENTITIOUS SIDING.
3.	BEIGE CEMENTITIOUS SIDING.
4.	OFF-WHITE METAL TRIM
5.	DIMENSIONAL ASPHALT SHINGLES
6.	GALVANIZED METAL SIDING.
7.	ALUMINUM PANEL GARAGE DOOR.
8.	OFF-WHITE VINYL WINDOWS.
9.	PANEL ENTRY DOOR.

J.L. BENDER, INC. ARCHITECTS AND PLANNERS A.I.A.
3040 Riverside Drive, Suite 132, Columbus, Ohio 43221
PH 614/488.8814 FX 614/488.7229 E mail: Info@JLBender.Com

A NEW RENTAL HOUSING DEVELOPMENT FOR

HAWTHORNE COMMONS

WYANDOTTE WOODS BOULEVARD, DUBLIN, OHIO

TREPLUS COMMUNITIES OWNER - DEVELOPER

1515 LAKESHORE DRIVE, COLUMBUS, OHIO 43204

BUILDING A

REV.	ISSUE	DATE

DATE
23 NOVEMBER 2015
DRAWING
COLORED BUILDING ELEVATIONS
SHEET NUMBER
A1-1
JLB PROJECT #15007

A A1-2 EAST ELEVATION
SCALE: 1/8" = 1'-0"

B A1-2 NORTH ELEVATION
SCALE: 1/8" = 1'-0"

C A1-2 WEST ELEVATION
SCALE: 1/8" = 1'-0"

D A1-2 SOUTH ELEVATION
SCALE: 1/8" = 1'-0"

CODED NOTES

1. REFER TO A1-1 FOR CODED NOTE INFORMATION

J.L. BENDER, INC. ARCHITECTS AND PLANNERS A.I.A.
3040 Riverside Drive, Suite 132, Columbus, Ohio 43221
PH 614/488.8814 FX 614/488.7224 E mail: Info@JLBender.Com

A NEW RENTAL HOUSING DEVELOPMENT FOR

HAWTHORNE COMMONS

WYANDOTTE WOODS BOULEVARD, DUBLIN, OHIO

TREPLUS COMMUNITIES OWNER - DEVELOPER

1515 LAKESHORE DRIVE, COLUMBUS, OHIO 43204

BUILDING B

REV.	ISSUE	DATE

DATE
23 NOVEMBER 2015
DRAWING
COLORED BUILDING ELEVATIONS
SHEET NUMBER
A1-2
JLB PROJECT #15007

A A1-3 EAST ELEVATION
SCALE: 1/8" = 1'-0"

B A1-3 NORTH ELEVATION
SCALE: 1/8" = 1'-0"

C A1-3 WEST ELEVATION
SCALE: 1/8" = 1'-0"

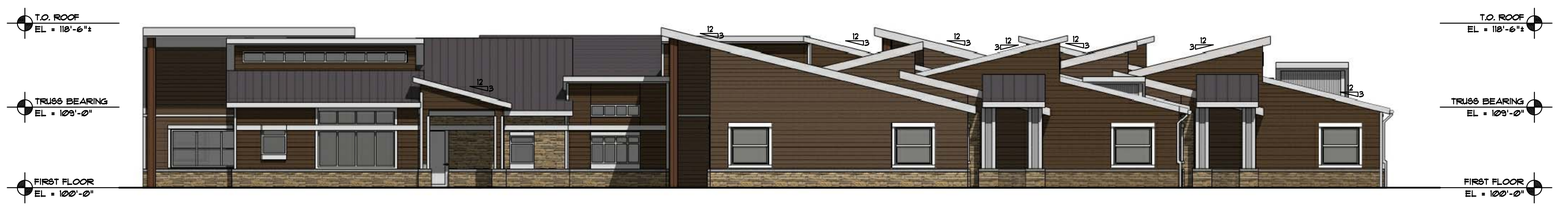

D A1-3 SOUTH ELEVATION
SCALE: 1/8" = 1'-0"

CODED NOTES

1. REFER TO A1-1 FOR CODED NOTE INFORMATION

JL BENDER, INC. ARCHITECTS AND PLANNERS A.I.A.
3040 Riverside Drive, Suite 132, Columbus, Ohio 43221
PH 614/488.8814 FX 614/488.7224 E-MAIL INFO@JLBender.Com

A NEW RENTAL HOUSING DEVELOPMENT FOR

HAWTHORNE COMMONS

WYANDOTTE WOODS BOULEVARD, DUBLIN, OHIO

TREPLUS COMMUNITIES OWNER - DEVELOPER

1515 LAKESHORE DRIVE, COLUMBUS, OHIO 43204

BUILDING C

REV.	ISSUE	DATE

DATE
23 NOVEMBER 2015

DRAWING
COLORED BUILDING ELEVATIONS

SHEET NUMBER
A1-3

JLB PROJECT #15007

A A1-4 EAST ELEVATION
SCALE: 1/8" = 1'-0"

B A1-4 NORTH ELEVATION
SCALE: 1/8" = 1'-0"

C A1-4 WEST ELEVATION
SCALE: 1/8" = 1'-0"

D A1-4 SOUTH ELEVATION
SCALE: 1/8" = 1'-0"

CODED NOTES

1. REFER TO A1-1 FOR CODED NOTE INFORMATION

JL BENDER, INC. ARCHITECTS AND PLANNERS A.I.A.
3940 Riverside Drive, Suite 132, Columbus, Ohio 43221
PH 614.488.8814 FX 614.488.7224 E-Mail, lee@JLBender.Com

A NEW RENTAL HOUSING DEVELOPMENT FOR

HAWTHORNE COMMONS

WYANDOTTE WOODS BOULEVARD, DUBLIN, OHIO

TREPLUS COMMUNITIES OWNER - DEVELOPER

1515 LAKESHORE DRIVE, COLUMBUS, OHIO 43204

BUILDING D

REV.	ISSUE	DATE

DATE
23 NOVEMBER 2015

DRAWING
COLORED BUILDING ELEVATIONS

SHEET NUMBER
A1-4

JLB PROJECT #15007

A / A1-5 EAST ELEVATION
SCALE: 1/8" = 1'-0"

B / A1-5 NORTH ELEVATION
SCALE: 1/8" = 1'-0"

C / A1-5 WEST ELEVATION
SCALE: 1/8" = 1'-0"

D / A1-5 SOUTH ELEVATION
SCALE: 1/8" = 1'-0"

CODED NOTES

L REFER TO A1-1 FOR CODED NOTE INFORMATION

JL BENDER, INC. ARCHITECTS AND PLANNERS A.I.A.
3940 Riverside Drive, Suite 132, Columbus, Ohio 43221
PH 614.488.3814 FX 614.488.7224 E-Mail, lenn@JLBender.Com

A NEW RENTAL HOUSING DEVELOPMENT FOR
HAWTHORNE COMMONS
WYANDOTTE WOODS BOULEVARD, DUBLIN, OHIO
TREPLUS COMMUNITIES OWNER - DEVELOPER
1515 LAKESHORE DRIVE, COLUMBUS, OHIO 43204

BUILDING E

REV.	ISSUE	DATE

DATE
23 NOVEMBER 2015
DRAWING
COLORED BUILDING ELEVATIONS
SHEET NUMBER
A1-5
JLB PROJECT #15007

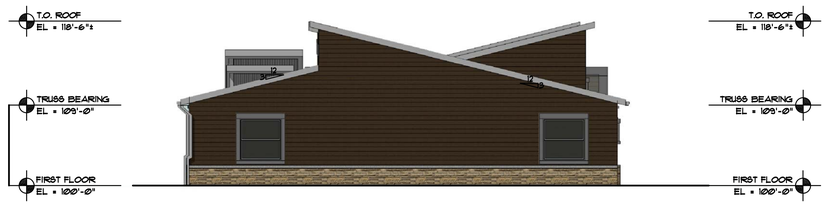

A A1-6 EAST ELEVATION
SCALE: 1/8" = 1'-0"

B A1-6 NORTH ELEVATION
SCALE: 1/8" = 1'-0"

C A1-6 WEST ELEVATION
SCALE: 1/8" = 1'-0"

D A1-6 SOUTH ELEVATION
SCALE: 1/8" = 1'-0"

CODED NOTES

1. REFER TO A1-1 FOR CODED NOTE INFORMATION

JL BENDER, INC. ARCHITECTS AND PLANNERS A.I.A.
3040 Riverside Drive, Suite 132, Columbus, Ohio 43221
PH 614.488.0814 FX 614.488.7224 Email: lee@JLBender.Com

A NEW RENTAL HOUSING DEVELOPMENT FOR

HAWTHORNE COMMONS

WYANDOTTE WOODS BOULEVARD, DUBLIN, OHIO

TREPLUS COMMUNITIES OWNER - DEVELOPER

1515 LAKESHORE DRIVE, COLUMBUS, OHIO 43204

BUILDING F

REV.	ISSUE	DATE

DATE
23 NOVEMBER 2015

DRAWING
COLORED BUILDING ELEVATIONS

SHEET NUMBER
A1-6

JLB PROJECT #15007

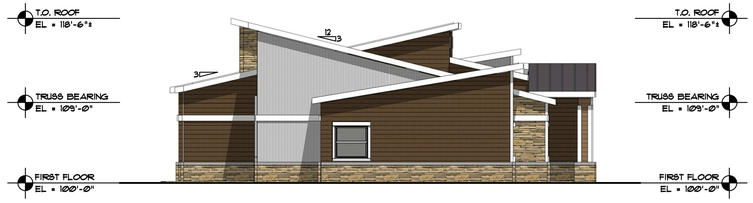

A / A1-7 EAST ELEVATION
SCALE: 1/8" = 1'-0"

B / A1-7 NORTH ELEVATION
SCALE: 1/8" = 1'-0"

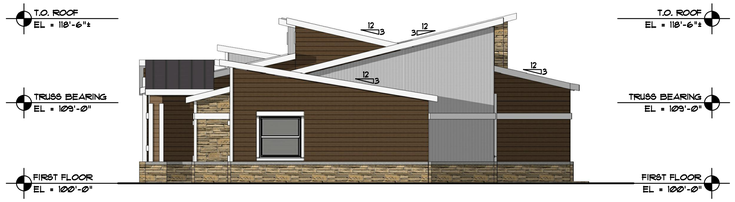

C / A1-7 WEST ELEVATION
SCALE: 1/8" = 1'-0"

D / A1-7 SOUTH ELEVATION
SCALE: 1/8" = 1'-0"

CODED NOTES

L REFER TO A1-1 FOR CODED NOTE INFORMATION

JL BENDER, INC. ARCHITECTS AND PLANNERS A.I.A.
3040 Riverside Drive, Suite 132, Columbia, Ohio 43221
PH 614/488.8814 FX 614/488.7224 E mail: Inno@JLBender.Com

A NEW RENTAL HOUSING DEVELOPMENT FOR

HAWTHORNE COMMONS

WYANDOTTE WOODS BOULEVARD, DUBLIN, OHIO

TREPLUS COMMUNITIES OWNER - DEVELOPER

1515 LAKESHORE DRIVE, COLUMBUS, OHIO 43204

BUILDING G

REV.	ISSUE	DATE

DATE
23 NOVEMBER 2015
DRAWING
COLORED BUILDING ELEVATIONS
SHEET NUMBER
A1-7
JLB PROJECT #15007

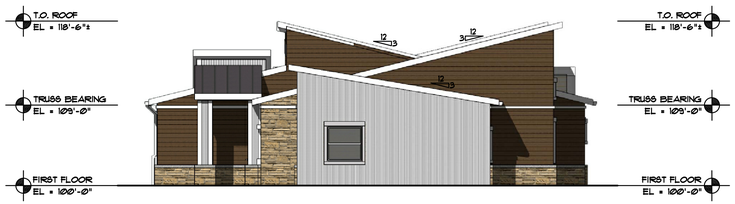

A A1-8 EAST ELEVATION
SCALE: 1/8" = 1'-0"

B A1-8 NORTH ELEVATION
SCALE: 1/8" = 1'-0"

C A1-8 WEST ELEVATION
SCALE: 1/8" = 1'-0"

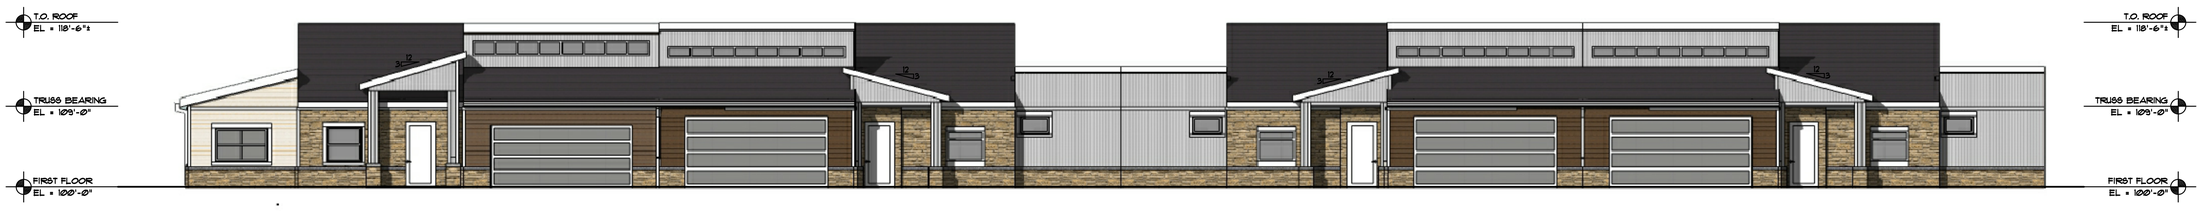

D A1-8 SOUTH ELEVATION
SCALE: 1/8" = 1'-0"

CODED NOTES

L REFER TO A1-1 FOR CODED NOTE INFORMATION

JL BENDER, INC. ARCHITECTS AND PLANNERS A.I.A.
3040 Riverside Drive, Suite 132, Columbus, Ohio 43221
PH 614.488.8814 FX 614.488.7224 E-MAIL Info@JLBender.Com

A NEW RENTAL HOUSING DEVELOPMENT FOR
HAWTHORNE COMMONS
WYANDOTTE WOODS BOULEVARD, DUBLIN, OHIO
TREPLUS COMMUNITIES OVER - DEVELOPER
1515 LAKESHORE DRIVE, COLUMBUS, OHIO 43204

BUILDING H

REV.	ISSUE	DATE

DATE
23 NOVEMBER 2015
DRAWING
COLORED BUILDING ELEVATIONS
SHEET NUMBER
A1-8
JLB PROJECT #15007

A A1-9 EAST ELEVATION
SCALE: 1/8" = 1'-0"

B A1-9 NORTH ELEVATION
SCALE: 1/8" = 1'-0"

C A1-9 WEST ELEVATION
SCALE: 1/8" = 1'-0"

D A1-9 SOUTH ELEVATION
SCALE: 1/8" = 1'-0"

CODED NOTES

L REFER TO A1-1 FOR CODED NOTE INFORMATION

JL BENDER, INC. ARCHITECTS AND PLANNERS A.I.A.
3940 Riverside Drive, Suite 132, Columbus, Ohio 43221
PH 614.488.0814 FX 614.488.7224 EMAIL INFO@JLBender.Com

A NEW RENTAL HOUSING DEVELOPMENT FOR
HAWTHORNE COMMONS
WYANDOTTE WOODS BOULEVARD, DUBLIN, OHIO
TREPLUS COMMUNITIES OWNER - DEVELOPER
1515 LAKESHORE DRIVE, COLUMBUS, OHIO 43204

BUILDING I

REV.	ISSUE	DATE

DATE
23 NOVEMBER 2015
DRAWING
COLORED BUILDING ELEVATIONS
SHEET NUMBER
A1-9
JLB PROJECT #15007

A A1-10 EAST ELEVATION
SCALE: 1/8" = 1'-0"

B A1-10 NORTH ELEVATION
SCALE: 1/8" = 1'-0"

C A1-10 WEST ELEVATION
SCALE: 1/8" = 1'-0"

D A1-10 SOUTH ELEVATION
SCALE: 1/8" = 1'-0"

CODED NOTES

L REFER TO A1-1 FOR CODED NOTE INFORMATION

JL BENDER, INC. ARCHITECTS AND PLANNERS A.I.A.
3040 Riverside Drive, Suite 132, Columbus, Ohio 43221
PH 614/488.8814 FX 614/487.7224 E'MAIL INFO@JLBender.Com

A NEW RENTAL HOUSING DEVELOPMENT FOR

HAWTHORNE COMMONS

WYANDOTTE WOODS BOULEVARD, DUBLIN, OHIO

TREPLUS COMMUNITIES OVER - DEVELOPER

1515 LAKESHORE DRIVE, COLUMBUS, OHIO 43204

BUILDING J

REV.	ISSUE	DATE

DATE
23 NOVEMBER 2015

DRAWING
COLORED BUILDING ELEVATIONS

SHEET NUMBER
A1-10

JLB PROJECT #15007

A / A1-11 EAST ELEVATION
SCALE: 1/8" = 1'-0"

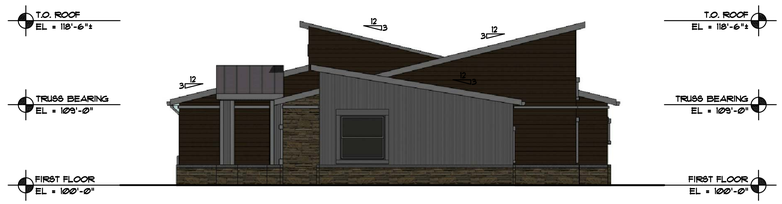

B / A1-11 NORTH ELEVATION
SCALE: 1/8" = 1'-0"

C / A1-11 WEST ELEVATION
SCALE: 1/8" = 1'-0"

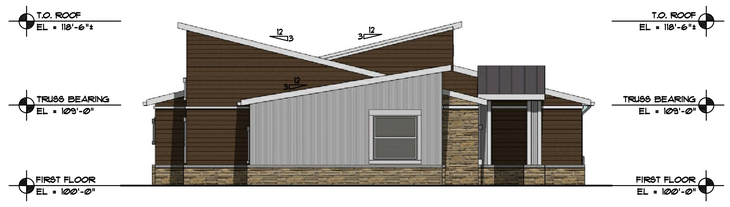

D / A1-11 SOUTH ELEVATION
SCALE: 1/8" = 1'-0"

CODED NOTES

L REFER TO A1-1 FOR CODED NOTE INFORMATION

JL BENDER, INC. ARCHITECTS AND PLANNERS A.I.A.
3940 Riverside Drive, Suite 132, Columbus, Ohio 43221
PH 614.488.0814 FX 614.488.7224 E-Mail: Info@JLBender.Com

A NEW RENTAL HOUSING DEVELOPMENT FOR
HAWTHORNE COMMONS
WYANDOTTE WOODS BOULEVARD, DUBLIN, OHIO
TREPLUS COMMUNITIES OWNER - DEVELOPER
1515 LAKESHORE DRIVE, COLUMBUS, OHIO 43204

BUILDING K

REV.	ISSUE	DATE

DATE
23 NOVEMBER 2015
DRAWING
COLORED BUILDING ELEVATIONS
SHEET NUMBER
A1-11
JLB PROJECT #15007

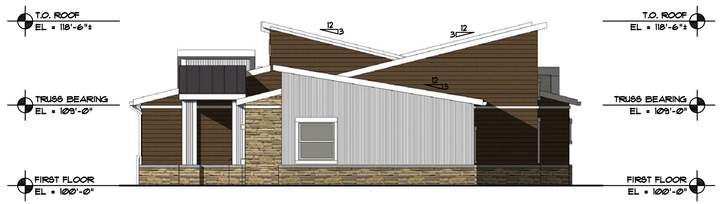

A A1-12 EAST ELEVATION
SCALE: 1/8" = 1'-0"

B A1-12 NORTH ELEVATION
SCALE: 1/8" = 1'-0"

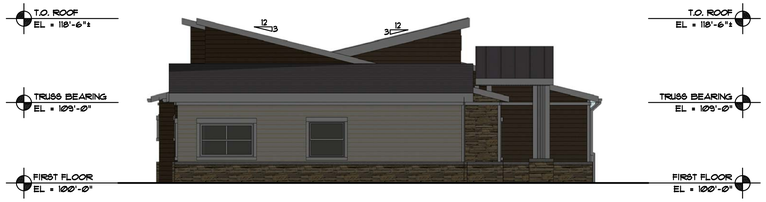

C A1-12 WEST ELEVATION
SCALE: 1/8" = 1'-0"

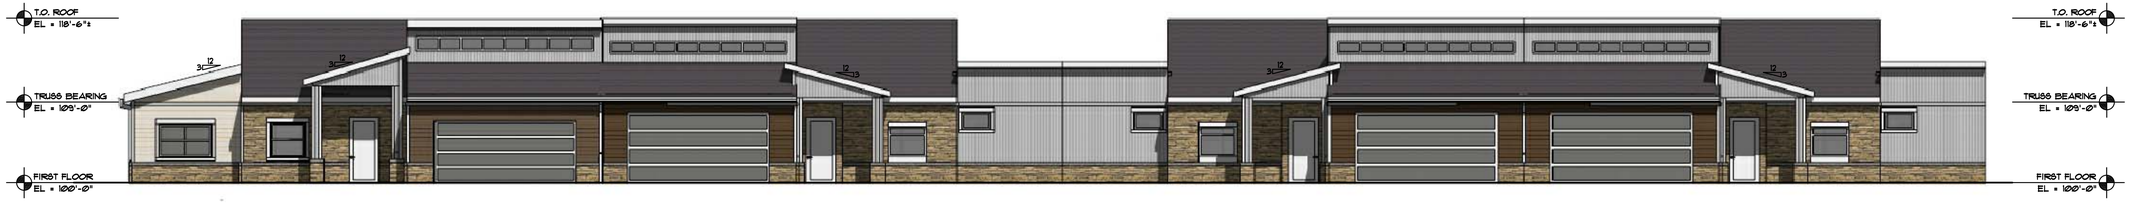

D A1-12 SOUTH ELEVATION
SCALE: 1/8" = 1'-0"

CODED NOTES

L REFER TO A1-1 FOR CODED NOTE INFORMATION

JL BENDER, INC. ARCHITECTS AND PLANNERS A.I.A.
3040 Riverside Drive, Suite 132, Columbus, Ohio 43221
PH 614.488.8814 FX 614.488.7224 E-MAIL info@JLBender.Com

A NEW RENTAL HOUSING DEVELOPMENT FOR
HAWTHORNE COMMONS
WYANDOTTE WOODS BOULEVARD, DUBLIN, OHIO
TREPLUS COMMUNITIES OVE - DEVELOPER
1515 LAKESHORE DRIVE, COLUMBUS, OHIO 43204

BUILDING L

REV.	ISSUE	DATE

DATE
23 NOVEMBER 2015
DRAWING
COLORED BUILDING ELEVATIONS
SHEET NUMBER
A1-12
JLB PROJECT #15007

A A1-13 EAST ELEVATION
SCALE: 1/8" = 1'-0"

B A1-13 NORTH ELEVATION
SCALE: 1/8" = 1'-0"

C A1-13 WEST ELEVATION
SCALE: 1/8" = 1'-0"

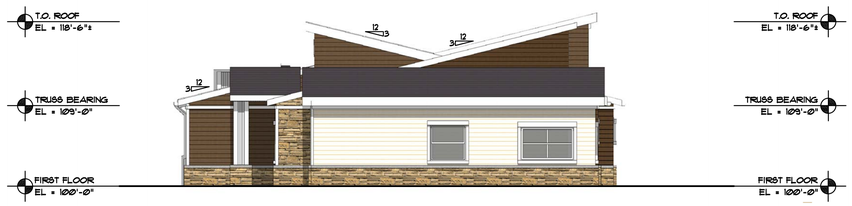

D A1-13 SOUTH ELEVATION
SCALE: 1/8" = 1'-0"

CODED NOTES

L REFER TO A1-1 FOR CODED NOTE INFORMATION

JL BENDER, INC. ARCHITECTS AND PLANNERS A.I.A.
3040 Riverside Drive, Suite 132, Columbus, Ohio 43221
PH 01(614)488.0814 FX 01(614)481.7224 Email, lee@JLBender.Com

A NEW RENTAL HOUSING DEVELOPMENT FOR

HAWTHORNE COMMONS

WYANDOTTE WOODS BOULEVARD, DUBLIN, OHIO

TREPLUS COMMUNITIES OWNER - DEVELOPER

1515 LAKESHORE DRIVE, COLUMBUS, OHIO 43204

BUILDING M

REV.	ISSUE	DATE

DATE
23 NOVEMBER 2015

DRAWING
COLORED BUILDING ELEVATIONS

SHEET NUMBER
A1-13

JLB PROJECT #15007

A A1-14 EAST ELEVATION
SCALE: 1/8" = 1'-0"

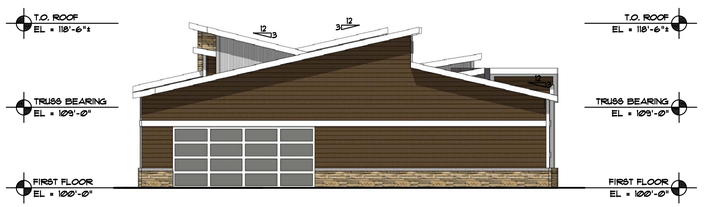

B A1-14 NORTH ELEVATION
SCALE: 1/8" = 1'-0"

C A1-14 WEST ELEVATION
SCALE: 1/8" = 1'-0"

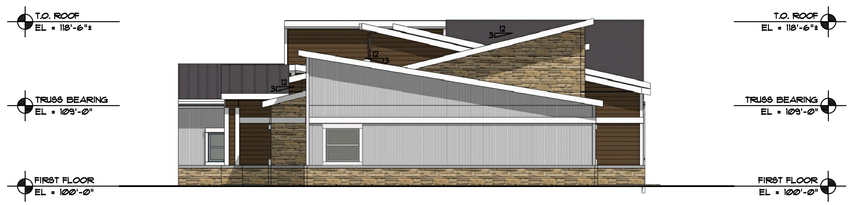

D A1-14 SOUTH ELEVATION
SCALE: 1/8" = 1'-0"

CODED NOTES

L REFER TO A1-1 FOR CODED NOTE INFORMATION

JL BENDER, INC. ARCHITECTS AND PLANNERS A.I.A.
3040 Riverside Drive, Suite 132, Columbus, Ohio 43221
PH (614)488-3814 FX (614)487-7224 Email, lee@JLBender.Com

A NEW RENTAL HOUSING DEVELOPMENT FOR
HAWTHORNE COMMONS
WYANDOTTE WOODS BOULEVARD, DUBLIN, OHIO
TREPLUS COMMUNITIES OWNER - DEVELOPER
1515 LAKESHORE DRIVE, COLUMBUS, OHIO 43204

BUILDING N

REV.	ISSUE	DATE

DATE
23 NOVEMBER 2015
DRAWING
COLORED BUILDING ELEVATIONS
SHEET NUMBER
A1-14
JLB PROJECT #15007

A A1-15 EAST ELEVATION
SCALE: 1/8" = 1'-0"

B A1-15 NORTH ELEVATION
SCALE: 1/8" = 1'-0"

C A1-15 WEST ELEVATION
SCALE: 1/8" = 1'-0"

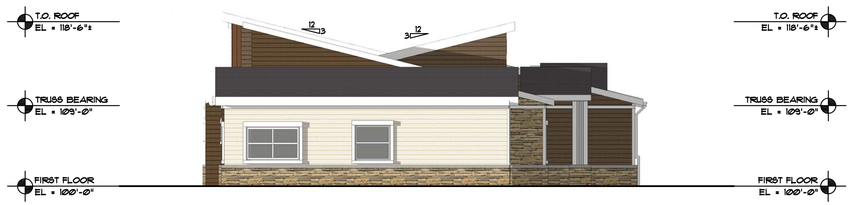

D A1-15 SOUTH ELEVATION
SCALE: 1/8" = 1'-0"

CODED NOTES

L REFER TO A1-1 FOR CODED NOTE INFORMATION

JL BENDER, INC. ARCHITECTS AND PLANNERS A.I.A.
3940 Riverside Drive, Suite 132, Columbus, Ohio 43221
PH 614/488-3814 FX 614/488-7224 Email, lee@JLBender.Com

A NEW RENTAL HOUSING DEVELOPMENT FOR

HAWTHORNE COMMONS

WYANDOTTE WOODS BOULEVARD, DUBLIN, OHIO

TREPLUS COMMUNITIES OWNER - DEVELOPER

1515 LAKESHORE DRIVE, COLUMBUS, OHIO 43204

BUILDING O

REV.	ISSUE	DATE

DATE
23 NOVEMBER 2015

DRAWING
COLORED BUILDING ELEVATIONS

SHEET NUMBER
A1-15

JLB PROJECT #15007

A / A1-16 EAST ELEVATION
SCALE: 1/8" = 1'-0"

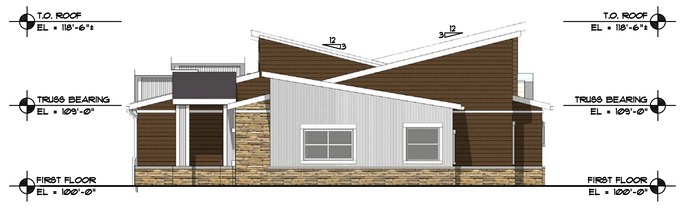

B / A1-16 NORTH ELEVATION
SCALE: 1/8" = 1'-0"

C / A1-16 WEST ELEVATION
SCALE: 1/8" = 1'-0"

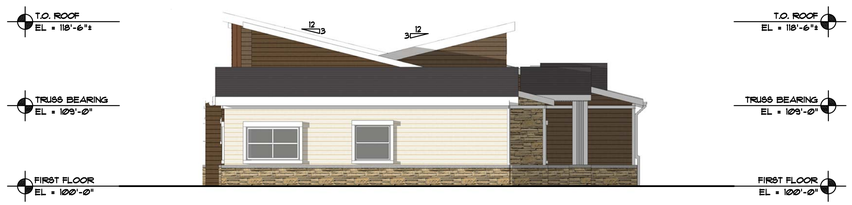

D / A1-16 SOUTH ELEVATION
SCALE: 1/8" = 1'-0"

CODED NOTES

L REFER TO A1-1 FOR CODED NOTE INFORMATION

JL BENDER, INC. ARCHITECTS AND PLANNERS A.I.A.
3040 Riverside Drive, Suite 132, Columbus, Ohio 43221
PH 01(4)488.8014 FX 01(4)488.7224 Email, Info@JLBender.Com

A NEW RENTAL HOUSING DEVELOPMENT FOR

HAWTHORNE COMMONS

WYANDOTTE WOODS BOULEVARD, DUBLIN, OHIO

TREPLUS COMMUNITIES OWNER - DEVELOPER

1515 LAKESHORE DRIVE, COLUMBUS, OHIO 43204

BUILDING P

REV.	ISSUE	DATE

DATE
23 NOVEMBER 2015

DRAWING
COLORED BUILDING ELEVATIONS

SHEET NUMBER
A1-16

JLB PROJECT #15007

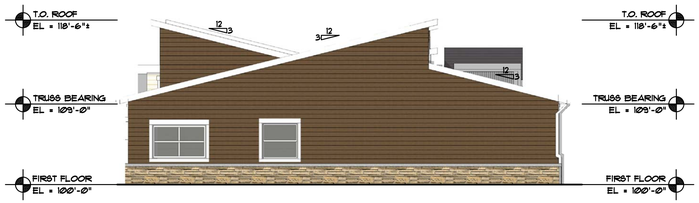

A A1-17 EAST ELEVATION
SCALE: 1/8" = 1'-0"

B A1-17 NORTH ELEVATION
SCALE: 1/8" = 1'-0"

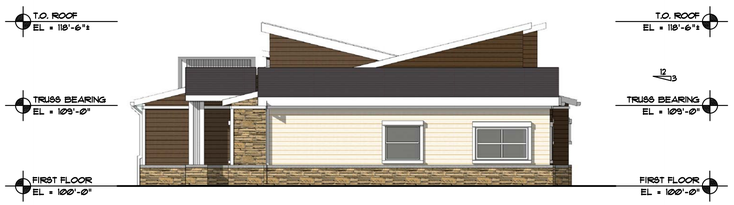

C A1-17 WEST ELEVATION
SCALE: 1/8" = 1'-0"

D A1-17 SOUTH ELEVATION
SCALE: 1/8" = 1'-0"

CODED NOTES

L REFER TO A1-1 FOR CODED NOTE INFORMATION

JL BENDER, INC. ARCHITECTS AND PLANNERS A.I.A.
3040 Riverside Drive, Suite 132, Columbus, Ohio 43221
PH 614.488.8814 FX 614.488.7224 Email, lee@JLBender.Com

A NEW RENTAL HOUSING DEVELOPMENT FOR
HAWTHORNE COMMONS
WYANDOTTE WOODS BOULEVARD, DUBLIN, OHIO
TREPLUS COMMUNITIES OWNER - DEVELOPER
1515 LAKESHORE DRIVE, COLUMBUS, OHIO 43204

BUILDING Q

REV.	ISSUE	DATE

DATE
23 NOVEMBER 2015
DRAWING
COLORED BUILDING ELEVATIONS
SHEET NUMBER
A1-17
JLB PROJECT #15007

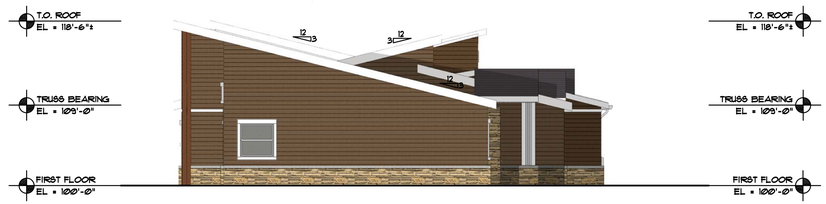

A A1-18 EAST ELEVATION
SCALE: 1/8" = 1'-0"

B A1-18 NORTH ELEVATION
SCALE: 1/8" = 1'-0"

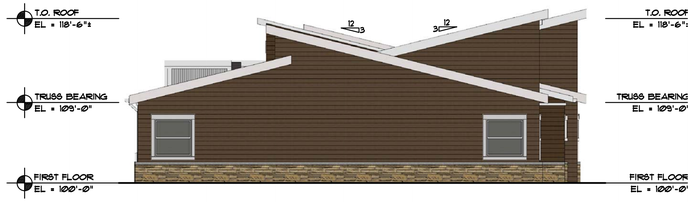

C A1-18 WEST ELEVATION
SCALE: 1/8" = 1'-0"

D A1-18 SOUTH ELEVATION
SCALE: 1/8" = 1'-0"

CODED NOTES

L REFER TO A1-1 FOR CODED NOTE INFORMATION

JL BENDER, INC. ARCHITECTS AND PLANNERS A.I.A.
3940 Riverside Drive, Suite 132, Columbus, Ohio 43221
PH 614/488-3814 FX 614/487-7224 E-Mail: lenn@JLBender.Com

A NEW RENTAL HOUSING DEVELOPMENT FOR
HAWTHORNE COMMONS
WYANDOTTE WOODS BOULEVARD, DUBLIN, OHIO
TREPLUS COMMUNITIES OWNER - DEVELOPER
1515 LAKESHORE DRIVE, COLUMBUS, OHIO 43204

BUILDING R

REV.	ISSUE	DATE

DATE
23 NOVEMBER 2015
DRAWING
COLORED BUILDING ELEVATIONS
SHEET NUMBER
A1-18
JLB PROJECT #15007

NW PERSPECTIVE
SCALE: N.T.S.

SE PERSPECTIVE
SCALE: N.T.S.

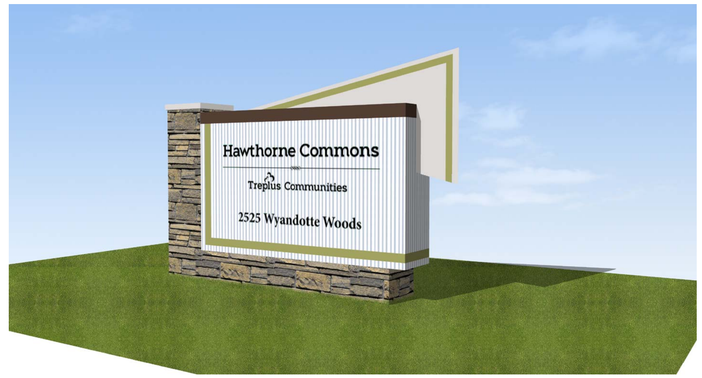

SIGN
SCALE: N.T.S.

SW PERSPECTIVE
SCALE: N.T.S.

NE PERSPECTIVE
SCALE: N.T.S.

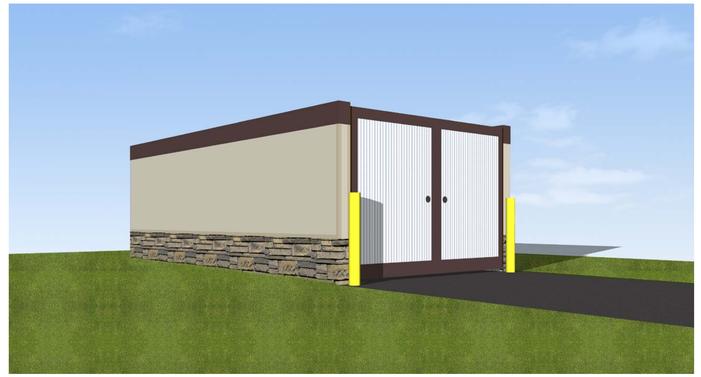

DUMPSTER
SCALE: N.T.S.

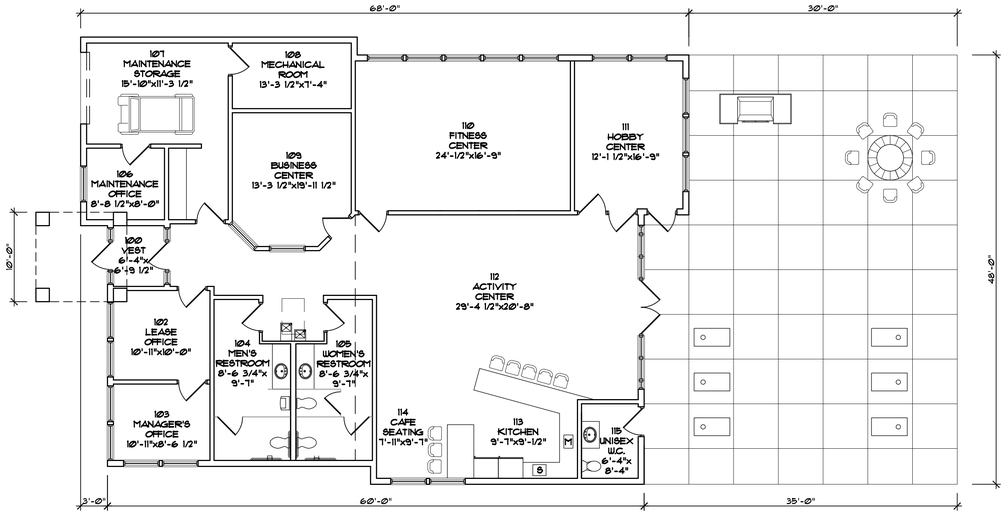

FLOOR PLAN
SCALE: 1/8"=0"-1"

CODED NOTES

1. SYNTHETIC STONE.
2. BROWN CEMENTITIOUS SIDING.
3. BEIGE CEMENTITIOUS SIDING.
4. OFF-WHITE METAL TRIM
5. DIMENSIONAL ASPHALT SHINGLES
6. GALVANIZED METAL SIDING.
7. ALUMINUM PANEL GARAGE DOOR
8. OFF-WHITE VINYL WINDOWS.
9. PANEL ENTRY DOOR.

JL BENDER, INC. ARCHITECTS AND PLANNERS A.I.A.
3040 Riverside Drive, Suite 132, Columbus, Ohio 43221
PH 614/488.8014 FX 614/487.7224 Email: lenn@JLBender.Com

A NEW RENTAL HOUSING DEVELOPMENT FOR
HAWTHORNE COMMONS
WYANDOTTE WOODS BOULEVARD, DUBLIN, OHIO
TREPLUS COMMUNITIES OWNER - DEVELOPER
1515 LAKESHORE DRIVE, COLUMBUS, OHIO 43204

BUILDING E

REV.	ISSUE	DATE

DATE
23 NOVEMBER 2015
DRAWING
COLORED BUILDING ELEVATIONS
SHEET NUMBER
A2-1
JLB PROJECT #15007