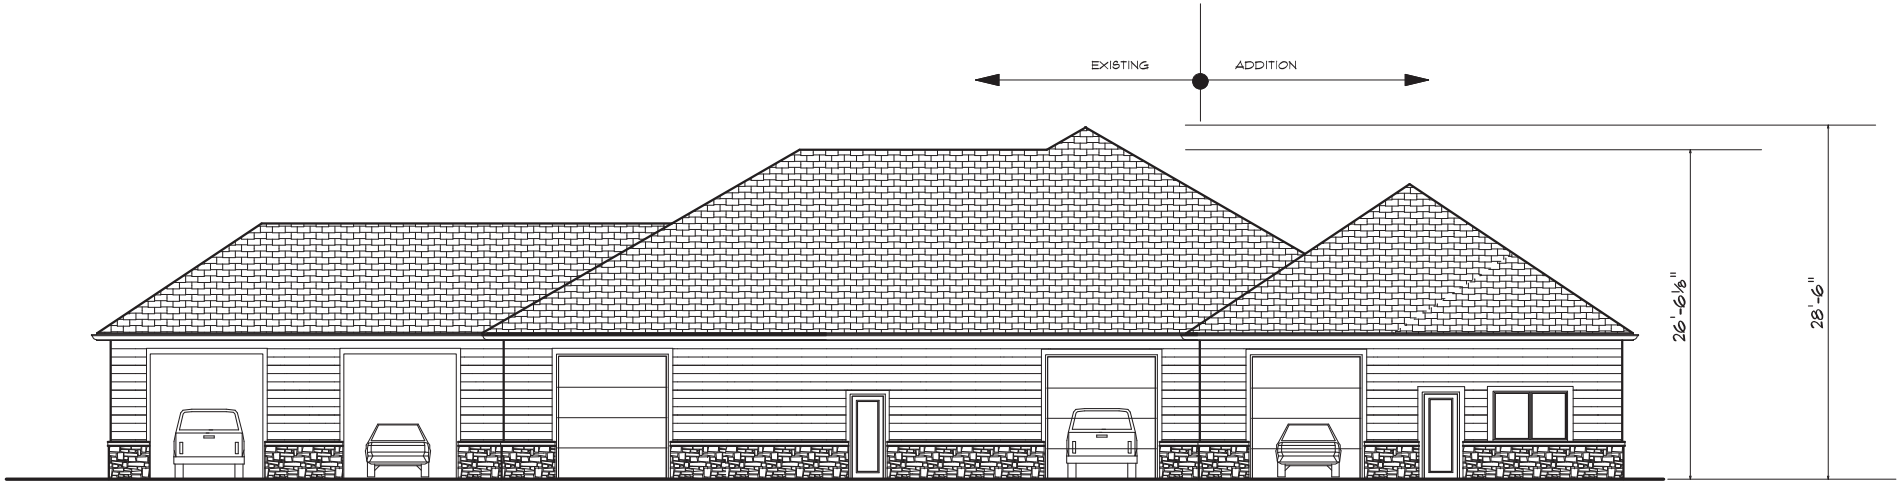

EAST ELEVATION 1" = 1'-0"

ROOF PITCH, ROOF SHINGLES, TRIM, TRIM COLOR, STONE, FASCIA, GUTTER, DOWNSPOUTS, SOFFIT MATERIAL AND OTHER EXTERIOR MATERIALS TO MATCH EXISTING BUILDING.

WEST ELEVATION 1" = 10'-0"

IF PRINTED ON 24X36 PAPER, SCALE IS 1/4" = 1'-0"

7-15-16

JEANNE M. CABRAL, LICENSE #9018
EXPIRATION DATE 12-31-2017

ARCHITECT CHARTERED ENGINEER
JEANNE CABRAL
OHIO LIC. 9018
OHIO STATE

These drawings are not to be submitted for permits without the Architect's seal below

AVERY ROAD CAR WASH

5740 AVERY ROAD
DUBLIN, OH 43016

JEANNE CABRAL ARCHITECTS
2939 Bexley Park Road
Columbus, OH 43209-2236
Office (614) 239-9484
Fax (614) 754-5113
Cell (614) 537-2654
e-mail: jeannecabral@aol.com

A-1

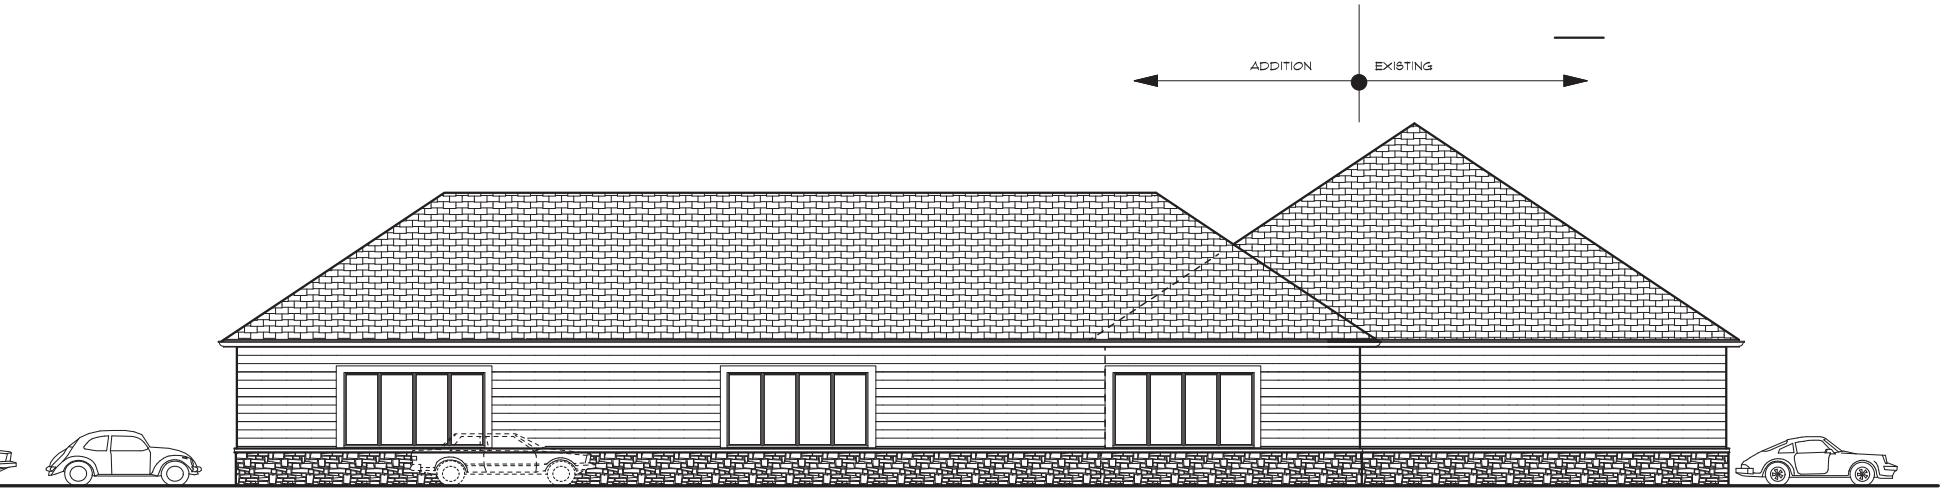

NORTH ELEVATION 1" = 10'-0"

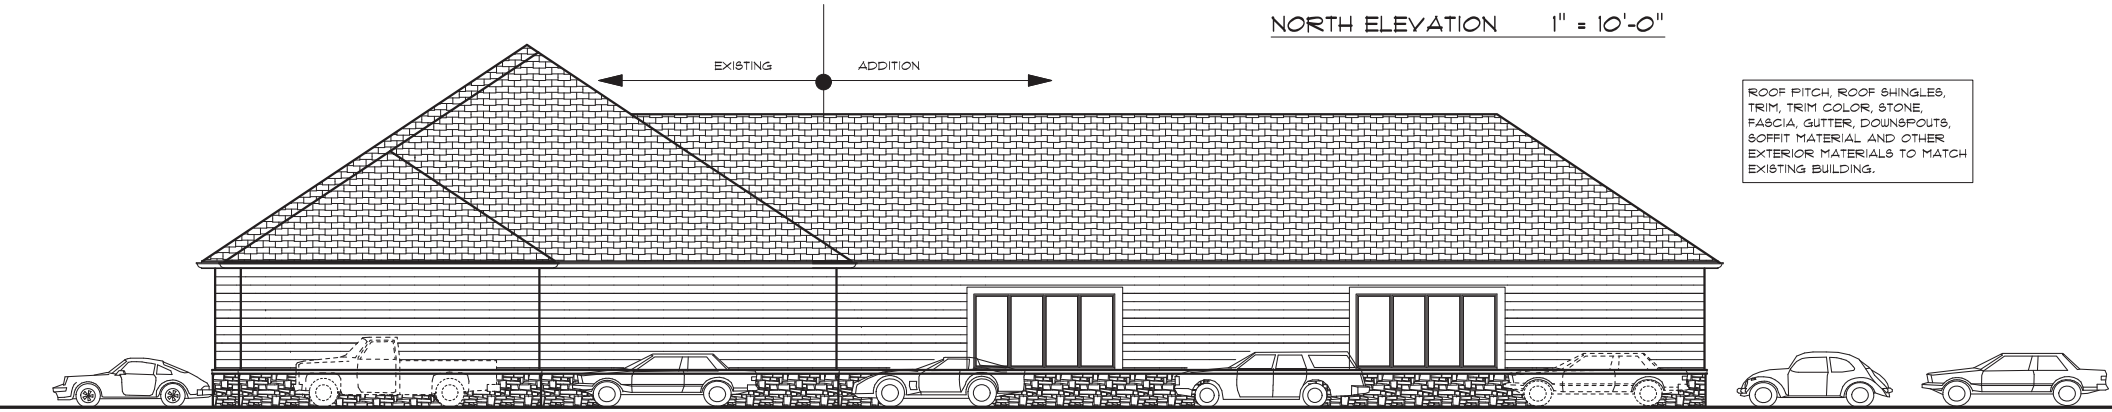

ROOF PITCH, ROOF SHINGLES, TRIM, TRIM COLOR, STONE, FASCIA, GUTTER, DOWNSPOUTS, SOFFIT MATERIAL AND OTHER EXTERIOR MATERIALS TO MATCH EXISTING BUILDING.

SOUTH ELEVATION 1" = 10'-0"

IF PRINTED ON 24X36 PAPER, SCALE IS 1/4" = 1'-0"

7-15-16

JEANNE M. CABRAL, LICENSE #9018
EXPIRATION DATE 12-31-2017

TECHNICAL EDERSTGIRE
JEANNE CABRAL
OHIO LIC. 9018
OHIO OF STATE

Jeanne M. Cabral

These drawings are not to be submitted for permits without the Architect's seal below

AVERY ROAD CAR WASH

5740 AVERY ROAD
DUBLIN, OH 43016

JEANNE CABRAL ARCHITECTS

2939 Bexley Park Road
Columbus, OH 43209-2236
Office (614) 239-9484
Fax (614) 754-5113
Cell (614) 537-2654
e-mail: jeannecabral@aol.com

A-2

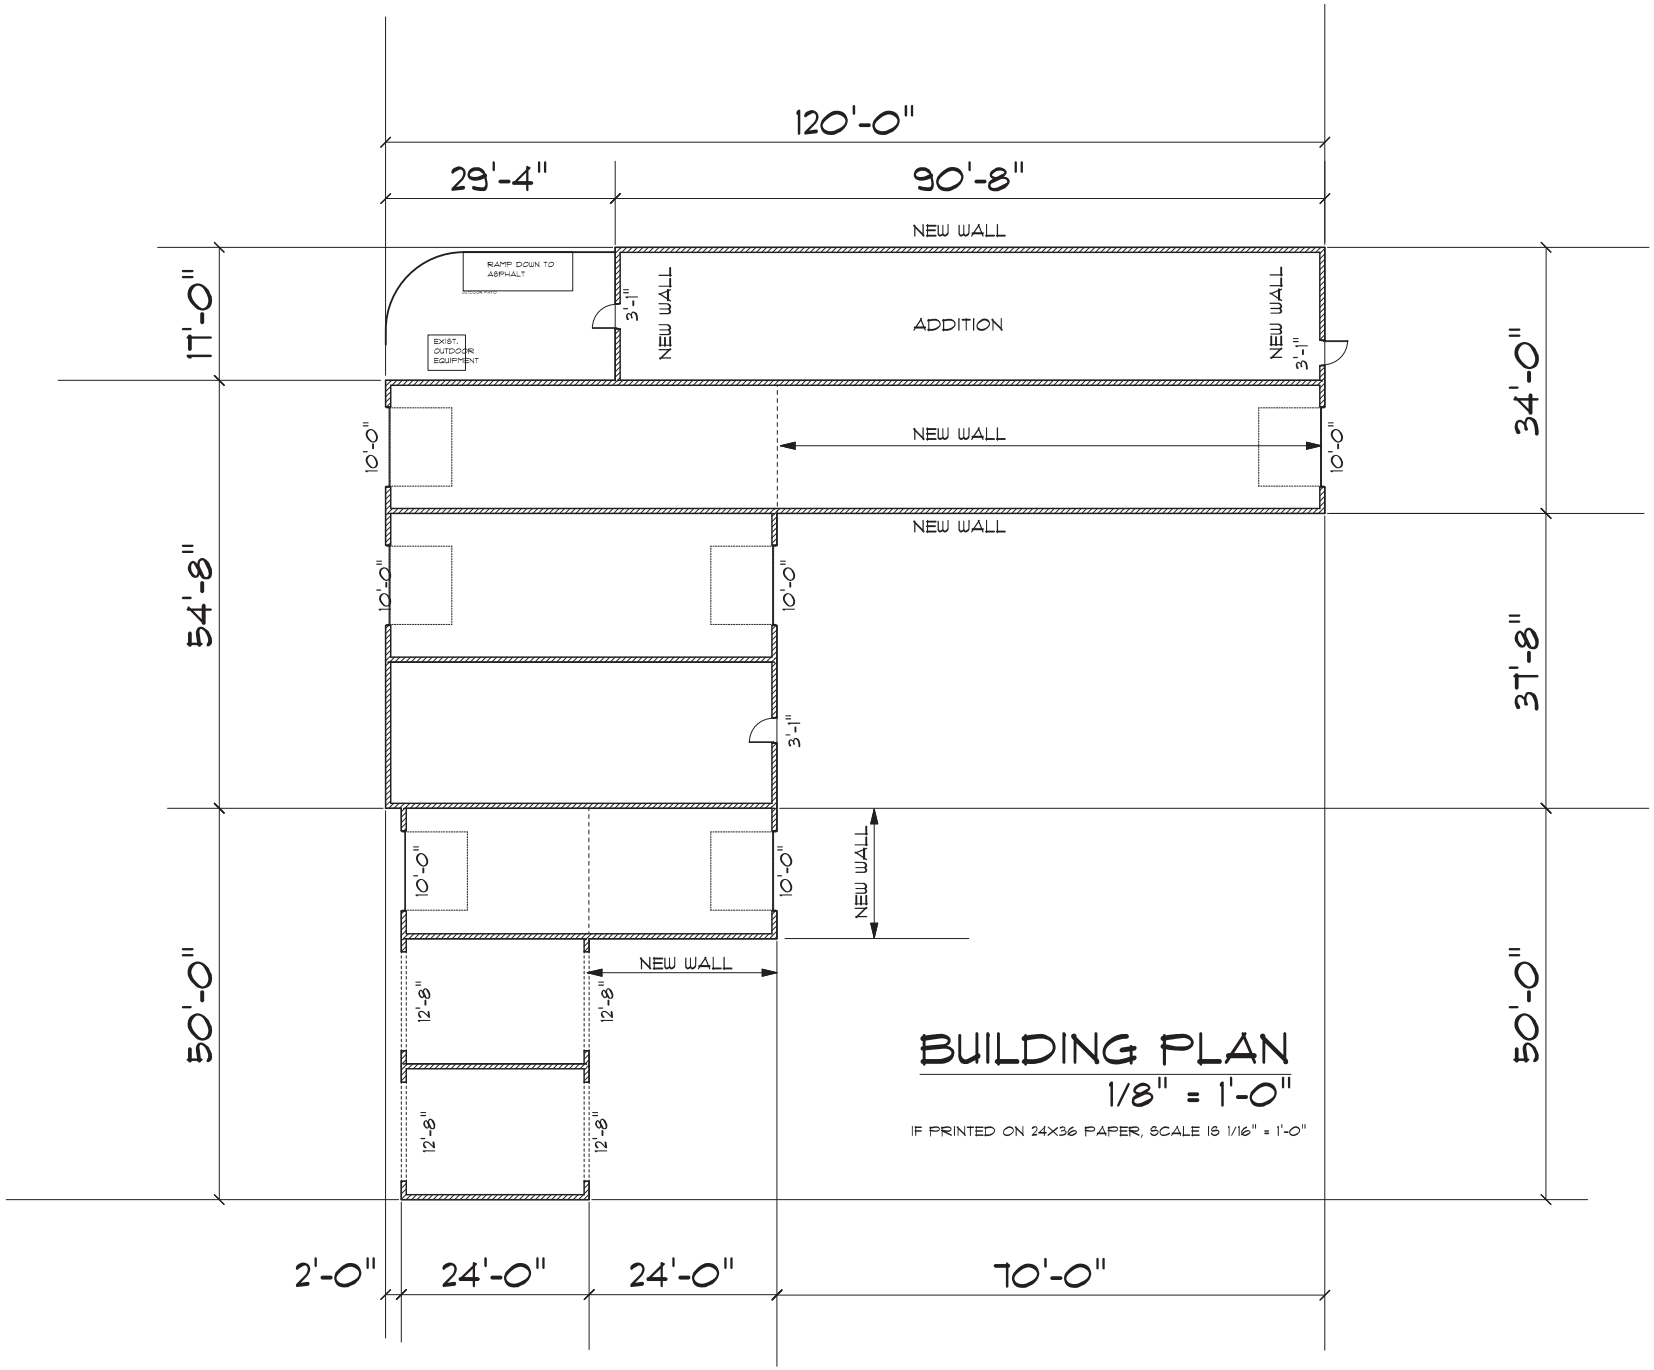

BUILDING PLAN

1/8" = 1'-0"

IF PRINTED ON 24X36 PAPER, SCALE IS 1/16" = 1'-0"

JEANNE CABRAL ARCHITECTS
2939 Bexley Park Road
Columbus, OH 43209-2236
Office (614) 239-9484
Fax (614) 754-5113
Cell (614) 537-2654
e-mail: jeannecabral@aol.com

AVERY ROAD CAR WASH
274-000014
5740 AVERY ROAD
DUBLIN, OH 43016

These drawings are not to be submitted for permits without the Architect's seal below

STATE OF OHIO
JEANNE CABRAL
OHIO LIC. 9018
REGISTERED ARCHITECT

Jeanne M. Cabral

JEANNE M. CABRAL, LICENSE #9018
EXPIRATION DATE 12-31-2017

DATED: 7-15-16

Copyright © 2016
Jeanne M. Cabral.
Use of these drawings is limited to the client and project noted. Drawings & design are property of Jeanne M. Cabral and may not be reproduced, altered or otherwise used in any manner without the written consent of Jeanne M. Cabral

JOB NUMBER: CM.0116

SHEET: A-3

BUILDING PLAN