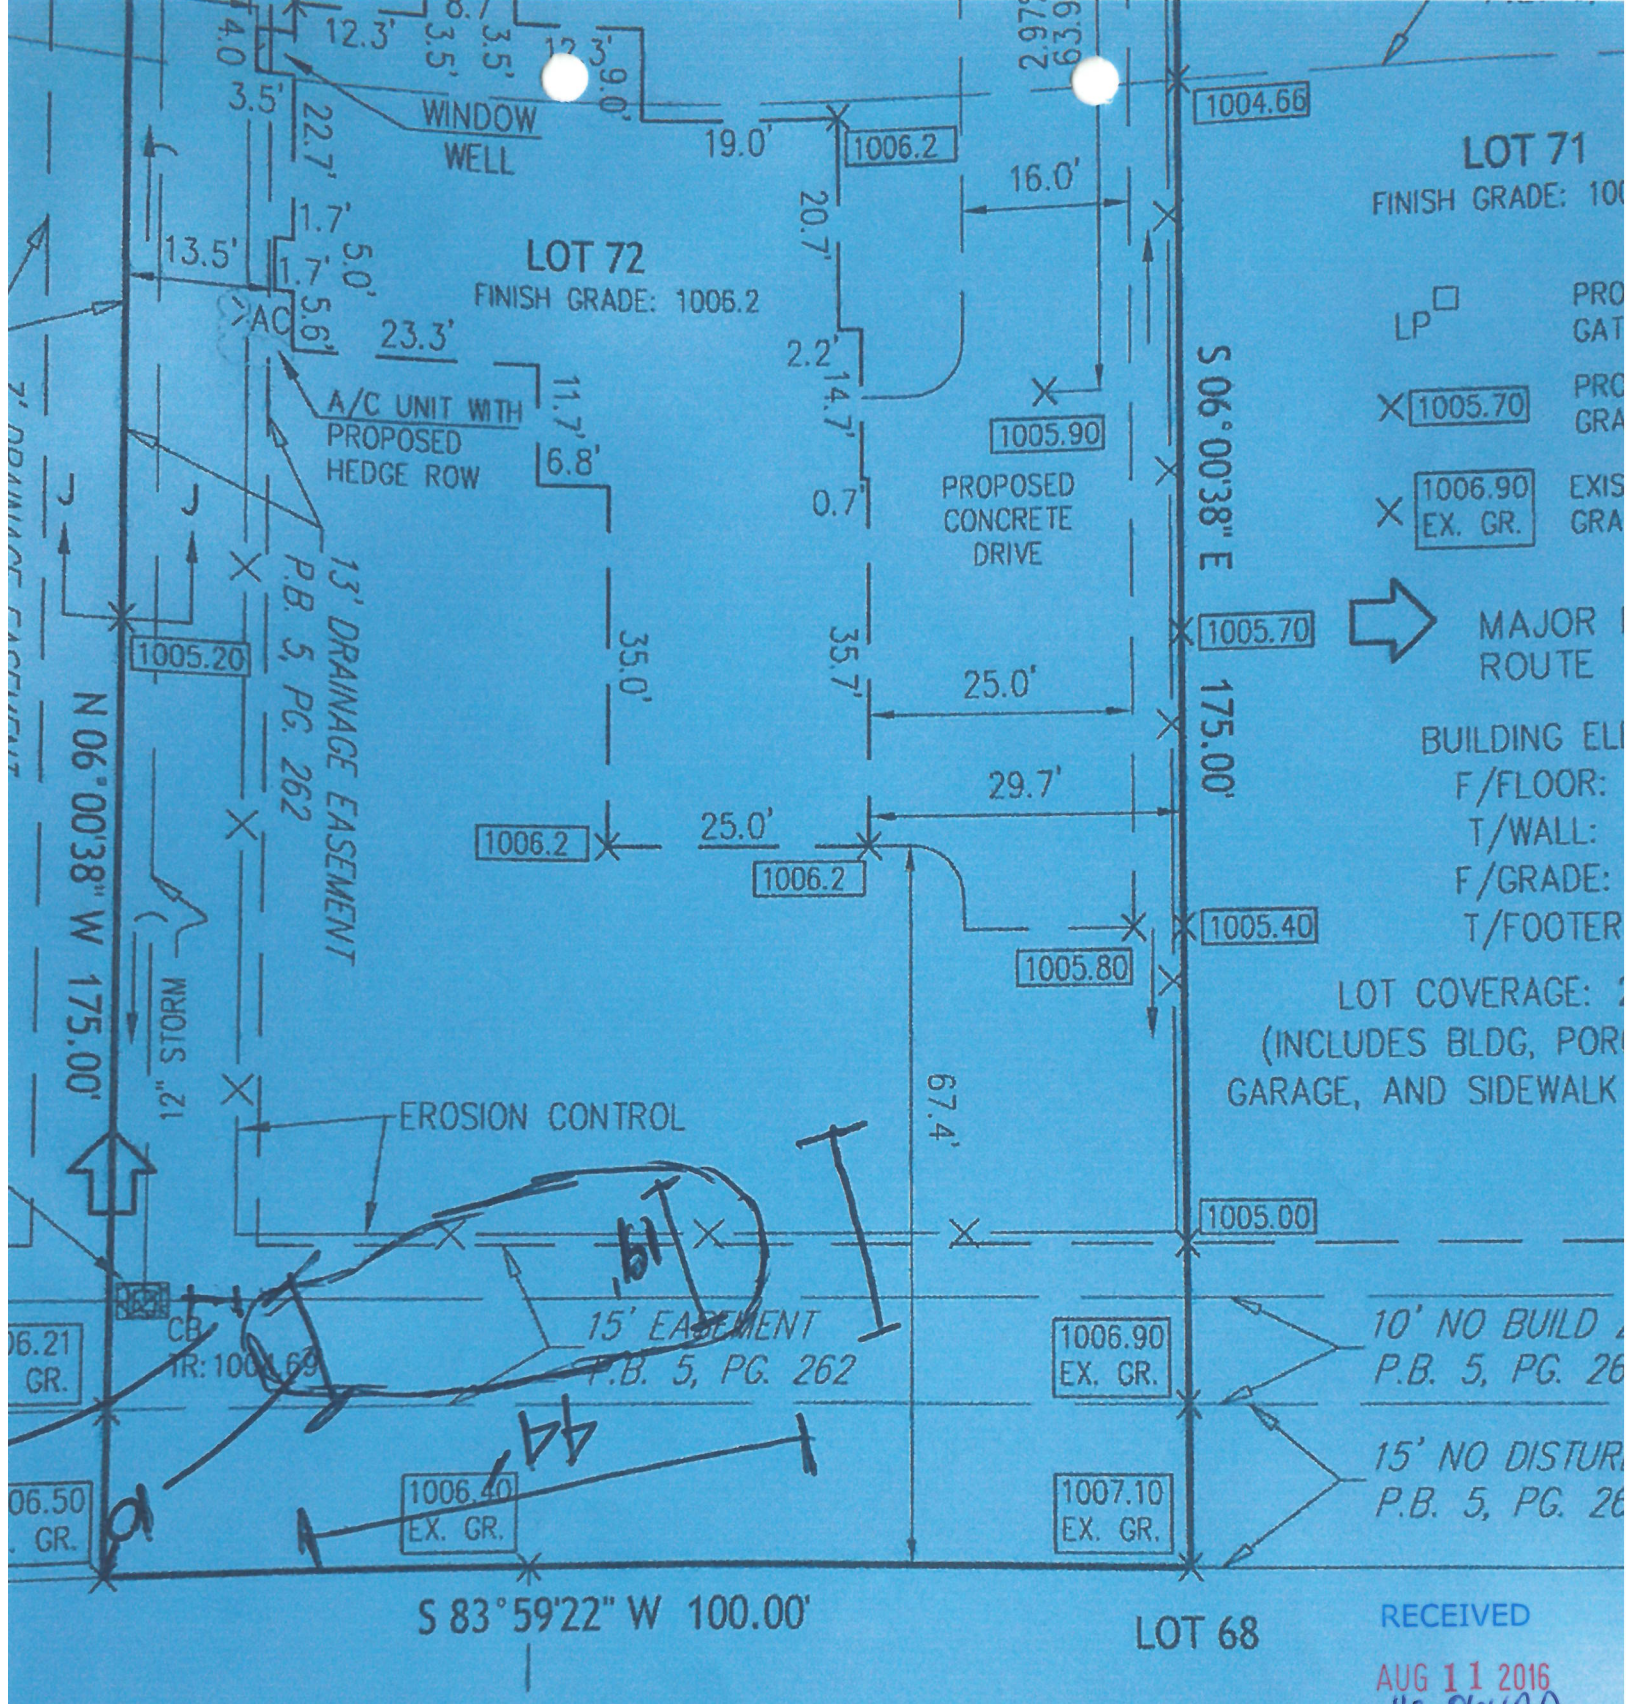

RECEIVED
AUG 11 2016
16-064AA
CITY OF DUBLIN
PLANNING

LIGHT POST DETAIL

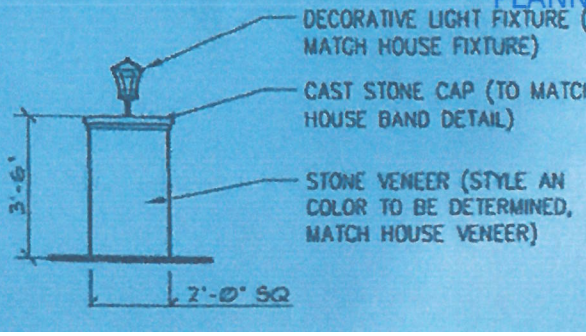

N HEREON WAS OBTAINED FROM
OUNTY, OHIO.

AINTAIN EROSION PROTECTION
LL PHASES OF CONSTRUCTION.