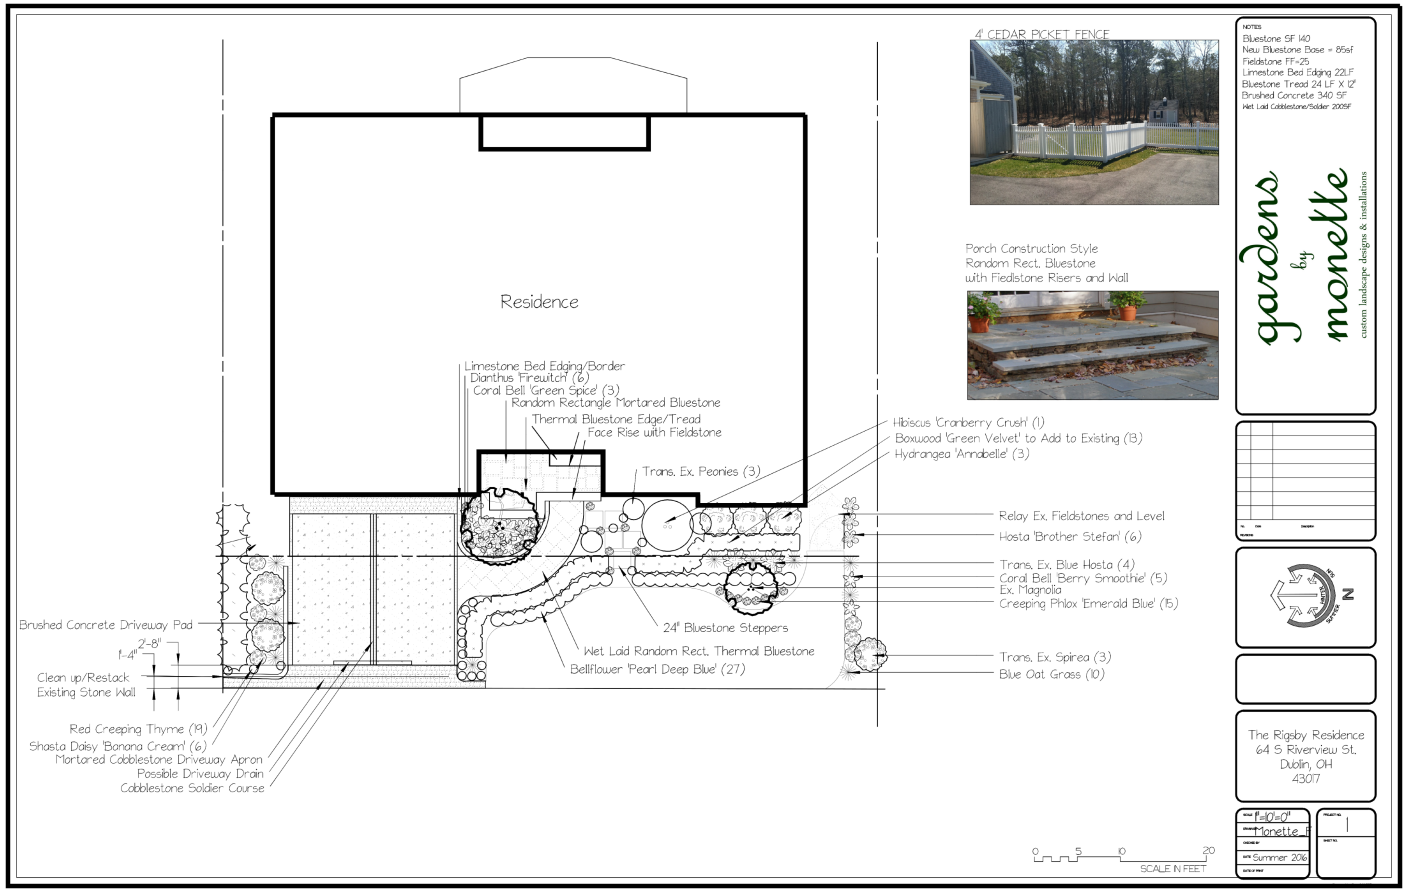

4' CEDAR PICKET FENCE

Porch Construction Style
Random Rect. Bluestone
with Fieldstone Risers and Wall

NOTES
Bluestone SF 140
New Bluestone Base = 85sf
Fieldstone FF=25
Limestone Bed Edging 22LF
Bluestone Tread 24 LF X 12"
Brushed Concrete 340 SF
Wet Laid Cobblestone/Soldier 200SF

gardens by monette
custom landscape designs & installations

The Rigsby Residence
64 S. Riverview St.
Dublin, OH
43017

1"=10'-0"
Monette
Summer 2016
1