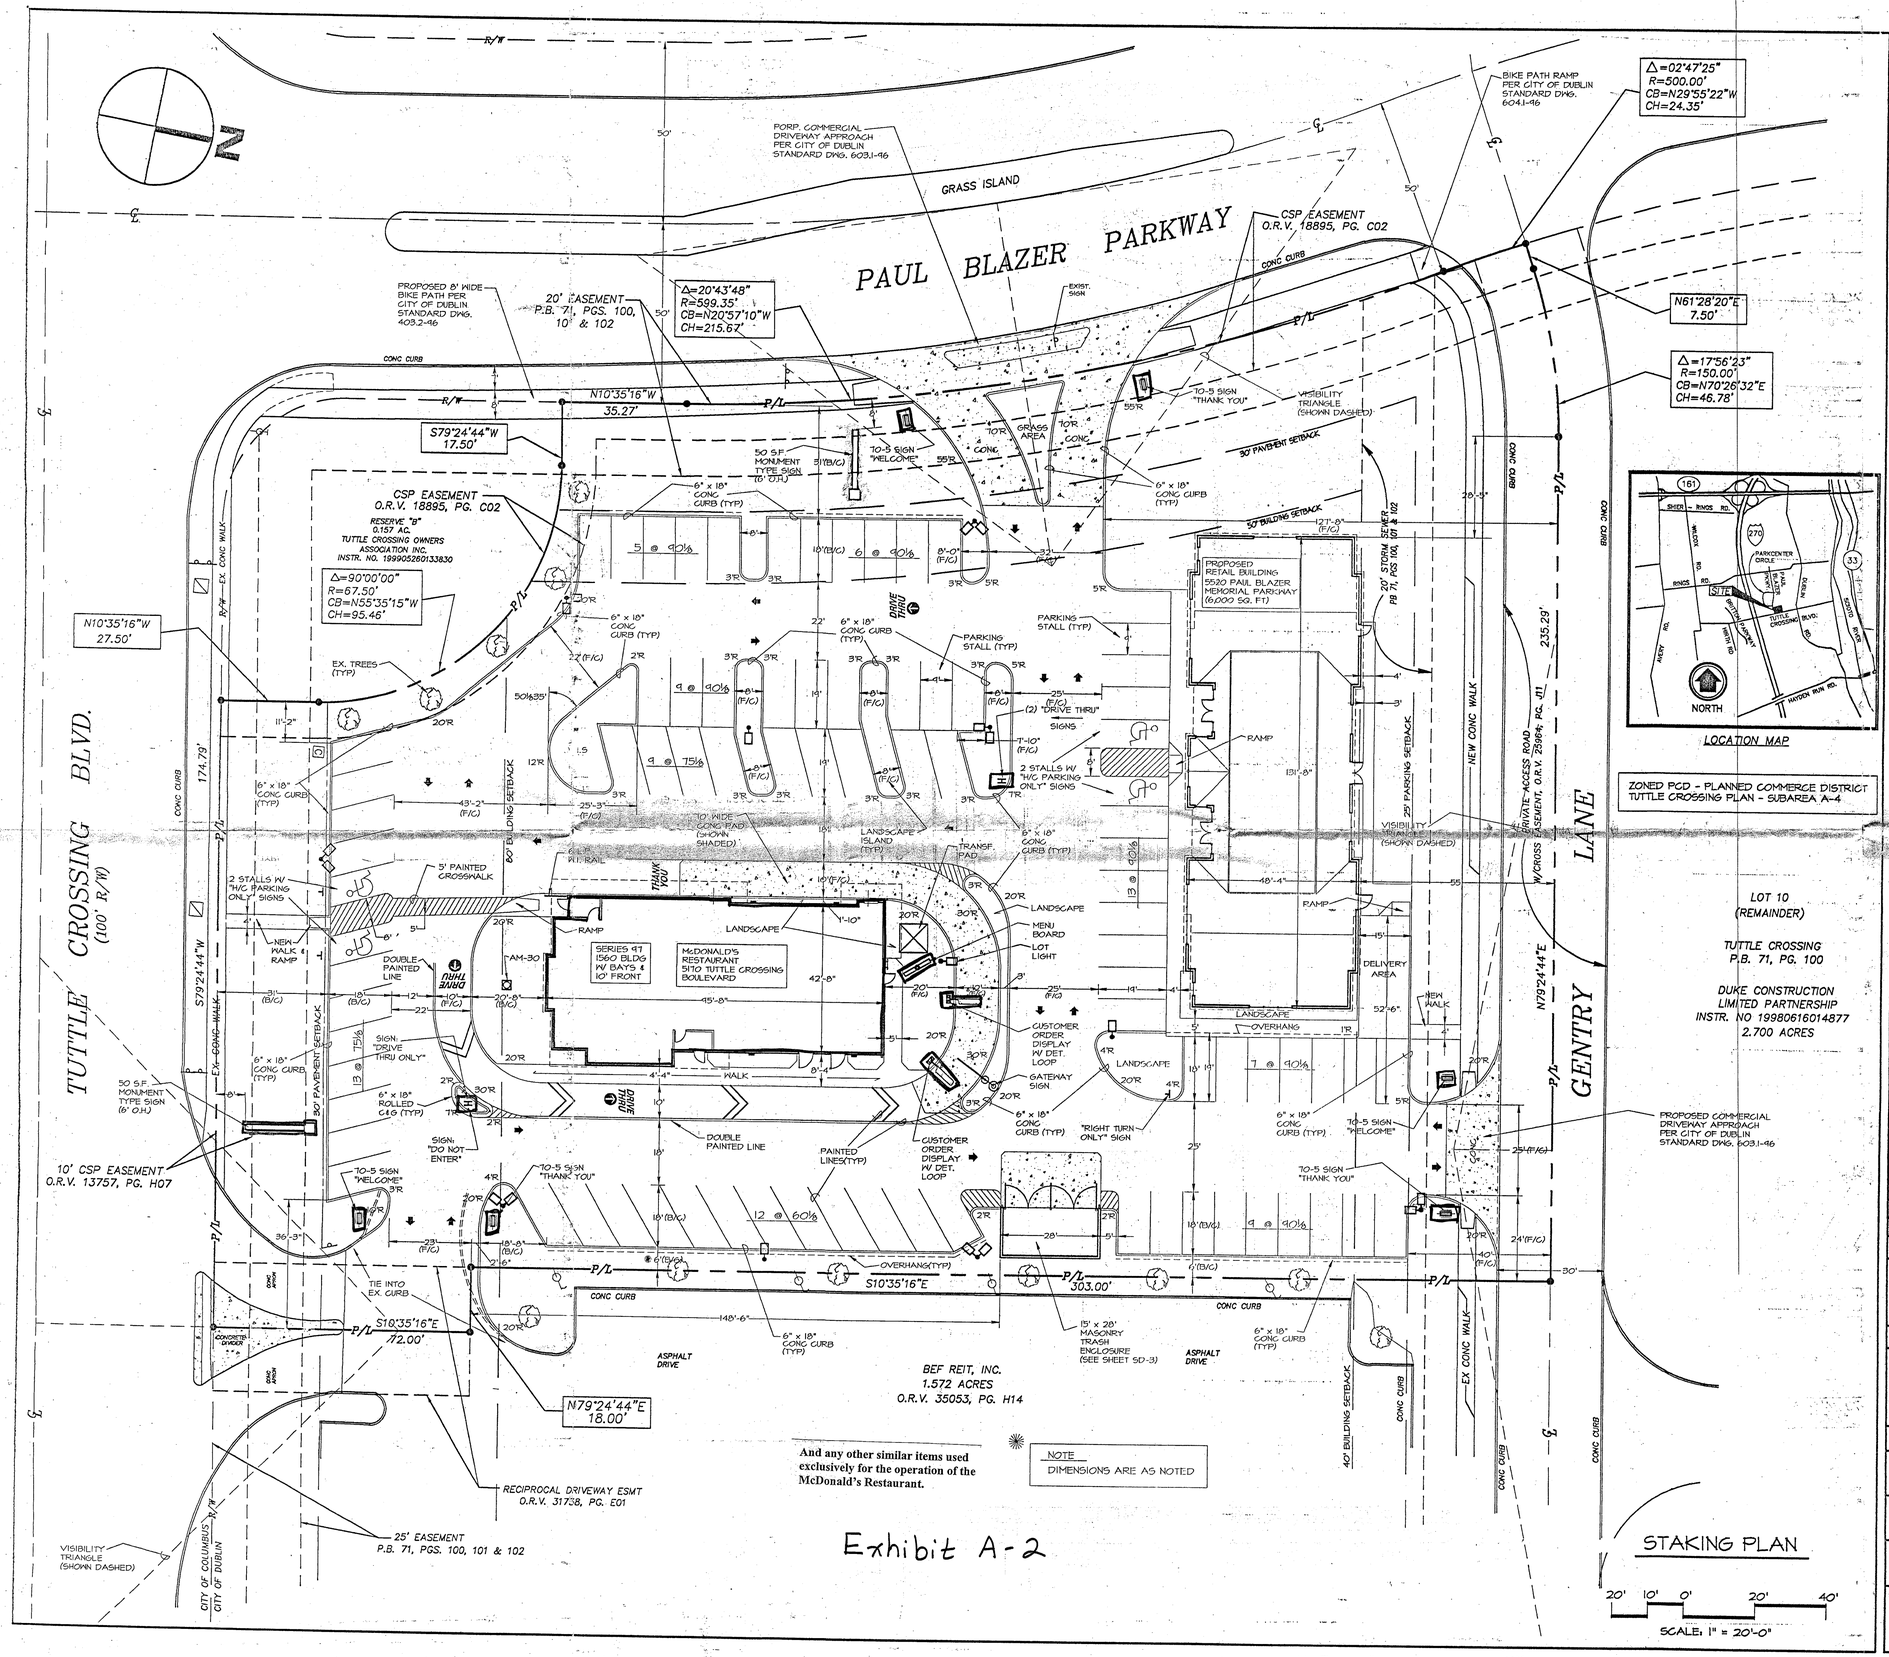

GENERAL NOTES

1. McDONALD'S ROAD SIGN AND BASE ARE BY THE SIGN CONTRACTOR. CONDUIT AND WIRING ARE BY THE GENERAL CONTRACTOR.
2. BASES, ANCHOR BOLTS, CONDUIT, AND WIRING FOR ALL OTHER SIGNS ARE BY THE GENERAL CONTRACTOR.
3. 1" EMPTY CONDUIT TO LOCATIONS SHOWN AT THE LOT PERIMETER FOR LOT LIGHTING IS BY THE GENERAL CONTRACTOR. LIGHTING FIXTURES, BASES, POLES, CONDUIT, AND WIRING ARE BY THE OWNER/OPERATOR.
4. BASES FOR FLAGPOLES ARE BY THE GENERAL CONTRACTOR. ANCHOR BOLTS ARE BY THE FLAGPOLE SUPPLIER.
5. PROPOSED UTILITIES ARE SHOWN IN SCHEMATIC ONLY. EXACT LOCATIONS SHALL BE DETERMINED TO ALLOW FOR THE MOST ECONOMICAL INSTALLATION.
6. THE CONTRACTOR SHALL COORDINATE WITH ALL UTILITY COMPANIES TO DETERMINE EXACT POINT OF SERVICE CONNECTION AT EXISTING UTILITY. REFER TO THE BUILDING ELECTRICAL AND PLUMBING DRAWINGS FOR UTILITY SERVICE ENTRANCE LOCATIONS, SIZES, AND CIRCUITING.
7. ALL ELEVATIONS SHOWN ARE IN REFERENCE TO THE BENCHMARK AND MUST BE VERIFIED BY THE GENERAL CONTRACTOR AT GROUNDBREAK.
8. FINISH WALK AND CURB ELEVATIONS SHALL BE 6" ABOVE FINISH PAVEMENT.
9. ALL LANDSCAPE AREAS SHALL BE ROUGH GRADED TO 6" BELOW TOP OF ALL WALKS AND CURBS. FINISH GRADING, LANDSCAPING, AND SPRINKLER SYSTEMS ARE BY THE OWNER/OPERATOR.
10. LOT LIGHTING CONCRETE FOOTINGS TO CONFORM WITH THE SOILS REPORT RECOMMENDATIONS FOR THIS PARTICULAR SITE.
11. REFER TO SHEETS SD-1 THRU SD-4 FOR ALL APPLICABLE SITE DETAILS.
12. PROVIDE WEEPHOLES ON CURBS AT ALL LANDSCAPE AREAS LOCATIONS. COORDINATE WITH McDONALD'S PROJECT MANAGER.

PAVING SPECIFICATION
(MINIMUM 4" TOTAL COMPACTED ASPHALT THICKNESS)

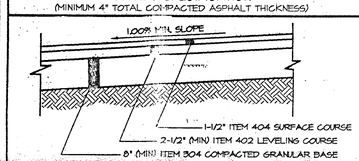

NOTE: McDONALD'S ENGINEER RESERVES THE RIGHT TO REQUEST A COMPACTION TEST AND/OR A CORE SAMPLE. IF TESTS PROVE GOOD, THEN ABOVE SPECIFICATION TESTS WILL BE AT THE EXPENSE OF McDONALDS. OTHERWISE THE CORE SHALL BE DAMAGED.

LOT LIGHTING RECOMMENDATION

7 DOUBLE LOT LIGHT ASSEMBLIES FOR A TOTAL OF 14 (RSB1000-M4) LIGHT FIXTURES MOUNTED ON 7-25' POLES ON A 2' HIGH CONC BASE FOR A TOTAL MOUNTING HEIGHT OF 30' A.F.F.

SUPPLIER:
SECURITY LIGHTING SYSTEMS, INC.
1085 JOHNSON DRIVE
BUFFALO GROVE, IL 60089 (800) 544-4848

NOTE: ELECTRICAL CONTRACTOR TO CIRCUIT LOT LIGHTING AS NOTED.

PARKING INFORMATION

TOTAL SPACES 83	58	SPACES	9'	X	19'	@ 90°
	9	SPACES	9'	X	19'	@ 75°
	12	SPACES	9'	X	19'	@ 60°
	(H/C) 4	SPACES	9'	X	19'	@ 90°

UTILITY INFORMATION

	SIZE TYPE LOCATION
SANITARY SEWER	8" GRA. ALONG GENTRY LANE
WATER	8" ALONG GENTRY LANE
STORM SEWER	12" ALONG GENTRY LANE
ELECTRIC	UNDERD. ALONG TUTTLE CROSSING BLVD
GAS	ALONG BLAZER PARKWAY

SURVEY INFORMATION

PREPARED BY: M-E CIVIL ENGINEERING, INC.
635 BROOKSIDE BLVD.
WESTERVILLE, OH 43081

DATE: SEPTEMBER 1999

LEGEND

SANITARY SEWER — S
WATER — W
STORM SEWER — ST
ELECTRIC — E
GAS — G
LOT LIGHT — LP.30
EXISTING ELEVATION (16.5)
PROPOSED ELEVATION 17.0

PLAN SCALE: 1" = 20'

STREET ADDRESS
5170 TUTTLE CROSSING BLVD.

CITY	STATE
DUBLIN	OHIO

COUNTY
FRANKLIN

REGIONAL DWG. NO 99012

LOCATION CODE NUMBER 34-1473

REV	DATE	DESCRIPTION	BY	ISSUE REF
A	11NOV98	REVISED CURB CUT, ADD LANDS. ISLANDS	VML	
B	07DEC98	ADD CONC ISLAND	VML	
C	16DEC98	REVISE LANDSCAPE ISLANDS, ADD WALK	LJBJ	
D	08JAN00	REVISE LANDSCAPE ISLANDS	LJBJ	
E	31JAN00	ADD NEW WALKS, REV. WALKS AROUND KINKO'S BLDG.	VML	
F	03FEB00	MINOR REVISIONS PER REVIEW	VML	
G	20APR00	REVISIONS PER CITY REVIEW	VML	
H	15JUN00	ADD TRANSF. PAD & 2ND C.O.D.	VML	
J	06DEC00	WINDOWS & DOORS REVISED ON RETAIL BUILDING	DCC	

STATE OF OHIO — FREDERICK C. WILLIAMS — 4133 FRANKLIN E. SHEPHERD — 5514 — REGISTERED ARCHITECTS

McDonald's®

THESE PLANS AND SPECIFICATIONS ARE THE PROPERTY OF McDONALD'S CORPORATION AND SHALL NOT BE REPRODUCED WITHOUT THEIR WRITTEN PERMISSION.

OFFICE ADDRESS: 2 EASTON OVAL, SUITE 200, COLUMBUS, OHIO 43219 (614)418-3300
COLUMBUS REGION

PLAN APPROVALS — SIGNATURE (2 REQUIRED) — DATE
REGIONAL MGR. | CONST. MGR. | OPERATIONS DEPT. | REAL ESTATE DEPT. | CONTRACTOR | OWNER

CO-SIGN SIGNATURES

STATUS	DATE	BY
PRELIMINARY	27SEP99	VML
PLAN CHECKED		
AS-BUILT		

C 1

C:\MCdata\0392403\5170\34147301.dwg Fri Dec 08 13:31 2000 DCC